
Note:

All dimensions are in millimeter, unless noted otherwise.

All dimensions to be checked on site and any discrepancy to be reported to the engineer.

Figured dimensions only to be used, drawings not to be scaled. If in doubt ask.

For illustration purposes only. Exact size and appearance of unit subject to manufacturer selection.

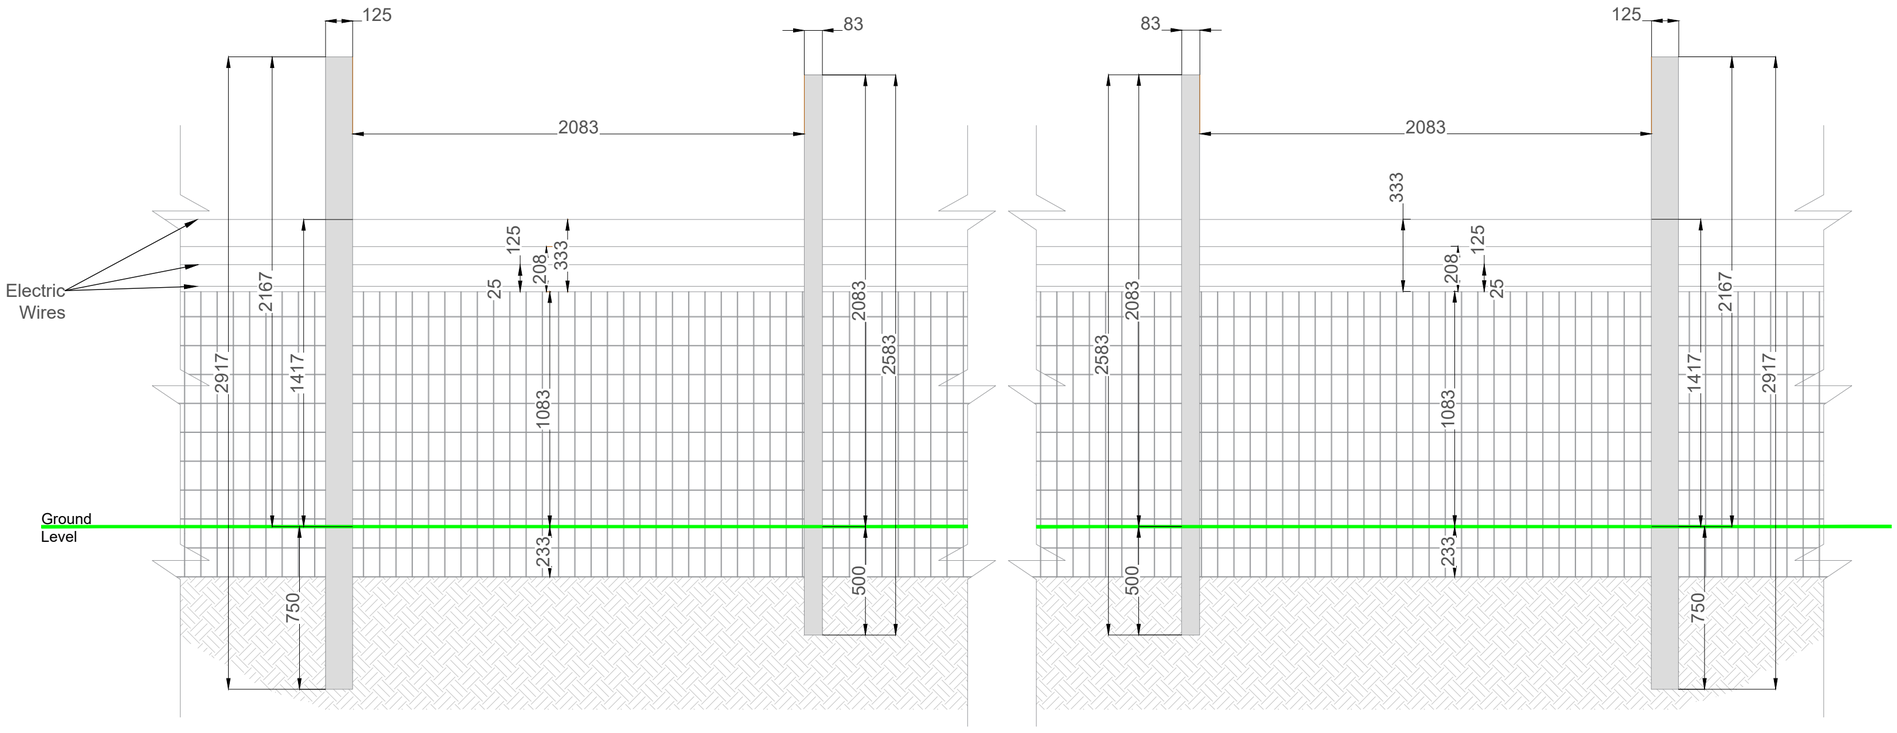

Predator Fence Front Elevation

Scale 1:20

PROJECT TITLE: **Ballydermot Wind Farm, Co. Offaly and Co. Kildare**			
DRAWING TITLE: **Predator Fence Detail**			
PROJECT No.: **250708**		DRAWING No.: **250708-76**	SCALE: **1: 20 @ A2**
DRAWN BY: **GO**	CHECKED BY: **RD**	DATE: **23.10.2026**	REVISION.: P03

Email: info@www.mkoireland.ie/Website: www.mkoireland.ie