
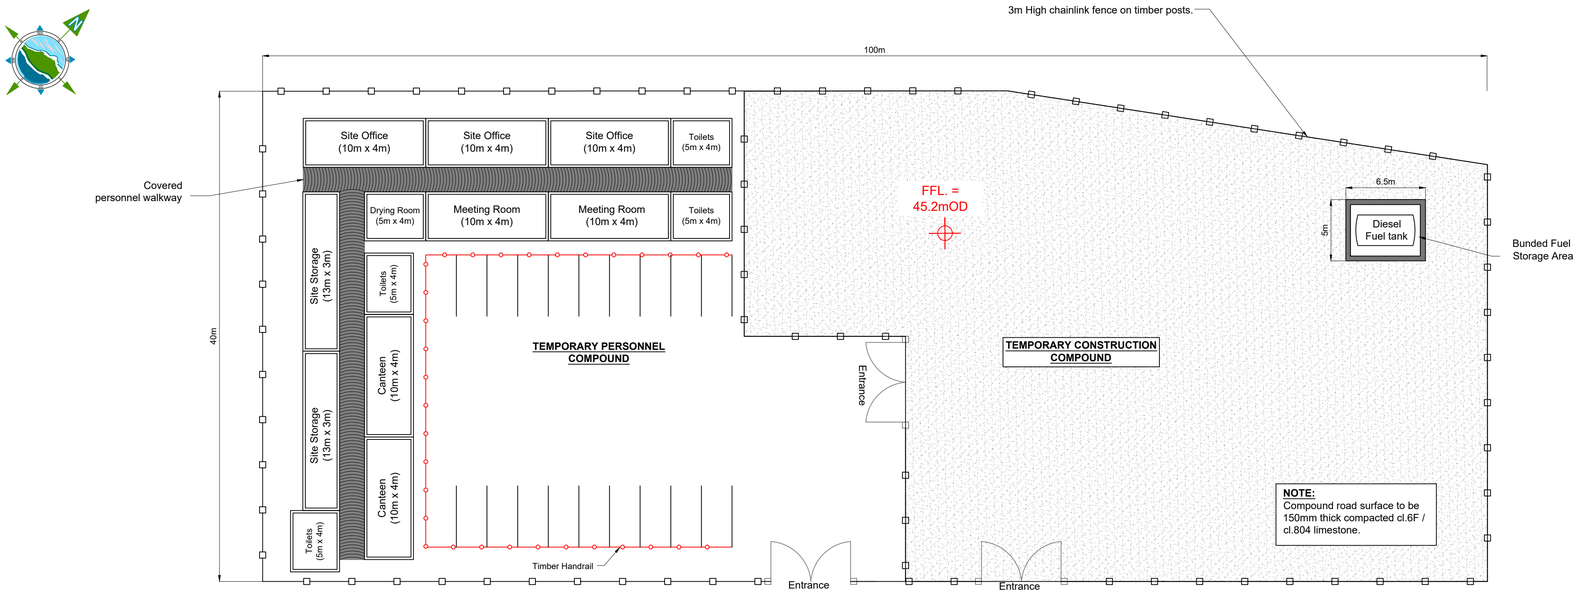


TEMPORARY CONTRACTOR'S COMPOUND - LAYOUT PLAN SCALE 1:250

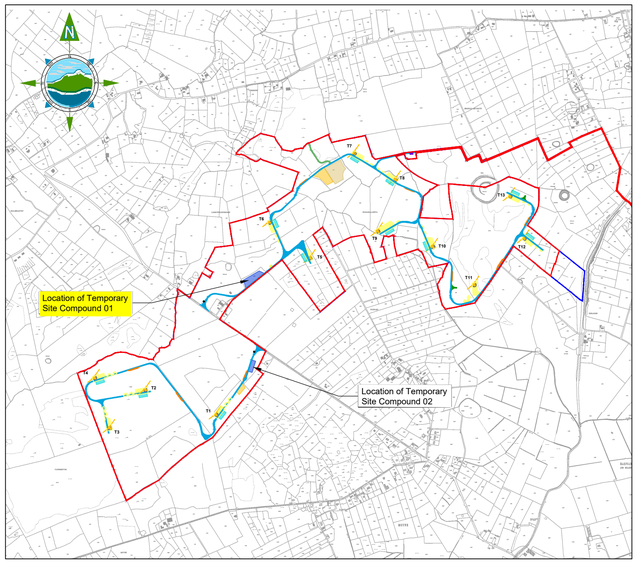

KEYPLAN
Scale: NTS


NOTES:

1. DRAWINGS FOR PLANNING PURPOSES ONLY.
2. FIGURED DIMENSIONS ONLY TO BE TAKEN FROM THIS DRAWING.
3. GRID REFERENCES TO IRISH NATIONAL GRID.
4. ALL LEVELS SHOWN RELATE TO ORDNANCE SURVEY DATUM AT MALIN HEAD


Co. Mayo, Co. Galway

TÉ 1:5,000 Sheet No's: 2808, 2809, 2876 & 2877.


Copyright Licence no: CYAL50445245
© Tailte Éireann – Surveying

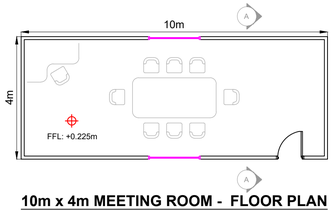


10m x 4m MEETING ROOM - FLOOR PLAN
SCALE 1:100

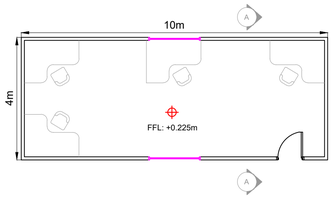


10m x 4m SITE OFFICE- FLOOR PLAN
SCALE 1:100

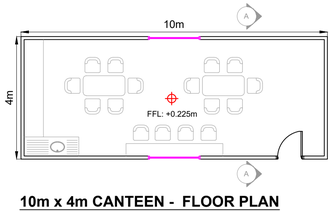


10m x 4m CANTEEN - FLOOR PLAN
SCALE 1:100

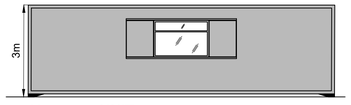


10m x 4m UNIT - REAR ELEVATION
SCALE 1:100

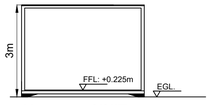

10m x 4m UNIT - SECTION A-A
SCALE 1:100

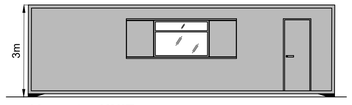


10m x 4m UNIT - FRONT ELEVATION
SCALE 1:100

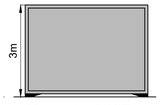


10m x 4m UNIT - SIDE ELEVATION
SCALE 1:100



STORAGE UNIT - REAR ELEVATION
SCALE 1:100

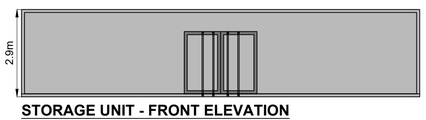

STORAGE UNIT - FRONT ELEVATION
SCALE 1:100

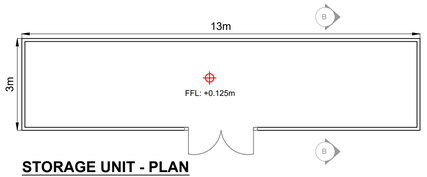


STORAGE UNIT - PLAN
SCALE 1:100




DRYING ROOM - SIDE ELEVATION
SCALE 1:100




DRYING ROOM &TOILETS- REAR ELEVATION
SCALE 1:100

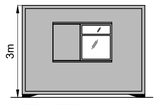


TOILETS - SIDE ELEVATION
SCALE 1:100

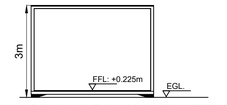


DRYING ROOM & TOILETS - SECTION C-C
SCALE 1:100

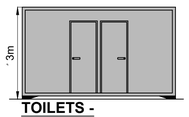


TOILETS - FRONT ELEVATION
SCALE 1:100

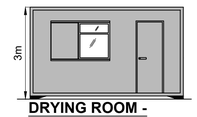

DRYING ROOM - FRONT ELEVATION
SCALE 1:100

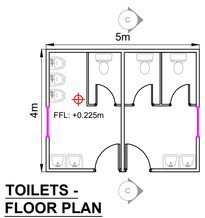

TOILETS - FLOOR PLAN
SCALE 1:100

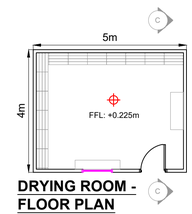

DRYING ROOM - FLOOR PLAN
SCALE 1:100

Rev	Date	Description	By	Chkd.
A	20.10.26	PLANNING ISSUE	JR	JD

Client: ROONAUNALAGHTA Green Energy

Project:
ROONAUNALAGHTA
GREEN ENERGY PROJECT

Title:
TEMPORARY
CONTRACTOR'S COMPOUND
& ELEVATIONS 01

Scale @ A1: As Shown

Prepared by: J. Ryan
Checked: J. Dillon
Date: October 2026

Drawing Status: Planning

TOBIN

Tel: +353 (0)91 565 211
Email: info@tobin.ie
www.tobin.ie

TOBIN will not be liable for any use of this document for any purpose other than that for which it was originally prepared and provided. Except where specifically and explicitly agreed in writing by TOBIN, as copyright holder, no part of this document may be reproduced or transmitted in any form and this document shall not be relied upon by any third party for any purpose

Drawing No.: 11981-2020

Revision: A