

ISO A1 594mm x 841mm

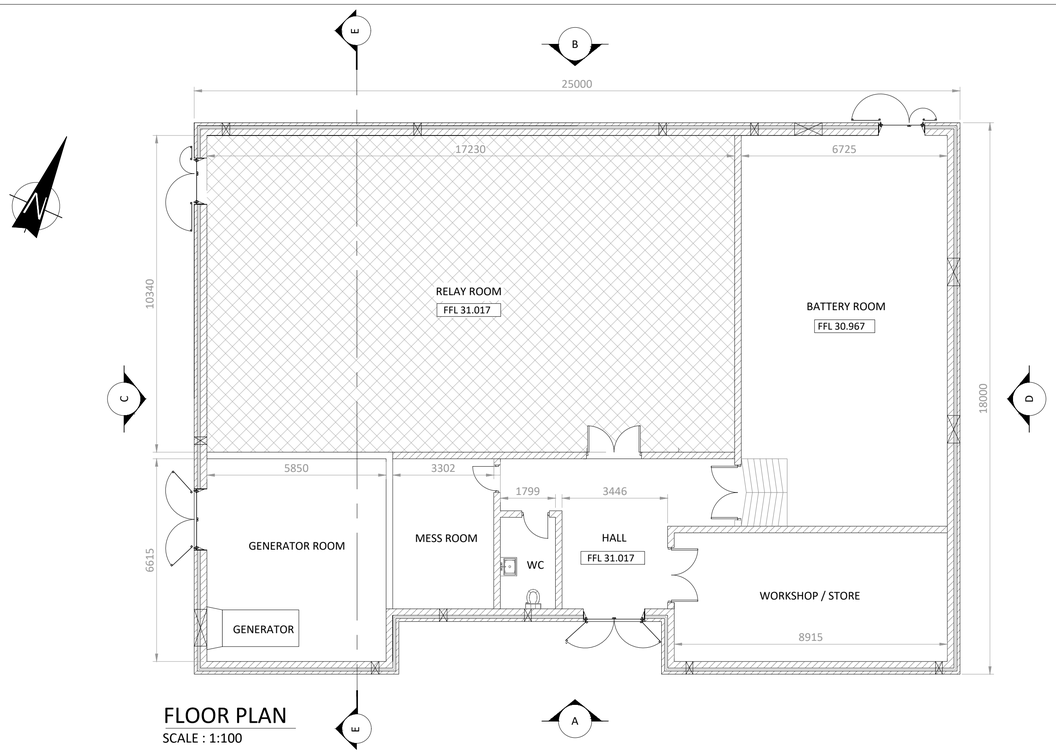


FLOOR PLAN
SCALE : 1:100

Roof Construction
Blue black cement fibre slates on treated battens on roofing felt on prefabricated timber trusses.


200mm thick precast prestressed concrete hollowcore floor slab with a 50mm structural screed including 1 layer of A142 mesh spanning front to back.

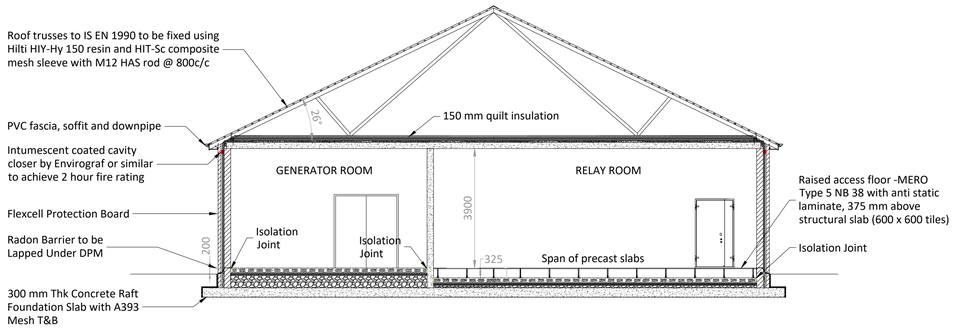


SECTION E-E
SCALE : 1:100

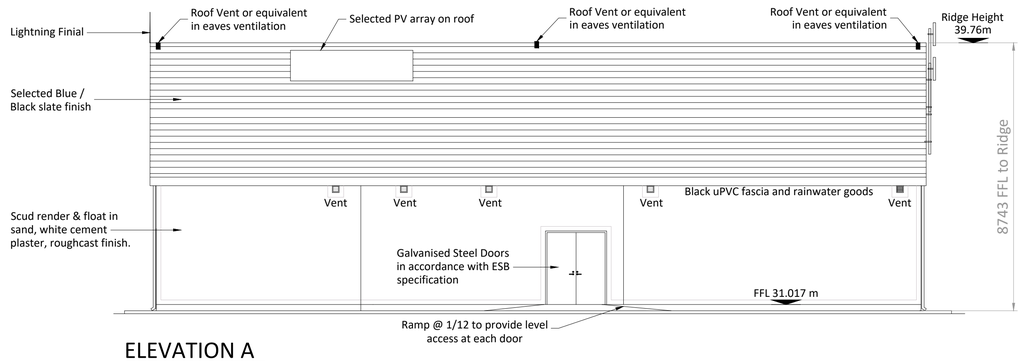


ELEVATION A
SCALE : 1:100

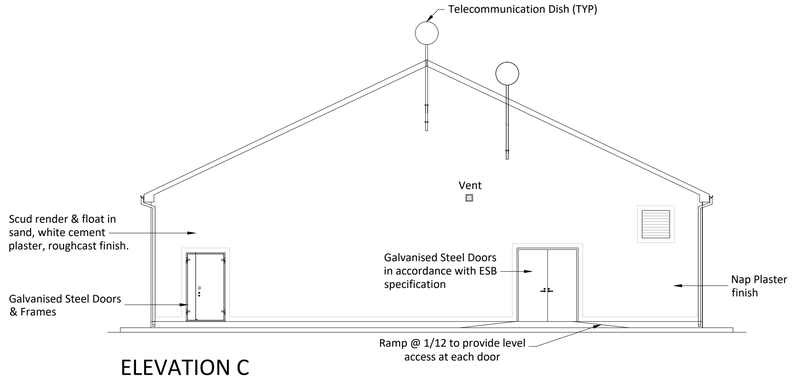

ELEVATION C
SCALE : 1:100

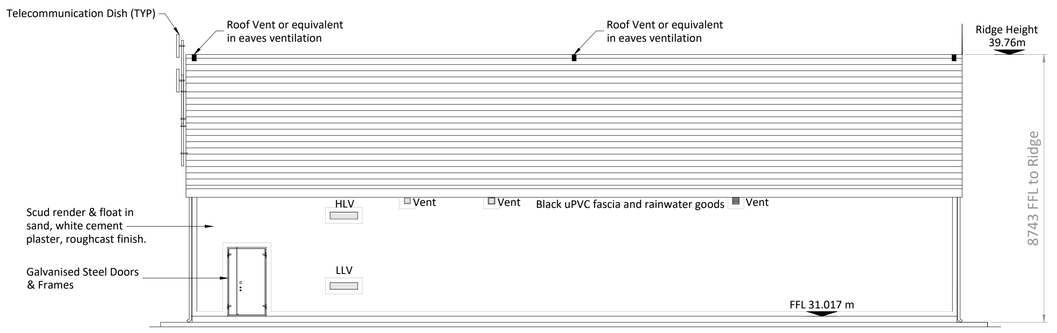

ELEVATION B
SCALE : 1:100

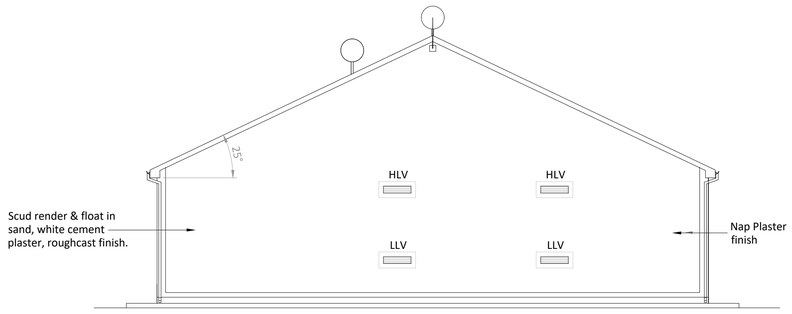

ELEVATION D
SCALE : 1:100

NOTES: -
- This drawing is to be read in conjunction with relevant engineering drawings, specifications and reports.
- Dimensions are in meters, & coordinate system is ITM, unless noted otherwise.
- Drawings are not to be scaled use figured dimensions only.

LEGEND: -

13.10.2026
ISSUED FOR PLANNING

ISSUE/REVISION

P0	13.10.26	Issued for Planning
N0	14.08.26	Issued for Information
I/R	DATE	DESCRIPTION

PROJECT NUMBER
300-101121

SHEET TITLE
EirGrid Building - Plan, Elevations & Section

SHEET NUMBER
300101121-U-DR-162

tli GROUP
Head Office
Beenreigh,
Abbeydorney,
Tralee, Co. Kerry
Ireland
Tel: 00353 66 7135710

PROJECT
Rooaunalaghta Green Energy Project

CLIENT
ROOAUNALAGHTA Green Energy

CONSULTANTS
TOBIN CONSULTING ENGINEERS

Project Management Initials: Designer: NS Checked: LR Approved: DB