

ISO A1 594mm x 841mm

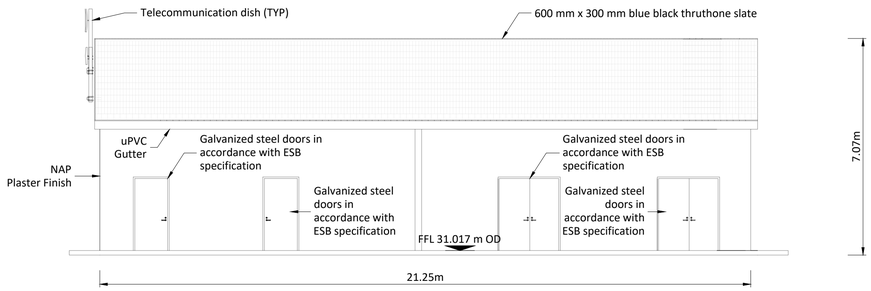


North West Elevation

Scale: 1:100

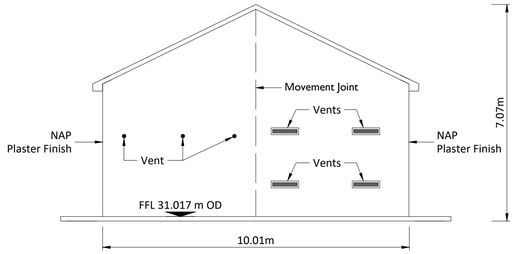


North East Elevation

Scale: 1:100

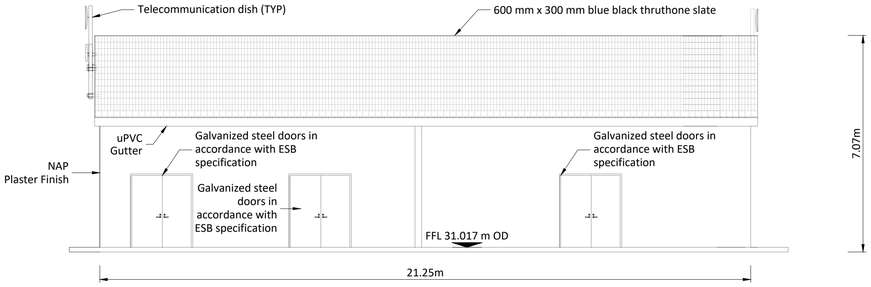


South East Elevation

Scale: 1:100

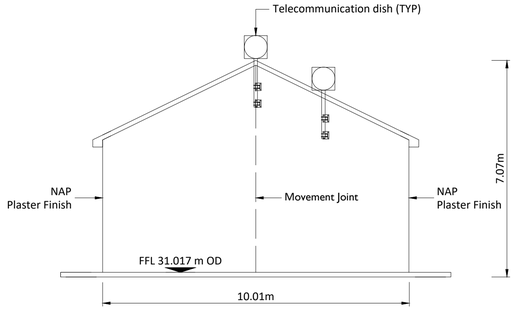

South West Elevation

Scale: 1:100

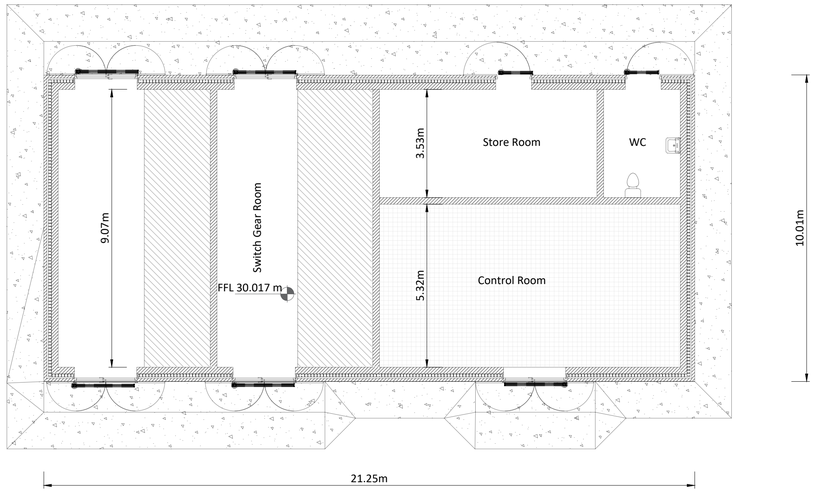


Plan View

Scale: 1:100

Roof Construction:
Rood slate on, treated SW roof battens on, selected breather membrane on selected SW prefabricated roof truss system fixed to treated 100x75 mm SW wallplate. Internal ceiling to be 200 mm hollowcore slab for security purposes.

Cavity Wall:
Flat sand / cement plaster finish to 100 mm outer leaf, 100 mm cavity, 215 mm inner leaf. Inside face of inner leaf to remain fair-faced. Cavity wall supported on concrete strip foundation.

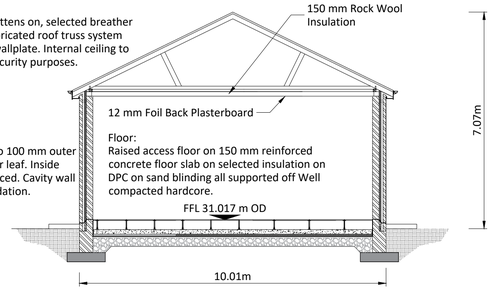

Section A-A

Scale: 1:100

Project Management Initials: Designer: AR Checked: LR Approved: DB

tli GROUP

Head Office
Beenreigh,
Abbeydorney,
Tralee, Co. Kerry
Ireland
Tel: 00353 66 7135710

PROJECT

Rooaunalaghta Green Energy Project

CLIENT

ROOAUNALAGHTA Green Energy

CONSULTANTS

TOBIN CONSULTING ENGINEERS

NOTES: -

- This drawing is to be read in conjunction with relevant engineering drawings, specifications and reports.
- Dimensions are in meters, & coordinate system is ITM, unless noted otherwise.
- Drawings are not to be scaled use figured dimensions only.

LEGEND: -

13.10.2026
ISSUED FOR PLANNING

ISSUE/REVISION

P0	13.10.2026	Issued for Planning
N0	14.08.2026	Issued for Information
I/R	DATE	DESCRIPTION

PROJECT NUMBER

300-101121

SHEET TITLE

IPP Building - Plan, Elevations and Section

SHEET NUMBER

300101121-U-DR-163