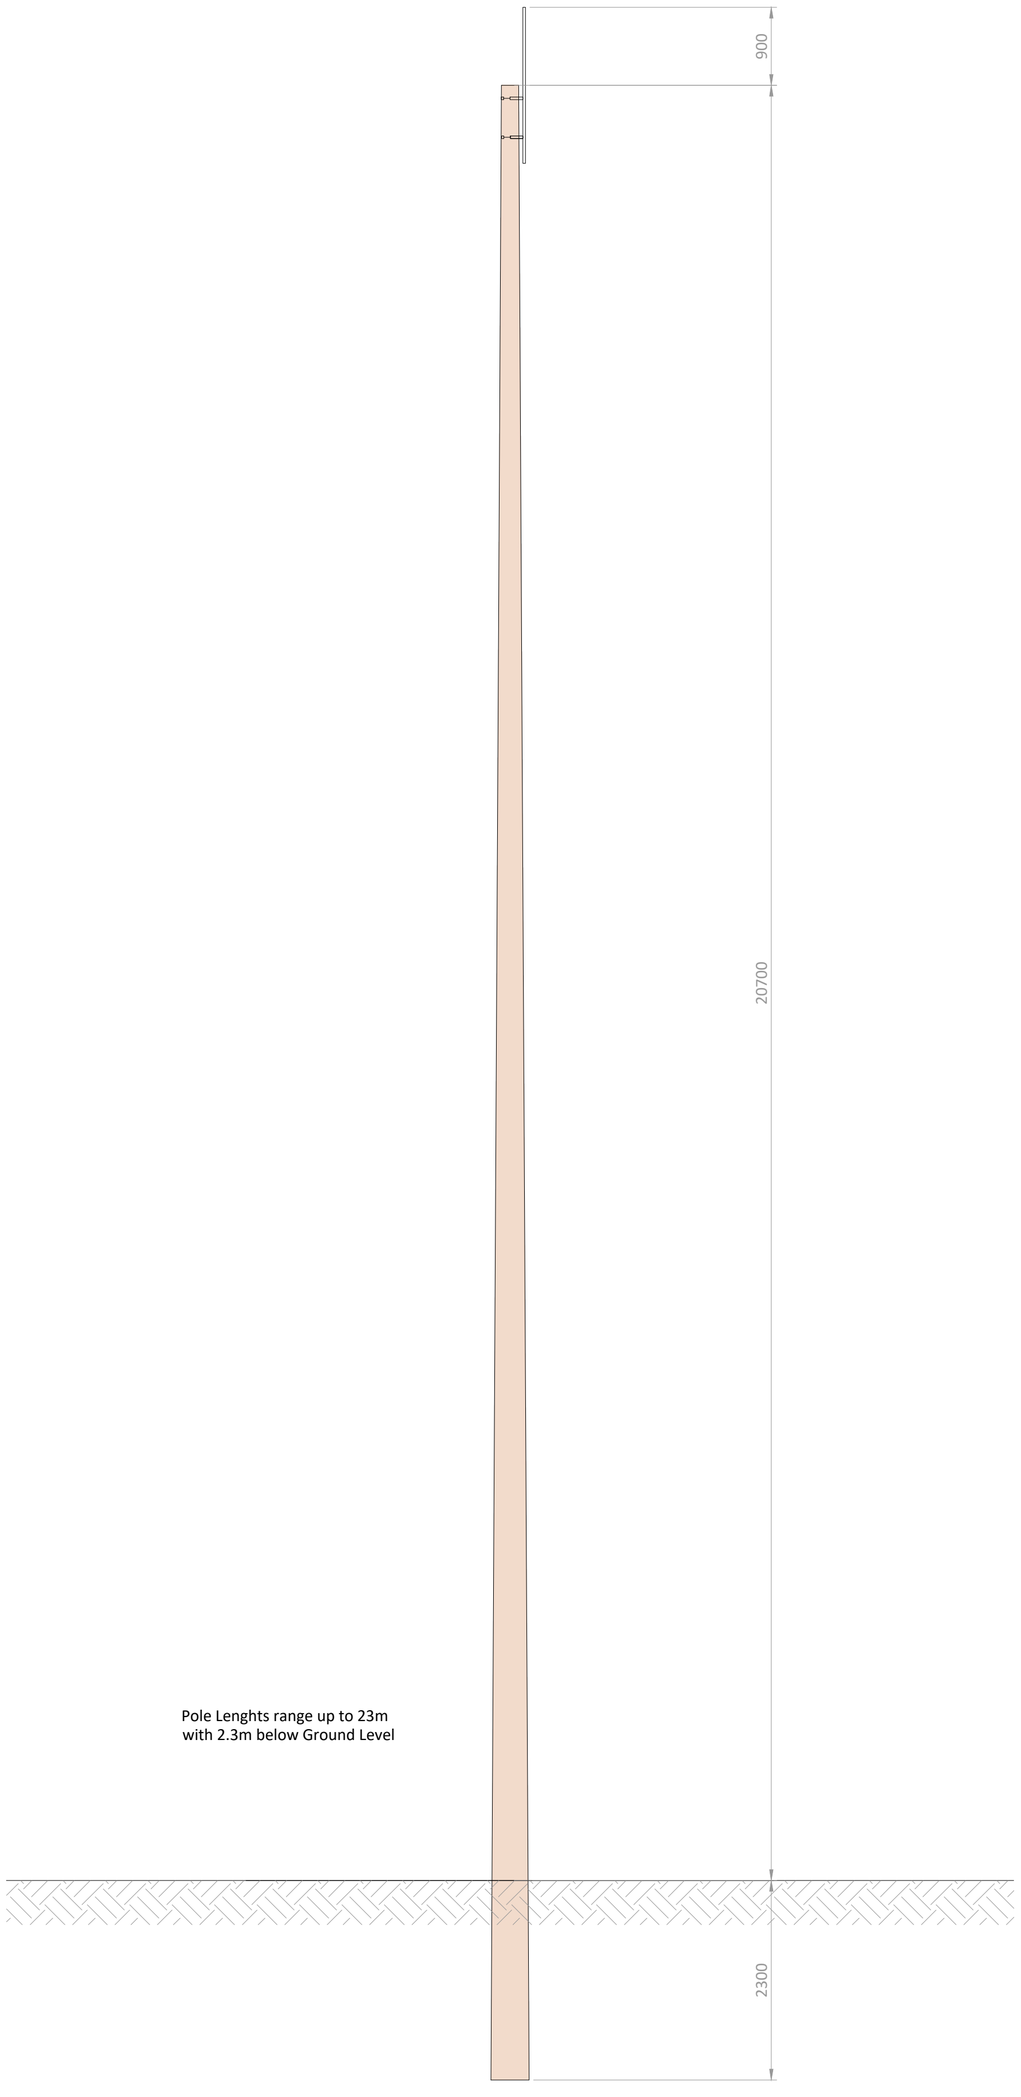


Pole Lenghts range up to 23m
with 2.3m below Ground Level

Front Elevation

Scale: 1:50

13.10.2026
ISSUED FOR INFORMATION

LEGEND: -

NOTES: -

- This drawing is to be read in conjunction with relevant engineering drawings, specifications and reports.
- Dimensions are in millimetres, & coordinate system is ITM, unless noted otherwise.
- Drawings are not to be scaled use figured dimensions only.

tli GROUP

Head Office
Beenreigh,
Abbeydorney,
Tralee, Co. Kerry
Ireland
Tel: 00353 66 7135710

PROJECT

Rooaunalaghta
Green Energy Project

CLIENT

ROOAUNALAGHTA Green Energy

CONSULTANTS

TOBIN CONSULTING ENGINEERS

ISSUE/REVISION

I/R	DATE	DESCRIPTION
P0	13.10.2026	Issued for Planning
N0	14.07.2026	Issued for Information

PROJECT NUMBER

300101121

SHEET TITLE

Telecoms Pole Details

SHEET NUMBER

300101121-U-DR-170