

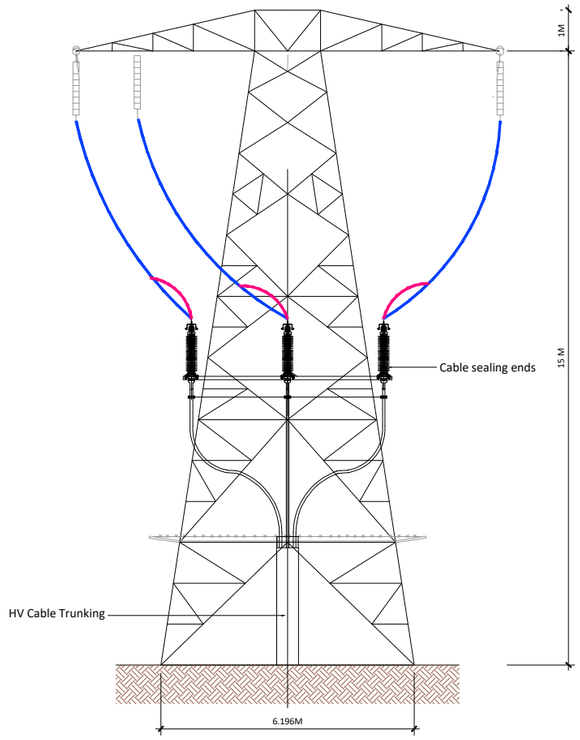


FRONT ELEVATION
(Rear Platform Removed for Clarity)

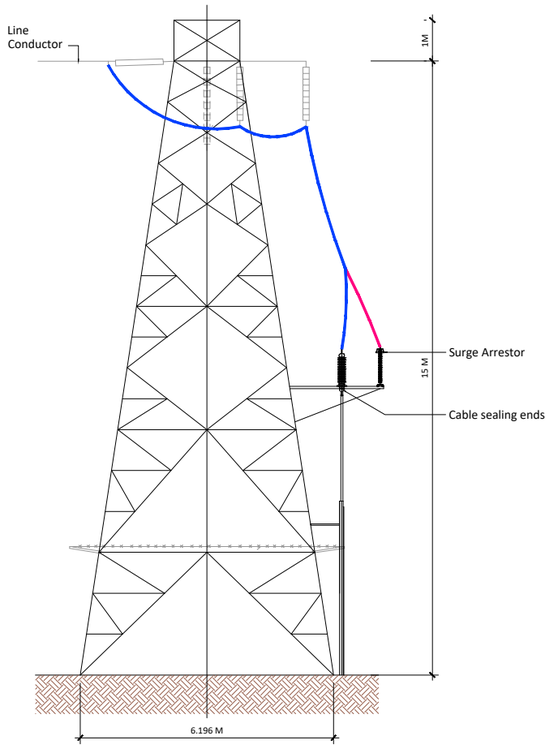

SIDE ELEVATION

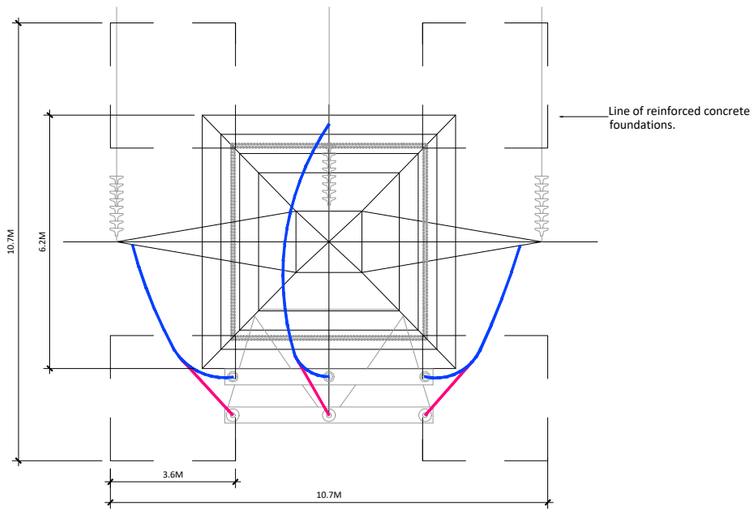

PLAN VIEW

13.10.2026
ISSUED FOR PLANNING

NOTES: -

- This drawing is to be read in conjunction with relevant engineering drawings, specifications and reports
- Dimensions are in millimeters, unless noted otherwise
- Drawings are not to be scaled use figured dimensions only

Interface Masts Details

SCALE 1:150

tli GROUP
Head Office
Beenreigh,
Abbeydorney,
Tralee, Co. Kerry
Ireland
Tel: 00353 66 7135710

CLIENT

ROOAUNALAGHTA Green Energy

PROJECT
Rooaunalaghta
Green Energy Project

PROJECT NUMBER
300-101121

SHEET NUMBER
300101121-U-DR-153

SHEET TITLE
End Mast Details
110kV Grid Connection

DRAWING STATUS
For Planning

ISSUE/REVISION

I/R	DATE	DESCRIPTION
P0	13.10.26	Issued for Planning
N0	26.08.26	Issued for Information