BALLINA AND LOUGH TALT WATER SUPPLY UPGRADE

PLANNING PACK


WHERREW RAW WATER INTAKE & PUMPING STATION(RWI & PS)

DO NOT SCALE

Millimetres 0 10 100



1 SITE LOCATION
1 : 2500

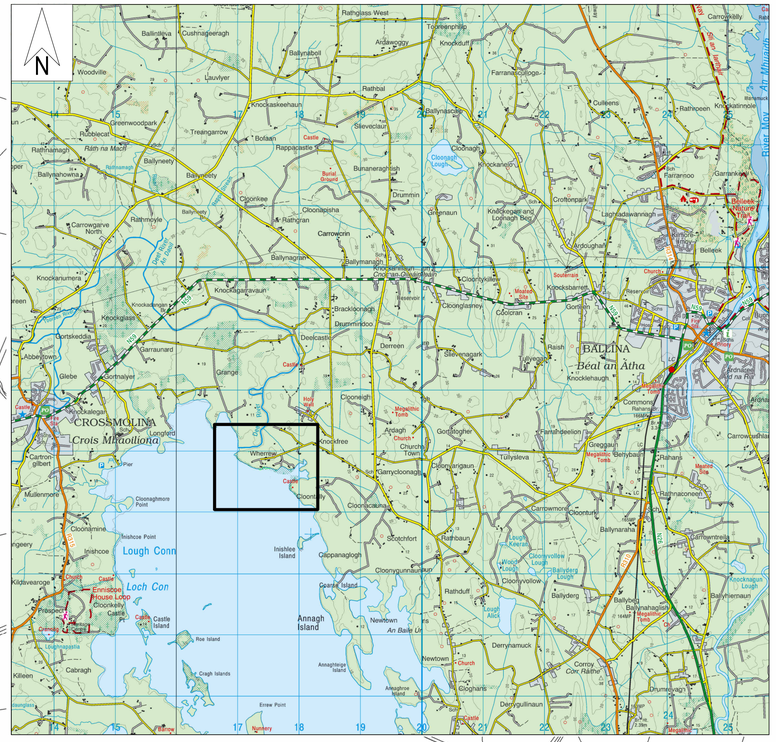

2 SITE LOCATION
1 : 50000

GENERAL NOTES

1. ALL DIMENSIONS ARE IN MILLIMETRES UNLESS NOTED OTHERWISE
2. ONLY WRITTEN DIMENSIONS SHALL BE USED. NO DIMENSIONS SHALL BE SCALED FROM THE DRAWINGS
3. ALL LEVELS ARE IN METRES AND ARE TO MALIN HEAD DATUM
4. ALL COORDINATES ARE IN METRES AND ARE TO IRISH TRANSVERSE MERCATOR

LEGEND:

REDLINE BOUNDARY
OVERALL PROJECT AREA: circa 45 ha.

E:
N: GRID REFERENCE LOCATION

1384 OSI SHEET No.



Rev.	Date	Description	By	Chk'd	Rev'd	App'd
C01	31.08.26	PLANNING	AMQ	ABM	MG	TM

Drawing Suitability: PROJECT PLANNING
Status: A2

AtkinsRéalis
DUBLIN | CORK | GALWAY | DUNDALK
ATKINS HOUSE,150 AIRSIDE BUSINESS PARK,
SWORDS, DUBLIN, K67 K5W4.
Tel : +353 1 810 8000 Email : info.ie@atkinsréalis.com

Client: Uisce Éireann Irish Water

Project Title: BALLINA AND LOUGH TALT WATER SUPPLY UPGRADE

Drawing Title: WHERREW RAW WATER INTAKE & PUMPING STATION SITE LOCATION

Scale	Drawn	Checked	Reviewed	Authorised
As indicated	AMQ	ABM	MG	TM
Original Size	**Date**	**Date**	**Date**	**Date**
A1	31.08.26	31.08.26	31.08.26	31.08.26

Drawing Number: 10025936-ATK-W1-ZZ-DR-CE-211701
Revision: C01

Atkins Project Number: 10025936

C:\Users\MCQUI143\DC\ACCDocs\AtkinsRéalis EU\Lough Talt RWSS\Project Files\04-WIP\W-CE-Civil engineer\M3-3D Model\10025936-ATK-W1-ZZ-M3-CE-700022.rvt

© ORDNANCE SURVEY IRELAND LICENSE NR. AR 0082526. ORDNANCE SURVEY IRELAND & GOVERNMENT OF IRELAND
ATKINS WILL NOT BE HELD LIABLE FOR THE USE OF THIS DATA ON ANY PROJECT OTHER THAN THE PROJECT:
CLASSIFICATION - AtkinsRéalis Base Line (Low Risk)

DO NOT SCALE

Millimetres 0 10 100

1. EXISTING INTAKE STRUCTURE / SCREENS
2. EXISTING RAW WATER PUMP STATION BUILDING
3. EXISTING INLET CHANNEL

N

EXISTING FENCING AND ACCESS GATE

A 211760

B 211760

E 517309.33
N 816775.75

RL: 18.28 m

FFL: 12.3 m

01

02

03

LOUGH CONN

1 EXISTING SITE LAYOUT
1 : 500

GENERAL NOTES

1. ALL DIMENSIONS ARE IN MILLIMETRES UNLESS NOTED OTHERWISE
2. ONLY WRITTEN DIMENSIONS SHALL BE USED. NO DIMENSIONS SHALL BE SCALED FROM THE DRAWINGS
3. ALL LEVELS ARE IN METRES AND ARE TO MALIN HEAD DATUM
4. ALL COORDINATES ARE IN METRES AND ARE TO IRISH TRANSVERSE MERCATOR

LEGEND:

- REDLINE BOUNDARY — OVERALL PROJECT AREA: circa 45 ha.
- 1384 E: N: — OSI GRID REFERENCE LOCATION
- GRID REFERENCE LOCATION
- EXISTING SPOT LEVEL
- EXISTING BUILDING
- EXISTING ACCESS ROAD
- EXISTING 1.2m HIGH POST & WIRE FENCE
- EXISTING 1.2m PICKET FENCE

Rev.	Date	Description	By	Chk'd	Rev'd	App'd
C01	31.08.26	PLANNING	AMQ	ABM	MG	TM

Drawing Suitability: PROJECT PLANNING
Status: A2

AtkinsRéalis
DUBLIN | CORK | GALWAY | DUNDALK
ATKINS HOUSE,150 AIRSIDE BUSINESS PARK,
SWORDS, DUBLIN, K67 K5W4.
Tel : +353 1 810 8000 Email : info.ie@atkinsréalis.com

Client: Uisce Éireann Irish Water

Project Title: BALLINA AND LOUGH TALT WATER SUPPLY UPGRADE

Drawing Title: WHERREW RAW WATER INTAKE & PUMPING STATION EXISTING SITE LAYOUT

Scale	Drawn	Checked	Reviewed	Authorised
As indicated	AMQ	ABM	MG	TM
Original Size	Date	Date	Date	Date
A1	31.08.26	31.08.26	31.08.26	31.08.26

Drawing Number: 10025936-ATK-W1-ZZ-DR-CE-211710
Revision: C01

Atkins Project Number: 10025936

C:\Users\MCQUI413\DC\ACCDocs\AtkinsRéalis EU\Lough Talt RWSS\Project Files\04-WIP\W-CE-Civil engineer\M3-3D Model\10025936-ATK-W1-ZZ-M3-CE-700022.rvt

© ORDNANCE SURVEY IRELAND LICENSE NR. AR 0082526. ORDNANCE SURVEY IRELAND & GOVERNMENT OF IRELAND
ATKINS WILL NOT BE HELD LIABLE FOR THE USE OF THIS DATA ON ANY PROJECT OTHER THAN THE PROJECT:
CLASSIFICATION - AtkinsRéalis Base Line (Low Risk)

DO NOT SCALE

Millimetres 0 10 100

1. EXISTING INTAKE STRUCTURE / SCREENS
2. EXISTING RAW WATER PUMPING STATION BUILDING
3. PROPOSED SUBMERGED INTAKE PIPE COARSE SCREEN
4. PROPOSED SUBMERGED INTAKE PIPELINE AND FASCINE MATTRESS
5. PROPOSED INTAKE STRUCTURE / SCREENS & PLATFORM
6. PROPOSED INSPECTION MANHOLE
7. PROPOSED SUBMERGED FISH RETURN PIPELINE TO LAKE
8. PROPOSED GENERATOR SLAB
9. PROPOSED ENGINEERED LANDFORM
10. PROPOSED UNDERGROUND FLOWMETER CHAMBER
11. PROPOSED FISH RETURN WORKS WITH ACOUSTIC COVERS

EXISTING 1.2m FENCE AND GATE REPLACED AND MADE GOOD

PROPOSED ENGINEERED LANDFORM

PROPOSED PALISADE SECURITY FENCING WITH ACCESS GATE

LOUGH CONN

A 211761

B 211761

E 517309.32 N 816775.74

CL: 12.38 m

FFL: 12.3 m

RL: 18.66 m

RL: 18.28 m

PL: 10.65 m

12.65 m

12.01 m

10.20 m

9.40 m

9.00 m

9.01 m

01 02 03 04 05 06 07 08 09 10 11

E

W

S

1 PROPOSED SITE LAYOUT
1 : 500

GENERAL NOTES

1. ALL DIMENSIONS ARE IN MILLIMETRES UNLESS NOTED OTHERWISE
2. ONLY WRITTEN DIMENSIONS SHALL BE USED. NO DIMENSIONS SHALL BE SCALED FROM THE DRAWINGS
3. ALL LEVELS ARE IN METRES AND ARE TO MALIN HEAD DATUM
4. ALL COORDINATES ARE IN METRES AND ARE TO IRISH TRANSVERSE MERCATOR

LEGEND:

- OVERALL PROJECT AREA: circa 45 ha.
- 1384 — OSI SHEET No.
- E: N: — GRID REFERENCE LOCATION
- PROPOSED SPOT LEVEL
- FFL: PROPOSED FINISH FLOOR LEVEL
- RL: PROPOSED RIDGE / ROOF LEVEL
- CL: COVER LEVEL
- PL: PLATFORM LEVEL
- EXISTING BUILDING
- EXISTING ACCESS ROAD
- PROPOSED EXTENSION OF ACCESS ROAD
- PROPOSED CHANNEL INFILL
- PROPOSED CARDINAL MARKERS SHOWN INDICATIVELY AT SOUTH(S), EAST(E) & WEST(W)
- EXISTING 1.2m HIGH POST & WIRE FENCE
- EXISTING 1.2m PICKET FENCE
- PROPOSED 1.2m PICKET FENCE & GATE
- PROPOSED 2.4m PALISADE SECURITY FENCING
- PROPOSED PIPEWORK
- PROPOSED SURFACE WATER MANHOLE

REFERENCE DRAWING:

10025936-ATK-W1-ZZ-DR-CE-211720

Rev.	Date	Description	By	Chk'd	Rev'd	App'd
C01	31.08.26	PLANNING	AMQ	ABM	MG	TM

Drawing Suitability: PROJECT PLANNING
Status: A2

AtkinsRéalis
DUBLIN | CORK | GALWAY | DUNDALK
ATKINS HOUSE,150 AIRSIDE BUSINESS PARK,
SWORDS, DUBLIN, K67 K5W4.
Tel : +353 1 810 8000 Email : info.ie@atkinsréalis.com

Client: Uisce Éireann Irish Water

Project Title: BALLINA AND LOUGH TALT WATER SUPPLY UPGRADE

Drawing Title: WHERREW RAW WATER INTAKE & PUMPING STATION PROPOSED SITE LAYOUT

Scale	Drawn	Checked	Reviewed	Authorised
1 : 500	AMQ	ABM	MG	TM
Original Size: A1	Date: 31.08.26	Date: 31.08.26	Date: 31.08.26	Date: 31.08.26

Drawing Number: 10025936-ATK-W1-ZZ-DR-CE-211720
Revision: C01

Atkins Project Number: 10025936

C:\Users\MCQUI4143\DC\ACDocs\AtkinsRéalis EU\Lough Talt RWSS\Project Files\04-WIP\W-CE-Civil engineer\M3-3D Model\10025936-ATK-W1-ZZ-M3-CE-700022.rvt

© ORDNANCE SURVEY IRELAND LICENSE NR. AR 0082526. ORDNANCE SURVEY IRELAND & GOVERNMENT OF IRELAND
ATKINS WILL NOT BE HELD LIABLE FOR THE USE OF THIS DATA ON ANY PROJECT OTHER THAN THE PROJECT:
CLASSIFICATION - AtkinsRéalis Base Line (Low Risk)

DO NOT SCALE

Millimetres 0 10 100



INSECT HABITAT

SOLITARY BEE LODGE

BIRD BOX

BAT BOX

1 PROPOSED SITE LANDSCAPING LAYOUT
1 : 500

NOTE:

1. SPECIES FOR THE WOODLAND MIX:

   ALDER 25%
   BIRCH 10%
   SCOTS PINE 15%
   WILLOW 15%
   BLACKTHORN 10%
   ELDER 5%
   ROWAN 5%
   HAZEL 5%
   GUELDER ROSE 5%
   SPINDLE 5%

2. PROPOSED WORKS SHOWN IN GREEN

GENERAL NOTES

1. ALL DIMENSIONS ARE IN MILLIMETRES UNLESS NOTED OTHERWISE
2. ONLY WRITTEN DIMENSIONS SHALL BE USED. NO DIMENSIONS SHALL BE SCALED FROM THE DRAWINGS
3. ALL LEVELS ARE IN METRES AND ARE TO MALIN HEAD DATUM
4. ALL COORDINATES ARE IN METRES AND ARE TO IRISH TRANSVERSE MERCATOR

LEGEND:

- REDLINE BOUNDARY (OVERALL PROJECT AREA: circa 45 ha.)
- 1384 — OSI SHEET No.
- E: N: — GRID REFERENCE LOCATION
- PROPOSED SPOT LEVEL
- FFL: PROPOSED FINISH FLOOR LEVEL
- RL: PROPOSED RIDGE / ROOF LEVEL
- CL: COVER LEVEL
- PL: PLATFORM LEVEL
- EXISTING BUILDING
- EXISTING ACCESS ROAD
- PROPOSED ACCESS ROAD
- EXISTING GRASS
- EXISTING WILLOW & ALDER DEVELOPING WOODLAND
- PROPOSED WILLOW & ALDER DEVELOPING WOODLAND
- PROPOSED WILDFLOWER MEADOW / REDUCED MOWING REGIME
- PROPOSED ROUGH GRASSLAND TO MIMIC LOCAL CONDITIONS
- EXISTING EXPOSED ROCK
- PROPOSED ROCK OF LOCAL PROVIDENCE
- PROPOSED FASCINE MATTRESS
- EXISTING 1.2m HIGH POST & WIRE FENCE
- EXISTING 1.2m PICKET FENCE
- PROPOSED 1.2m PICKET FENCE & GATE
- PROPOSED 2.4m PALISADE SECURITY FENCING
- PROPOSED PIPEWORK
- PROPOSED CARDINAL MARKERS SHOWN INDICATIVELY AT SOUTH(S), EAST(E) & WEST(W)

REFERENCE DRAWING:

10025936-ATK-W1-ZZ-DR-CE-911720

Rev.	Date	Description	By	Chk'd	Rev'd	App'd
C01	31.08.26	PLANNING	AMQ	ABM	MG	TM

Drawing Suitability: PROJECT PLANNING — Status: A2

AtkinsRéalis
DUBLIN | CORK | GALWAY | DUNDALK
ATKINS HOUSE,150 AIRSIDE BUSINESS PARK,
SWORDS, DUBLIN, K67 K5W4.
Tel : +353 1 810 8000 Email : info.ie@atkinsréalis.com

Client: Uisce Éireann Irish Water

Project Title: BALLINA AND LOUGH TALT WATER SUPPLY UPGRADE

Drawing Title: WHERREW RAW WATER INTAKE & PUMPING STATION PROPOSED LANDSCAPING LAYOUT

Scale	Drawn	Checked	Reviewed	Authorised
As indicated	AMQ	ABM	MG	TM
Original Size	**Date**	**Date**	**Date**	**Date**
A1	31.08.26	31.08.26	31.08.26	31.08.26


Drawing Number: 10025936-ATK-W1-ZZ-DR-CE-211723 — Revision: C01

Atkins Project Number: 10025936

© ORDNANCE SURVEY IRELAND LICENSE NR. AR 0082526. ORDNANCE SURVEY IRELAND & GOVERNMENT OF IRELAND
ATKINS WILL NOT BE HELD LIABLE FOR THE USE OF THIS DATA ON ANY PROJECT OTHER THAN THE PROJECT:
CLASSIFICATION - AtkinsRéalis Base Line (Low Risk)

C:\Users\MCQU4143\DC\ACCDocs\AtkinsRéalis EU\Lough Talt RWSS\Project Files\04-WIP\W-CE-Civil engineer\M3-3D Model\10025936-ATK-W1-ZZ-M3-CE-700022.rvt

DO NOT SCALE

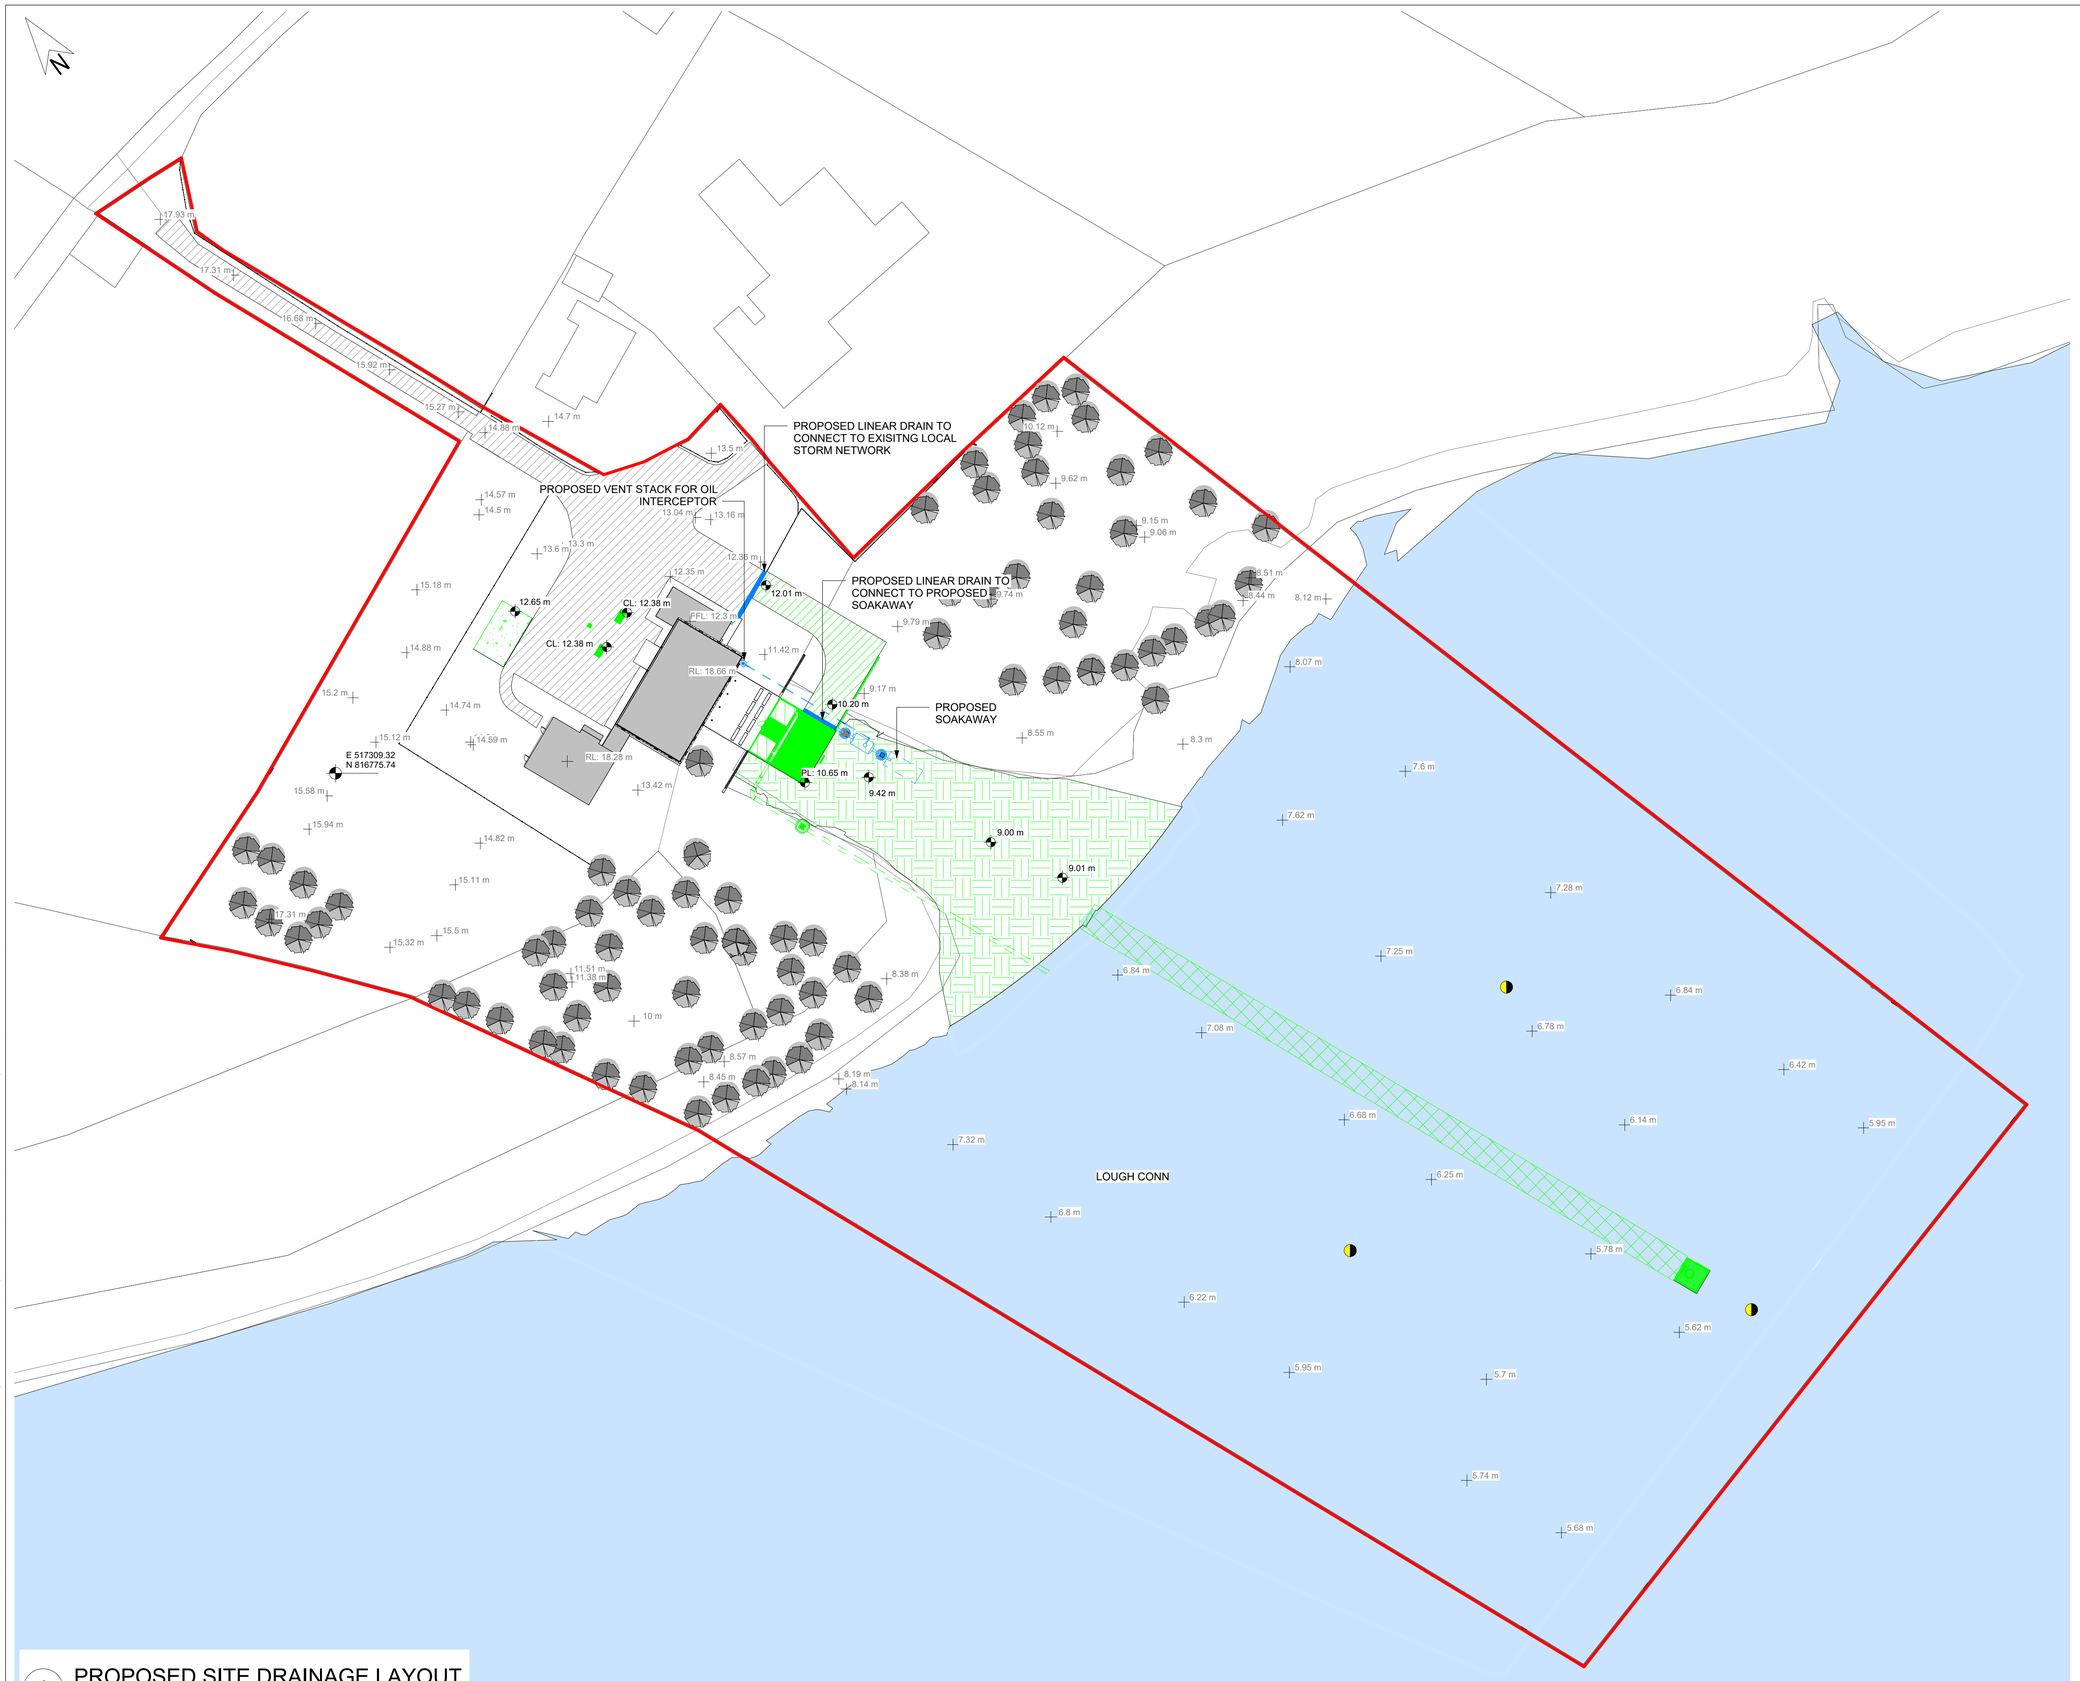

1 PROPOSED SITE DRAINAGE LAYOUT
1 : 500

0 10 100 Millimetres

C:\Users\MCQU4143\DC\ACCDocs\AtkinsRéalis EU\Lough Talt RWSS\Project Files\04-WIP\W-CE-Civil engineer\M3-3D Model\10025936-ATK-W1-ZZ-M3-CE-700022.rvt

GENERAL NOTES

1. ALL DIMENSIONS ARE IN MILLIMETRES UNLESS NOTED OTHERWISE
2. ONLY WRITTEN DIMENSIONS SHALL BE USED. NO DIMENSIONS SHALL BE SCALED FROM THE DRAWINGS
3. ALL LEVELS ARE IN METRES AND ARE TO MALIN HEAD DATUM
4. ALL COORDINATES ARE IN METRES AND ARE TO IRISH TRANSVERSE MERCATOR

LEGEND:

- REDLINE BOUNDARY (OVERALL PROJECT AREA: circa 45 ha.)
- 1384 — OSI SHEET No.
- E: N: — GRID REFERENCE LOCATION
- EXISTING SPOT LEVEL
- PROPOSED SPOT LEVEL
- FFL: PROPOSED SPOT LEVEL
- RL: PROPOSED SPOT LEVEL
- CL: COVER LEVEL
- PL: PLATFORM LEVEL
- EXISTING ACCESS ROAD
- PROPOSED ACCESS ROAD
- INFILLED AREA
- PROPOSED CARDINAL MARKERS SHOWN INDICATIVELY AT SOUTH(S), EAST(E) & WEST(W)
- PROPOSED STORM WATER NETWORK
- PROPOSED VENT LINE FOR OIL INTERCEPTOR
- PROPOSED LINEAR DRAIN
- PROPOSED STORM WATER MANHOLE
- PROPOSED PETROL / OIL INTERCEPTOR

REFERENCE DRAWING:

10025936-ATK-W1-ZZ-DR-CE-911720
10025936-ATK-W1-ZZ-DR-CE-911723

Rev.	Date	Description	By	Chk'd	Rev'd	App'd
C01	31.08.26	PLANNING	AMQ	ABM	MG	TM

Drawing Suitability: PROJECT PLANNING
Status: A2

AtkinsRéalis
DUBLIN | CORK | GALWAY | DUNDALK
ATKINS HOUSE,150 AIRSIDE BUSINESS PARK,
SWORDS, DUBLIN, K67 K5W4.
Tel : +353 1 810 8000 Email : info.ie@atkinsréalis.com

Client: Uisce Éireann Irish Water

Project Title: BALLINA AND LOUGH TALT WATER SUPPLY UPGRADE

Drawing Title: WHERREW RAW WATER INTAKE & PUMPING STATION PROPOSED SITE DRAINAGE LAYOUT

Scale	Drawn	Checked	Reviewed	Authorised
1 : 500	AMQ	ABM	MG	TM
Original Size: A1	Date: 31.08.26	Date: 31.08.26	Date: 31.08.26	Date: 31.08.26


Drawing Number: 10025936-ATK-W1-ZZ-DR-CE-211724
Revision: C01

Atkins Project Number: 10025936

© ORDNANCE SURVEY IRELAND LICENSE NR. AR 0082526. ORDNANCE SURVEY IRELAND & GOVERNMENT OF IRELAND
ATKINS WILL NOT BE HELD LIABLE FOR THE USE OF THIS DATA ON ANY PROJECT OTHER THAN THE PROJECT:
CLASSIFICATION - AtkinsRéalis Base Line (Low Risk)

DO NOT SCALE

Millimetres 0 10 100

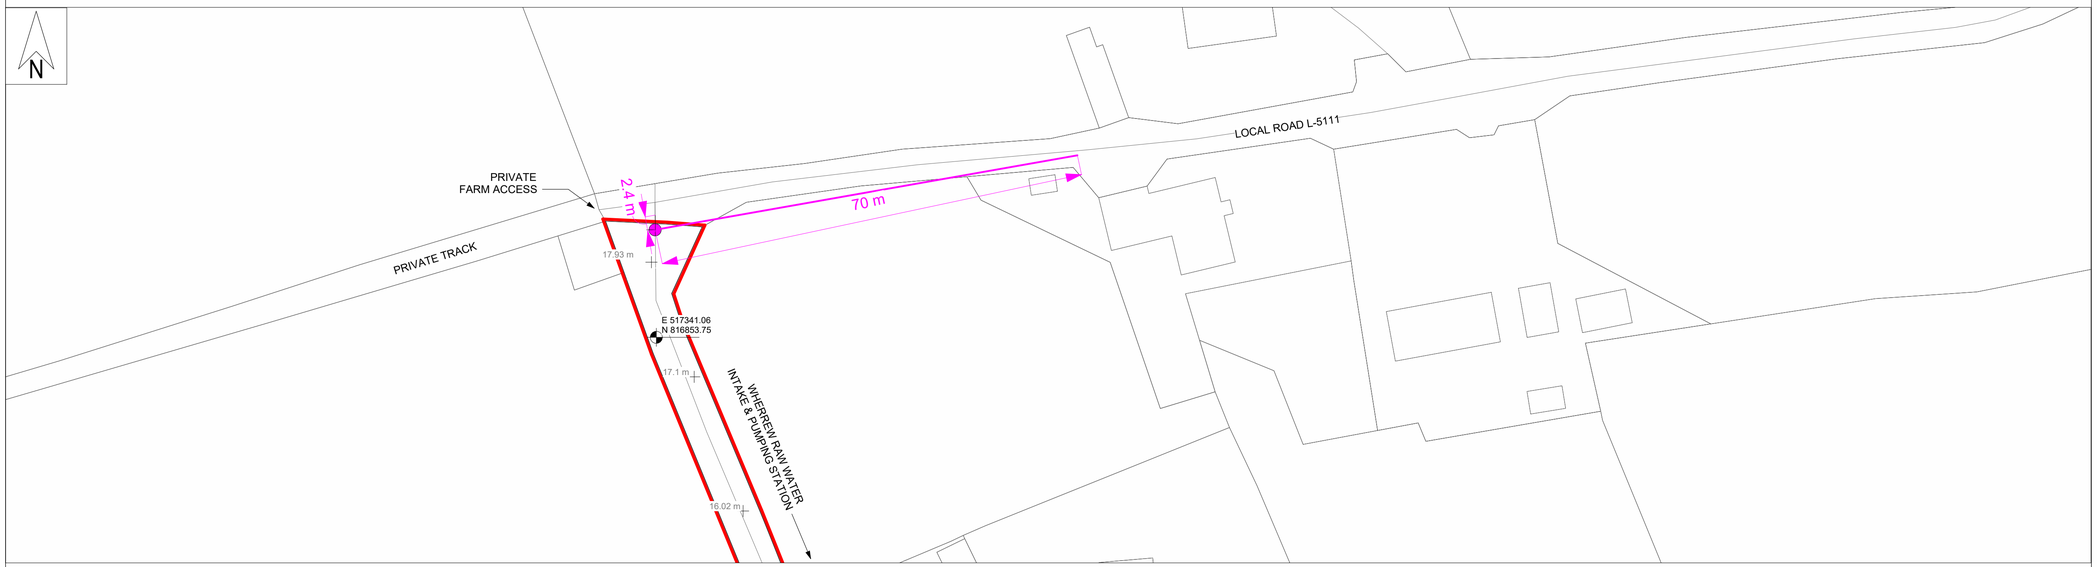

1 PROPOSED SIGHT LINE LAYOUT
1 : 500

GENERAL NOTES

1. ALL DIMENSIONS ARE IN MILLIMETRES UNLESS NOTED OTHERWISE
2. ONLY WRITTEN DIMENSIONS SHALL BE USED. NO DIMENSIONS SHALL BE SCALED FROM THE DRAWINGS
3. ALL LEVELS ARE IN METRES AND ARE TO MALIN HEAD DATUM
4. ALL COORDINATES ARE IN METRES AND ARE TO IRISH TRANSVERSE MERCATOR

LEGEND:

- REDLINE BOUNDARY (OVERALL PROJECT AREA: circa 45 ha.)
- 1384 OSI SHEET No.
- E: N: GRID REFERENCE LOCATION
- EXISTING SPOT HEIGHT
- SIGHT LINE



3 SITE LOCATION
1 : 2500

Rev.	Date	Description	By	Chk'd	Rev'd	App'd
C01	31.08.26	PLANNING	AMQ	ABM	MG	TM

Drawing Suitability: PROJECT PLANNING
Status: A2

AtkinsRéalis
DUBLIN | CORK | GALWAY | DUNDALK
ATKINS HOUSE,150 AIRSIDE BUSINESS PARK,
SWORDS, DUBLIN, K67 K5W4.
Tel : +353 1 810 8000 Email : info.ie@atkinsréalis.com

Client: Uisce Éireann Irish Water

Project Title: BALLINA AND LOUGH TALT WATER SUPPLY UPGRADE

Drawing Title: WHERREW RAW WATER INTAKE & PUMPING STATION SIGHT LINE LAYOUT

Scale	Drawn	Checked	Reviewed	Authorised
As indicated	AMQ	ABM	MG	TM
Original Size: A1	Date: 31.08.26	Date: 31.08.26	Date: 31.08.26	Date: 31.08.26

Drawing Number: 10025936-ATK-W1-ZZ-DR-CE-211725
Revision: C01


Atkins Project Number: 10025936

C:\Users\MCQUI413\DC\ACCDocs\AtkinsRéalis EU\Lough Talt RWSS\Project Files\04-WIP\W-CE-Civil engineer\M3-3D Model\10025936-ATK-W1-ZZ-M3-CE-700022.rvt

© ORDNANCE SURVEY IRELAND LICENSE NR. AR 0082526. ORDNANCE SURVEY IRELAND & GOVERNMENT OF IRELAND
ATKINS WILL NOT BE HELD LIABLE FOR THE USE OF THIS DATA ON ANY PROJECT OTHER THAN THE PROJECT:
CLASSIFICATION - AtkinsRéalis Base Line (Low Risk)

DO NOT SCALE

Millimetres 0 10 100

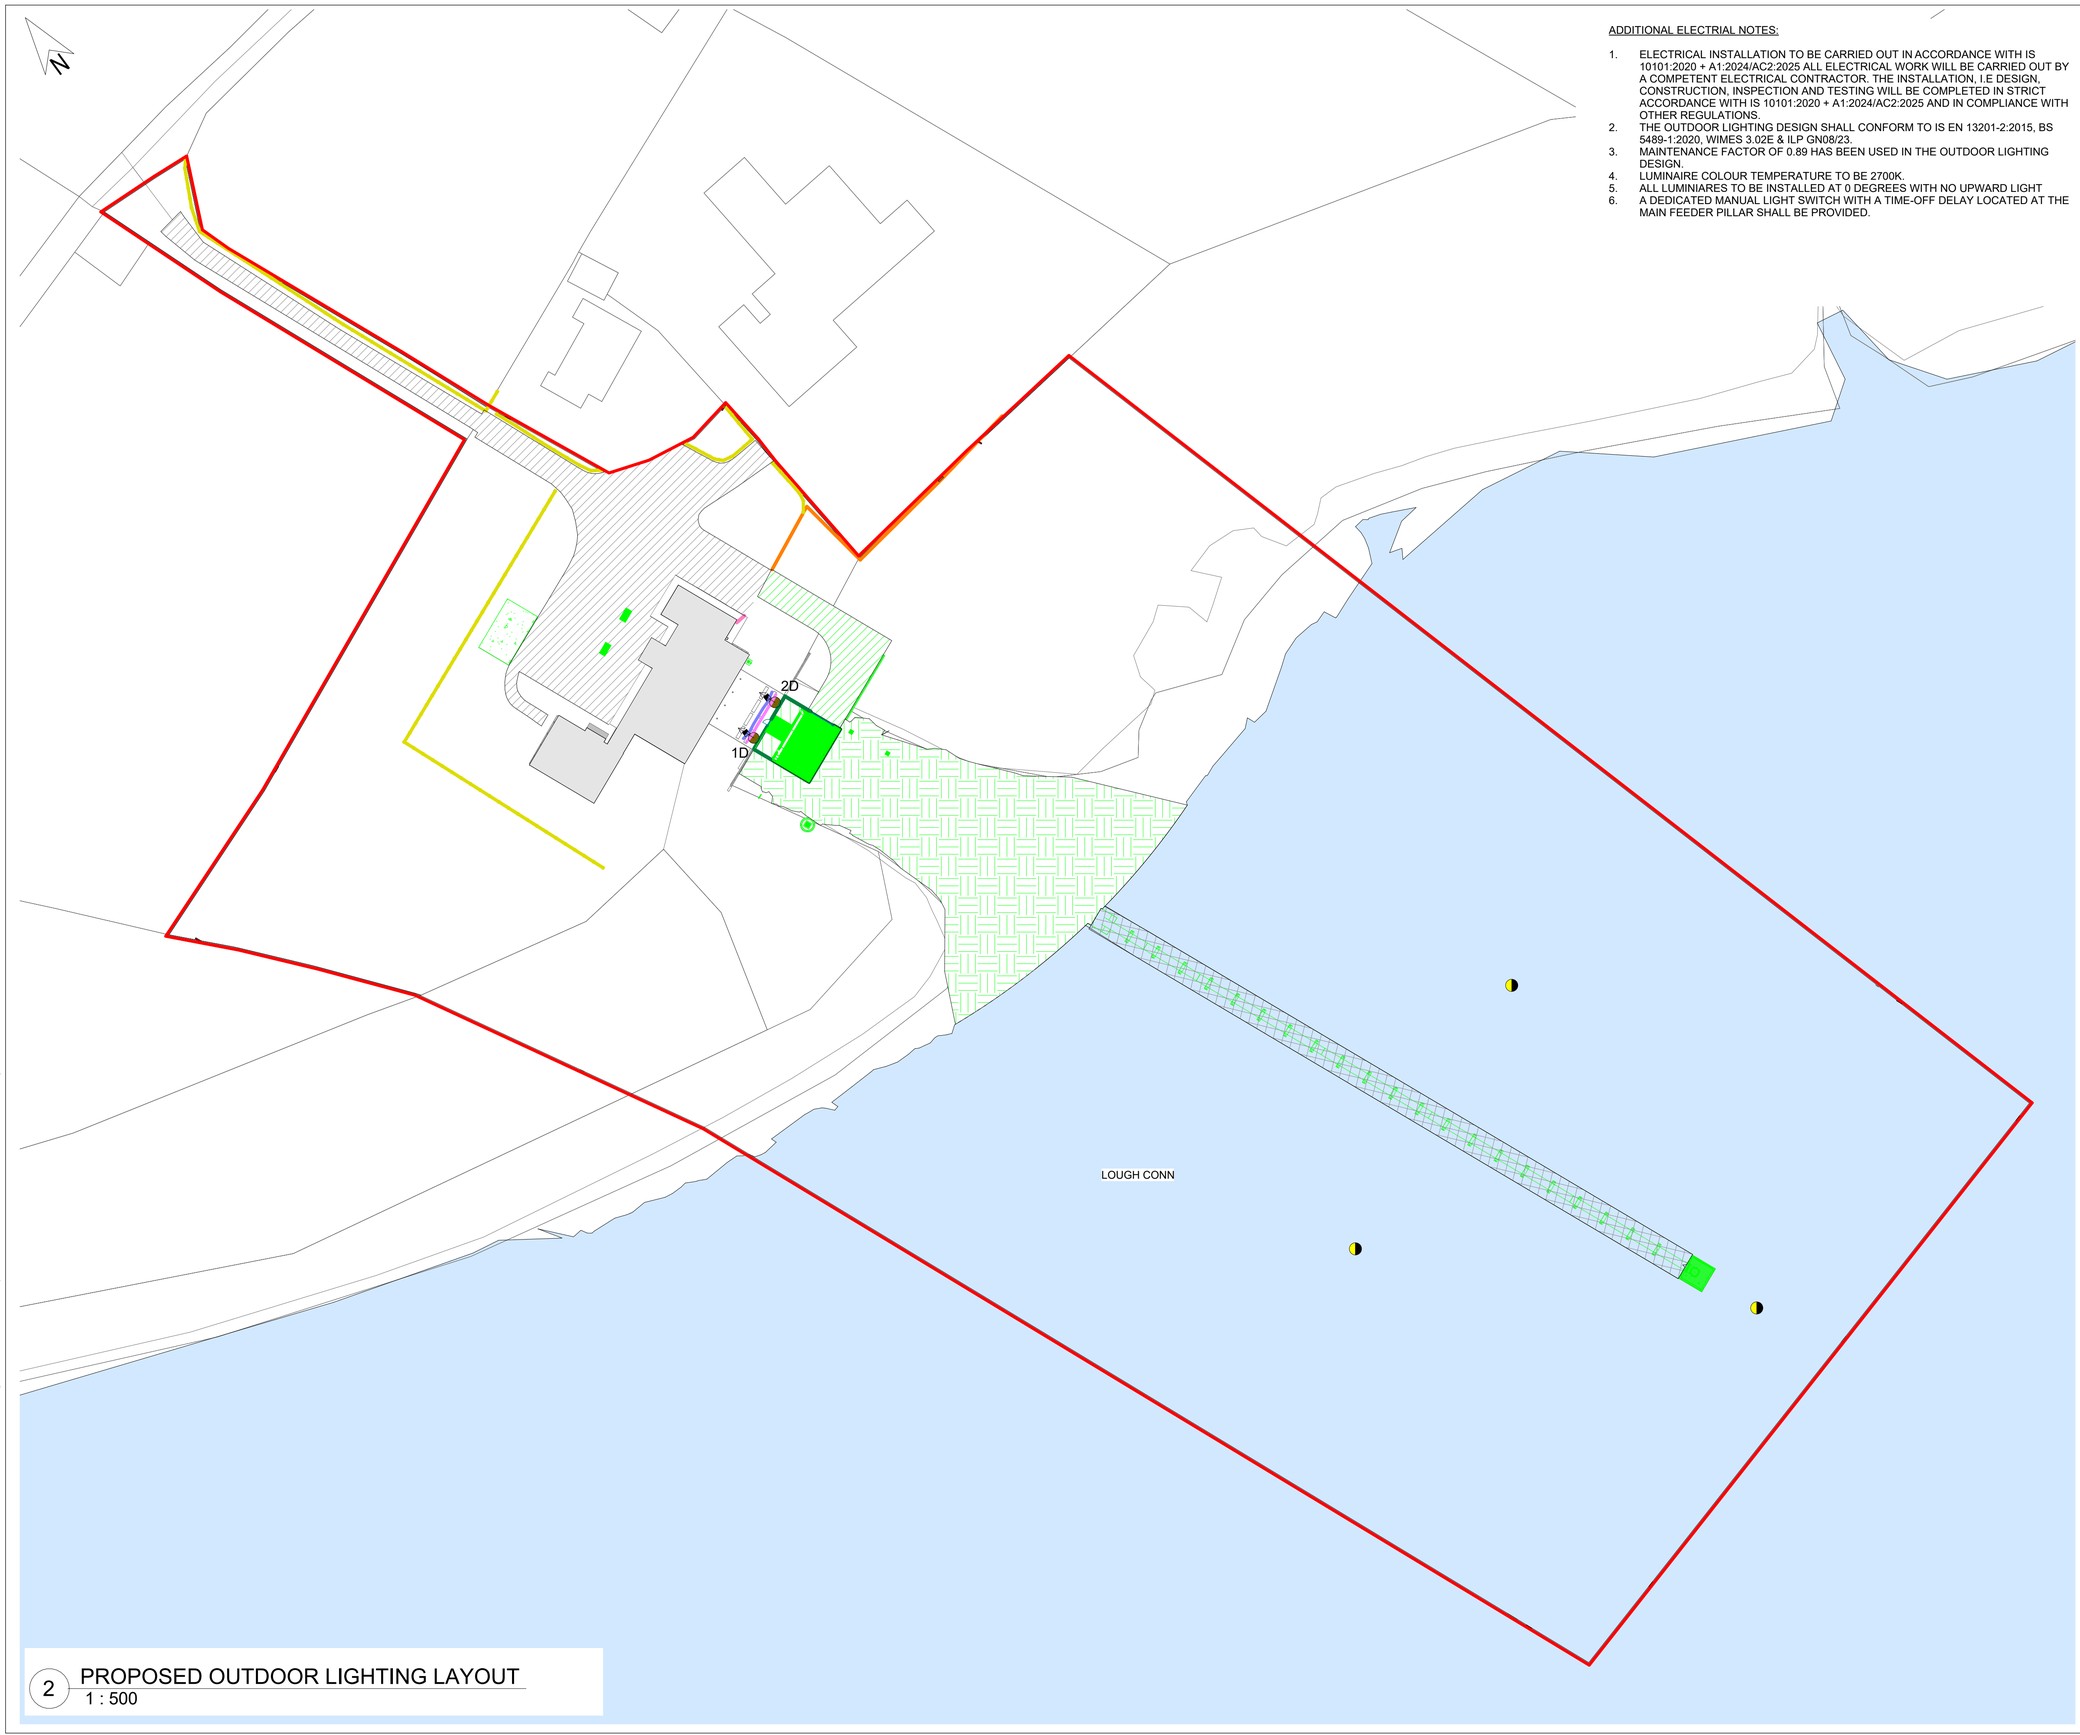

2 PROPOSED OUTDOOR LIGHTING LAYOUT
1 : 500

ADDITIONAL ELECTRIAL NOTES:

1. ELECTRICAL INSTALLATION TO BE CARRIED OUT IN ACCORDANCE WITH IS 10101:2020 + A1:2024/AC2:2025 ALL ELECTRICAL WORK WILL BE CARRIED OUT BY A COMPETENT ELECTRICAL CONTRACTOR. THE INSTALLATION, I.E DESIGN, CONSTRUCTION, INSPECTION AND TESTING WILL BE COMPLETED IN STRICT ACCORDANCE WITH IS 10101:2020 + A1:2024/AC2:2025 AND IN COMPLIANCE WITH OTHER REGULATIONS.
2. THE OUTDOOR LIGHTING DESIGN SHALL CONFORM TO IS EN 13201-2:2015, BS 5489-1:2020, WIMES 3.02E & ILP GN08/23.
3. MAINTENANCE FACTOR OF 0.89 HAS BEEN USED IN THE OUTDOOR LIGHTING DESIGN.
4. LUMINAIRE COLOUR TEMPERATURE TO BE 2700K.
5. ALL LUMINIARES TO BE INSTALLED AT 0 DEGREES WITH NO UPWARD LIGHT
6. A DEDICATED MANUAL LIGHT SWITCH WITH A TIME-OFF DELAY LOCATED AT THE MAIN FEEDER PILLAR SHALL BE PROVIDED.

GENERAL NOTES

1. ALL DIMENSIONS ARE IN MILLIMETRES UNLESS NOTED OTHERWISE
2. ONLY WRITTEN DIMENSIONS SHALL BE USED. NO DIMENSIONS SHALL BE SCALED FROM THE DRAWINGS
3. ALL LEVELS ARE IN METRES AND ARE TO MALIN HEAD DATUM
4. ALL COORDINATES ARE IN METRES AND ARE TO IRISH TRANSVERSE MERCATOR

LEGEND:

- REDLINE BOUNDARY (OVERALL PROJECT AREA: circa 45 ha.)
- 1384 OSI SHEET No.
- E: N: GRID REFERENCE LOCATION
- EXISTING BUILDING
- EXISTING ACCESS ROAD
- EXISTING 1.2m HIGH POST & WIRE FENCE
- EXISTING 1.2m PICKET FENCE
- PROPOSED 1.2m PICKET FENCE & GATE
- PROPOSED 2.4m PALISADE SECURITY FENCING

LIGHTING LEGEND:

- LUMINAIRE TYPE D: WALL MOUNTED
- PHOTOMETRIC CENTRE
- 5.0 LUX
- 10. LUX

LIGHTING CLASS: P6 (Eav= 2-3lux,Emin=0.40lux)

SPACE BETWEEN EXISTING PUMPING STATION BUILDING AND PROPOSED FISH RETURN WORKS:

HORIZONTAL ILLUMINANCE (LUX)
EAV= 2.17
EMIN= 1.65
EMAX= 2.57
EMIN/EMAX= 0.64
EMIN/EAV= 0.76
EMAX/EAV= 1.18

NOTE:

PROPOSED WORKS SHOWN IN GREEN

REFERENCE DRAWING:

10025936-ATK-W1-ZZ-DR-CE-211720

Rev.	Date	Description	By	Chk'd	Rev'd	App'd
C01	31.08.26	PLANNING	AMQ	AJ	MB	TM

Drawing Suitability: PROJECT PLANNING
Status: A2

AtkinsRéalis
DUBLIN | CORK | GALWAY | DUNDALK
ATKINS HOUSE,150 AIRSIDE BUSINESS PARK,
SWORDS, DUBLIN, K67 K5W4.
Tel : +353 1 810 8000 Email : info.ie@atkinsréalis.com

Client: Uisce Éireann Irish Water

Project Title: BALLINA AND LOUGH TALT WATER SUPPLY UPGRADE

Drawing Title: WHERREW RAW WATER INTAKE & PUMPING STATION PROPOSED OUTDOOR LIGHTING LAYOUT

Scale	Drawn	Checked	Reviewed	Authorised
1 : 500	AMQ	AJ	MB	TM
Original Size: A1	Date: 31.08.26	Date: 31.08.26	Date: 31.08.26	Date: 31.08.26


Drawing Number: 10025936-ATK-W1-ZZ-DR-CE-211728
Revision: C01

Atkins Project Number: 10025936


C:\Users\MCQU4143\DC\ACCDocs\AtkinsRéalis EU\Lough Talt RWSS\Project Files\04-WIP\W-CE-Civil engineer\M3-3D Model\10025936-ATK-W1-ZZ-M3-CE-700022.rvt

© ORDNANCE SURVEY IRELAND LICENSE NR. AR 0082526. ORDNANCE SURVEY IRELAND & GOVERNMENT OF IRELAND
ATKINS WILL NOT BE HELD LIABLE FOR THE USE OF THIS DATA ON ANY PROJECT OTHER THAN THE PROJECT:
CLASSIFICATION - AtkinsRéalis Base Line (Low Risk)


DO NOT SCALE

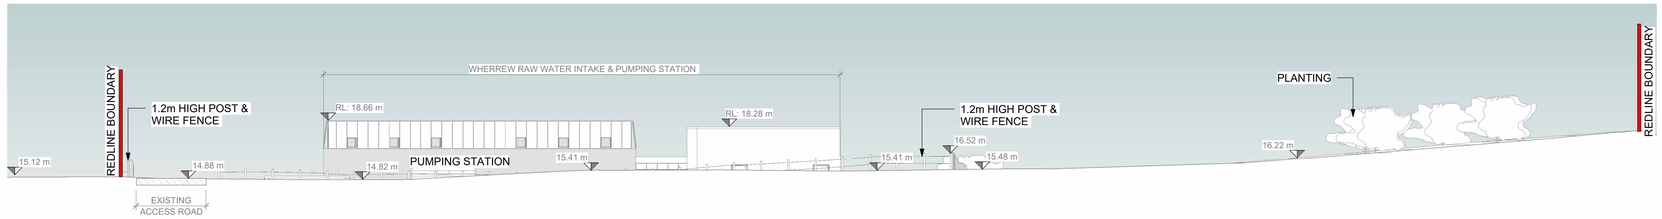

1 EXISTING NORTH ELEVATION
1 : 200

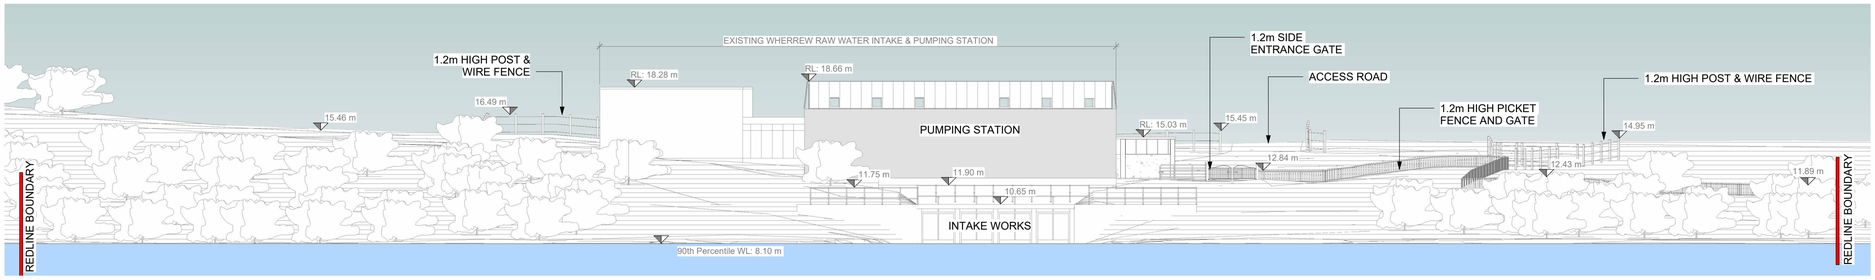

2 EXISTING SOUTH ELEVATION
1 : 200

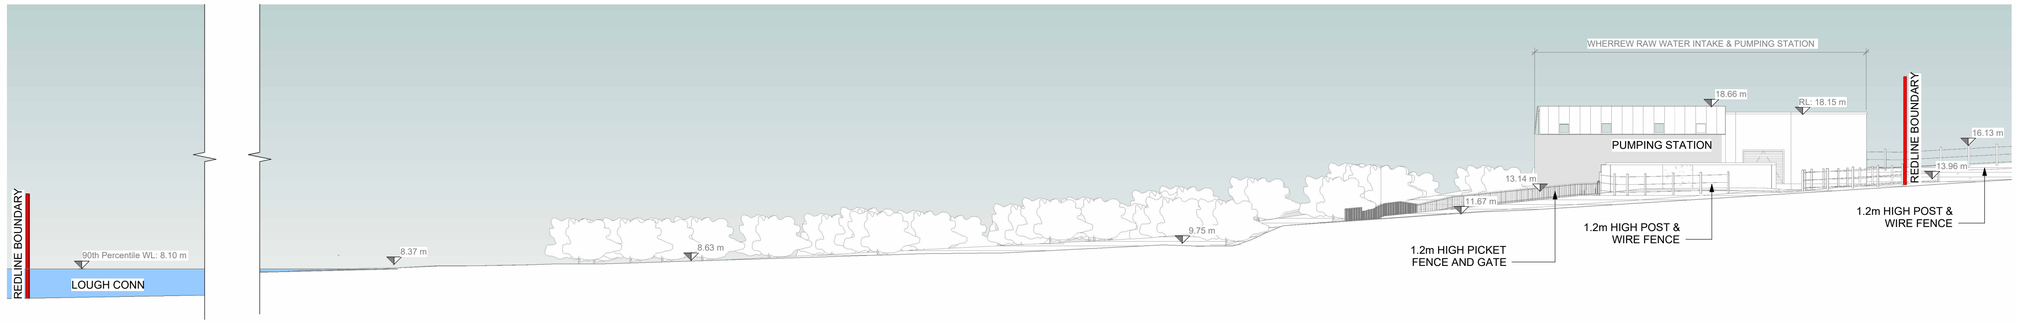

3 EXISTING EAST ELEVATION
1 : 200



4 EXISTING WEST ELEVATION
1 : 200

GENERAL NOTES

1. ALL DIMENSIONS ARE IN MILLIMETRES UNLESS NOTED OTHERWISE
2. ONLY WRITTEN DIMENSIONS SHALL BE USED. NO DIMENSIONS SHALL BE SCALED FROM THE DRAWINGS
3. ALL LEVELS ARE IN METRES AND ARE TO MALIN HEAD DATUM
4. ALL COORDINATES ARE IN METRES AND ARE TO IRISH TRANSVERSE MERCATOR


LEGEND:

FFL: FINISHED FLOOR LEVEL
RL: RIDGE / ROOF LEVEL

NOTES:

1. EXISTING TREES SHOWN INDICATIVELY

REFERENCE DRAWING:
10025936-ATK-W1-ZZ-DR-211710

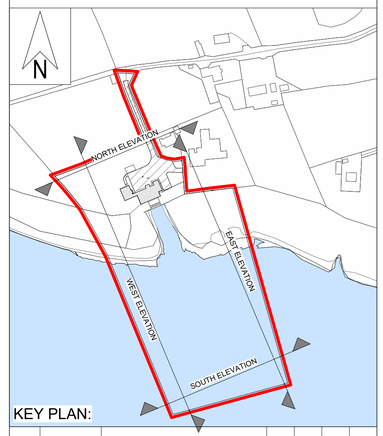

KEY PLAN:

Rev.	Date	Description	By	Chk'd	Rev'd	App'd
C01	31.08.26	PLANNING	AMQ	ABM	MG	TM

Drawing Suitability: PROJECT PLANNING
Status: A2

AtkinsRéalis
DUBLIN | CORK | GALWAY | DUNDALK
ATKINS HOUSE,150 AIRSIDE BUSINESS PARK,
SWORDS, DUBLIN, K67 K5W4.
Tel : +353 1 810 8000 Email : info.ie@atkinsréalis.com

Client: Uisce Éireann Irish Water

Project Title: BALLINA AND LOUGH TALT WATER SUPPLY UPGRADE

Drawing Title: WHERREW RAW WATER INTAKE & PUMPING STATION EXISTING SITE ELEVATIONS

Scale	Drawn	Checked	Reviewed	Authorised
As indicated	AMQ	ABM	MG	TM
Original Size	Date	Date	Date	Date
A1	31.08.26	31.08.26	31.08.26	31.08.26

Drawing Number: 10025936-ATK-W1-ZZ-DR-CE-211750
Revision: C01


Atkins Project Number: 10025936

© ORDNANCE SURVEY IRELAND LICENSE NR. AR 0082526. ORDNANCE SURVEY IRELAND & GOVERNMENT OF IRELAND
ATKINS WILL NOT BE HELD LIABLE FOR THE USE OF THIS DATA ON ANY PROJECT OTHER THAN THE PROJECT:
CLASSIFICATION - AtkinsRéalis Base Line (Low Risk)


C:\Users\MCQUI143\DC\ACCDocs\AtkinsRéalis EU\Lough Talt RWSS\Project Files\04-WIP\W-CE-Civil engineer\M3-3D Model\10025936-ATK-W1-ZZ-M3-CE-700022.rvt

DO NOT SCALE

Millimetres 0 10 100

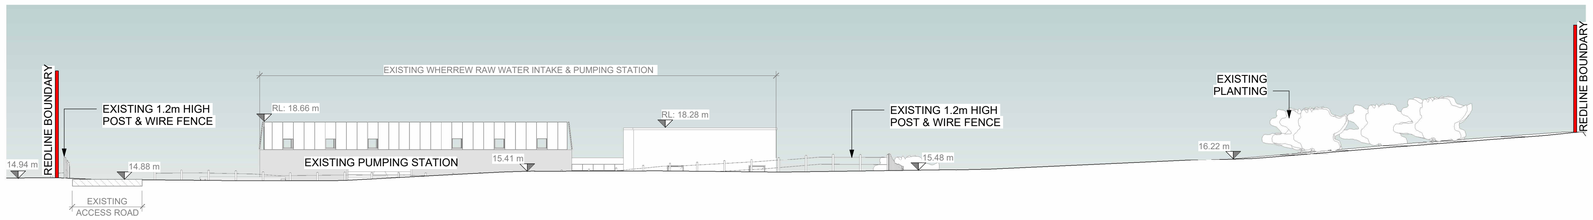


1 PROPOSED NORTH ELEVATION
1 : 200

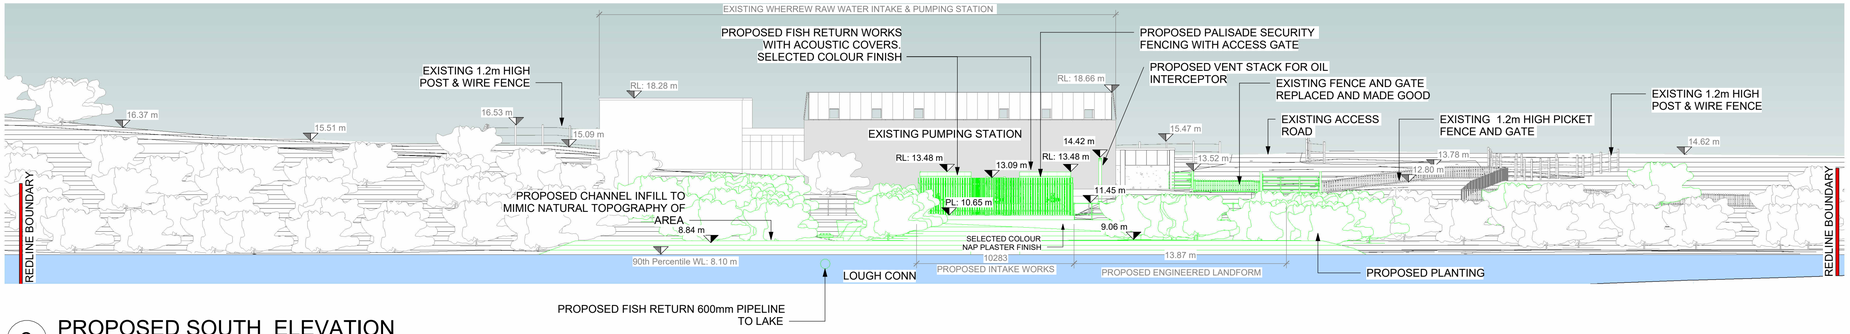

2 PROPOSED SOUTH ELEVATION
1 : 200



3 PROPOSED EAST ELEVATION
1 : 200

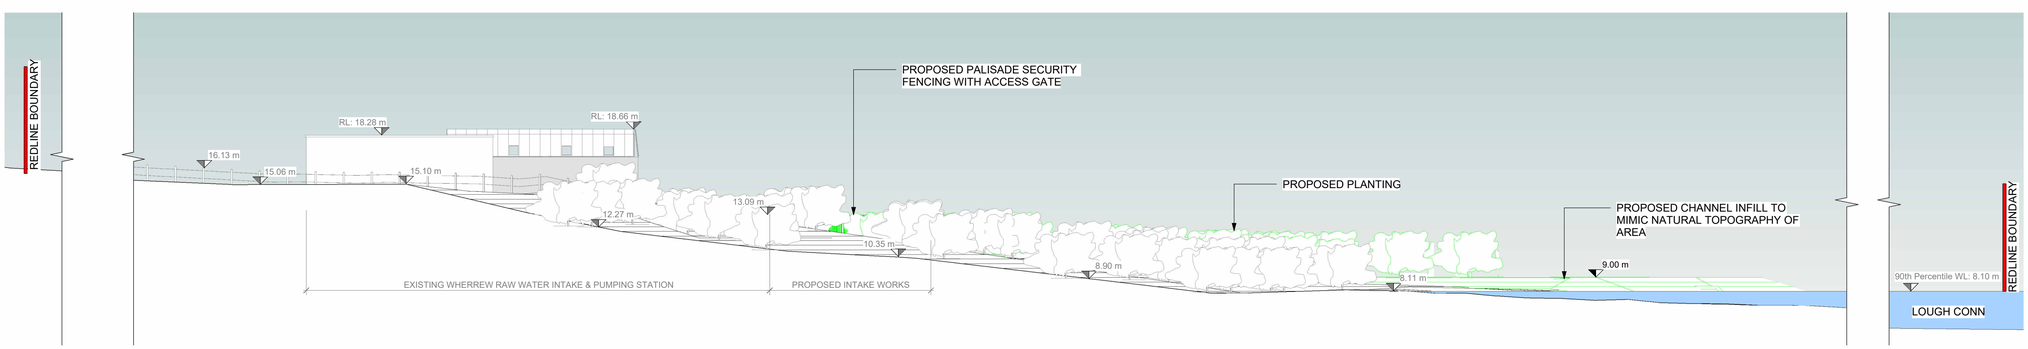

4 PROPOSED WEST ELEVATION
1 : 200

GENERAL NOTES

1. ALL DIMENSIONS ARE IN MILLIMETRES UNLESS NOTED OTHERWISE
2. ONLY WRITTEN DIMENSIONS SHALL BE USED. NO DIMENSIONS SHALL BE SCALED FROM THE DRAWINGS
3. ALL LEVELS ARE IN METRES AND ARE TO MALIN HEAD DATUM
4. ALL COORDINATES ARE IN METRES AND ARE TO IRISH TRANSVERSE MERCATOR


LEGEND:

FFL: FINISHED FLOOR LEVEL
RL: RIDGE / ROOF LEVEL
CL: COVER LEVEL
PL: PLATFORM LEVEL

NOTES:

1. PROPOSED WORKS SHOWN IN GREEN
2. EXISTING AND PROPOSED TREES SHOWN INDICATIVELY
3. THE TOP OF THE INTAKE PIPE AND THE TOP OF THE COURSE SCREEN SHALL BE BELOW 8.1mOD

REFERENCE DRAWING:
10025936-ATK-W1-ZZ-DR-211720

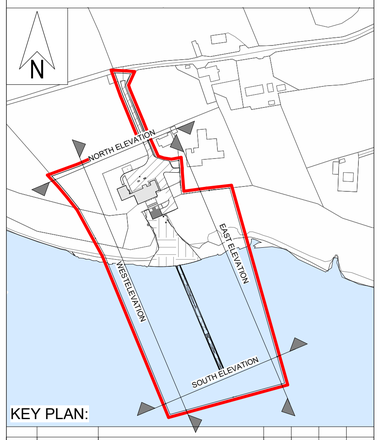

KEY PLAN:

Rev.	Date	Description	By	Chk'd	Rev'd	App'd
C01	31.08.26	PLANNING	AMQ	ABM	MG	TM

Drawing Suitability: PROJECT PLANNING
Status: A2

AtkinsRéalis
DUBLIN | CORK | GALWAY | DUNDALK
ATKINS HOUSE,150 AIRSIDE BUSINESS PARK,
SWORDS, DUBLIN, K67 K5W4.
Tel : +353 1 810 8000 Email : info.ie@atkinsréalis.com

Client: Uisce Éireann Irish Water

Project Title: BALLINA AND LOUGH TALT WATER SUPPLY UPGRADE

Drawing Title: WHERREW RAW WATER INTAKE & PUMPING STATION PROPOSED SITE ELEVATIONS

Scale	Drawn	Checked	Reviewed	Authorised
As indicated	AMQ	ABM	MG	TM
Original Size	Date	Date	Date	Date
A1	31.08.26	31.08.26	31.08.26	31.08.26

Drawing Number: 10025936-ATK-W1-ZZ-DR-CE-211751
Revision: C01


Atkins Project Number: 10025936

C:\Users\MCQ\4143\DC\ACCDocs\AtkinsRéalis EU\Lough Talt RWSS\Project Files\04-WIP\W-CE-Civil engineer\M3-3D Model\10025936-ATK-W1-ZZ-M3-CE-700022.rvt


© ORDNANCE SURVEY IRELAND LICENSE NR. AR 0082526. ORDNANCE SURVEY IRELAND & GOVERNMENT OF IRELAND
ATKINS WILL NOT BE HELD LIABLE FOR THE USE OF THIS DATA ON ANY PROJECT OTHER THAN THE PROJECT:
CLASSIFICATION - AtkinsRéalis Base Line (Low Risk)

DO NOT SCALE


Millimetres 100 0 10

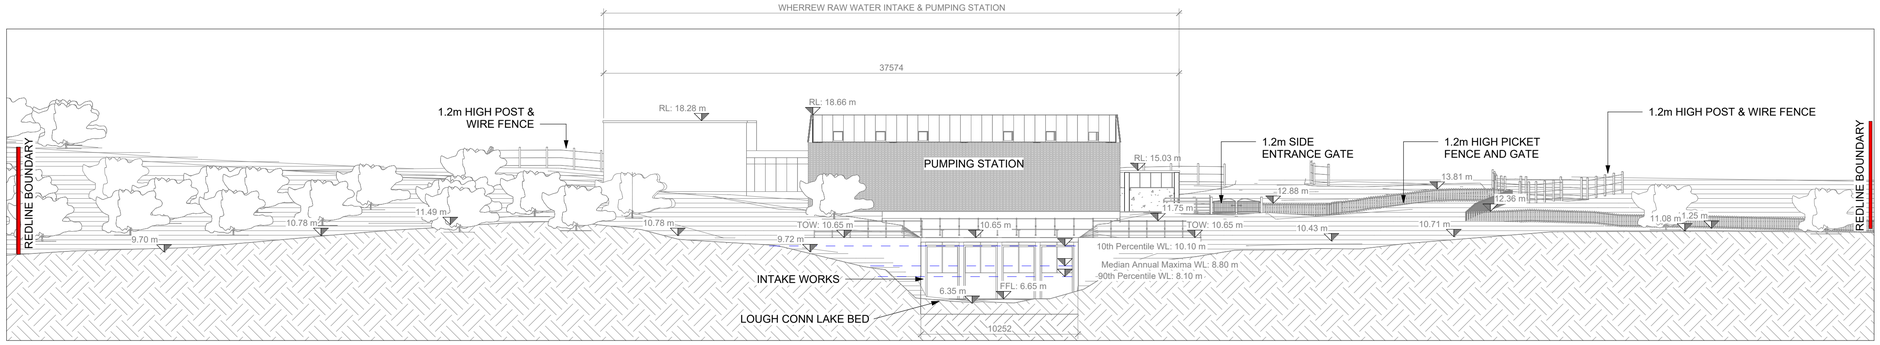

B EXISTING SITE SECTION B
1 : 200

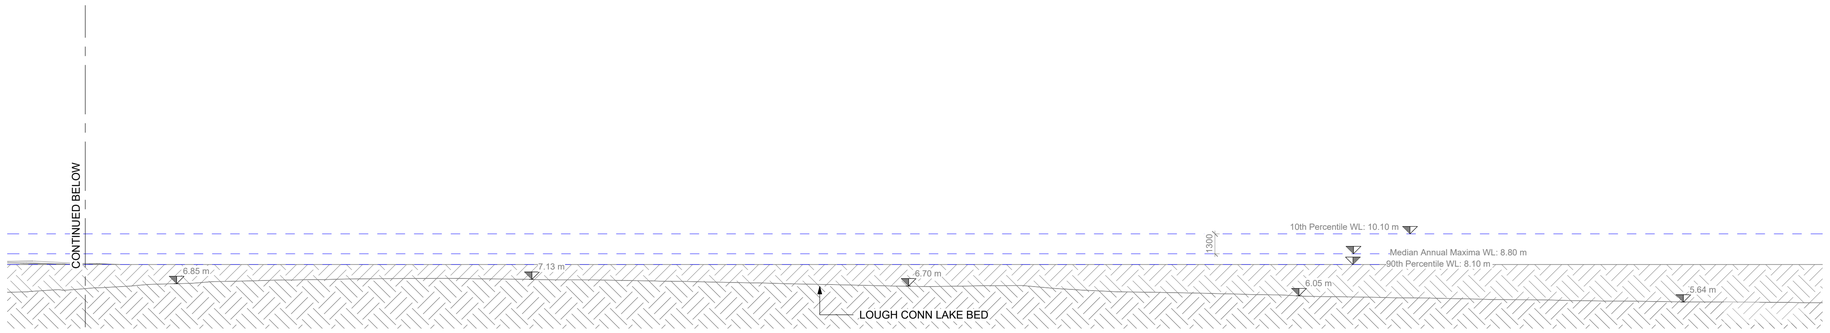

A EXISTING SITE SECTION A
1 : 200

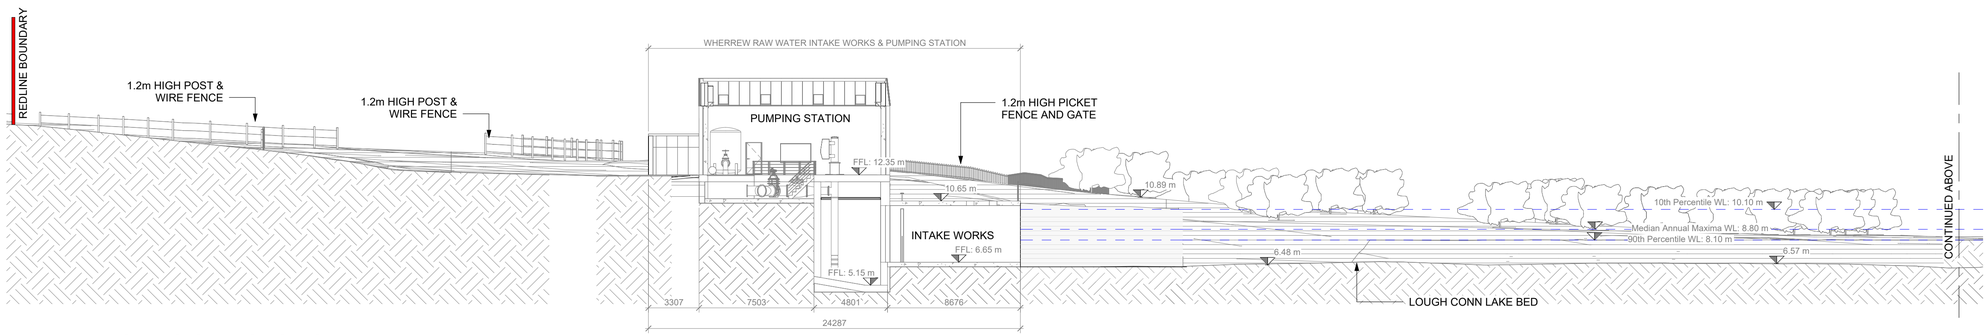

A. EXISTING SITE SECTION A
1 : 200

GENERAL NOTES

1. ALL DIMENSIONS ARE IN MILLIMETRES UNLESS NOTED OTHERWISE
2. ONLY WRITTEN DIMENSIONS SHALL BE USED. NO DIMENSIONS SHALL BE SCALED FROM THE DRAWINGS
3. ALL LEVELS ARE IN METRES AND ARE TO MALIN HEAD DATUM
4. ALL COORDINATES ARE IN METRES AND ARE TO IRISH TRANSVERSE MERCATOR


LEGEND:

FFL: FINISHED FLOOR LEVEL
RL: RIDGE / ROOF LEVEL

NOTES:

1. EXISTING TREES SHOWN INDICATIVELY

REFERENCE DRAWING:
10025936-ATK-W1-ZZ-DR-211710

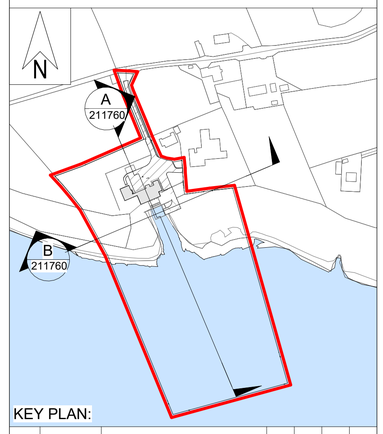

KEY PLAN:

Rev.	Date	Description	By	Chk'd	Rev'd	App'd
C01	31.08.26	PLANNING	AMQ	ABM	MG	TM

Drawing Suitability: PROJECT PLANNING
Status: A2

AtkinsRéalis
DUBLIN | CORK | GALWAY | DUNDALK
ATKINS HOUSE,150 AIRSIDE BUSINESS PARK,
SWORDS, DUBLIN, K67 K5W4.
Tel : +353 1 810 8000 Email : info.ie@atkinsréalis.com

Client: Uisce Éireann Irish Water

Project Title: BALLINA AND LOUGH TALT WATER SUPPLY UPGRADE

Drawing Title: WHERREW RAW WATER INTAKE & PUMPING STATION EXISTING SITE SECTIONS

Scale	Drawn	Checked	Reviewed	Authorised
As indicated	AMQ	ABM	MG	TM
Original Size	Date	Date	Date	Date
A1	31.08.26	31.08.26	31.08.26	31.08.26


Drawing Number: 10025936-ATK-W1-ZZ-DR-CE-211760
Revision: C01

Atkins Project Number: 10025936


C:\Users\MCQUI4143\DC\ACCDocs\AtkinsRéalis EU\Lough Talt RWSS\Project Files\04-WIP\W-CE-Civil engineer\M3-3D Model\10025936-ATK-W1-ZZ-M3-CE-700022.rvt

© ORDNANCE SURVEY IRELAND LICENSE NR. AR 0082526. ORDNANCE SURVEY IRELAND & GOVERNMENT OF IRELAND
ATKINS WILL NOT BE HELD LIABLE FOR THE USE OF THIS DATA ON ANY PROJECT OTHER THAN THE PROJECT:
CLASSIFICATION - AtkinsRéalis Base Line (Low Risk)


DO NOT SCALE

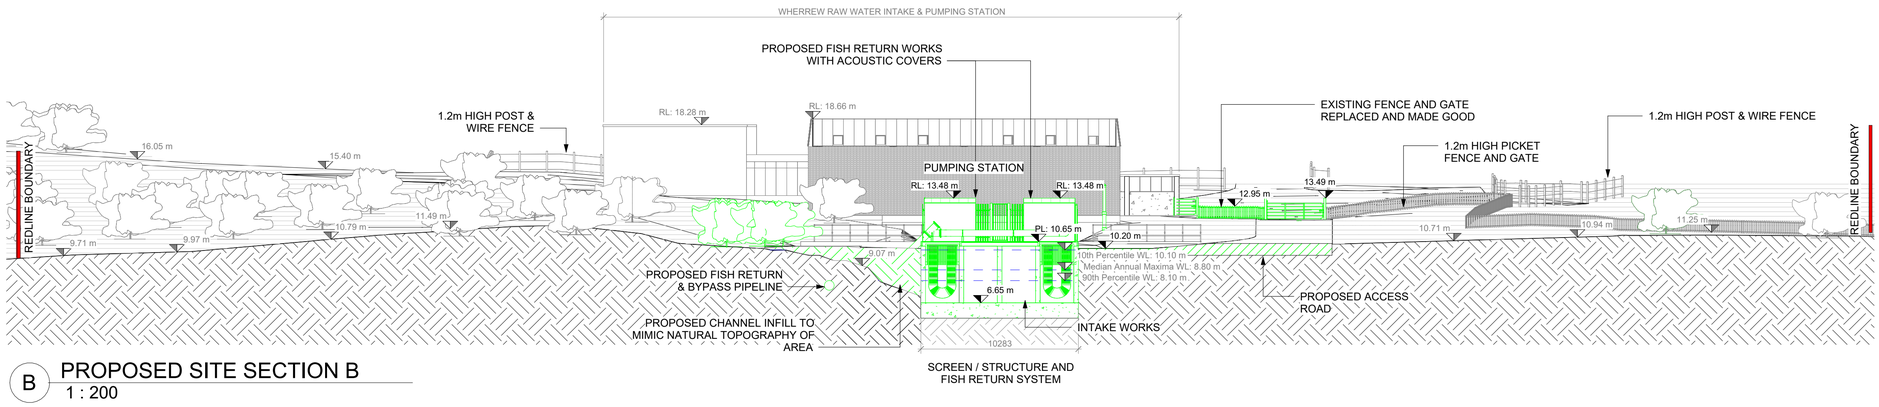

B PROPOSED SITE SECTION B
1 : 200

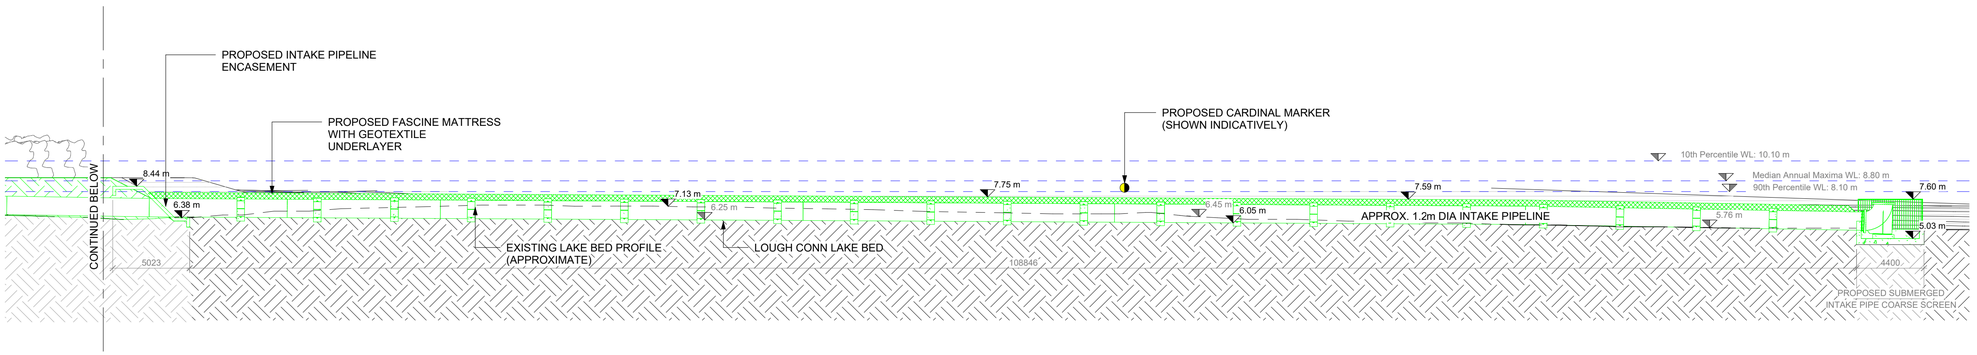

A2 PROPOSED SITE SECTION A2
1 : 200

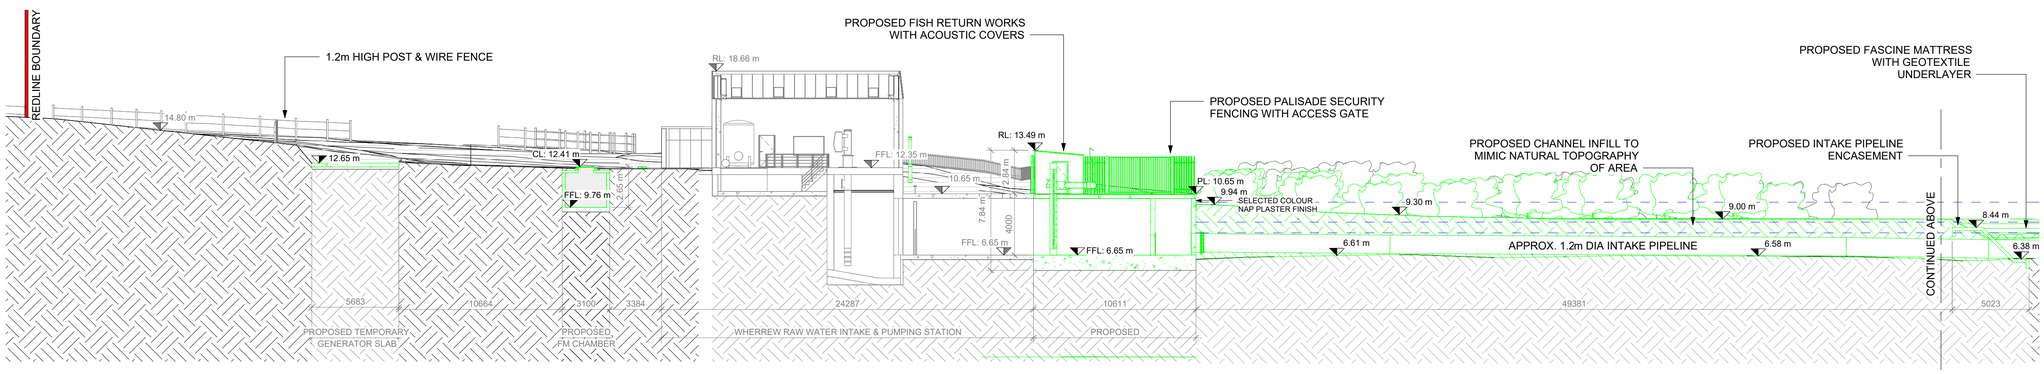

SCREEN / STRUCTURE AND FISH RETURN SYSTEM

A1 PROPOSED SITE SECTION A1
1 : 200

GENERAL NOTES

1. ALL DIMENSIONS ARE IN MILLIMETRES UNLESS NOTED OTHERWISE
2. ONLY WRITTEN DIMENSIONS SHALL BE USED. NO DIMENSIONS SHALL BE SCALED FROM THE DRAWINGS
3. ALL LEVELS ARE IN METRES AND ARE TO MALIN HEAD DATUM
4. ALL COORDINATES ARE IN METRES AND ARE TO IRISH TRANSVERSE MERCATOR


LEGEND:

FFL: FINISHED FLOOR LEVEL
RL: RIDGE / ROOF LEVEL
CL: COVER LEVEL
PL: PLATFORM LEVEL

NOTES:

1. PROPOSED WORKS SHOWN IN GREEN
2. EXISTING AND PROPOSED TREES SHOWN INDICATIVELY
3. THE TOP OF THE INTAKE PIPE AND THE TOP OF THE COURSE SCREEN SHALL BE BELOW 8.1mOD

REFERENCE DRAWING:
10025936-ATK-W1-ZZ-DR-211720

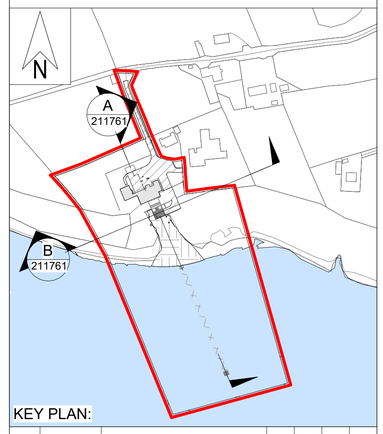

KEY PLAN:

Rev.	Date	Description	By	Chk'd	Rev'd	App'd
C01	31.08.26	PLANNING	AMQ	ABM	MG	TM

Drawing Suitability: PROJECT PLANNING
Status: A2

AtkinsRéalis
DUBLIN | CORK | GALWAY | DUNDALK
ATKINS HOUSE,150 AIRSIDE BUSINESS PARK, SWORDS, DUBLIN, K67 K5W4.
Tel : +353 1 810 8000 Email : info.ie@atkinsréalis.com

Client: Uisce Éireann Irish Water

Project Title: BALLINA AND LOUGH TALT WATER SUPPLY UPGRADE

Drawing Title: WHERREW RAW WATER INTAKE & PUMPING STATION PROPOSED SITE SECTIONS

Scale	Drawn	Checked	Reviewed	Authorised
As indicated	AMQ	ABM	MG	TM
Original Size: A1	Date: 31.08.26	Date: 31.08.26	Date: 31.08.26	Date: 31.08.26

Drawing Number: 10025936-ATK-W1-ZZ-DR-CE-211761
Revision: C01

Atkins Project Number: 10025936

C:\Users\MCQUI4143\DC\ACCDocs\AtkinsRéalis EU\Lough Talt RWSS\Project Files\04-WIP\W-CE-Civil engineer\M3-3D Model\10025936-ATK-W1-ZZ-M3-CE-700022.rvt

© ORDNANCE SURVEY IRELAND LICENSE NR. AR 0082526. ORDNANCE SURVEY IRELAND & GOVERNMENT OF IRELAND
ATKINS WILL NOT BE HELD LIABLE FOR THE USE OF THIS DATA ON ANY PROJECT OTHER THAN THE PROJECT:
CLASSIFICATION - AtkinsRéalis Base Line (Low Risk)