

DO NOT SCALE

Millimetres 0 10 100

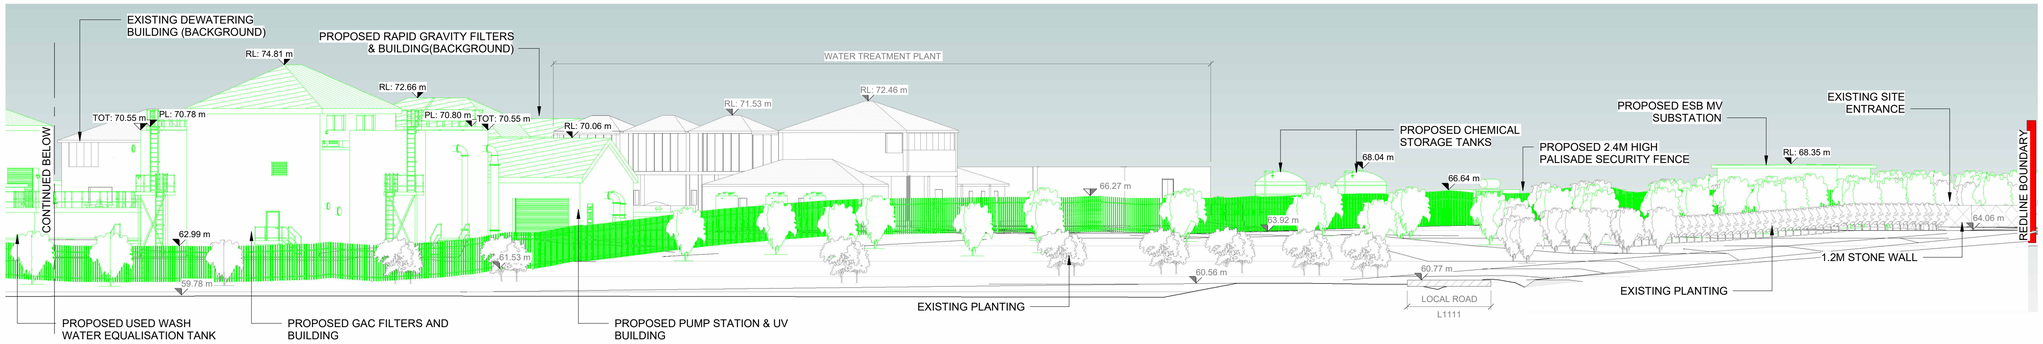

3 PROPOSED SITE EAST ELEVATION(CONTINUED BELOW)
1 : 200

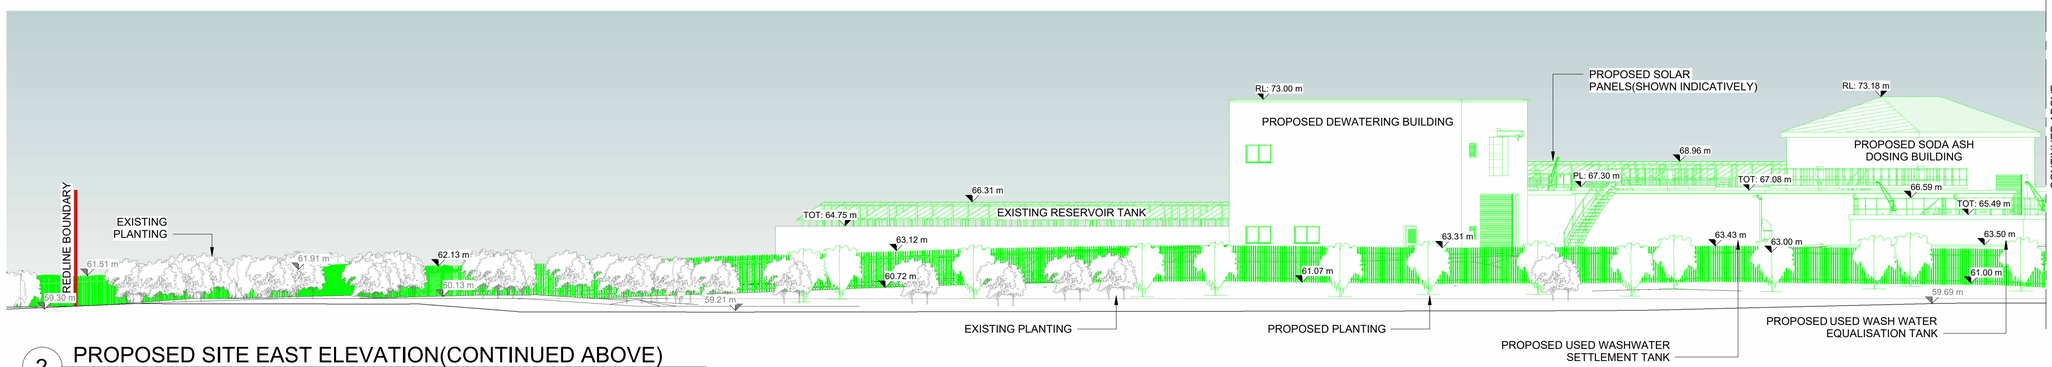

2 PROPOSED SITE EAST ELEVATION(CONTINUED ABOVE)
1 : 200

GENERAL NOTES


1. ALL DIMENSIONS ARE IN MILLIMETRES UNLESS NOTED OTHERWISE
2. ONLY WRITTEN DIMENSIONS SHALL BE USED. NO DIMENSIONS SHALL BE SCALED FROM THE DRAWINGS
3. ALL LEVELS ARE IN METRES AND ARE TO MALIN HEAD DATUM
4. ALL COORDINATES ARE IN METRES AND ARE TO IRISH TRANSVERSE MERCATOR

NOTE:

FFL: FINISHED FLOOR LEVEL
RL: RIDGE / ROOF LEVEL
TOT: TOP OF TANK
PL: PLATFORM LEVEL

PROPOSED WORKS SHOWN IN GREEN

REFERENCE DRAWING:
10025936-ATK-L3-ZZ-DR-211720.
REFER TO GA DRAWINGS FOR FINISHES

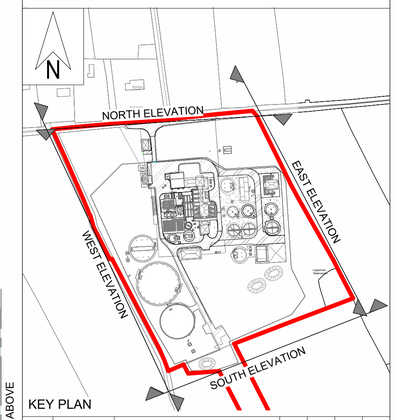

KEY PLAN

Rev.	Date	Description	By	Chk'd	Rev'd	App'd
C01	31.08.26	PLANNING	AMQ	ABM	MMcE	TM

Drawing Suitability: PROJECT PLANNING
Status: A2

AtkinsRéalis
DUBLIN | CORK | GALWAY | DUNDALK
ATKINS HOUSE,150 AIRSIDE BUSINESS PARK,
SWORDS, DUBLIN, K67 K5W4.
Tel : +353 1 810 8000 Email : info.ie@atkinsréalis.com

Client: Uisce Éireann Irish Water

Project Title: BALLINA AND LOUGH TALT WATER SUPPLY UPGRADE

Drawing Title: LISGLENNON WTP PROPOSED SITE ELEVATIONS SHEET 2 OF 3

Scale	Drawn	Checked	Reviewed	Authorised
As indicated	AMQ	ABM	MMcE	TM
Original Size: A1	Date: 31.08.26	Date: 31.08.26	Date: 31.08.26	Date: 31.08.26

Drawing Number: 10025936-ATK-L3-ZZ-DR-CE-211754
Revision: C01


Atkins Project Number: 10025936

C:\Users\MCQUI143\DC\ACCDocs\AtkinsRéalis EU\Lough Talt RWSS\Project Files\04-WIP\W-CE-Civil engineer\M3-3D Model\10025936-ATK-L3-ZZ-M3-CE-700021.rvt


CLASSIFICATION - AtkinsRéalis Base Line (Low Risk)

DO NOT SCALE


Millimetres 0 10 100

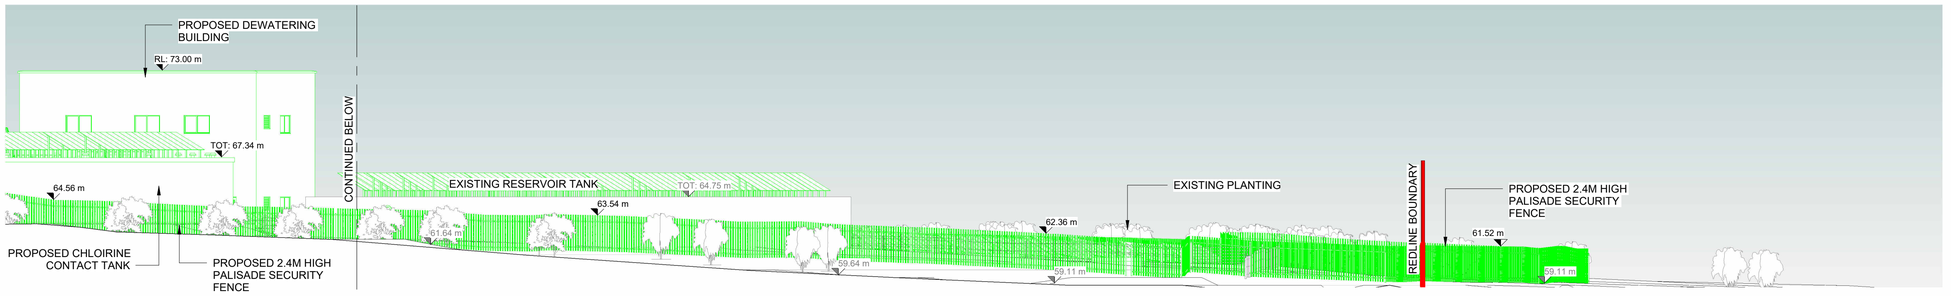

3 PROPOSED SITE WEST ELEVATION(CONTINUED BELOW)
1 : 200

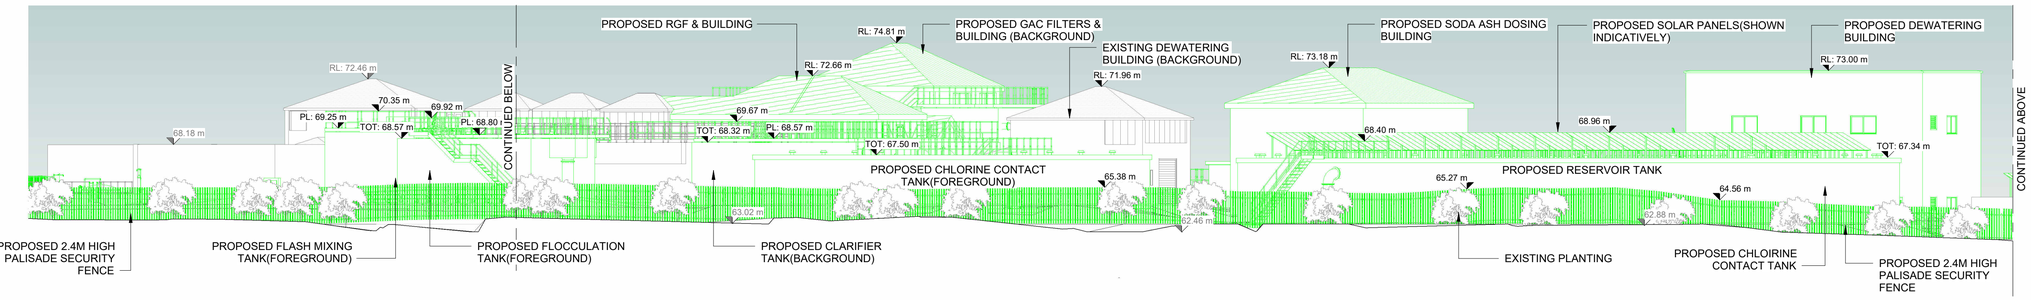

2 PROPOSED SITE WEST ELEVATION(CONTINUED BELOW)
1 : 200

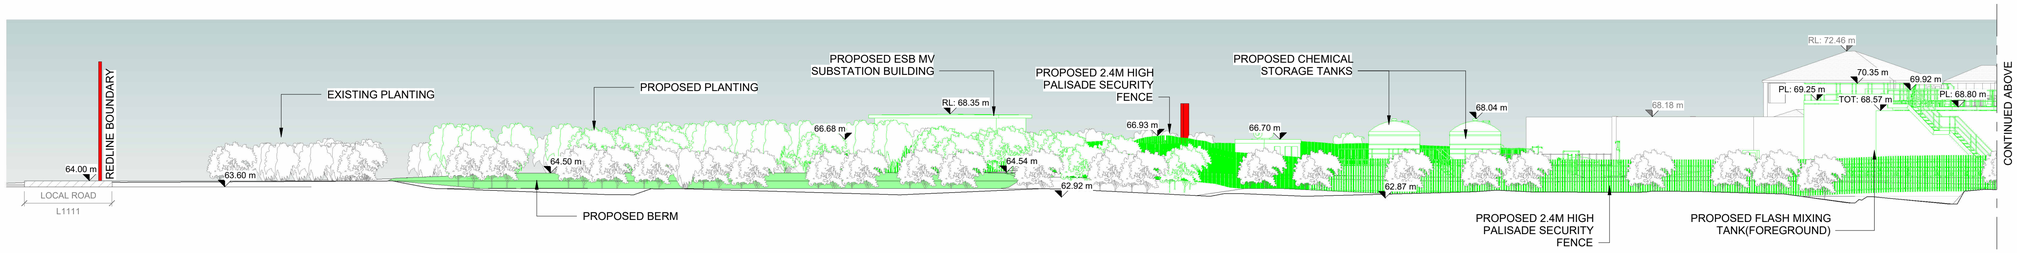

1 PROPOSED SITE WEST ELEVATION(CONTINUED ABOVE)
1 : 200

GENERAL NOTES


1. ALL DIMENSIONS ARE IN MILLIMETRES UNLESS NOTED OTHERWISE
2. ONLY WRITTEN DIMENSIONS SHALL BE USED. NO DIMENSIONS SHALL BE SCALED FROM THE DRAWINGS
3. ALL LEVELS ARE IN METRES AND ARE TO MALIN HEAD DATUM
4. ALL COORDINATES ARE IN METRES AND ARE TO IRISH TRANSVERSE MERCATOR

NOTE:

FFL: FINISHED FLOOR LEVEL
RL: RIDGE / ROOF LEVEL
TOT: TOP OF TANK
PL: PLATFORM LEVEL

PROPOSED WORKS SHOWN IN GREEN

REFERENCE DRAWING:
10025936-ATK-L3-ZZ-DR-211720.
REFER TO GA DRAWINGS FOR FINISHES

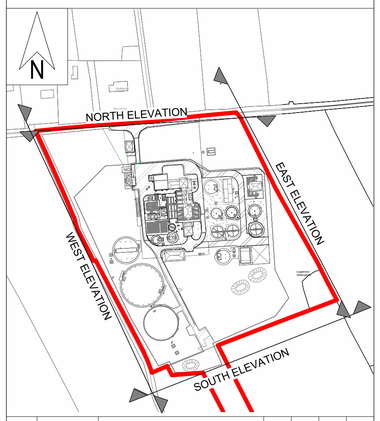

Rev.	Date	Description	By	Chk'd	Rev'd	App'd
C01	31.08.26	PLANNING	AMQ	ABM	MMcE	TM

Drawing Suitability: PROJECT PLANNING
Status: A2

AtkinsRéalis
DUBLIN | CORK | GALWAY | DUNDALK
ATKINS HOUSE,150 AIRSIDE BUSINESS PARK, SWORDS, DUBLIN, K67 K5W4.
Tel : +353 1 810 8000 Email : info.ie@atkinsréalis.com

Client: Uisce Éireann Irish Water

Project Title: BALLINA AND LOUGH TALT WATER SUPPLY UPGRADE

Drawing Title: LISGLENNON WTP PROPOSED SITE ELEVATIONS SHEET 3 OF 3

Scale	Drawn	Checked	Reviewed	Authorised
As indicated	AMQ	ABM	MMcE	TM
Original Size	Date	Date	Date	Date
A1	31.08.26	31.08.26	31.08.26	31.08.26

Drawing Number: 10025936-ATK-L3-ZZ-DR-CE-211755
Revision: C01


Atkins Project Number: 10025936

C:\Users\MCQUI4143\DC\ACCDocs\AtkinsRéalis EU\Lough Talt RWSS\Project Files\04-WIP\W-CE-Civil engineer\M3-3D Model\10025936-ATK-L3-ZZ-M3-CE-700021.rvt


CLASSIFICATION - AtkinsRéalis Base Line (Low Risk)

DO NOT SCALE


Millimetres 0 10 100

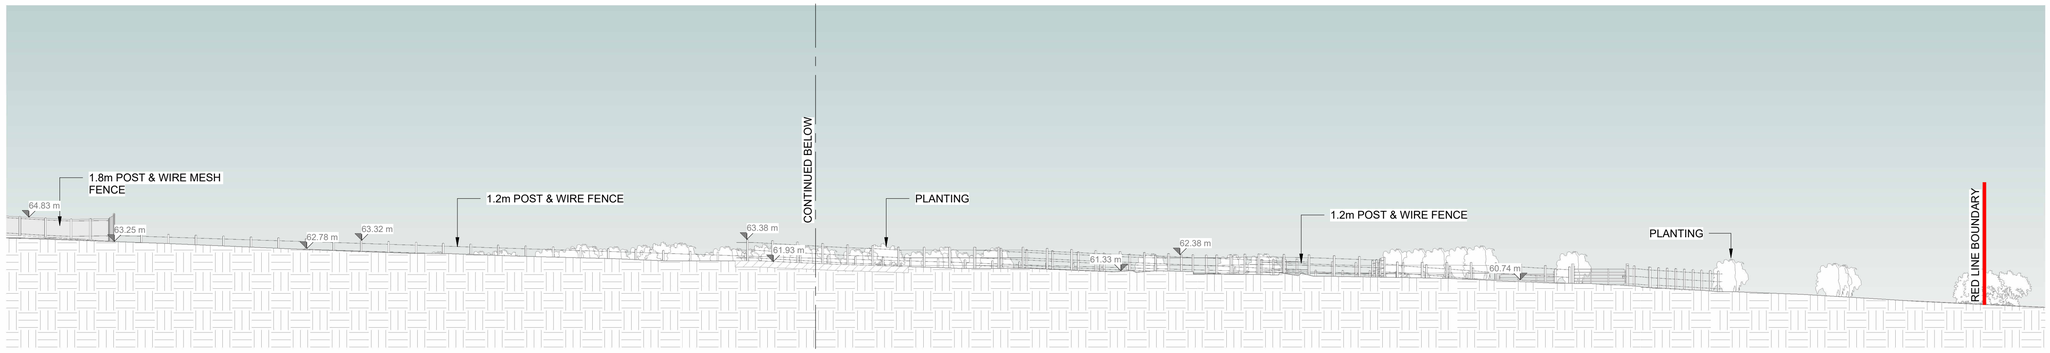

A3 EXISTING SITE SECTION A(CONTINUED BELOW)
1 : 200

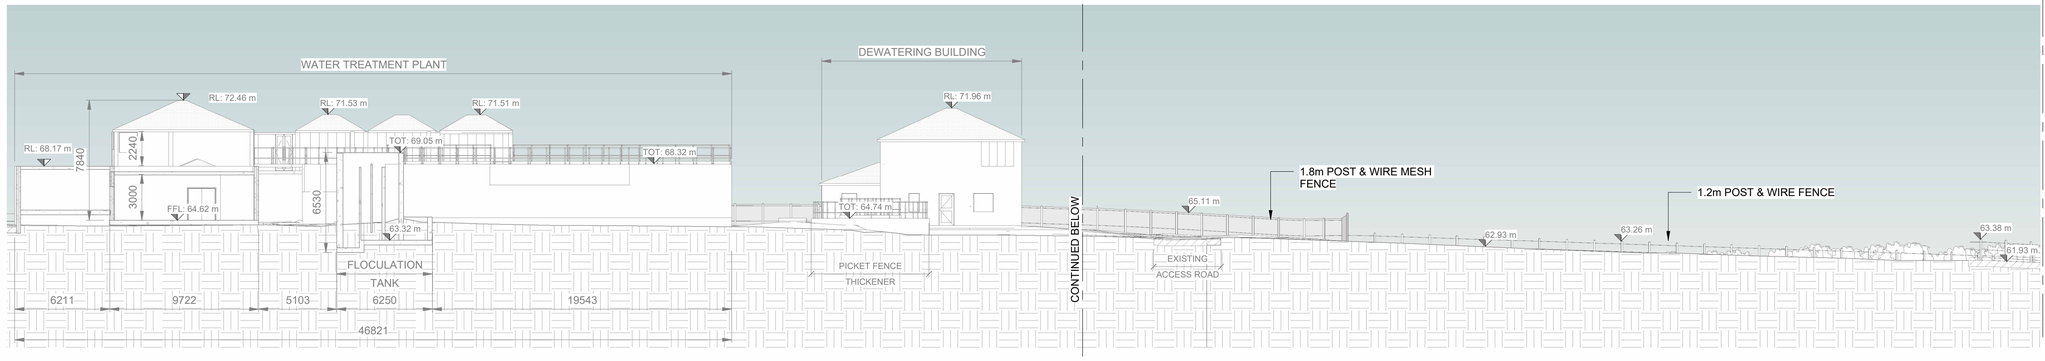

A2 EXISTING SITE SECTION A(CONTINUED ABOVE & BELOW)
1 : 200

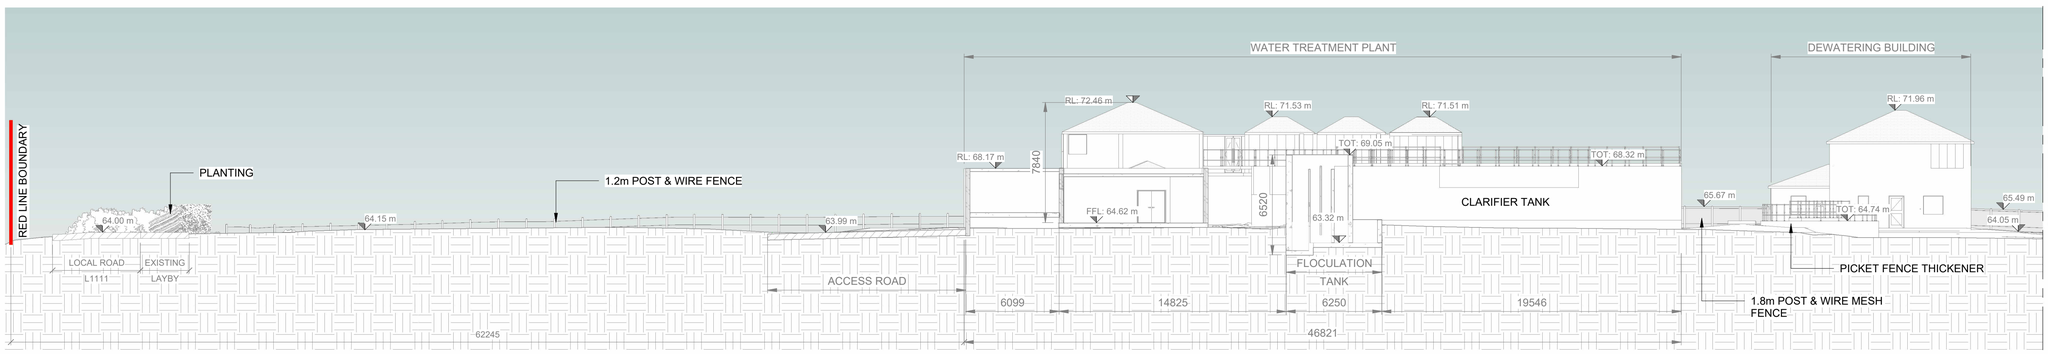

A1 EXISTING SITE SECTION A(CONTINUED ABOVE)
1 : 200


GENERAL NOTES

1. ALL DIMENSIONS ARE IN MILLIMETRES UNLESS NOTED OTHERWISE
2. ONLY WRITTEN DIMENSIONS SHALL BE USED. NO DIMENSIONS SHALL BE SCALED FROM THE DRAWINGS
3. ALL LEVELS ARE IN METRES AND ARE TO MALIN HEAD DATUM
4. ALL COORDINATES ARE IN METRES AND ARE TO IRISH TRANSVERSE MERCATOR

NOTE:

FFL: FINISHED FLOOR LEVEL
RL: RIDGE / ROOF LEVEL

REFERENCE DRAWING:
10025936-ATK-L3-ZZ-DR-211710

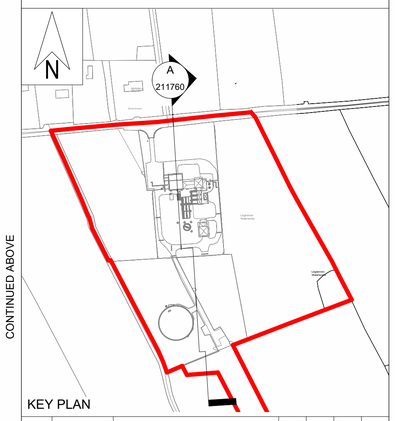

Rev.	Date	Description	By	Chk'd	Rev'd	App'd
C01	31.08.26	PLANNING	AMQ	ABM	MMcE	TM

Drawing Suitability: PROJECT PLANNING
Status: A2

AtkinsRéalis
DUBLIN | CORK | GALWAY | DUNDALK
ATKINS HOUSE,150 AIRSIDE BUSINESS PARK,
SWORDS, DUBLIN, K67 K5W4.
Tel : +353 1 810 8000 Email : info.ie@atkinsréalis.com

Client: Uisce Éireann Irish Water

Project Title: BALLINA AND LOUGH TALT WATER SUPPLY UPGRADE

Drawing Title: LISGLENNON WTP EXISTING SITE SECTIONS SHEET 1 OF 7

Scale	Drawn	Checked	Reviewed	Authorised
As indicated	AMQ	ABM	MMcE	TM
Original Size	**Date**	**Date**	**Date**	**Date**
A1	31.08.26	31.08.26	31.08.26	31.08.26

Drawing Number: 10025936-ATK-L3-ZZ-DR-CE-211760
Revision: C01


Atkins Project Number: 10025936

CLASSIFICATION - AtkinsRéalis Base Line (Low Risk)


C:\Users\MCQUI4143\DC\ACCDocs\AtkinsRéalis EU\Lough Talt RWSS\Project Files\04-WIP\W-CE-Civil engineer\W3-3D Model\10025936-ATK-L3-ZZ-M3-CE-700021.rvt

DO NOT SCALE

Millimetres 0 10 100

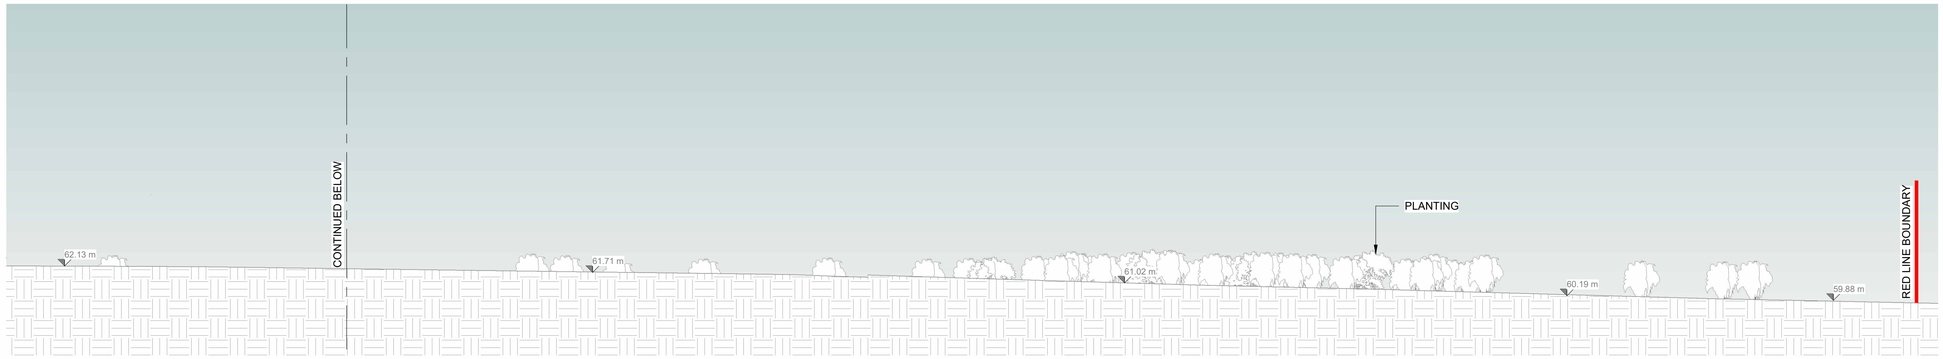

B2 EXISTING SITE SECTION B(CONTINUED BELOW)
1 : 200

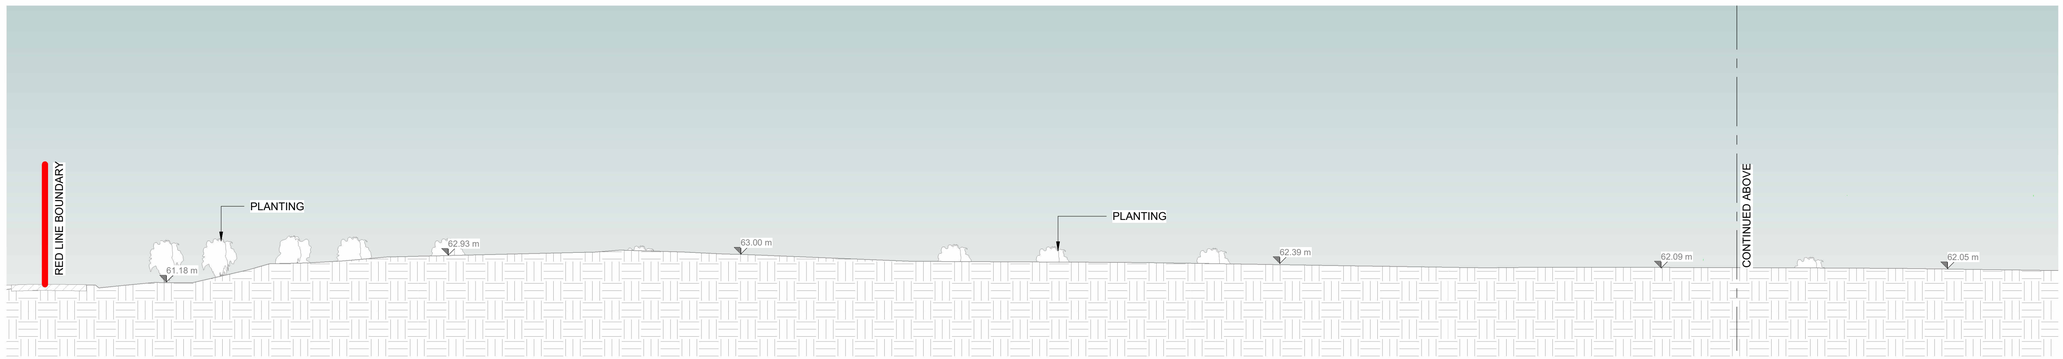

B1 EXISTING SITE SECTION B(CONTINUED ABOVE)
1 : 200


GENERAL NOTES

1. ALL DIMENSIONS ARE IN MILLIMETRES UNLESS NOTED OTHERWISE
2. ONLY WRITTEN DIMENSIONS SHALL BE USED. NO DIMENSIONS SHALL BE SCALED FROM THE DRAWINGS
3. ALL LEVELS ARE IN METRES AND ARE TO MALIN HEAD DATUM
4. ALL COORDINATES ARE IN METRES AND ARE TO IRISH TRANSVERSE MERCATOR

NOTE:

FFL: FINISHED FLOOR LEVEL
RL: RIDGE / ROOF LEVEL

REFERENCE DRAWING:
10025936-ATK-L3-ZZ-DR-211710

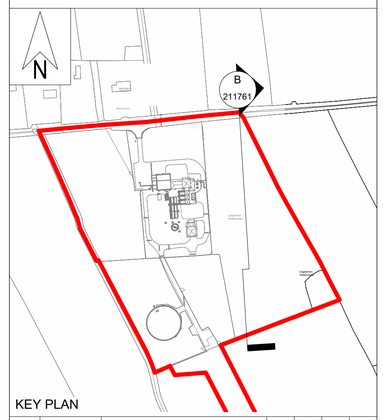

KEY PLAN

Rev.	Date	Description	By	Chk'd	Rev'd	App'd
C01	31.08.26	PLANNING	AMQ	ABM	MMcE	TM

Drawing Suitability: PROJECT PLANNING
Status: A2

AtkinsRéalis
DUBLIN | CORK | GALWAY | DUNDALK
ATKINS HOUSE,150 AIRSIDE BUSINESS PARK,
SWORDS, DUBLIN, K67 K5W4.
Tel : +353 1 810 8000 Email : info.ie@atkinsréalis.com

Client: Uisce Éireann Irish Water

Project Title: BALLINA AND LOUGH TALT WATER SUPPLY UPGRADE

Drawing Title: LISGLENNON WTP EXISTING SITE SECTIONS SHEET 2 OF 7

Scale	Drawn	Checked	Reviewed	Authorised
As indicated	AMQ	ABM	MMcE	TM
Original Size	Date	Date	Date	Date
A1	31.08.26	31.08.26	31.08.26	31.08.26

Drawing Number: 10025936-ATK-L3-ZZ-DR-CE-211761
Revision: C01


Atkins Project Number: 10025936

CLASSIFICATION - AtkinsRéalis Base Line (Low Risk)


C:\Users\MCQUI4143\DC\ACCDocs\AtkinsRéalis EU\Lough Talt RWSS\Project Files\04-WIP\W-CE-Civil engineer\M3-3D Model\10025936-ATK-L3-ZZ-M3-CE-700021.rvt

DO NOT SCALE

Millimetres 0 10 100

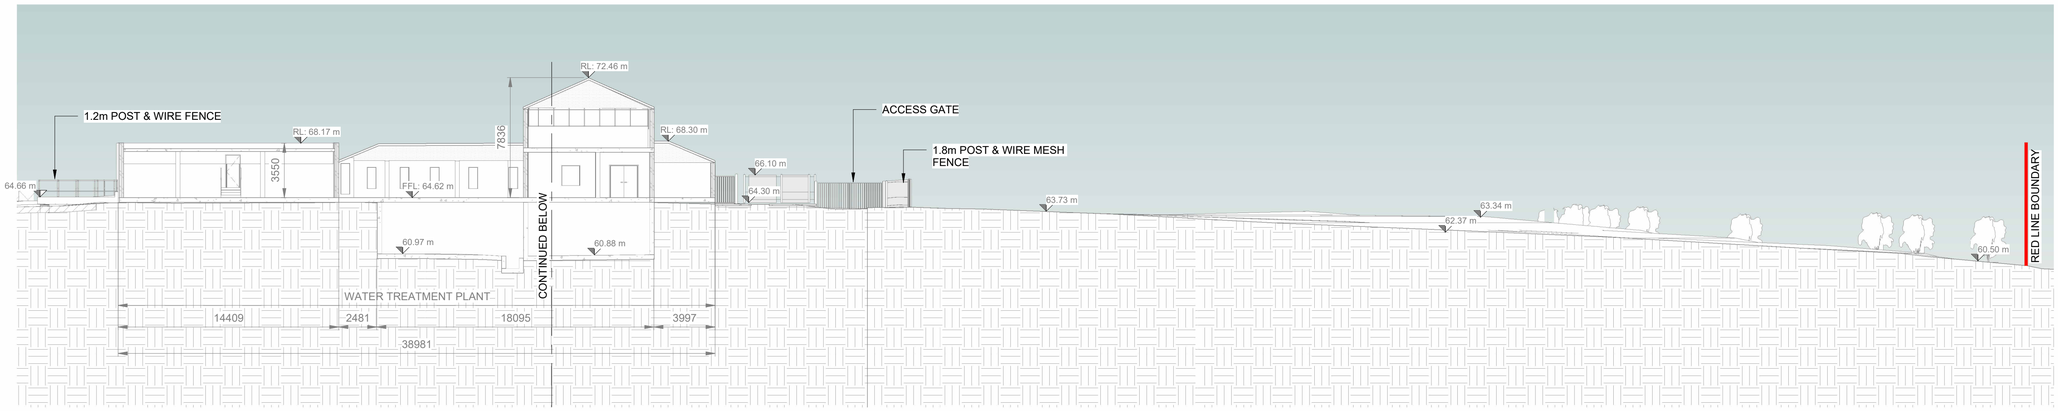

C1 EXISTING SITE SECTION C(CONTINUED BELOW)
1 : 200

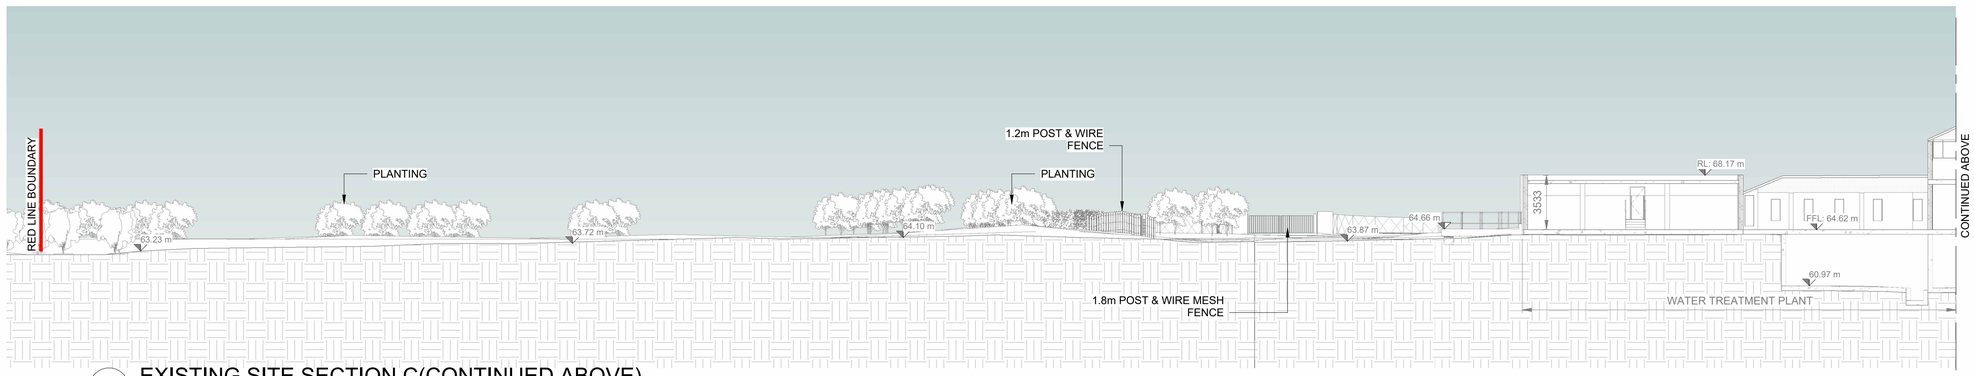

C EXISTING SITE SECTION C(CONTINUED ABOVE)
1 : 200


GENERAL NOTES

1. ALL DIMENSIONS ARE IN MILLIMETRES UNLESS NOTED OTHERWISE
2. ONLY WRITTEN DIMENSIONS SHALL BE USED. NO DIMENSIONS SHALL BE SCALED FROM THE DRAWINGS
3. ALL LEVELS ARE IN METRES AND ARE TO MALIN HEAD DATUM
4. ALL COORDINATES ARE IN METRES AND ARE TO IRISH TRANSVERSE MERCATOR

NOTE:

FFL: FINISHED FLOOR LEVEL
RL: RIDGE / ROOF LEVEL

REFERENCE DRAWING:
10025936-ATK-L3-ZZ-DR-211710

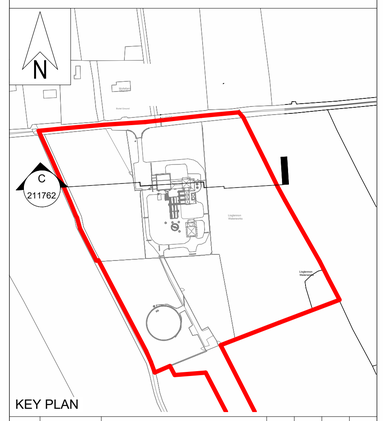

KEY PLAN

Rev.	Date	Description	By	Chk'd	Rev'd	App'd
C01	31.08.26	PLANNING	AMQ	ABM	MMcE	TM

Drawing Suitability: PROJECT PLANNING
Status: A2

AtkinsRéalis
DUBLIN | CORK | GALWAY | DUNDALK
ATKINS HOUSE,150 AIRSIDE BUSINESS PARK,
SWORDS, DUBLIN, K67 K5W4.
Tel : +353 1 810 8000 Email : info.ie@atkinsréalis.com

Client: Uisce Éireann Irish Water

Project Title: BALLINA AND LOUGH TALT WATER SUPPLY UPGRADE

Drawing Title: LISGLENNON WTP EXISTING SITE SECTIONS SHEET 3 OF 7

Scale	Drawn	Checked	Reviewed	Authorised
As indicated	AMQ	ABM	MMcE	TM
Original Size	Date	Date	Date	Date
A1	31.08.26	31.08.26	31.08.26	31.08.26

Drawing Number: 10025936-ATK-L3-ZZ-DR-CE-211762
Revision: C01


Atkins Project Number: 10025936

C:\Users\MCQUI4143\DC\ACCDocs\AtkinsRéalis EU\Lough Talt RWSS\Project Files\04-WIP\W-CE-Civil engineer\M3-3D Model\10025936-ATK-L3-ZZ-M3-CE-700021.rvt


CLASSIFICATION - AtkinsRéalis Base Line (Low Risk)

DO NOT SCALE

Millimetres 0 10 100

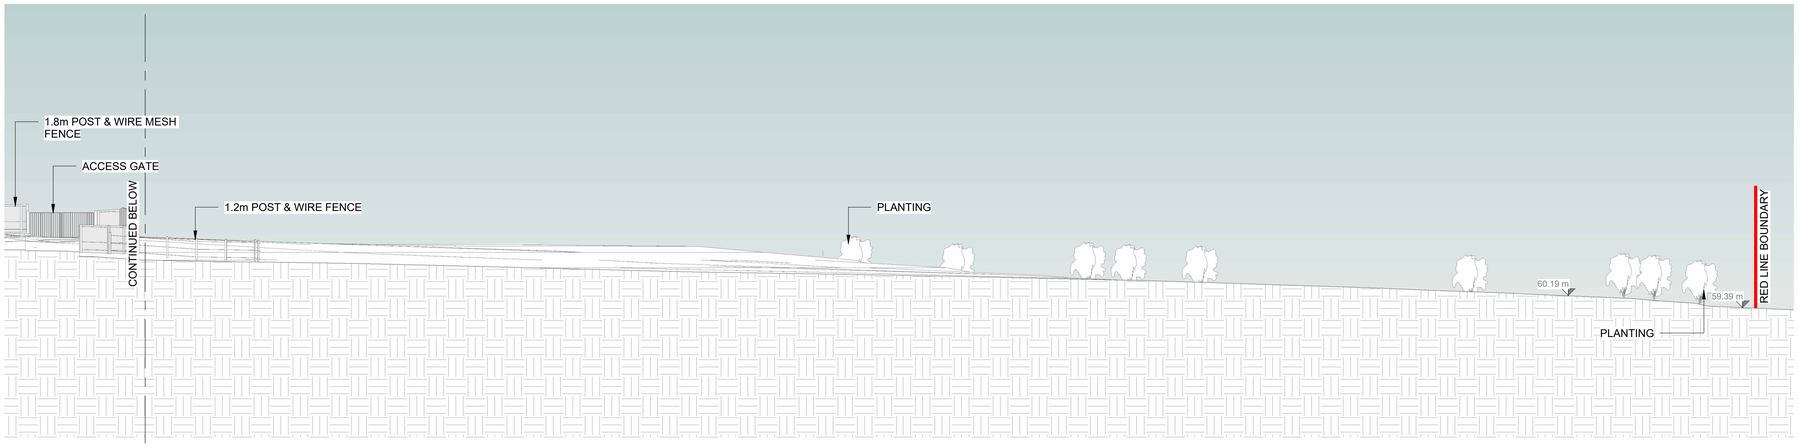

D2 EXISTING SITE SECTION D(CONTINUED BELOW)
1 : 200

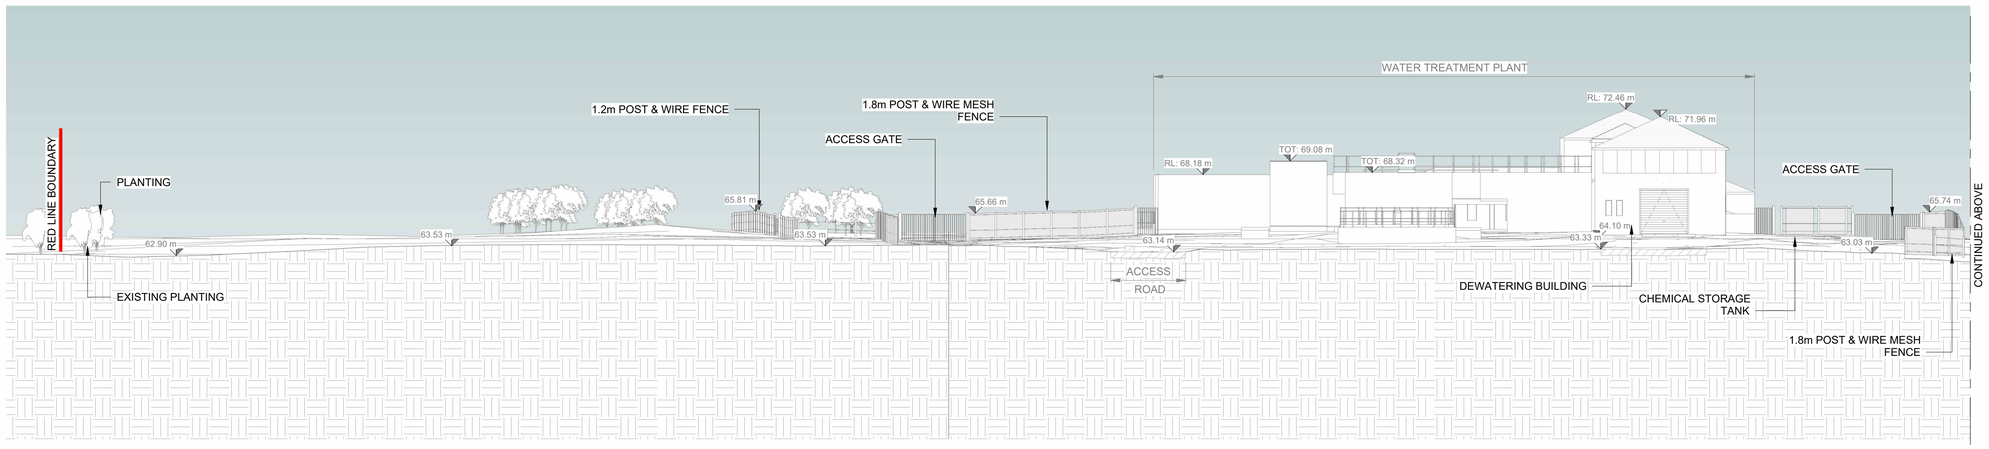

D1 EXISTING SITE SECTION D(CONTINUED ABOVE)
1 : 200


GENERAL NOTES

1. ALL DIMENSIONS ARE IN MILLIMETRES UNLESS NOTED OTHERWISE
2. ONLY WRITTEN DIMENSIONS SHALL BE USED. NO DIMENSIONS SHALL BE SCALED FROM THE DRAWINGS
3. ALL LEVELS ARE IN METRES AND ARE TO MALIN HEAD DATUM
4. ALL COORDINATES ARE IN METRES AND ARE TO IRISH TRANSVERSE MERCATOR

NOTE:

FFL: FINISHED FLOOR LEVEL
RL: RIDGE / ROOF LEVEL

REFERENCE DRAWING:
10025936-ATK-L3-ZZ-DR-211710

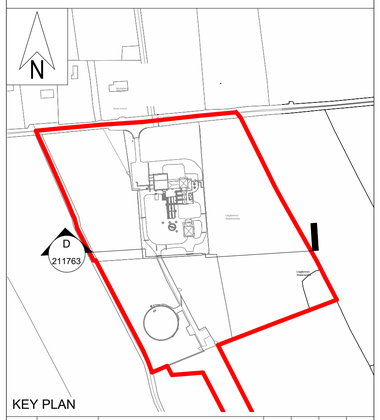

KEY PLAN

Rev.	Date	Description	By	Chk'd	Rev'd	App'd
C01	31.08.26	PLANNING	AMQ	ABM	MMcE	TM

Drawing Suitability: PROJECT PLANNING — Status: A2

AtkinsRéalis
DUBLIN | CORK | GALWAY | DUNDALK
ATKINS HOUSE,150 AIRSIDE BUSINESS PARK,
SWORDS, DUBLIN, K67 K5W4.
Tel : +353 1 810 8000 Email : info.ie@atkinsréalis.com

Client: Uisce Éireann Irish Water

Project Title: BALLINA AND LOUGH TALT WATER SUPPLY UPGRADE

Drawing Title: LISGLENNON WTP EXISTING SITE SECTIONS SHEET 4 OF 7

Scale	Drawn	Checked	Reviewed	Authorised
As indicated	AMQ	ABM	MMcE	TM
Original Size: A1	Date: 31.08.26	Date: 31.08.26	Date: 31.08.26	Date: 31.08.26


Drawing Number: 10025936-ATK-L3-ZZ-DR-CE-211763 Revision: C01

Atkins Project Number: 10025936


C:\Users\MCQUI414.3\DC\ACCDocs\AtkinsRéalis EU\Lough Talt RWSS\Project Files\04-WIP\W-CE-Civil engineer\M3-3D Model\10025936-ATK-L3-ZZ-M3-CE-700021.rvt

CLASSIFICATION - AtkinsRéalis Base Line (Low Risk)

DO NOT SCALE

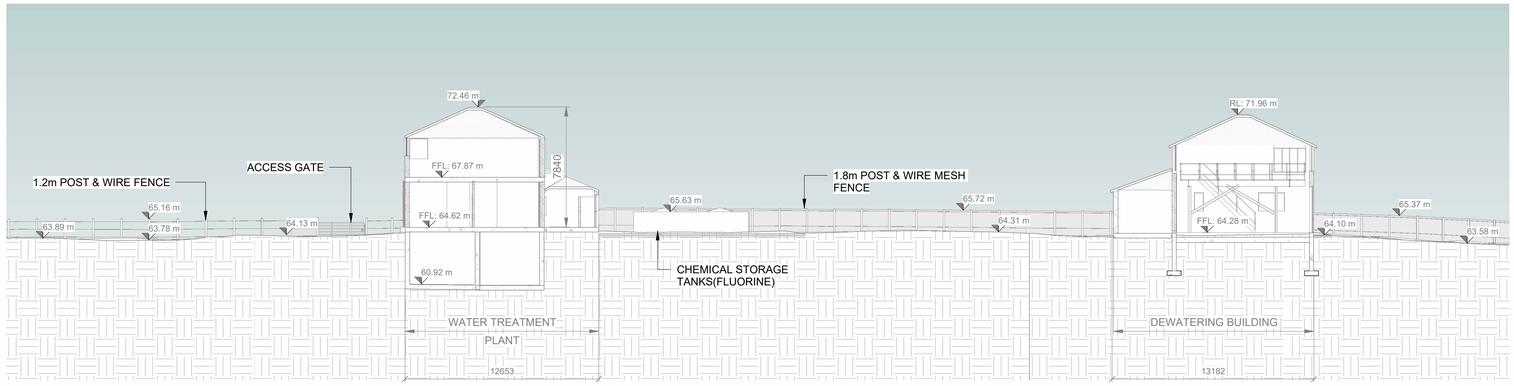

F EXISTING SITE SECTION F
1 : 200

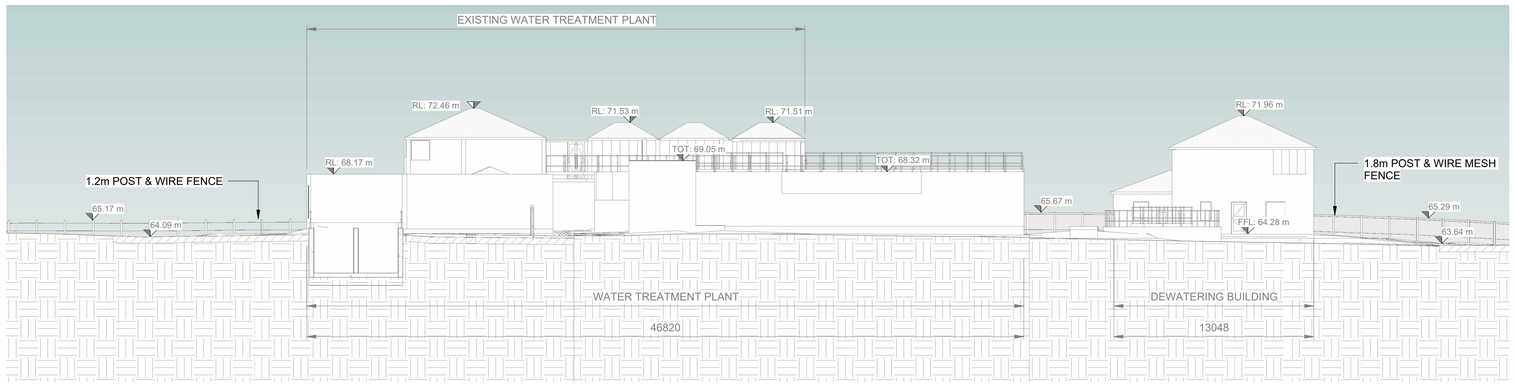

E EXISTING SITE SECTION E
1 : 200


GENERAL NOTES

1. ALL DIMENSIONS ARE IN MILLIMETRES UNLESS NOTED OTHERWISE
2. ONLY WRITTEN DIMENSIONS SHALL BE USED. NO DIMENSIONS SHALL BE SCALED FROM THE DRAWINGS
3. ALL LEVELS ARE IN METRES AND ARE TO MALIN HEAD DATUM
4. ALL COORDINATES ARE IN METRES AND ARE TO IRISH TRANSVERSE MERCATOR

NOTE:

FFL: FINISHED FLOOR LEVEL
RL: RIDGE / ROOF LEVEL

REFERENCE DRAWING:
10025936-ATK-L3-ZZ-DR-211710

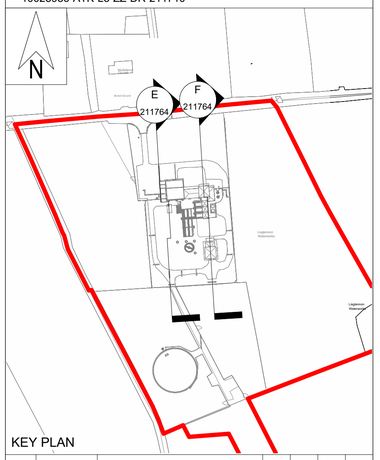

KEY PLAN

Rev.	Date	Description	By	Chk'd	Rev'd	App'd
C01	31.08.26	PLANNING	AMQ	ABM	MMcE	TM

Drawing Suitability: PROJECT PLANNING
Status: A2

AtkinsRéalis
DUBLIN | CORK | GALWAY | DUNDALK
ATKINS HOUSE,150 AIRSIDE BUSINESS PARK,
SWORDS, DUBLIN, K67 K5W4.
Tel : +353 1 810 8000 Email : info.ie@atkinsréalis.com

Client: Uisce Éireann Irish Water

Project Title: BALLINA AND LOUGH TALT WATER SUPPLY UPGRADE

Drawing Title: LISGLENNON WTP EXISTING SITE SECTIONS SHEET 5 OF 7

Scale	Drawn	Checked	Reviewed	Authorised
As indicated	AMQ	ABM	MMcE	TM
Original Size	Date	Date	Date	Date
A1	31.08.26	31.08.26	31.08.26	31.08.26

Drawing Number: 10025936-ATK-L3-ZZ-DR-CE-211764
Revision: C01

Atkins Project Number: 10025936


CLASSIFICATION - AtkinsRéalis Base Line (Low Risk)

C:\Users\MCQU4143\DC\ACCDocs\AtkinsRéalis EU\Lough Talt RWSS\Project Files\04-WIP\W-CE-Civil engineer\M3-3D Model\10025936-ATK-L3-ZZ-M3-CE-700021.rvt


Millimetres 0 10 100

DO NOT SCALE

Millimetres 0 10 100

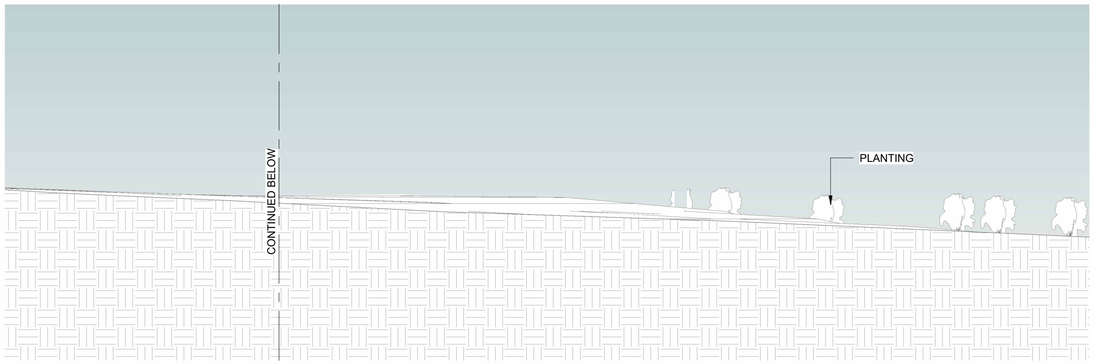

G2 EXISTING SITE SECTION G(CONTINUED BELOW)
1 : 200

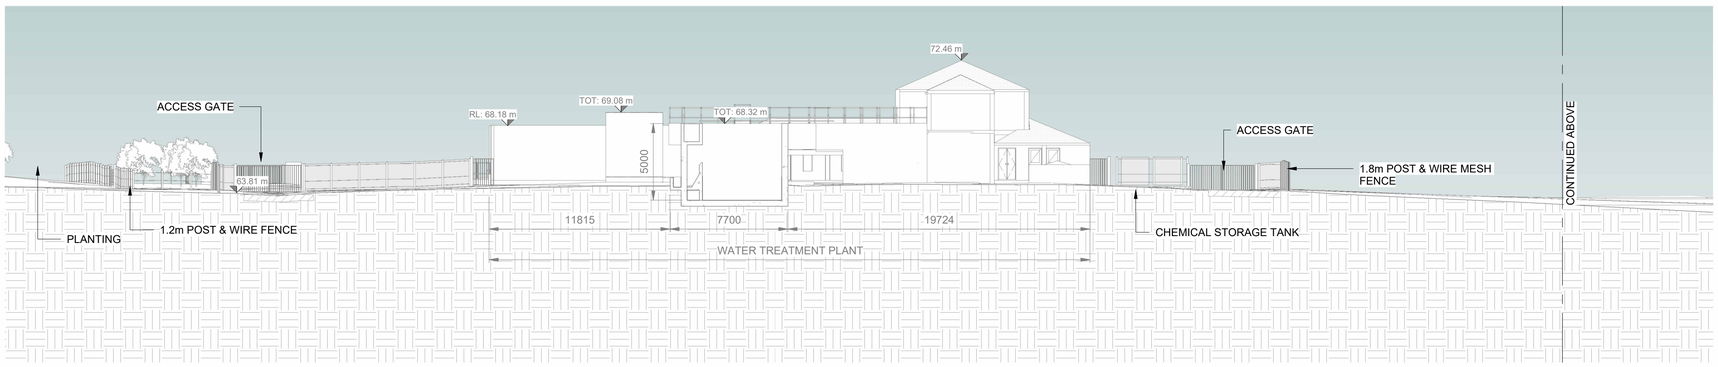

G1 EXISTING SITE SECTION G(CONTINUED ABOVE)
1 : 200


GENERAL NOTES

1. ALL DIMENSIONS ARE IN MILLIMETRES UNLESS NOTED OTHERWISE
2. ONLY WRITTEN DIMENSIONS SHALL BE USED. NO DIMENSIONS SHALL BE SCALED FROM THE DRAWINGS
3. ALL LEVELS ARE IN METRES AND ARE TO MALIN HEAD DATUM
4. ALL COORDINATES ARE IN METRES AND ARE TO IRISH TRANSVERSE MERCATOR

NOTE:

FFL: FINISHED FLOOR LEVEL
RL: RIDGE / ROOF LEVEL

REFERENCE DRAWING:
10025936-ATK-L3-ZZ-DR-211710

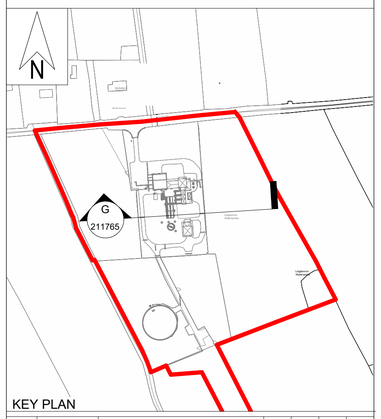

KEY PLAN

Rev.	Date	Description	By	Chk'd	Rev'd	App'd
C01	31.08.26	PLANNING	AMQ	ABM	MMcE	TM

Drawing Suitability: PROJECT PLANNING
Status: A2

AtkinsRéalis
DUBLIN | CORK | GALWAY | DUNDALK
ATKINS HOUSE,150 AIRSIDE BUSINESS PARK,
SWORDS, DUBLIN, K67 K5W4.
Tel : +353 1 810 8000 Email : info.ie@atkinsréalis.com

Client: Uisce Éireann Irish Water

Project Title: BALLINA AND LOUGH TALT WATER SUPPLY UPGRADE

Drawing Title: LISGLENNON WTP EXISTING SITE SECTIONS SHEET 6 OF 7

Scale	Drawn	Checked	Reviewed	Authorised
As indicated	AMQ	ABM	MMcE	TM
Original Size	Date	Date	Date	Date
A1	31.08.26	31.08.26	31.08.26	31.08.26

Drawing Number: 10025936-ATK-L3-ZZ-DR-CE-211765
Revision: C01


Atkins Project Number: 10025936

C:\Users\MCQUI143\DC\ACCDocs\AtkinsRéalis EU\Lough Talt RWSS\Project Files\04-WIP\W-CE-Civil engineer\M3-3D Model\10025936-ATK-L3-ZZ-M3-CE-700021.rvt


CLASSIFICATION - AtkinsRéalis Base Line (Low Risk)

DO NOT SCALE

Millimetres 0 10 100

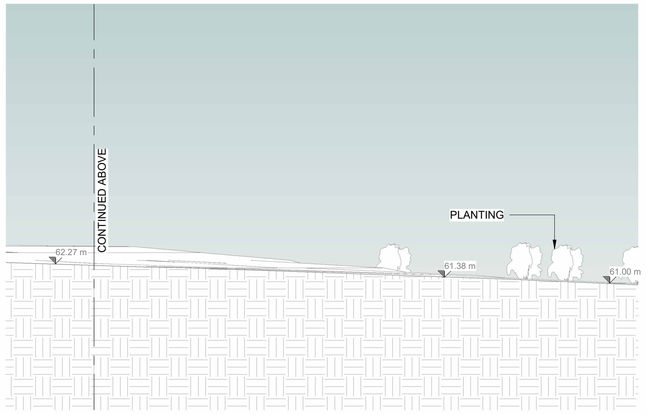

H2 EXISTING SITE SECTION H(CONTINUED BELOW)
1 : 200

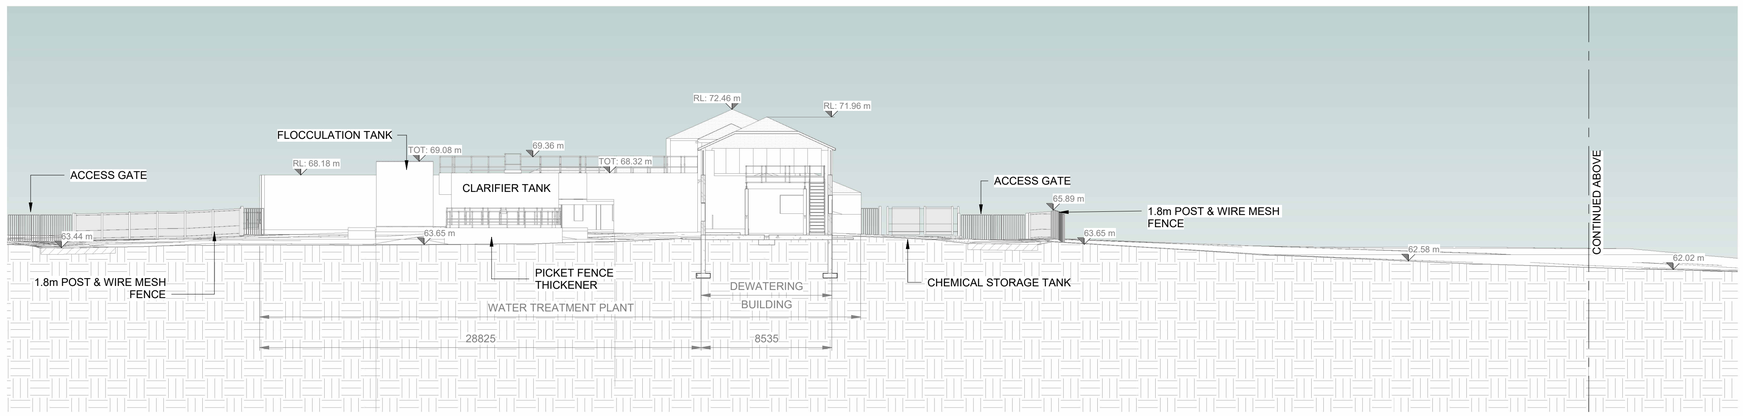

H1 EXISTING SITE SECTION H(CONTINUED ABOVE)
1 : 200


GENERAL NOTES

1. ALL DIMENSIONS ARE IN MILLIMETRES UNLESS NOTED OTHERWISE
2. ONLY WRITTEN DIMENSIONS SHALL BE USED. NO DIMENSIONS SHALL BE SCALED FROM THE DRAWINGS
3. ALL LEVELS ARE IN METRES AND ARE TO MALIN HEAD DATUM
4. ALL COORDINATES ARE IN METRES AND ARE TO IRISH TRANSVERSE MERCATOR

NOTE:

FFL: FINISHED FLOOR LEVEL
RL: RIDGE / ROOF LEVEL

REFERENCE DRAWING:
10025936-ATK-L3-ZZ-DR-211710

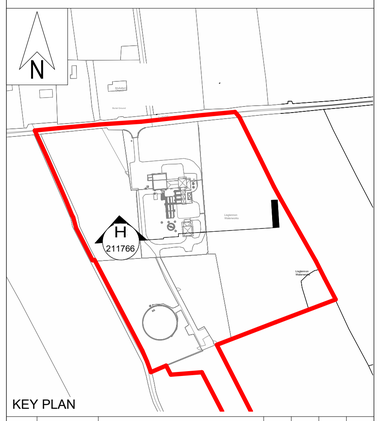

KEY PLAN

Rev.	Date	Description	By	Chk'd	Rev'd	App'd
C01	31.08.26	PLANNING	AMQ	ABM	MMcE	TM

Drawing Suitability: PROJECT PLANNING
Status: A2

AtkinsRéalis
DUBLIN | CORK | GALWAY | DUNDALK
ATKINS HOUSE,150 AIRSIDE BUSINESS PARK,
SWORDS, DUBLIN, K67 K5W4.
Tel : +353 1 810 8000 Email : info.ie@atkinsréalis.com

Client: Uisce Éireann Irish Water

Project Title: BALLINA AND LOUGH TALT WATER SUPPLY UPGRADE

Drawing Title: LISGLENNON WTP EXISTING SITE SECTIONS SHEET 7 OF 7

Scale	Drawn	Checked	Reviewed	Authorised
As indicated	AMQ	ABM	MMcE	TM
Original Size	Date	Date	Date	Date
A1	31.08.26	31.08.26	31.08.26	31.08.26

Drawing Number: 10025936-ATK-L3-ZZ-DR-CE-211766
Revision: C01


Atkins Project Number: 10025936

C:\Users\MCQUI4143\DC\ACCDocs\AtkinsRéalis EU\Lough Talt RWSS\Project Files\04-WIP\W-CE-Civil engineer\M3-3D Model\10025936-ATK-L3-ZZ-M3-CE-700021.rvt


CLASSIFICATION - AtkinsRéalis Base Line (Low Risk)

DO NOT SCALE


Millimetres 0 10 100

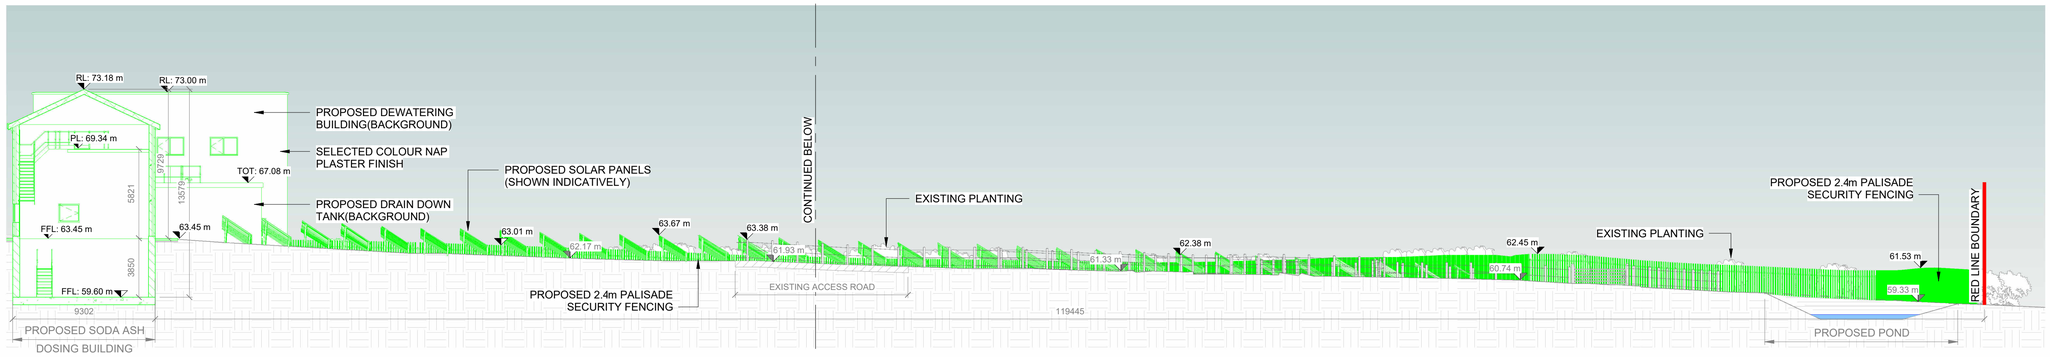

A3 PROPOSED SITE SECTION A(CONTINUED BELOW)
1 : 200

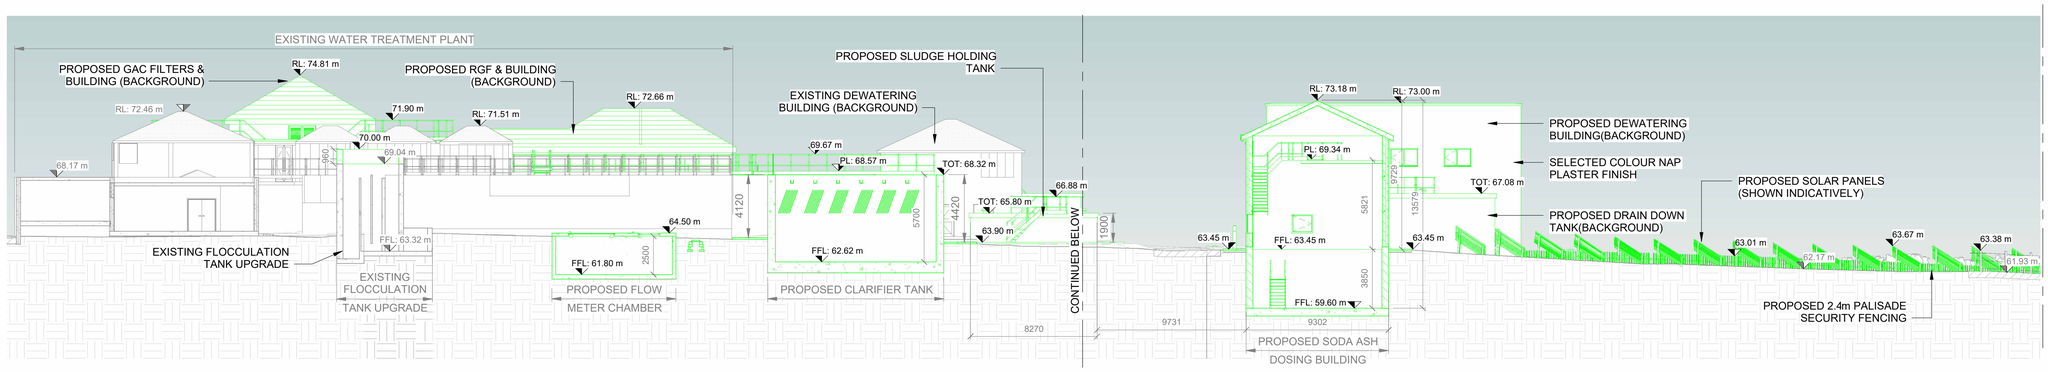

A2 PROPOSED SITE SECTION A(CONTINUED ABOVE & BELOW)
1 : 200

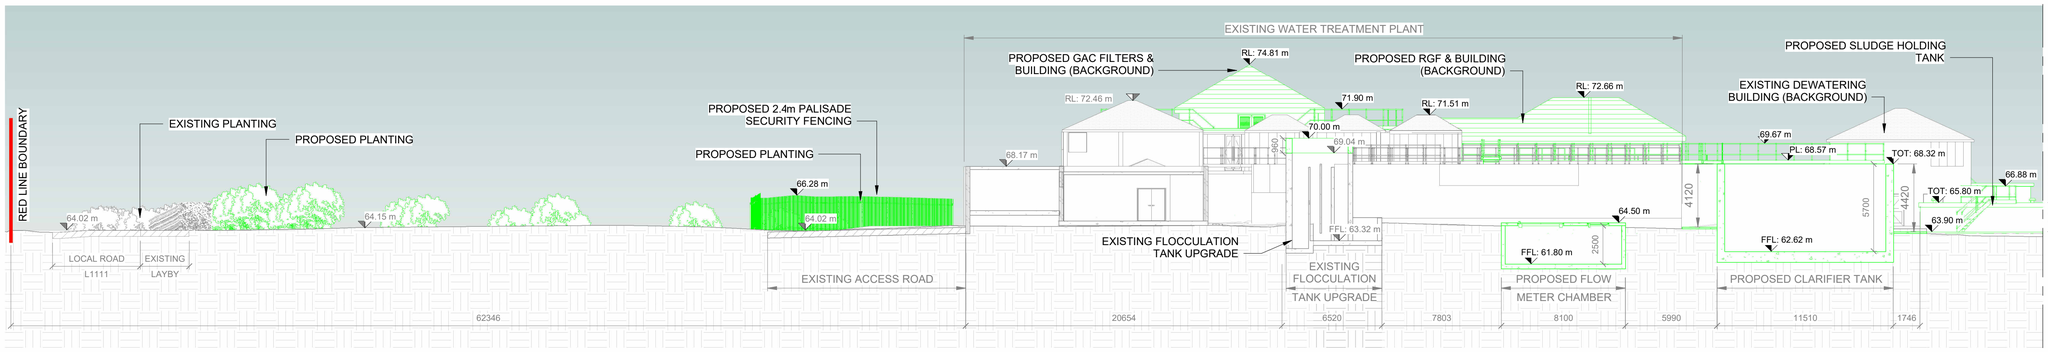

A1 PROPOSED SITE SECTION A(CONTINUED ABOVE)
1 : 200

GENERAL NOTES


1. ALL DIMENSIONS ARE IN MILLIMETRES UNLESS NOTED OTHERWISE
2. ONLY WRITTEN DIMENSIONS SHALL BE USED. NO DIMENSIONS SHALL BE SCALED FROM THE DRAWINGS
3. ALL LEVELS ARE IN METRES AND ARE TO MALIN HEAD DATUM
4. ALL COORDINATES ARE IN METRES AND ARE TO IRISH TRANSVERSE MERCATOR

NOTE:

FFL: FINISHED FLOOR LEVEL
RL: RIDGE / ROOF LEVEL
TOT: TOP OF TANK
PL: PLATFORM LEVEL

PROPOSED WORKS SHOWN IN GREEN

REFERENCE DRAWING:
10025936-ATK-L3-ZZ-DR-211720.
REFER TO GA DRAWINGS FOR FINISHES

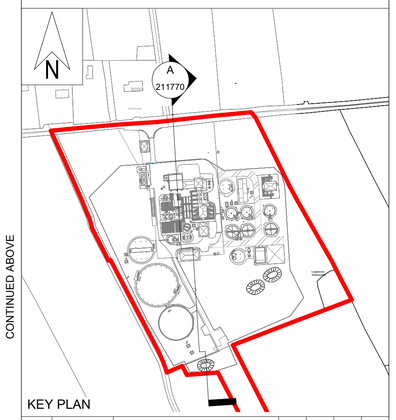

KEY PLAN

Rev.	Date	Description	By	Chk'd	Rev'd	App'd
C01	31.08.26	PLANNING	AMQ	ABM	MMcE	TM

Drawing Suitability: PROJECT PLANNING
Status: A2

AtkinsRéalis
DUBLIN | CORK | GALWAY | DUNDALK
ATKINS HOUSE,150 AIRSIDE BUSINESS PARK,
SWORDS, DUBLIN, K67 K5W4.
Tel : +353 1 810 8000 Email : info.ie@atkinsréalis.com

Client: Uisce Éireann Irish Water

Project Title: BALLINA AND LOUGH TALT WATER SUPPLY UPGRADE

Drawing Title: LISGLENNON WTP PROPOSED SITE SECTIONS SHEET 1 OF 7

Scale	Drawn	Checked	Reviewed	Authorised
As indicated	AMQ	ABM	MMcE	TM
Original Size: A1	Date: 31.08.26	Date: 31.08.26	Date: 31.08.26	Date: 31.08.26


Drawing Number: 10025936-ATK-L3-ZZ-DR-CE-211770
Revision: C01

Atkins Project Number: 10025936


C:\Users\MCQUI4143\DC\ACCDocs\AtkinsRéalis EU\Lough Talt RWSS\Project Files\04-WIP\W-CE-Civil engineer\M3-3D Model\10025936-ATK-L3-ZZ-M3-

CLASSIFICATION - AtkinsRéalis Base Line (Low Risk)

DO NOT SCALE

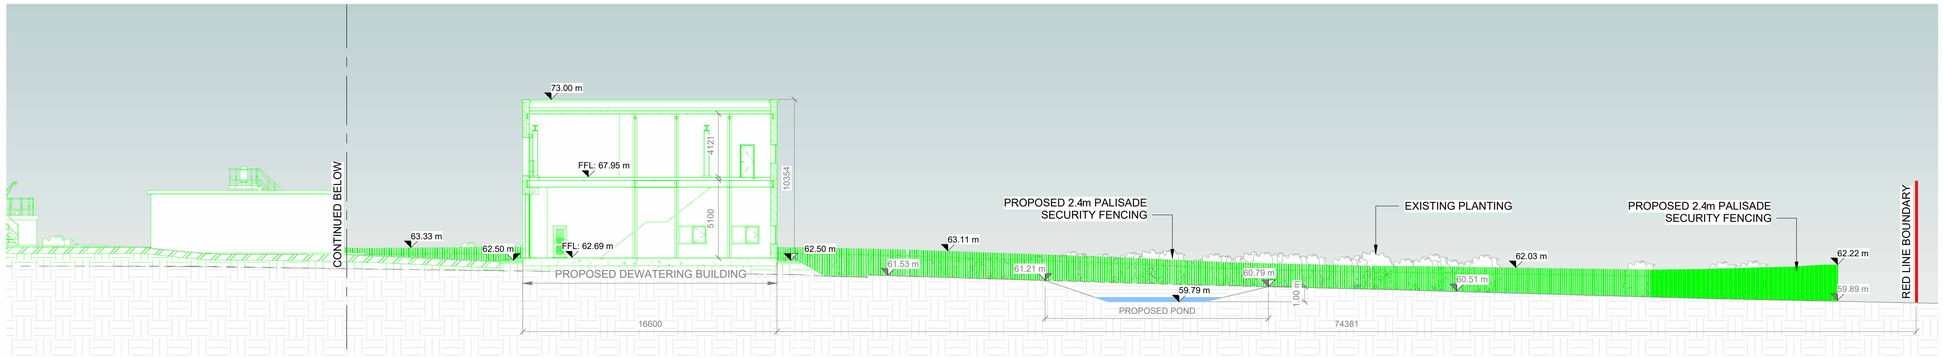

B2 PROPOSED SITE SECTION B(CONTINUED BELOW)
1 : 200

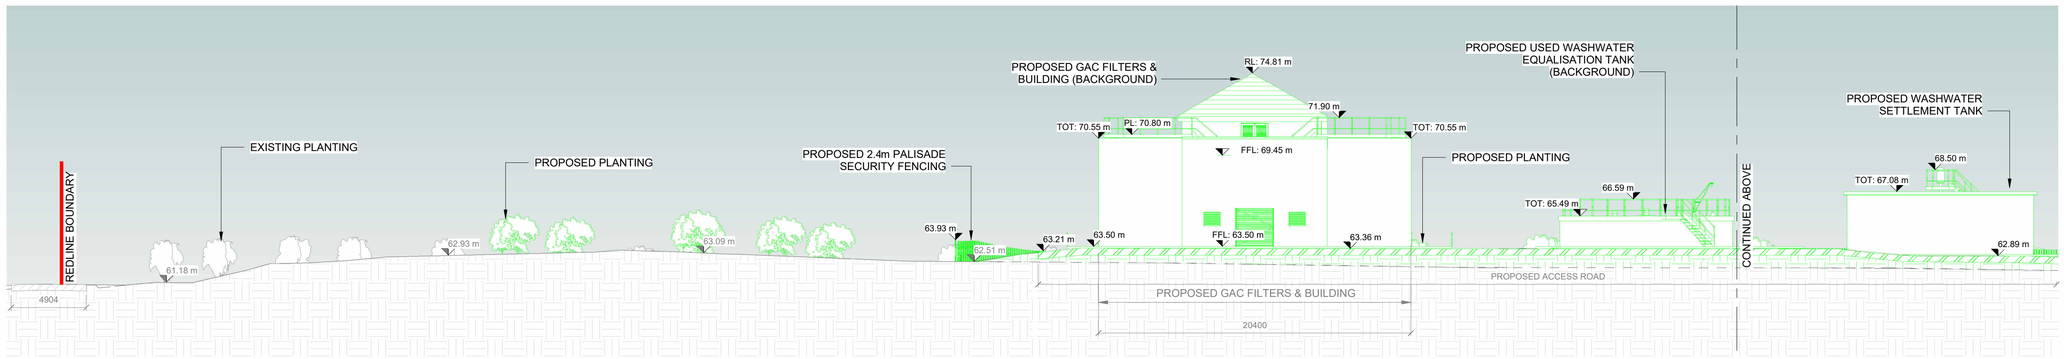

B1 PROPOSED SITE SECTION B(CONTINUED ABOVE)
1 : 200

GENERAL NOTES


1. ALL DIMENSIONS ARE IN MILLIMETRES UNLESS NOTED OTHERWISE
2. ONLY WRITTEN DIMENSIONS SHALL BE USED. NO DIMENSIONS SHALL BE SCALED FROM THE DRAWINGS
3. ALL LEVELS ARE IN METRES AND ARE TO MALIN HEAD DATUM
4. ALL COORDINATES ARE IN METRES AND ARE TO IRISH TRANSVERSE MERCATOR

NOTE:

FFL: FINISHED FLOOR LEVEL
RL: RIDGE / ROOF LEVEL
TOT: TOP OF TANK
PL: PLATFORM LEVEL

PROPOSED WORKS SHOWN IN GREEN

REFERENCE DRAWING:
10025936-ATK-L3-ZZ-DR-211720.
REFER TO GA DRAWINGS FOR FINISHES

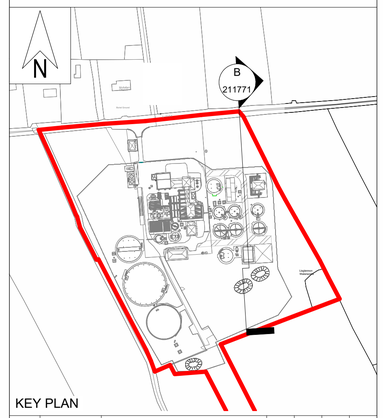

KEY PLAN

Rev.	Date	Description	By	Chk'd	Rev'd	App'd
C01	31.08.26	PLANNING	AMQ	ABM	MMcE	TM

Drawing Suitability: PROJECT PLANNING
Status: A2

AtkinsRéalis
DUBLIN | CORK | GALWAY | DUNDALK
ATKINS HOUSE,150 AIRSIDE BUSINESS PARK,
SWORDS, DUBLIN, K67 K5W4.
Tel : +353 1 810 8000 Email : info.ie@atkinsréalis.com

Client: Uisce Éireann Irish Water

Project Title: BALLINA AND LOUGH TALT WATER SUPPLY UPGRADE

Drawing Title: LISGLENNON WTP PROPOSED SITE SECTIONS SHEET 2 OF 7

Scale	Drawn	Checked	Reviewed	Authorised
As indicated	AMQ	ABM	MMcE	TM
Original Size: A1	Date: 31.08.26	Date: 31.08.26	Date: 31.08.26	Date: 31.08.26

Drawing Number: 10025936-ATK-L3-ZZ-DR-CE-211771
Revision: C01

Atkins Project Number: 10025936

CLASSIFICATION - AtkinsRéalis Base Line (Low Risk)

C:\Users\MCQUI413\DC\ACCDocs\AtkinsRéalis EU\Lough Talt RWSS\Project Files\04-WIP\W-CE-Civil engineer\M3-3D Model\10025936-ATK-L3-ZZ-M3-CE-700021.rvt