

DO NOT SCALE

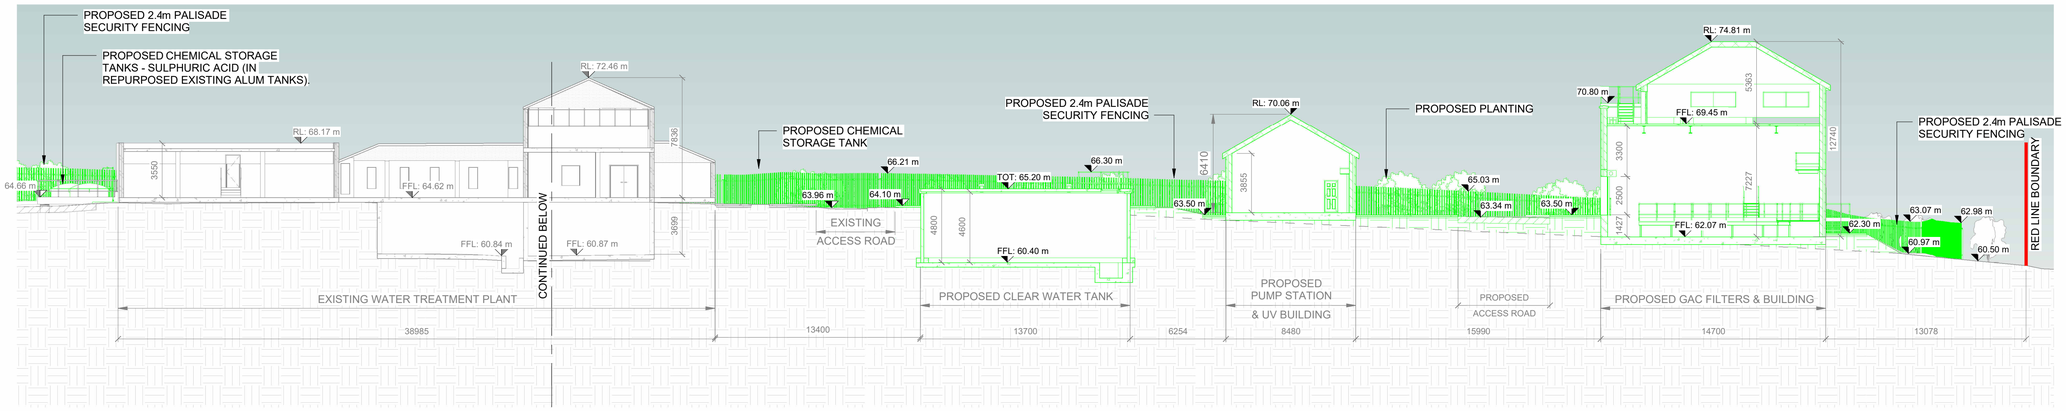

C1 PROPOSED SITE SECTION C(CONTINUED BELOW)
1 : 200

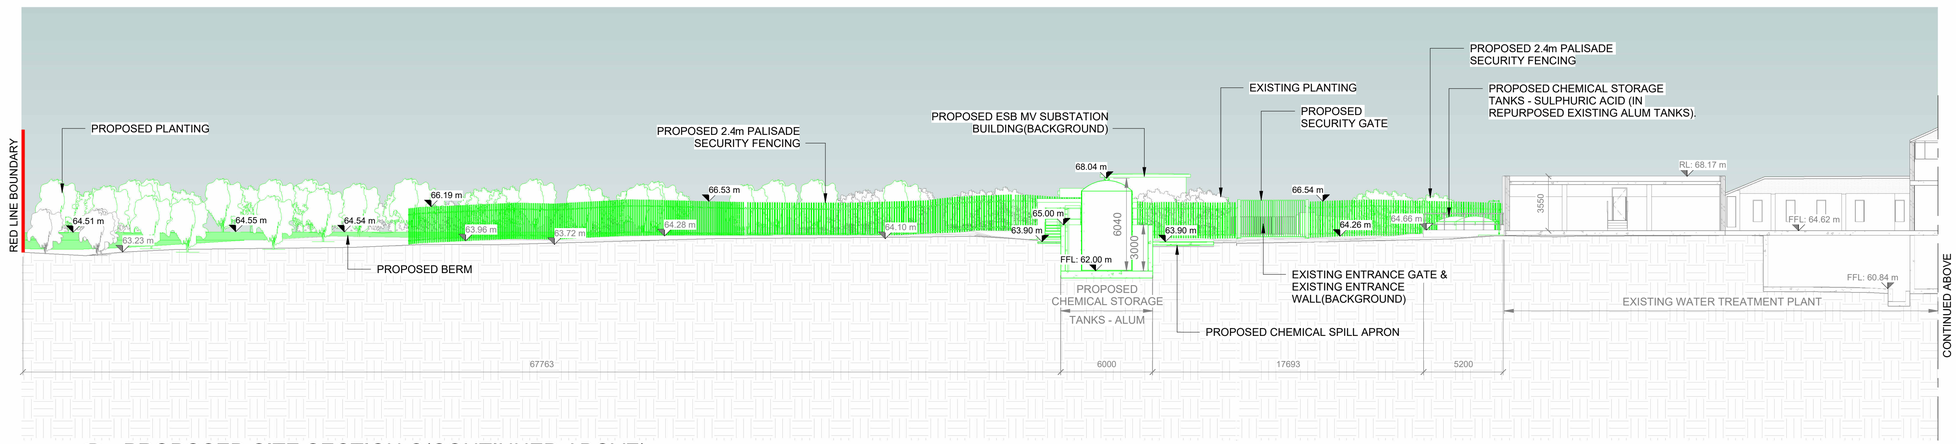

C1 PROPOSED SITE SECTION C(CONTINUED ABOVE)
1 : 200

GENERAL NOTES


1. ALL DIMENSIONS ARE IN MILLIMETRES UNLESS NOTED OTHERWISE
2. ONLY WRITTEN DIMENSIONS SHALL BE USED. NO DIMENSIONS SHALL BE SCALED FROM THE DRAWINGS
3. ALL LEVELS ARE IN METRES AND ARE TO MALIN HEAD DATUM
4. ALL COORDINATES ARE IN METRES AND ARE TO IRISH TRANSVERSE MERCATOR

NOTE:

FFL: FINISHED FLOOR LEVEL
RL: RIDGE / ROOF LEVEL
TOT: TOP OF TANK
PL: PLATFORM LEVEL

PROPOSED WORKS SHOWN IN GREEN

REFERENCE DRAWING:
10025936-ATK-L3-ZZ-DR-211720.
REFER TO GA DRAWINGS FOR FINISHES

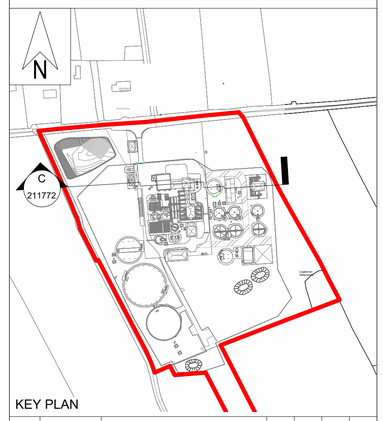

KEY PLAN

Rev.	Date	Description	By	Chk'd	Rev'd	App'd
C01	31.08.26	PLANNING	AMQ	ABM	MMcE	TM

Drawing Suitability: **PROJECT PLANNING** — Status: **A2**

AtkinsRéalis
DUBLIN | CORK | GALWAY | DUNDALK
ATKINS HOUSE,150 AIRSIDE BUSINESS PARK,
SWORDS, DUBLIN, K67 K5W4.
Tel : +353 1 810 8000 Email : info.ie@atkinsréalis.com

Client: Uisce Éireann Irish Water

Project Title: BALLINA AND LOUGH TALT WATER SUPPLY UPGRADE

Drawing Title: LISGLENNON WTP PROPOSED SITE SECTIONS SHEET 3 OF 7

Scale	Drawn	Checked	Reviewed	Authorised
As indicated	AMQ	ABM	MMcE	TM
Original Size	**Date**	**Date**	**Date**	**Date**
A1	31.08.26	31.08.26	31.08.26	31.08.26

Drawing Number: 10025936-ATK-L3-ZZ-DR-CE-211772 — Revision: C01


Atkins Project Number: 10025936

CLASSIFICATION - AtkinsRéalis Base Line (Low Risk)


C:\Users\MCQ\4143\DC\ACCDocs\AtkinsRéalis EU\Lough Talt RWSS\Project Files\04-WIP\W-CE-Civil engineer\M3-3D Model\10025936-ATK-L3-ZZ-M3-CE-700021.rvt

Millimetres 0 10 100

DO NOT SCALE

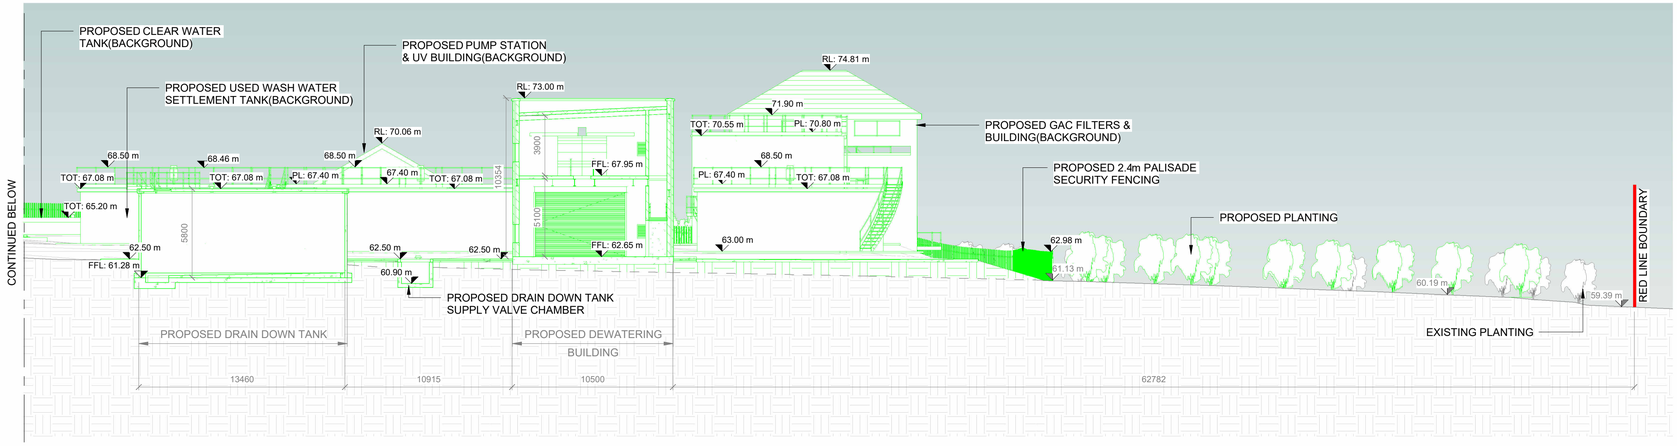

D2 PROPOSED SITE SECTION D(CONTINUED BELOW)
1 : 200

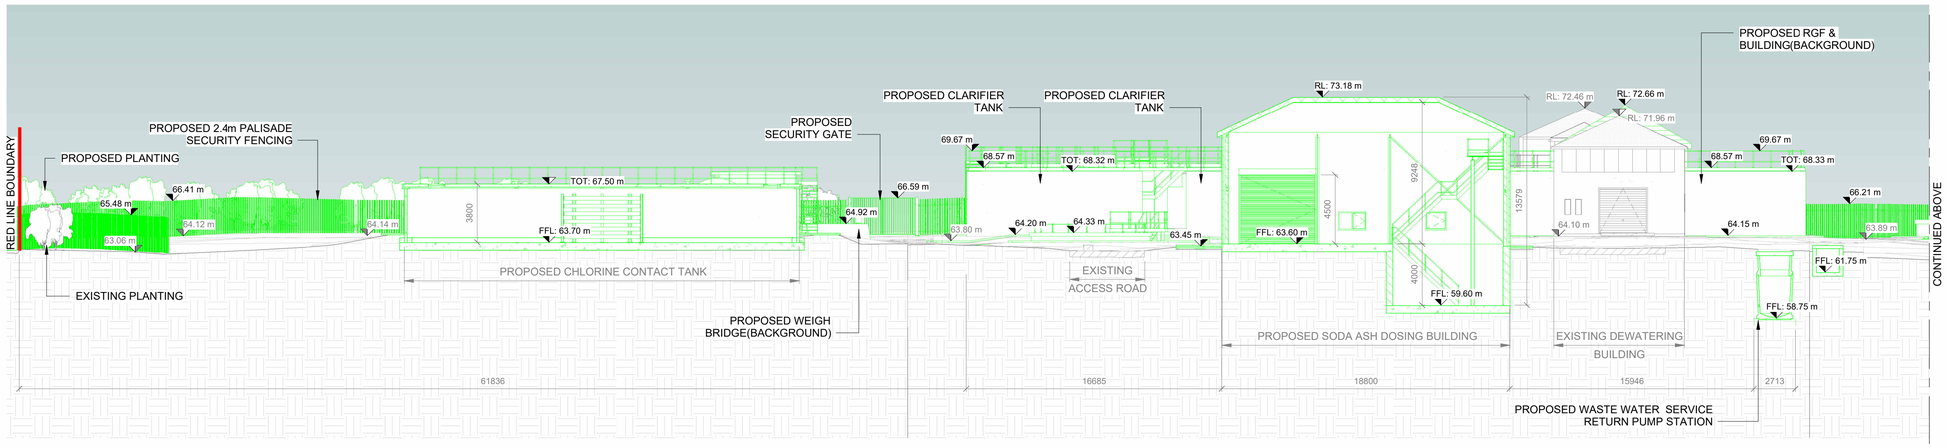

D1 PROPOSED SITE SECTION D(CONTINUED ABOVE)
1 : 200

GENERAL NOTES


1. ALL DIMENSIONS ARE IN MILLIMETRES UNLESS NOTED OTHERWISE
2. ONLY WRITTEN DIMENSIONS SHALL BE USED. NO DIMENSIONS SHALL BE SCALED FROM THE DRAWINGS
3. ALL LEVELS ARE IN METRES AND ARE TO MALIN HEAD DATUM
4. ALL COORDINATES ARE IN METRES AND ARE TO IRISH TRANSVERSE MERCATOR

NOTE:

FFL: FINISHED FLOOR LEVEL
RL: RIDGE / ROOF LEVEL
TOT: TOP OF TANK
PL: PLATFORM LEVEL

PROPOSED WORKS SHOWN IN GREEN

REFERENCE DRAWING:
10025936-ATK-L3-ZZ-DR-211720.
REFER TO GA DRAWINGS FOR FINISHES

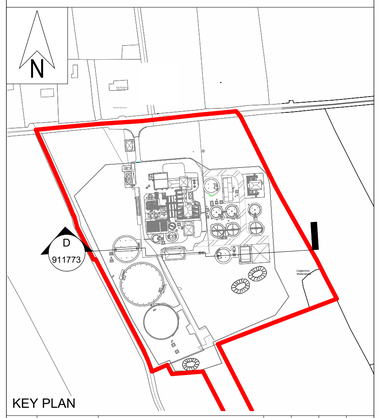

KEY PLAN

Rev.	Date	Description	By	Chk'd	Rev'd	App'd
C01	31.08.26	PLANNING	AMQ	ABM	MMcE	TM

Drawing Suitability: PROJECT PLANNING
Status: A2

AtkinsRéalis
DUBLIN | CORK | GALWAY | DUNDALK
ATKINS HOUSE,150 AIRSIDE BUSINESS PARK,
SWORDS, DUBLIN, K67 K5W4.
Tel : +353 1 810 8000 Email : info.ie@atkinsréalis.com

Client: Uisce Éireann Irish Water

Project Title: BALLINA AND LOUGH TALT WATER SUPPLY UPGRADE

Drawing Title: LISGLENNON WTP PROPOSED SITE SECTIONS SHEET 4 OF 7

Scale	Drawn	Checked	Reviewed	Authorised
As indicated	AMQ	ABM	MMcE	TM
Original Size: A1	Date: 31.08.26	Date: 31.08.26	Date: 31.08.26	Date: 31.08.26

Drawing Number: 10025936-ATK-L3-ZZ-DR-CE-211773
Revision: C01


Atkins Project Number: 10025936

CLASSIFICATION - AtkinsRéalis Base Line (Low Risk)


C:\Users\MCQUI4143\DC\ACCDocs\AtkinsRéalis EU\Lough Talt RWSS\Project Files\04-WIP\W-CE-Civil engineer\M3-3D Model\10025936-ATK-L3-ZZ-M3-CE-700021.rvt

0 10 100 Millimetres

DO NOT SCALE

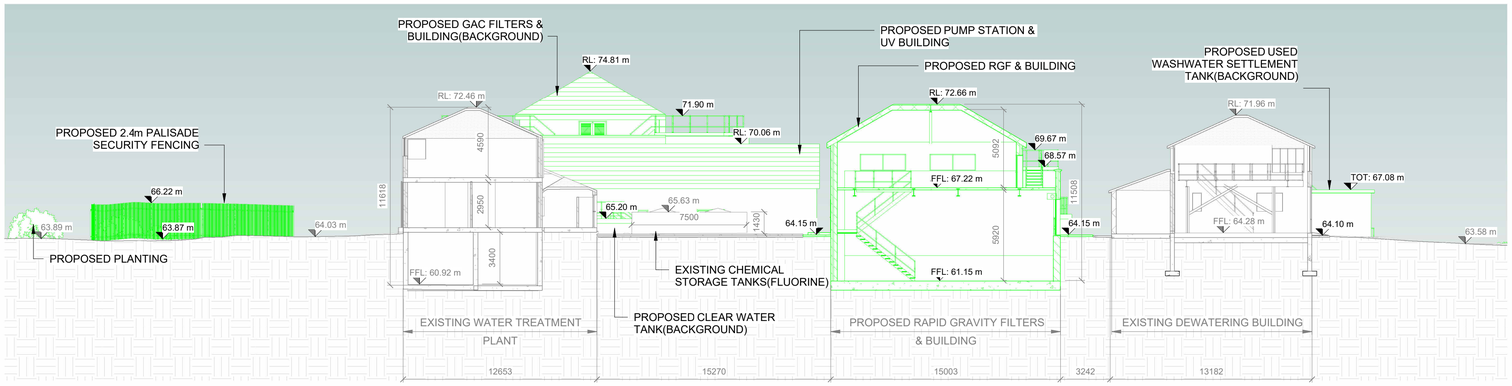

F PROPOSED SITE SECTION F
1 : 200

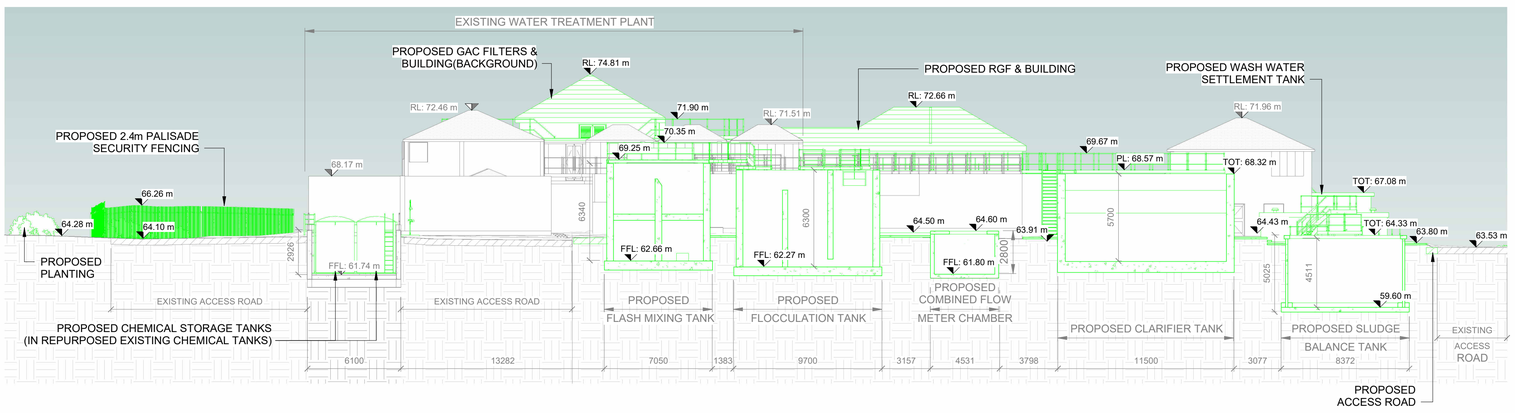

E PROPOSED SITE SECTION E
1 : 200

GENERAL NOTES


1. ALL DIMENSIONS ARE IN MILLIMETRES UNLESS NOTED OTHERWISE
2. ONLY WRITTEN DIMENSIONS SHALL BE USED. NO DIMENSIONS SHALL BE SCALED FROM THE DRAWINGS
3. ALL LEVELS ARE IN METRES AND ARE TO MALIN HEAD DATUM
4. ALL COORDINATES ARE IN METRES AND ARE TO IRISH TRANSVERSE MERCATOR

NOTE:

FFL: FINISHED FLOOR LEVEL
RL: RIDGE / ROOF LEVEL
TOT: TOP OF TANK
PL: PLATFORM LEVEL

PROPOSED WORKS SHOWN IN GREEN

REFERENCE DRAWING:
10025936-ATK-L3-ZZ-DR-211720.
REFER TO GA DRAWINGS FOR FINISHES

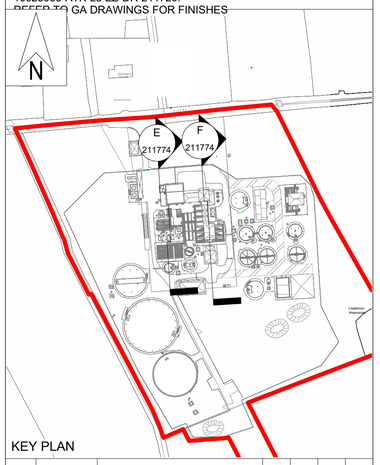

KEY PLAN

Rev.	Date	Description	By	Chk'd	Rev'd	App'd
C01	31.08.26	PLANNING	AMQ	ABM	MMcE	TM

Drawing Suitability: PROJECT PLANNING
Status: A2

AtkinsRéalis
DUBLIN | CORK | GALWAY | DUNDALK
ATKINS HOUSE,150 AIRSIDE BUSINESS PARK,
SWORDS, DUBLIN, K67 K5W4.
Tel : +353 1 810 8000 Email : info.ie@atkinsréalis.com

Client: Uisce Éireann Irish Water

Project Title: BALLINA AND LOUGH TALT WATER SUPPLY UPGRADE

Drawing Title: LISGLENNON WTP PROPOSED SITE SECTIONS SHEET 5 OF 7

Scale	Drawn	Checked	Reviewed	Authorised
As indicated	AMQ	ABM	MMcE	TM
Original Size	Date	Date	Date	Date
A1	31.08.26	31.08.26	31.08.26	31.08.26

Drawing Number: 10025936-ATK-L3-ZZ-DR-CE-211774
Revision: C01


Atkins Project Number: 10025936

CLASSIFICATION - AtkinsRéalis Base Line (Low Risk)


Millimetres 0 10 100

C:\Users\MCQUI4143\DC\ACCDocs\AtkinsRéalis EU\Lough Talt RWSS\Project Files\04-WIP\W-CE-Civil engineer\M3-3D Model\10025936-ATK-L3-ZZ-M3-CE-700021.rvt

DO NOT SCALE

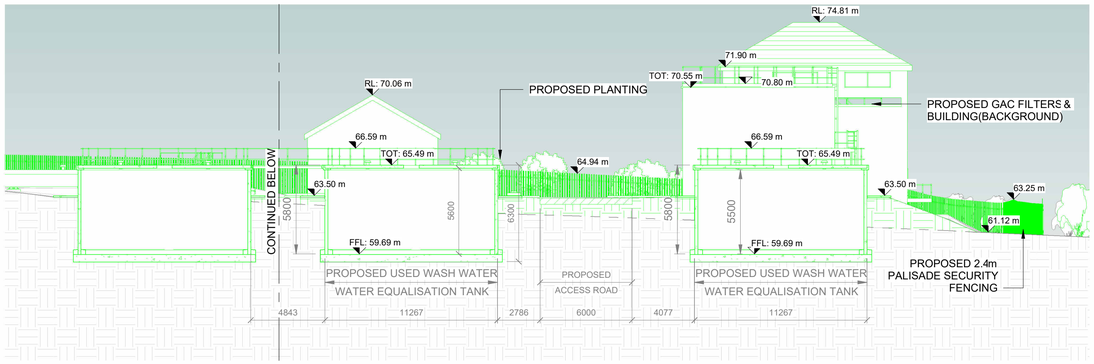

G2 PROPOSED SITE SECTION G(CONTINUED BELOW)
1 : 200

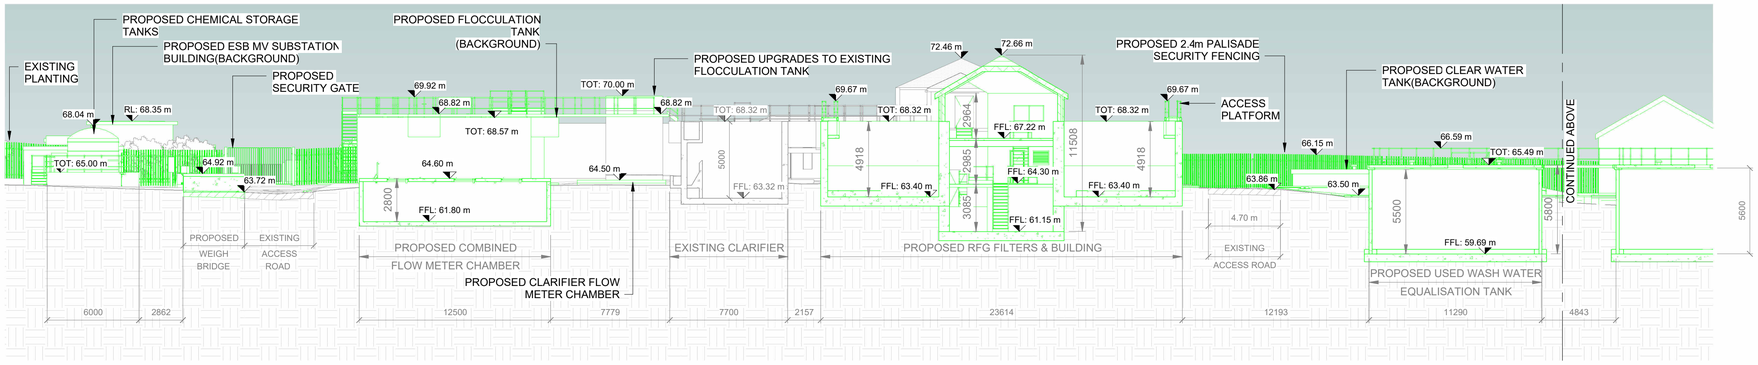

G1 PROPOSED SITE SECTION G(CONTINUED ABOVE)
1 : 200

GENERAL NOTES


1. ALL DIMENSIONS ARE IN MILLIMETRES UNLESS NOTED OTHERWISE
2. ONLY WRITTEN DIMENSIONS SHALL BE USED. NO DIMENSIONS SHALL BE SCALED FROM THE DRAWINGS
3. ALL LEVELS ARE IN METRES AND ARE TO MALIN HEAD DATUM
4. ALL COORDINATES ARE IN METRES AND ARE TO IRISH TRANSVERSE MERCATOR

NOTE:

FFL: FINISHED FLOOR LEVEL
RL: RIDGE / ROOF LEVEL
TOT: TOP OF TANK
PL: PLATFORM LEVEL

PROPOSED WORKS SHOWN IN GREEN

REFERENCE DRAWING:
10025936-ATK-L3-ZZ-DR-211720.
REFER TO GA DRAWINGS FOR FINISHES

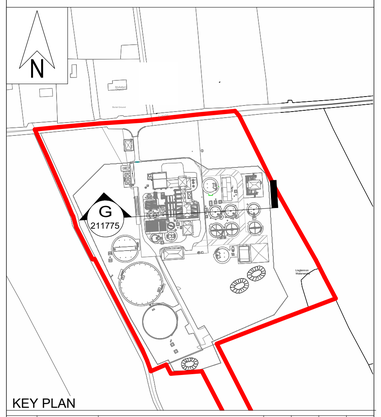

KEY PLAN

Rev.	Date	Description	By	Chk'd	Rev'd	App'd
C01	31.08.26	PLANNING	AMQ	ABM	MMcE	TM

Drawing Suitability: PROJECT PLANNING
Status: A2

AtkinsRéalis
DUBLIN | CORK | GALWAY | DUNDALK
ATKINS HOUSE,150 AIRSIDE BUSINESS PARK,
SWORDS, DUBLIN, K67 K5W4.
Tel : +353 1 810 8000 Email : info.ie@atkinsréalis.com

Client: Uisce Éireann Irish Water

Project Title: BALLINA AND LOUGH TALT WATER SUPPLY UPGRADE

Drawing Title: LISGLENNON WTP PROPOSED SITE SECTIONS SHEET 6 OF 7

Scale	Drawn	Checked	Reviewed	Authorised
As indicated	AMQ	ABM	MMcE	TM
Original Size	Date	Date	Date	Date
A1	31.08.26	31.08.26	31.08.26	31.08.26

Drawing Number: 10025936-ATK-L3-ZZ-DR-CE-211775
Revision: C01

Atkins Project Number: 10025936


CLASSIFICATION - AtkinsRéalis Base Line (Low Risk)

C:\Users\MCQUI143\DC\ACCDocs\AtkinsRéalis EU\Lough Talt RWSS\Project Files\04-WIP\W-CE-Civil engineer\M3-3D Model\10025936-ATK-L3-ZZ-M3-CE-700021.rvt


Millimetres 0 10 100

DO NOT SCALE

Millimetres 0 10 100

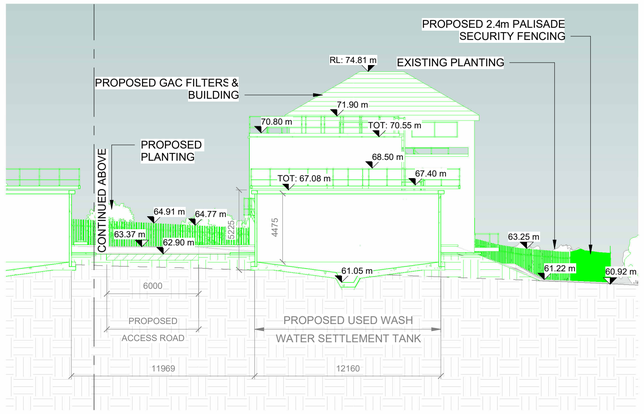

H2 PROPOSED SITE SECTION H(CONTINUED BELOW)
1 : 200

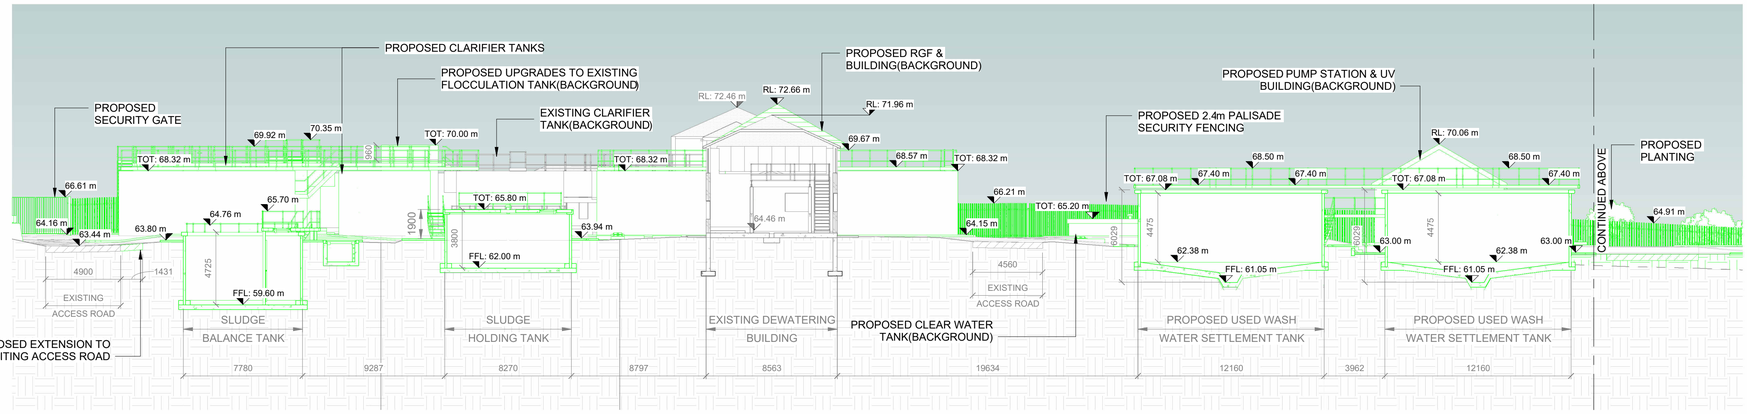

H1 PROPOSED SITE SECTION H(CONTINUED ABOVE)
1 : 200

GENERAL NOTES


1. ALL DIMENSIONS ARE IN MILLIMETRES UNLESS NOTED OTHERWISE
2. ONLY WRITTEN DIMENSIONS SHALL BE USED. NO DIMENSIONS SHALL BE SCALED FROM THE DRAWINGS
3. ALL LEVELS ARE IN METRES AND ARE TO MALIN HEAD DATUM
4. ALL COORDINATES ARE IN METRES AND ARE TO IRISH TRANSVERSE MERCATOR

NOTE:

FFL: FINISHED FLOOR LEVEL
RL: RIDGE / ROOF LEVEL
TOT: TOP OF TANK
PL: PLATFORM LEVEL

PROPOSED WORKS SHOWN IN GREEN

REFERENCE DRAWING:
10025936-ATK-L3-ZZ-DR-211720.
REFER TO GA DRAWINGS FOR FINISHES

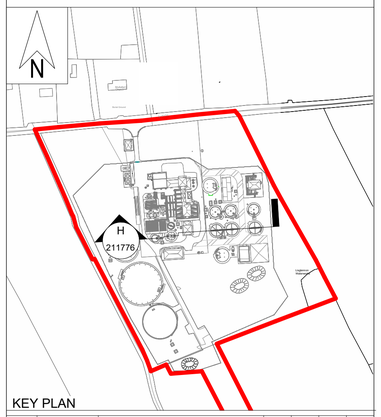

KEY PLAN

Rev.	Date	Description	By	Chk'd	Rev'd	App'd
C01	31.08.26	PLANNING	AMQ	ABM	MMcE	TM

Drawing Suitability: PROJECT PLANNING
Status: A2

AtkinsRéalis
DUBLIN | CORK | GALWAY | DUNDALK
ATKINS HOUSE,150 AIRSIDE BUSINESS PARK,
SWORDS, DUBLIN, K67 K5W4.
Tel : +353 1 810 8000 Email : info.ie@atkinsréalis.com

Client: Uisce Éireann Irish Water

Project Title: BALLINA AND LOUGH TALT WATER SUPPLY UPGRADE

Drawing Title: LISGLENNON WTP PROPOSED SITE SECTIONS SHEET 7 OF 7

Scale	Drawn	Checked	Reviewed	Authorised
As indicated	AMQ	ABM	MMcE	TM
Original Size	**Date**	**Date**	**Date**	**Date**
A1	31.08.26	31.08.26	31.08.26	31.08.26

Drawing Number: 10025936-ATK-L3-ZZ-DR-CE-211776
Revision: C01


Atkins Project Number: 10025936

CLASSIFICATION - AtkinsRéalis Base Line (Low Risk)


C:\Users\MCQU4143\DC\ACCDocs\AtkinsRéalis EU\Lough Talt RWSS\Project Files\04-WIP\W-CE-Civil engineer\M3-3D Model\10025936-ATK-L3-ZZ-M3-CE-700021.rvt

DO NOT SCALE

Millimetres 0 10 100

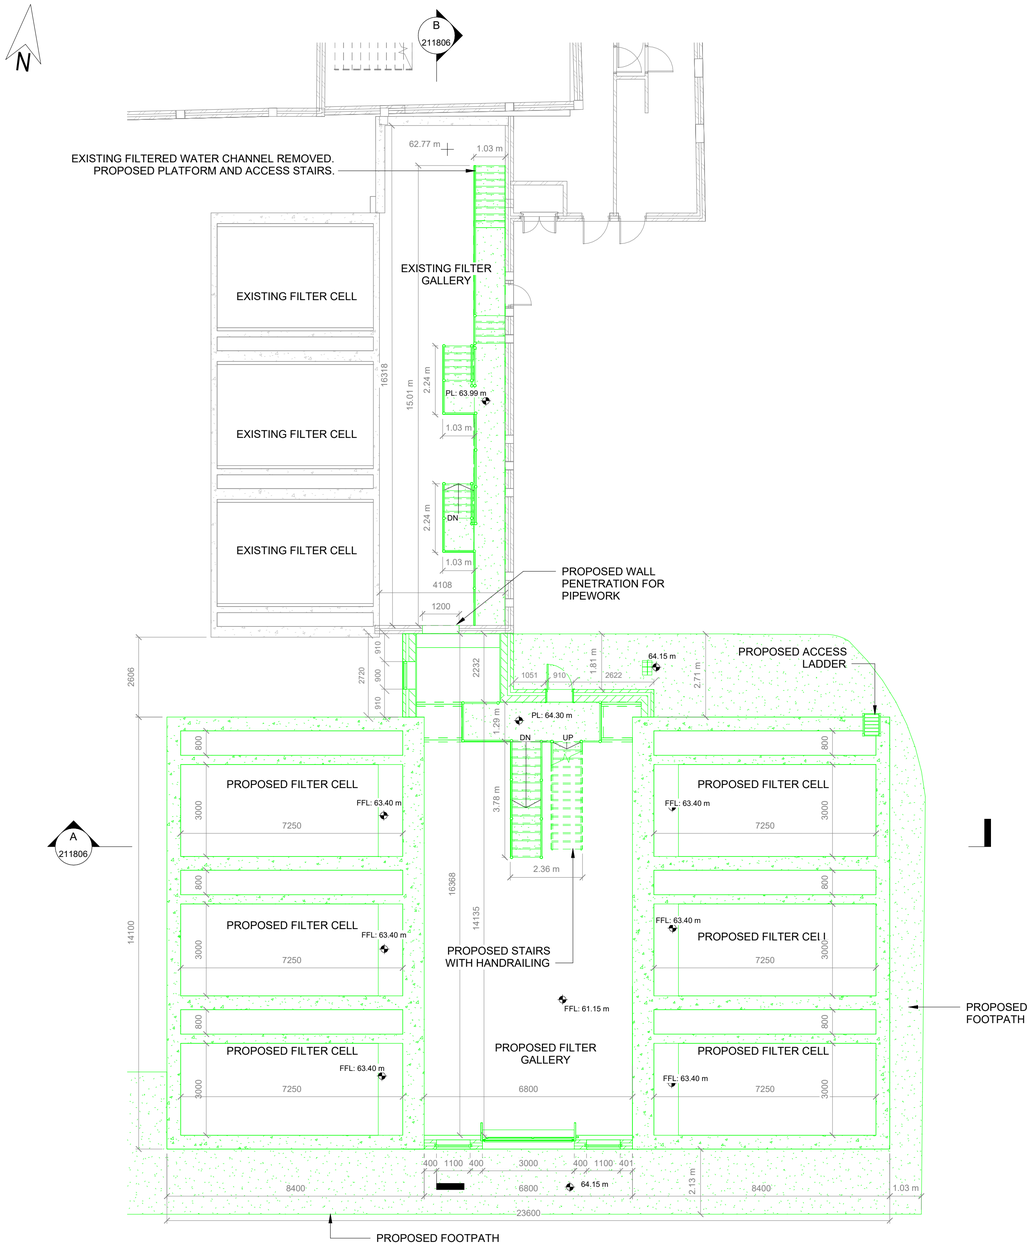

1 LOWER LEVEL PLAN
1 : 100

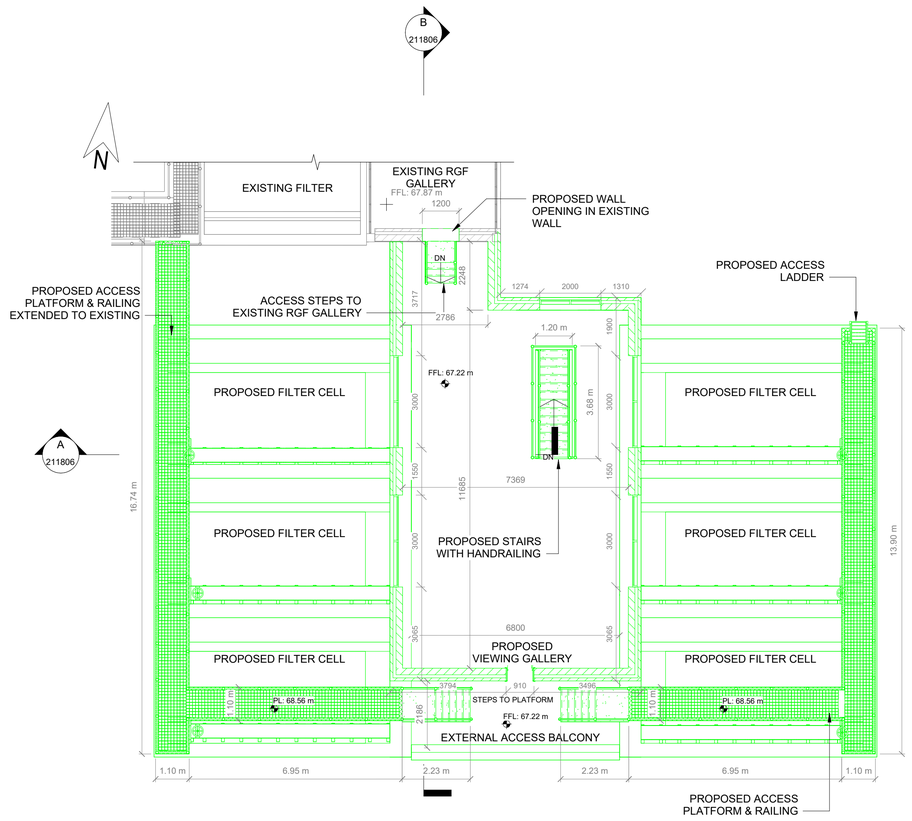

2 UPPER LEVEL PLAN
1 : 100

GENERAL NOTES


1. ALL DIMENSIONS ARE IN MILLIMETRES UNLESS NOTED OTHERWISE
2. ONLY WRITTEN DIMENSIONS SHALL BE USED. NO DIMENSIONS SHALL BE SCALED FROM THE DRAWINGS
3. ALL LEVELS ARE IN METRES AND ARE TO MALIN HEAD DATUM
4. ALL COORDINATES ARE IN METRES AND ARE TO IRISH TRANSVERSE MERCATOR

LEGEND:

	LEVEL(SECTION)
	LEVEL(PLAN)
FFL:	FINISHED FLOOR LEVEL
PL:	PLATFORM LEVEL
RL:	RIDGE LEVEL
TOT:	TOP OF TANK

NOTES:

1. PROPOSED WORKS SHOWN IN GREEN

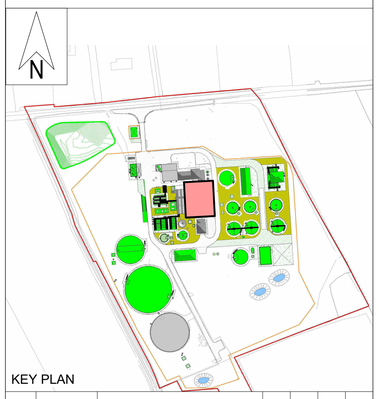

KEY PLAN

Rev.	Date	Description	By	Chk'd	Rev'd	App'd
C01	31.08.26	PLANNING	AMQ	ABM	MMcE	TM

Drawing Suitability: PROJECT PLANNING
Status: A2

AtkinsRéalis
DUBLIN | CORK | GALWAY | DUNDALK
ATKINS HOUSE,150 AIRSIDE BUSINESS PARK,
SWORDS, DUBLIN, K67 K5W4.
Tel : +353 1 810 8000 Email : info.ie@atkinsréalis.com

Client: Uisce Éireann Irish Water

Project Title
BALLINA AND LOUGH TALT
WATER SUPPLY UPGRADE

Drawing Title
LISGLENNON WTP
PROPOSED RAPID GRAVITY FILTER
TANKS & BUILDING
GENERAL ARRANGEMENT

Scale	Drawn	Checked	Reviewed	Authorised
As indicated	AMQ	ABM	MMcE	TM
Original Size	Date	Date	Date	Date
A1	31.08.26	31.08.26	31.08.26	31.08.26


Drawing Number: 10025936-ATK-L3-ZZ-DR-CE-211805
Revision: C01

Atkins Project Number: 10025936


CLASSIFICATION - AtkinsRéalis Base Line (Low Risk)

C:\Users\MCQUI4143\DC\ACCDocs\AtkinsRéalis EU\Lough Talt RWSS\Project Files\04-WIP\W-CE-Civil engineer\M3-3D Model\10025936-ATK-L3-ZZ-M3-CE-700021.rvt


DO NOT SCALE

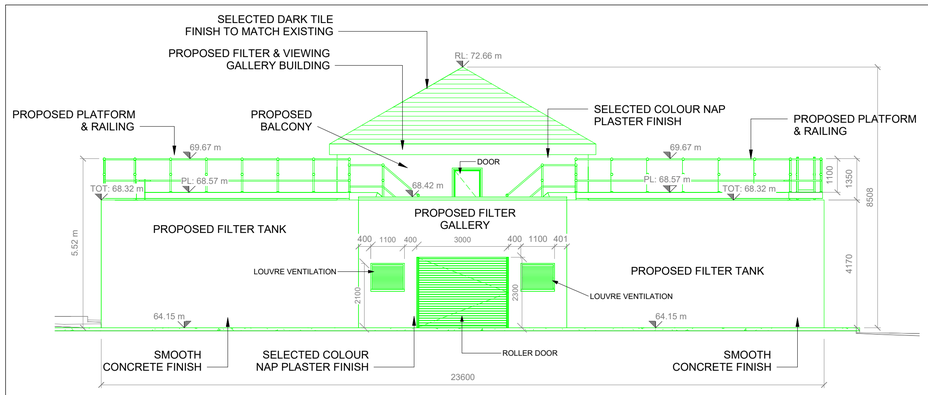


3 SOUTH ELEVATION
1 : 100

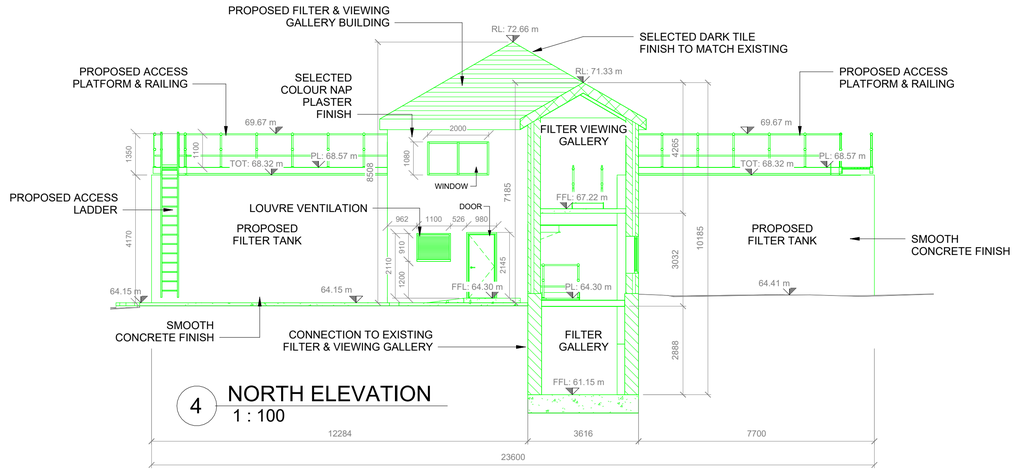


4 NORTH ELEVATION
1 : 100

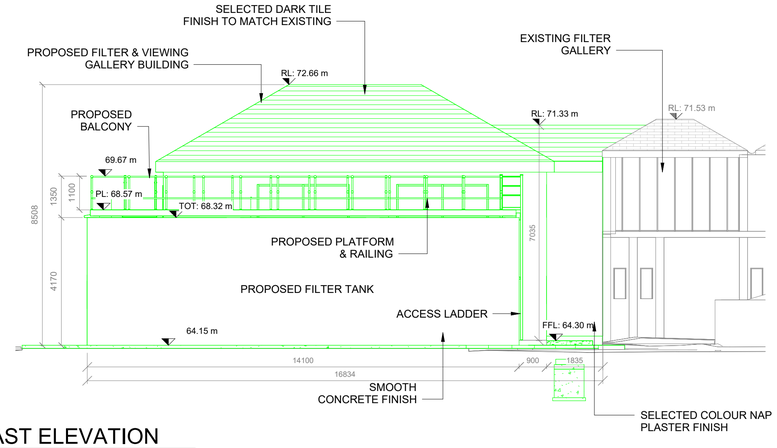


5 EAST ELEVATION
1 : 100

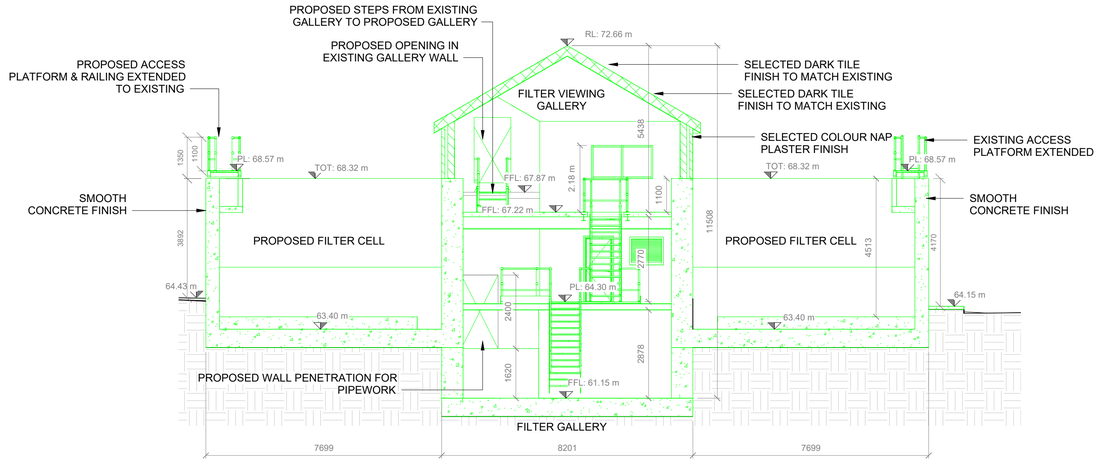

A SECTION A
1 : 100

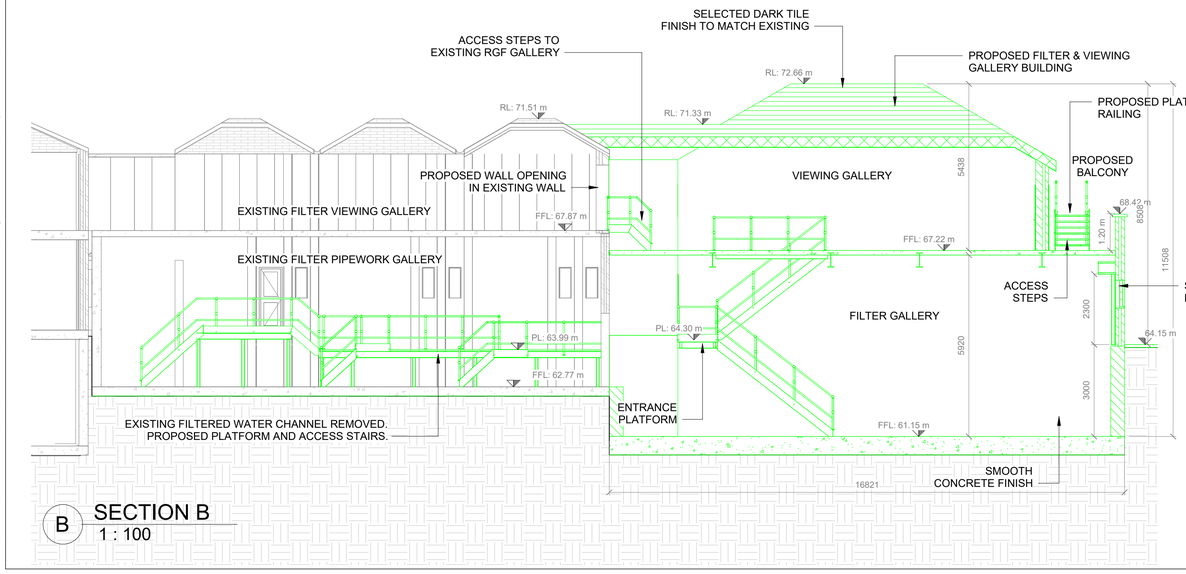

B SECTION B
1 : 100

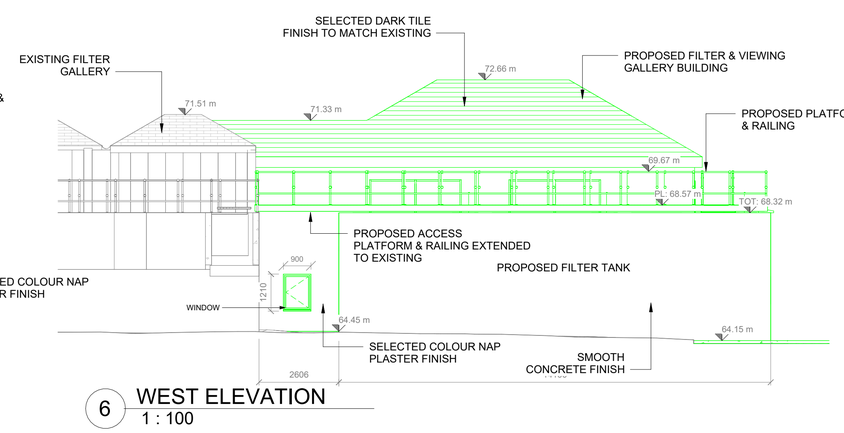

6 WEST ELEVATION
1 : 100

GENERAL NOTES


1. ALL DIMENSIONS ARE IN MILLIMETRES UNLESS NOTED OTHERWISE
2. ONLY WRITTEN DIMENSIONS SHALL BE USED. NO DIMENSIONS SHALL BE SCALED FROM THE DRAWINGS
3. ALL LEVELS ARE IN METRES AND ARE TO MALIN HEAD DATUM
4. ALL COORDINATES ARE IN METRES AND ARE TO IRISH TRANSVERSE MERCATOR

LEGEND:

	LEVEL(SECTION)
	LEVEL(PLAN)
FFL:	FINISHED FLOOR LEVEL
PL:	PLATFORM LEVEL
RL:	RIDGE LEVEL
TOT:	TOP OF TANK

NOTES:

1. PROPOSED WORKS SHOWN IN GREEN

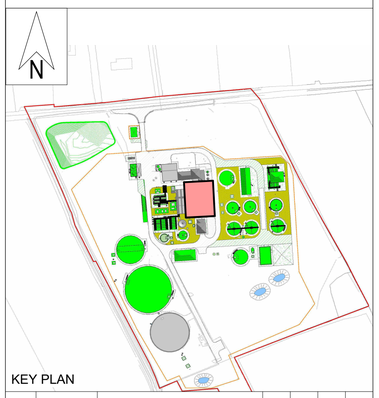

KEY PLAN

Rev.	Date	Description	By	Chk'd	Rev'd	App'd
C01	31.08.26	PLANNING	AMQ	ABM	MMcE	TM

Drawing Suitability: PROJECT PLANNING
Status: A2

AtkinsRéalis
DUBLIN | CORK | GALWAY | DUNDALK
ATKINS HOUSE,150 AIRSIDE BUSINESS PARK, SWORDS, DUBLIN, K67 K5W4.
Tel : +353 1 810 8000 Email : info.ie@atkinsréalis.com

Client: Uisce Éireann Irish Water

Project Title: BALLINA AND LOUGH TALT WATER SUPPLY UPGRADE

Drawing Title: LISGLENNON WTP PROPOSED RAPID GRAVITY FILTER TANKS & BUILDING ELEVATIONS & SECTIONS

Scale	Drawn	Checked	Reviewed	Authorised
As indicated	AMQ	ABM	MMcE	TM
Original Size	Date	Date	Date	Date
A1	31.08.26	31.08.26	31.08.26	31.08.26

Drawing Number: 10025936-ATK-L3-ZZ-DR-CE-211806
Revision: C01


Atkins Project Number: 10025936

CLASSIFICATION - AtkinsRéalis Base Line (Low Risk)


C:\Users\MCQUI413\DC\ACCDocs\AtkinsRéalis EU\Lough Talt RWSS\Project Files\04-WIP\W-CE-Civil engineer\M3-3D Model\10025936-ATK-L3-ZZ-M3-CE-700021.rvt

Millimetres 0 10 100


DO NOT SCALE

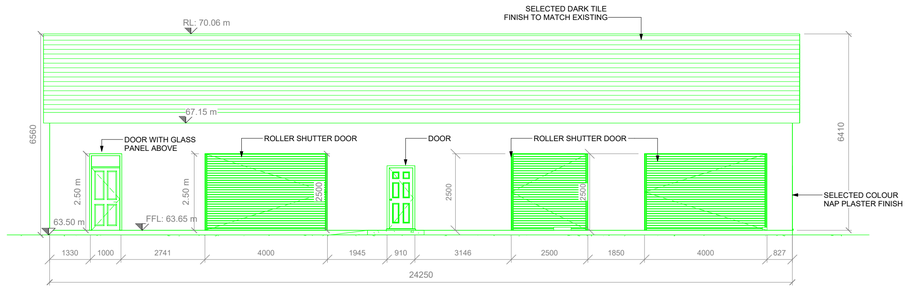


3 WEST ELEVATION
1 : 100

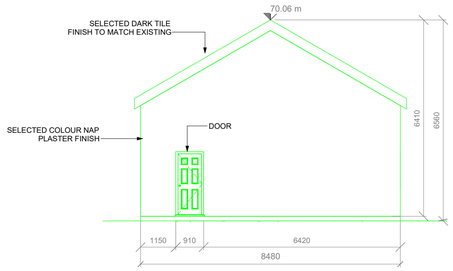


4 NORTH ELEVATION
1 : 100

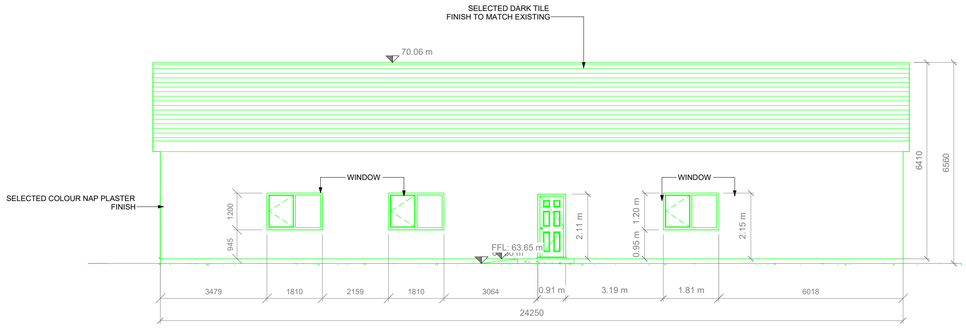


2 EAST ELEVATION
1 : 100

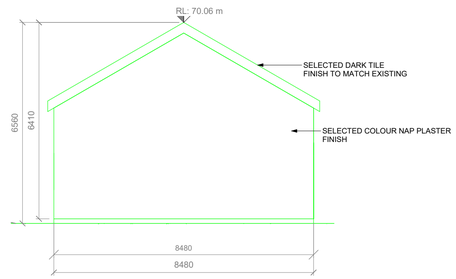


5 SOUTH ELEVATION
1 : 100

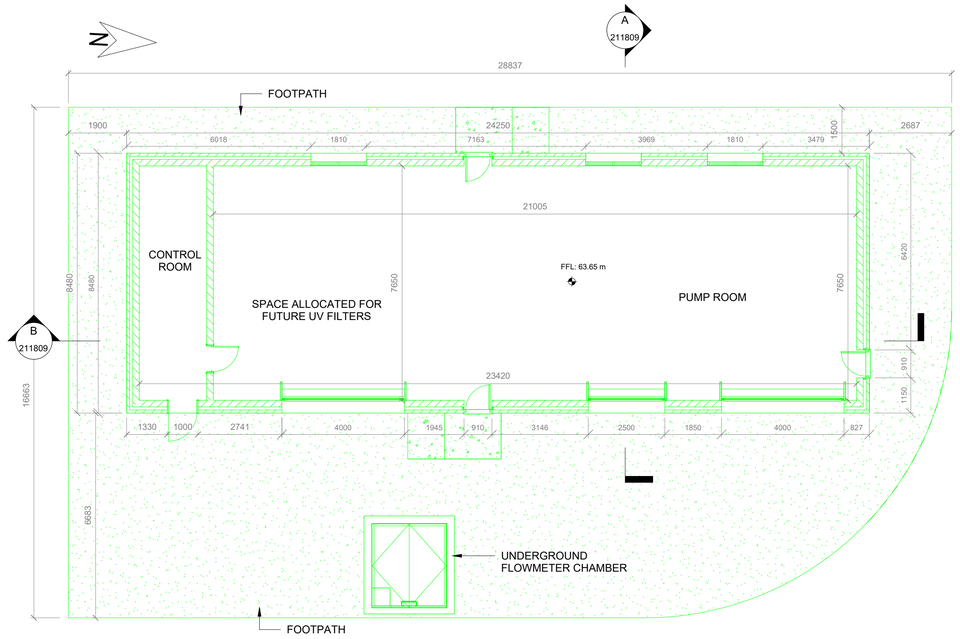

1 FLOOR PLAN
1 : 100

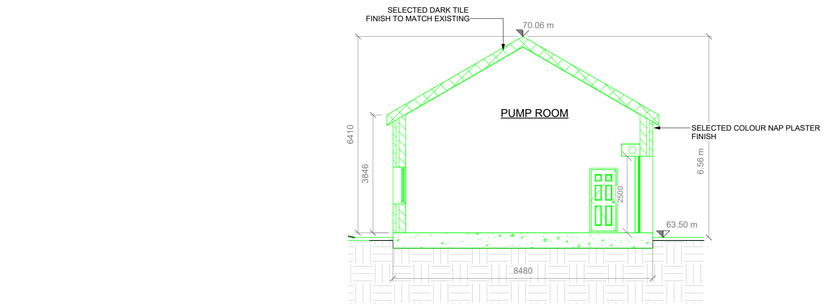

A SECTION A
1 : 100

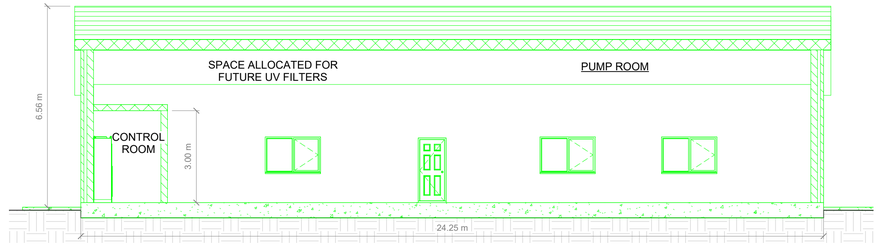

B SECTION B
1 : 100

GENERAL NOTES


1. ALL DIMENSIONS ARE IN MILLIMETRES UNLESS NOTED OTHERWISE
2. ONLY WRITTEN DIMENSIONS SHALL BE USED. NO DIMENSIONS SHALL BE SCALED FROM THE DRAWINGS
3. ALL LEVELS ARE IN METRES AND ARE TO MALIN HEAD DATUM
4. ALL COORDINATES ARE IN METRES AND ARE TO IRISH TRANSVERSE MERCATOR

LEGEND:

	LEVEL(SECTION)
	LEVEL(PLAN)
FFL:	FINISHED FLOOR LEVEL
PL:	PLATFORM LEVEL
RL:	RIDGE LEVEL
TOT:	TOP OF TANK

NOTES:

1. PROPOSED WORKS SHOWN IN GREEN

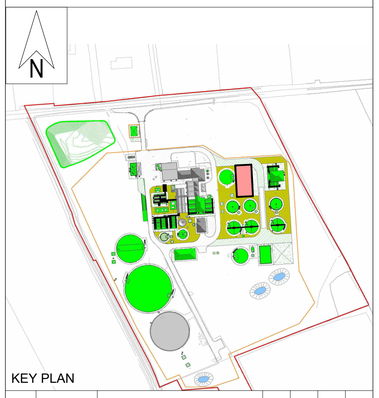

KEY PLAN

Rev.	Date	Description	By	Chk'd	Rev'd	App'd
C01	31.08.26	PLANNING	AMQ	ABM	MMcE	TM

Drawing Suitability: PROJECT PLANNING
Status: A2

AtkinsRéalis
DUBLIN | CORK | GALWAY | DUNDALK
ATKINS HOUSE,150 AIRSIDE BUSINESS PARK,
SWORDS, DUBLIN, K67 K5W4.
Tel : +353 1 810 8000 Email : info.ie@atkinsréalis.com

Client: Uisce Éireann Irish Water

Project Title: BALLINA AND LOUGH TALT WATER SUPPLY UPGRADE

Drawing Title: LISGLENNON WTP PROPOSED PUMP & UV FILTRATION BUILDING PLAN, ELEVATIONS & SECTIONS

Scale	Drawn	Checked	Reviewed	Authorised
As indicated	AMQ	ABM	MMcE	TM
Original Size	**Date**	**Date**	**Date**	**Date**
A1	31.08.26	31.08.26	31.08.26	31.08.26

Drawing Number: 10025936-ATK-L3-ZZ-DR-CE-211809
Revision: C01


Atkins Project Number: 10025936

CLASSIFICATION - AtkinsRéalis Base Line (Low Risk)


C:\Users\MCQUI413\DC\ACCDocs\AtkinsRéalis EU\Lough Talt RWSS\Project Files\04-WIP\W-CE-Civil engineer\M3-3D Model\10025936-ATK-L3-ZZ-M3-CE-700021.rvt

Millimetres 0 10 100


DO NOT SCALE

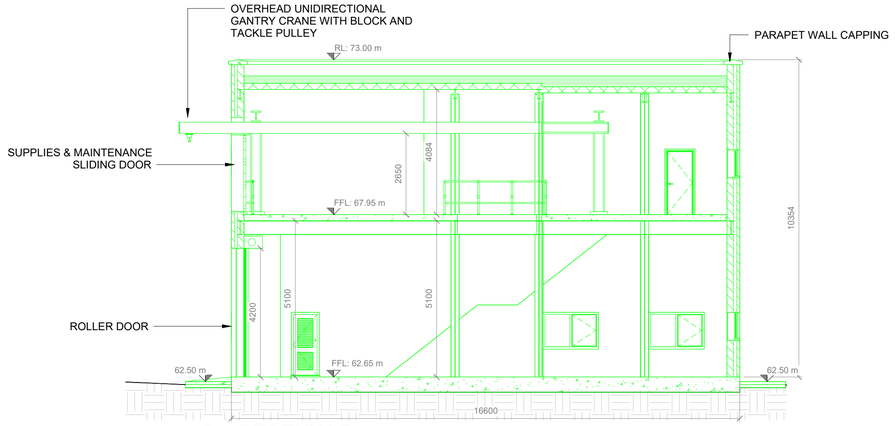


A SECTION B
1 : 100

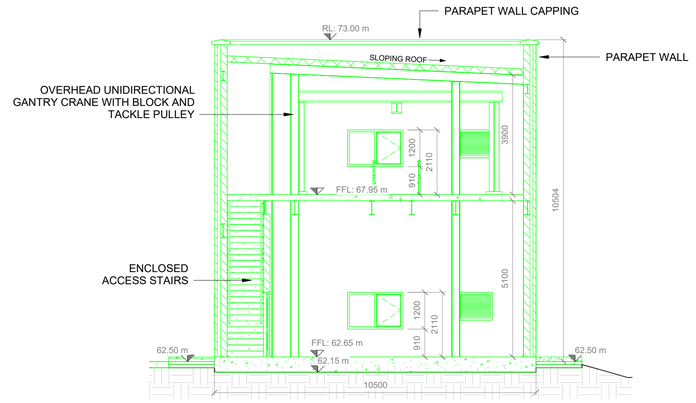

B SECTION A
1 : 100

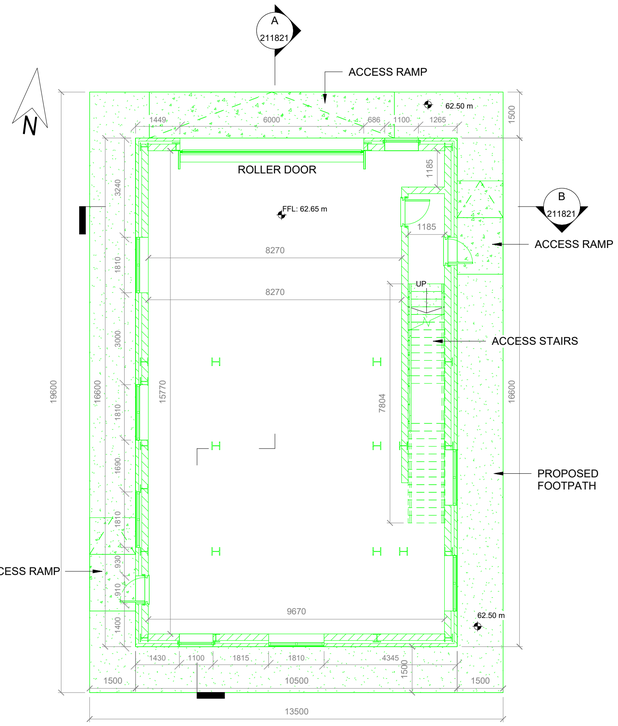

1 GROUND FLOOR PLAN
1 : 100

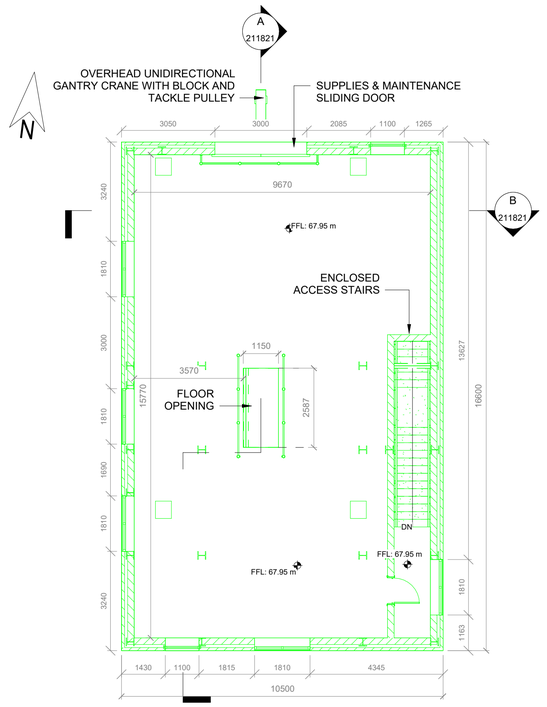

2 FIRST FLOOR PLAN
1 : 100

GENERAL NOTES


1. ALL DIMENSIONS ARE IN MILLIMETRES UNLESS NOTED OTHERWISE
2. ONLY WRITTEN DIMENSIONS SHALL BE USED. NO DIMENSIONS SHALL BE SCALED FROM THE DRAWINGS
3. ALL LEVELS ARE IN METRES AND ARE TO MALIN HEAD DATUM
4. ALL COORDINATES ARE IN METRES AND ARE TO IRISH TRANSVERSE MERCATOR

LEGEND:

	LEVEL(SECTION)
	LEVEL(PLAN)
FFL:	FINISHED FLOOR LEVEL
PL:	PLATFORM LEVEL
RL:	RIDGE LEVEL
TOT:	TOP OF TANK

NOTES:

1. PROPOSED WORKS SHOWN IN GREEN

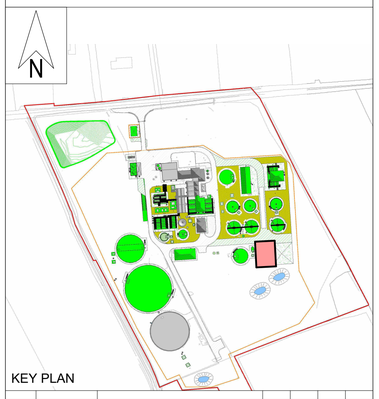

KEY PLAN

Rev.	Date	Description	By	Chk'd	Rev'd	App'd
C01	31.08.26	PLANNING	AMQ	ABM	MMcE	TM

Drawing Suitability: PROJECT PLANNING
Status: A2

AtkinsRéalis
DUBLIN | CORK | GALWAY | DUNDALK
ATKINS HOUSE,150 AIRSIDE BUSINESS PARK,
SWORDS, DUBLIN, K67 K5W4.
Tel : +353 1 810 8000 Email : info.ie@atkinsréalis.com

Client: Uisce Éireann Irish Water

Project Title: BALLINA AND LOUGH TALT WATER SUPPLY UPGRADE

Drawing Title: LISGLENNON WTP PROPOSED DEWATERING BUILDING PLANS & SECTIONS

Scale	Drawn	Checked	Reviewed	Authorised
As indicated	AMQ	ABM	MMcE	TM
Original Size	Date	Date	Date	Date
A1	31.08.26	31.08.26	31.08.26	31.08.26

Drawing Number: 10025936-ATK-L3-ZZ-DR-CE-211821
Revision: C01


Atkins Project Number: 10025936

CLASSIFICATION - AtkinsRéalis Base Line (Low Risk)


C:\Users\MCQUI413\DC\ACCDocs\AtkinsRéalis EU\Lough Talt RWSS\Project Files\04-WIP\W-CE-Civil engineer\M3-3D Model\10025936-ATK-L3-ZZ-M3-CE-700021.rvt

Millimetres 0 10 100


DO NOT SCALE

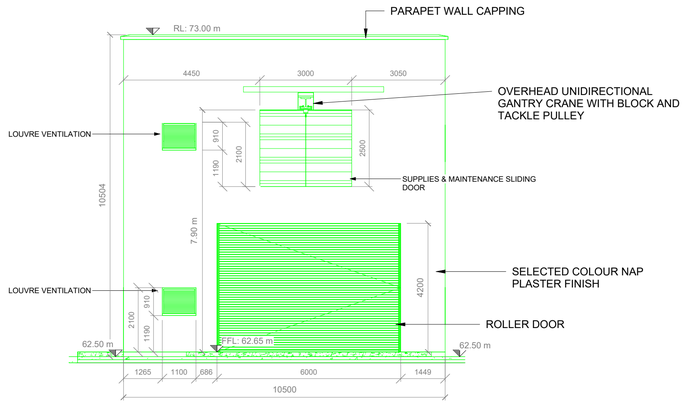


4 NORTH ELEVATION
1 : 100

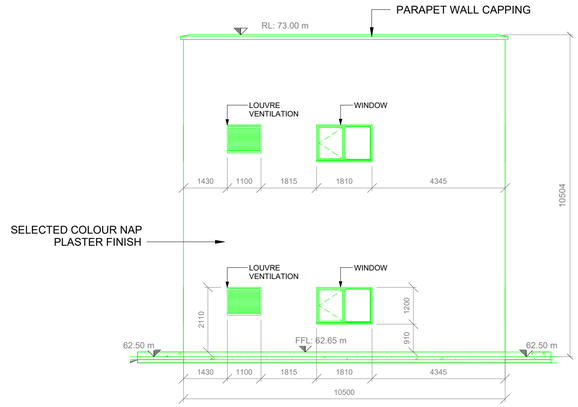

5 SOUTH ELEVATION
1 : 100

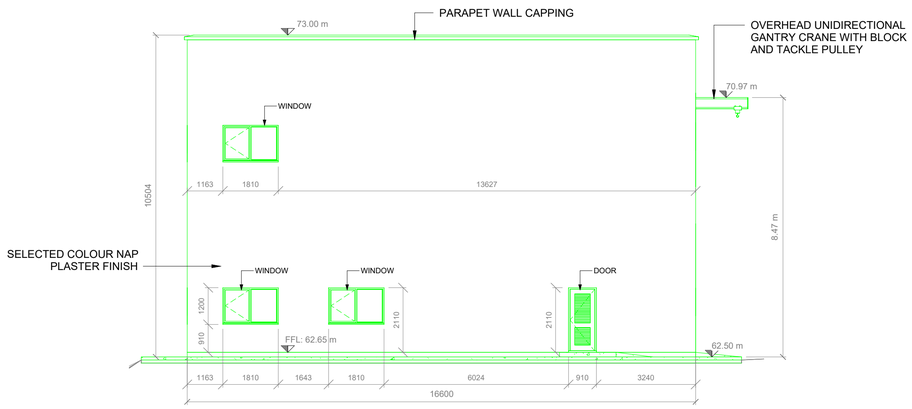

3 EAST ELEVATION
1 : 100

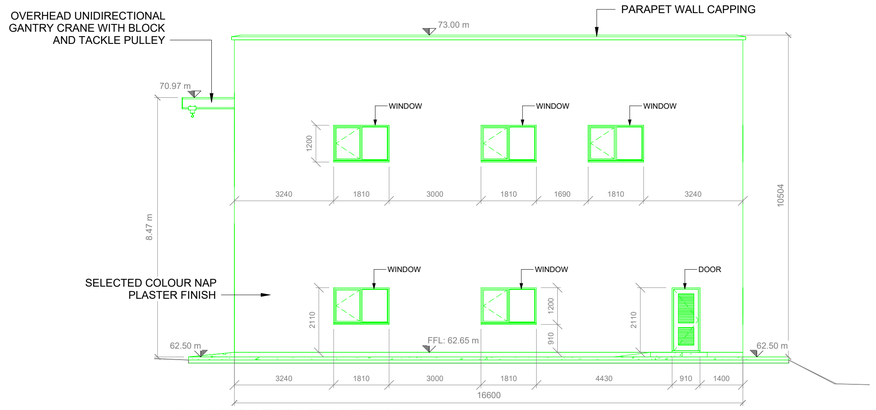

6 WEST ELEVATION
1 : 100

GENERAL NOTES


1. ALL DIMENSIONS ARE IN MILLIMETRES UNLESS NOTED OTHERWISE
2. ONLY WRITTEN DIMENSIONS SHALL BE USED. NO DIMENSIONS SHALL BE SCALED FROM THE DRAWINGS
3. ALL LEVELS ARE IN METRES AND ARE TO MALIN HEAD DATUM
4. ALL COORDINATES ARE IN METRES AND ARE TO IRISH TRANSVERSE MERCATOR

LEGEND:

	LEVEL(SECTION)
	LEVEL(PLAN)
FFL:	FINISHED FLOOR LEVEL
PL:	PLATFORM LEVEL
RL:	RIDGE LEVEL
TOT:	TOP OF TANK

NOTES:

1. PROPOSED WORKS SHOWN IN GREEN

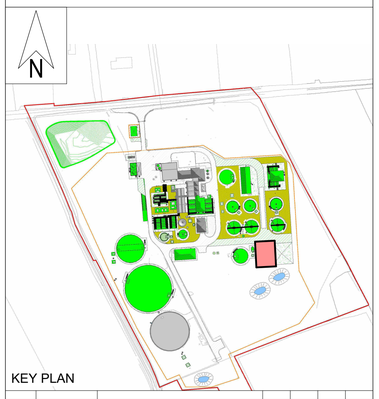

KEY PLAN

Rev.	Date	Description	By	Chk'd	Rev'd	App'd
C01	31.08.26	PLANNING	AMQ	ABM	MMcE	TM

Drawing Suitability: PROJECT PLANNING
Status: A2

AtkinsRéalis
DUBLIN | CORK | GALWAY | DUNDALK
ATKINS HOUSE,150 AIRSIDE BUSINESS PARK,
SWORDS, DUBLIN, K67 K5W4.
Tel : +353 1 810 8000 Email : info.ie@atkinsréalis.com

Client: Uisce Éireann Irish Water

Project Title
BALLINA AND LOUGH TALT WATER SUPPLY UPGRADE

Drawing Title
LISGLENNON WTP
PROPOSED DEWATERING BUILDING ELEVATIONS

Scale	Drawn	Checked	Reviewed	Authorised
As indicated	AMQ	ABM	MMcE	TM
Original Size	Date	Date	Date	Date
A1	31.08.26	31.08.26	31.08.26	31.08.26

Drawing Number: 10025936-ATK-L3-ZZ-DR-CE-211822
Revision: C01


Atkins Project Number: 10025936

CLASSIFICATION - AtkinsRéalis Base Line (Low Risk)


C:\Users\MCQU4143\DC\ACCDocs\AtkinsRéalis EU\Lough Talt RWSS\Project Files\04-WIP\W-CE-Civil engineer\M3-3D Model\10025936-ATK-L3-ZZ-M3-CE-700021.rvt

Millimetres 0 10 100


DO NOT SCALE

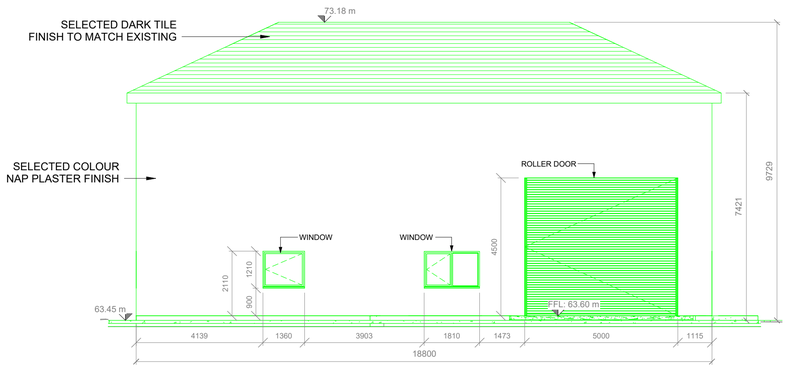


3 NORTH ELEVATION
1 : 100

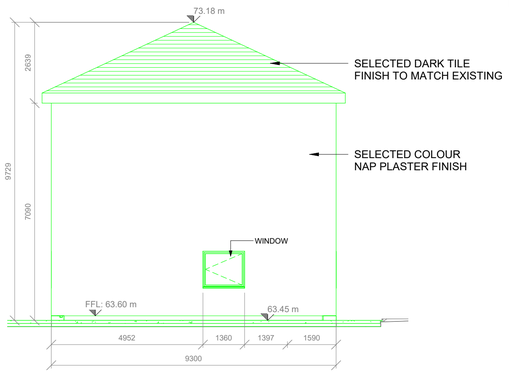


4 EAST ELEVATION
1 : 100

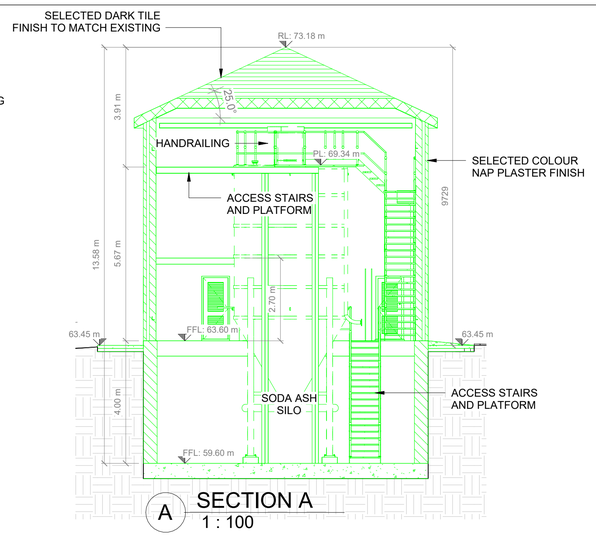


A SECTION A
1 : 100

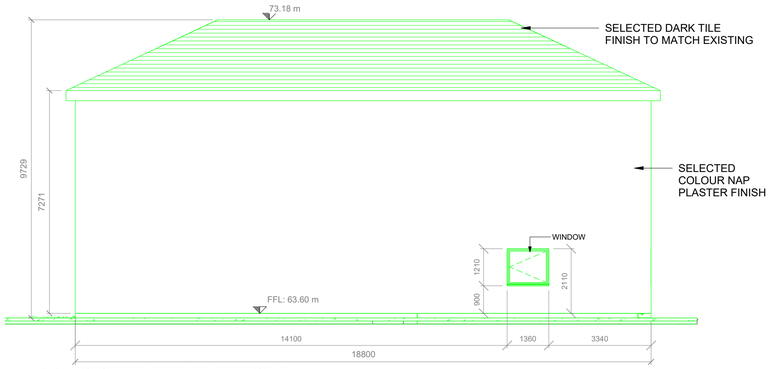


2 SOUTH ELEVATION
1 : 100

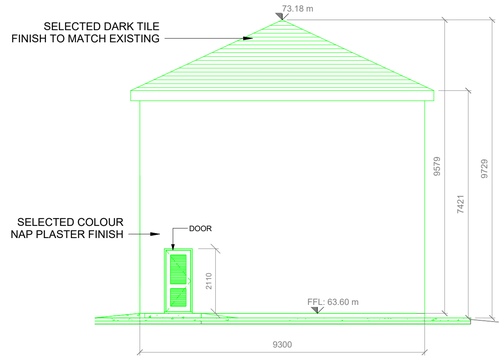


5 WEST ELEVATION
1 : 100

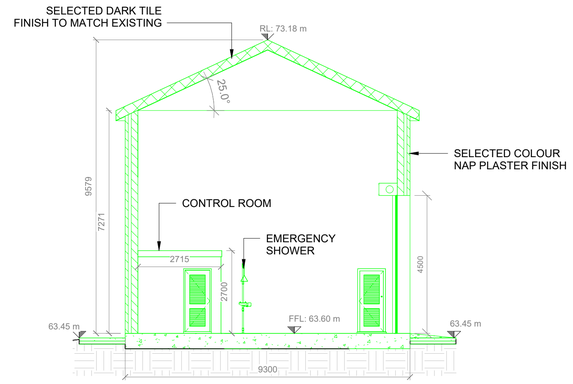

B SECTION B
1 : 100

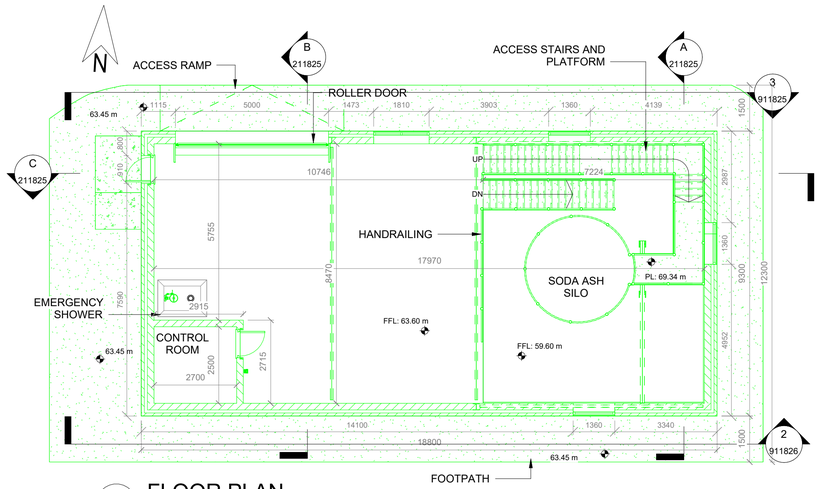

1 FLOOR PLAN
1 : 100

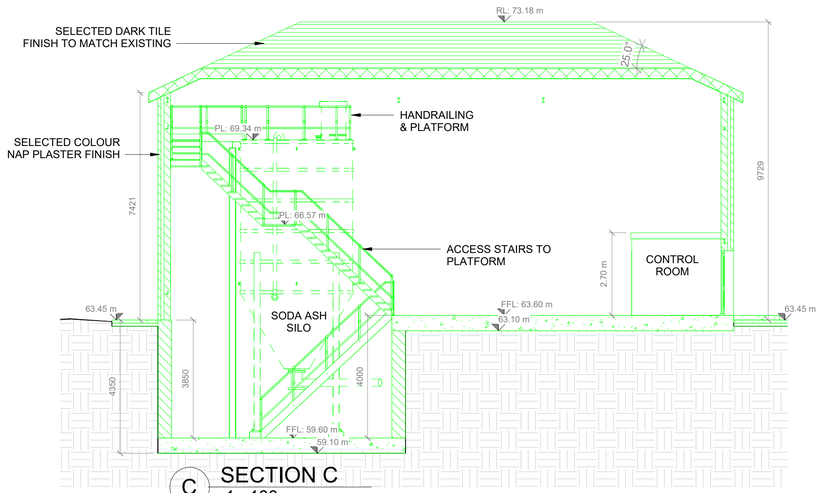

C SECTION C
1 : 100

GENERAL NOTES


1. ALL DIMENSIONS ARE IN MILLIMETRES UNLESS NOTED OTHERWISE
2. ONLY WRITTEN DIMENSIONS SHALL BE USED. NO DIMENSIONS SHALL BE SCALED FROM THE DRAWINGS
3. ALL LEVELS ARE IN METRES AND ARE TO MALIN HEAD DATUM
4. ALL COORDINATES ARE IN METRES AND ARE TO IRISH TRANSVERSE MERCATOR

LEGEND:

	LEVEL(SECTION)
	LEVEL(PLAN)
FFL:	FINISHED FLOOR LEVEL
PL:	PLATFORM LEVEL
RL:	RIDGE LEVEL
TOT:	TOP OF TANK

NOTES:

1. PROPOSED WORKS SHOWN IN GREEN

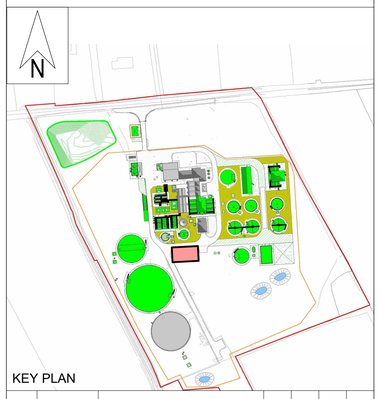

KEY PLAN

Rev.	Date	Description	By	Chk'd	Rev'd	App'd
C01	31.08.26	PLANNING	AMQ	ABM	MMcE	TM

Drawing Suitability: PROJECT PLANNING
Status: A2

AtkinsRéalis
DUBLIN | CORK | GALWAY | DUNDALK
ATKINS HOUSE,150 AIRSIDE BUSINESS PARK,
SWORDS, DUBLIN, K67 K5W4.
Tel : +353 1 810 8000 Email : info.ie@atkinsréalis.com

Client: Uisce Éireann Irish Water

Project Title
BALLINA AND LOUGH TALT
WATER SUPPLY UPGRADE

Drawing Title
LISGLENNON WTP
PROPOSED SODA ASH DOSING BUILDING
PLAN, ELEVATIONS & SECTIONS

Scale	Drawn	Checked	Reviewed	Authorised
As indicated	AMQ	ABM	MMcE	TM
Original Size	Date	Date	Date	Date
A1	31.08.26	31.08.26	31.08.26	31.08.26

Drawing Number: 10025936-ATK-L3-ZZ-DR-CE-211825
Revision: C01

Atkins Project Number: 10025936

CLASSIFICATION - AtkinsRéalis Base Line (Low Risk)

C:\Users\MCQI4143\DC\ACCDocs\AtkinsRéalis EU\Lough Talt RWSS\Project Files\04-WIP\W-CE-Civil engineer\M3-3D Model\10025936-ATK-L3-ZZ-M3-CE-700021.rvt