DO NOT SCALE



1 PROPOSED SITE LAYOUT
1 : 250

GENERAL NOTES

1. ALL DIMENSIONS ARE IN MILLIMETRES UNLESS NOTED OTHERWISE
2. ONLY WRITTEN DIMENSIONS SHALL BE USED. NO DIMENSIONS SHALL BE SCALED FROM THE DRAWINGS
3. ALL LEVELS ARE IN METRES AND ARE TO MALIN HEAD DATUM
4. ALL COORDINATES ARE IN METRES AND ARE TO IRISH TRANSVERSE MERCATOR

LEGEND:

- REDLINE BOUNDARY (OVERALL PROJECT AREA: circa 45 ha.)
- 1389 OSI SHEET No.
- E: N: GRID REFERENCE LOCATION
- EXISTING SPOT LEVEL
- PROPOSED SPOT LEVEL
- FFL: FINISHED FLOOR LEVEL
- TOT: TOP OF TANK
- CL: COVER LEVEL
- EXISTING ACCESS ROAD/TRACK
- PROPOSED LAY-BY EXTENSION(PERMEABLE)
- PROPOSED HARDSTANDING
- PROPOSED SALVAGED PEAT BERM
- PROPOSED 1.2m POST & WIRE FENCE
- PROPOSED TREATED WATER PIPELINE D
- PROPOSED OVERFLOW PIPE
- PROPOSED TREATED WATER PIPELINE E
- PROPOSED SCOUR LINE PIPE

REFERENCE DRAWINGS:

PROPOSED PIPELINES OVERVIEW MAP:
1002593-ATK-LT-ZZ-DR-CE-21196

FOR SIGHT LINES SEE DRAWINGS:
10025936-ATK-T1-ZZ-DR-CE-211723
10025936-ATK-T1-ZZ-DR-CE-211725

Rev.	Date	Description	By	Chk'd	Rev'd	App'd
C01	31.08.26	PLANNING	AMQ	ABM	MMcE	TM

Drawing Suitability: PROJECT PLANNING
Status: A2

AtkinsRéalis
DUBLIN | CORK | GALWAY | DUNDALK
ATKINS HOUSE,150 AIRSIDE BUSINESS PARK,
SWORDS, DUBLIN, K67 K5W4.
Tel : +353 1 810 8000 Email : info.ie@atkinsréalis.com

Client: Uisce Éireann Irish Water

Project Title: BALLINA AND LOUGH TALT WATER SUPPLY UPGRADE

Drawing Title: WINDY GAP BREAK PRESSURE TANK PROPOSED SITE LAYOUT

Scale	Drawn	Checked	Reviewed	Authorised
1 : 250	AMQ	ABM	MMcE	TM
Original Size	Date	Date	Date	Date
A1	26.06.26	31.08.26	31.08.26	31.08.26


Drawing Number: 10025936-ATK-T1-ZZ-DR-CE-211720
Revision: C01

Atkins Project Number: Project Number

C:\Users\MCQUI143\DC\ACCDocs\AtkinsRéalis EU\Lough Talt RWSS\Project Files\04-WIP\W-CE-Civil engineer\M3-3D Model\10025936-ATK-T1-ZZ-M3-700025.rvt

© ORDNANCE SURVEY IRELAND LICENSE NR. AR 0082525. ORDNANCE SURVEY IRELAND & GOVERNMENT OF IRELAND
ATKINS WILL NOT BE HELD LIABLE FOR THE USE OF THIS DATA ON ANY PROJECT OTHER THAN THE PROJECT:
CLASSIFICATION - AtkinsRéalis Base Line (Low Risk)

DO NOT SCALE

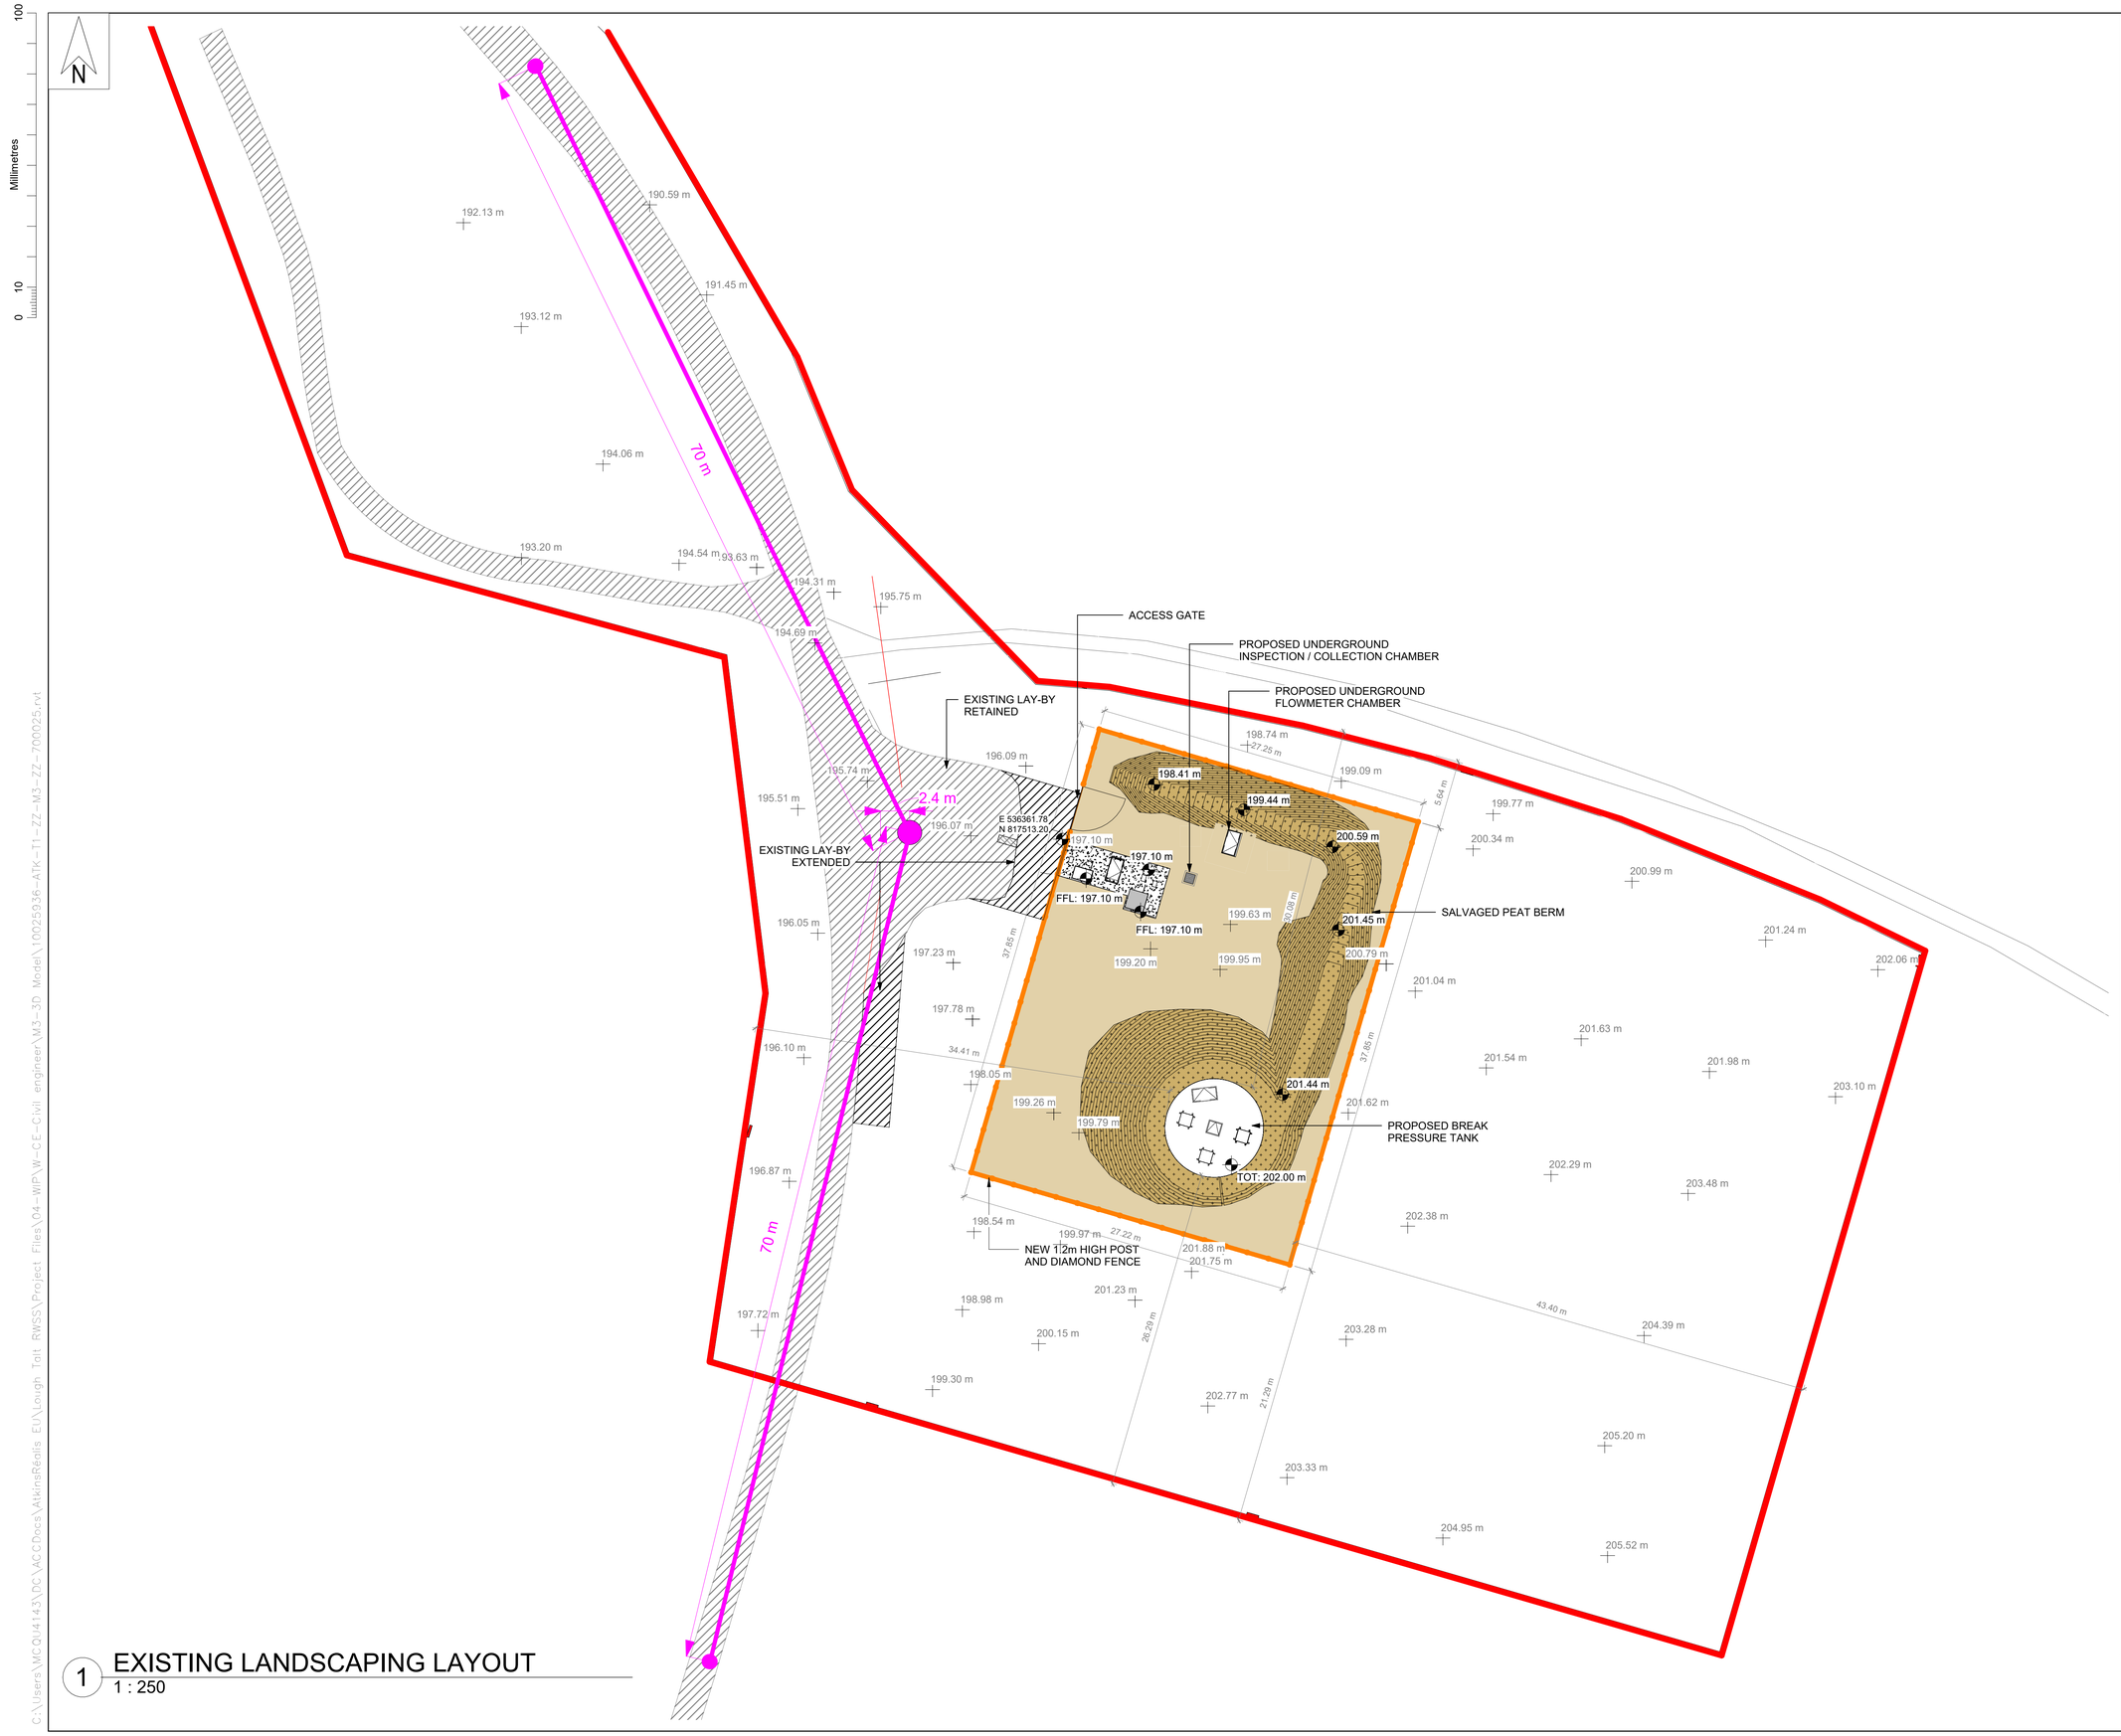

1 EXISTING LANDSCAPING LAYOUT
1 : 250

GENERAL NOTES

1. ALL DIMENSIONS ARE IN MILLIMETRES UNLESS NOTED OTHERWISE
2. ONLY WRITTEN DIMENSIONS SHALL BE USED. NO DIMENSIONS SHALL BE SCALED FROM THE DRAWINGS
3. ALL LEVELS ARE IN METRES AND ARE TO MALIN HEAD DATUM
4. ALL COORDINATES ARE IN METRES AND ARE TO IRISH TRANSVERSE MERCATOR

LEGEND:

- REDLINE BOUNDARY (OVERALL PROJECT AREA: circa 45 ha.)
- 1389 — OSI SHEET No.
- E: N: — GRID REFERENCE LOCATION
- EXISTING SPOT LEVEL
- PROPOSED SPOT LEVEL
- FFL: — FINISHED FLOOR LEVEL
- TOT: — TOP OF TANK
- CL: — COVER LEVEL
- EXISTING ACCESS ROAD/TRACK
- PROPOSED LAY-BY EXTENSION(PERMEABLE)
- PROPOSED HARDSTANDING
- EXISTING BLANKET BOG
- PROPOSED SALVAGED PEAT BERM
- PROPOSED 1.2m POST & WIRE FENCE

Rev.	Date	Description	By	Chk'd	Rev'd	App'd
C01	31.08.26	PLANNING	AMQ	ABM	MMcE	TM

Drawing Suitability: PROJECT PLANNING
Status: A2

AtkinsRéalis
DUBLIN | CORK | GALWAY | DUNDALK
ATKINS HOUSE,150 AIRSIDE BUSINESS PARK,
SWORDS, DUBLIN, K67 K5W4.
Tel : +353 1 810 8000 Email : info.ie@atkinsréalis.com

Client: Uisce Éireann Irish Water

Project Title: BALLINA AND LOUGH TALT WATER SUPPLY UPGRADE

Drawing Title: WINDY GAP BREAK PRESSURE TANK PROPOSED LANDSCAPING LAYOUT

Scale	Drawn	Checked	Reviewed	Authorised
1 : 250	AMQ	ABM	MMcE	TM
Original Size: A1	Date: 26.06.26	Date: 31.08.26	Date: 31.08.26	Date: 31.08.26

Drawing Number: 10025936-ATK-T1-ZZ-DR-CE-211723
Revision: C01


Atkins Project Number: Project Number

© ORDNANCE SURVEY IRELAND LICENSE NR. AR 0082525. ORDNANCE SURVEY IRELAND & GOVERNMENT OF IRELAND
ATKINS WILL NOT BE HELD LIABLE FOR THE USE OF THIS DATA ON ANY PROJECT OTHER THAN THE PROJECT:
CLASSIFICATION - AtkinsRéalis Base Line (Low Risk)


C:\Users\MCQUI4143\DC\ACCDocs\AtkinsRéalis_EU\Lough Talt RWSS\Project Files\04-WIP\W-CE-Civil engineer\M3-3D Model\10025936-ATK-T1-ZZ-M3-ZZ-700025.rvt

DO NOT SCALE

Millimetres 0 10 100

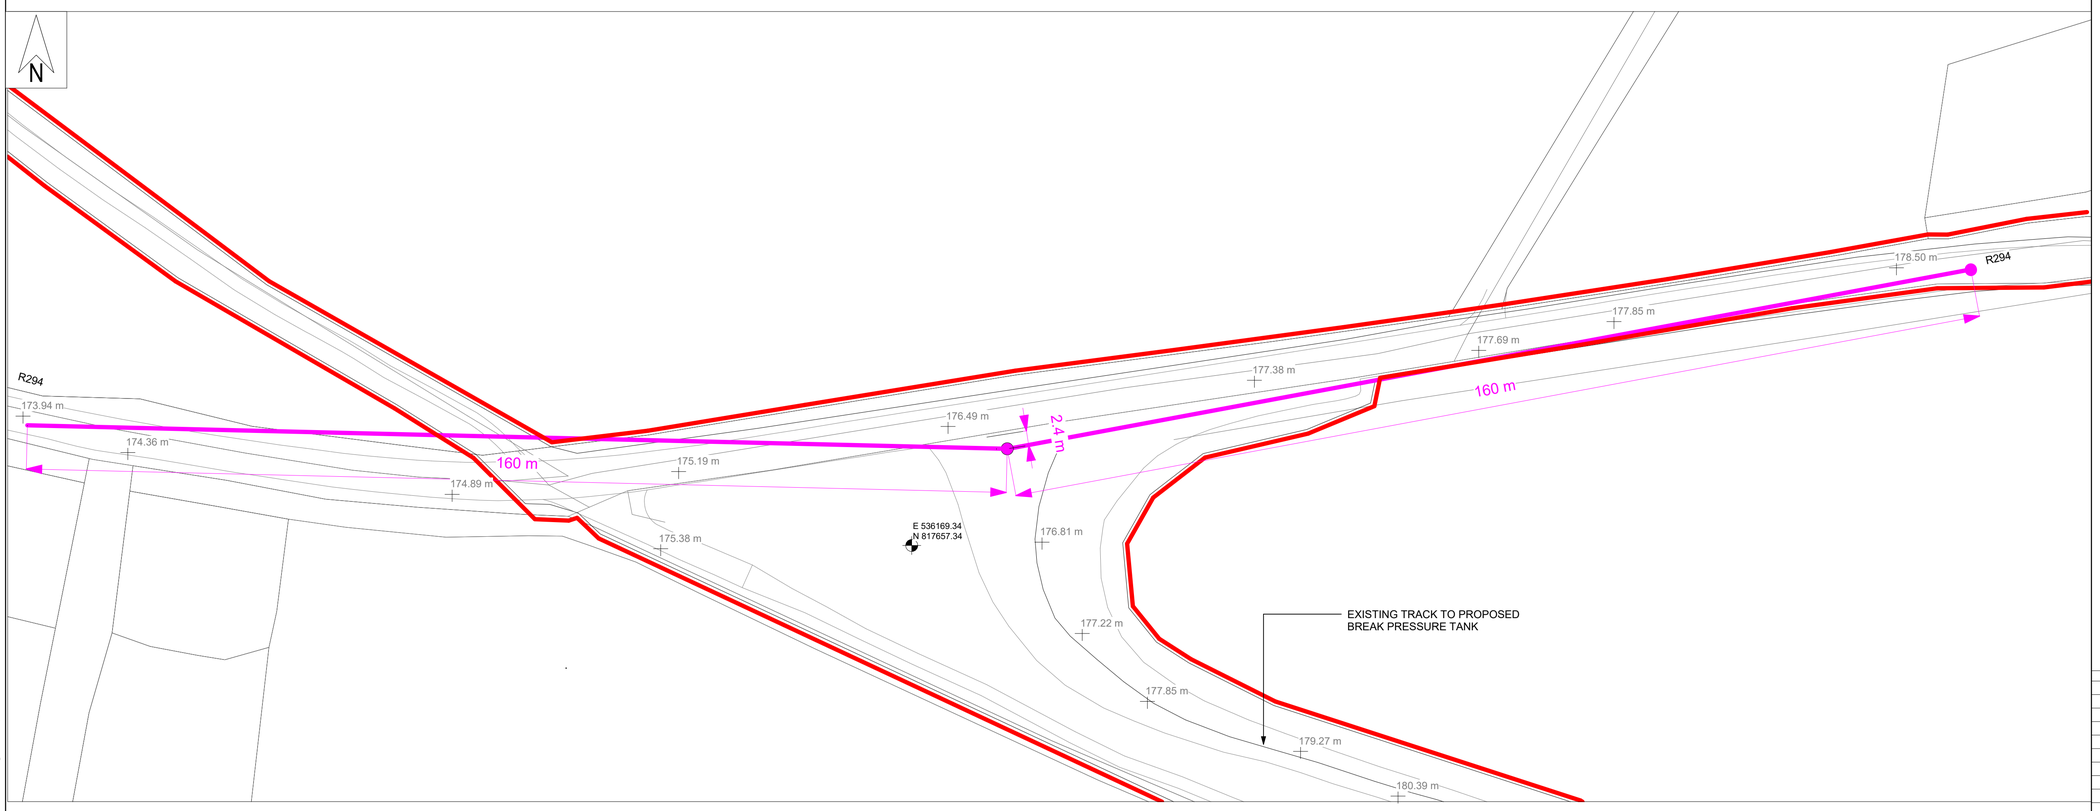

1 EXISTING SIGHT LINES LAYOUT
1 : 500

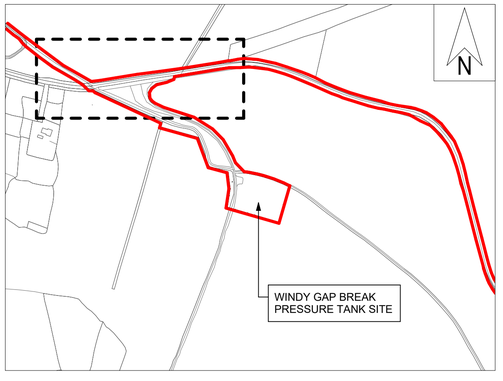

2 SITE LOCATION
1 : 5000

GENERAL NOTES

1. ALL DIMENSIONS ARE IN MILLIMETRES UNLESS NOTED OTHERWISE
2. ONLY WRITTEN DIMENSIONS SHALL BE USED. NO DIMENSIONS SHALL BE SCALED FROM THE DRAWINGS
3. ALL LEVELS ARE IN METRES AND ARE TO MALIN HEAD DATUM
4. ALL COORDINATES ARE IN METRES AND ARE TO IRISH TRANSVERSE MERCATOR

LEGEND:

- REDLINE BOUNDARY (OVERALL PROJECT AREA: circa 45 ha.)
- 1389 OSI SHEET No.
- E: N: GRID REFERENCE LOCATION
- EXISTING SPOT HEIGHT
- SIGHT LINE

Rev.	Date	Description	By	Chk'd	Rev'd	App'd
C01	31.08.26	PLANNING	AMQ	ABM	MMcE	TM

Drawing Suitability: PROJECT PLANNING
Status: A2

AtkinsRéalis
DUBLIN | CORK | GALWAY | DUNDALK
ATKINS HOUSE,150 AIRSIDE BUSINESS PARK,
SWORDS, DUBLIN, K67 K5W4.
Tel : +353 1 810 8000 Email : info.ie@atkinsréalis.com

Client: Uisce Éireann Irish Water

Project Title: BALLINA AND LOUGH TALT WATER SUPPLY UPGRADE

Drawing Title: WINDY GAP BREAK PRESSURE TANK EXISTING SIGHT LINES LAYOUT

Scale	Drawn	Checked	Reviewed	Authorised
As indicated	AMQ	ABM	AM	TM
Original Size: A1	Date: 26.06.26	Date: 31.08.26	Date: 31.08.26	Date: 31.08.26

Drawing Number: 10025936-ATK-T1-ZZ-DR-CE-211725
Revision: C01


Atkins Project Number: Project Number

C:\Users\MCQUI4143\DC\ACCDocs\AtkinsRéalis - EU\Lough Talt RWSS\Project Files\04-WIP\M-CE-Civil engineer\M3-3D Model\10025936-ATK-T1-ZZ-M3-ZZ-700025.rvt

© ORDNANCE SURVEY IRELAND LICENSE NR. AR 0082525. ORDNANCE SURVEY IRELAND & GOVERNMENT OF IRELAND
ATKINS WILL NOT BE HELD LIABLE FOR THE USE OF THIS DATA ON ANY PROJECT OTHER THAN THE PROJECT:
CLASSIFICATION - AtkinsRéalis Base Line (Low Risk)

DO NOT SCALE

Millimetres 0 10 100

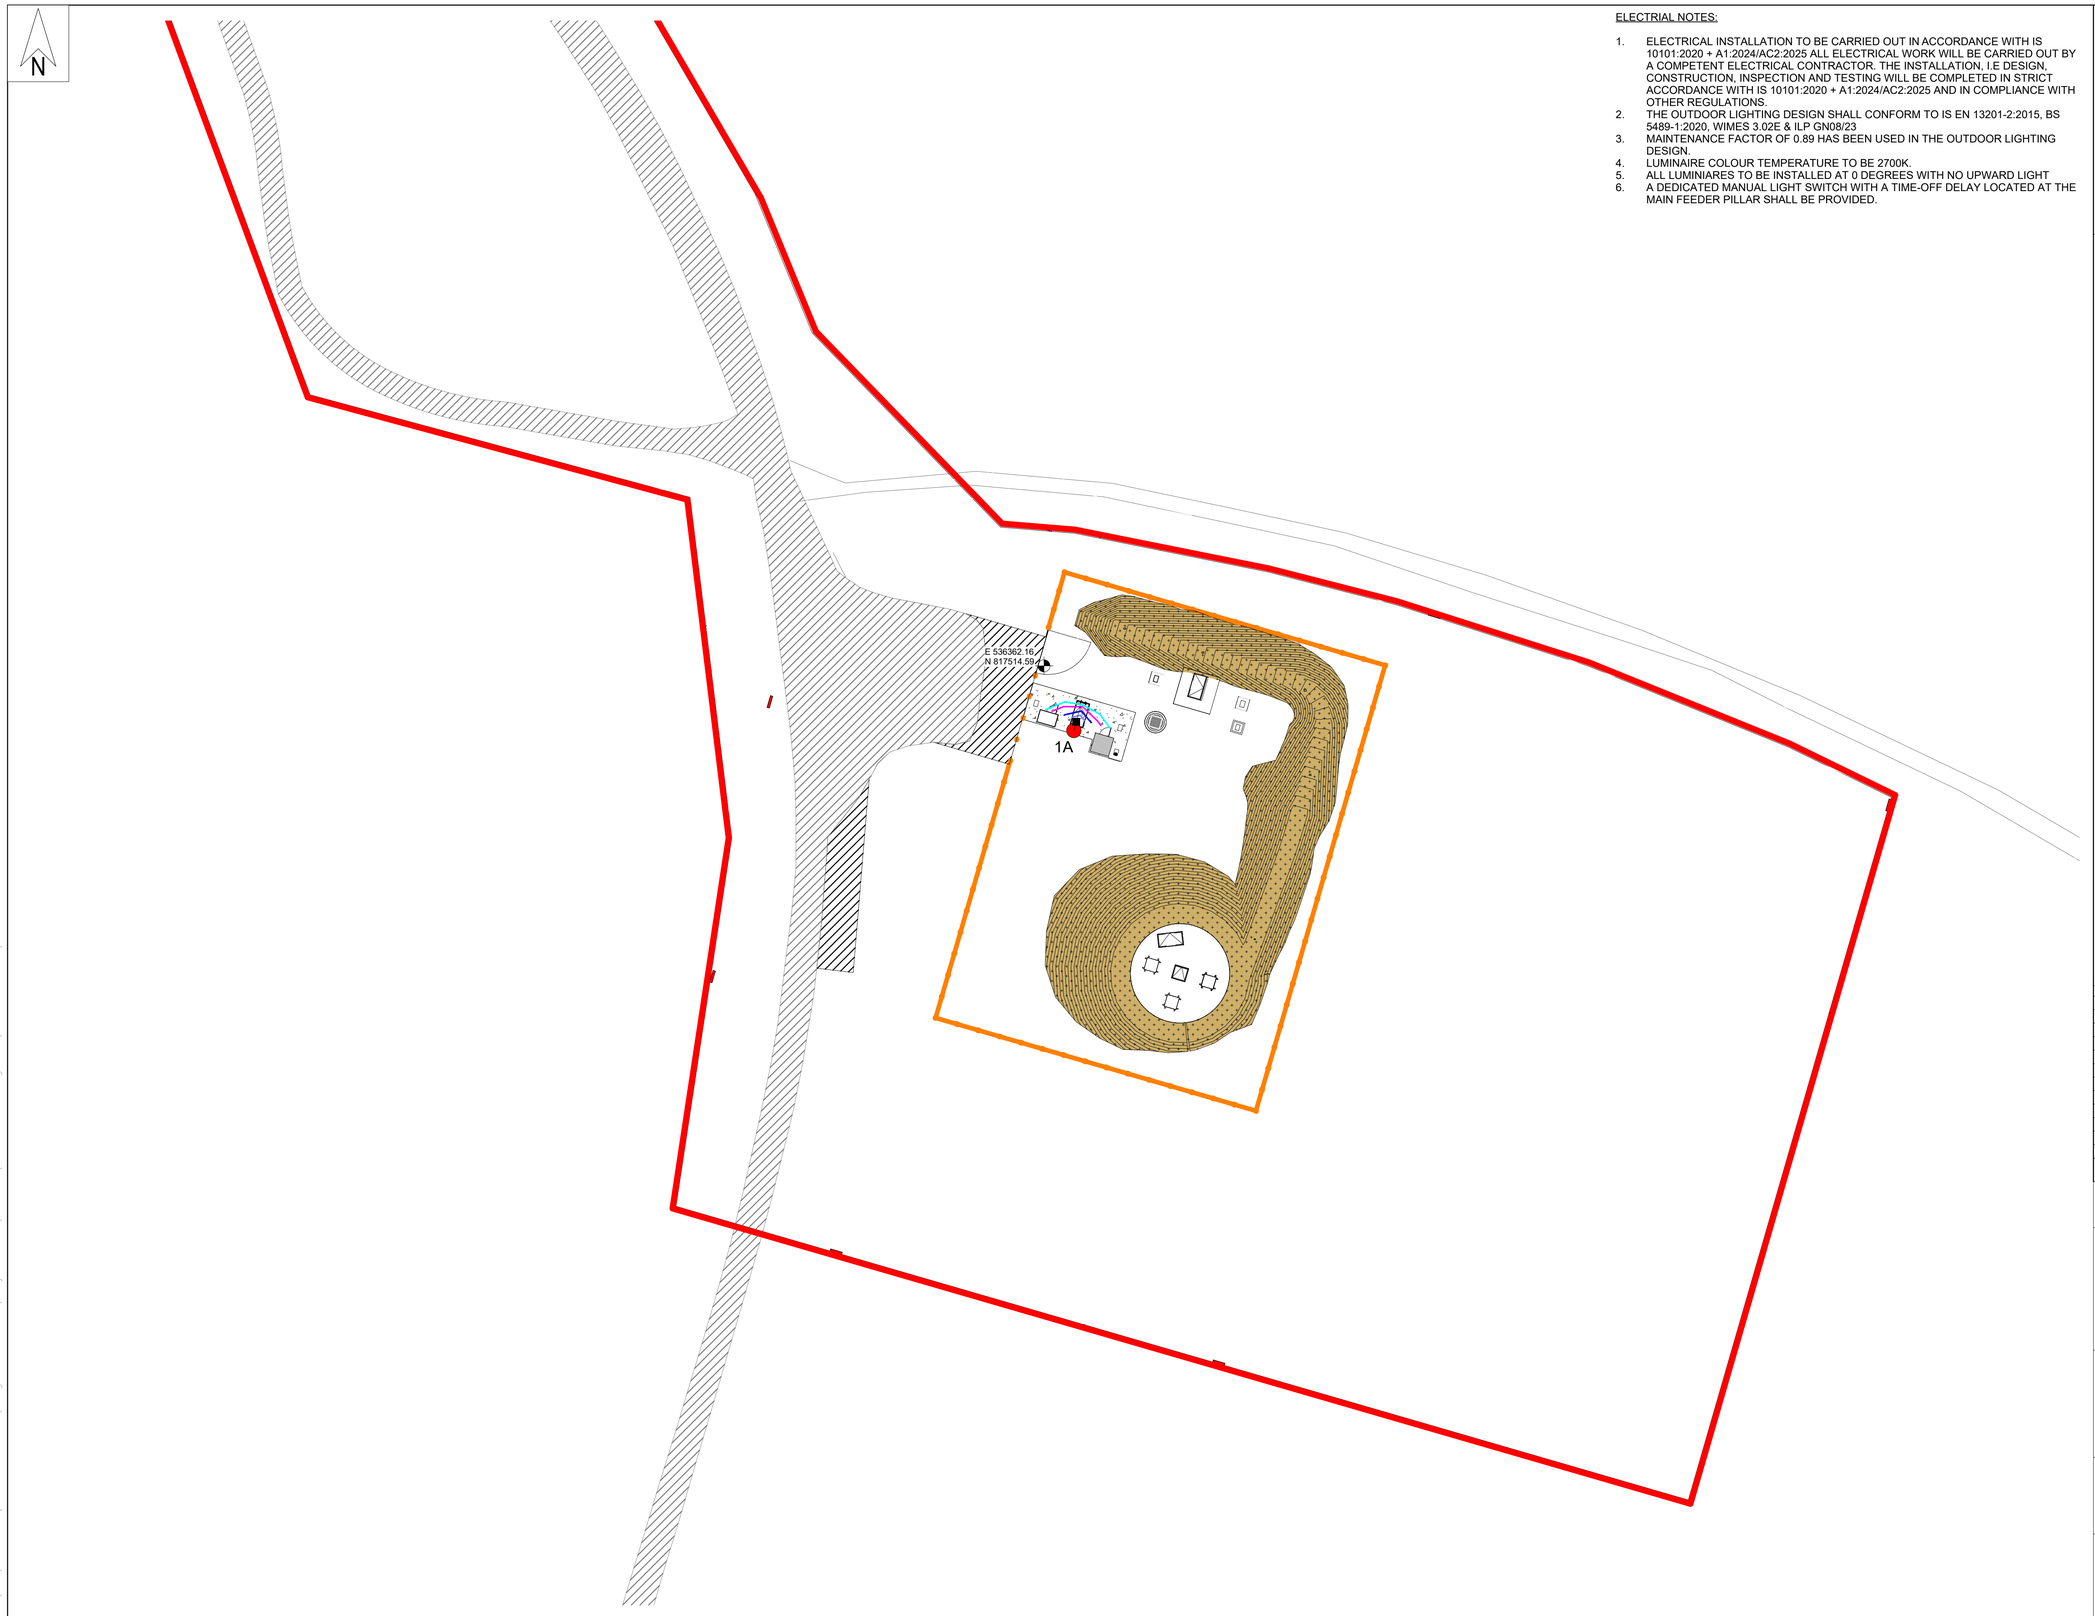

1 PROPOSED OUTDOOR LIGHTING LAYOUT
1 : 250

ELECTRIAL NOTES:

1. ELECTRICAL INSTALLATION TO BE CARRIED OUT IN ACCORDANCE WITH IS 10101:2020 + A1:2024/AC2:2025 ALL ELECTRICAL WORK WILL BE CARRIED OUT BY A COMPETENT ELECTRICAL CONTRACTOR. THE INSTALLATION, I.E DESIGN, CONSTRUCTION, INSPECTION AND TESTING WILL BE COMPLETED IN STRICT ACCORDANCE WITH IS 10101:2020 + A1:2024/AC2:2025 AND IN COMPLIANCE WITH OTHER REGULATIONS.
2. THE OUTDOOR LIGHTING DESIGN SHALL CONFORM TO IS EN 13201-2:2015, BS 5489-1:2020, WIMES 3.02E & ILP GN08/23
3. MAINTENANCE FACTOR OF 0.89 HAS BEEN USED IN THE OUTDOOR LIGHTING DESIGN.
4. LUMINAIRE COLOUR TEMPERATURE TO BE 2700K.
5. ALL LUMINIARES TO BE INSTALLED AT 0 DEGREES WITH NO UPWARD LIGHT
6. A DEDICATED MANUAL LIGHT SWITCH WITH A TIME-OFF DELAY LOCATED AT THE MAIN FEEDER PILLAR SHALL BE PROVIDED.

GENERAL NOTES

1. ALL DIMENSIONS ARE IN MILLIMETRES UNLESS NOTED OTHERWISE
2. ONLY WRITTEN DIMENSIONS SHALL BE USED. NO DIMENSIONS SHALL BE SCALED FROM THE DRAWINGS
3. ALL LEVELS ARE IN METRES AND ARE TO MALIN HEAD DATUM
4. ALL COORDINATES ARE IN METRES AND ARE TO IRISH TRANSVERSE MERCATOR

LEGEND:

- REDLINE BOUNDARY — OVERALL PROJECT AREA: circa 45 ha.
- 1389 — OSI SHEET No.
- E: N: — GRID REFERENCE LOCATION
- PROPOSED 1.2m POST & WIRE FENCE

LIGHTING LEGEND:

- LUMINAIRE TYPE A: 1-1.5m HIGH BOLLARD
- PHOTOMETRIC CENTRE
- 3.0 LUX
- 5.0 LUX
- 10 LUX
- 15 LUX

LIGHTING CLASS: P5 (EAV= 3-4.5 LUX, EMIN=0.60 LUX)

HARDSTANDING:
HORIZONTAL ILLUMINANCE (LUX)
EAV= 4.45
EMIN= 0.96
EMAX= 19.35
EMIN/EMAX= 0.05
EMIN/EAV= 0.22

REFERENCE DRAWING:
10025936-ATK-T1-ZZ-DR-211720

Rev.	Date	Description	By	Chk'd	Rev'd	App'd
C01	31.08.26	PLANNING	AMQ	AJ	MB	TM

Drawing Suitability: PROJECT PLANNING
Status: A2

AtkinsRéalis
DUBLIN | CORK | GALWAY | DUNDALK
ATKINS HOUSE,150 AIRSIDE BUSINESS PARK,
SWORDS, DUBLIN, K67 K5W4.
Tel : +353 1 810 8000 Email : info.ie@atkinsréalis.com

Client: Uisce Éireann Irish Water

Project Title: BALLINA AND LOUGH TALT WATER SUPPLY UPGRADE

Drawing Title: WINDY GAP BREAK PRESSURE TANK PROPOSED OUTDOOR LIGHTING LAYOUT

Scale	Drawn	Checked	Reviewed	Authorised
As indicated	AMQ	AJ	MB	TM
Original Size	Date	Date	Date	Date
A1	26.06.26	31.08.26	31.08.26	31.08.26


Drawing Number: 10025936-ATK-T1-ZZ-DR-CE-211728
Revision: C01

Atkins Project Number: Project Number


C:\Users\MCQUI4143\DC\ACCDocs\AtkinsRéalis EU\Lough Talt RWSS\Project Files\04-WIP\W-CE-Civil engineer\M3-3D Model\10025936-ATK-T1-ZZ-M3-ZZ-700025.rvt

© ORDNANCE SURVEY IRELAND LICENSE NR. AR 0082525. ORDNANCE SURVEY IRELAND & GOVERNMENT OF IRELAND
ATKINS WILL NOT BE HELD LIABLE FOR THE USE OF THIS DATA ON ANY PROJECT OTHER THAN THE PROJECT:
CLASSIFICATION - AtkinsRéalis Base Line (Low Risk)


DO NOT SCALE

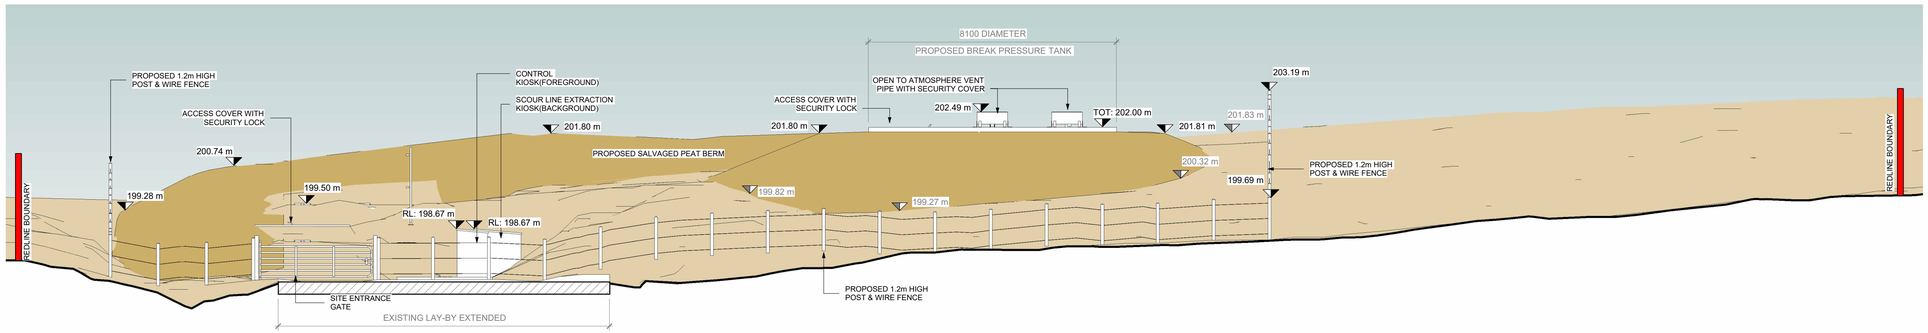


4 WEST ELEVATION
1 : 100

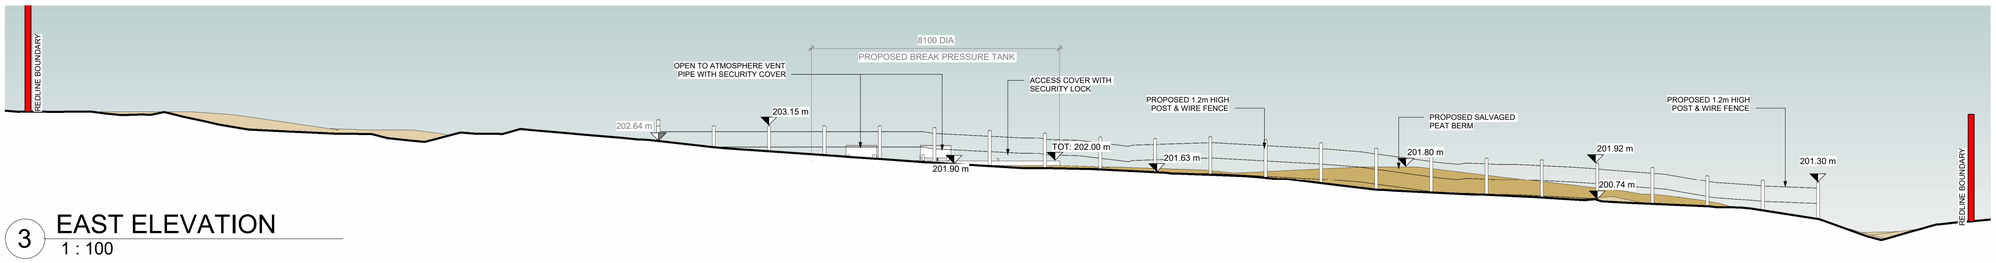

3 EAST ELEVATION
1 : 100

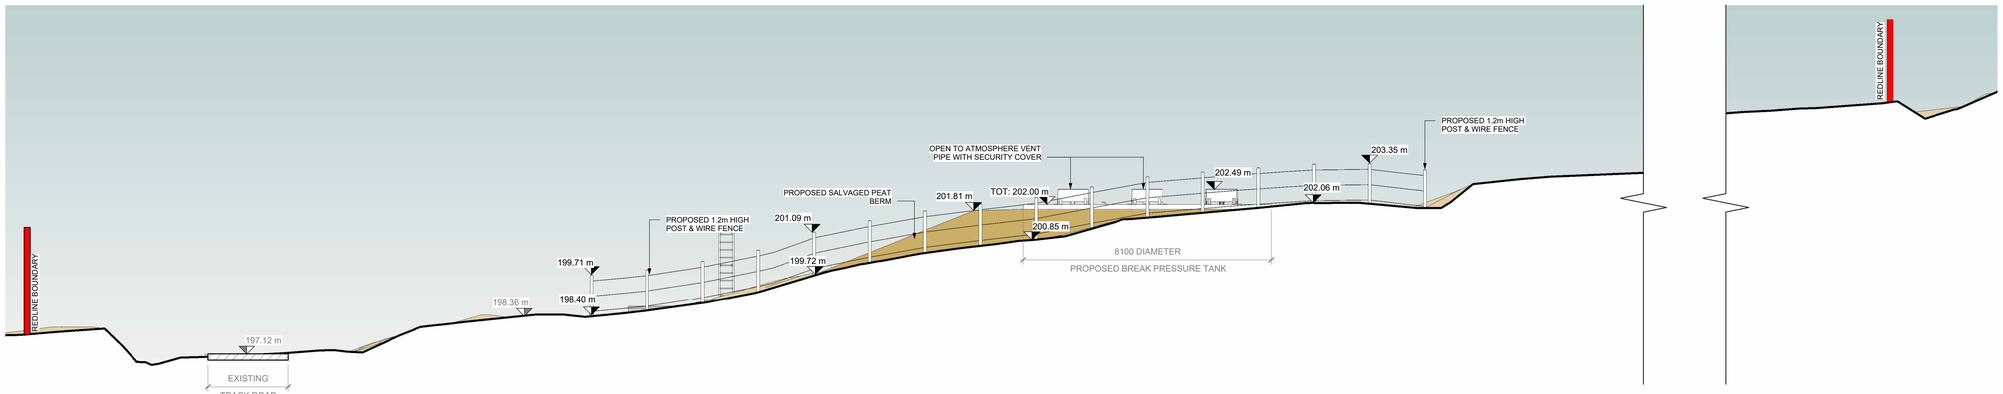

2 SOUTH ELEVATION
1 : 100

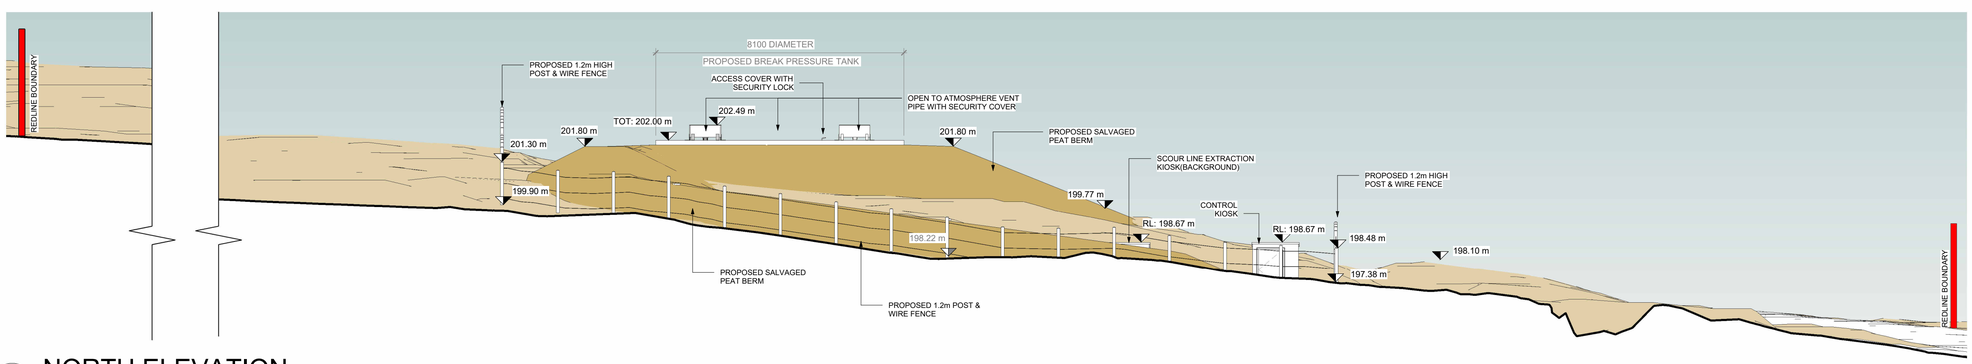

1 NORTH ELEVATION
1 : 100


GENERAL NOTES

1. ALL DIMENSIONS ARE IN MILLIMETRES UNLESS NOTED OTHERWISE
2. ONLY WRITTEN DIMENSIONS SHALL BE USED. NO DIMENSIONS SHALL BE SCALED FROM THE DRAWINGS
3. ALL LEVELS ARE IN METRES AND ARE TO MALIN HEAD DATUM
4. ALL COORDINATES ARE IN METRES AND ARE TO IRISH TRANSVERSE MERCATOR

LEGEND:

FFL:	FINISHED FLOOR LEVEL
TOT:	TOP OF TANK
RL:	RIDGE / ROOF LEVEL
CL:	COVER LEVEL
	EXISTING BLANKET BOG
	PROPOSED SALVAGED PEAT BERM

REFERENCE DRAWING:
10025936-ATK-T1-ZZ-DR-211720
REFER TO GA DRAWINGS FOR FINISHES

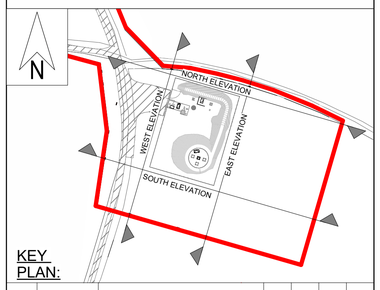

KEY PLAN:

Rev.	Date	Description	By	Chk'd	Rev'd	App'd
C01	31.08.26	PLANNING	AMQ	ABM	MMcE	TM

Drawing Suitability: PROJECT PLANNING
Status: A2

AtkinsRéalis
DUBLIN | CORK | GALWAY | DUNDALK
ATKINS HOUSE,150 AIRSIDE BUSINESS PARK,
SWORDS, DUBLIN, K67 K5W4.
Tel : +353 1 810 8000 Email : info.ie@atkinsréalis.com

Client: Uisce Éireann Irish Water

Project Title: BALLINA AND LOUGH TALT WATER SUPPLY UPGRADE

Drawing Title: WINDY GAP BREAK PRESSURE TANK PROPOSED SITE ELEVATIONS

Scale	Drawn	Checked	Reviewed	Authorised
As indicated	AMQ	ABM	MMcE	TM
Original Size	**Date**	**Date**	**Date**	**Date**
A1	26.06.26	31.08.26	31.08.26	31.08.26

Drawing Number: 10025936-ATK-T1-ZZ-DR-CE-211750
Revision: C01


Atkins Project Number: Project Number

© ORDNANCE SURVEY IRELAND LICENSE NR. AR 0082525. ORDNANCE SURVEY IRELAND & GOVERNMENT OF IRELAND
ATKINS WILL NOT BE HELD LIABLE FOR THE USE OF THIS DATA ON ANY PROJECT OTHER THAN THE PROJECT:
CLASSIFICATION - AtkinsRéalis Base Line (Low Risk)


C:\Users\MCQUI4143\DC\ACCDocs\AtkinsRéalis EU\Lough Talt RWSS\Project Files\04-WIP\W-CE-Civil engineer\M3-3D Model\10025936-ATK-T1-ZZ-M3-ZZ-700025.rvt

DO NOT SCALE


Millimetres 0 10 100

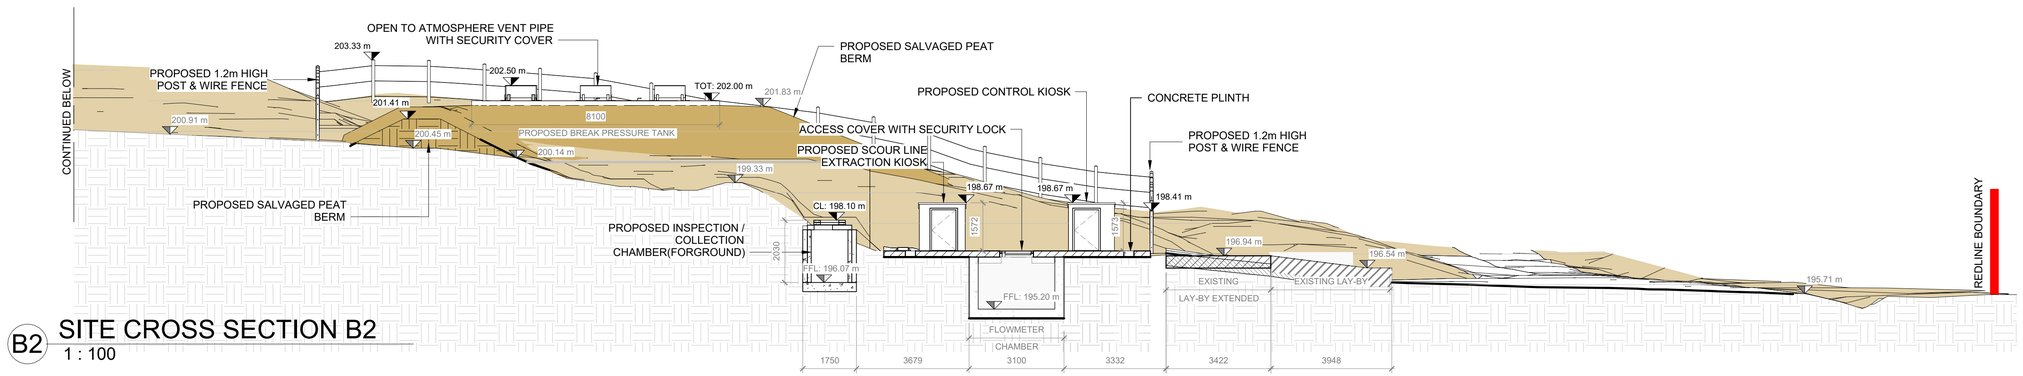


B2 SITE CROSS SECTION B2
1 : 100

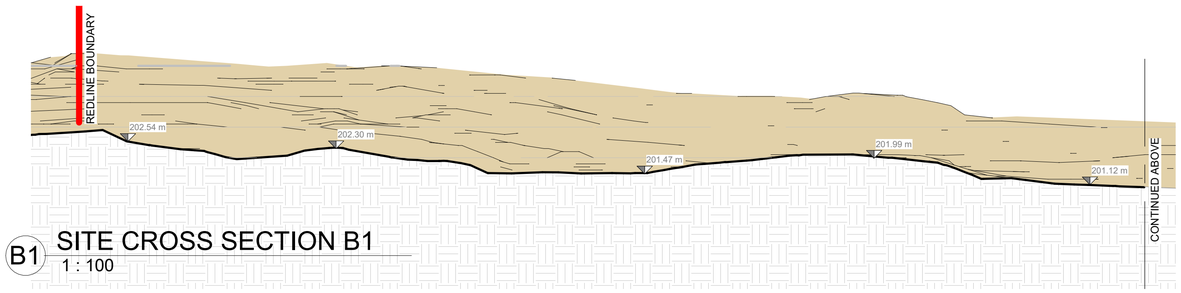

B1 SITE CROSS SECTION B1
1 : 100

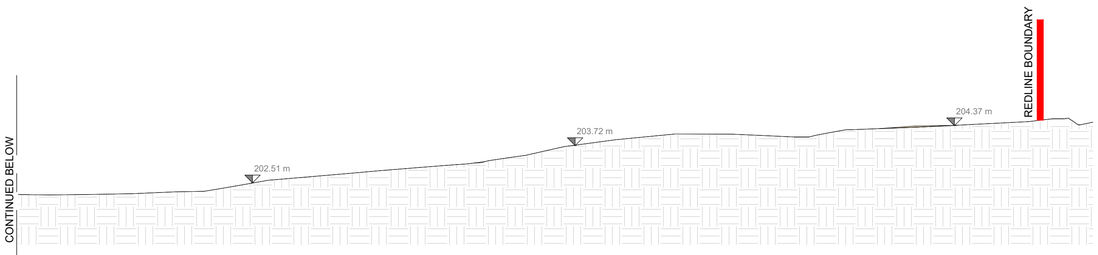

A2 SITE CROSS SECTION A2
1 : 100

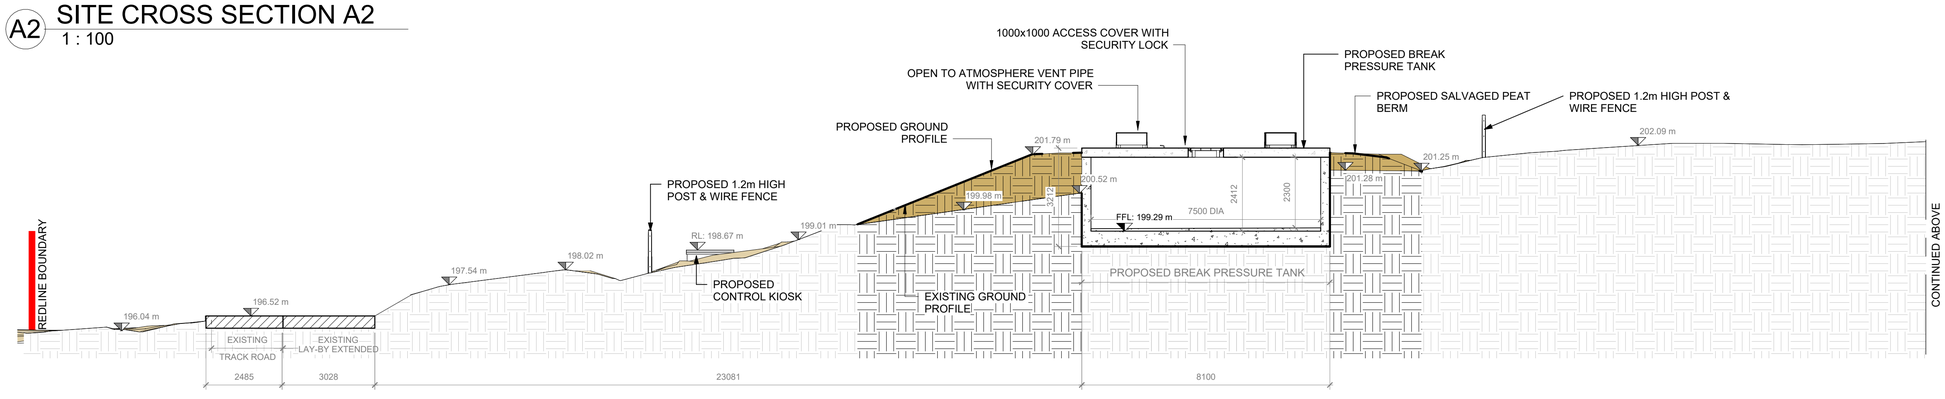

A1 SITE CROSS SECTION A1
1 : 100

GENERAL NOTES

1. ALL DIMENSIONS ARE IN MILLIMETRES UNLESS NOTED OTHERWISE
2. ONLY WRITTEN DIMENSIONS SHALL BE USED. NO DIMENSIONS SHALL BE SCALED FROM THE DRAWINGS
3. ALL LEVELS ARE IN METRES AND ARE TO MALIN HEAD DATUM
4. ALL COORDINATES ARE IN METRES AND ARE TO IRISH TRANSVERSE MERCATOR

LEGEND:


FFL:	FINISHED FLOOR LEVEL
TOT:	TOP OF TANK
RL:	RIDGE / ROOF LEVEL
CL:	COVER LEVEL

EXISTING BLANKET BOG

PROPOSED SALVAGED PEAT BERM

REFERENCE DRAWING:
10025936-ATK-T1-ZZ-DR-211720

KEY PLAN:

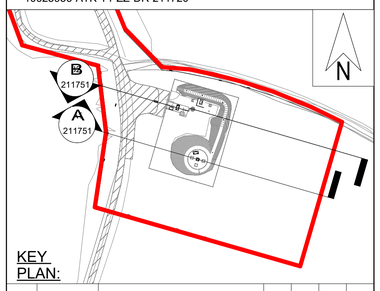

Rev.	Date	Description	By	Chk'd	Rev'd	App'd
C01	31.08.26	PLANNING	AMQ	ABM	MMcE	TM

Drawing Suitability: PROJECT PLANNING
Status: A2

AtkinsRéalis
DUBLIN | CORK | GALWAY | DUNDALK
ATKINS HOUSE,150 AIRSIDE BUSINESS PARK, SWORDS, DUBLIN, K67 K5W4.
Tel : +353 1 810 8000 Email : info.ie@atkinsréalis.com

Client: Uisce Éireann Irish Water

Project Title: BALLINA AND LOUGH TALT WATER SUPPLY UPGRADE

Drawing Title: WINDY GAP BREAK PRESSURE TANK PROPOSED SITE CROSS SECTIONS SHEET 1 OF 2

Scale	Drawn	Checked	Reviewed	Authorised
As indicated	AMQ	ABM	MMcE	TM
Original Size	**Date**	**Date**	**Date**	**Date**
A1	26.06.26	31.08.26	31.08.26	31.08.26


Drawing Number: 10025936-ATK-T1-ZZ-DR-CE-211751
Revision: C01

Atkins Project Number: Project Number


C:\Users\MCQUI143\DC\ACCDocs\AtkinsRéalis EU\Lough Talt RWSS\Project Files\04-WIP\W-CE-Civil engineer\M3-3D Model\10025936-ATK-T1-ZZ-M3-ZZ-700025.rvt

© ORDNANCE SURVEY IRELAND LICENSE NR. AR 0082525. ORDNANCE SURVEY IRELAND & GOVERNMENT OF IRELAND
ATKINS WILL NOT BE HELD LIABLE FOR THE USE OF THIS DATA ON ANY PROJECT OTHER THAN THE PROJECT:
CLASSIFICATION - AtkinsRéalis Base Line (Low Risk)


DO NOT SCALE

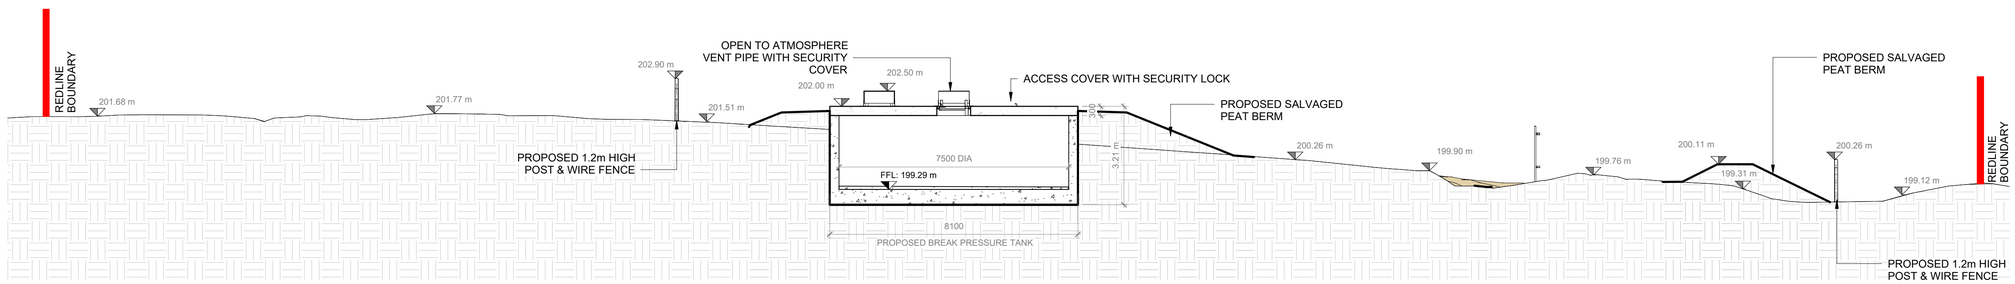

D SITE CROSS SECTION D
1 : 100

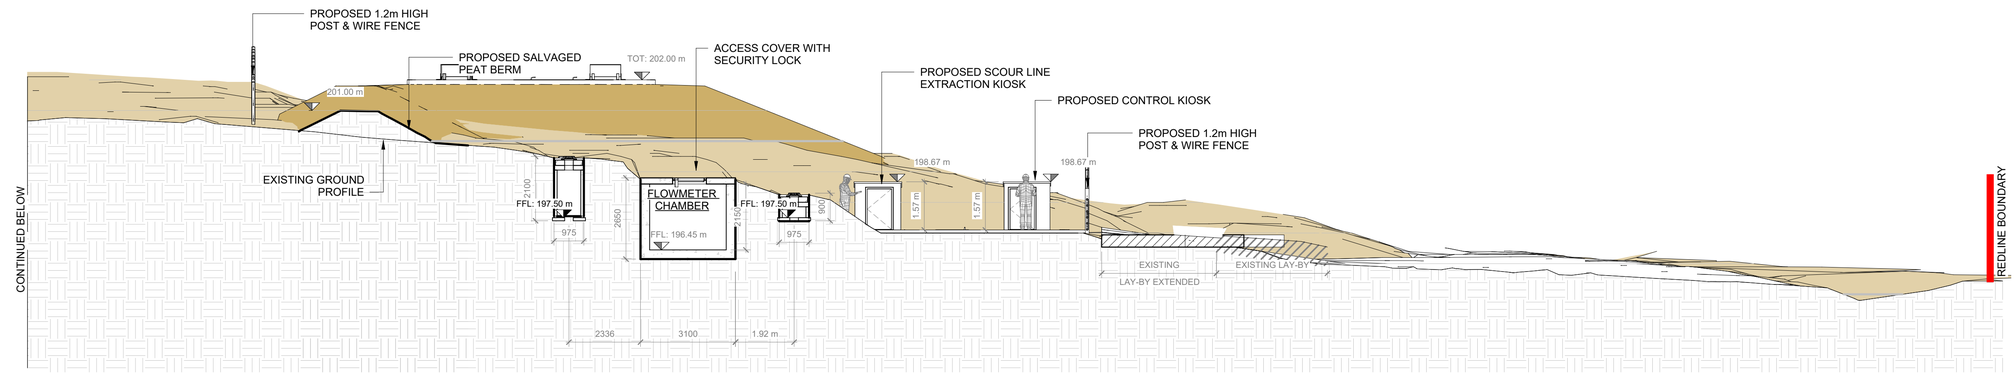

C2 SITE CROSS SECTION C2
1 : 100

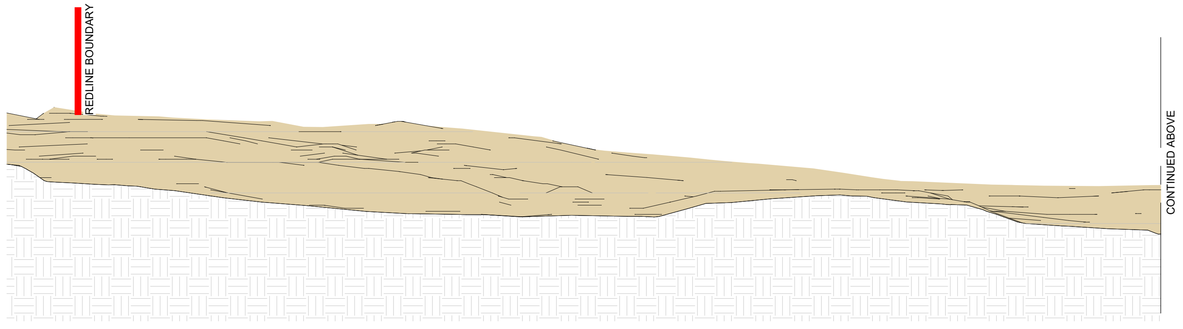

C1 SITE CROSS SECTION C1
1 : 100

GENERAL NOTES


1. ALL DIMENSIONS ARE IN MILLIMETRES UNLESS NOTED OTHERWISE
2. ONLY WRITTEN DIMENSIONS SHALL BE USED. NO DIMENSIONS SHALL BE SCALED FROM THE DRAWINGS
3. ALL LEVELS ARE IN METRES AND ARE TO MALIN HEAD DATUM
4. ALL COORDINATES ARE IN METRES AND ARE TO IRISH TRANSVERSE MERCATOR

LEGEND:

FFL:	FINISHED FLOOR LEVEL
TOT:	TOP OF TANK
RL:	RIDGE / ROOF LEVEL
CL:	COVER LEVEL

EXISTING BLANKET BOG
PROPOSED SALVAGED PEAT BERM

REFERENCE DRAWING:
10025936-ATK-T1-ZZ-DR-211720
REFER TO GA DRAWINGS FOR FINISHES

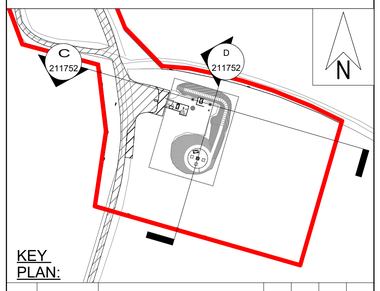

KEY PLAN:

Rev.	Date	Description	By	Chk'd	Rev'd	App'd
C01	31.08.26	PLANNING	AMQ	ABM	MMcE	TM

Drawing Suitability: PROJECT PLANNING
Status: A2

AtkinsRéalis
DUBLIN | CORK | GALWAY | DUNDALK
ATKINS HOUSE,150 AIRSIDE BUSINESS PARK,
SWORDS, DUBLIN, K67 K5W4.
Tel : +353 1 810 8000 Email : info.ie@atkinsréalis.com

Client: Uisce Éireann Irish Water

Project Title: BALLINA AND LOUGH TALT WATER SUPPLY UPGRADE

Drawing Title: WINDY GAP BREAK PRESSURE TANK PROPOSED SITE CROSS SECTIONS SHEET 2 OF 2

Scale	Drawn	Checked	Reviewed	Authorised
As indicated	AMQ	ABM	MMcE	TM
Original Size	**Date**	**Date**	**Date**	**Date**
A1	26.06.26	31.08.26	31.08.26	31.08.26


Drawing Number: 10025936-ATK-T1-ZZ-DR-CE-211752
Revision: C01

Atkins Project Number: Project Number


© ORDNANCE SURVEY IRELAND LICENSE NR. AR 0082525. ORDNANCE SURVEY IRELAND & GOVERNMENT OF IRELAND
ATKINS WILL NOT BE HELD LIABLE FOR THE USE OF THIS DATA ON ANY PROJECT OTHER THAN THE PROJECT:
CLASSIFICATION - AtkinsRéalis Base Line (Low Risk)

C:\Users\MCQ\41443\DC\ACCDocs\AtkinsRéalis EU\Lough Talt RWSS\Project Files\04-WIP\W-CE-Civil engineer\M3-3D Model\10025936-ATK-T1-ZZ-M3-ZZ-700025.rvt


Millimetres 0 10 100

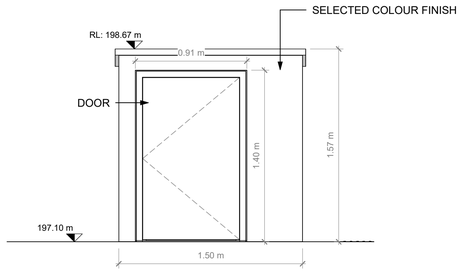


2 NORTH ELEVATION
1 : 25

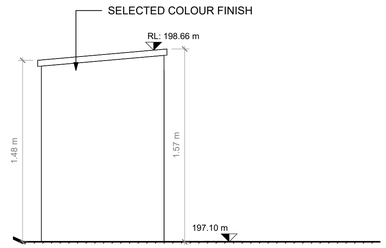


3 EAST ELEVATION
1 : 25

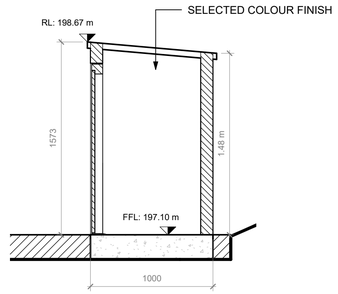


4 TYPICAL SECTION
1 : 25

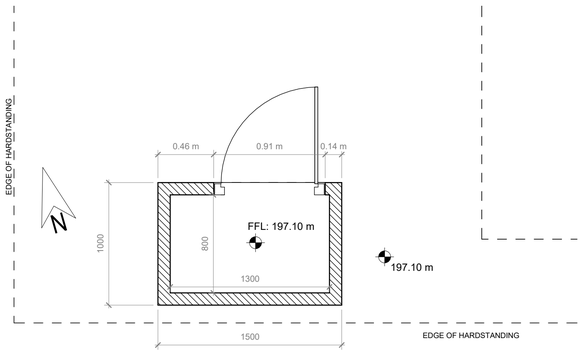

1 PLAN
1 : 25

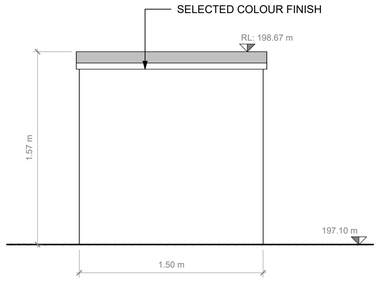

5 SOUTH ELEVATION
1 : 25

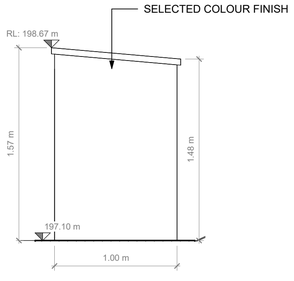

6 WEST ELEVATION
1 : 25

GENERAL NOTES

1. ALL DIMENSIONS ARE IN MILLIMETRES UNLESS NOTED OTHERWISE
2. ONLY WRITTEN DIMENSIONS SHALL BE USED. NO DIMENSIONS SHALL BE SCALED FROM THE DRAWINGS
3. ALL LEVELS ARE IN METRES AND ARE TO MALIN HEAD DATUM
4. ALL COORDINATES ARE IN METRES AND ARE TO IRISH TRANSVERSE MERCATOR

LEGEND:

FFL:	FINISHED FLOOR LEVEL
TOT:	TOP OF TANK
RL:	RIDGE / ROOF LEVEL

Rev.	Date	Description	By	Chk'd	Rev'd	App'd
C01	31.08.26	PLANNING	AMQ	ABM	MMcE	TM

Drawing Suitability: PROJECT PLANNING
Status: A2

AtkinsRéalis
DUBLIN | CORK | GALWAY | DUNDALK
ATKINS HOUSE,150 AIRSIDE BUSINESS PARK,
SWORDS, DUBLIN, K67 K5W4.
Tel : +353 1 810 8000 Email : info.ie@atkinsréalis.com

Client: Uisce Éireann Irish Water

Project Title: BALLINA AND LOUGH TALT WATER SUPPLY UPGRADE

Drawing Title: WINDY GAP BREAK PRESSURE TANK PROPOSED CONTROL KIOSK GENERAL ARRANGEMENT

Scale	Drawn	Checked	Reviewed	Authorised
As indicated	AMQ	ABM	MMcE	TM
Original Size	Date	Date	Date	Date
A1	31.08.26	31.08.26	31.08.26	31.08.26

Drawing Number: 10025936-ATK-T1-ZZ-DR-CE-211802
Revision: C01

Atkins Project Number: Project Number


C:\Users\MCQUI4143\DC\ACCDocs\AtkinsRéalis EU\Lough Talt RWSS\Project Files\04-WIP\W-CE-Civil engineer\M3-3D Model\10025936-ATK-T1-ZZ-M3-ZZ-700025.rvt

© ORDNANCE SURVEY IRELAND LICENSE NR. AR 0082525. ORDNANCE SURVEY IRELAND & GOVERNMENT OF IRELAND
ATKINS WILL NOT BE HELD LIABLE FOR THE USE OF THIS DATA ON ANY PROJECT OTHER THAN THE PROJECT:


CLASSIFICATION - AtkinsRéalis Base Line (Low Risk)

DO NOT SCALE


Millimetres 0 10 100

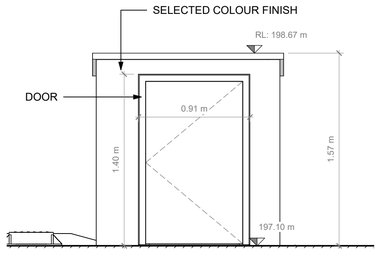


2 NORTH ELEVATION
1 : 25

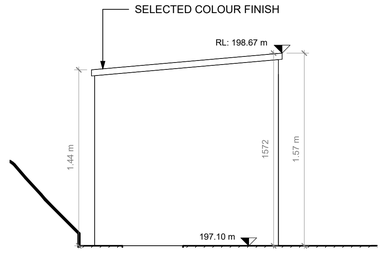


3 EAST ELEVATION
1 : 25

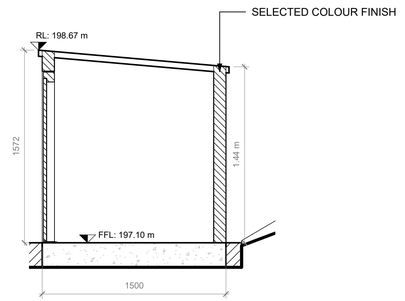


4 TYPICAL SECTION
1 : 25

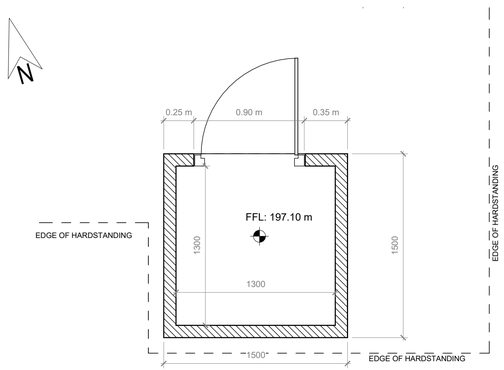

1 PLAN
1 : 25

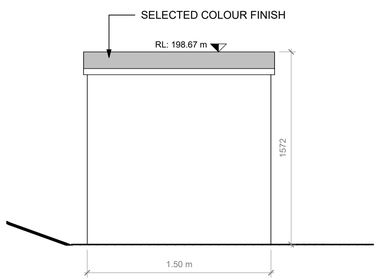

5 SOUTH ELEVATION
1 : 25

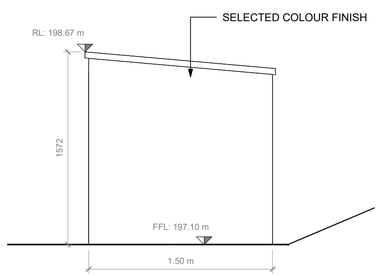

6 WEST ELEVATION
1 : 25

GENERAL NOTES

1. ALL DIMENSIONS ARE IN MILLIMETRES UNLESS NOTED OTHERWISE
2. ONLY WRITTEN DIMENSIONS SHALL BE USED. NO DIMENSIONS SHALL BE SCALED FROM THE DRAWINGS
3. ALL LEVELS ARE IN METRES AND ARE TO MALIN HEAD DATUM
4. ALL COORDINATES ARE IN METRES AND ARE TO IRISH TRANSVERSE MERCATOR

LEGEND:

FFL:	FINISHED FLOOR LEVEL
TOT:	TOP OF TANK
RL:	RIDGE / ROOF LEVEL

Rev.	Date	Description	By	Chk'd	Rev'd	App'd
C01	31.08.26	PLANNING	AMQ	ABM	MMcE	TM

Drawing Suitability: PROJECT PLANNING
Status: A2

AtkinsRéalis
DUBLIN | CORK | GALWAY | DUNDALK
ATKINS HOUSE,150 AIRSIDE BUSINESS PARK,
SWORDS, DUBLIN, K67 K5W4.
Tel : +353 1 810 8000 Email : info.ie@atkinsréalis.com

Client: Uisce Éireann Irish Water

Project Title: BALLINA AND LOUGH TALT WATER SUPPLY UPGRADE

Drawing Title: WINDY GAP BREAK PRESSURE TANK PROPOSED SCOUR LINE EXTRACTION KIOSK GENERAL ARRANGEMENT

Scale	Drawn	Checked	Reviewed	Authorised
As indicated	AMQ	ABM	MMcE	TM
Original Size	**Date**	**Date**	**Date**	**Date**
A1	26.06.26	31.08.26	31.08.26	31.08.26

Drawing Number: 10025936-ATK-T1-ZZ-DR-CE-211803
Revision: C01

Atkins Project Number: Project Number

© ORDNANCE SURVEY IRELAND LICENSE NR. AR 0082525. ORDNANCE SURVEY IRELAND & GOVERNMENT OF IRELAND
ATKINS WILL NOT BE HELD LIABLE FOR THE USE OF THIS DATA ON ANY PROJECT OTHER THAN THE PROJECT:
CLASSIFICATION - AtkinsRéalis Base Line (Low Risk)

C:\Users\MCQU41143\DC\ACCDocs\AtkinsRéalis EU\Lough Talt RWSS\Project Files\04-WIP\W-CE-Civil engineer\M3-3D Model\10025936-ATK-T1-ZZ-M3-ZZ-700025.rvt