
Project Management Initials: Designer: PK Checked: KF Approved: RR ISO A1 594mm x 841mm

Last saved by: SURMAZALANS(2026-10-06) Last Plotted: 2026-10-07
Filename: C:\USERS\SURMAZALANS(ONEDRIVE - AECOM\SDCC RATH - GENERAL\900_CAD_GIS\903_BS\01_WIP\02_SHEETS\01_ELECTRICAL\60765651-ACM-ZZ-ZZ-DR-EL-021001 PUBLIC LIGHTING.DWG

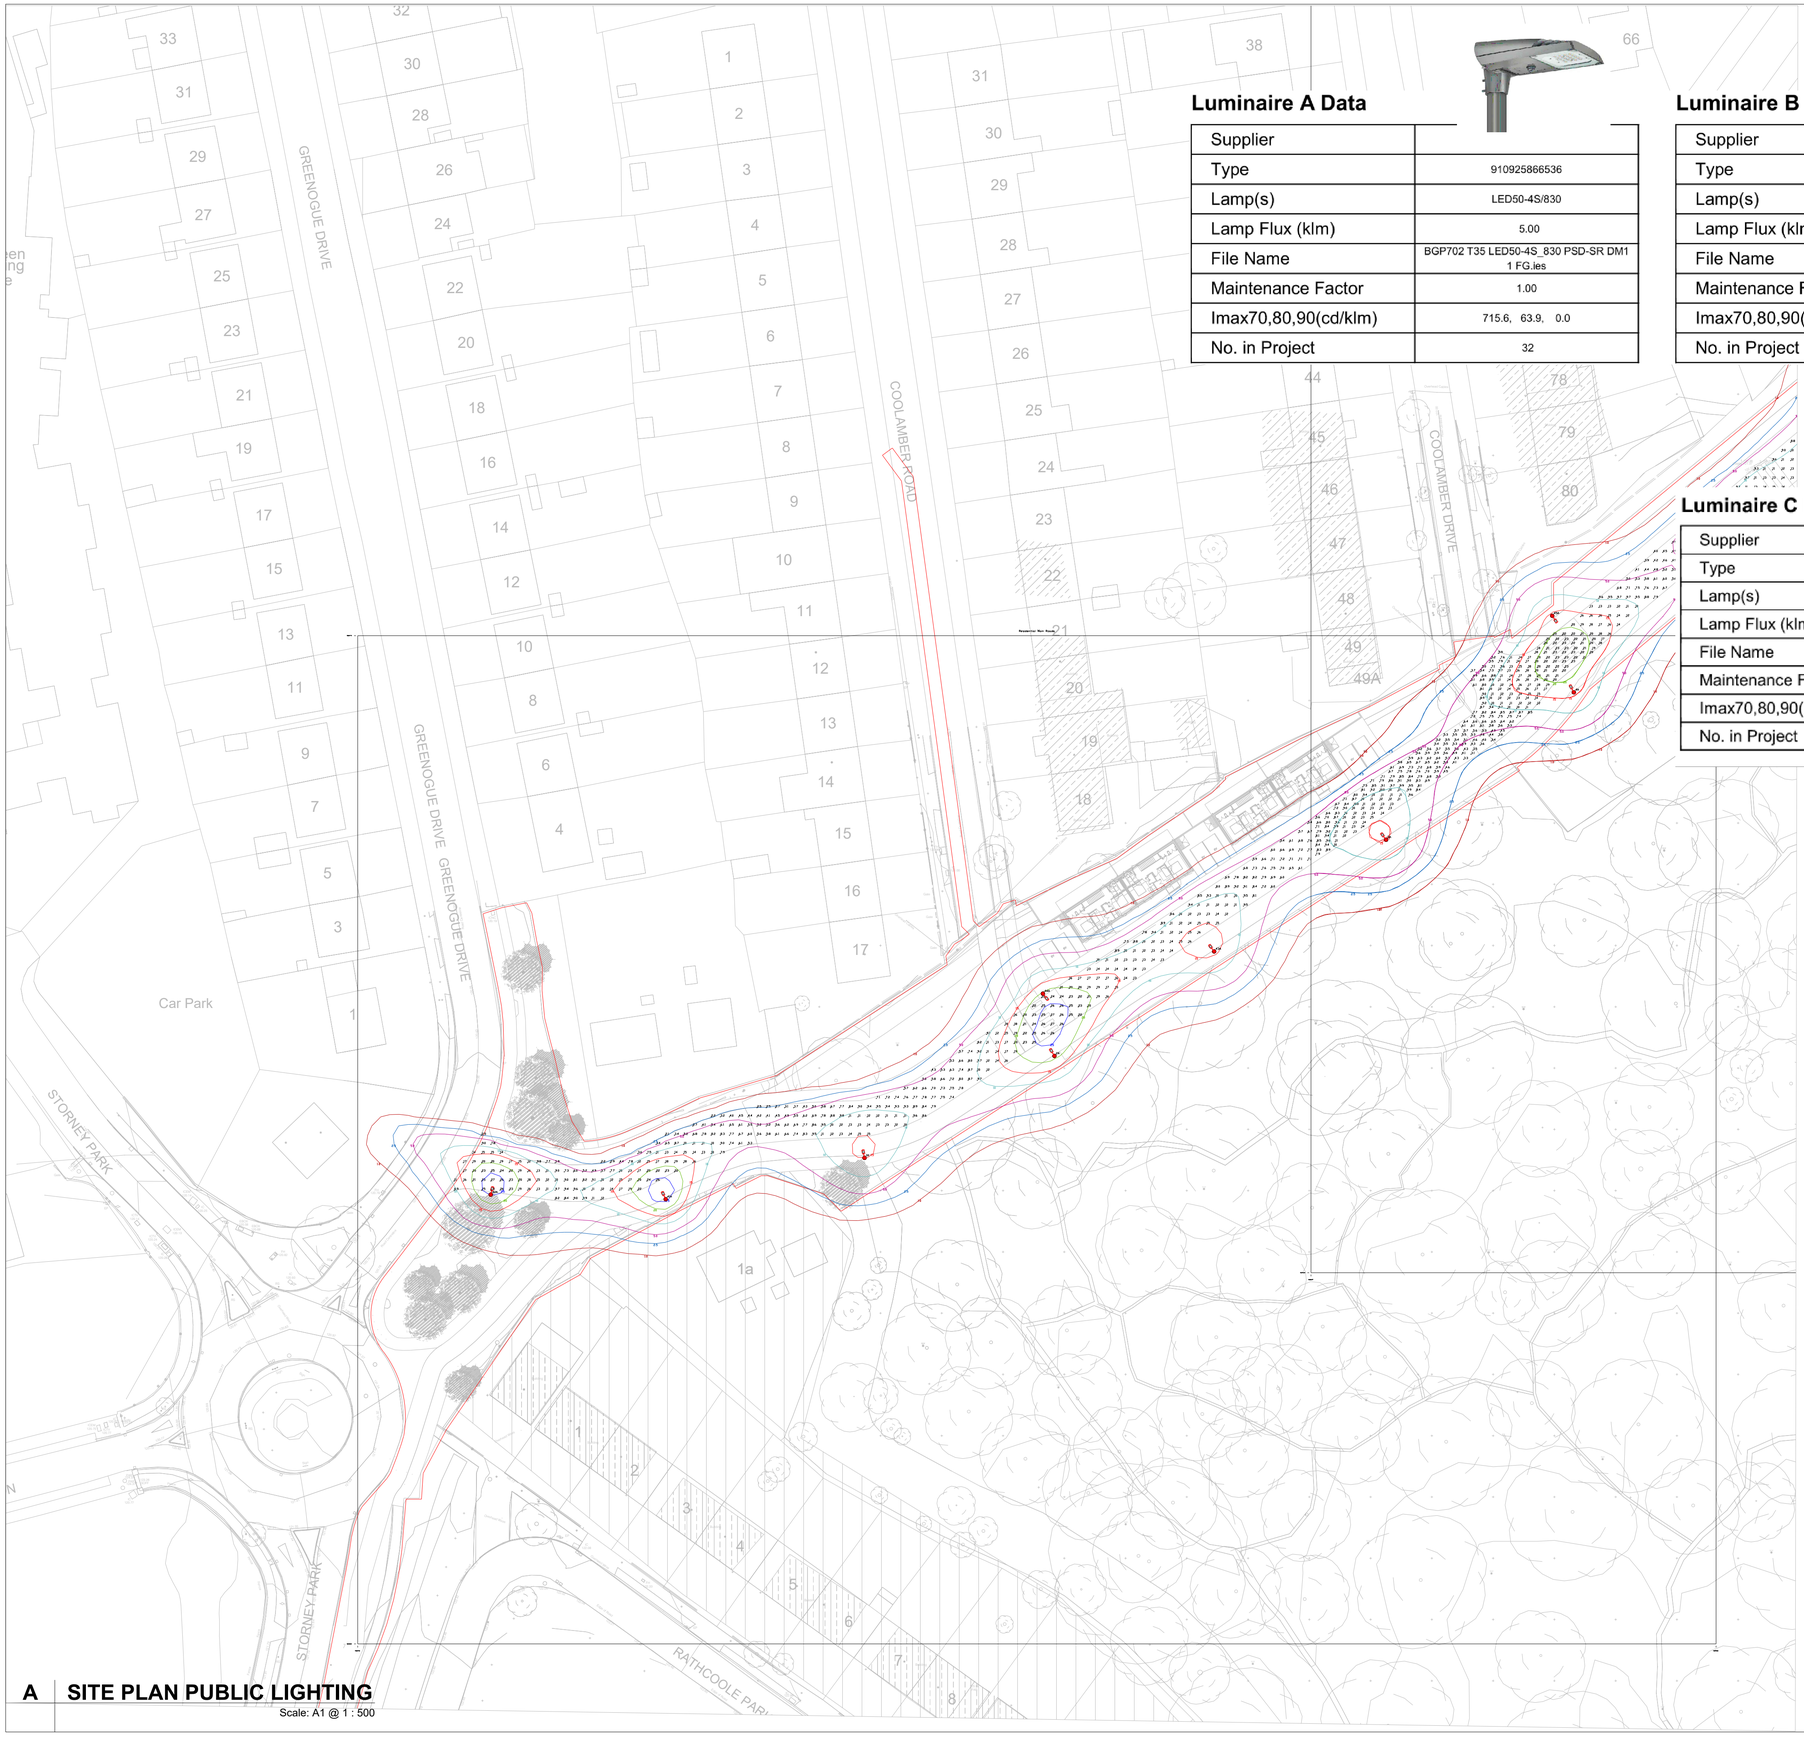

Luminaire A Data

Supplier	
Type	910925866536
Lamp(s)	LED50-4S/830
Lamp Flux (klm)	5.00
File Name	BGP702 T35 LED50-4S_830 PSD-SR DM1 1 FG.ies
Maintenance Factor	1.00
Imax70,80,90(cd/klm)	715.6, 63.9, 0.0
No. in Project	32

Luminaire B Data



Supplier	
Type	BGP281N-7c0d776f-3d53-4f7a-a555-7fcf41e861bf
Lamp(s)	LED35-CLO-4S/730
Lamp Flux (klm)	3.43
File Name	BGP291-LED35-4S-730-DX50-FG-AR-CLO_IES-file (1).ies
Maintenance Factor	1.00
Imax70,80,90(cd/klm)	530.7, 56.1, 0.0
No. in Project	8

Luminaire C Data



Supplier	
Type	BDS300I-b9de8304-2cd4-4956-ad55-8f80678d8bc0
Lamp(s)	LED27-CLO-1P/727
Lamp Flux (klm)	2.63
File Name	BDS300-LED27-1P-727-PSA-DM16P-PL1-D13_IES-file.ies
Maintenance Factor	1.00
Imax70,80,90(cd/klm)	419.0, 10.5, 0.0
No. in Project	18

A SITE PLAN PUBLIC LIGHTING

Scale: A1 @ 1 : 500

AECOM

Project

SDCC RATHCOOLE

Client

SOUTH DUBLIN COUNTY COUNCIL

Consultant

AECOM
4th Floor, One Burlington Plaza
Burlington Road
Dublin 4
D04 RH96
Ireland
Tel +353 (0) 1 696 6220
www.aecom.com

Notes

1. THIS DRAWING IS TO BE READ IN CONJUCTION WITH ALL OTHER RELEVANT ARCHITECTURAL AND ENGINEERING DRAWINGS, ANY DISCREPANCIES, ERRORS OR OMISSIONS TO BE BROUGHT TO THE ATTENTION OF THE DESIGNER.
2. DO NOT SCALE, ALL MEASUREMENTS AND COORDINATES TO BE CHECKED ON SITE.
3. NOTE THAT CABLING TO BE USED FOR PUBLIC LIGHTING 2 x 6mmsq XLPE/SWA/PVC + INTEGRAL EARTH.
4. DUCTING SHALL COMPLY WITH LATEST VERSION OF IS EN 61386-1-21-22-23-24 AND SHALL BE SINGLE WALL, COLOURED RED AND MANUFACTURED FROM HIGH-DENSITY POLYETHYLENE. THE NOMINAL EXTERNAL DIAMETER OF THE DUCT SHALL BE 107 MM WITH A MINIMAL WALL THICKNESS OF 5 MM. EACH LENGTH OF DUCT SHALL BE STAMPED WITH THE WORDS "PUBLIC LIGHTING" OR "STREET LIGHTING", IN 18 MM BLACK LETTERING REPEATED AT 1-METRE INTERVALS. DUCTS SHALL BE LAID WITH THIS LEGEND FACING UPWARDS.

Issue/Revision

Rev	Date	Description
P03	20261007	Part 10 Submission
P02	20260828	Issued For Information
P01	20260817	Issued For Information

Key Plan

Suitability Status

Part 10 Submission

Project Number

60765651

Sheet Title

SITE PLAN
SITE LIGHTING LAYOUT
SHEET 1 OF 3

Sheet Number

60765651-ACM-ZZ-ZZ-DR-EL-021001

Scale: A1 @ 1 : 500 **Rev:** P03