

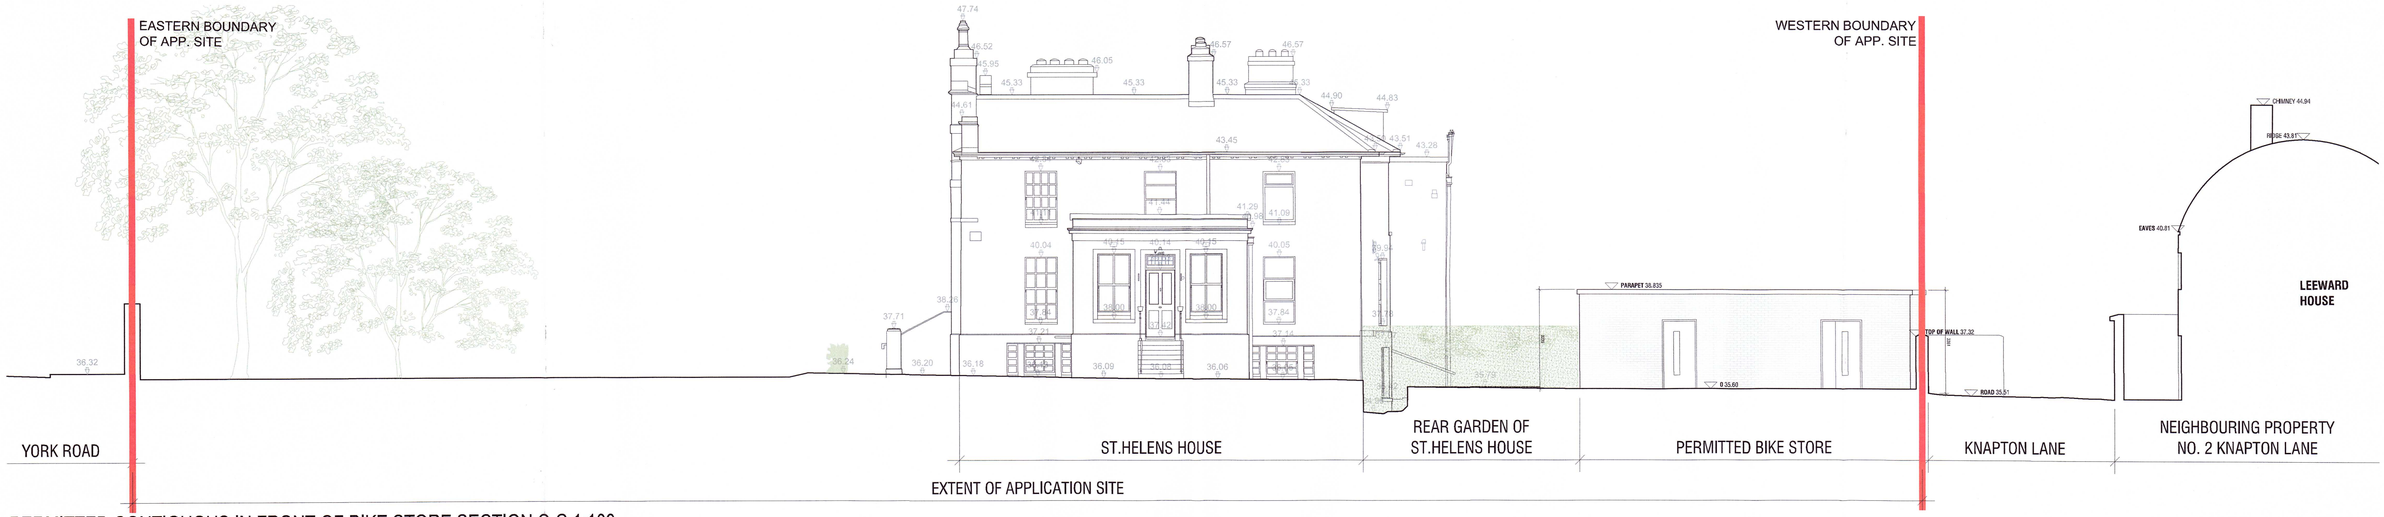


PERMITTED CONTIGUOUS IN FRONT OF BIKE STORE SECTION C-C 1:100

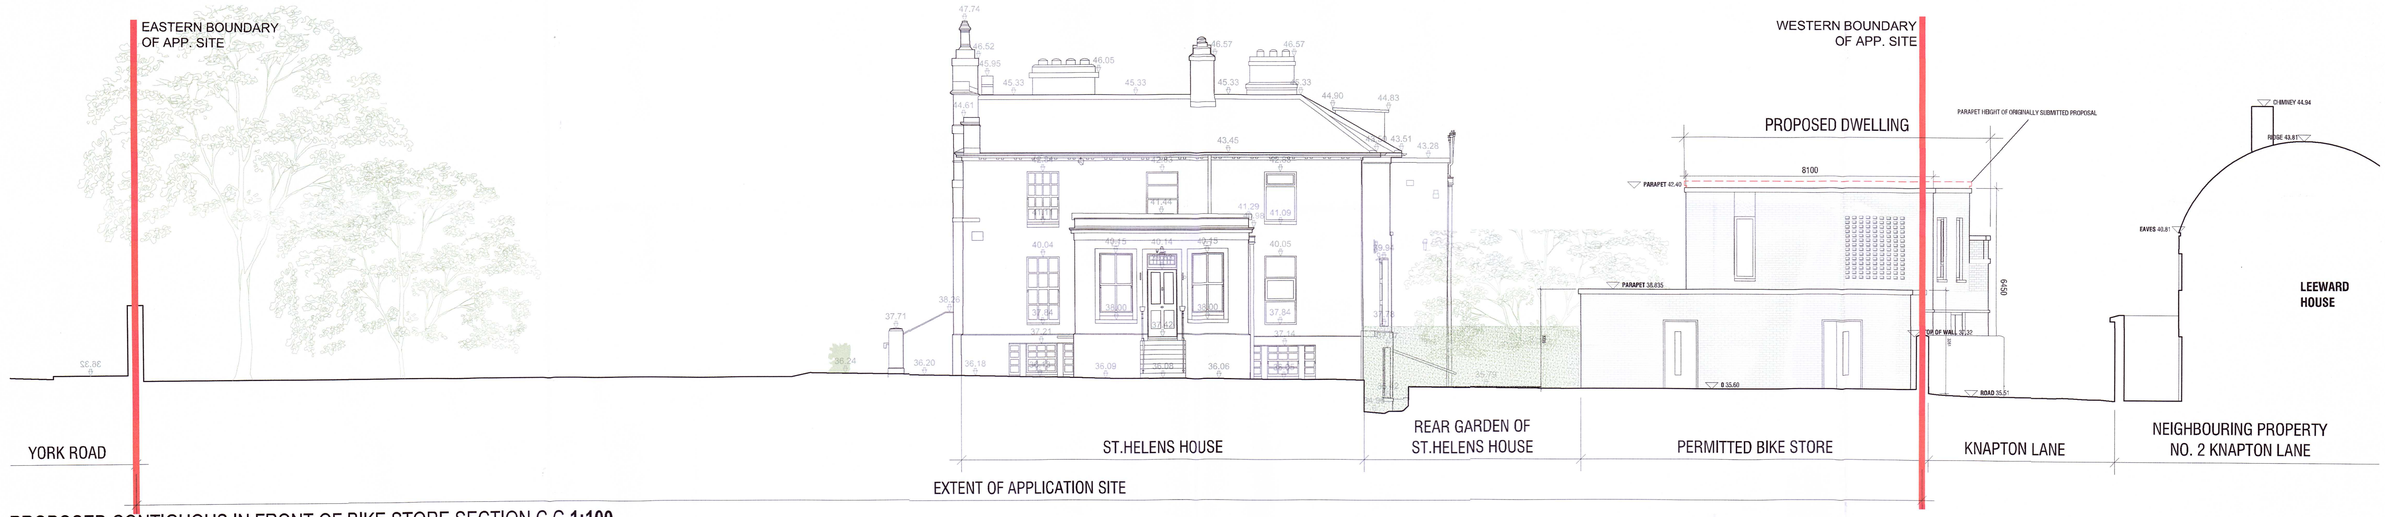

PROPOSED CONTIGUOUS IN FRONT OF BIKE STORE SECTION C-C **1:100**

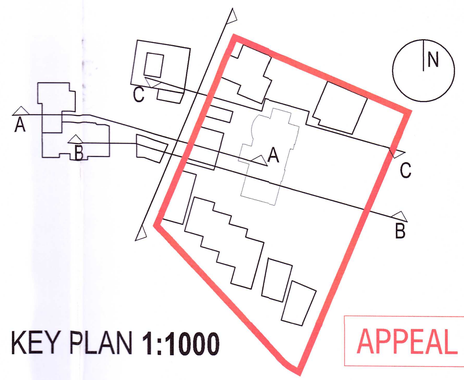

KEY PLAN **1:1000**

APPEAL RESPONSE

CONTIGUOUS SECTIONS **1:100**

NOTES

1. Copyright Reserved.
2. Work to figured dimensions only. Do not scale drawing.
3. The contractor is responsible for checking all levels and dimension on site and shall refer all discrepancies to the Architect.
4. Where appropriate, for details of R.C. structure, or mechanical and electrical details, see Engineers drawings.
5. Proprietary items shall be fixed in strict accordance with manufacturers instructions.
6. Sizes of proprietary items shall be checked with manufacturer.
7. The contractor shall be responsible for the co-ordination of structure, finishes and services.

ISSUE STATUS	
PROGRESS	
INFORMATION ONLY	
PLANNING APPLICATION	■
TENDER	
FIRE CERT	
CONSTRUCTION	
DAC	
COMPLIANCE	

No.	Date	Revision	Initials
			EM

No.	Date	Revision	Initials

No.	Date	Revision	Initials

Project:	ST. HELEN'S, YORK ROAD			JOB NO.	23/022
Client:	RRYRDL Ltd.				
Drawing Title:	CONTIGUOUS SECTION			REVISION NO.	A1
Drawing No.:	STH-NDBA-HS09-XX-DR-A-0370				
Date: 24.09.26	Scale: 1:100	Drawn by: RB	Checked by: EM	Page Size: A1	
File: P:\01-dwg server\Projects\Proj-23\2022_St Helens Monastery York Road\03-PLANNING 06 (HOUSE 9)					

NDBA, Unit 5, Grand Canal Wharf, S Dock Rd, Dublin 4
TEL (353 1) 678 99 55 FAX (353 1) 661 63 47 E-MAIL info@ndba.ie

ndba architects
Niall D. Brennan Associates