

PROJECTING BRICK PATTERN DETAIL
RECESSED ENTRANCE SELECTED GREEN ALUCLAD DOOR
PARAPET HEIGHT OF ORIGINALLY SUBMITTED PROPOSAL

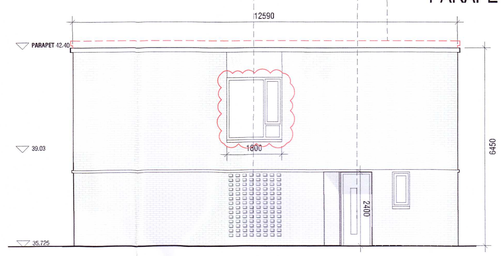


PROPOSED EAST ELEVATION **1:100**

PERFORATED BRICK SCREEN (HEIGHT 1800MM)
LIGHT GREY STONE OR PRECAST CONCRETE CAPPING
CASA LENA OR SIMILAR WHITE/OFF-WHITE BRICK FINISH
UNPAINTED GREY LIME RENDER FINISH (RECESSED 50MM)
SELECTED GREEN ALUCLAD DOOR
SELECTED GREEN ALUCLAD DOUBLE GLAZED WINDOWS

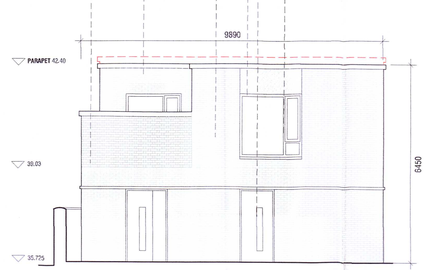

PROPOSED SOUTH ELEVATION **1:100**

WINDOWS NARROWED FROM ORIGINAL SUBMITTED PROPOSAL
PERFORATED BRICK SCREEN (HEIGHT 1500MM)

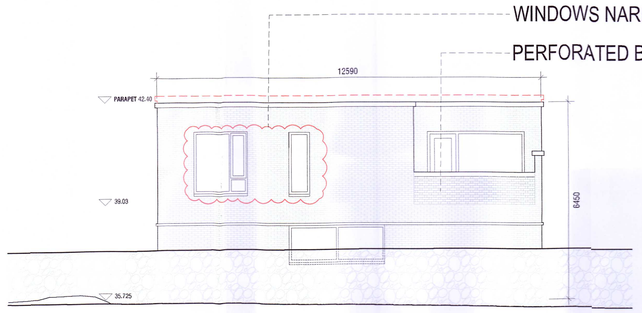

PROPOSED WEST ELEVATION **1:100**



PROPOSED NORTH ELEVATION **1:100**

PROPOSED ELEVATIONS **1:100**

APPEAL RESPONSE

NOTES
1. Copyright Reserved.
2. Work to figured dimensions only. Do not scale drawing.
3. The contractor is responsible for checking all levels and dimension on site and shall refer all discrepancies to the Architect.
4. Where appropriate, for details of R.C. structure, or mechanical and electrical details, see Engineers drawings.
5. Proprietary items shall be fixed in strict accordance with manufacturers instructions.
6. Sizes of proprietary items shall be checked with manufacturer.
7. The contractor shall be responsible for the co-ordination of structure, finishes and services.

ISSUE STATUS
PROGRESS
INFORMATION ONLY
PLANNING APPLICATION
TENDER
FIRE CERT
CONSTRUCTION
DAC
COMPLIANCE

No.	Date	Revision	Initials

Initials	No.	Date	Revision	Initials
EM				

No.	Date	Revision	Initials

Project: ST. HELEN'S, YORK ROAD
Client: RRYRDL Ltd.
Drawing Title: ELEVATIONS
Drawing No.: STH-NDBA-HS09-ZZ-DR-A-0270
Date: 24.06.26 | Scale: 1:100 | Drawn by: RB | Checked by: EM | Page Size: A1
File: F:\01-dwg server\Projects\Proj-23\022_St Helens Monastery York Road\03-PLANNING 06 (HOUSE 9)

JOB NO. 23/022
REVISION NO. A1

NDBA, Unit 5, Grand Canal Wharf, S Dock Rd, Dublin 4
TEL (353 1) 678 99 55 FAX (353 1) 661 63 47 E-MAIL info@ndba.ie

ndba architects Mall D. Brennan Associates