ALL DIMENSIONS TO BE CHECKED ON SITE
NO DIMENSIONS TO BE SCALED FROM THIS DRAWING
DRAWING IS TO BE READ IN CONJUNCTION WITH RELEVANT CONSULTANTS DRAWINGS

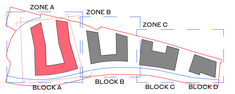

PLANNING APPLICATION
SITE BOUNDARY

PLANNING APPLICATION
OWNERSHIP OF APPLICANT

HJL_ELEVATION FINISHES LEGEND

Key Value	Keynote Text
01	TEXTURED BRICK FROM SELECTED PALETTE
02	CERAMIC PANELS OR POLISHED RECONSTITUTED STONE PANEL
03	COMPOSITE ALUMINIUM FRAME WINDOW SYSTEM TO SELECT FINISH
04	PPC STEEL BALUSTRADE TO SELECT FINISH
06	PRECAST CONCRETE LINTEL
07	PPC ALUMINIUM PANEL TO SELECT RAL FINISH
08	BAGUETTE STYLE CERAMIC OR POLISHED RECONSTITUTED STONE SCREEN
09	CAST IN SITU FAIR FACED CONCRETE
10	FAIR FACED CONCRETE LOW RISE WALL
11	TOGGLE FIXED GLAZING WITH POWDER COATED VERTICAL MULLIONS TO SELECTED RAL
12	TEXTURED BRICK SOLDIER COURSE FROM SELECTED PALETTE
13	FAIR FACED CONCRETE PLINTH
14	PPC ALUMINIUM LOUVRES
15	METAL LETTERING - BUILDING
16	METAL LETTERING - SHOP, RESTAURANT
17	PPC ALUMINIUM DOOR TO SELECT RAL FINISH
18	VERTICAL METAL SCREENS

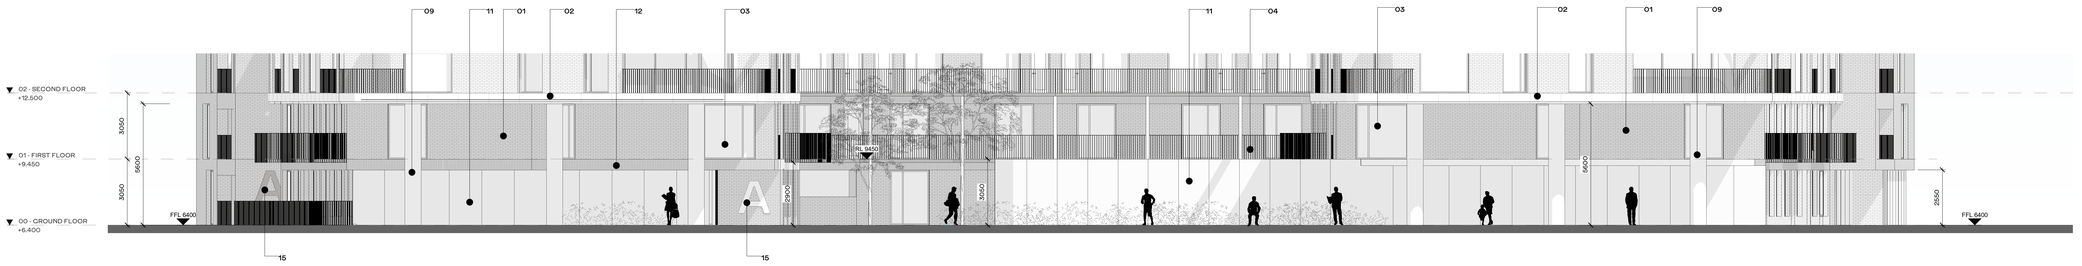

1 BLOCK A GROUND FLOOR - NORTH ELEVATION
1 : 100

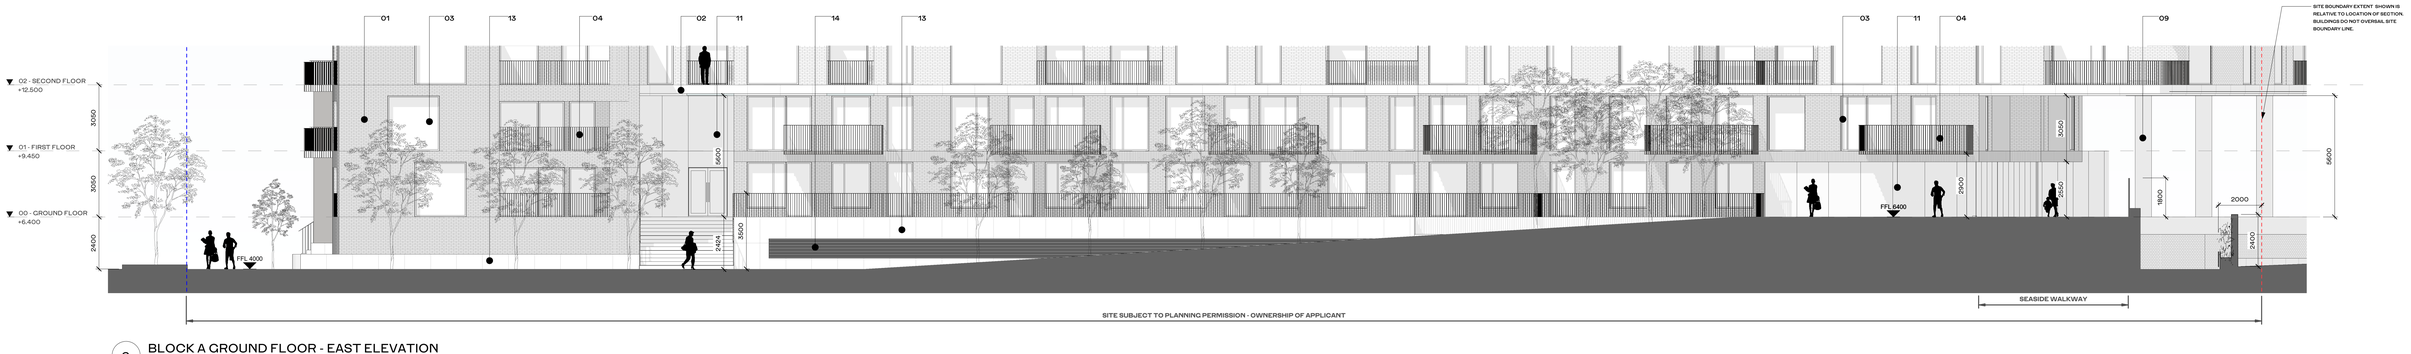

2 BLOCK A GROUND FLOOR - EAST ELEVATION
1 : 100

3 BLOCK A GROUND FLOOR - WEST ELEVATION
1 : 100

4 BLOCK A GROUND FLOOR - SOUTH ELEVATION
1 : 100

REV	DATE	DESCRIPTION	CKH	DRN
P1	26/10/19	ISSUED FOR PLANNING APPROVAL	DB	OJ

STATUS CODE DESCRIPTION
ISSUED FOR PLANNING APPROVAL

CLIENT
Atlas GP Limited

PROJECT
Project Claremont

DRAWING
GROUND FLOOR ELEVATIONS BLOCK A

PROJECT NUMBER: 95020
DATE: 26/11/19
SCALE@ A0: As indicated
DRAWN/CHECKED: OJ/ DB
STATUS CODE: A1
DRAWING NUMBER: CLR-HJL-A-2210
REVISION: P1

Henry J Lyons
Architecture + Interiors
henryjlyons.com
+353 1 888 3333
info@henryjlyons.com
51-54 Pearse Street
Dublin D02 KA66