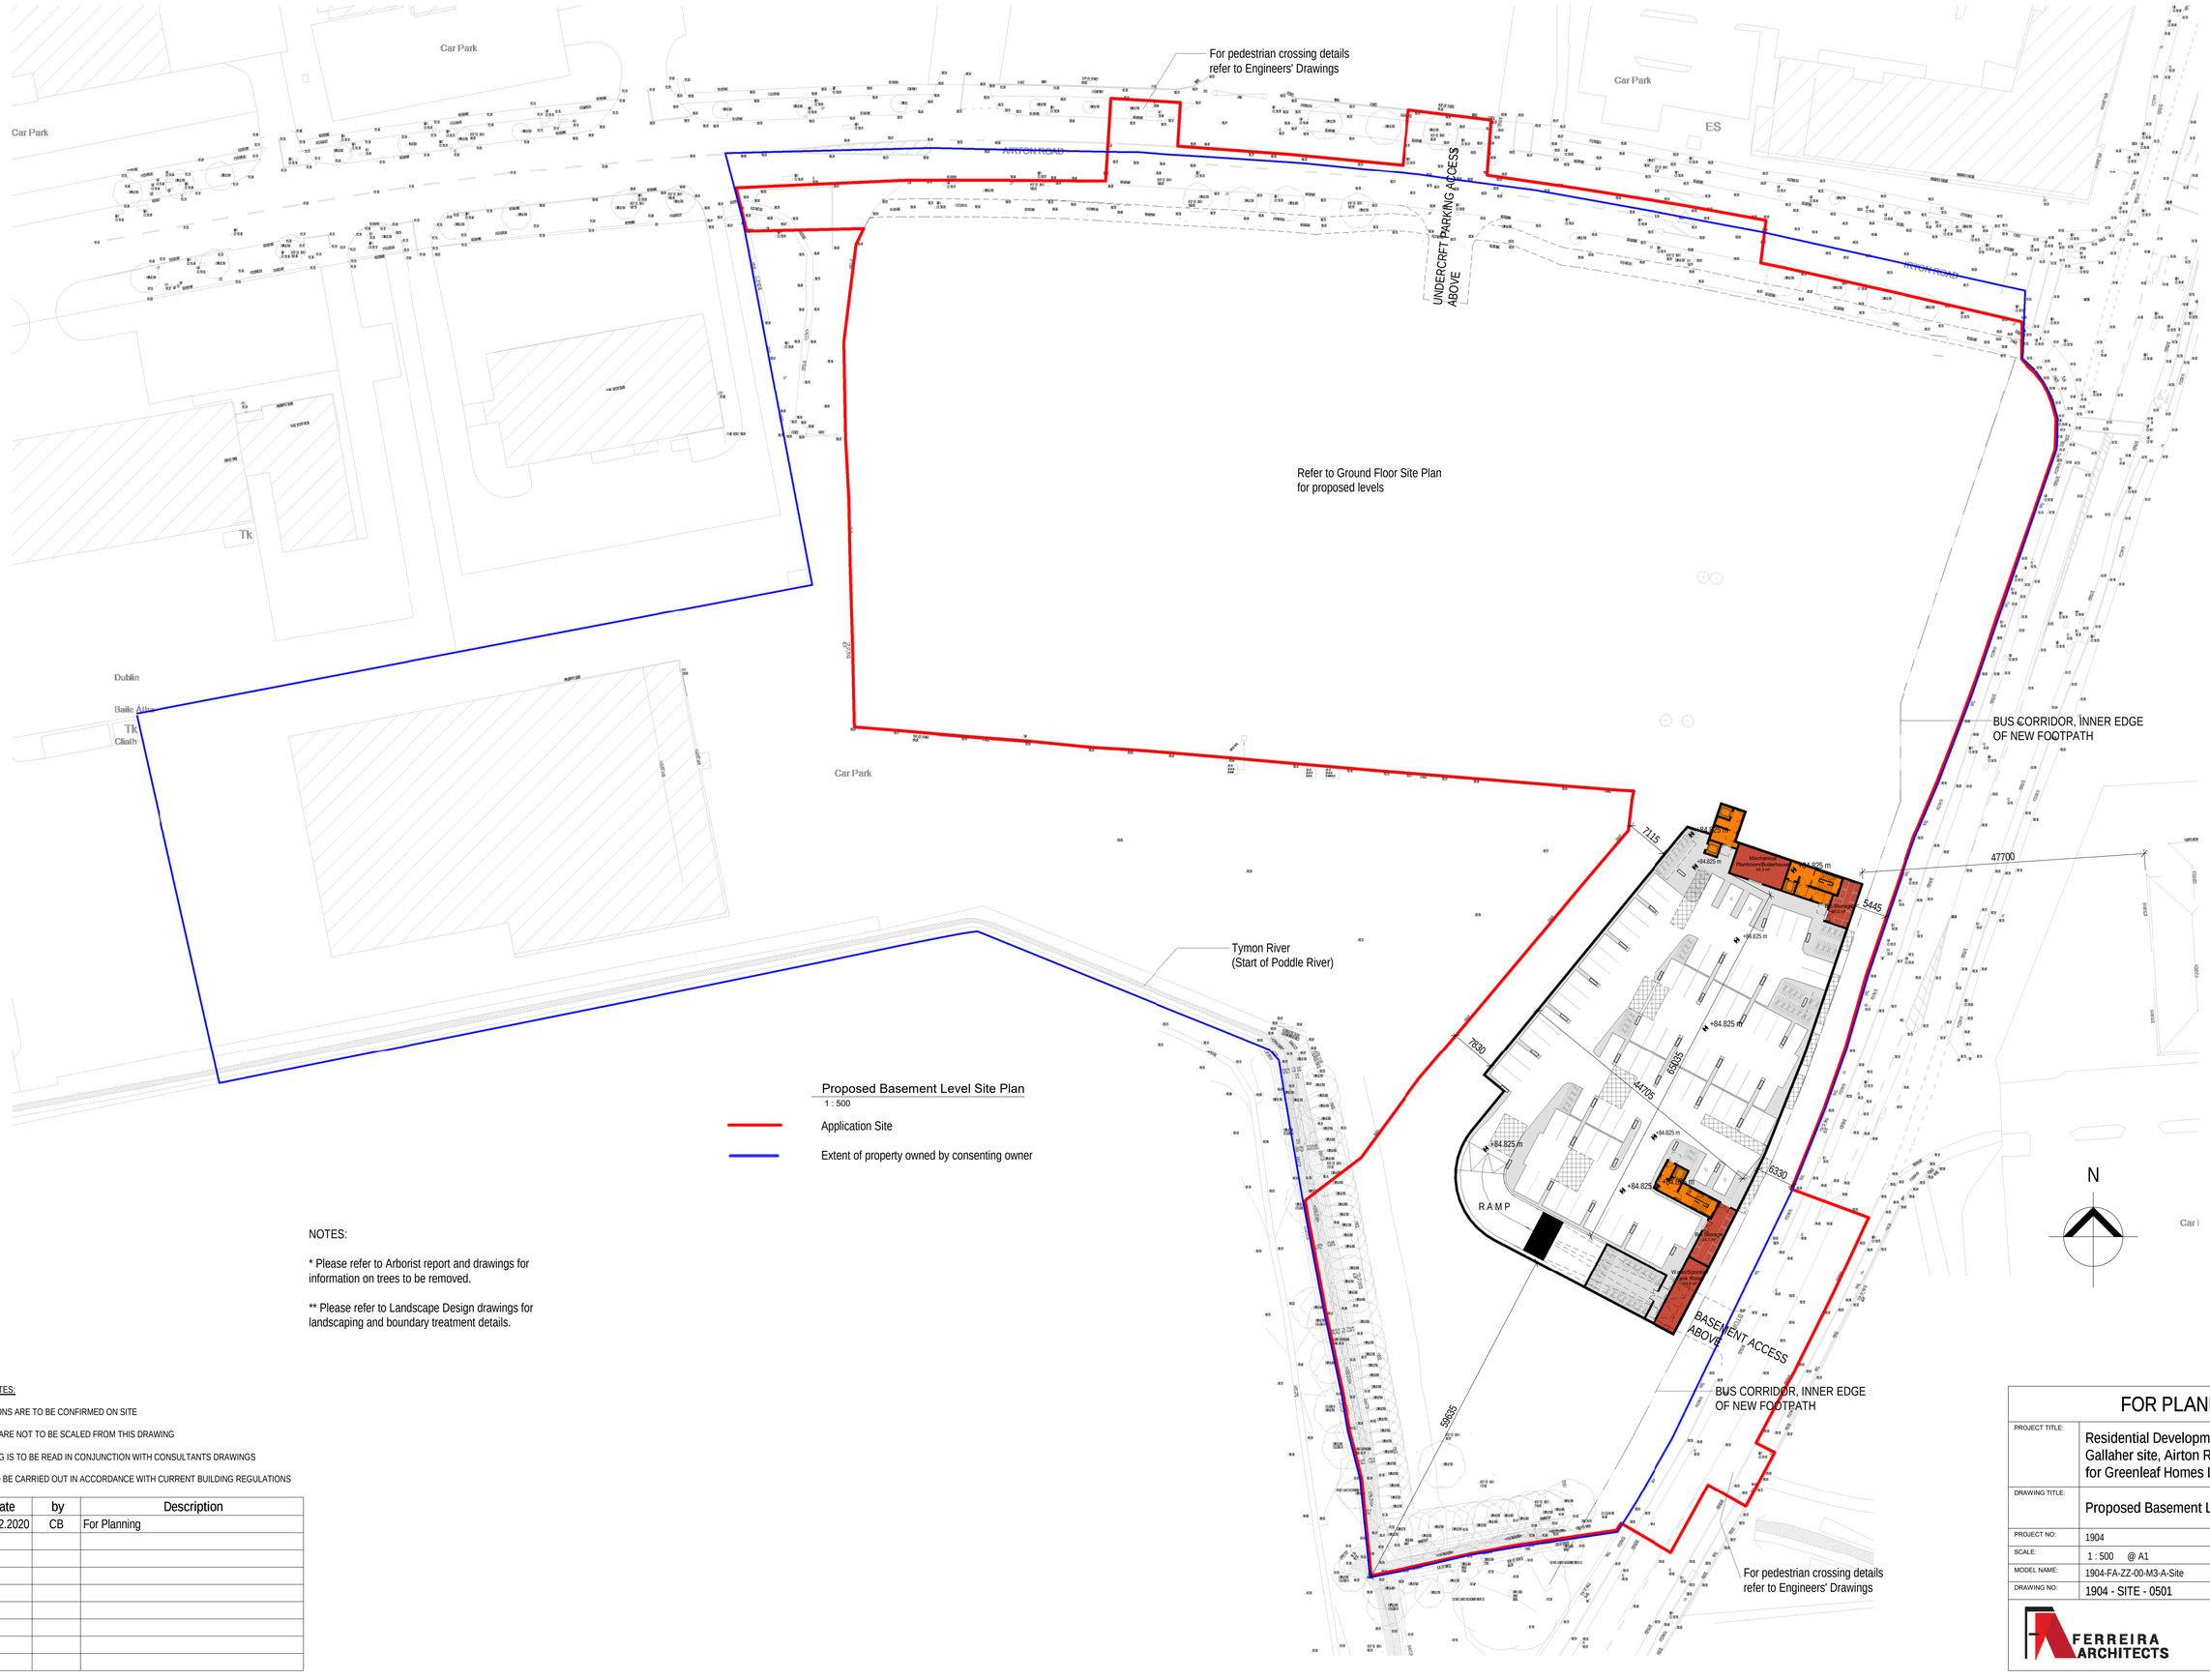

Proposed Basement Level Site Plan

1 : 500

Application Site

Extent of property owned by consenting owner

NOTES:

* Please refer to Arborist report and drawings for information on trees to be removed.

** Please refer to Landscape Design drawings for landscaping and boundary treatment details.

GENERAL NOTES:

ALL DIMENSIONS ARE TO BE CONFIRMED ON SITE

DIMENSIONS ARE NOT TO BE SCALED FROM THIS DRAWING

THIS DRAWING IS TO BE READ IN CONJUNCTION WITH CONSULTANTS DRAWINGS

ALL WORK TO BE CARRIED OUT IN ACCORDANCE WITH CURRENT BUILDING REGULATIONS

rev	date	by	Description
A	11.02.2020	CB	For Planning

FOR PLANNING

PROJECT TITLE:	Residential Development at the Former Gallaher site, Airton Road, Tallaght, Dublin 24 for Greenleaf Homes Limited		
DRAWING TITLE:	Proposed Basement Level Site Plan		
PROJECT NO:	1904	DATE:	27/01/20
SCALE:	1 : 500 @ A1	DRAWN BY:	CB/PS
MODEL NAME:	1904-FA-ZZ-00-M3-A-Site	CHECKED BY:	CB
DRAWING NO:	1904 - SITE - 0501	REVISION:	A

FERREIRA ARCHITECTS

ROSEMOUNT HALL, ROSEMOUNT ESTATE
DUNDRUM ROAD, DUNDRUM, D14 FP59

tel: ++ 353-1-2063523
web: www.ferreira.ie
email : admin@ferreira.ie

THIS DRAWING IS COPYRIGHT TO FERREIRA ARCHITECTS ©