# *C.A. 3 - **Type 3.E2***
# ***mid unit** - AREA: 85.4 SQ.M.*
# *919.2 SQ.FT.*

STORAGE tot. - 4.8 sq.m.

DO NOT SCALE. WORK TO FIGURED DIMENSIONS ONLY.
ALL EXISTING DIMENSIONS TO BE CHECKED ON SITE.
DRAWN ON AUTOCAD R2004 AT DEADY GAHAN ARCHITECTS LTD
LAYERS ON THIS DRAWING COMPLY WITH BS 1192: PART 5

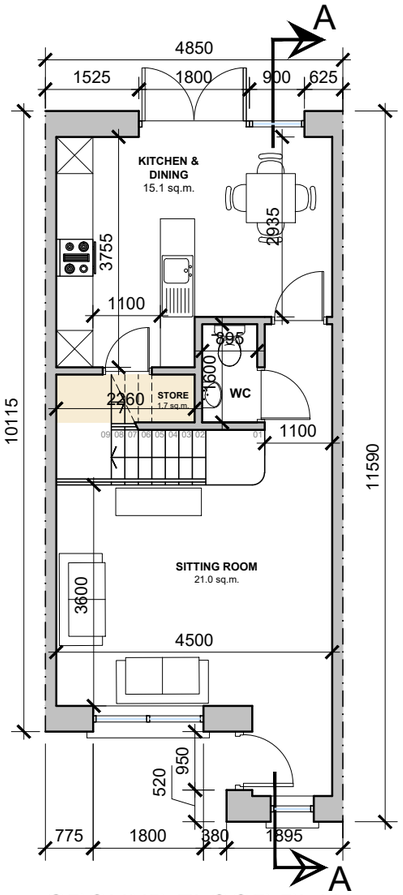


GROUND FLOOR PLAN

SCALE 1:100

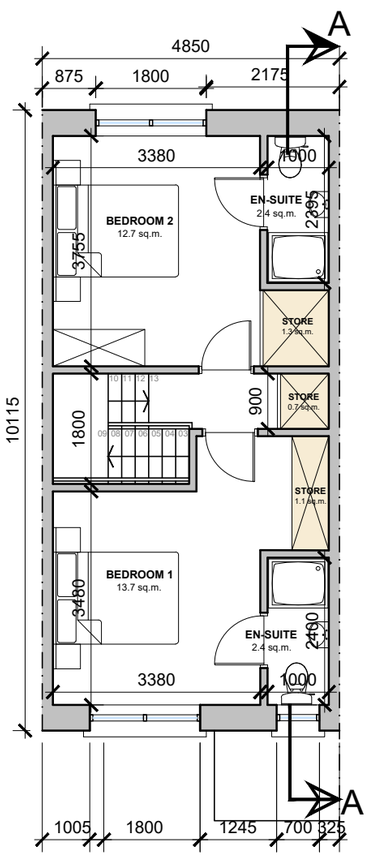


FIRST FLOOR PLAN

SCALE 1:100

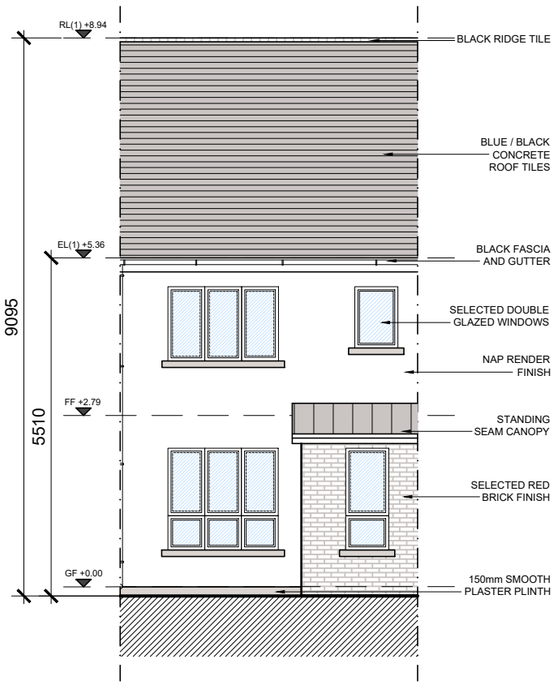


FRONT ELEVATION

SCALE 1:100

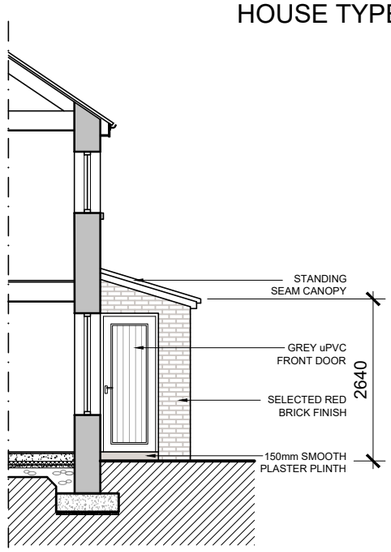


POP-OUT SIDE ELEVATION

SCALE 1:100

HOUSE TYPE 3.E2 - C.A.3 - 3D Image

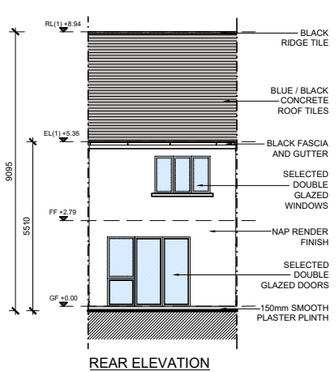


REAR ELEVATION

SCALE 1:200

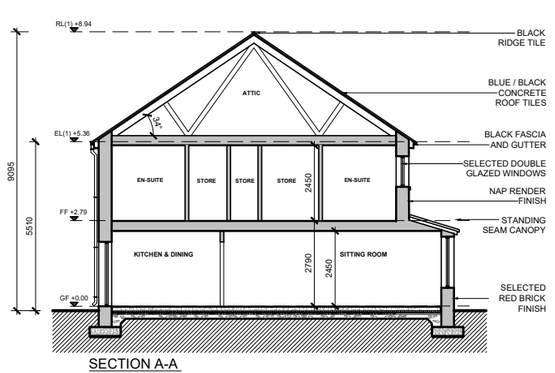


SECTION A-A

SCALE 1:200

***NOTE:** POSITION OF NORTH POINT AND LEVELS VARY - CHECK SITE PLAN FOR ORIENTATION - DWG NO. 20152-P-0004B*

| date | rev | name | chk | note |
|---|---|---|---|---|
| 08.12.21 | P1 | AL | EJG | ISSUE FOR PLANNING |

DEADY GAHAN ARCHITECTS
EASTGATE VILLAGE, LITTLE ISLAND, CORK
T. 021 4355016 W.WWW.DGARCHITECTS.IE
EMAIL:INFO@DGARCHITECTS.IE

Project

LANDS AT HOLLYSTOWN - KILMARTIN

HOLLYSTOWN SITES 2 & 3

Drawing title

HOUSE TYPE 3.E2 - MID UNIT

FLOOR PLANS, ELEVATIONS, SECTION A-A, 3D RENDER

| Scale | Drawn | Checked | Date |
|---|---|---|---|
| 1:100-200@A3 | AH | EJG | 04.11.20 |

| Project No. | Drg. No. | Revision |
|---|---|---|
| 20152 | 20152/P/0805 | P1 |

☐ Information \ Comments ☐ Tender

☐ Planning ☐ Construction