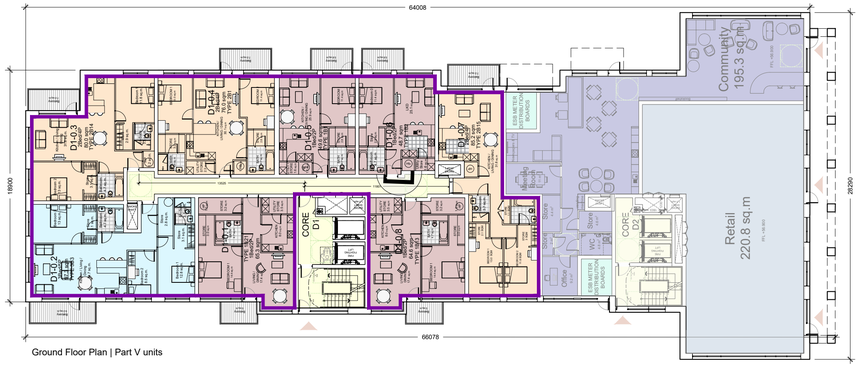

Ground Floor Plan | Part V units

PART V UNITS

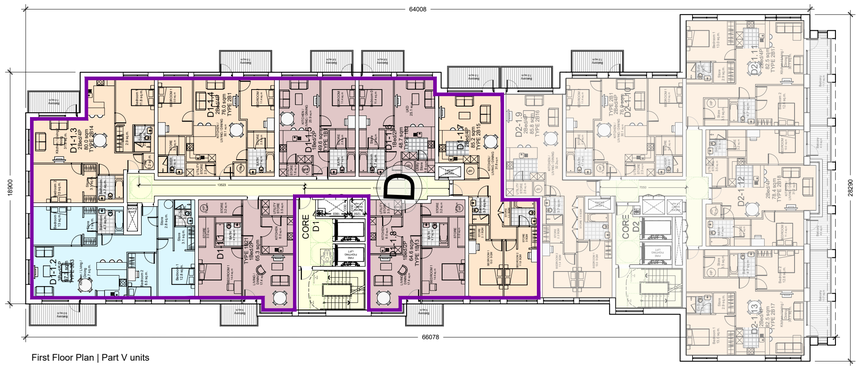

First Floor Plan | Part V units

PART V UNITS

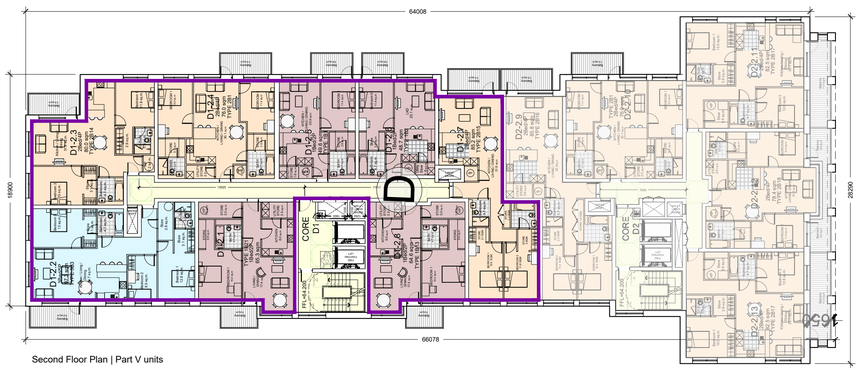

Second Floor Plan | Part V units

PART V UNITS

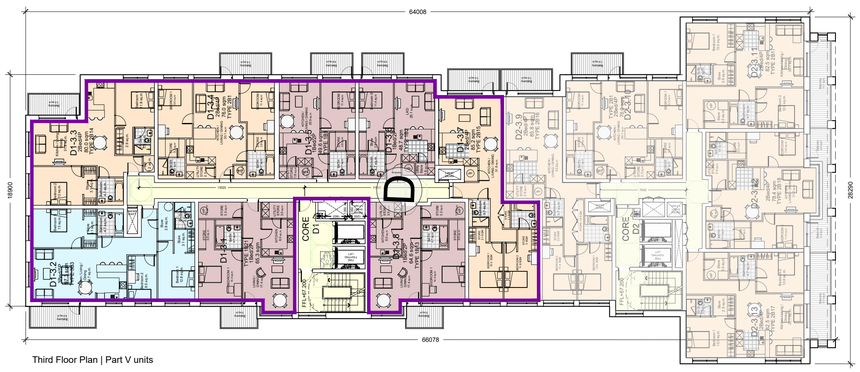

Third Floor Plan | Part V units

PART V UNITS

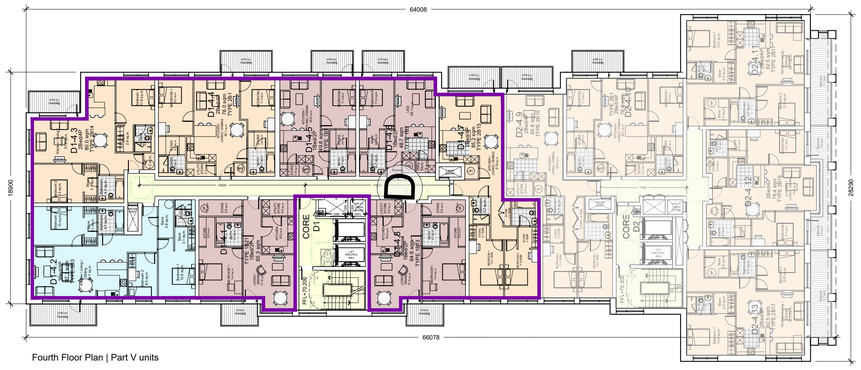

Fourth Floor Plan | Part V units

PART V UNITS

Fifth Floor Plan | Part V units

PART V UNITS

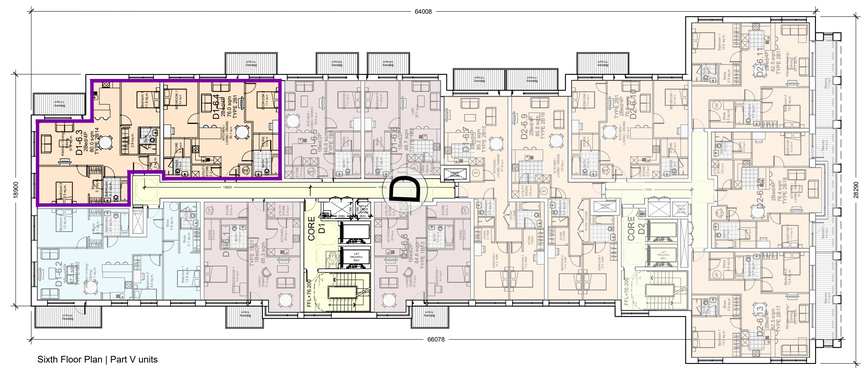

Sixth Floor Plan | Part V units

PART V UNITS

[m]

0 5 10 15 20 25

GENERAL NOTES

1. COPYRIGHT RESERVED
2. DO NOT SCALE DRAWING. USE FIGURED DIMENSIONS ONLY.
3. ALL DISCREPENCIES TO BE REPORTED TO ARCHITECT.
4. THE CONTRACTOR IS RESPONSIBLE FOR CHECKING ALL LEVELS AND DIMENSIONS.
5. ALL STRUCTURE TO BE TO STRUCTURAL ENGINEERS DETAILS.
6. ALL MECH & ELEC SERVICES TO SERVICES ENGINEERS DETAILS.
7. ALL PROPRIETARY ITEMS TO BE INSTALLED IN ACCORDANCE WITH MANUFACTURERS INSTRUCTIONS.
8. CONTRACTOR IS RESPONSIBLE FOR THE COORDINATION OF STRUCTURE FINISHES AND SERVICES.

REV	DATE	DESCRIPTION	BY
1	28.10.21	Issued for pre-planning	LR/IC
2	12.07.22	Issued for Planning - DRAFT	IC/MM
3	26.07.22	Issued for Planning - DRAFT	IC/MM
4	18.08.22	Apartment numbers added	IC
5	22.08.22	Issued for Planning	IC/LR

KEY PLAN | NOT TO SCALE

	BLOCK D | CORE D1		
	1 BED	2 BED	3 BED
GROUND FLOOR	4	3	1
1st FLOOR	4	3	1
2nd FLOOR	4	3	1
3rd FLOOR	4	3	1
4th FLOOR	4	3	1
5th FLOOR	0	2	1
6th FLOOR	0	2	0
TOTAL	20	19	6
	45		

PART V UNITS SCHEDULE

JOHN FLEMING
ARCHITECTS
THE TREE HOUSE, 17 RICHVIEW OFFICE PARK
CLONSKEAGH, D14 XR82, IRELAND
T: (01) 6689888 E: info@jfa.ie W: www.jfa.ie

CLIENT
SERENDALE LIMITED

PROJECT
Omni Plaza SHD
Omni park shopping centre, Santry, Dublin 9

DRAWING
Proposed Part V Units

SCALE 1:250 @ A1
JOB NO. 1817
DRAWN BY IC
DATE 27.09.2021
DRAWING NUMBER OMN-JFA-ZZ-00-DR-A-P2500
REVISION 5
DRAWING LOCATION w:\18 jobs\181700-current drawings

DRAWING STATUS
PLANNING