


Site Section 9
1 : 200

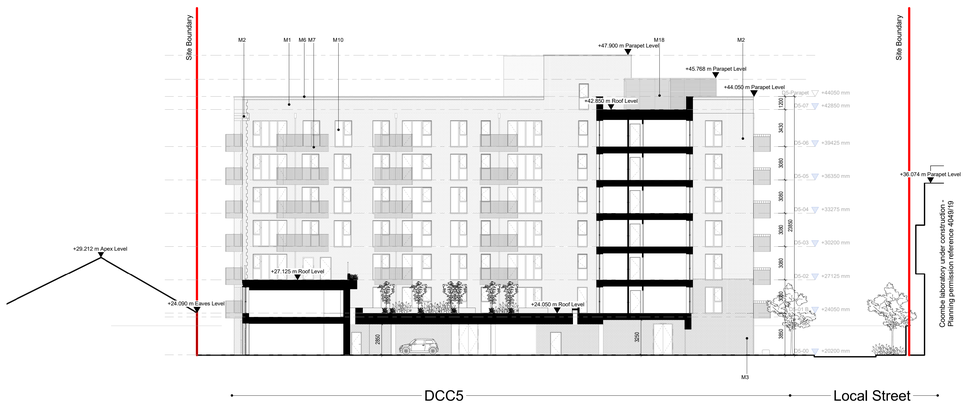


Site Section 11
1 : 200




Site Section 10
1 : 200

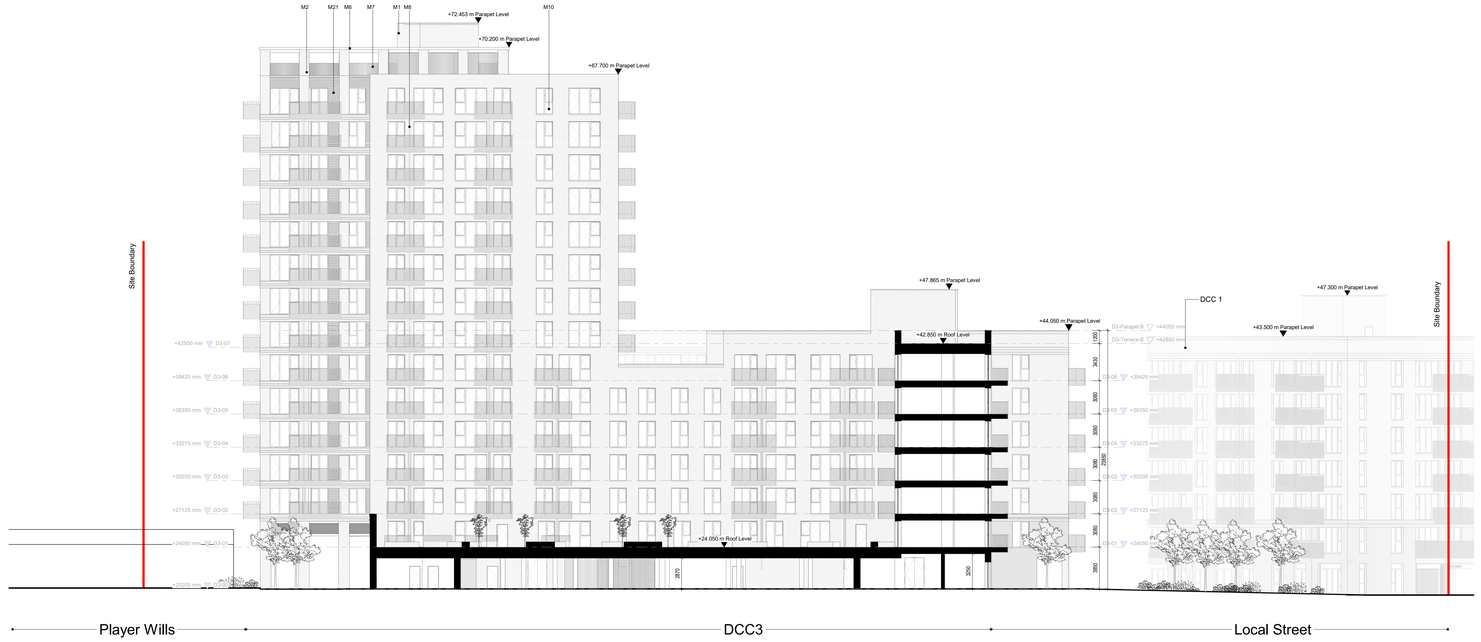


Site Section 12
1 : 200

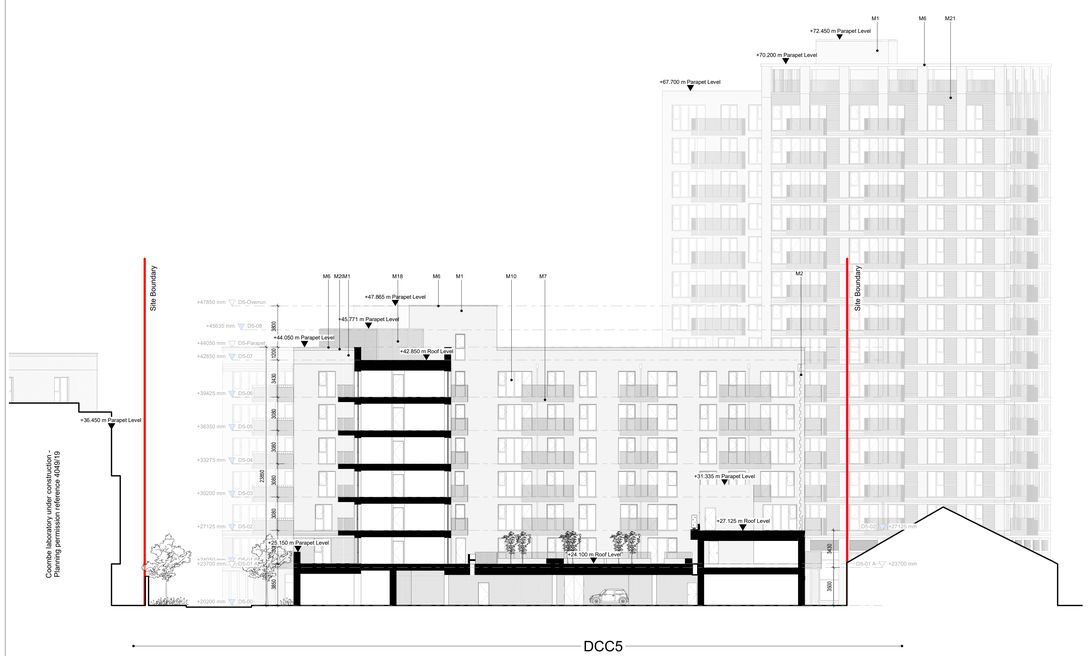


PLANNING

**00-ZZ-ML-A-ElevationMaterialKey**
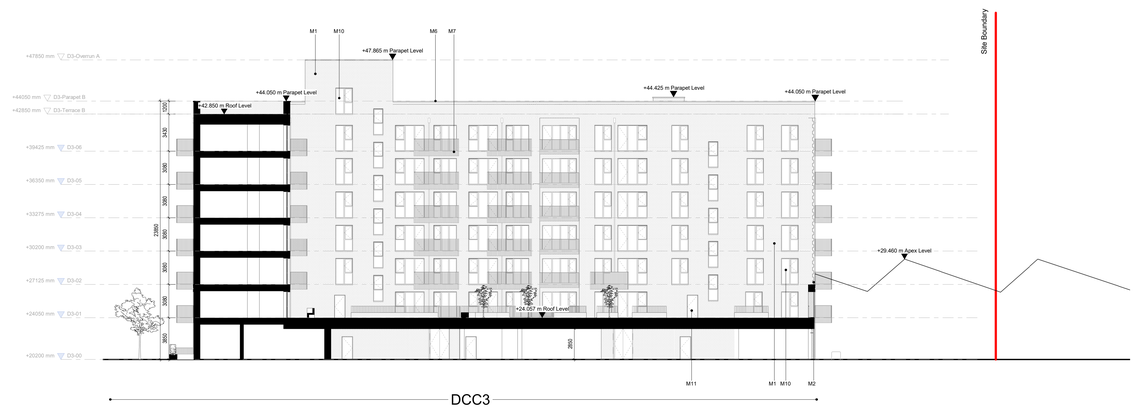
| | *Ventilation grille positioning strategy as indicated on Facade strategy in Design statement |
|---|---|
| M1 | Buff brick, stretcher bond, light mortar |
| M2 | Red brick, stretcher bond, light mortar |
| M3 | Red brick, stretcher bond, dark red mortar to match |
| M4 | Red brick banding with soldier course to top and bottom |
| M5 | Red brick banding with protruding soldier course to top and bottom and PCC sill |
| M6 | Precast concrete parapet capping |
| M7 | PPC metal balcony & railing, for colour strategy ref. to Design Statement |
| M8 | Recessed PPC aluminium RWP to Tower; for colour strategy ref. to Design Statement |
| M10 | PPC aluminium window; for colour strategy ref. to Design Statement |
| M11 | PPC aluminium door; for colour strategy ref. to Design Statement |
| M13 | PPC metal entrance gate / railing; for colour strategy ref. to Design Statement |
| M15 | Red brick, hit and miss detail |
| M16 | Alternating red/buff sawtooth brick coursing panel with precast concrete head and base course |
| M17 | Recessed entrance w/ alternating red/buff sawtooth brick, precast concrete surround & downstand |
| M18 | Louvred screen to mechanical plant |
| M19 | Alternating red/buff stretcher bond coursing; flush |
| M20 | Buff brick soldier course |
| M21 | Recessed panel of alternating red/buff stretcher bond coursing; alternating course recessed |

| Revision | Date | Description | Issued | Checked |
|---|---|---|---|---|
| P1 | Dec '22 | Issued for Planning | CC | JB |

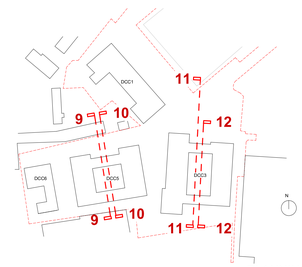LDA DESIGN
Ghníomhaireacht Forbartha Talún
Land Development Agency

**Notes**
For planning purposes only. Do not scale drawings. Errors to be reported to the Architect. To be read in conjunction with all relevant consultants information. All levels shown are above Ordnance datum.

**Copyright**
Copyright Metropolitan Workshop LLP
No implied license exists. This drawing should not be used to calculate areas for the purpose of valuation.

This drawing was prepared in part, based on survey information provided by others. Whilst this information is believed to be reliable, Metropolitan Workshop assumes no responsibility for the accuracy of this information or any errors or omissions that may have been incorporated into it as a result of incorrect information provided by others.

**Key**

Metropolitan Workshop
Fumbally Court
Fumbally Lane
Dublin
D08 N2N8

00 353 (0)1 531 4889
www.metwork.ie

| | |
|---|---|
| Project: | Donore Project, Donore Avenue |
| Client: | The Land Development Agency |
| Location | Dublin 8 |
| Title: | Site Sections 09 10 11 & 12 |
| Date: | Dec '22 |
| Scale: | 1 : 200 @ A0 |

Drawing Number:

| Project | Originator | Volume | Level | Type | Role | Reference | Suitability | Revision |
|---|---|---|---|---|---|---|---|---|
| STG | MET | 00 | XX | DR | A | 1130004 | S4 | P1 |

BS1192 Suitability Codes: A1, A2, An, etc. – Approved and accepted as Stage Complete, B1, B2, Bn, etc. – Partially signed-off, CR – As Construction Record documentation, D1 – Suitable for Costing, D2 – Suitable for Tender, D3 – Suitable for Contractor Design, D4 – Suitable for Manufacture/Procurement, S0 - Initial status or WIP, S1 - Suitable for Co-ordination, S2 - Suitable for Information, S3 - Suitable for Review & Comment, S4 - Suitable for Stage Approval, S6 – Suitable for PIM Authorisation (Information Exchanges 1-3), S6 – Suitable for AIM Authorisation (Information Exchange 4)