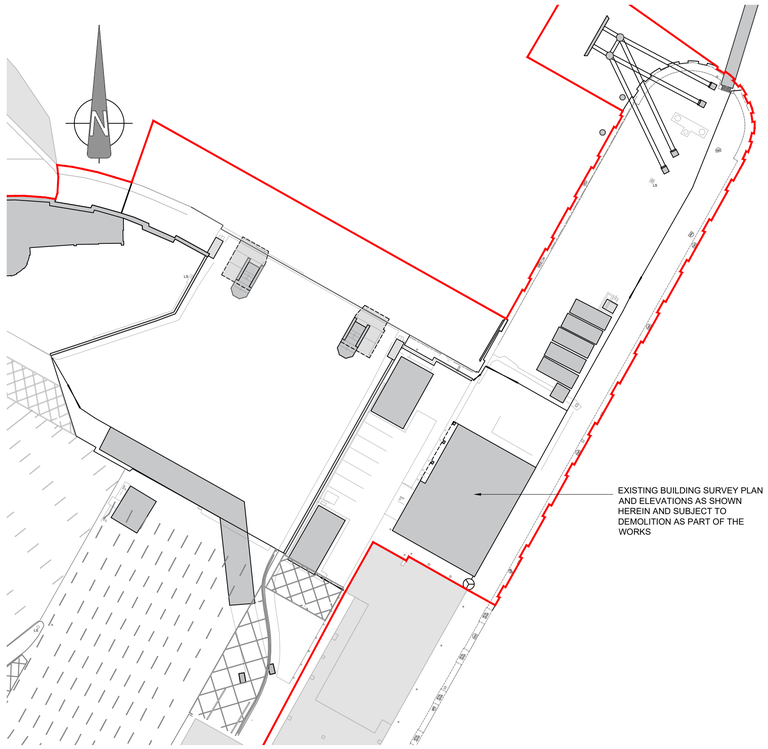

1 / 21003 KEY PLAN SHOWING LOCATION OF BUILDING (WHICH IS SUBJECT TO DEMOLITION)
1:500

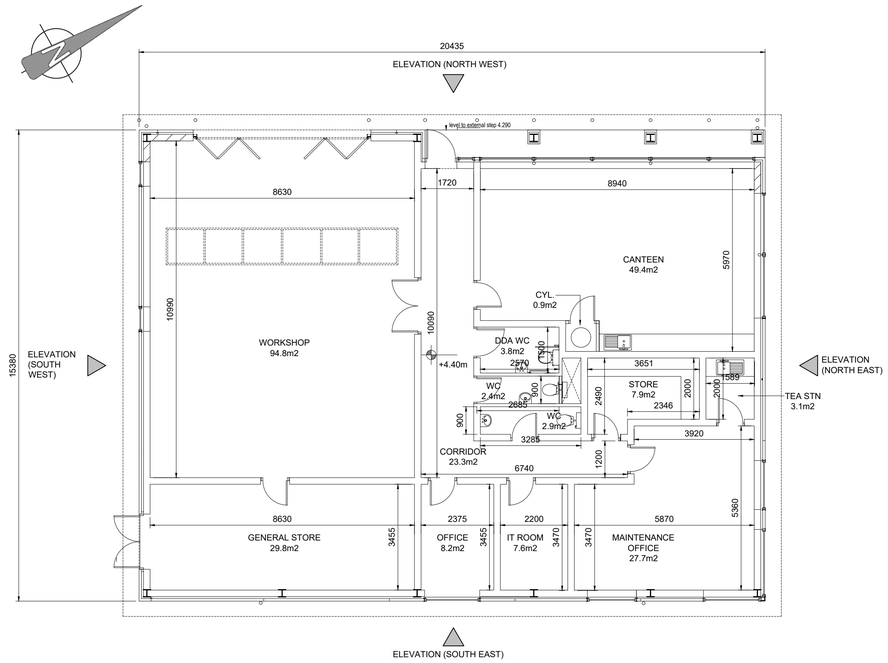

2 / 21003 EXISTING MAINTENANCE BUILDING - PLAN
1:100

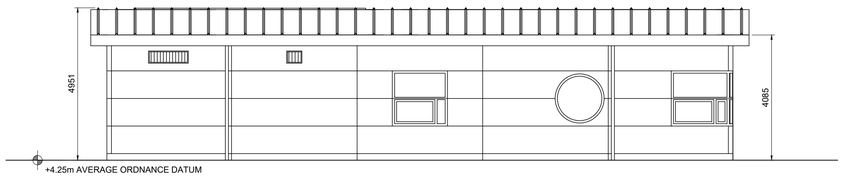

3 / 21003 SOUTH EAST ELEVATION
1:100

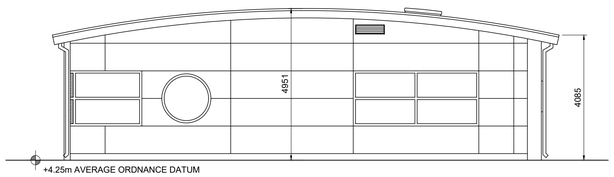

4 / 21003 NORTH EAST ELEVATION
1:100

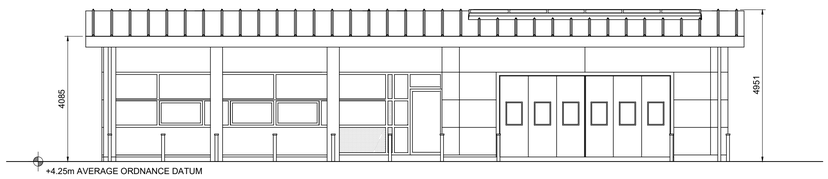

5 / 21003 NORTH WEST ELEVATION (FRONT)
1:100

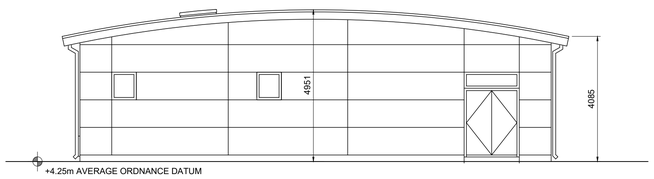

6 / 21003 SOUTH WEST ELEVATION
1:100

LEGEND

SITE TO WHICH THIS APPLICATION RELATES OUTLINED IN RED

LICENCE NUMBER © National Mapping Division of Tailte Éireann # 50351976

REFER TO DRAWING DUN-DJI-ZZ-XX-DR-A-21000 FOR ORDNANCE SURVEY MAP REFERENCES

THIS DRAWING SHALL BE READ IN CONJUNCTION WITH THE FOLLOWING ASSOCIATED DRAWINGS:

1. REFER TO WATERMAN MOYLAN ENGINEERING DRAWINGS.
2. REFER TO OTHER ARCHITECTURAL DRAWINGS INCLUDING THE FOLLOWING:

- DUN-DJI-ZZ-XX-DR-A-21001 / 21002 FOR EXISTING SITE PLAN
- DUN-DJI-ZZ-XX-DR-A-21003 FOR EXISTING ON SITE DLRCC BUILDING SURVEY
- DUN-DJI-ZZ-XX-DR-A-21004/ 21005 FOR THE EXISTING CONTIGUOUS ELEVATIONS
- DUN-DJI-ZZ-XX-DR-A-21010 / 21011 FOR THE SITE PLAN SHOWING DEMOLITIONS AND REMOVALS
- DUN-DJI-ZZ-XX-DR-A-21012 FOR THE EXISTING CONTIGUOUS ELEVATIONS SHOWING DEMOLITIONS AND REMOVALS
- DUN-DJI-ZZ-XX-DR-A-21020 / 21021 FOR PROPOSED SITE PLAN
- DUN-DJI-ZZ-XX-DR-A-21022 FOR THE PROPOSED BUILDING PLANS- GROUND AND FIRST FLOOR
- DUN-DJI-ZZ-XX-DR-A-21023 FOR THE PROPOSED BUILDING PLANS- SECOND AND ROOF LEVEL
- DUN-DJI-ZZ-XX-DR-A-21024 FOR THE PROPOSED BUILDING SECTIONS
- DUN-DJI-ZZ-XX-DR-A-21025/21026 FOR THE PROPOSED BUILDING ELEVATIONS
- DUN-DJI-ZZ-XX-DR-A-21027 FOR THE PROPOSED SUB STATION DETAILS
- DUN-DJI-ZZ-XX-DR-A-21028 FOR THE PROPOSED BUILDING SIGNAGE DETAILS
- DUN-DJI-ZZ-XX-DR-A-21031/21032 FOR THE PROPOSED SITE DETAILS
- DUN-DJI-ZZ-XX-DR-A-21100 FOR THE BUILDING AREA SCHEDULE
- DUN-DJI-ZZ-XX-RP-A-21101 FOR THE BUILDING DESIGN AND ACCESS STATEMENT
- DUN-DJI-ZZ-XX-DR-A-21102 FOR THE PLANNING STAGE FIRE STRATEGY
- DUN-DJI-ZZ-XX-RP-A-21103 FOR THE PLANNING STAGE MATERIAL FINISHES CONCEPT STRATEGY
- DUN-DJI-ZZ-XX-DR-A-21104 FOR THE PROPOSED 3D VISUALS
- FOR EXISTING SITE SURVEY REFER TO PRECISION SURVEY DRAWING 12086

ABBREVIATIONS:

FFL = FINISHED FLOOR LEVEL
O.D. = ORDNANCE DATUM
A.O.D = ABOVE ORDNANCE DATUM
RWP = RAINWATER PIPE
RWO = RAIN WATER OUTLET
O & M = OPERATIONS AND MAINTENANCE
DLRCC = DUN LAOGHAIRE RATHDOWN CO. CO.

REVISION:	DATE:	COMMENTS:	DRWN:	CHKD:	APRV:
01	23/10/2024	FINAL ISSUE	BR	BR	MH
00	09/09/2024	DRAFT ISSUE	BR	BR	MH

REVISION CONTROL:

DISCLAIMER:
THIS IS MADE AVAILABLE "AS IS" AND NO WARRANTIES ARE GIVEN OR LIABILITIES OF ANY KIND ARE ASSUMED WITH RESPECT TO THE QUALITY OF SUCH INFORMATION, INCLUDING, BUT NOT LIMITED, TO ITS FITNESS FOR A SPECIFIC PURPOSE, NON-INFRINGEMENT OF THIRD PARTY RIGHTS, ACCURACY, COMPLETENESS OR CURRENCY. THE RECIPIENT ASSUMES THE ENTIRE RISK AS TO THE USE AND RESULTS OF THE INFORMATION OF ITS CONTENTS TO OTHERS WITHOUT EXPLICIT AUTHORISATION IS PROHIBITED. COPIES - DIGITAL OR PRINTED ARE NOT CONTROLLED.

MAP NOTES/ DATA SOURCES:
© ORDNANCE SURVEY IRELAND, 2023. SOURCE DATA
RELEASE 16-AUG-2023, v-0020976_1.dwg

DRAWING STATUS:
PLANNING APPLICATION

CLIENT/ EMPLOYER:
KISH OFFSHORE WIND LTD/ BRAY OFFSHORE WIND LTD.

PROJECT TITLE:
DUBLIN ARRAY O & M BUILDING, ST. MICHAEL'S PIER
DUN LAOGHAIRE HARBOUR, CO. DUBLIN

DRAWING TITLE:
EXISTING MAINTENANCE BUILDING SURVEY

SHEET NO:
1 OF 1

DRAWING NUMBER:
DUN-DJI-ZZ-XX-DR-A-21003

REVISION NO:
01

SCALE BAR:
0 1 2 3 4
SCALE BAR METRES 1-100

SCALE: 1:100/1:500

PLOT SIZE: A1

DATUM: IRENET95

VERTICAL REF:

PRJ: IRENET95 IRISH TRANSVERSE MERCATOR

dji-group

DublinArray Generation for generations