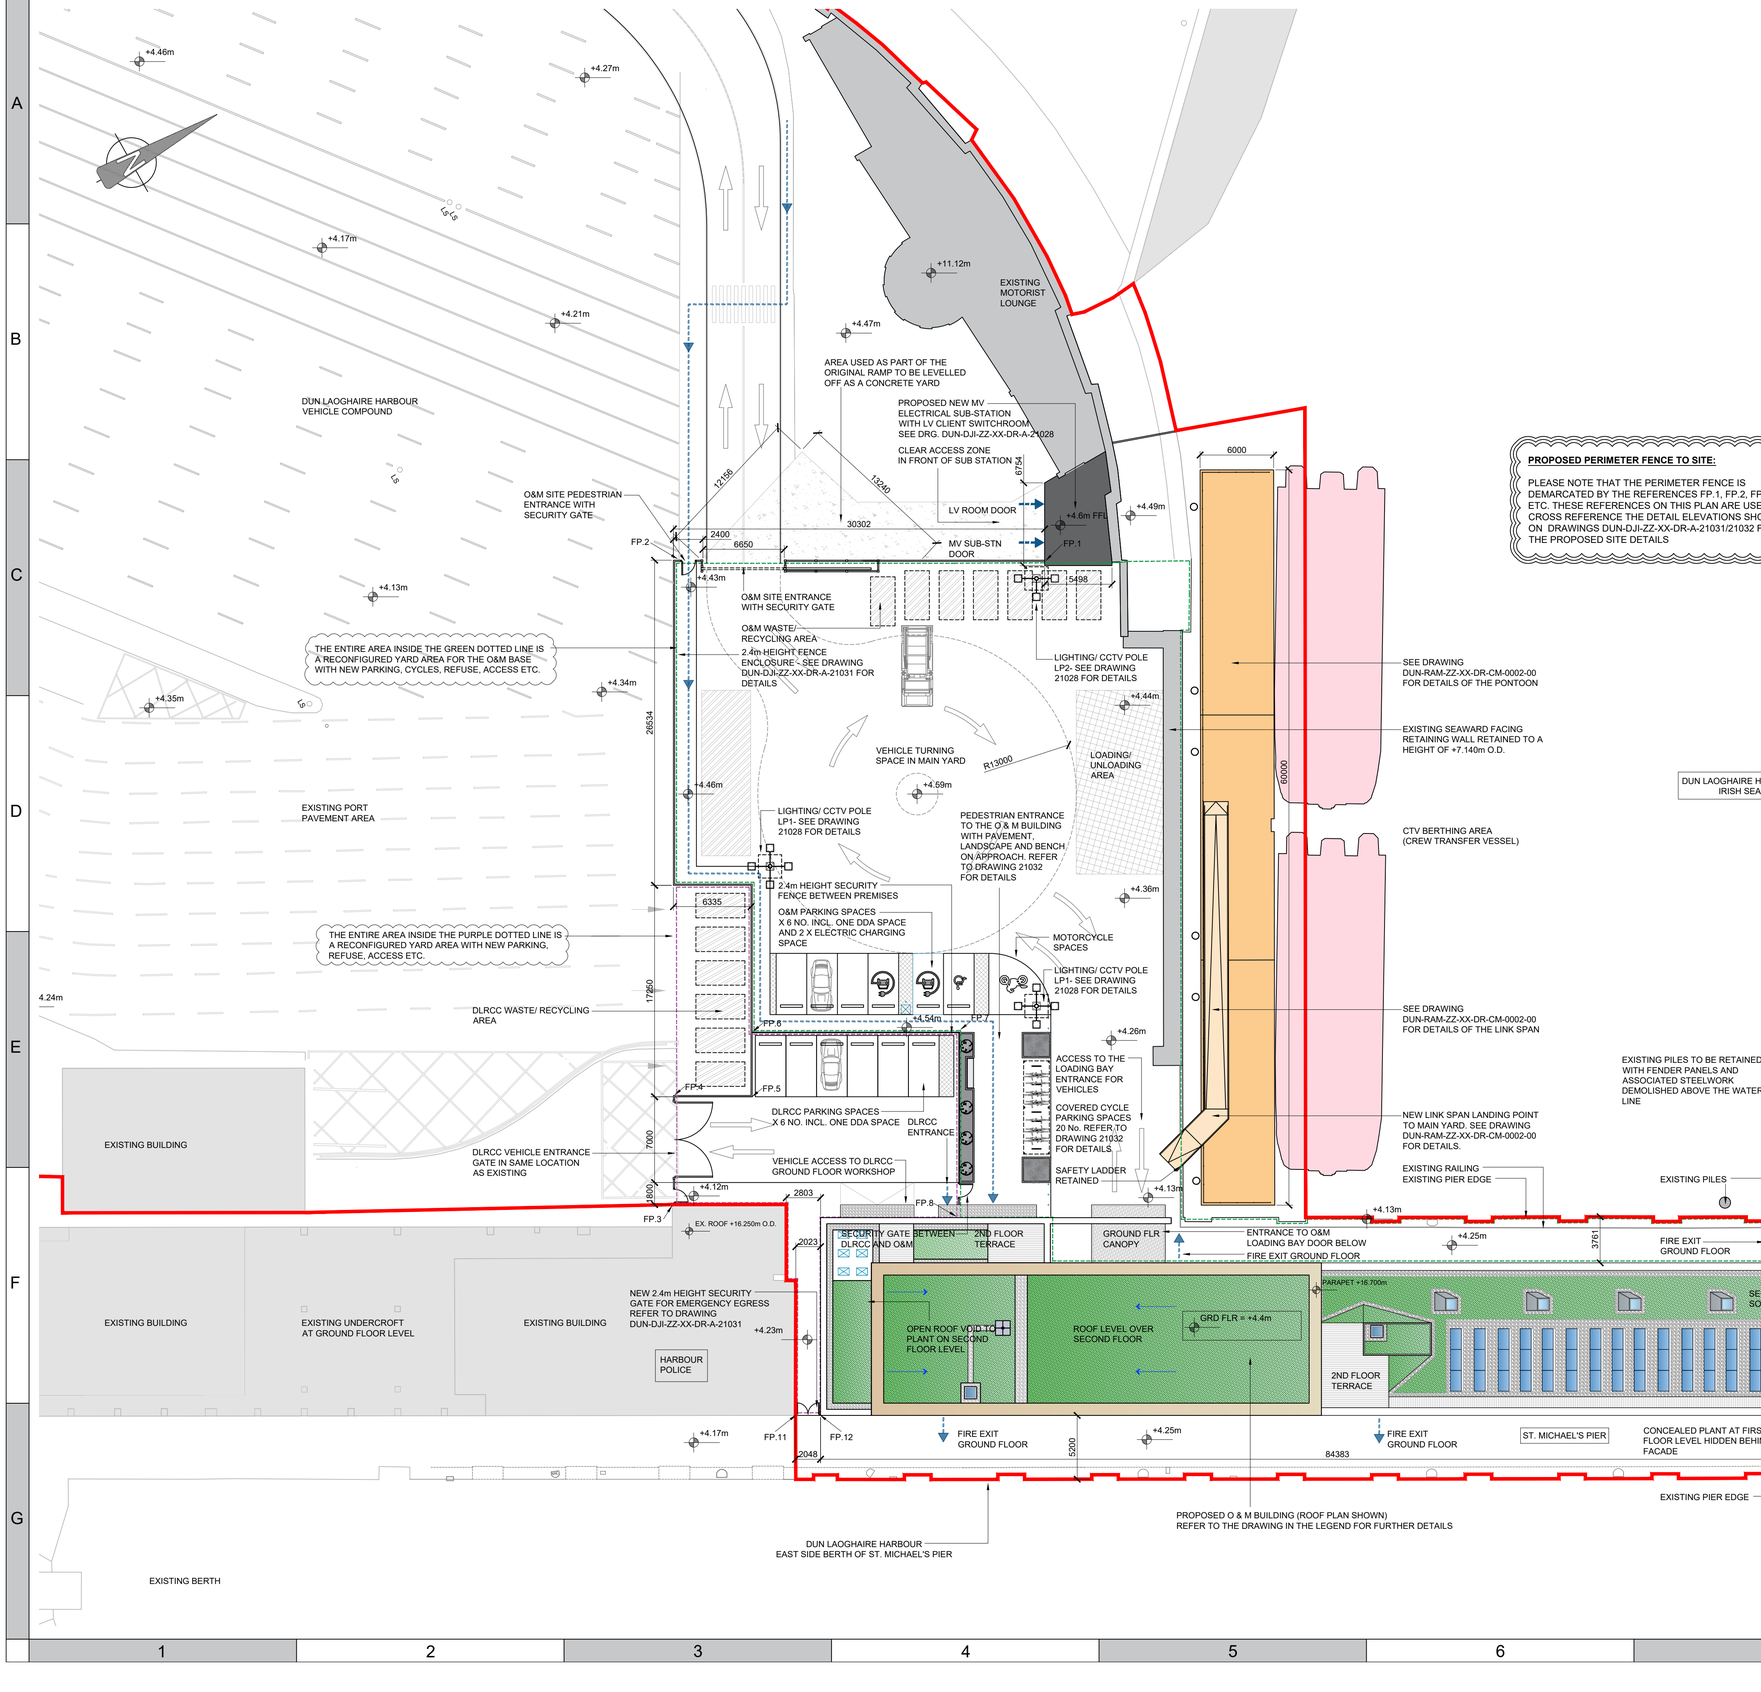

PROPOSED PERIMETER FENCE TO SITE:

PLEASE NOTE THAT THE PERIMETER FENCE IS DEMARCATED BY THE REFERENCES FP.1, FP.2, FP.3 ETC. THESE REFERENCES ON THIS PLAN ARE USED TO CROSS REFERENCE THE DETAIL ELEVATIONS SHOWN ON DRAWINGS DUN-DJI-ZZ-XX-DR-A-21031/21032 FOR THE PROPOSED SITE DETAILS

LEGEND

SITE TO WHICH THIS APPLICATION RELATES OUTLINED IN RED

REFER TO DRAWING DUN-DJI-ZZ-XX-DR-A-21000 FOR ORDNANCE SURVEY MAP REFERENCES

PORTION OF THE SITE IN THE FUNCTIONAL OPERATION OF THE O & M BUILDING

PORTION OF THE SITE IN THE FUNCTIONAL OPERATION OF DUN LAOGHAIRE RATHDOWN CO. CO.

MAIN ACCESS AND EGRESS ROUTES TO AND FROM THE BUILDING DENOTED BY ARROW

THIS DRAWING SHALL BE READ IN CONJUNCTION WITH THE FOLLOWING ASSOCIATED DRAWINGS:

1. REFER TO WATERMAN MOYLAN ENGINEERING DRAWINGS.
2. REFER TO OTHER ARCHITECTURAL DRAWINGS INCLUDING THE FOLLOWING:

- DUN-DJI-ZZ-XX-DR-A-21001 / 21002 FOR EXISTING SITE PLAN
- DUN-DJI-ZZ-XX-DR-A-21003 FOR EXISTING ON SITE DLRCC BUILDING SURVEY
- DUN-DJI-ZZ-XX-DR-A-21004/ 21005 FOR THE EXISTING CONTIGUOUS ELEVATIONS
- DUN-DJI-ZZ-XX-DR-A-21010 / 21011 FOR THE SITE PLAN SHOWING DEMOLITIONS AND REMOVALS
- DUN-DJI-ZZ-XX-DR-A-21012 FOR THE EXISTING CONTIGUOUS ELEVATIONS SHOWING DEMOLITIONS AND REMOVALS
- DUN-DJI-ZZ-XX-DR-A-21020 / 21021 FOR PROPOSED SITE PLAN
- DUN-DJI-ZZ-XX-DR-A-21022 FOR THE PROPOSED BUILDING PLANS- GROUND AND FIRST FLOOR
- DUN-DJI-ZZ-XX-DR-A-21023 FOR THE PROPOSED BUILDING PLANS- SECOND AND ROOF LEVEL
- DUN-DJI-ZZ-XX-DR-A-21024 FOR THE PROPOSED BUILDING SECTIONS
- DUN-DJI-ZZ-XX-DR-A-21025/21026 FOR THE PROPOSED BUILDING ELEVATIONS
- DUN-DJI-ZZ-XX-DR-A-21027 FOR THE PROPOSED SUB STATION DETAILS
- DUN-DJI-ZZ-XX-DR-A-21028 FOR THE PROPOSED BUILDING SIGNAGE DETAILS
- DUN-DJI-ZZ-XX-DR-A-21031/21032 FOR THE PROPOSED SITE DETAILS
- DUN-DJI-ZZ-XX-DR-A-21100 FOR THE BUILDING AREA SCHEDULE
- DUN-DJI-ZZ-XX-RP-A-21101 FOR THE BUILDING DESIGN AND ACCESS STATEMENT
- DUN-DJI-ZZ-XX-DR-A-21102 FOR THE PLANNING STAGE FIRE STRATEGY
- DUN-DJI-ZZ-XX-RP-A-21103 FOR THE PLANNING STAGE MATERIAL FINISHES CONCEPT STRATEGY
- DUN-DJI-ZZ-XX-DR-A-21104 FOR THE PROPOSED 3D VISUALS
- FOR EXISTING SITE SURVEY REFER TO PRECISION SURVEY DRAWING 12086

ABBREVIATIONS:

FFL = FINISHED FLOOR LEVEL
O.D. = ORDNANCE DATUM
A.O.D = ABOVE ORDNANCE DATUM
RWP = RAINWATER PIPE
RWO = RAIN WATER OUTLET
O & M = OPERATIONS AND MAINTENANCE
DLRCC = DUN LAOGHAIRE RATHDOWN CO. CO.
LS = LAMP STANDARD

REVISION:	DATE:	COMMENTS:	DRWN:	CHKD:	APRV:
01	23/10/2024	FINAL ISSUE	BR	BR	MH
00	09/09/2024	DRAFT ISSUE	BR	BR	MH

REVISION CONTROL:

DISCLAIMER:

THIS IS MADE AVAILABLE "AS IS" AND NO WARRANTIES ARE GIVEN OR LIABILITIES OF ANY KIND ARE ASSUMED WITH RESPECT TO THE QUALITY OF THE DRAWING, INCLUDING, BUT NOT LIMITED TO, THE WARRANTIES OF FITNESS FOR ANY PARTICULAR PURPOSE, ASSUMING NEITHER OF THE ABOVE NOR ANY RIGHTS OR ITS CORRECTNESS, THE REPRODUCTION, DISTRIBUTION AND UTILISATION OF THIS DOCUMENT AS WELL AS THE COMMUNICATION OF ITS CONTENTS TO OTHERS WITHOUT EXPLICIT AUTHORISATION IS PROHIBITED. COPIES - DIGITAL OR PRINTED ARE NOT CONTROLLED.

MAP NOTES/ DATA SOURCES:
6 ORDNANCE SURVEY IRELAND, 2023, SOURCE DATA RELEASE 16-AUG-2023, v-5035976_1.dwg.

DRAWING STATUS:
PLANNING APPLICATION

CLIENT/ EMPLOYER:
KISH OFFSHORE WIND LTD/ BRAY OFFSHORE WIND LTD.

PROJECT TITLE:
DUBLIN ARRAY O & M BUILDING, ST. MICHAEL'S PIER
DUN LAOGHAIRE HARBOUR, CO. DUBLIN

DRAWING TITLE:
PROPOSED SITE PLAN - SHEET 2

SHEET NO:
2 OF 2

DRAWING NUMBER:
DUN-DJI-ZZ-XX-DR-A-21021

REVISION NO:
01

SCALE BAR:
0 5 10
SCALE BAR METRES

SCALE: 1:250
PLOT SIZE: A1
DATUM: IRENET95
VERTICAL REF:
PRJ: IRENET95 IRISH TRANSVERSE MERCATOR

dji-group
DublinArray Generation for generations