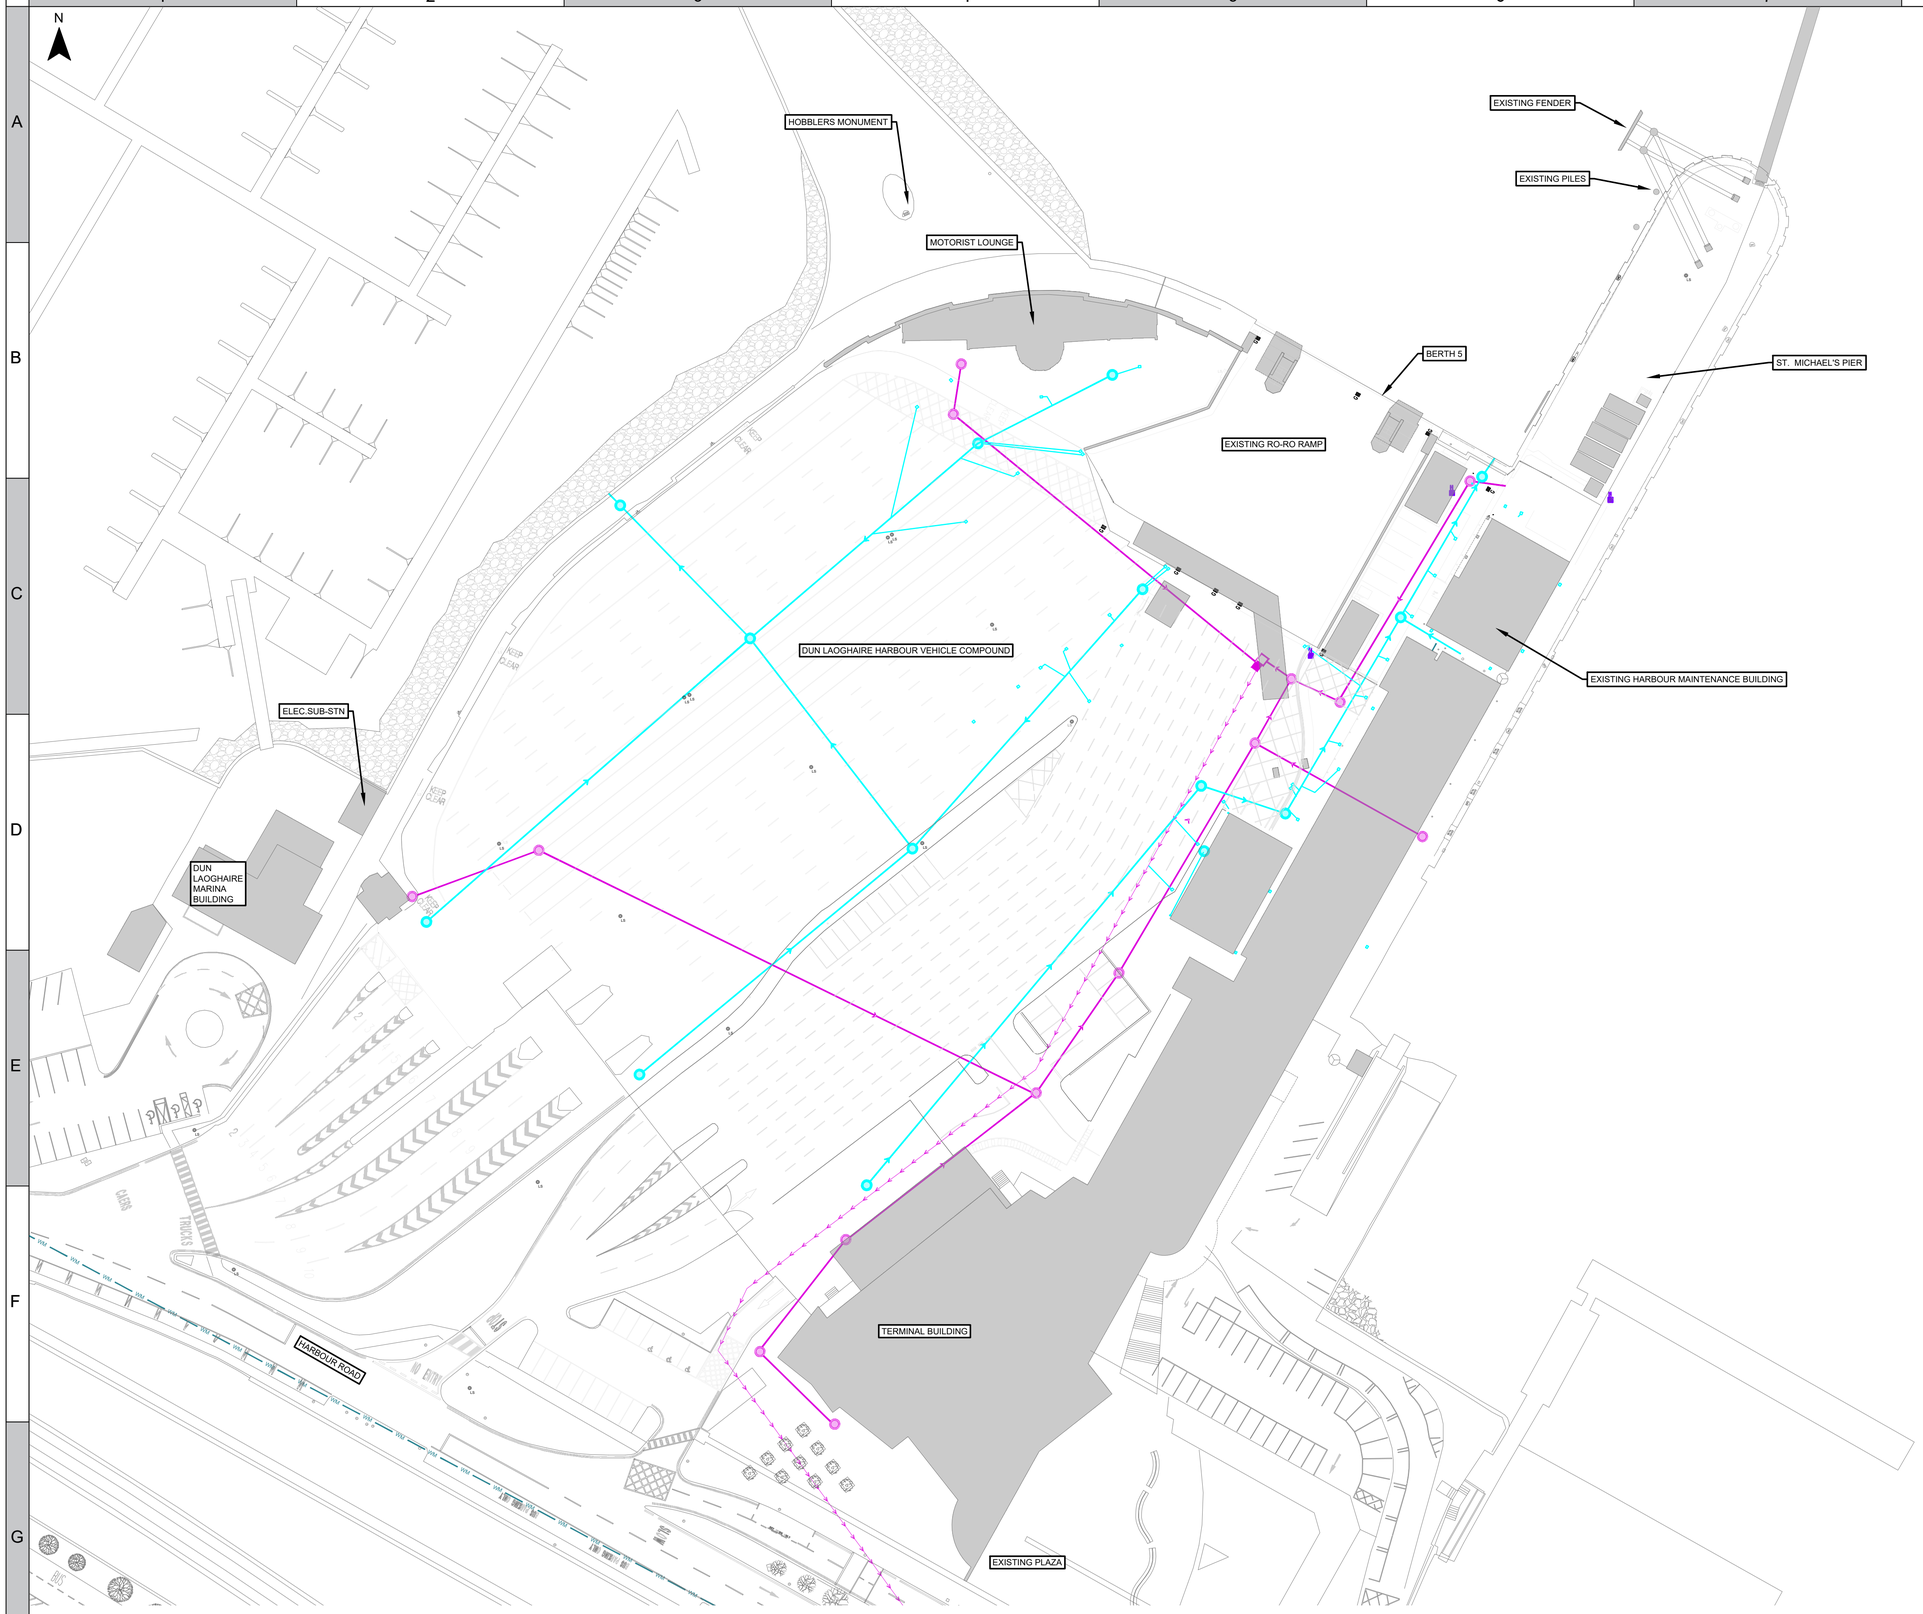

EXISTING SERVICES

SCALE 1:500

NOTE:
1. THIS DRAWING SHALL BE READ IN CONJUNCTION WITH THE FOLLOWING ASSOCIATED DRAWINGS:
   a. DUN-DJI-ZZ-XX-DR-A-21021 (R04), FOR ARCHITECTS SITE LAYOUT PLAN
   b. DUN-WMC-ZZ-XX-DR-C-P0200 - PROPOSED DRAINAGE LAYOUT
   c. DUN-WMC-ZZ-XX-DR-C-P0300 - PROPOSED WATERMAIN LAYOUT SHEET 1 OF 2
   d. DUN-WMC-ZZ-XX-DR-C-P0301 - PROPOSED WATERMAIN LAYOUT SHEET 2 OF 2
2. CONTRACTOR TO CONFIRM POSITION AND INVERT OF ALL EXISTING SERVICES PRIOR TO COMMENCEMENT OF ANY WORKS. CONTRACTOR TO IMMEDIATELY INFORM ENGINEER IF ANY DISCREPANCIES ARE IDENTIFIED.

LEGEND

- EXISTING SURFACE WATER SEWER AND MANHOLE. MANHOLE COVER AND INVERT LEVELS AND PIPE SIZE.
- EXISTING FOUL WATER SEWER AND MANHOLE. MANHOLE COVER AND INVERT LEVELS AND PIPE SIZE.
- EXISTING GULLIES
- INDICATES EXISTING 200mmØ FOUL RISING MAIN
- WH — EXISTING 100mmØ WATERMAIN
- EXISTING FIRE HYDRANT

REVISION:	DATE:	COMMENTS:	DRWN:	CHKD:	APRV:
R00	30/09/2024	FINAL ISSUE	PW	EC	PO

REVISION CONTROL:

DISCLAIMER:

THIS IS MADE AVAILABLE "AS IS" AND NO WARRANTIES ARE GIVEN OR LIABILITIES OF ANY KIND ARE ASSUMED WITH RESPECT TO THE QUALITY OF SUCH INFORMATION, INCLUDING, BUT NOT LIMITED, TO ITS FITNESS FOR A SPECIFIC PURPOSE, NON-INFRINGEMENT OF THIRD PARTY RIGHTS OR ITS CORRECTNESS. THE REPRODUCTION, DISTRIBUTION AND UTILISATION OF THIS DOCUMENT AS WELL AS THE COMMUNICATION OF ITS CONTENTS TO OTHERS WITHOUT EXPLICIT AUTHORISATION IS PROHIBITED. COPIES - DIGITAL OR PRINTED ARE NOT CONTROLLED.

MAP NOTES/ DATA SOURCES:

LICENCE NUMBER © NATIONAL MAPPING DIVISION OF TAILTE ÉIREANN # 50351976

DRAWING STATUS:
PLANNING APPLICATION

CLIENT/ EMPLOYER:
KISH OFFSHORE WIND LTD/ BRAY OFFSHORE WIND LTD.

PROJECT TITLE:
DUBLIN ARRAY O & M BUILDING, ST. MICHAEL'S PIER
DUN LAOGHAIRE HARBOUR, CO. DUBLIN

DRAWING TITLE:
EXISTING DRAIANGE AND WATERMAIN SERVICES

SHEET NO:
1 OF 1

DRAWING NUMBER:
DUN-WMC-ZZ-XX-DR-C-P0400

REVISION NO:
R00

SCALE BAR:
0 10 20
SCALE BAR METRES 1:500

SCALE: 1:500
PLOT SIZE: A1
DATUM: IRENET95
VERTICAL REF.:
PRJ: IRENET95 IRISH TRANSVERSE MERCATOR

waterman moylan

DublinArray
Generation for generations