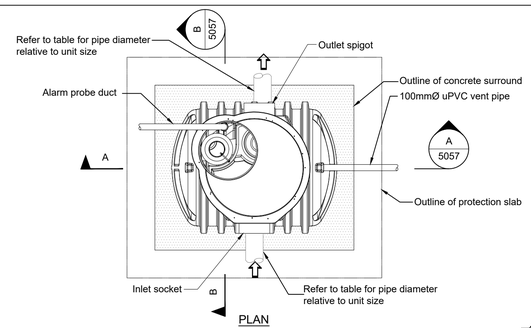

PLAN

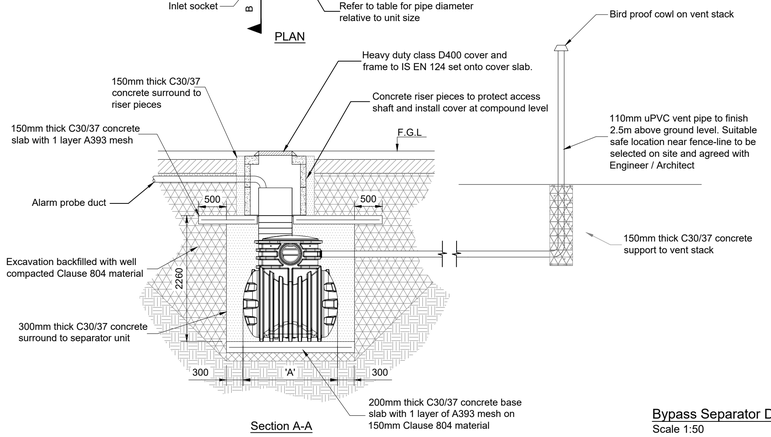

Section A-A

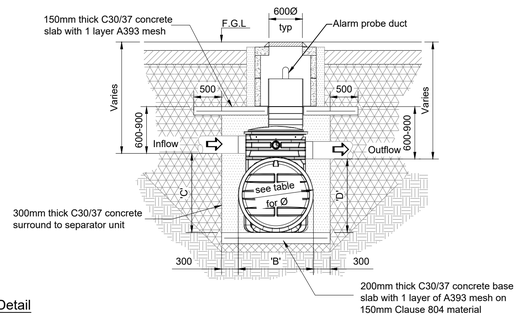

Section B-B

Bypass Separator Detail

Scale 1:50

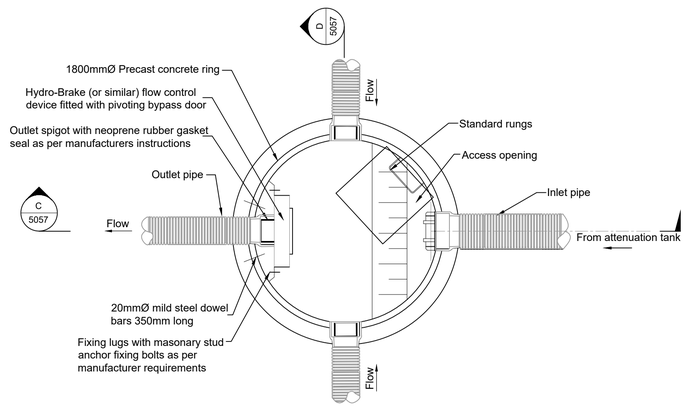

Plan

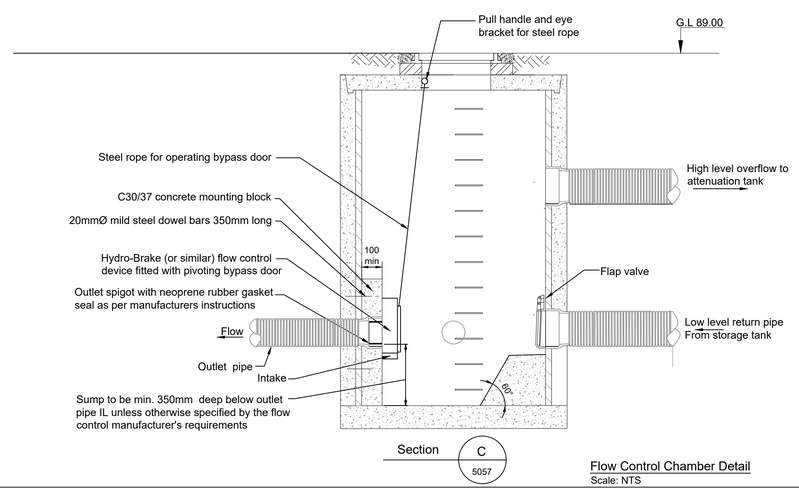

Section C 5057

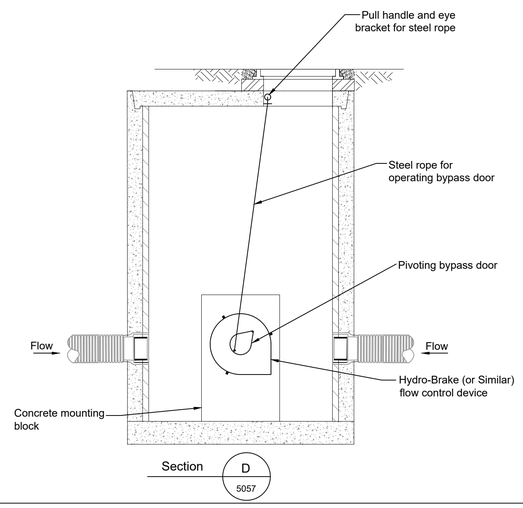

Section D 5057

Flow Control Chamber Detail

Scale: NTS

Notes

1. For Planning purposes only.
2. This drawing shall be read in conjunction with all other drawings, reports and specifications.
3. Unless otherwise indicated, all dimensions are in millimetres and all levels are in metres relative to Ordnance datum at Malin Head'
4. Do not scale off this drawing. Use figured dimensions only and contact the Clients Representative where any clarification is required.
5. Layout and size of drainage elements subject to minor changes pending detail design and the outcome of site investigations (including Infiltration testing in accordance with BRE Digest 365)

KEY TO SYMBOLS

REFERENCE DRAWINGS

229100714-MMD-00-XX-DR-C-5050 - OSS Site Drainage and Watermain Layout
229100714-MMD-00-XX-DR-C-5051 - OSS Site Drainage Layout - Sheet 01
229100714-MMD-00-XX-DR-C-5052 - OSS Site Drainage Layout - Sheet 02
229100714-MMD-00-XX-DR-C-5053 - OSS Watermain Layout - Sheet 01
229100714-MMD-00-XX-DR-C-5054 - OSS Watermain Layout - Sheet 02
229100714-MMD-00-XX-DR-C-5055 - OSS Drainage Details Sheet 01
229100714-MMD-00-XX-DR-C-5056 - OSS Drainage Details Sheet 02
229100714-MMD-00-XX-DR-C-5058 - OSS Drainage Details Sheet 04

EcoDoc NUMBER:
005396095-03

DRAWING STATUS
PUBLIC

DISCLAIMER
THIS IS MADE AVAILABLE "AS IS" AND NO WARRANTIES ARE GIVEN OR LIABILITIES OF ANY KIND ARE ASSUMED WITH RESPECT TO THE QUALITY OF SUCH INFORMATION, INCLUDING, BUT NOT LIMITED, TO ITS FITNESS FOR A SPECIFIC PURPOSE, NON-INFRINGEMENT OF THIRD PARTY RIGHTS OR IT'S CORRECTNESS. THE REPRODUCTION, DISTRIBUTION AND UTILISATION OF THIS DOCUMENT AS WELL AS THE COMMUNICATION OF ITS CONTENTS TO OTHERS WITHOUT EXPLICIT AUTHORISATION IS PROHIBITED.
COPIES – DIGITAL OR PRINTED ARE NOT CONTROLLED.

MAP NOTES / DATA SOURCES:

PROJECT TITLE:
Dublin Array Offshore Wind Farm

DRAWING TITLE:
OSS - Drainage Details - Sheet 03

DRAWING NUMBER: 229100714-MMD-00-XX-DR-C-5057

SHEET NUMBER: 03 of 04

VER	DATE	REMARKS	DRAW	CHECK	APRD
PL1	23-10-2024	For Submission	ERN	DMY	DMC
PL2	2024-11-04	For Submission	ERN	DMY	DMC

SCALE: AS SHOWN | DATUM: IRENET95 | VERTICAL REF:
PLOT SIZE: A1 | PRJ: IRENET95 IRISH TRANSVERSE MERCATOR

Meters
0 2.5 5
1:50

GRID NORTH

MOTT MACDONALD

Dublin Array
Generation for generations
Kish Offshore Wind Limited - Bray Offshore Wind Limited