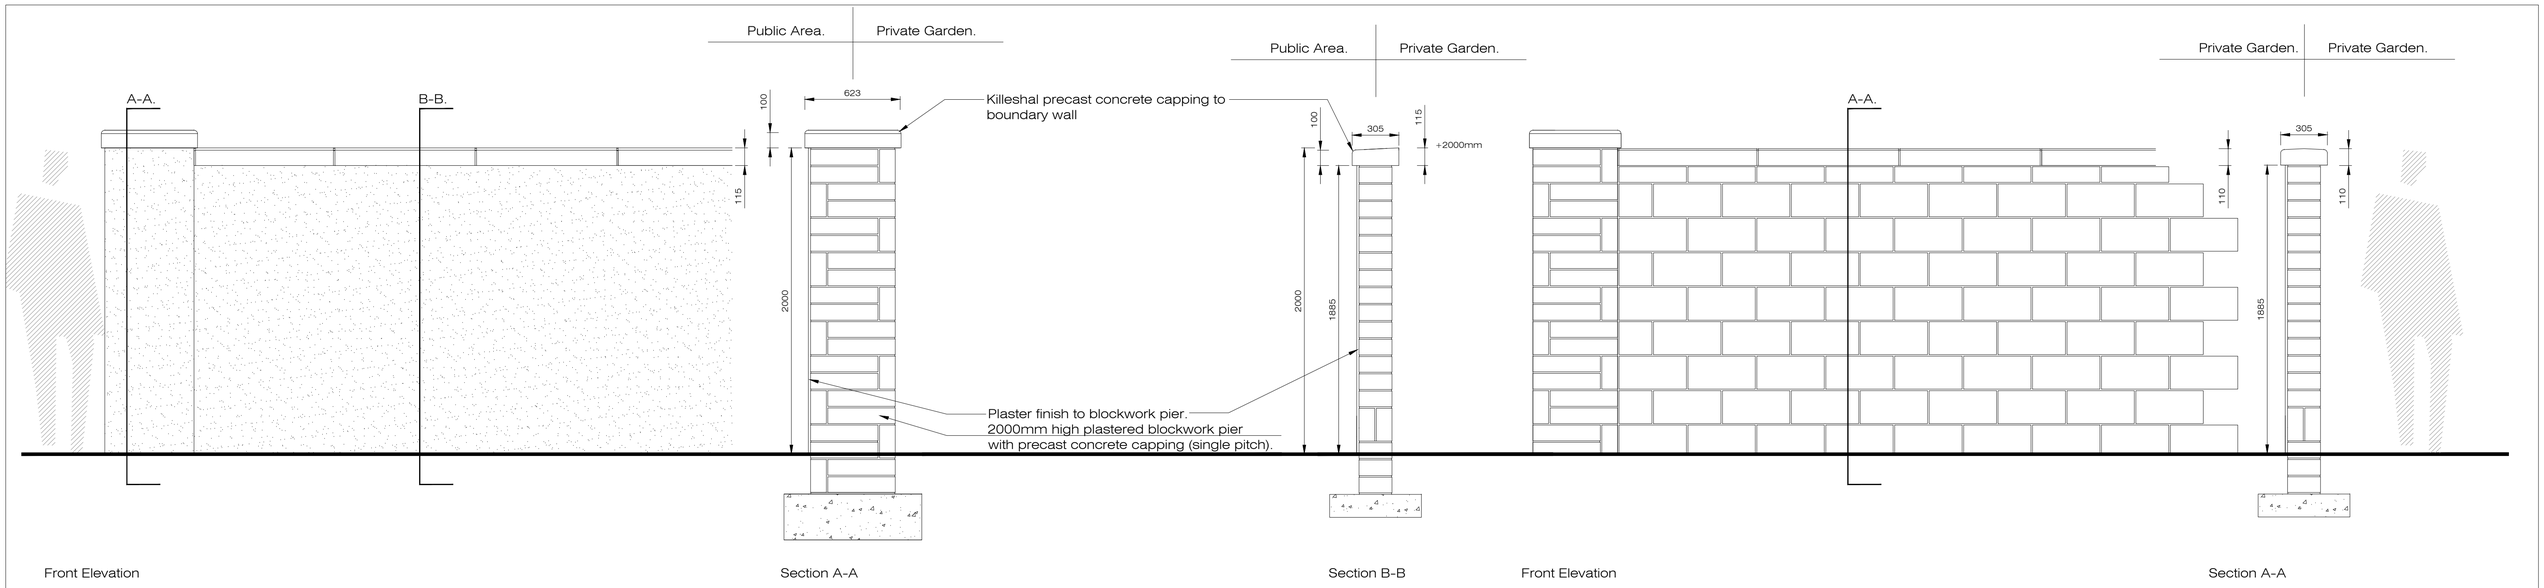

Front Elevation

Section A-A

Section B-B

Front Elevation

Section A-A

Detail D01 Dwg BD-01-PP 2.0mtr Rendered Blockwall boundary
Located between rear garden and public areas / public pathways.
See BP-01-PP for location
Scale @ 1:20

Detail D01.1 Dwg BD-01-PP 2.0mtr Rendered Blockwall boundary rear garden elevation
Located between rear garden and public areas / public pathways.
See BP-01-PP for location
Scale @ 1:20

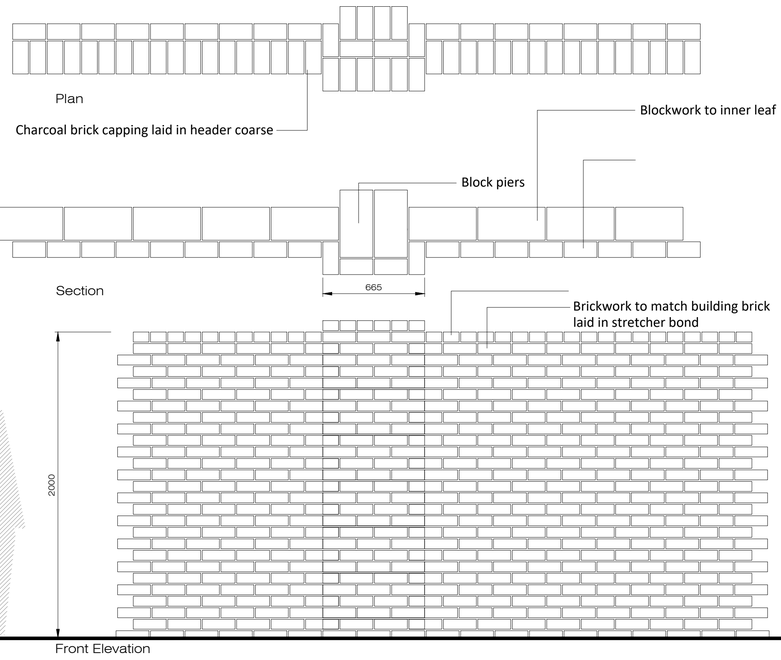

Note
All timber to be pressure treated with Tanalith E or similar approved.

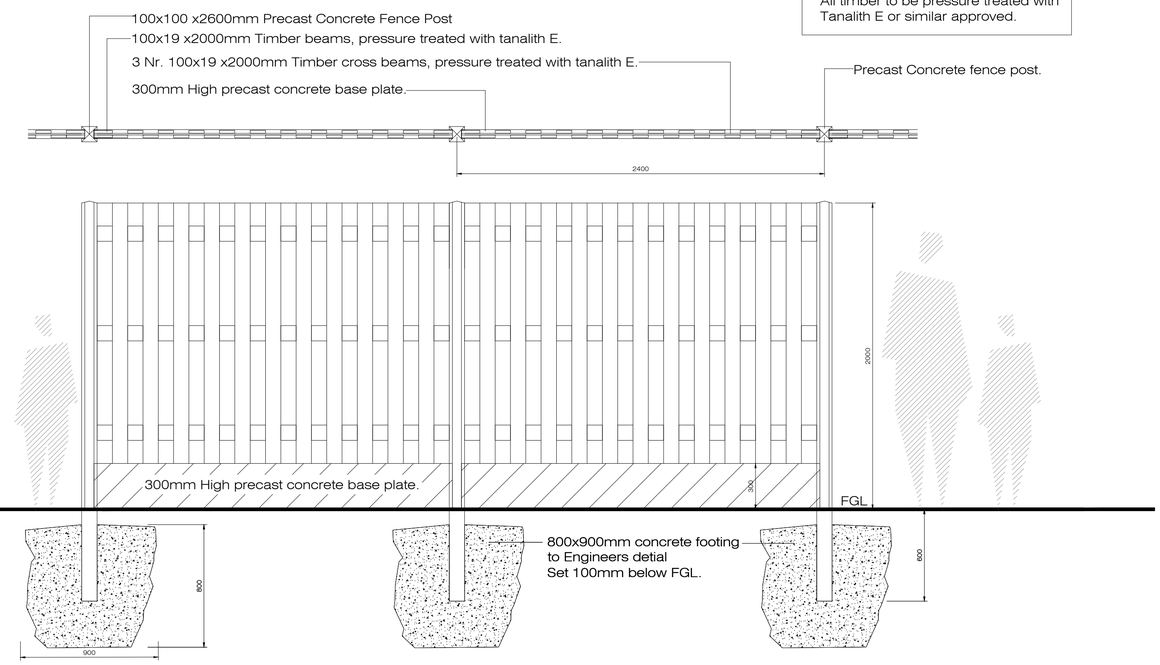

Detail D02 Dwg BD-01-PP 2.0mtr Brickfaced Blockwall boundary
Located between rear garden and public areas / public pathways.
See BP-01-PP for location
Scale @ 1:20

Detail D03 Dwg BD-01-PP 2.0mtr High concrete post with hit + miss timber panel fence and precast concrete kicker board. Boundary located between private rear gardens.
See BP-01-PP for location
Scale @ 1:20

Rev.	Date	Note
00.	00.00.0000	TBC

Registered Landscape Architect

North

General Notes

Doyle & O'Troithigh Landscape Architecture

Project Name: Kishoge Part 10 Application

Drawing Name: Site 3 Boundary Details 1 of 4

Status	Planning	Drawing No.	BD-01-PP
Project No.	23-021	Revision No.	00
Scale	1:20	Drawn By	KGR
Date	15/09/2024	Checked By	DOT

Linda Doyle
Director
+353 (0)87 267 4196
linda@doyle-otroithigh.com

Daithí O'Troithigh
Director
+353 (0)86 300 3499
daithi@doyle-otroithigh.com

Office Address
Pembroke House
28-23 Upper Pembroke St
Dublin 2

Contact
mail@doyle-otroithigh.com
+353 (0)1 608 7782