Proposed Wind Farm Development

Coole Wind Farm, Co. Westmeath

Planning Permission Application Drawings

Schedule of Drawings

Drawing No.	Drawing Title	Scale	Page Size
200445 – 01	Location Context Map	1: 60,000	A3
200445 – 02	Site Location Map	1: 60,000	A3
200445 – 03	Site Location Key Plan	1: 30,000	A1
200445 – 04	Site Location Plan 1 of 9	1: 5,000	A1
200445 – 05	Site Location Plan 2 of 9	1: 5,000	A1
200445 – 06	Site Location Plan 3 of 9	1: 5,000	A1
200445 – 07	Site Location Plan 4 of 9	1: 5,000	A1
200445 – 08	Site Location Plan 5 of 9	1: 5,000	A1
200445 – 09	Site Location Plan 6 of 9	1: 5,000	A1
200445 – 10	Site Location Plan 7 of 9	1: 5,000	A1
200445 – 11	Site Location Plan 8 of 9	1: 5,000	A1
200445 – 12	Site Location Plan 9 of 9	1: 5,000	A1
200445 – 13	Site layout Key Plan B	1: 30,000	A1
200445 – 14	Site Layout Sheet 1 of 24	1: 2,500	A1
200445 – 15	Site Layout Sheet 2 of 24	1: 2,500	A1
200445 – 16	Site Layout Sheet 3 of 24	1: 2,500	A1
200445 – 17	Site Layout Sheet 4 of 24	1: 2,500	A1
200445 – 18	Site Layout Sheet 5 of 24	1: 2,500	A1
200445 – 19	Site Layout Sheet 6 of 24	1: 2,500	A1
200445 – 20	Site Layout Sheet 7 of 24	1: 2,500	A1
200445 – 21	Site Layout Sheet 8 of 24	1: 2,500	A1
200445 – 22	Site Layout Sheet 9 of 24	1: 2,500	A1
200445 – 23	Site Layout Sheet 10 of 24	1: 2,500	A1
200445 – 24	Site Layout Sheet 11 of 24	1: 2,500	A1
200445 – 25	Site Layout Sheet 12 of 24	1: 2,500	A1
200445 – 26	Site Layout Sheet 13 of 24	1: 2,500	A1
200445 – 27	Site Layout Sheet 14 of 24	1: 2,500	A1
200445 – 28	Site Layout Sheet 15 of 24	1: 2,500	A1
200445 – 29	Site Layout Sheet 16 of 24	1: 2,500	A1
200445 – 30	Site Layout Sheet 17 of 24	1: 2,500	A1
200445 – 31	Site Layout Sheet 18 of 24	1: 2,500	A1
200445 – 32	Site Layout Sheet 19 of 24	1: 2,500	A1
200445 – 33	Site Layout Sheet 20 of 24	1: 2,500	A1
200445 – 34	Site Layout Sheet 21 of 24	1: 2,500	A1
200445 – 35	Site Layout Sheet 22 of 24	1: 2,500	A1
200445 – 36	Site Layout Sheet 23 of 24	1: 2,500	A1
200445 – 37	Site Layout Sheet 24 of 24	1: 2,500	A1
200445 - 38	Temporary Construction Compound	1: 500	A3
200445 – 39	Substation Layout	1: 500	A3
200445 – 40	Borrow Pit Reinstatement	1: 2,000	A3
200445 – 41	Borrow Pit Sections	As Shown	A3
200445 – 42	Typical Wind Turbine Hardstanding & Elevations	1: 500	A1
200445 – 43	Indicative Turbine Foundation Standard Detail	As Shown	A3
200445 – 44	Type A Upgrade of Existing Excavated Access Tracks	1: 50	A3
200445 – 45	Type B Upgrade of Existing Floated Access Tracks	1: 50	A3
200445 – 46	Type C New Excavate and Replace Access Road	1: 50	A3
200445 – 47	Type D New Floated Access Road	1: 50	A3
200445 – 48	Transition Detail for Floated and Excavated Access Road	1: 50	A3
200445 – 49	Wastewater Holding Tank Typical Details	1: 20	A3
200445 – 50	Proposed Site Access A	1: 1,000	A3
200445 – 51	Proposed Site Access B	1: 1,000	A3
200445 – 52	Proposed Site Access C	1: 1,000	A3
200445 – 53	Proposed Site Access D	1: 1,000	A3
200445 – 54	Proposed Site Access E	1: 1,000	A3
200445 – 55	Proposed Site Access F & G	1: 1,000	A3
200445 – 56	Typical Clear Span Bridge (Crossing 1)	As Shown	A3
200445 – 57	Typical Clear Span Bridge (Crossing 2)	As Shown	A3
200445 – 58	Typical Clear Span Bridge (Crossing 3)	As Shown	A3
COLE d005.2.1	TYPICAL DETAILS ROAD SECTION TYPE A	1: 50	A3
COLE d005.2.2	TYPICAL DETAILS ROAD SECTION TYPE B	1: 50	A3
COLE d005.2.3	TYPICAL DETAILS ROAD SECTION TYPE C	1: 50	A3
COLE d005.2.4	TYPICAL DETAILS ROAD SECTION TYPE D	1: 50	A3
COLE d005.2.5	TYPICAL DETAILS ROAD SECTION TYPE E1	1: 50	A3
COLE d005.2.4	TYPICAL DETAILS ROAD SECTION TYPE E2	1: 50	A3
COLE d005.4.2	GRID ROUTE TRENCH TYPICAL DETAILS	1: 50	A3
COLE d007.2	110KV SUBSTATION COMPOUND ILLUSTRATIVE ELEVATIONS	1: 200	A1
COLE d007.3	CONTROL BUILDING: TYPICAL PLAN AND ELEVATIONS	1: 200	A3
COLE d007.4	IPP BUILDING: TYPICAL PLAN AND ELEVATIONS	1: 100	A3
COLE d005.3.1	BRIDGE CROSSINGS WH-L1825-001.00	1: 50	A3
COLE d005.3.2	BRIDGE CROSSINGS WH-L1825-002.00	1: 50	A3

Continued →

COLE d005.4.3	WATER CROSSINGS TYPICAL DETAIL - OVER	1: 50	A3
COLE d005.4.4	WATER CROSSINGS TYPICAL DETAIL - UNDER CULVERT	1: 50	A3
COLE d005.4.5	WATER CROSSINGS TYPICAL DETAIL - DIRECTIONAL DRILL	1: 50	A3
COLE d005.5.1	RAILWAY CROSSING ILLUSTRATIVE OPTIONS	1: 100	A1
COLE d005.5.2	RAILWAY CROSSING ILLUSTRATIVE OPTIONS	1: 100	A1
COLE d005.4.1	JOINT BAY TYPICAL DETAILS	1: 50	A3
COLE d006.1.1	MULLINGAR SUBSTATION ILLUSTRATIVE PLAN	1: 100	A1
COLE d006.1.2	MULLINGAR SUBSTATION EXTENSION EQUIPMENT DETAILS	1: 100	A1
P1320-2-0221-A1-D101-00A	Drainage Layout Sheet 1 of 7	1: 2,000	A1
P1320-2-0221-A1-D102-00A	Drainage Layout Sheet 2 of 7	1: 2,000	A1
P1320-2-0221-A1-D103-00A	Drainage Layout Sheet 3 of 7	1: 2,000	A1
P1320-2-0221-A1-D104-00A	Drainage Layout Sheet 4 of 7	1: 2,000	A1
P1320-2-0221-A1-D105-00A	Drainage Layout Sheet 5 of 7	1: 2,000	A1
P1320-2-0221-A1-D106-00A	Drainage Layout Sheet 6 of 7	1: 2,000	A1
P1320-2-0221-A1-D107-00A	Drainage Layout Sheet 7 of 7	1: 2,000	A1
P1320–2-0221-A1-501-00A	Drainage Details 1	As Shown	A1
P1320–2-0221-A1-502-00A	Drainage Details 2	As Shown	A1

Continued →



Drawing Legend

Planning Application Boundary

Ordnance Survey Ireland Licence No. AR0021821 © Ordnance Survey Ireland/Government of Ireland

DRAWING TITLE:


Location Context Map

PROJECT TITLE:

Coole Wind Farm, Co. Westmeath

DRAWING BY:	CHECKED BY:
Joseph O Brien	Michael Watson
PROJECT No.: 200445	DRAWING No.: 200445 - 01
SCALE: 1:60,000 @A3	DATE: 15.03.2021
OS SHEET No.: OS2226, OS2426	

MKO
Planning and Environmental Consultants
Tuam Road, Galway
Ireland, H91 VW84
+353 (0) 91 735611
email: info@www.mkoireland.ie
Website: www.mkoireland.ie

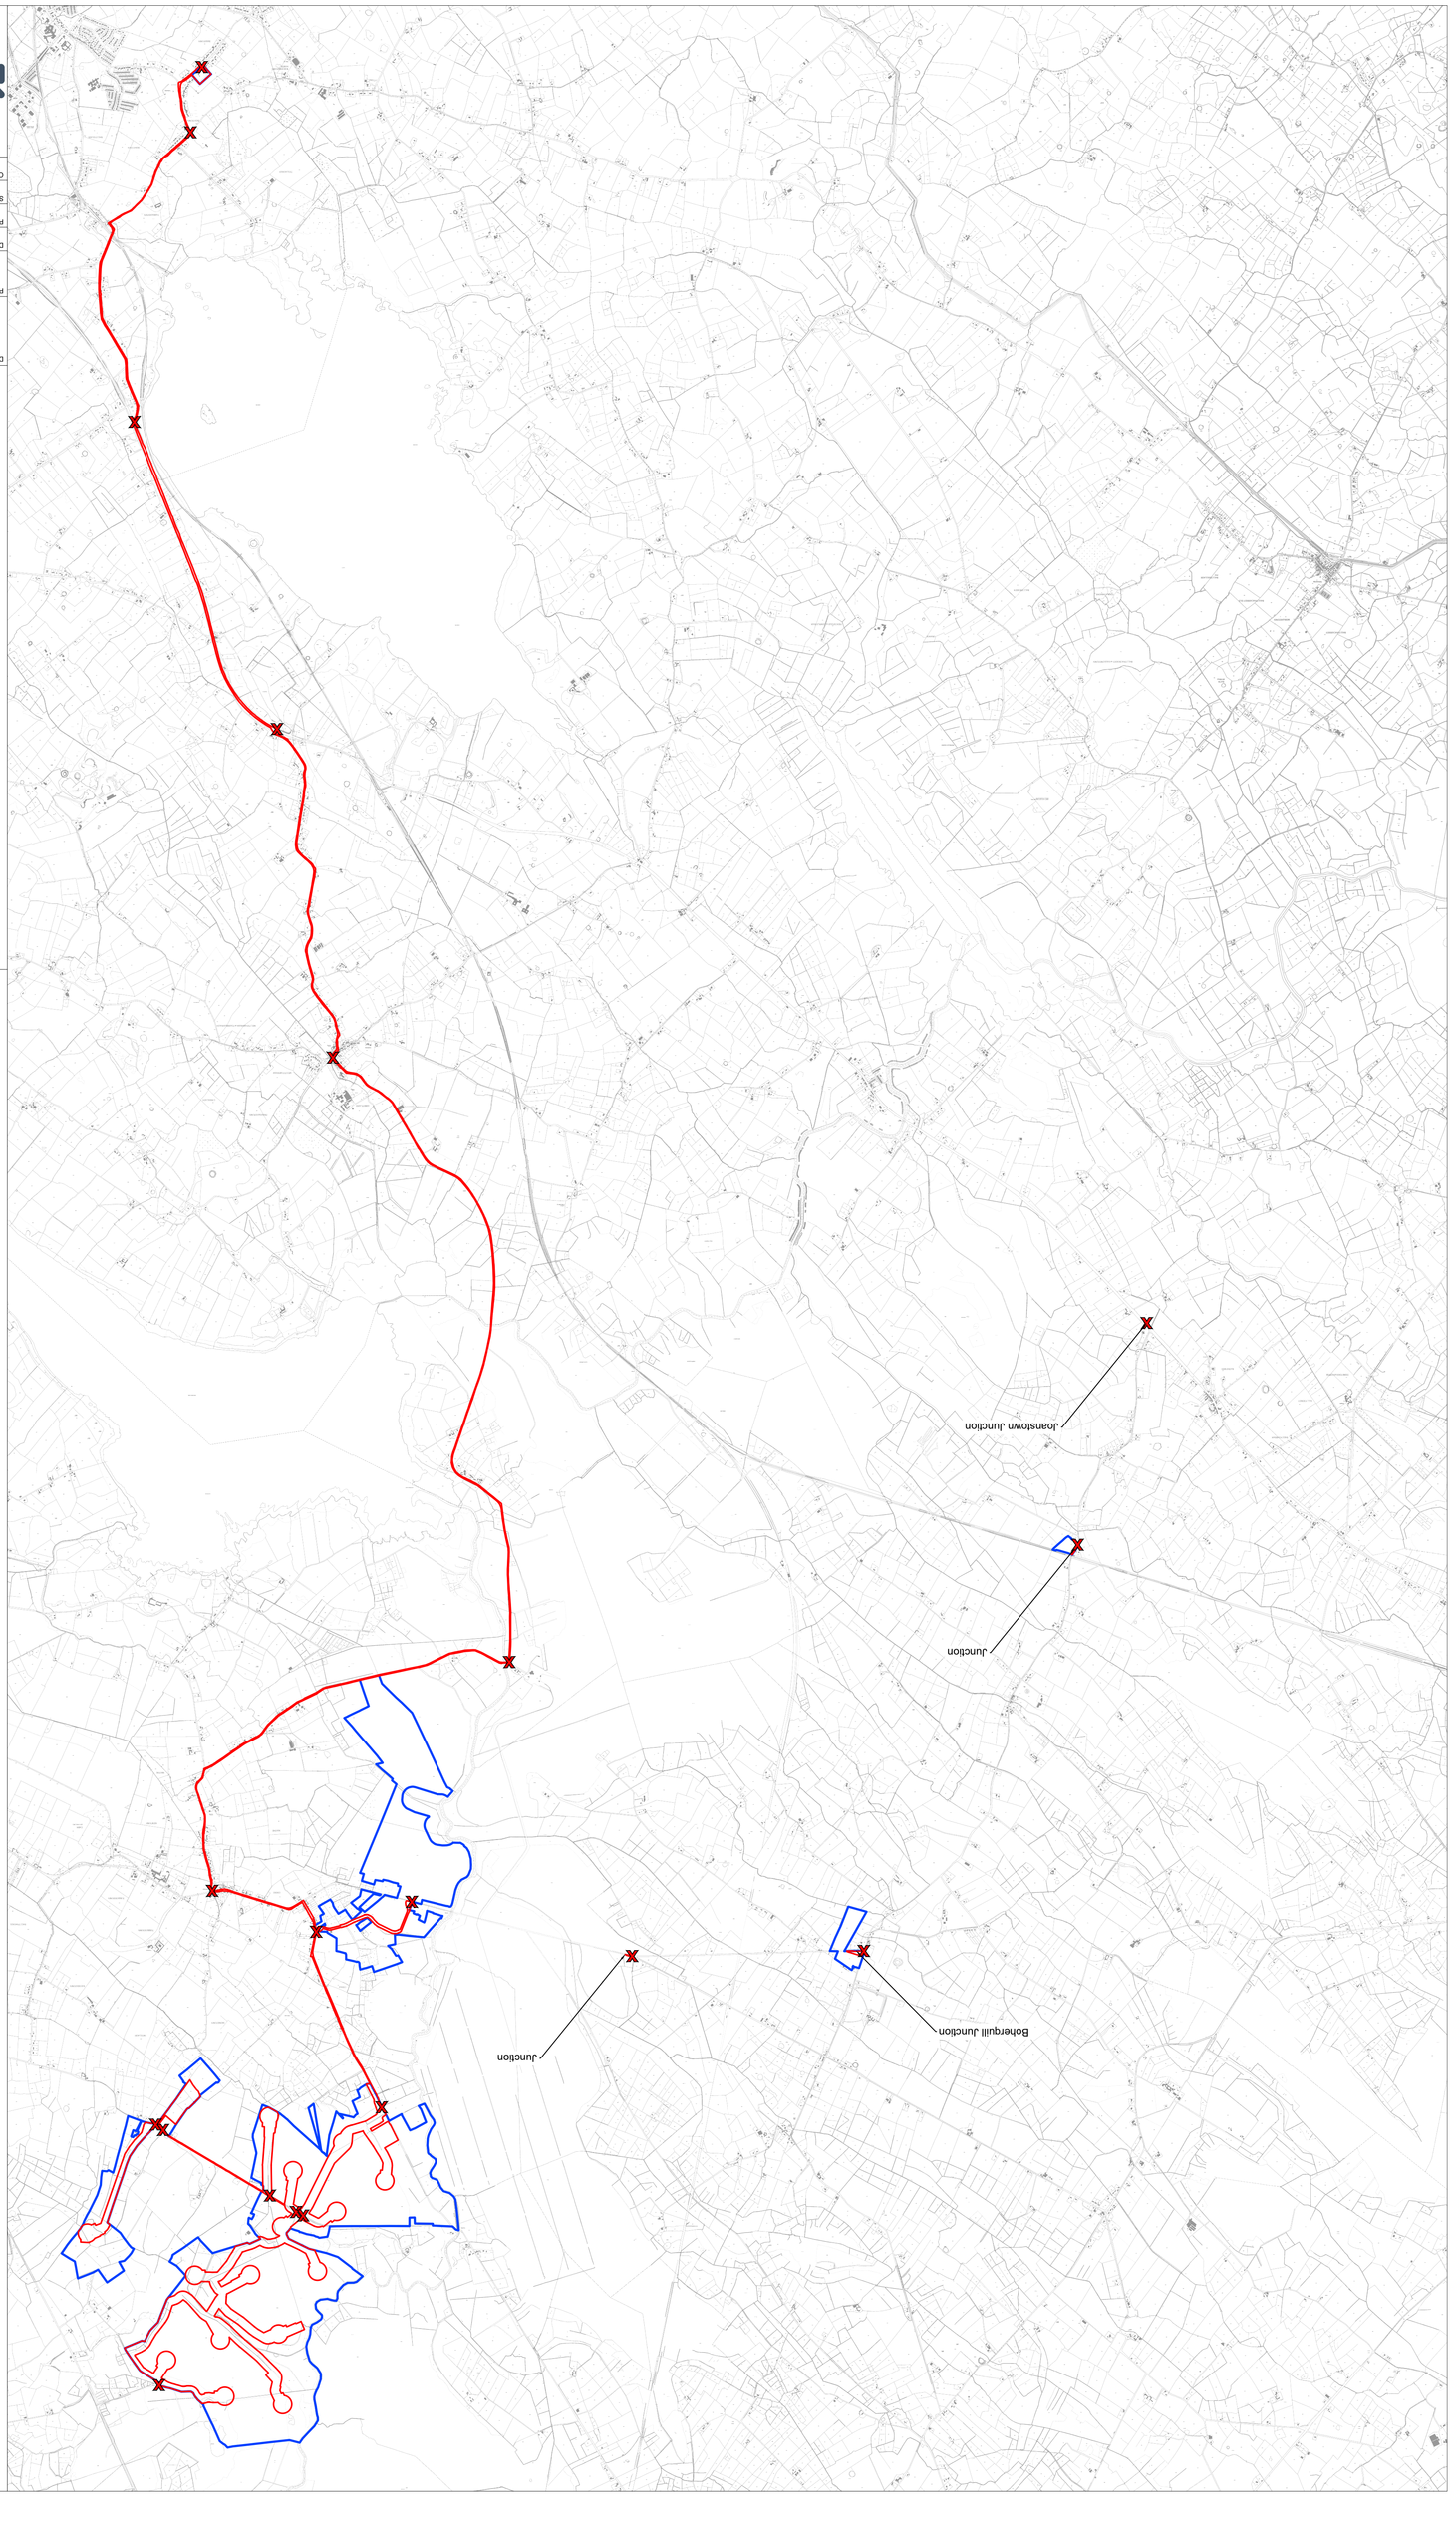

Project Design Drawing Notes

1. Drawings issued are for planning application purposes only.
2. Drawings not to be used for construction/contract conditions.
3. Copyright, all rights reserved. No part herewith may be copied or reproduced partially or wholly in any form whatsoever without the prior notice of the copyright owner McCarthy Keville O'Sullivan.
4. Do not scale off this drawing. Figured metric dimensions only should be taken off this drawing.
5. All contractors, whether main or sub-contractors, must visit the site and are responsible for taking and checking any and all dimensions and levels that relate to the works.
6. The use of or reliance upon this drawing shall be deemed to be acceptance of these conditions of use unless otherwise agreed in writing, such written agreement to be sought from and issued by the copyright holder to the use or reliance upon this drawing.
7. Layout plans show typical Turbine rotor diameter as per turbine drawing.
8. Final levels may vary depending on local ground conditions.
9. Exact location of cable/joint bay in the road corridor to be subject to ESB specifications and agreement with Westmeath County Council

Drawing Legend

- Planning Application Bounday
- Landowners Bounday
- Site Notice

Ordnance Survey Ireland Licence No. AR0021827 © Ordnance Survey Ireland/Government of Ireland

N

DRAWING TITLE:

Site Location Map

PROJECT TITLE:

Coole Wind Farm, Co. Westmeath

DRAWING BY:	CHECKED BY:
Joseph O Brien	**Michael Watson**
PROJECT No.	DRAWING No.
200445	**200445 - 02**
SCALE:	DATE:
1:30,000 @ A3	**15.03.2021**

OS SHEET No.
3236, 3237, 3238,

Project Design Drawing Notes

1. Drawings issued are for planning application purposes only.
2. Drawings not to be used for construction/contract conditions.
3. Copyright, all rights reserved. No part herewith may be copied or reproduced partially or wholly in any form whatsoever without the prior notice of the copyright owner McCarthy Keville O'Sullivan.
4. Do not scale off this drawing. Figured metric dimensions only should be taken off this drawing.
5. All contractors, whether main or sub-contractors, must visit the site and are responsible for taking and checking any and all dimensions and levels that relate to the works.
6. The use of or reliance upon this drawing shall be deemed to be acceptance of these conditions of use unless otherwise agreed in writing, such written agreement to be sought from and issued by the copyright holder to the use or reliance upon this drawing.
7. Layout plans show typical Turbine rotor diameter as per turbine drawing.
8. Final levels may vary depending on local ground conditions.
9. Exact location of cable/joint bay in the road corridor to be subject to ESB specifications and agreement with Westmeath County Council

Boherquill Junction

Junction

Junction

Johnstown Junction

1
2
3
4
5
6
7
8
9

Drawing Legend

- Planning Application Boundary
- Existing Internal Road to be Upgraded
- Existing External Road to be Upgraded
- Proposed Road
- Crane Pad Hardstanding Area
- Turbine Foundation
- Turbine Sweep Area
- Borrow Pit
- Temporary Construction Compound
- Indicative Internal Electrical Cabling
- Indicative Grid Connection Route
- Wind Farm Substation
- Existing Mullingar Substation

N

Ordnance Survey Ireland Licence No. AR0021821© Ordnance Survey Ireland/Government of Ireland

DRAWING TITLE:

Site Location Key Plan

PROJECT TITLE:

Coole Wind Farm, Co. Westmeath

DRAWING BY:	CHECKED BY:
Joseph O Brien	Michael Watson
PROJECT No.: 200445	DRAWING No.: 200445 - 03
SCALE: 1:30,000 @ A1	DATE: 15.03.2021

OS SHEET No.: 2236, 2237, 2238, 2239, 2300, 2301,2302, 2303, 2363, 2364, 2365, 2366, 2425, 2426, 2427, 2428, 2493, 2494, 2495, 2496, 2562, 2563, 2564, 2565, 2629, 2630, 2631, 2632, 2699, 2700, 2701, 2702,2768, 2769, 2770, 2771

MKO
Planning and Environmental Consultants
Tuam Road, Galway
Ireland, H91 VW84
+353 (0) 91 735611
email: info@www.mkoireland.ie
Website: www.mkoireland.ie

T01
ITM 640852, 777346
Level - 63.5m O.D.

T02
ITM 641419, 777267
Level - 64m O.D.

T03
ITM 641463, 776708
Level - 66m O.D.

T04
ITM 641994, 776908
Level - 64.5m O.D.

T05
ITM 641716, 776074
Level - 62.5m O.D.

T06
ITM 641168, 776069
Level - 64.5m O.D.

T07
ITM 640893, 776651
Level - 64.5m O.D.

T08
ITM 640511, 776034
Level - 61.5m O.D.

T09
ITM 640862, 775599
Level - 66m O.D.

T10
ITM 640322, 775448
Level - 68m O.D.

T11
ITM 639849, 775149
Level - 67m O.D.

T12
ITM 640263, 774772
Level - 68.5m O.D.

T13
ITM 640750, 775050
Level - 68m O.D.

T15
ITM. 642772, 775661
Level - 63m O.D.

Project Design Drawing Notes

1. Drawings issued are for planning application purposes only.
2. Drawings not to be used for construction/contract conditions.
3. Copyright, all rights reserved. No part herewith may be copied or reproduced partially or wholly in any form whatsoever without the prior notice of the copyright owner McCarthy Keville O'Sullivan.
4. Do not scale off this drawing. Figured metric dimensions only should be taken off this drawing.
5. All contractors, whether main or sub-contractors, must visit the site and are responsible for taking and checking any and all dimensions and levels that relate to the works.
6. The use of or reliance upon this drawing shall be deemed to be acceptance of these conditions of use unless otherwise agreed in writing, such written agreement to be sought from and issued by the copyright holder to the use or reliance upon this drawing.
7. Layout plans show typical Turbine rotor diameter as per turbine drawing.
8. Final levels may vary depending on local ground conditions.
9. Exact location of cable/joint bay in the road corridor to be subject to ESB specifications and agreement with Westmeath County Council

Drawing Legend

- Planning Application Boundary
- Existing Internal Road to be Upgraded
- Existing External Road to be Upgraded
- Proposed Road
- Proposed New Crossing
- Existing Crossing for Upgrade
- Passing Bays
- Unbound Hardcore Surface
- Crane Pad Hardstanding Area
- Turbine Foundation
- Turbine Sweep Area
- Temporary Construction Compound
- Indicative Internal Electrical Cabling
- Wind Farm Substation
- River/Stream
- Lakes

N

Ordnance Survey Ireland Licence No. AR0021821© Ordnance Survey Ireland/Government of Ireland

DRAWING TITLE:
Site Location Plan
Sheet 1 of 9

PROJECT TITLE:
Coole Wind Farm, Co. Westmeath

DRAWING BY:	CHECKED BY:
Joseph O Brien	Michael Watson
PROJECT No.: 200445	DRAWING No.: 200445 - 04
SCALE: 1:5,000 @ A1	DATE: 15.03.2021

OS SHEET No.: 2226, 2227, 2228, 2229, 2300, 2301,2302, 2303, 2363, 2364, 2365, 2366, 2425, 2426, 2427, 2428, 2493, 2494, 2495, 2496, 2562, 2563, 2564, 2565, 2629, 2630, 2631, 2632, 2699, 2700, 2701, 2702,2768, 2769, 2770, 2771

MKO
Planning and Environmental Consultants
Tuam Road, Galway
Ireland, H91 VW84
+353 (0) 91 735611
email: info@www.mkoireland.ie
Website: www.mkoireland.ie

T12
ITM 640263, 774772
Level - 68.5m O.D.

T14
ITM. 640986, 774516
Level - 67m O.D.

Refer to DWG No. 200445 - 38 & 39

Refer to DWG No. 200445 - 40

WATER CROSSING 0.1
JOINT BAY 1
WATER CROSSING 0.2
JOINT BAY 2
WATER CROSSING 1
JOINT BAY 3
JOINT BAY 4
JOINT BAY 5
JOINT BAY 6

MONKTOWN
COOLE
MULLAGH
TURBOTSTOWN
Coole Lower
Coole Upper
Bog

Project Design Drawing Notes

1. Drawings issued are for planning application purposes only.
2. Drawings not to be used for construction/contract conditions.
3. Copyright, all rights reserved. No part herewith may be copied or reproduced partially or wholly in any form whatsoever without the prior notice of the copyright owner McCarthy Keville O'Sullivan.
4. Do not scale off this drawing. Figured metric dimensions only should be taken off this drawing.
5. All contractors, whether main or sub-contractors, must visit the site and are responsible for taking and checking any and all dimensions and levels that relate to the works.
6. The use of or reliance upon this drawing shall be deemed to be acceptance of these conditions of use unless otherwise agreed in writing, such written agreement to be sought from and issued by the copyright holder to the use or reliance upon this drawing.
7. Layout plans show typical Turbine rotor diameter as per turbine drawing.
8. Final levels may vary depending on local ground conditions.
9. Exact location of cable/joint bay in the road corridor to be subject to ESB specifications and agreement with Westmeath County Council

Drawing Legend

- Planning Application Boundary
- Site Notice
- Existing Internal Road to be Upgraded
- Existing External Road to be Upgraded
- Proposed Road
- Proposed New Crossing
- Passing Bays
- Unbound Hardcore Surface
- Crossing Point for Landowners
- Crane Pad Hardstanding Area
- Turbine Foundation
- Turbine Sweep Area
- Borrow Pit
- Indicative Internal Electrical Cabling
- Indicative Grid Connection Route
- Wind Farm Substation
- Indicative Joint Bay
- Watercrossing
- River/Stream

N

Ordnance Survey Ireland Licence No. AR0021821© Ordnance Survey Ireland/Government of Ireland

DRAWING TITLE:
Site Location Plan Sheet 2 of 9

PROJECT TITLE:
Coole Wind Farm, Co. Westmeath

DRAWING BY:	CHECKED BY:
Joseph O Brien	Michael Watson
PROJECT No.: 200445	DRAWING No.: 200445 - 05
SCALE: 1:5,000 @ A1	DATE: 15.03.2021

OS SHEET No.: 2236, 2237, 2238, 2239, 2300, 2301,2302, 2303, 2363, 2364, 2365, 2366, 2425, 2426, 2427, 2428, 2493, 2494, 2495, 2496, 2562, 2563, 2564, 2565, 2629, 2630, 2631, 2632, 2699, 2700, 2701, 2702,2768, 2769, 2770, 2771

MKO
Planning and Environmental Consultants
Tuam Road, Galway
Ireland, H91 VW84
+353 (0) 91 735611
email: info@www.mkoireland.ie
Website: www.mkoireland.ie


Project Design Drawing Notes

1. Drawings issued are for planning application purposes only.
2. Drawings not to be used for construction/contract conditions.
3. Copyright, all rights reserved. No part herewith may be copied or reproduced partially or wholly in any form whatsoever without the prior notice of the copyright owner McCarthy Keville O'Sullivan.
4. Do not scale off this drawing. Figured metric dimensions only should be taken off this drawing.
5. All contractors, whether main or sub-contractors, must visit the site and are responsible for taking and checking any and all dimensions and levels that relate to the works.
6. The use of or reliance upon this drawing shall be deemed to be acceptance of these conditions of use unless otherwise agreed in writing, such written agreement to be sought from and issued by the copyright holder to the use or reliance upon this drawing.
7. Layout plans show typical Turbine rotor diameter as per turbine drawing.
8. Final levels may vary depending on local ground conditions.
9. Exact location of cable/joint bay in the road corridor to be subject to ESB specifications and agreement with Westmeath County Council


Drawing Legend

- Planning Application Boundary
- Unbound Hardcore Surface
- Site Notice

Scale 1:1,000

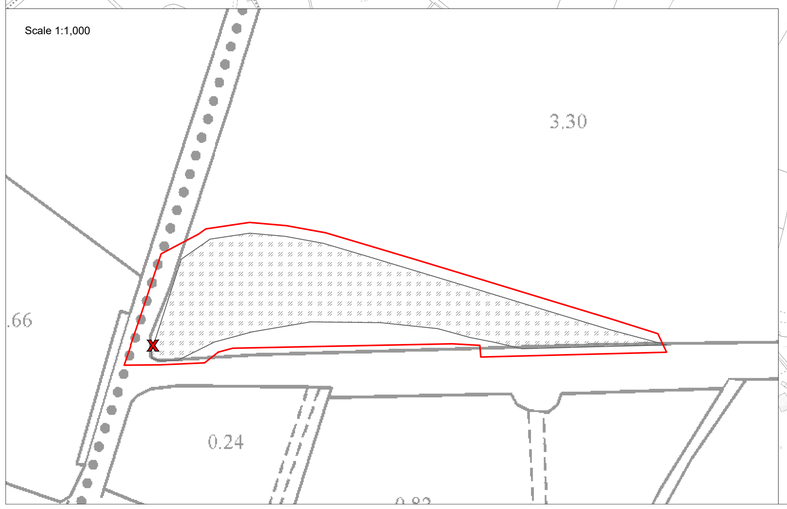

Scale 1:1,000

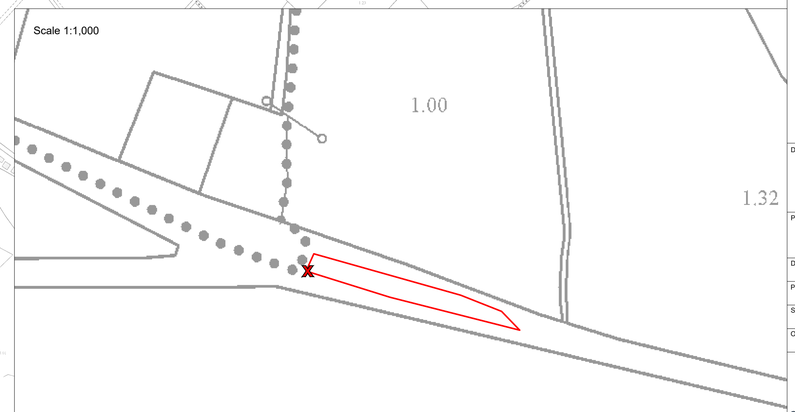

N

Ordnance Survey Ireland Licence No. AR0021821© Ordnance Survey Ireland/Government of Ireland


DRAWING TITLE:
Site Location Plan Sheet 3 of 9

PROJECT TITLE:
Coole Wind Farm, Co. Westmeath

DRAWING BY:	CHECKED BY:
Joseph O Brien	Michael Watson
PROJECT No.: 200445	DRAWING No.: 200445 - 06
SCALE: 1:5,000 @ A1	DATE: 15.03.2021

OS SHEET No.: 2236, 2237, 2238, 2239, 2300, 2301,2302, 2303, 2363, 2364, 2365, 2366, 2425, 2426, 2427, 2428, 2493, 2494, 2495, 2496, 2562, 2563, 2564, 2565, 2629, 2630, 2631, 2632, 2699, 2700, 2701, 2702,2768, 2769, 2770, 2771

MKO
Planning and Environmental Consultants
Tuam Road, Galway
Ireland, H91 VW84
+353 (0) 91 735611
email: info@www.mkoireland.ie
Website: www.mkoireland.ie

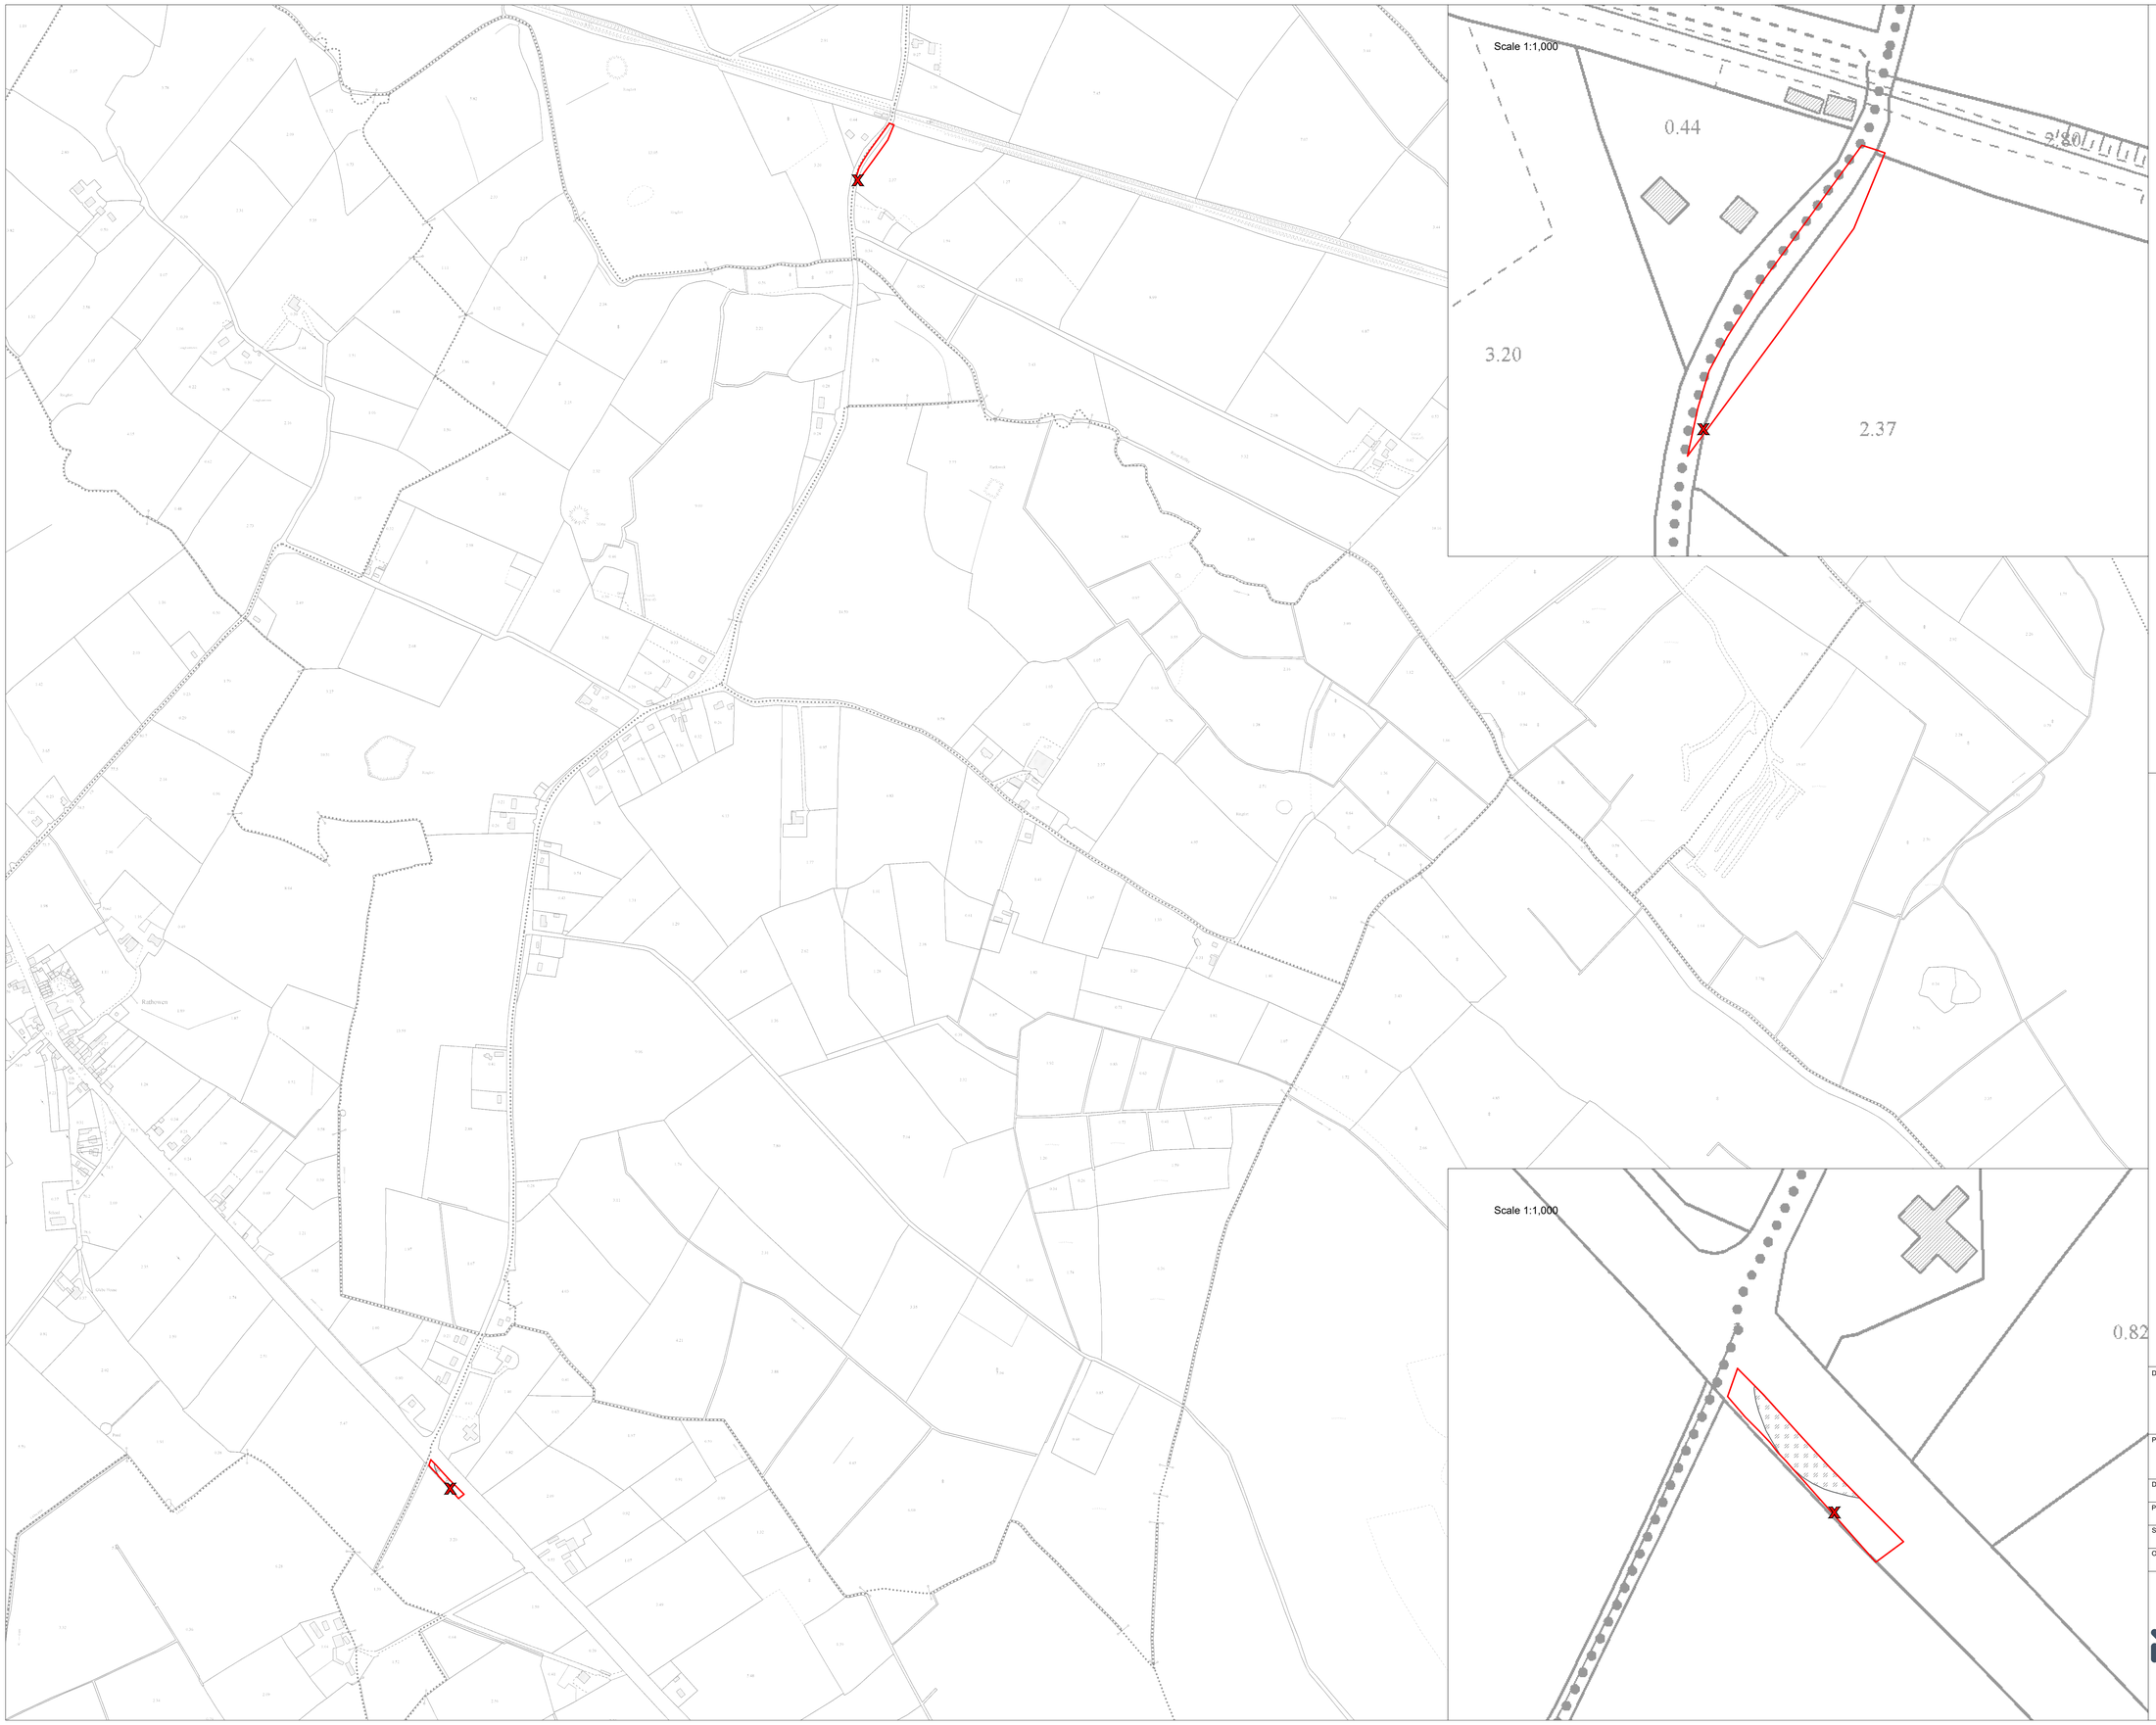

Scale 1:1,000

Scale 1:1,000

Project Design Drawing Notes

1. Drawings issued are for planning application purposes only.
2. Drawings not to be used for construction/contract conditions.
3. Copyright, all rights reserved. No part herewith may be copied or reproduced partially or wholly in any form whatsoever without the prior notice of the copyright owner McCarthy Keville O'Sullivan.
4. Do not scale off this drawing. Figured metric dimensions only should be taken off this drawing.
5. All contractors, whether main or sub-contractors, must visit the site and are responsible for taking and checking any and all dimensions and levels that relate to the works.
6. The use of or reliance upon this drawing shall be deemed to be acceptance of these conditions of use unless otherwise agreed in writing, such written agreement to be sought from and issued by the copyright holder to the use or reliance upon this drawing.
7. Layout plans show typical Turbine rotor diameter as per turbine drawing.
8. Final levels may vary depending on local ground conditions.
9. Exact location of cable/joint bay in the road corridor to be subject to ESB specifications and agreement with Westmeath County Council

Drawing Legend

- Planning Application Boundary
- Unbound Hardcore Surface
- Site Notice

Ordnance Survey Ireland Licence No. AR0021821© Ordnance Survey Ireland/Government of Ireland

N

DRAWING TITLE:

Site Location Plan Sheet 4 of 9


PROJECT TITLE:

Coole Wind Farm, Co. Westmeath

DRAWING BY:	CHECKED BY:
Joseph O Brien	Michael Watson
PROJECT No.: 200445	DRAWING No.: 200445 - 07
SCALE: 1:5,000 @ A1	DATE: 15.03.2021

OS SHEET No.: 2236, 2237, 2238, 2239, 2300, 2301,2302, 2303, 2363, 2364, 2365, 2366, 2425, 2426, 2427, 2428, 2493, 2494, 2495, 2496, 2562, 2563, 2564, 2565, 2629, 2630, 2631, 2632, 2699, 2700, 2701, 2702,2768, 2769, 2770, 2771

MKO
Planning and Environmental Consultants
Tuam Road, Galway
Ireland, H91 VW84
+353 (0) 91 735611
email: info@www.mkoireland.ie
Website: www.mkoireland.ie

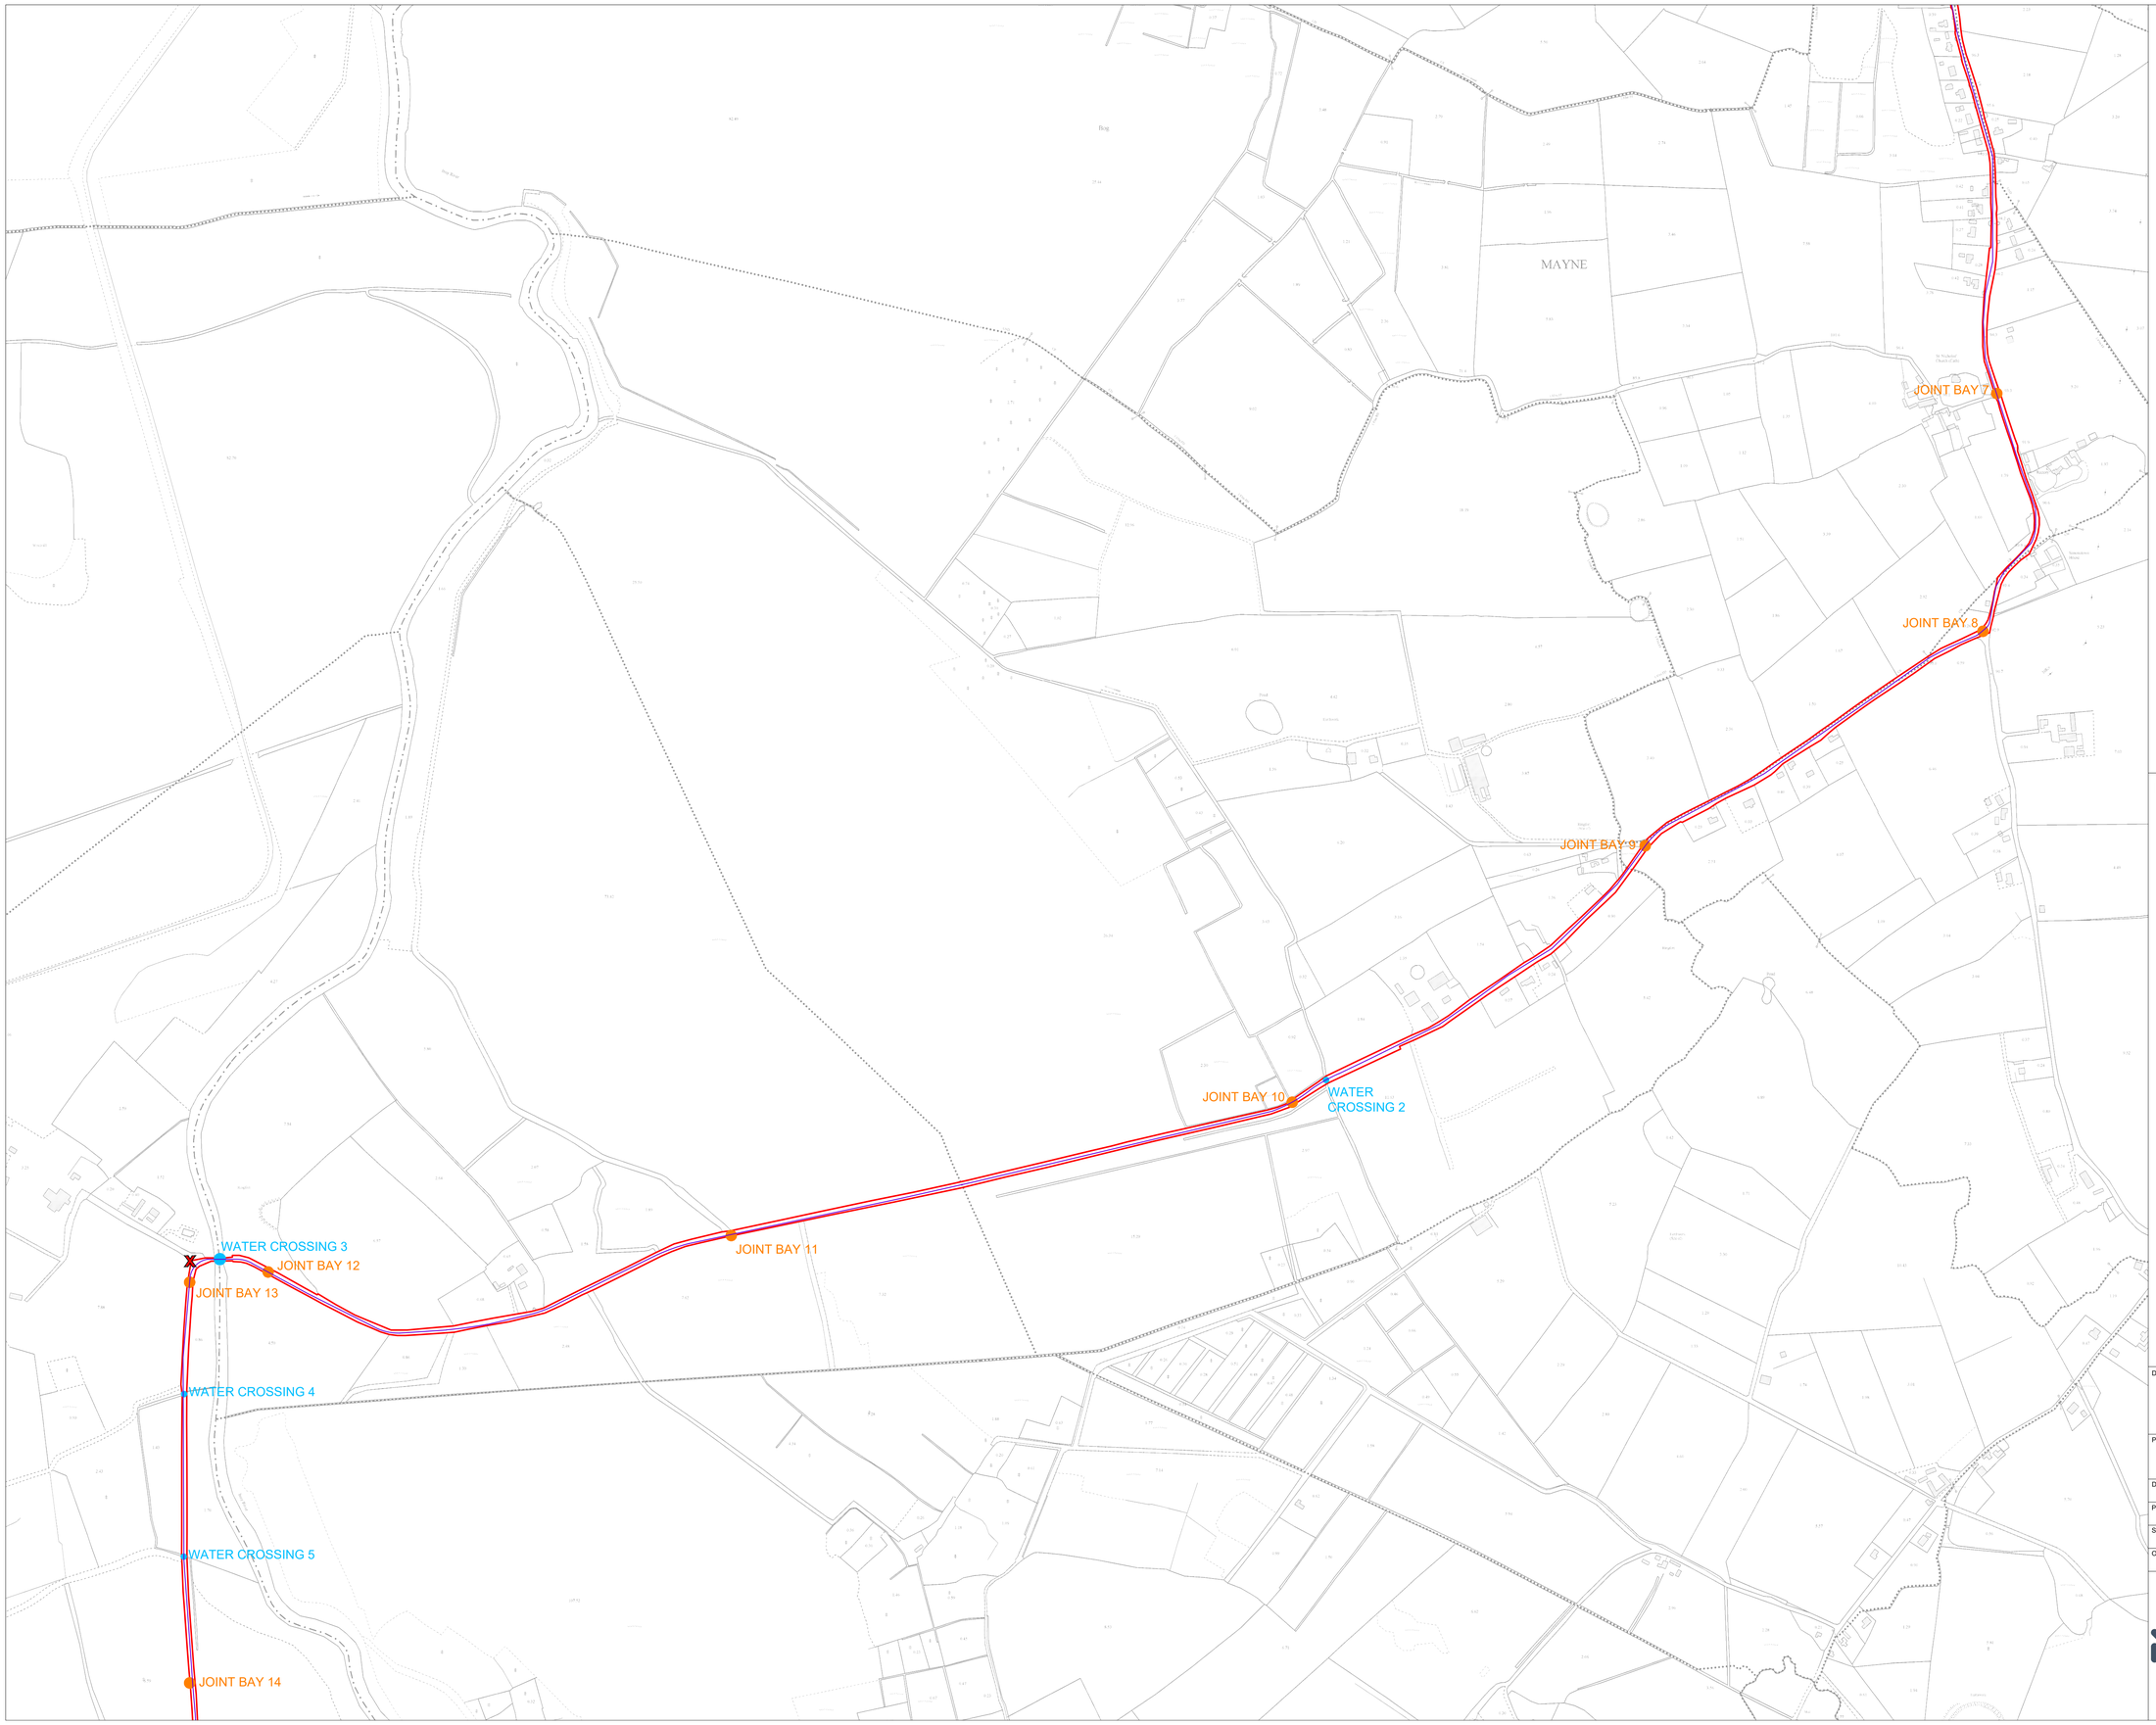

Project Design Drawing Notes

1. Drawings issued are for planning application purposes only.
2. Drawings not to be used for construction/contract conditions.
3. Copyright, all rights reserved. No part herewith may be copied or reproduced partially or wholly in any form whatsoever without the prior notice of the copyright owner McCarthy Keville O'Sullivan.
4. Do not scale off this drawing. Figured metric dimensions only should be taken off this drawing.
5. All contractors, whether main or sub-contractors, must visit the site and are responsible for taking and checking any and all dimensions and levels that relate to the works.
6. The use of or reliance upon this drawing shall be deemed to be acceptance of these conditions of use unless otherwise agreed in writing, such written agreement to be sought from and issued by the copyright holder to the use or reliance upon this drawing.
7. Layout plans show typical Turbine rotor diameter as per turbine drawing.
8. Final levels may vary depending on local ground conditions.
9. Exact location of cable/joint bay in the road corridor to be subject to ESB specifications and agreement with Westmeath County Council

Drawing Legend

- Planning Application Boundary
- Site Notice
- Indicative Grid Connection Route
- Indicative Joint Bay
- Watercrossing

Ordnance Survey Ireland Licence No. AR0021821© Ordnance Survey Ireland/Government of Ireland

N

DRAWING TITLE:
Site Location Plan Sheet 5 of 9

PROJECT TITLE:
Coole Wind Farm, Co. Westmeath

DRAWING BY:	CHECKED BY:
Joseph O Brien	Michael Watson
PROJECT No.: 200445	DRAWING No.: 200445 - 08
SCALE: 1:5,000 @ A1	DATE: 15.03.2021

OS SHEET No.: 2226, 2227, 2228, 2239, 2300, 2301,2302, 2303, 2363, 2364, 2365, 2366, 2425, 2426, 2427, 2428, 2493, 2494, 2495, 2496, 2562, 2563, 2564, 2565, 2629, 2630, 2631, 2632, 2699, 2700, 2701, 2702,2768, 2769, 2770, 2771

MKO
Planning and Environmental Consultants
Tuam Road, Galway
Ireland, H91 VW84
+353 (0) 91 735611
email: info@www.mkoireland.ie
Website: www.mkoireland.ie

JOINT BAY 14

WATER CROSSING 6

WATER CROSSING 7

JOINT BAY 15

WATER CROSSING 8

JOINT BAY 16

JOINT BAY 17

WATER CROSSING 9

JOINT BAY 18

WATER CROSSING 10

JOINT BAY 19

WATER CROSSING 11

WATER CROSSING 12

JOINT BAY 20

Project Design Drawing Notes

1. Drawings issued are for planning application purposes only.
2. Drawings not to be used for construction/contract conditions.
3. Copyright, all rights reserved. No part herewith may be copied or reproduced partially or wholly in any form whatsoever without the prior notice of the copyright owner McCarthy Keville O'Sullivan.
4. Do not scale off this drawing. Figured metric dimensions only should be taken off this drawing.
5. All contractors, whether main or sub-contractors, must visit the site and are responsible for taking and checking any and all dimensions and levels that relate to the works.
6. The use of or reliance upon this drawing shall be deemed to be acceptance of these conditions of use unless otherwise agreed in writing, such written agreement to be sought from and issued by the copyright holder to the use or reliance upon this drawing.
7. Layout plans show typical Turbine rotor diameter as per turbine drawing.
8. Final levels may vary depending on local ground conditions.
9. Exact location of cable/joint bay in the road corridor to be subject to ESB specifications and agreement with Westmeath County Council

Drawing Legend

- Planning Application Boundary
- Indicative Grid Connection Route
- Indicative Joint Bay
- Watercrossing

Ordnance Survey Ireland Licence No. AR0021821© Ordnance Survey Ireland/Government of Ireland

N

DRAWING TITLE:
Site Location Plan Sheet 6 of 9

PROJECT TITLE:
Coole Wind Farm, Co. Westmeath

DRAWING BY:	CHECKED BY:
Joseph O Brien	Michael Watson
PROJECT No: 200445	DRAWING No: 200445 - 09
SCALE: 1:5,000 @ A1	DATE: 15.03.2021

OS SHEET No.: 2236, 2237, 2238, 2239, 2300, 2301,2302, 2303, 2363, 2364, 2365, 2366, 2425, 2426, 2427, 2428, 2493, 2494, 2495, 2496, 2562, 2563, 2564, 2565, 2629, 2630, 2631, 2632, 2699, 2700, 2701, 2702,2768, 2769, 2770, 2771

MKO
Planning and Environmental Consultants
Tuam Road, Galway
Ireland, H91 VW84
+353 (0) 91 735611
email: info@www.mkoireland.ie
Website: www.mkoireland.ie

Project Design Drawing Notes

1. Drawings issued are for planning application purposes only.
2. Drawings not to be used for construction/contract conditions.
3. Copyright, all rights reserved. No part herewith may be copied or reproduced partially or wholly in any form whatsoever without the prior notice of the copyright owner McCarthy Keville O'Sullivan.
4. Do not scale off this drawing. Figured metric dimensions only should be taken off this drawing.
5. All contractors, whether main or sub-contractors, must visit the site and are responsible for taking and checking any and all dimensions and levels that relate to the works.
6. The use of or reliance upon this drawing shall be deemed to be acceptance of these conditions of use unless otherwise agreed in writing, such written agreement to be sought from and issued by the copyright holder to the use or reliance upon this drawing.
7. Layout plans show typical Turbine rotor diameter as per turbine drawing.
8. Final levels may vary depending on local ground conditions.
9. Exact location of cable/joint bay in the road corridor to be subject to ESB specifications and agreement with Westmeath County Council

JOINT BAY 21
WATER CROSSING 13
JOINT BAY 22
JOINT BAY 23
WATER CROSSING 14
JOINT BAY 24
JOINT BAY 25
JOINT BAY 25
ABBEYLAND
MULTYFARNHAM
FROGHANSTO

Drawing Legend

- Planning Application Boundary
- Site Notice
- Indicative Grid Connection Route
- Indicative Joint Bay
- Watercrossing

N

Ordnance Survey Ireland Licence No. AR0021821© Ordnance Survey Ireland/Government of Ireland

DRAWING TITLE:
Site Location Plan
Sheet 7 of 9

PROJECT TITLE:
Coole Wind Farm, Co. Westmeath

DRAWING BY: Joseph O Brien	CHECKED BY: Michael Watson
PROJECT No.: 200445	DRAWING No.: 200445 - 10
SCALE: 1:5,000 @ A1	DATE: 15.03.2021

OS SHEET No.: 2235, 2237, 2238, 2239, 2300, 2301,2302, 2303, 2363, 2364, 2365, 2366, 2425, 2426, 2427, 2428, 2493, 2494, 2495, 2496, 2562, 2563, 2564, 2565, 2629, 2630, 2631, 2632, 2699, 2700, 2701, 2702,2768, 2769, 2770, 2771

MKO
Planning and Environmental Consultants
Tuam Road, Galway
Ireland, H91 VW84
+353 (0) 91 735611
email: info@www.mkoireland.ie
Website: www.mkoireland.ie

JOINT BAY 25

JOINT BAY 26

WATER CROSSING 15

JOINT BAY 27

JOINT BAY 28

JOINT BAY 29

JOINT BAY 30

Project Design Drawing Notes

1. Drawings issued are for planning application purposes only.
2. Drawings not to be used for construction/contract conditions.
3. Copyright, all rights reserved. No part herewith may be copied or reproduced partially or wholly in any form whatsoever without the prior notice of the copyright owner McCarthy Keville O'Sullivan.
4. Do not scale off this drawing. Figured metric dimensions only should be taken off this drawing.
5. All contractors, whether main or sub-contractors, must visit the site and are responsible for taking and checking any and all dimensions and levels that relate to the works.
6. The use of or reliance upon this drawing shall be deemed to be acceptance of these conditions of use unless otherwise agreed in writing, such written agreement to be sought from and issued by the copyright holder to the use or reliance upon this drawing.
7. Layout plans show typical Turbine rotor diameter as per turbine drawing.
8. Final levels may vary depending on local ground conditions.
9. Exact location of cable/joint bay in the road corridor to be subject to ESB specifications and agreement with Westmeath County Council

Drawing Legend

- Planning Application Boundary
- Site Notice
- Indicative Grid Connection Route
- Indicative Joint Bay
- Watercrossing

Ordnance Survey Ireland Licence No. AR0021821© Ordnance Survey Ireland/Government of Ireland

N

DRAWING TITLE:

Site Location Plan Sheet 8 of 9

PROJECT TITLE:

Coole Wind Farm, Co. Westmeath

DRAWING BY:	CHECKED BY:
Joseph O Brien	Michael Watson
PROJECT No.: 200445	DRAWING No.: 200445 - 11
SCALE: 1:5,000 @ A1	DATE: 15.03.2021

OS SHEET No.: 2236, 2237, 2238, 2239, 2300, 2301,2302, 2303, 2363, 2364, 2365, 2366, 2425, 2426, 2427, 2428, 2493, 2494, 2495, 2496, 2562, 2563, 2564, 2565, 2629, 2630, 2631, 2632, 2699, 2700, 2701, 2702,2768, 2769, 2770, 2771

MKO
Planning and Environmental Consultants
Tuam Road, Galway
Ireland, H91 VW84
+353 (0) 91 735611
email: info@www.mkoireland.ie
Website: www.mkoireland.ie

Project Design Drawing Notes

1. Drawings issued are for planning application purposes only.
2. Drawings not to be used for construction/contract conditions.
3. Copyright, all rights reserved. No part herewith may be copied or reproduced partially or wholly in any form whatsoever without the prior notice of the copyright owner McCarthy Keville O'Sullivan.
4. Do not scale off this drawing. Figured metric dimensions only should be taken off this drawing.
5. All contractors, whether main or sub-contractors, must visit the site and are responsible for taking and checking any and all dimensions and levels that relate to the works.
6. The use of or reliance upon this drawing shall be deemed to be acceptance of these conditions of use unless otherwise agreed in writing, such written agreement to be sought from and issued by the copyright holder to the use or reliance upon this drawing.
7. Layout plans show typical Turbine rotor diameter as per turbine drawing.
8. Final levels may vary depending on local ground conditions.
9. Exact location of cable/joint bay in the road corridor to be subject to ESB specifications and agreement with Westmeath County Council

JOINT BAY 30
JOINT BAY 31
JOINT BAY 32
WATER CROSSING 16
JOINT BAY 33
JOINT BAY 34
JOINT BAY 35
JOINT BAY 36
FARRANISTICK
TULLAGHAN
IRISHTOWN
BALLYGL
WALSHESTOWN NORTH
(Part of)

Drawing Legend

- Planning Application Boundary
- Site Notice
- Indicative Grid Connection Route
- Indicative Joint Bay
- Watercrossing
- Existing Mullingar Substation

Ordnance Survey Ireland Licence No. AR0021821© Ordnance Survey Ireland/Government of Ireland

N

DRAWING TITLE:
Site Location Plan Sheet 9 of 9

PROJECT TITLE:
Coole Wind Farm, Co. Westmeath

DRAWING BY:	CHECKED BY:
Joseph O Brien	Michael Watson
PROJECT No: 200445	DRAWING No: 200445 - 12
SCALE: 1:5,000 @ A1	DATE: 15.03.2021

OS SHEET No.: 2236, 2237, 2238, 2239, 2300, 2301,2302, 2303, 2363, 2364, 2365, 2366, 2425, 2426, 2427, 2428, 2493, 2494, 2495, 2496, 2562, 2563, 2564, 2565, 2629, 2630, 2631, 2632, 2699, 2700, 2701, 2702,2768, 2769, 2770, 2771

MKO
Planning and Environmental Consultants
Tuam Road, Galway
Ireland, H91 VW84
+353 (0) 91 735611
email: info@www.mkoireland.ie
Website: www.mkoireland.ie

Project Design Drawing Notes

1. Drawings issued are for planning application purposes only.
2. Drawings not to be used for construction/contract conditions.
3. Copyright, all rights reserved. No part herewith may be copied or reproduced partially or wholly in any form whatsoever without the prior notice of the copyright owner McCarthy Keville O'Sullivan.
4. Do not scale off this drawing. Figured metric dimensions only should be taken off this drawing.
5. All contractors, whether main or sub-contractors, must visit the site and are responsible for taking and checking any and all dimensions and levels that relate to the works.
6. The use of or reliance upon this drawing shall be deemed to be acceptance of these conditions of use unless otherwise agreed in writing, such written agreement to be sought from and issued by the copyright holder to the use or reliance upon this drawing.
7. Layout plans show typical Turbine rotor diameter as per turbine drawing.
8. Final levels may vary depending on local ground conditions.
9. Exact location of cable/joint bay in the road corridor to be subject to ESB specifications and agreement with Westmeath County Council

Drawing Legend

- Planning Application Boundary
- Existing Internal Road to be Upgraded
- Existing External Road to be Upgraded
- Proposed Road
- Crane Pad Hardstanding Area
- Turbine Foundation
- Turbine Sweep Area
- Borrow Pit
- Temporary Construction Compound
- Indicative Internal Electrical Cabling
- Indicative Grid Connection Route
- Wind Farm Substation
- Existing Mullingar Substation

Ordnance Survey Ireland Licence No. AR0021821© Ordnance Survey Ireland/Government of Ireland

N

DRAWING TITLE:

Site Layout Key Plan B


PROJECT TITLE:

Coole Wind Farm, Co. Westmeath

DRAWING BY:	CHECKED BY:
Joseph O Brien	Michael Watson
PROJECT No.: 200445	DRAWING No.: 200445 - 13
SCALE: 1:30,000 @ A1	DATE: 15.03.2021

OS SHEET No.: 2236, 2237, 2238, 2239, 2300, 2301,2302, 2303, 2363, 2364, 2365, 2366, 2425, 2426, 2427, 2428, 2493, 2494, 2495, 2496, 2562, 2563, 2564, 2565, 2629, 2630, 2631, 2632, 2699, 2700, 2701, 2702,2768, 2769, 2770, 2771

MKO
Planning and Environmental Consultants
Tuam Road, Galway
Ireland, H91 VW84
+353 (0) 91 735611
email: info@www.mkoireland.ie
Website: www.mkoireland.ie

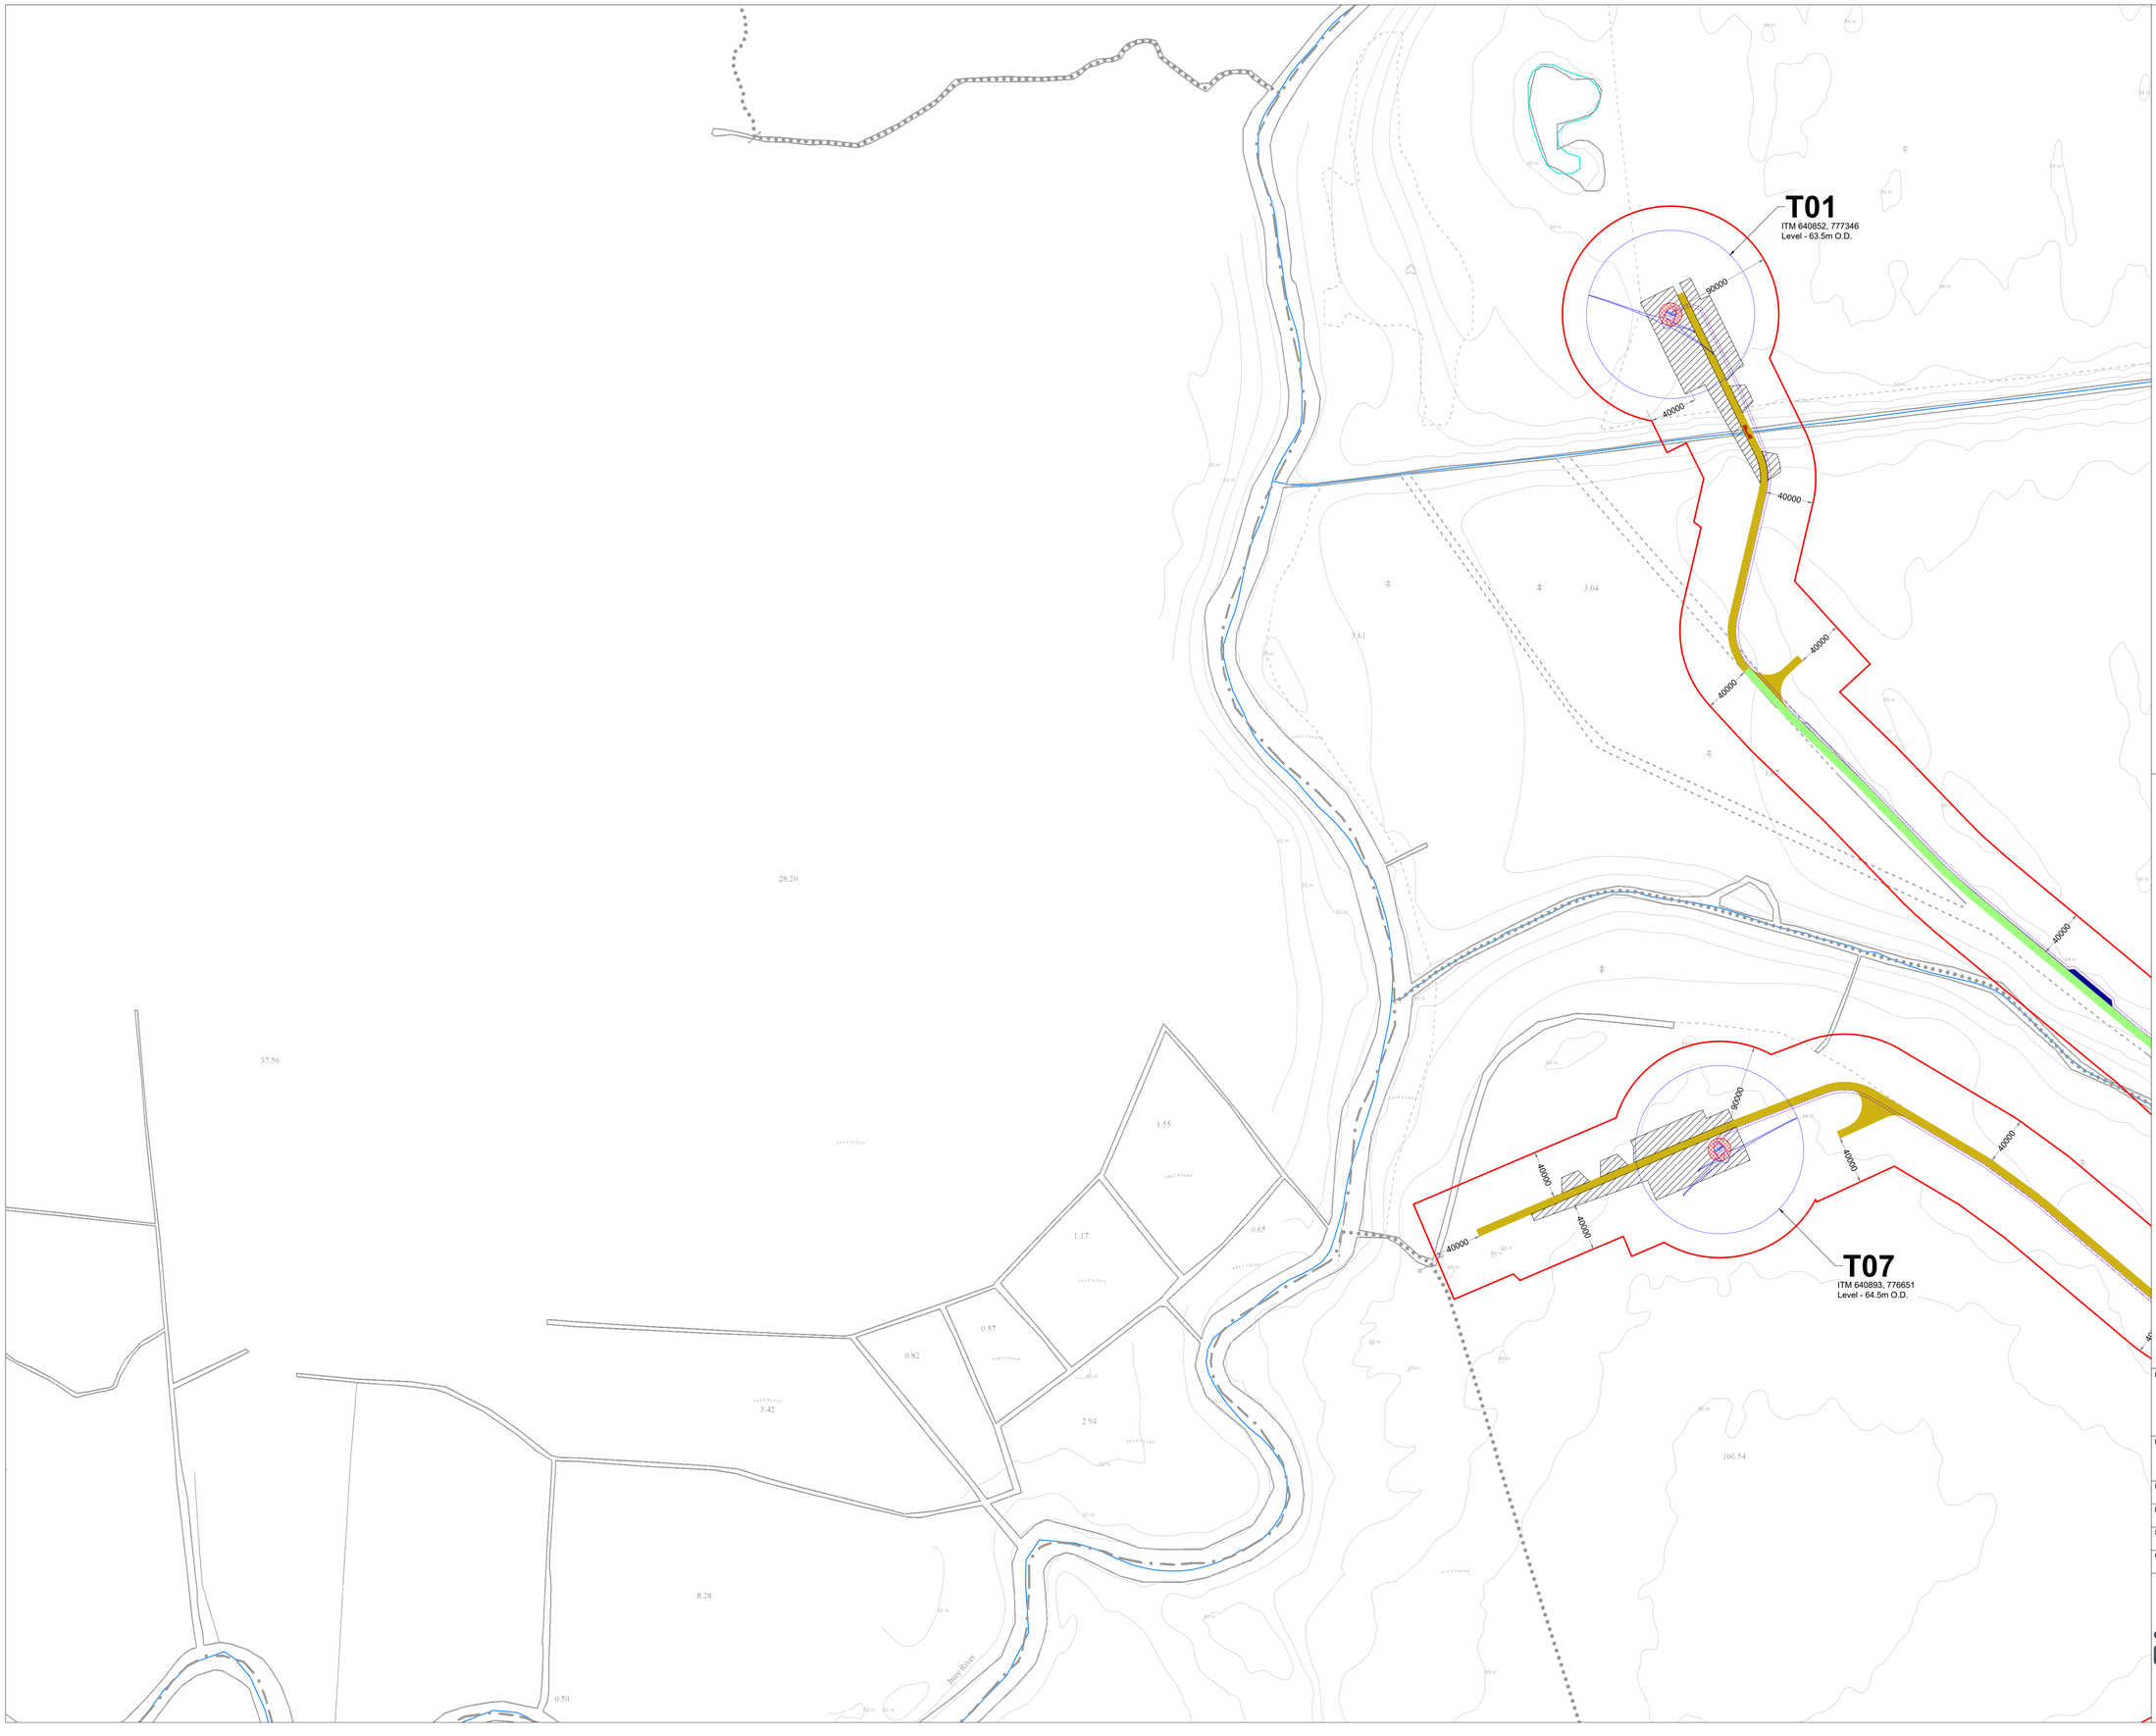

Project Design Drawing Notes

1. Drawings issued are for planning application purposes only.
2. Drawings not to be used for construction/contract conditions.
3. Copyright, all rights reserved. No part herewith may be copied or reproduced partially or wholly in any form whatsoever without the prior notice of the copyright owner McCarthy Keville O'Sullivan.
4. Do not scale off this drawing. Figured metric dimensions only should be taken off this drawing.
5. All contractors, whether main or sub-contractors, must visit the site and are responsible for taking and checking any and all dimensions and levels that relate to the works.
6. The use of or reliance upon this drawing shall be deemed to be acceptance of these conditions of use unless otherwise agreed in writing, such written agreement to be sought from and issued by the copyright holder to the use or reliance upon this drawing.
7. Layout plans show typical Turbine rotor diameter as per turbine drawing.
8. Final levels may vary depending on local ground conditions.
9. Exact location of cable/joint bay in the road corridor to be subject to ESB specifications and agreement with Westmeath County Council

Drawing Legend

- Planning Application Boundary
- Existing Internal Road to be Upgraded
- Proposed Road
- Proposed New Crossing
- Passing Bays
- Crane Pad Hardstanding Area
- Turbine Foundation
- Turbine Sweep Area
- Indicative Internal Electrical Cabling
- River/Stream

N

Ordnance Survey Ireland Licence No. AR0021821© Ordnance Survey Ireland/Government of Ireland

DRAWING TITLE:

Site Layout Plan
Sheet 1 of 24


PROJECT TITLE:

Coole Wind Farm, Co. Westmeath

DRAWING BY:	CHECKED BY:
Joseph O Brien	Michael Watson
PROJECT No.: 200445	DRAWING No.: 200445 - 14
SCALE: 1:2,500 @ A1	DATE: 15.03.2021

OS SHEET No.: 2236, 2237, 2238, 2239, 2300, 2301,2302, 2303, 2363, 2364, 2365, 2366, 2425, 2426, 2427, 2428, 2493, 2494, 2495, 2496, 2562, 2563, 2564, 2565, 2629, 2630, 2631, 2632, 2699, 2700, 2701, 2702,2768, 2769, 2770, 2771

MKO
Planning and Environmental Consultants
Tuam Road, Galway
Ireland, H91 VW84
+353 (0) 91 735611
email: info@www.mkoireland.ie
Website: www.mkoireland.ie

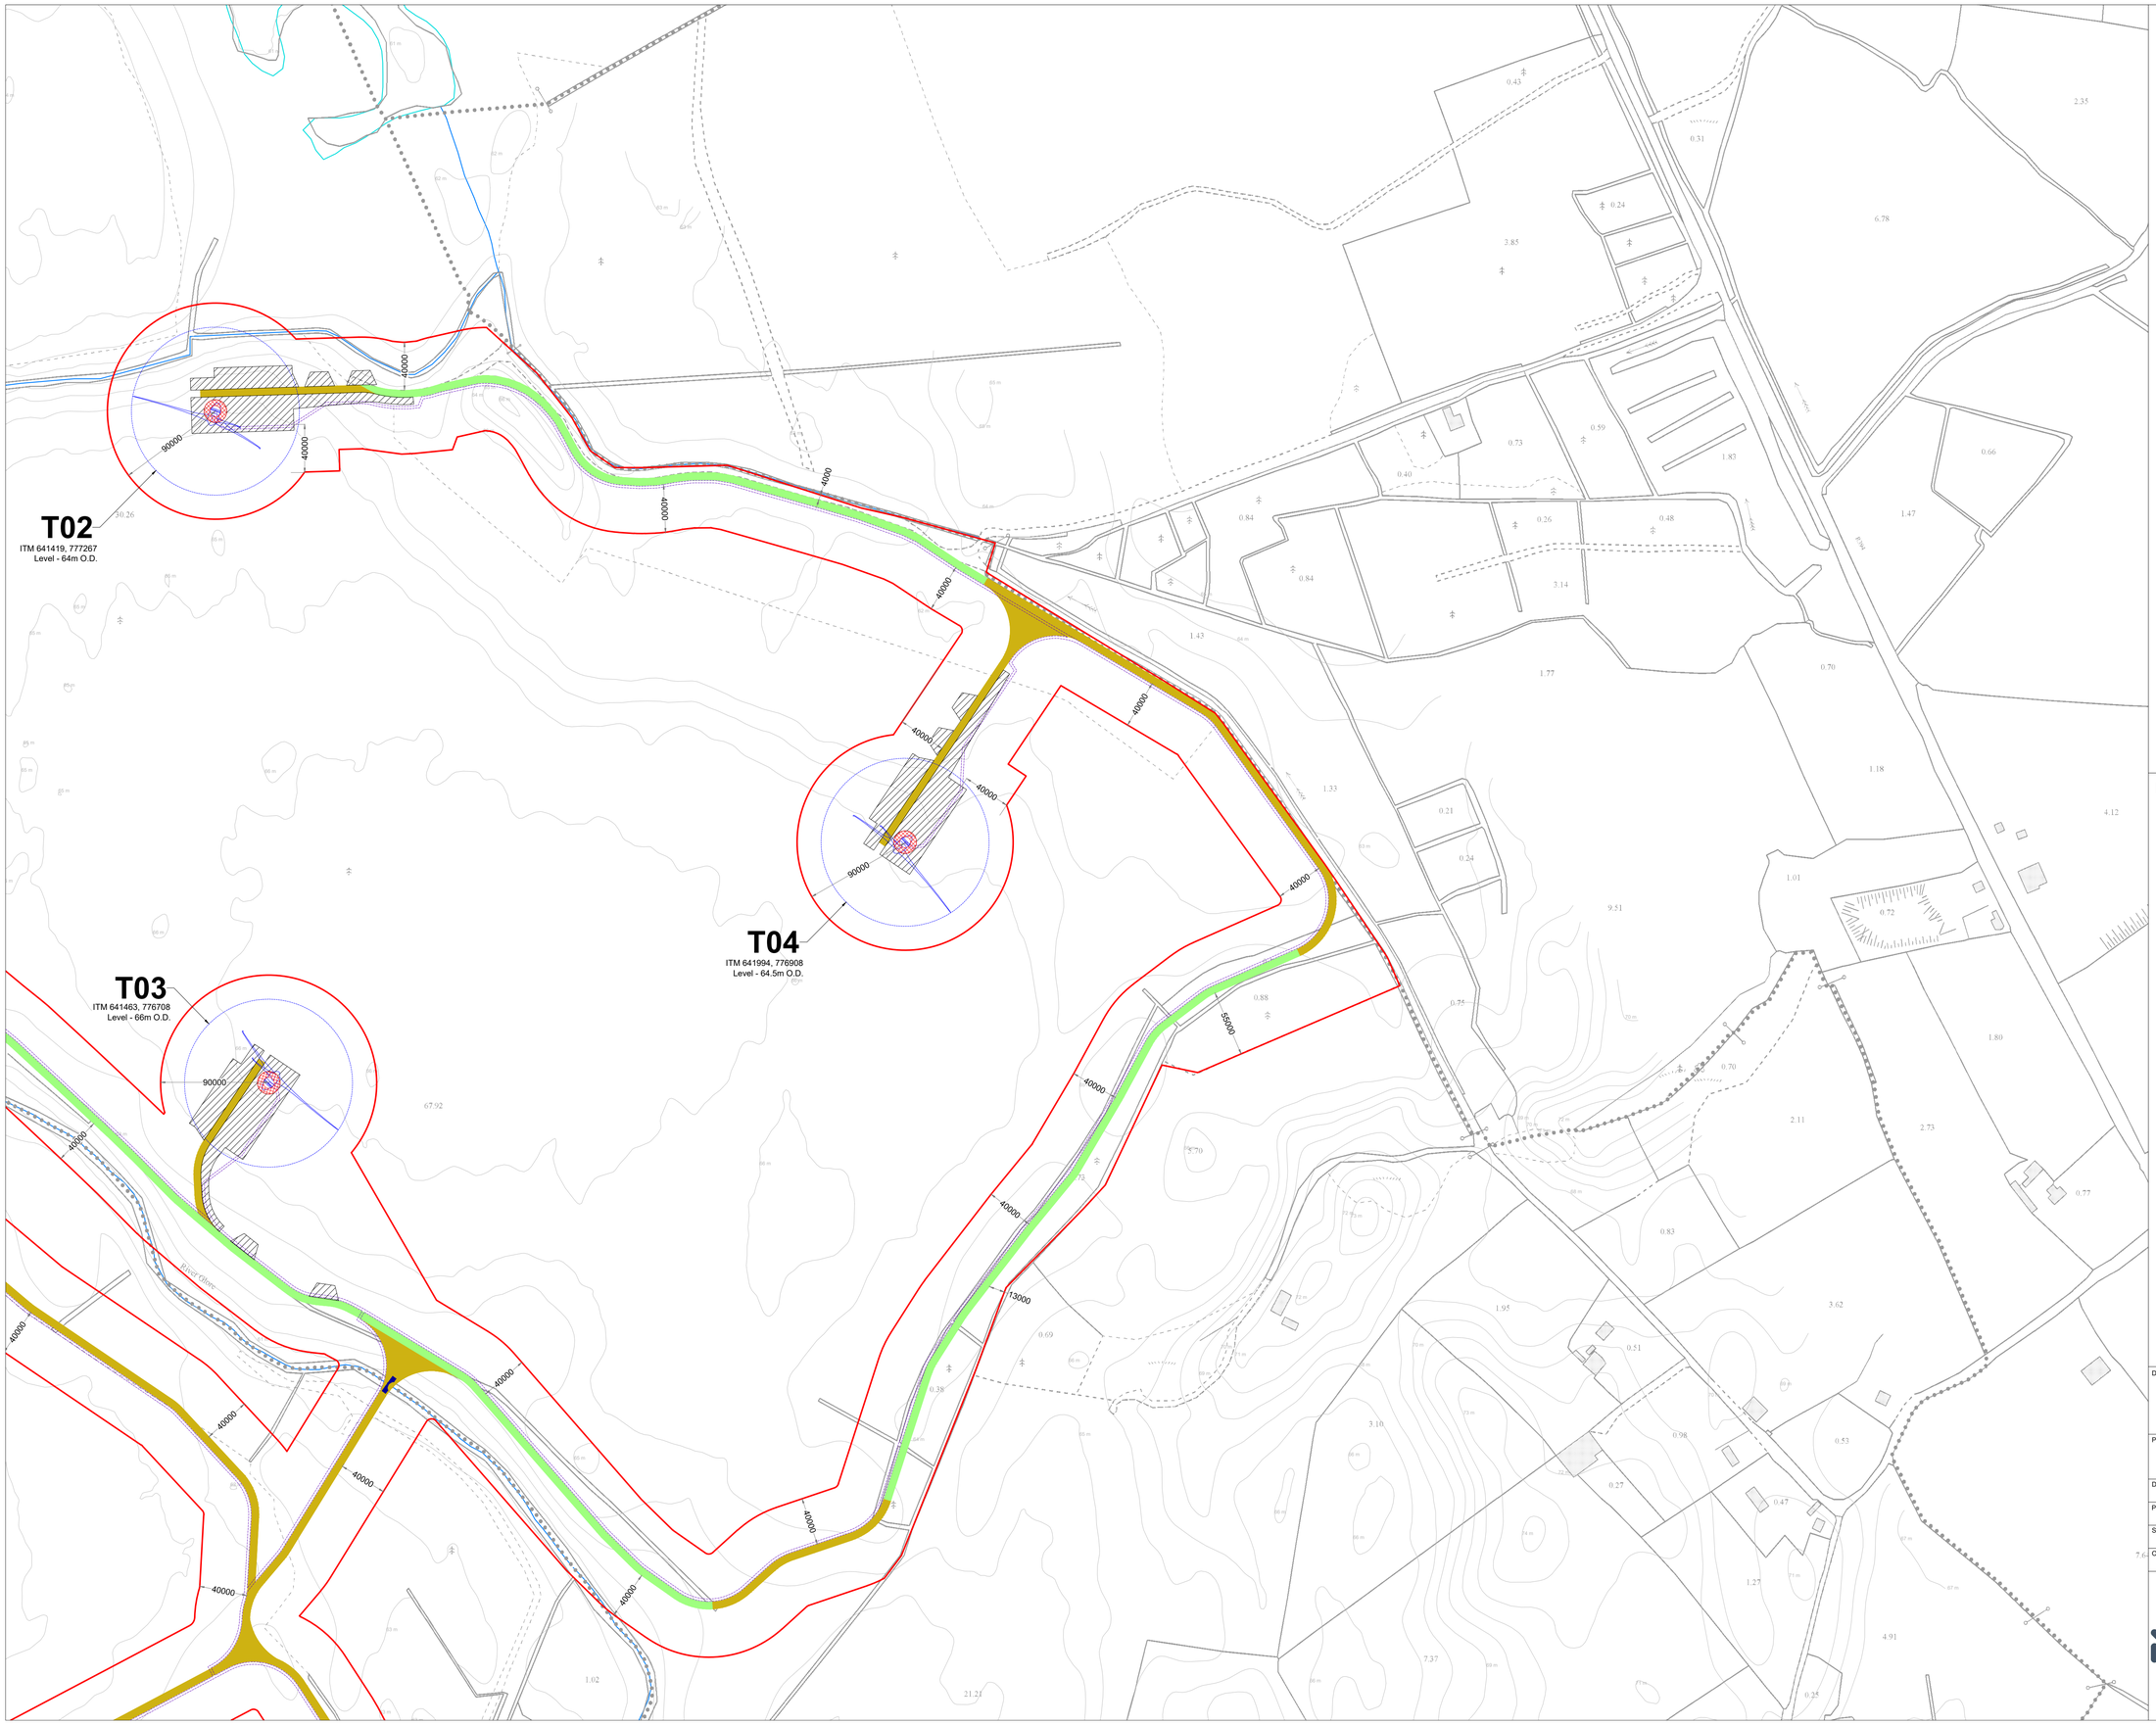

Project Design Drawing Notes

1. Drawings issued are for planning application purposes only.
2. Drawings not to be used for construction/contract conditions.
3. Copyright, all rights reserved. No part herewith may be copied or reproduced partially or wholly in any form whatsoever without the prior notice of the copyright owner McCarthy Keville O'Sullivan.
4. Do not scale off this drawing. Figured metric dimensions only should be taken off this drawing.
5. All contractors, whether main or sub-contractors, must visit the site and are responsible for taking and checking any and all dimensions and levels that relate to the works.
6. The use of or reliance upon this drawing shall be deemed to be acceptance of these conditions of use unless otherwise agreed in writing, such written agreement to be sought from and issued by the copyright holder to the use or reliance upon this drawing.
7. Layout plans show typical Turbine rotor diameter as per turbine drawing.
8. Final levels may vary depending on local ground conditions.
9. Exact location of cable/joint bay in the road corridor to be subject to ESB specifications and agreement with Westmeath County Council

Drawing Legend

- Planning Application Boundary
- Existing Internal Road to be Upgraded
- Proposed Road
- Existing Crossing for Upgrade
- Crane Pad Hardstanding Area
- Turbine Foundation
- Turbine Sweep Area
- Indicative Internal Electrical Cabling
- River/Stream
- Lakes

N

Ordnance Survey Ireland Licence No. AR0021821© Ordnance Survey Ireland/Government of Ireland


DRAWING TITLE:
Site Layout Plan Sheet 2 of 24

PROJECT TITLE:
Coole Wind Farm, Co. Westmeath

DRAWING BY:	CHECKED BY:
Joseph O Brien	Michael Watson
PROJECT No.: 200445	DRAWING No.: 200445 - 15
SCALE: 1:2,500 @ A1	DATE: 15.03.2021

OS SHEET No.: 2236, 2237, 2238, 2239, 2300, 2301,2302, 2303, 2363, 2364, 2365, 2366, 2425, 2426, 2427, 2428, 2493, 2494, 2495, 2496, 2562, 2563, 2564, 2565, 2629, 2630, 2631, 2632, 2699, 2700, 2701, 2702,2768, 2769, 2770, 2771

MKO
Planning and Environmental Consultants
Tuam Road, Galway
Ireland, H91 VW84
+353 (0) 91 735611
email: info@www.mkoireland.ie
Website: www.mkoireland.ie

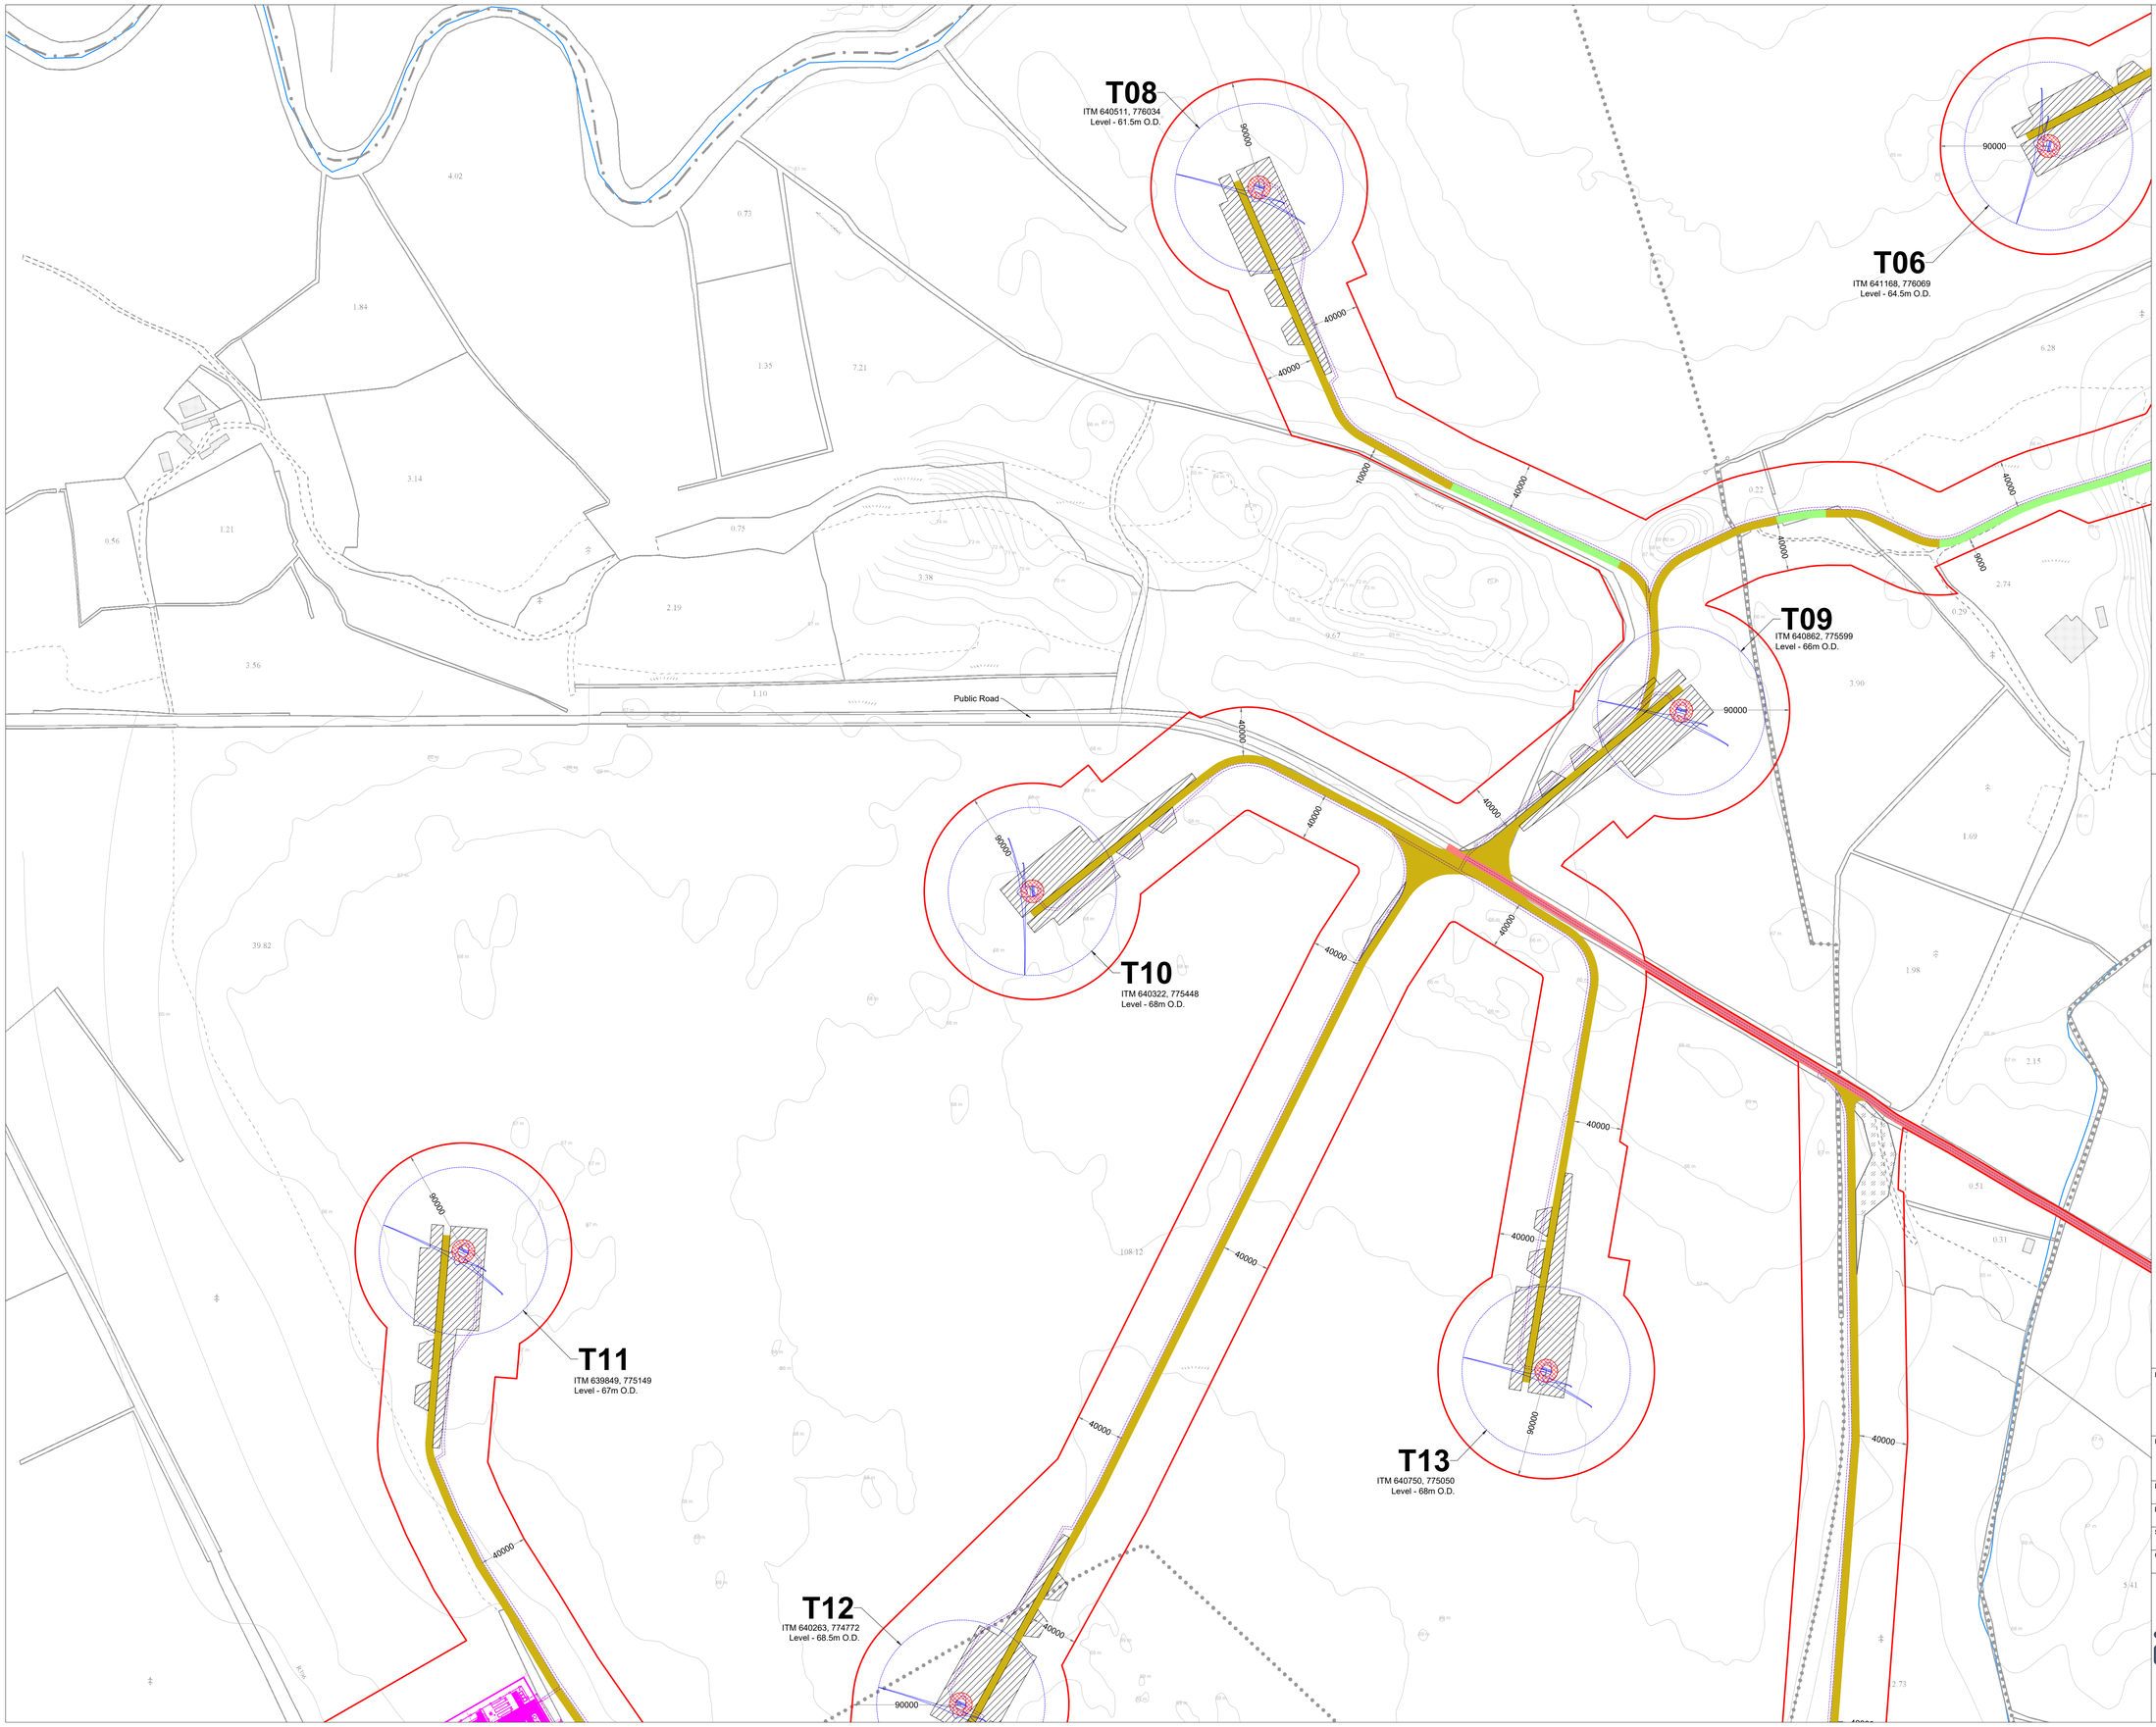

Project Design Drawing Notes

1. Drawings issued are for planning application purposes only.
2. Drawings not to be used for construction/contract conditions.
3. Copyright, all rights reserved. No part herewith may be copied or reproduced partially or wholly in any form whatsoever without the prior notice of the copyright owner McCarthy Keville O'Sullivan.
4. Do not scale off this drawing. Figured metric dimensions only should be taken off this drawing.
5. All contractors, whether main or sub-contractors, must visit the site and are responsible for taking and checking any and all dimensions and levels that relate to the works.
6. The use of or reliance upon this drawing shall be deemed to be acceptance of these conditions of use unless otherwise agreed in writing, such written agreement to be sought from and issued by the copyright holder to the use or reliance upon this drawing.
7. Layout plans show typical Turbine rotor diameter as per turbine drawing.
8. Final levels may vary depending on local ground conditions.
9. Exact location of cable/joint bay in the road corridor to be subject to ESB specifications and agreement with Westmeath County Council

Drawing Legend

- Planning Application Boundary
- Existing Internal Road to be Upgraded
- Existing External Road to be Upgraded
- Proposed Road
- Existing Crossing for Upgrade
- Unbound Hardcore Surface
- Crane Pad Hardstanding Area
- Turbine Foundation
- Turbine Sweep Area
- Indicative Internal Electrical Cabling
- Wind Farm Substation
- River/Stream

N

Ordnance Survey Ireland Licence No. AR0021821© Ordnance Survey Ireland/Government of Ireland

DRAWING TITLE:

Site Layout Plan
Sheet 3 of 24


PROJECT TITLE:

Coole Wind Farm, Co. Westmeath

DRAWING BY: Joseph O Brien	CHECKED BY: Michael Watson
PROJECT No.: 200445	DRAWING No.: 200445 - 16
SCALE: 1:2,500 @ A1	DATE: 15.03.2021

OS SHEET No.: 2236, 2237, 2238, 2239, 2300, 2301,2302, 2303, 2363, 2364, 2365, 2366, 2425, 2426, 2427, 2428, 2493, 2494, 2495, 2496, 2562, 2563, 2564, 2565, 2629, 2630, 2631, 2632, 2699, 2700, 2701, 2702,2768, 2769, 2770, 2771

MKO
Planning and Environmental Consultants
Tuam Road, Galway
Ireland, H91 VW84
+353 (0) 91 735611
email: info@www.mkoireland.ie
Website: www.mkoireland.ie

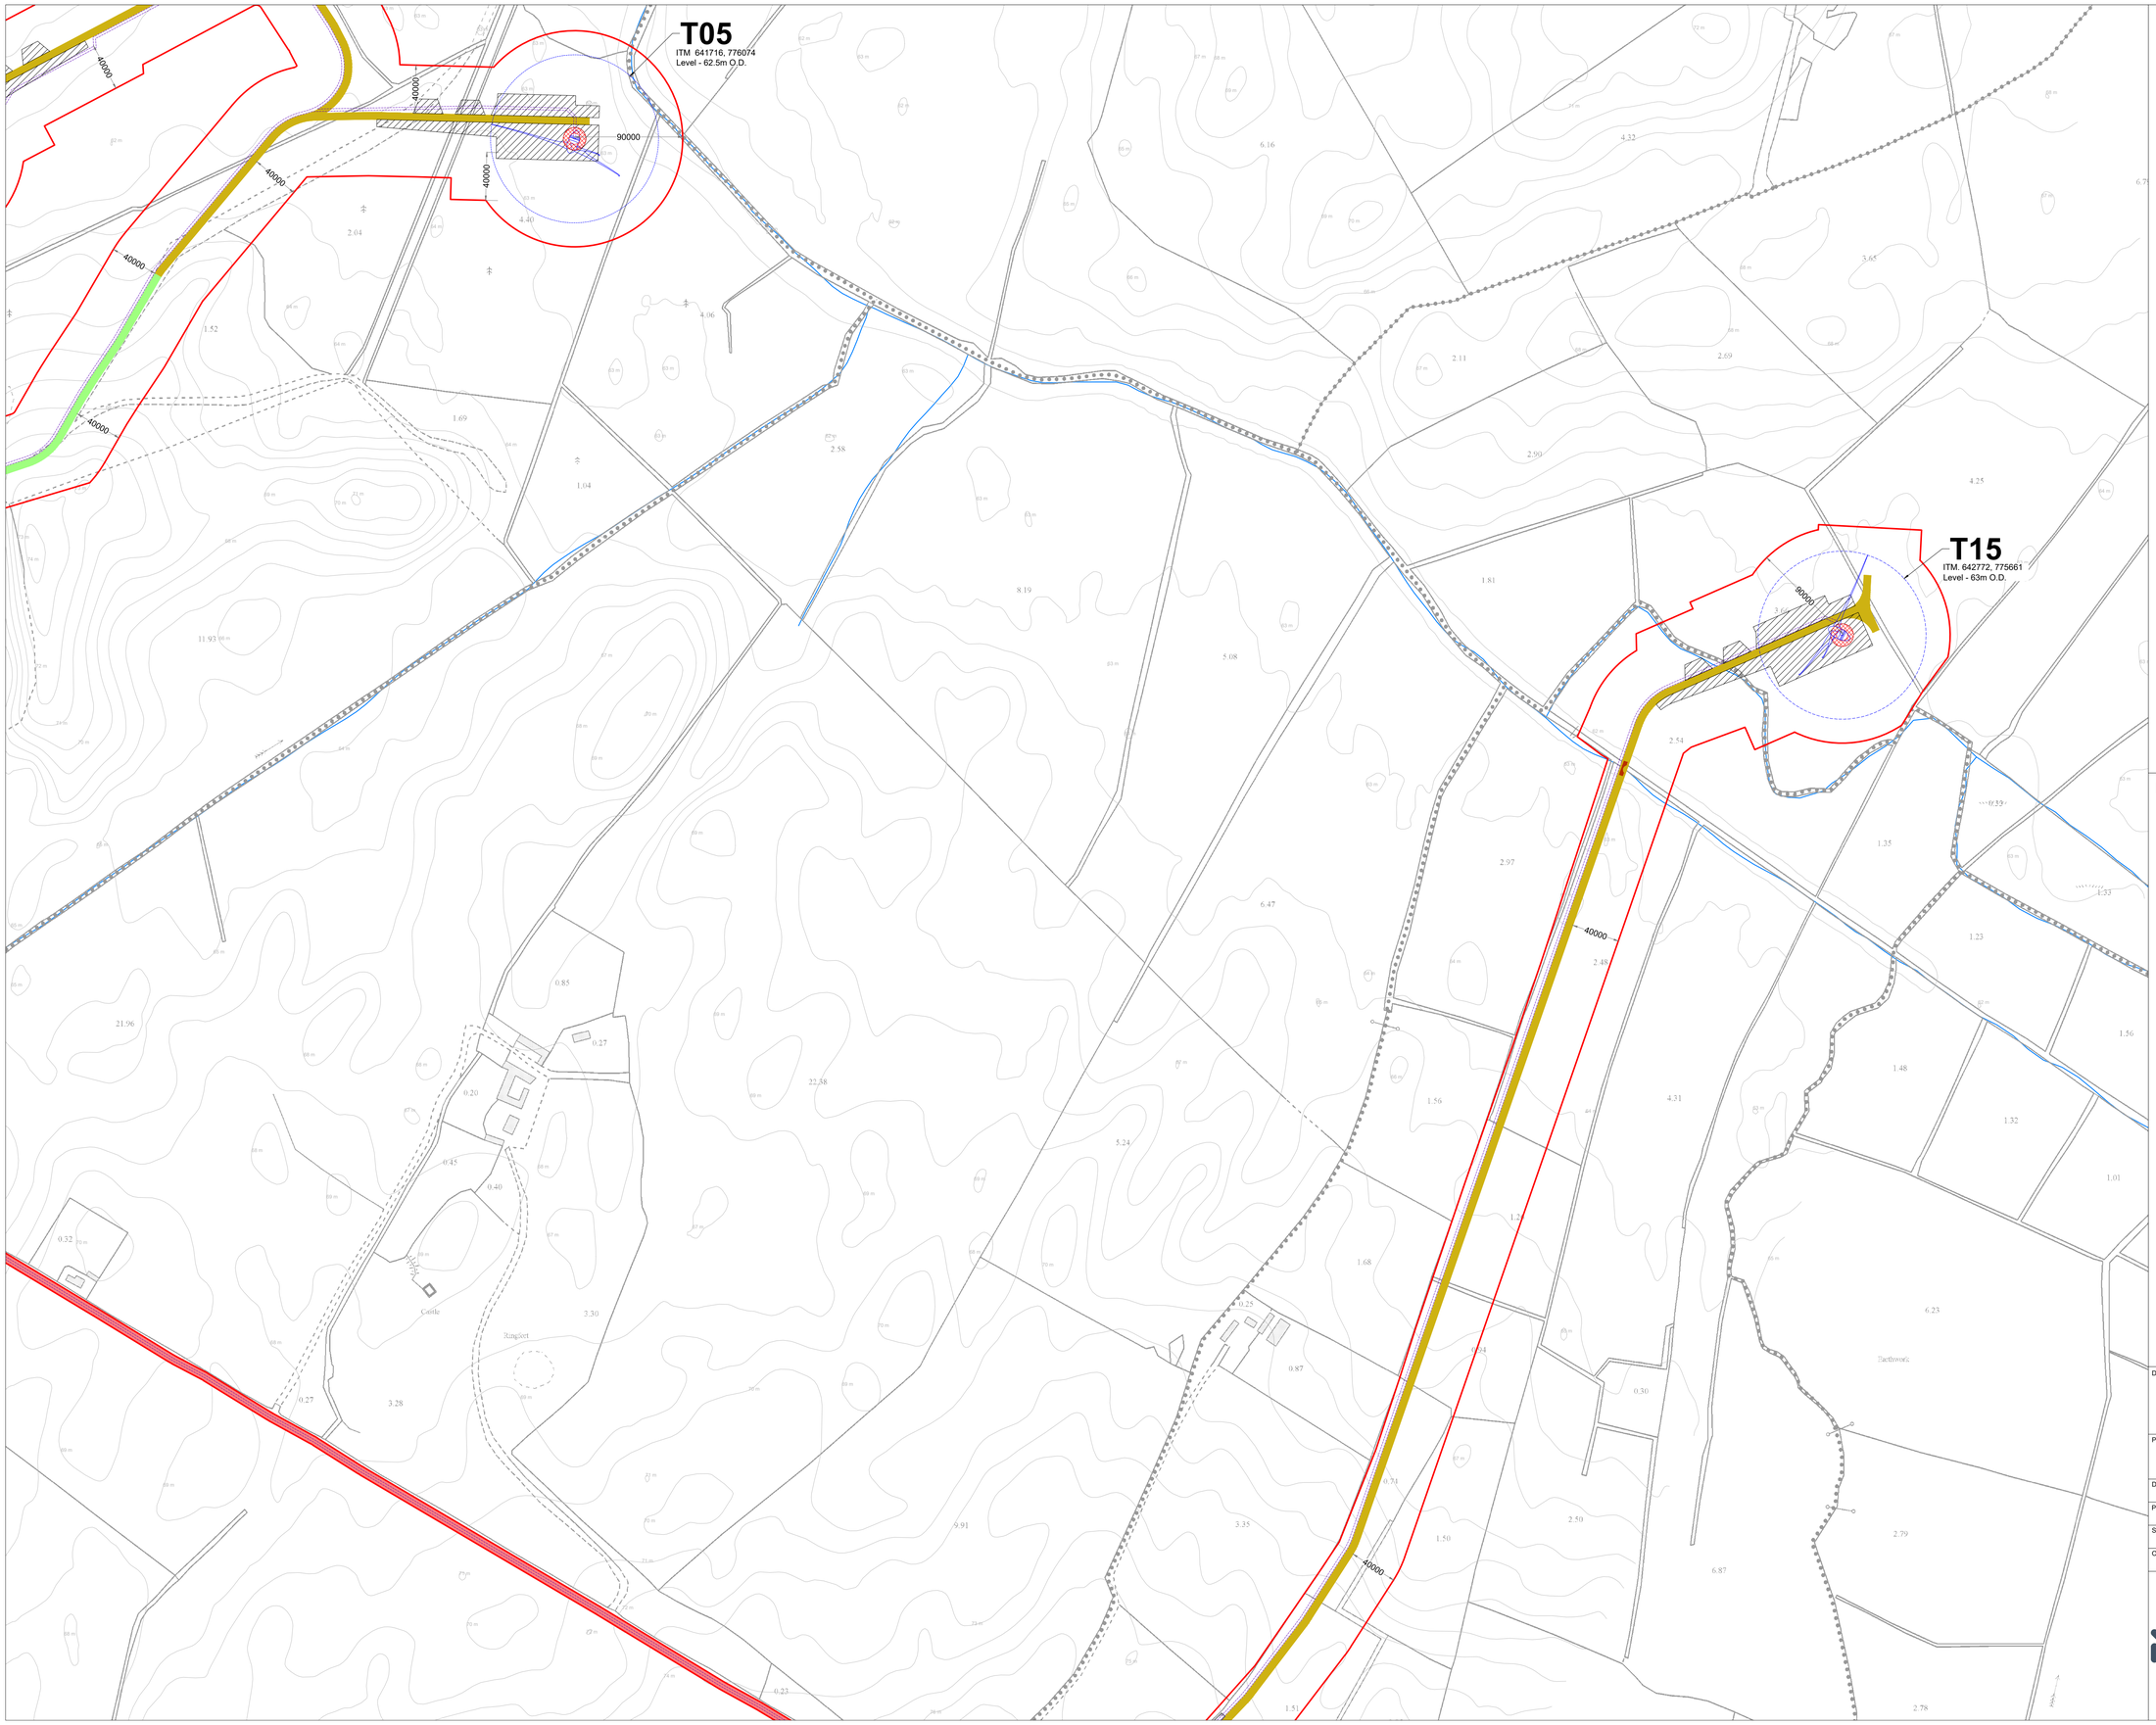

Project Design Drawing Notes

1. Drawings issued are for planning application purposes only.
2. Drawings not to be used for construction/contract conditions.
3. Copyright, all rights reserved. No part herewith may be copied or reproduced partially or wholly in any form whatsoever without the prior notice of the copyright owner McCarthy Keville O'Sullivan.
4. Do not scale off this drawing. Figured metric dimensions only should be taken off this drawing.
5. All contractors, whether main or sub-contractors, must visit the site and are responsible for taking and checking any and all dimensions and levels that relate to the works.
6. The use of or reliance upon this drawing shall be deemed to be acceptance of these conditions of use unless otherwise agreed in writing, such written agreement to be sought from and issued by the copyright holder to the use or reliance upon this drawing.
7. Layout plans show typical Turbine rotor diameter as per turbine drawing.
8. Final levels may vary depending on local ground conditions.
9. Exact location of cable/joint bay in the road corridor to be subject to ESB specifications and agreement with Westmeath County Council

Drawing Legend

- Planning Application Boundary
- Existing Internal Road to be Upgraded
- Existing External Road to be Upgraded
- Proposed Road
- Proposed New Crossing
- Crane Pad Hardstanding Area
- Turbine Foundation
- Turbine Sweep Area
- Indicative Internal Electrical Cabling
- Wind Farm Substation
- River/Stream

N

Ordnance Survey Ireland Licence No. AR0021821© Ordnance Survey Ireland/Government of Ireland

DRAWING TITLE:

Site Layout Plan
Sheet 4 of 24


PROJECT TITLE:

Coole Wind Farm, Co. Westmeath

DRAWING BY:	CHECKED BY:
Joseph O Brien	Michael Watson
PROJECT No.: 200445	DRAWING No.: 200445 - 17
SCALE: 1:2,500 @ A1	DATE: 15.03.2021

OS SHEET No.: 2236, 2237, 2238, 2239, 2300, 2301,2302, 2303, 2363, 2364, 2365, 2366, 2425, 2426, 2427, 2428, 2493, 2494, 2495, 2496, 2562, 2563, 2564, 2565, 2629, 2630, 2631, 2632, 2699, 2700, 2701, 2702,2768, 2769, 2770, 2771

MKO
Planning and Environmental Consultants
Tuam Road, Galway
Ireland, H91 VW84
+353 (0) 91 735611
email: info@www.mkoireland.ie
Website: www.mkoireland.ie

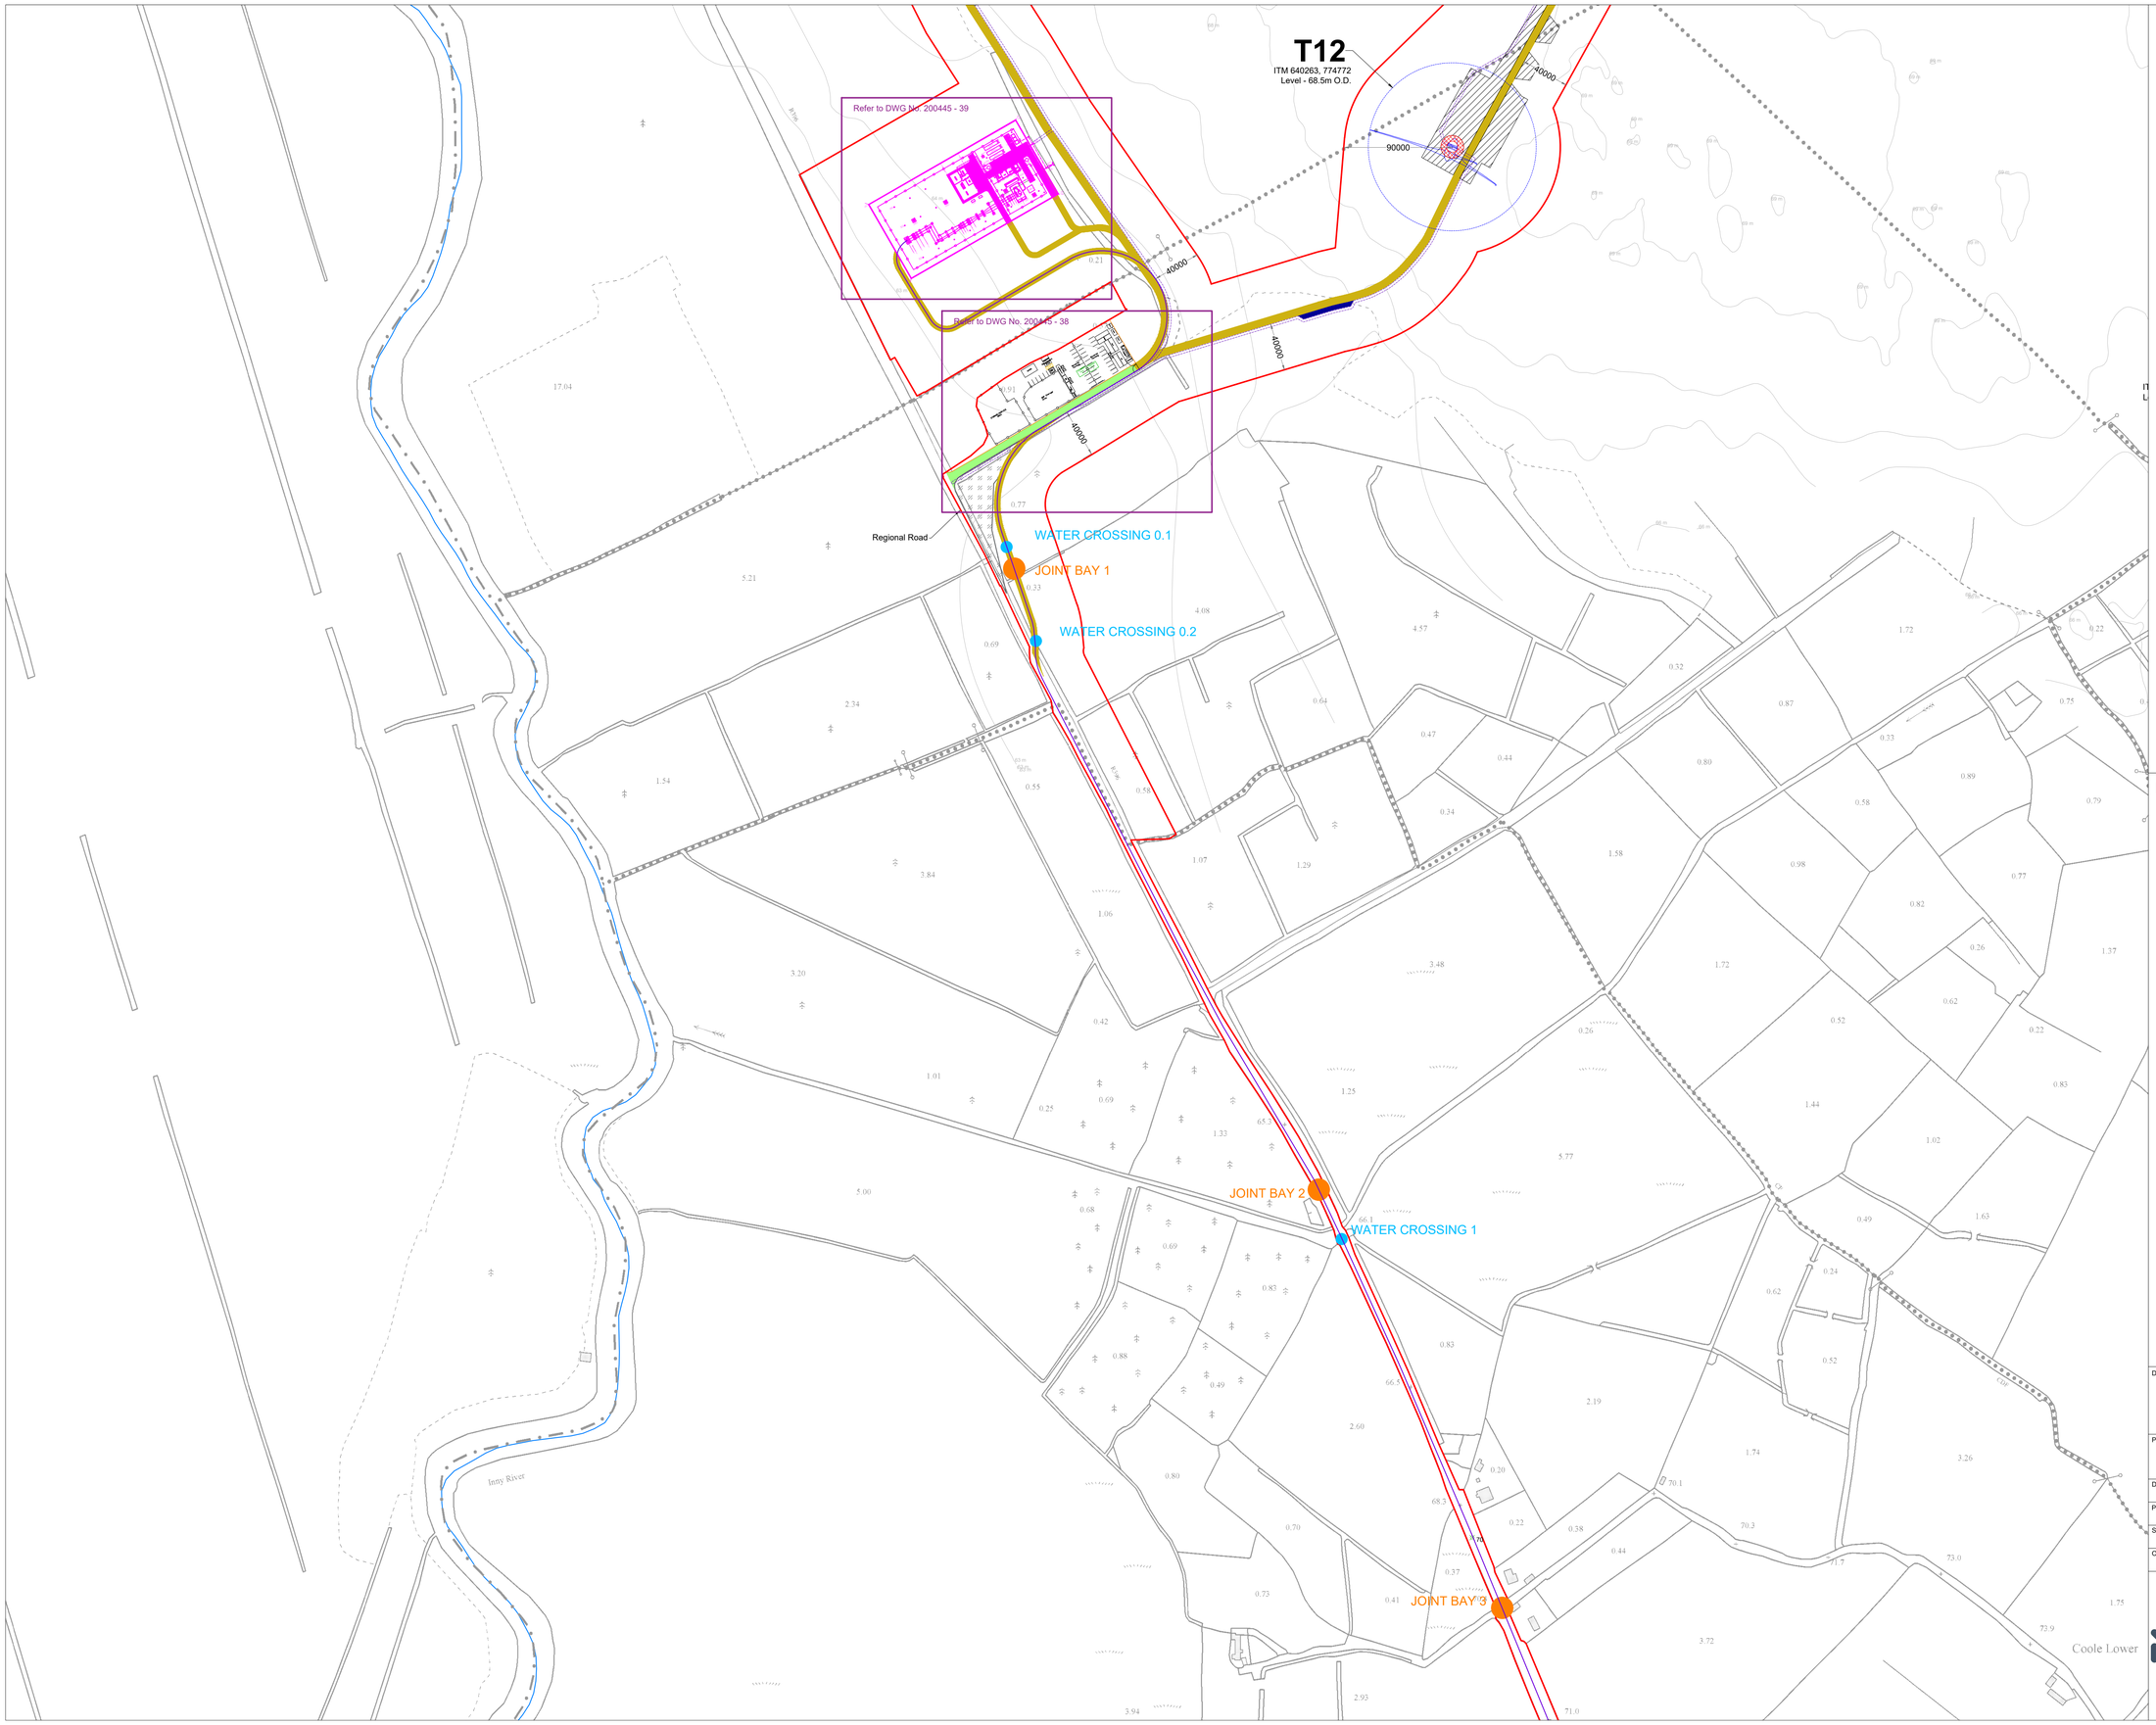

Project Design Drawing Notes

1. Drawings issued are for planning application purposes only.
2. Drawings not to be used for construction/contract conditions.
3. Copyright, all rights reserved. No part herewith may be copied or reproduced partially or wholly in any form whatsoever without the prior notice of the copyright owner McCarthy Keville O'Sullivan.
4. Do not scale off this drawing. Figured metric dimensions only should be taken off this drawing.
5. All contractors, whether main or sub-contractors, must visit the site and are responsible for taking and checking any and all dimensions and levels that relate to the works.
6. The use of or reliance upon this drawing shall be deemed to be acceptance of these conditions of use unless otherwise agreed in writing, such written agreement to be sought from and issued by the copyright holder to the use or reliance upon this drawing.
7. Layout plans show typical Turbine rotor diameter as per turbine drawing.
8. Final levels may vary depending on local ground conditions.
9. Exact location of cable/joint bay in the road corridor to be subject to ESB specifications and agreement with Westmeath County Council

Drawing Legend

- Planning Application Boundary
- Existing Internal Road to be Upgraded
- Existing External Road to be Upgraded
- Proposed Road
- Unbound Hardcore Surface
- Crane Pad Hardstanding Area
- Turbine Foundation
- Turbine Sweep Area
- Temporary Construction Compound
- Indicative Internal Electrical Cabling
- Indicative Grid Connection Route
- Wind Farm Substation
- X Spot Height
- Indicative Joint Bay
- Watercrossing
- River/Stream

N

Ordnance Survey Ireland Licence No. AR0021821© Ordnance Survey Ireland/Government of Ireland

DRAWING TITLE:

Site Layout Plan
Sheet 5 of 24


PROJECT TITLE:

Coole Wind Farm, Co. Westmeath

DRAWING BY:	CHECKED BY:
Joseph O Brien	Michael Watson
PROJECT No.: 200445	DRAWING No.: 200445 - 18
SCALE: 1:2,500 @ A1	DATE: 15.03.2021

OS SHEET No.: 2236, 2237, 2238, 2239, 2300, 2301,2302, 2303, 2363, 2364, 2365, 2366, 2425, 2426, 2427, 2428, 2493, 2494, 2495, 2496, 2562, 2563, 2564, 2565, 2629, 2630, 2631, 2632, 2699, 2700, 2701, 2702,2768, 2769, 2770, 2771

MKO
Planning and Environmental Consultants
Tuam Road, Galway
Ireland, H91 VW84
+353 (0) 91 735611
email: info@www.mkoireland.ie
Website: www.mkoireland.ie

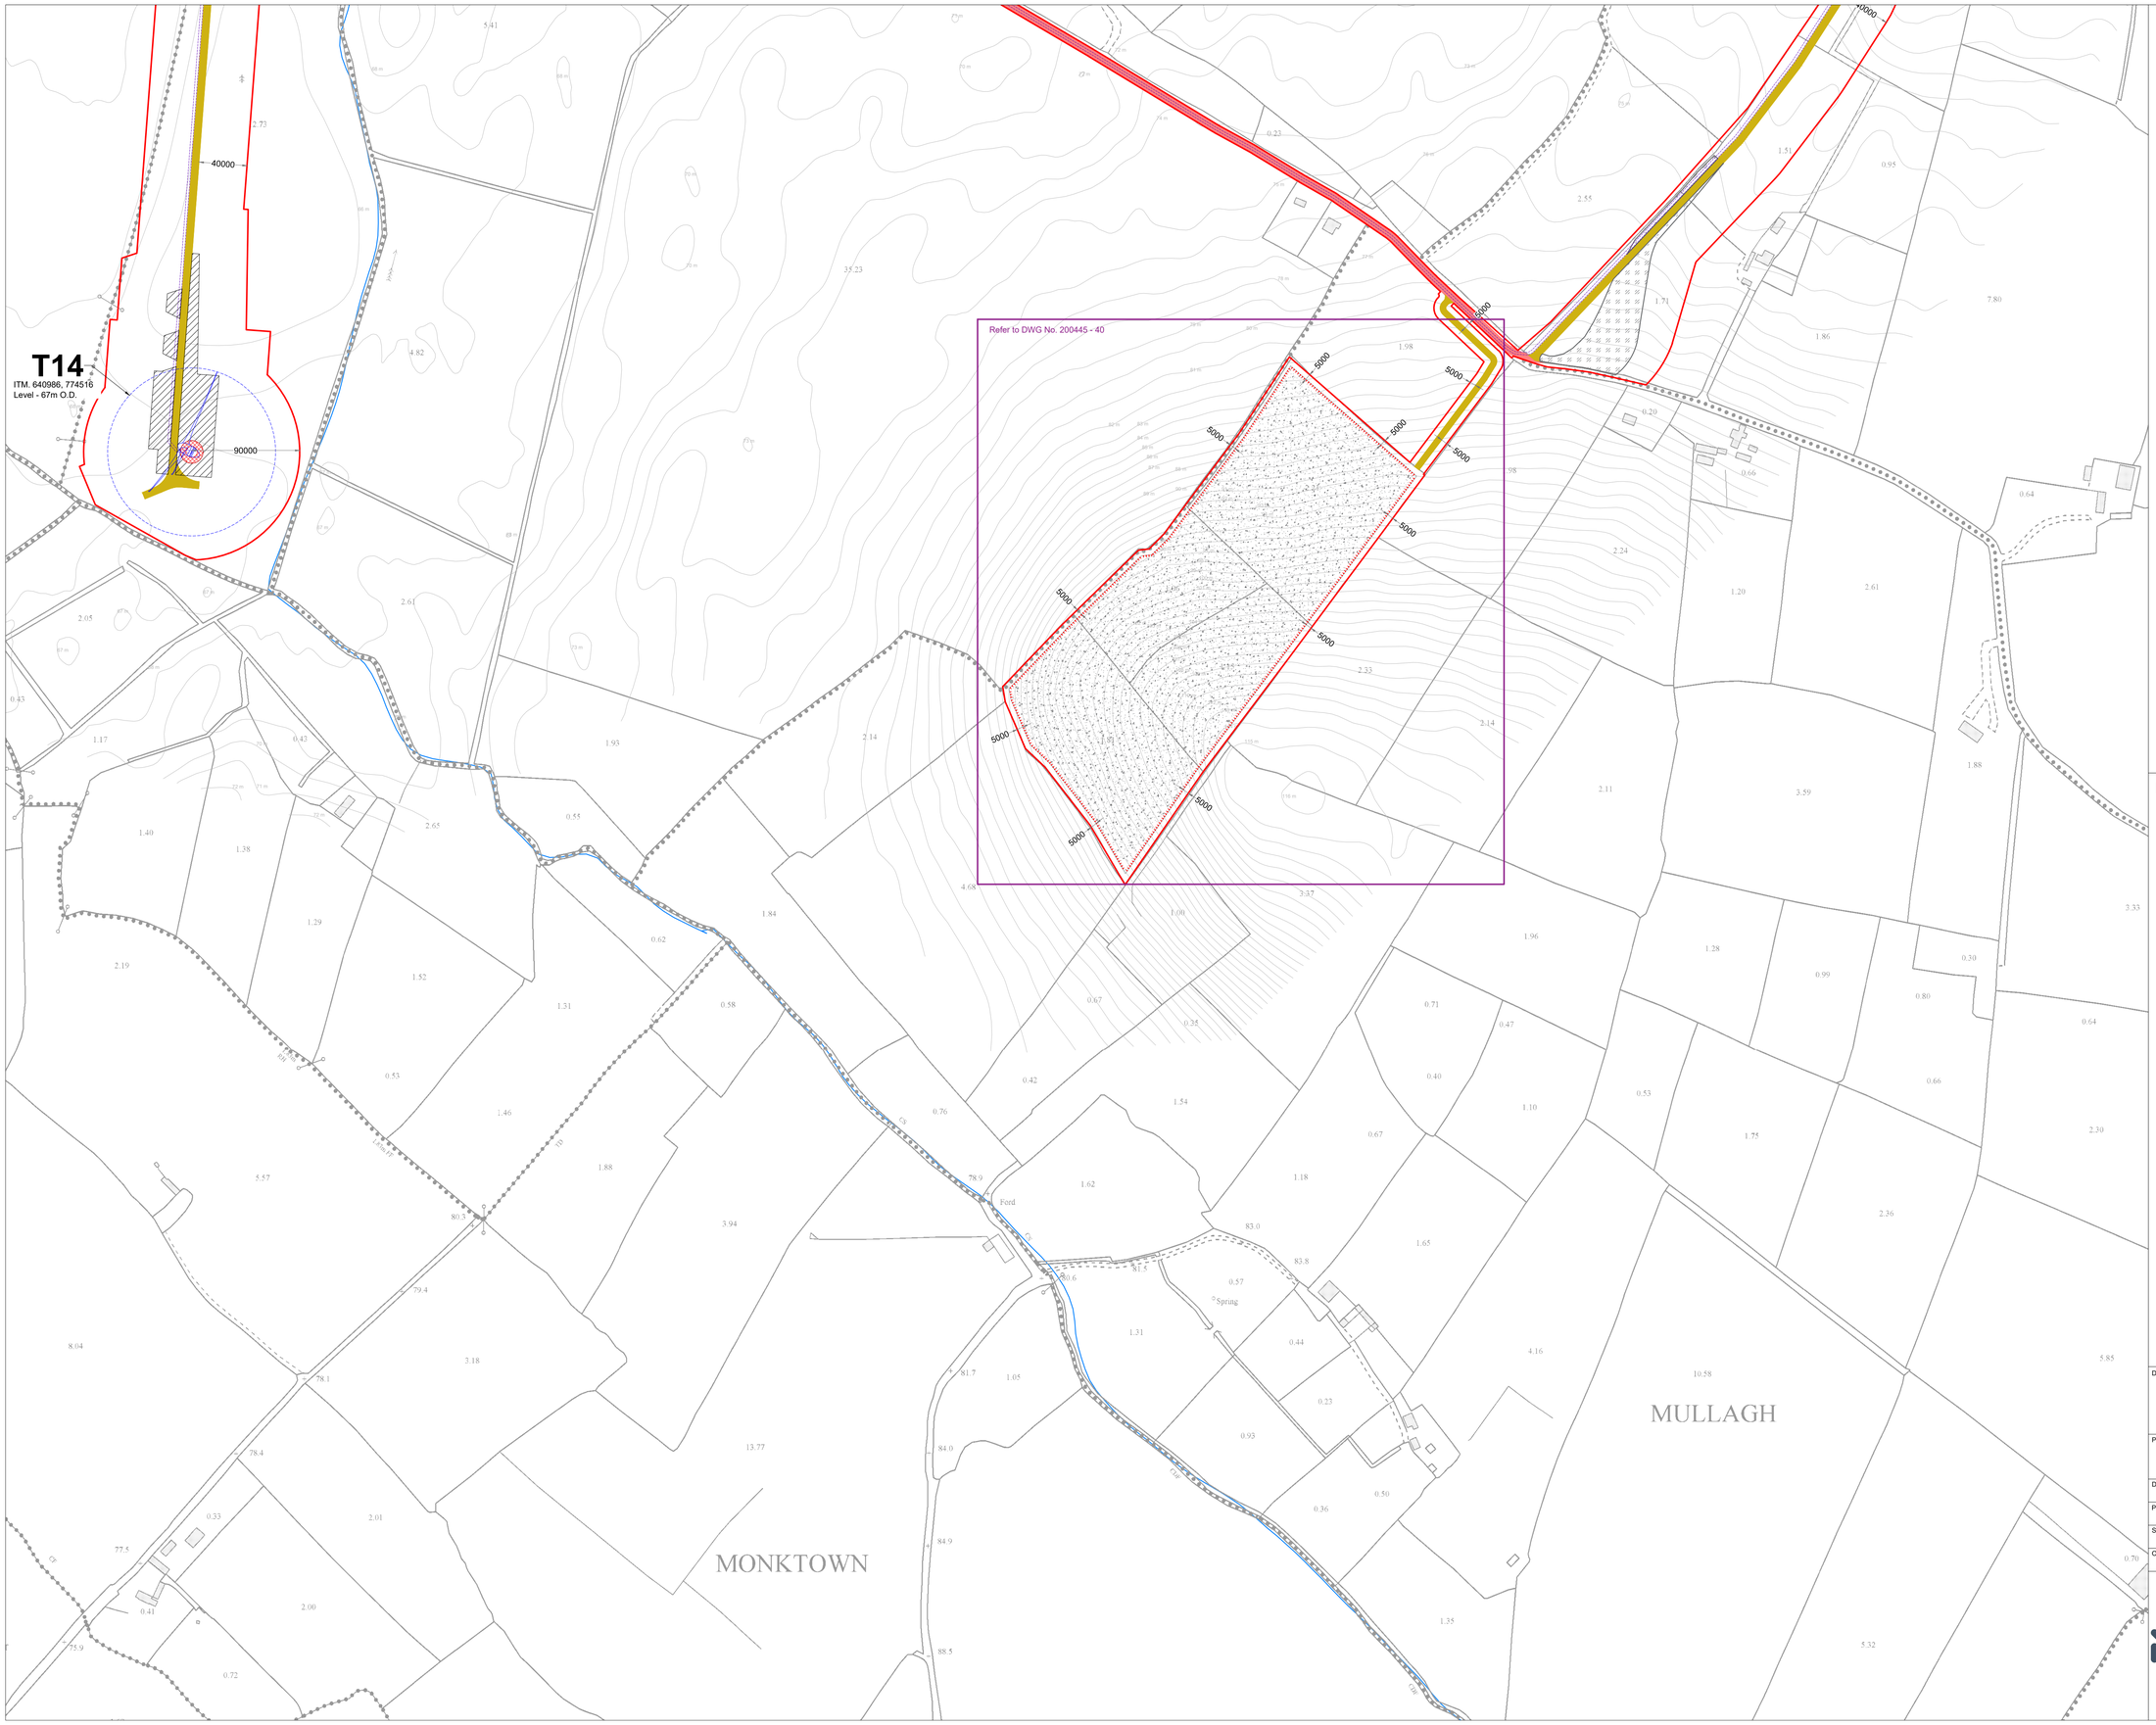

Project Design Drawing Notes

1. Drawings issued are for planning application purposes only.
2. Drawings not to be used for construction/contract conditions.
3. Copyright, all rights reserved. No part herewith may be copied or reproduced partially or wholly in any form whatsoever without the prior notice of the copyright owner McCarthy Keville O'Sullivan.
4. Do not scale off this drawing. Figured metric dimensions only should be taken off this drawing.
5. All contractors, whether main or sub-contractors, must visit the site and are responsible for taking and checking any and all dimensions and levels that relate to the works.
6. The use of or reliance upon this drawing shall be deemed to be acceptance of these conditions of use unless otherwise agreed in writing, such written agreement to be sought from and issued by the copyright holder to the use or reliance upon this drawing.
7. Layout plans show typical Turbine rotor diameter as per turbine drawing.
8. Final levels may vary depending on local ground conditions.
9. Exact location of cable/joint bay in the road corridor to be subject to ESB specifications and agreement with Westmeath County Council

Drawing Legend

- Planning Application Boundary
- Existing External Road to be Upgraded
- Proposed Road
- Unbound Hardcore Surface
- Crane Pad Hardstanding Area
- Turbine Foundation
- Turbine Sweep Area
- Borrow Pit
- Indicative Internal Electrical Cabling
- River/Stream

N

Ordnance Survey Ireland Licence No. AR0021821© Ordnance Survey Ireland/Government of Ireland

DRAWING TITLE:

Site Layout Plan
Sheet 6 of 24

PROJECT TITLE:

Coole Wind Farm, Co. Westmeath

DRAWING BY: Joseph O Brien	CHECKED BY: Michael Watson
PROJECT No.: 200445	DRAWING No.: 200445 - 19
SCALE: 1:2,500 @ A1	DATE: 15.03.2021

OS SHEET No.: 2236, 2237, 2238, 2239, 2300, 2301,2302, 2303, 2363, 2364, 2365, 2366, 2425, 2426, 2427, 2428, 2493, 2494, 2495, 2496, 2562, 2563, 2564, 2565, 2629, 2630, 2631, 2632, 2699, 2700, 2701, 2702,2768, 2769, 2770, 2771

MKO
Planning and Environmental Consultants
Tuam Road, Galway
Ireland, H91 VW84
+353 (0) 91 735611
email: info@www.mkoireland.ie
Website: www.mkoireland.ie

Project Design Drawing Notes

1. Drawings issued are for planning application purposes only.
2. Drawings not to be used for construction/contract conditions.
3. Copyright, all rights reserved. No part herewith may be copied or reproduced partially or wholly in any form whatsoever without the prior notice of the copyright owner McCarthy Keville O'Sullivan.
4. Do not scale off this drawing. Figured metric dimensions only should be taken off this drawing.
5. All contractors, whether main or sub-contractors, must visit the site and are responsible for taking and checking any and all dimensions and levels that relate to the works.
6. The use of or reliance upon this drawing shall be deemed to be acceptance of these conditions of use unless otherwise agreed in writing, such written agreement to be sought from and issued by the copyright holder to the use or reliance upon this drawing.
7. Layout plans show typical Turbine rotor diameter as per turbine drawing.
8. Final levels may vary depending on local ground conditions.
9. Exact location of cable/joint bay in the road corridor to be subject to ESB specifications and agreement with Westmeath County Council

Drawing Legend

- Planning Application Boundary
- Proposed Road
- Unbound Hardcore Surface
- Crossing Point for Landowners
- Indicative Grid Connection Route
- X Spot Height
- Indicative Joint Bay
- River/Stream

Ordnance Survey Ireland Licence No. AR0021821© Ordnance Survey Ireland/Government of Ireland

N

DRAWING TITLE:

Site Layout Plan
Sheet 7 of 24

PROJECT TITLE:

Coole Wind Farm, Co. Westmeath

DRAWING BY:	CHECKED BY:
Joseph O Brien	Michael Watson
PROJECT No.: 200445	DRAWING No.: 200445 - 20
SCALE: 1:2,500 @ A1	DATE: 15.03.2021

OS SHEET No.: 2236, 2237, 2238, 2239, 2300, 2301,2302, 2303, 2363, 2364, 2365, 2366, 2425, 2426, 2427, 2428, 2493, 2494, 2495, 2496, 2562, 2563, 2564, 2565, 2629, 2630, 2631, 2632, 2699, 2700, 2701, 2702,2768, 2769, 2770, 2771

MKO
Planning and Environmental Consultants
Tuam Road, Galway
Ireland, H91 VW84
+353 (0) 91 735611
email: info@www.mkoireland.ie
Website: www.mkoireland.ie

Project Design Drawing Notes

1. Drawings issued are for planning application purposes only.
2. Drawings not to be used for construction/contract conditions.
3. Copyright, all rights reserved. No part herewith may be copied or reproduced partially or wholly in any form whatsoever without the prior notice of the copyright owner McCarthy Keville O'Sullivan.
4. Do not scale off this drawing. Figured metric dimensions only should be taken off this drawing.
5. All contractors, whether main or sub-contractors, must visit the site and are responsible for taking and checking any and all dimensions and levels that relate to the works.
6. The use of or reliance upon this drawing shall be deemed to be acceptance of these conditions of use unless otherwise agreed in writing, such written agreement to be sought from and issued by the copyright holder to the use or reliance upon this drawing.
7. Layout plans show typical Turbine rotor diameter as per turbine drawing.
8. Final levels may vary depending on local ground conditions.
9. Exact location of cable/joint bay in the road corridor to be subject to ESB specifications and agreement with Westmeath County Council

Drawing Legend

- Planning Application Boundary
- Indicative Grid Connection Route
- X Spot Height
- Indicative Joint Bay

N

Ordnance Survey Ireland Licence No. AR0021821© Ordnance Survey Ireland/Government of Ireland

DRAWING TITLE:

Site Layout Plan
Sheet 8 of 24

PROJECT TITLE:

Coole Wind Farm, Co. Westmeath

DRAWING BY:	CHECKED BY:
Joseph O Brien	Michael Watson
PROJECT No.: 200445	DRAWING No.: 200445 - 21
SCALE: 1:2,500 @ A1	DATE: 15.03.2021

OS SHEET No.: 2236, 2237, 2238, 2239, 2300, 2301,2302, 2303, 2363, 2364, 2365, 2366, 2425, 2426, 2427, 2428, 2493, 2494, 2495, 2496, 2562, 2563, 2564, 2565, 2629, 2630, 2631, 2632, 2699, 2700, 2701, 2702,2768, 2769, 2770, 2771

MKO
Planning and Environmental Consultants
Tuam Road, Galway
Ireland, H91 VW84
+353 (0) 91 735611
email: info@www.mkoireland.ie
Website: www.mkoireland.ie

Ringfort

Earthwork

Scale 1:1,000

Project Design Drawing Notes

1. Drawings issued are for planning application purposes only.
2. Drawings not to be used for construction/contract conditions.
3. Copyright, all rights reserved. No part herewith may be copied or reproduced partially or wholly in any form whatsoever without the prior notice of the copyright owner McCarthy Keville O'Sullivan.
4. Do not scale off this drawing. Figured metric dimensions only should be taken off this drawing.
5. All contractors, whether main or sub-contractors, must visit the site and are responsible for taking and checking any and all dimensions and levels that relate to the works.
6. The use of or reliance upon this drawing shall be deemed to be acceptance of these conditions of use unless otherwise agreed in writing, such written agreement to be sought from and issued by the copyright holder to the use or reliance upon this drawing.
7. Layout plans show typical Turbine rotor diameter as per turbine drawing.
8. Final levels may vary depending on local ground conditions.
9. Exact location of cable/joint bay in the road corridor to be subject to ESB specifications and agreement with Westmeath County Council

Drawing Legend

Planning Application Boundary

Ordnance Survey Ireland Licence No. AR0021821© Ordnance Survey Ireland/Government of Ireland

N

DRAWING TITLE:
Site Layout Plan
Sheet 9 of 24

PROJECT TITLE:
Coole Wind Farm, Co. Westmeath

DRAWING BY:	CHECKED BY:
Joseph O Brien	Michael Watson
PROJECT No.: 200445	DRAWING No.: 200445 - 22
SCALE: 1:2,500 @ A1	DATE: 15.03.2021

OS SHEET No.: 2224, 2227, 2238, 2239, 2300, 2301,2302, 2303, 2363, 2364, 2365, 2366, 2425, 2426, 2427, 2428, 2493, 2494, 2495, 2496, 2562, 2563, 2564, 2565, 2629, 2630, 2631, 2632, 2699, 2700, 2701, 2702,2768, 2769, 2770, 2771

MKO
Planning and Environmental Consultants
Tuam Road, Galway
Ireland, H91 VW84
+353 (0) 91 735611
email: info@www.mkoireland.ie
Website: www.mkoireland.ie

Project Design Drawing Notes

1. Drawings issued are for planning application purposes only.
2. Drawings not to be used for construction/contract conditions.
3. Copyright, all rights reserved. No part herewith may be copied or reproduced partially or wholly in any form whatsoever without the prior notice of the copyright owner McCarthy Keville O'Sullivan.
4. Do not scale off this drawing. Figured metric dimensions only should be taken off this drawing.
5. All contractors, whether main or sub-contractors, must visit the site and are responsible for taking and checking any and all dimensions and levels that relate to the works.
6. The use of or reliance upon this drawing shall be deemed to be acceptance of these conditions of use unless otherwise agreed in writing, such written agreement to be sought from and issued by the copyright holder to the use or reliance upon this drawing.
7. Layout plans show typical Turbine rotor diameter as per turbine drawing.
8. Final levels may vary depending on local ground conditions.
9. Exact location of cable/joint bay in the road corridor to be subject to ESB specifications and agreement with Westmeath County Council

Drawing Legend

Planning Application Boundary

Unbound Hardcore Surface

Ordnance Survey Ireland Licence No. AR0021821© Ordnance Survey Ireland/Government of Ireland

N

Scale 1:1,000

DRAWING TITLE:

Site Layout Plan
Sheet 10 of 24

PROJECT TITLE:

Coole Wind Farm, Co. Westmeath

DRAWING BY: Joseph O Brien	CHECKED BY: Michael Watson
PROJECT No.: 200445	DRAWING No.: 200445 - 23
SCALE: 1:2,500 @ A1	DATE: 15.03.2021

OS SHEET No.: 2236, 2237, 2238, 2239, 2300, 2301,2302, 2303, 2363, 2364, 2365, 2366, 2425, 2426, 2427, 2428, 2493, 2494, 2495, 2496, 2562, 2563, 2564, 2565, 2629, 2630, 2631, 2632, 2699, 2700, 2701, 2702,2768, 2769, 2770, 2771

MKO
Planning and Environmental Consultants
Tuam Road, Galway
Ireland, H91 VW84
+353 (0) 91 735611
email: info@www.mkoireland.ie
Website: www.mkoireland.ie

Project Design Drawing Notes

1. Drawings issued are for planning application purposes only.
2. Drawings not to be used for construction/contract conditions.
3. Copyright, all rights reserved. No part herewith may be copied or reproduced partially or wholly in any form whatsoever without the prior notice of the copyright owner McCarthy Keville O'Sullivan.
4. Do not scale off this drawing. Figured metric dimensions only should be taken off this drawing.
5. All contractors, whether main or sub-contractors, must visit the site and are responsible for taking and checking any and all dimensions and levels that relate to the works.
6. The use of or reliance upon this drawing shall be deemed to be acceptance of these conditions of use unless otherwise agreed in writing, such written agreement to be sought from and issued by the copyright holder to the use or reliance upon this drawing.
7. Layout plans show typical Turbine rotor diameter as per turbine drawing.
8. Final levels may vary depending on local ground conditions.
9. Exact location of cable/joint bay in the road corridor to be subject to ESB specifications and agreement with Westmeath County Council

Drawing Legend

Planning Application Boundary

Scale 1:1,000

N

Ordnance Survey Ireland Licence No. AR0021821© Ordnance Survey Ireland/Government of Ireland

DRAWING TITLE:

Site Layout Plan
Sheet 11 of 24

PROJECT TITLE:

Coole Wind Farm, Co. Westmeath

DRAWING BY:	CHECKED BY:
Joseph O Brien	Michael Watson
PROJECT No.: 200445	DRAWING No.: 200445 - 24
SCALE: 1:2,500 @ A1	DATE: 15.03.2021

OS SHEET No.: 2236, 2237, 2238, 2239, 2300, 2301,2302, 2303, 2363, 2364, 2365, 2366, 2425, 2426, 2427, 2428, 2493, 2494, 2495, 2496, 2562, 2563, 2564, 2565, 2625, 2630, 2631, 2632, 2699, 2700, 2701, 2702,2768, 2769, 2770, 2771

MKO
Planning and Environmental Consultants
Tuam Road, Galway
Ireland, H91 VW84
+353 (0) 91 735611
email: info@www.mkoireland.ie
Website: www.mkoireland.ie

Scale 1:1,000

Project Design Drawing Notes

1. Drawings issued are for planning application purposes only.
2. Drawings not to be used for construction/contract conditions.
3. Copyright, all rights reserved. No part herewith may be copied or reproduced partially or wholly in any form whatsoever without the prior notice of the copyright owner McCarthy Keville O'Sullivan.
4. Do not scale off this drawing. Figured metric dimensions only should be taken off this drawing.
5. All contractors, whether main or sub-contractors, must visit the site and are responsible for taking and checking any and all dimensions and levels that relate to the works.
6. The use of or reliance upon this drawing shall be deemed to be acceptance of these conditions of use unless otherwise agreed in writing, such written agreement to be sought from and issued by the copyright holder to the use or reliance upon this drawing.
7. Layout plans show typical Turbine rotor diameter as per turbine drawing.
8. Final levels may vary depending on local ground conditions.
9. Exact location of cable/joint bay in the road corridor to be subject to ESB specifications and agreement with Westmeath County Council

Drawing Legend

Planning Application Boundary

Unbound Hardcore Surface

N

Ordnance Survey Ireland Licence No. AR0021821© Ordnance Survey Ireland/Government of Ireland

DRAWING TITLE:

Site Layout Plan
Sheet 12 of 24

PROJECT TITLE:

Coole Wind Farm, Co. Westmeath

DRAWING BY:	CHECKED BY:
Joseph O Brien	Michael Watson
PROJECT No.: 200445	DRAWING No.: 200445 - 25
SCALE: 1:2,500 @ A1	DATE: 15.03.2021

OS SHEET No.: 2226, 2227, 2228, 2229, 2300, 2301,2302, 2303, 2363, 2364, 2365, 2366, 2425, 2426, 2427, 2428, 2493, 2494, 2495, 2496, 2562, 2563, 2564, 2565, 2629, 2630, 2631, 2632, 2699, 2700, 2701, 2702,2768, 2769, 2770, 2771

MKO
Planning and Environmental Consultants
Tuam Road, Galway
Ireland, H91 VW84
+353 (0) 91 735611
email: info@www.mkoireland.ie
Website: www.mkoireland.ie

Project Design Drawing Notes

1. Drawings issued are for planning application purposes only.
2. Drawings not to be used for construction/contract conditions.
3. Copyright, all rights reserved. No part herewith may be copied or reproduced partially or wholly in any form whatsoever without the prior notice of the copyright owner McCarthy Keville O'Sullivan.
4. Do not scale off this drawing. Figured metric dimensions only should be taken off this drawing.
5. All contractors, whether main or sub-contractors, must visit the site and are responsible for taking and checking any and all dimensions and levels that relate to the works.
6. The use of or reliance upon this drawing shall be deemed to be acceptance of these conditions of use unless otherwise agreed in writing, such written agreement to be sought from and issued by the copyright holder to the use or reliance upon this drawing.
7. Layout plans show typical Turbine rotor diameter as per turbine drawing.
8. Final levels may vary depending on local ground conditions.
9. Exact location of cable/joint bay in the road corridor to be subject to ESB specifications and agreement with Westmeath County Council

Drawing Legend

- Planning Application Boundary
- Indicative Grid Connection Route
- X Spot Height
- Indicative Joint Bay

N

Ordnance Survey Ireland Licence No. AR0021821© Ordnance Survey Ireland/Government of Ireland

DRAWING TITLE:

Site Layout Plan
Sheet 13 of 24

PROJECT TITLE:

Coole Wind Farm, Co. Westmeath

DRAWING BY:	CHECKED BY:
Joseph O Brien	Michael Watson
PROJECT No.: 200445	DRAWING No.: 200445 - 26
SCALE: 1:2,500 @ A1	DATE: 15.03.2021

OS SHEET No.: 2236, 2237, 2238, 2239, 2300, 2301,2302, 2303, 2363, 2364, 2365, 2366, 2425, 2426, 2427, 2428, 2493, 2494, 2495, 2496, 2562, 2563, 2564, 2565, 2629, 2630, 2631, 2632, 2699, 2700, 2701, 2702,2768, 2769, 2770, 2771

MKO
Planning and Environmental Consultants
Tuam Road, Galway
Ireland, H91 VW84
+353 (0) 91 735611
email: info@www.mkoireland.ie
Website: www.mkoireland.ie



Project Design Drawing Notes

1. Drawings issued are for planning application purposes only.
2. Drawings not to be used for construction/contract conditions.
3. Copyright, all rights reserved. No part herewith may be copied or reproduced partially or wholly in any form whatsoever without the prior notice of the copyright owner McCarthy Keville O'Sullivan.
4. Do not scale off this drawing. Figured metric dimensions only should be taken off this drawing.
5. All contractors, whether main or sub-contractors, must visit the site and are responsible for taking and checking any and all dimensions and levels that relate to the works.
6. The use of or reliance upon this drawing shall be deemed to be acceptance of these conditions of use unless otherwise agreed in writing, such written agreement to be sought from and issued by the copyright holder to the use or reliance upon this drawing.
7. Layout plans show typical Turbine rotor diameter as per turbine drawing.
8. Final levels may vary depending on local ground conditions.
9. Exact location of cable/joint bay in the road corridor to be subject to ESB specifications and agreement with Westmeath County Council

Drawing Legend

- Planning Application Boundary
- Indicative Grid Connection Route
- X Spot Height
- Indicative Joint Bay
- Watercrossing

N

Ordnance Survey Ireland Licence No. AR/0218216 © Ordnance Survey Ireland/Government of Ireland

DRAWING TITLE:

Site Layout Plan
Sheet 14 of 24

PROJECT TITLE:

Coole Wind Farm, Co. Westmeath

DRAWING BY:	CHECKED BY:
Joseph O Brien	Michael Watson
PROJECT No.: 200445	DRAWING No.: 200445 - 27
SCALE: 1:2,500 @ A1	DATE: 15.03.2021

OS SHEET No.: 2236, 2237, 2238, 2239, 2300, 2301,2302, 2303, 2363, 2364, 2365, 2366, 2425, 2426, 2427, 2428, 2493, 2494, 2495, 2496, 2562, 2563, 2564, 2565, 2629, 2630, 2631, 2632, 2699, 2700, 2701, 2702,2768, 2769, 2770, 2771

MKO
Planning and Environmental Consultants
Tuam Road, Galway
Ireland, H91 VW84
+353 (0) 91 735611
email: info@www.mkoireland.ie
Website: www.mkoireland.ie

Project Design Drawing Notes

1. Drawings issued are for planning application purposes only.
2. Drawings not to be used for construction/contract conditions.
3. Copyright, all rights reserved. No part herewith may be copied or reproduced partially or wholly in any form whatsoever without the prior notice of the copyright owner McCarthy Keville O'Sullivan.
4. Do not scale off this drawing. Figured metric dimensions only should be taken off this drawing.
5. All contractors, whether main or sub-contractors, must visit the site and are responsible for taking and checking any and all dimensions and levels that relate to the works.
6. The use of or reliance upon this drawing shall be deemed to be acceptance of these conditions of use unless otherwise agreed in writing, such written agreement to be sought from and issued by the copyright holder to the use or reliance upon this drawing.
7. Layout plans show typical Turbine rotor diameter as per turbine drawing.
8. Final levels may vary depending on local ground conditions.
9. Exact location of cable/joint bay in the road corridor to be subject to ESB specifications and agreement with Westmeath County Council

Drawing Legend

- Planning Application Boundary
- Indicative Grid Connection Route
- X Spot Height
- Indicative Joint Bay
- Watercrossing

Ordnance Survey Ireland Licence No. AR0021821© Ordnance Survey Ireland/Government of Ireland

N

DRAWING TITLE:

Site Layout Plan
Sheet 15 of 24

PROJECT TITLE:

Coole Wind Farm, Co. Westmeath

DRAWING BY:	CHECKED BY:
Joseph O Brien	Michael Watson
PROJECT No.: 200445	DRAWING No.: 200445 - 28
SCALE: 1:2,500 @ A1	DATE: 15.03.2021

OS SHEET No.: 2236, 2237, 2238, 2239, 2300, 2301,2302, 2303, 2363, 2364, 2365, 2366, 2425, 2426, 2427, 2428, 2493, 2494, 2495, 2496, 2562, 2563, 2564, 2565, 2629, 2630, 2631, 2632, 2699, 2700, 2701, 2702,2768, 2769, 2770, 2771

MKO
Planning and Environmental Consultants
Tuam Road, Galway
Ireland, H91 VW84
+353 (0) 91 735611
email: info@www.mkoireland.ie
Website: www.mkoireland.ie

JOINT BAY 14

WATER CROSSING 6

WATER CROSSING 7

JOINT BAY 15

WATER CROSSING 8

JOINT BAY 16

JOINT BAY 17

WATER CROSSING 9

Project Design Drawing Notes

1. Drawings issued are for planning application purposes only.
2. Drawings not to be used for construction/contract conditions.
3. Copyright, all rights reserved. No part herewith may be copied or reproduced partially or wholly in any form whatsoever without the prior notice of the copyright owner McCarthy Keville O'Sullivan.
4. Do not scale off this drawing. Figured metric dimensions only should be taken off this drawing.
5. All contractors, whether main or sub-contractors, must visit the site and are responsible for taking and checking any and all dimensions and levels that relate to the works.
6. The use of or reliance upon this drawing shall be deemed to be acceptance of these conditions of use unless otherwise agreed in writing, such written agreement to be sought from and issued by the copyright holder to the use or reliance upon this drawing.
7. Layout plans show typical Turbine rotor diameter as per turbine drawing.
8. Final levels may vary depending on local ground conditions.
9. Exact location of cable/joint bay in the road corridor to be subject to ESB specifications and agreement with Westmeath County Council

Drawing Legend

- Planning Application Boundary
- Indicative Grid Connection Route
- X Spot Height
- Indicative Joint Bay
- Watercrossing

N

Ordnance Survey Ireland Licence No. AR0021821© Ordnance Survey Ireland/Government of Ireland

DRAWING TITLE:

Site Layout Plan
Sheet 16 of 24

PROJECT TITLE:

Coole Wind Farm, Co. Westmeath

DRAWING BY:	CHECKED BY:
Joseph O Brien	Michael Watson
PROJECT No.: 200445	DRAWING No.: 200445 - 29
SCALE: 1:2,500 @ A1	DATE: 15.03.2021

OS SHEET No.: 2236, 2237, 2238, 2239, 2300, 2301,2302, 2303, 2363, 2364, 2365, 2366, 2425, 2426, 2427, 2428, 2493, 2494, 2495, 2496, 2562, 2563, 2564, 2565, 2629, 2630, 2631, 2632, 2699, 2700, 2701, 2702,2768, 2769, 2770, 2771

MKO
Planning and Environmental Consultants
Tuam Road, Galway
Ireland, H91 VW84
+353 (0) 91 735611
email: info@www.mkoireland.ie
Website: www.mkoireland.ie



Project Design Drawing Notes

1. Drawings issued are for planning application purposes only.
2. Drawings not to be used for construction/contract conditions.
3. Copyright, all rights reserved. No part herewith may be copied or reproduced partially or wholly in any form whatsoever without the prior notice of the copyright owner McCarthy Keville O'Sullivan.
4. Do not scale off this drawing. Figured metric dimensions only should be taken off this drawing.
5. All contractors, whether main or sub-contractors, must visit the site and are responsible for taking and checking any and all dimensions and levels that relate to the works.
6. The use of or reliance upon this drawing shall be deemed to be acceptance of these conditions of use unless otherwise agreed in writing, such written agreement to be sought from and issued by the copyright holder to the use or reliance upon this drawing.
7. Layout plans show typical Turbine rotor diameter as per turbine drawing.
8. Final levels may vary depending on local ground conditions.
9. Exact location of cable/joint bay in the road corridor to be subject to ESB specifications and agreement with Westmeath County Council

Drawing Legend

- Planning Application Boundary
- Indicative Grid Connection Route
- Indicative Joint Bay
- Watercrossing

Ordnance Survey Ireland Licence No. AR0002182© Ordnance Survey Ireland/Government of Ireland

N

DRAWING TITLE:

Site Layout Plan
Sheet 17 of 24

PROJECT TITLE:

Coole Wind Farm, Co. Westmeath

DRAWING BY:	CHECKED BY:
Joseph O Brien	Michael Watson
PROJECT No.: 200445	DRAWING No.: 200445 - 30
SCALE: 1:2,500 @ A1	DATE: 15.03.2021

OS SHEET No.: 2236, 2237, 2238, 2239, 2300, 2301,2302, 2303, 2363, 2364, 2365, 2366, 2425, 2426, 2427, 2428, 2493, 2494, 2495, 2496, 2562, 2563, 2564, 2565, 2629, 2630, 2631, 2632, 2699, 2700, 2701, 2702,2768, 2769, 2770, 2771

MKO
Planning and Environmental Consultants
Tuam Road, Galway
Ireland, H91 VW84
+353 (0) 91 735611
email:info@www.mkoireland.ie
Website: www.mkoireland.ie

Project Design Drawing Notes

1. Drawings issued are for planning application purposes only.
2. Drawings not to be used for construction/contract conditions.
3. Copyright, all rights reserved. No part herewith may be copied or reproduced partially or wholly in any form whatsoever without the prior notice of the copyright owner McCarthy Keville O'Sullivan.
4. Do not scale off this drawing. Figured metric dimensions only should be taken off this drawing.
5. All contractors, whether main or sub-contractors, must visit the site and are responsible for taking and checking any and all dimensions and levels that relate to the works.
6. The use of or reliance upon this drawing shall be deemed to be acceptance of these conditions of use unless otherwise agreed in writing, such written agreement to be sought from and issued by the copyright holder to the use or reliance upon this drawing.
7. Layout plans show typical Turbine rotor diameter as per turbine drawing.
8. Final levels may vary depending on local ground conditions.
9. Exact location of cable/joint bay in the road corridor to be subject to ESB specifications and agreement with Westmeath County Council

JOINT BAY 21

WATER CROSSING 13

JOINT BAY 22

SOHO

Earthwork (Site of)

School

Ringfort

Cattle (Site Of)

Ringfort

Drawing Legend

- Planning Application Boundary
- Indicative Grid Connection Route
- Indicative Joint Bay
- Watercrossing

N

Ordnance Survey Ireland Licence No. AR0021821© Ordnance Survey Ireland/Government of Ireland

DRAWING TITLE:

Site Layout Plan
Sheet 18 of 24

PROJECT TITLE:

Coole Wind Farm, Co. Westmeath

DRAWING BY:	CHECKED BY:
Joseph O Brien	Michael Watson
PROJECT No.: 200445	DRAWING No.: 200445 - 31
SCALE: 1:2,500 @ A1	DATE: 15.03.2021

OS SHEET No.: 2236, 2237, 2238, 2239, 2300, 2301,2302, 2303, 2363, 2364, 2365, 2366, 2425, 2426, 2427, 2428, 2493, 2494, 2495, 2496, 2562, 2563, 2564, 2565, 2629, 2630, 2631, 2632, 2699, 2700, 2701, 2702,2768, 2769, 2770, 2771

MKO
Planning and Environmental Consultants
Tuam Road, Galway
Ireland, H91 VW84
+353 (0) 91 735611
email: info@www.mkoireland.ie
Website: www.mkoireland.ie

Project Design Drawing Notes

1. Drawings issued are for planning application purposes only.
2. Drawings not to be used for construction/contract conditions.
3. Copyright, all rights reserved. No part herewith may be copied or reproduced partially or wholly in any form whatsoever without the prior notice of the copyright owner McCarthy Keville O'Sullivan.
4. Do not scale off this drawing. Figured metric dimensions only should be taken off this drawing.
5. All contractors, whether main or sub-contractors, must visit the site and are responsible for taking and checking any and all dimensions and levels that relate to the works.
6. The use of or reliance upon this drawing shall be deemed to be acceptance of these conditions of use unless otherwise agreed in writing, such written agreement to be sought from and issued by the copyright holder to the use or reliance upon this drawing.
7. Layout plans show typical Turbine rotor diameter as per turbine drawing.
8. Final levels may vary depending on local ground conditions.
9. Exact location of cable/joint bay in the road corridor to be subject to ESB specifications and agreement with Westmeath County Council

Drawing Legend

- Planning Application Boundary
- Indicative Grid Connection Route
- X Spot Height
- Indicative Joint Bay

Ordnance Survey Ireland Licence No. AR0021821© Ordnance Survey Ireland/Government of Ireland

N

DRAWING TITLE:

Site Layout Plan
Sheet 19 of 24

PROJECT TITLE:

Coole Wind Farm, Co. Westmeath

DRAWING BY: Joseph O Brien	CHECKED BY: Michael Watson
PROJECT No.: 200445	DRAWING No.: 200445 - 32
SCALE: 1:2,500 @ A1	DATE: 15.03.2021

OS SHEET No.: 2236, 2237, 2238, 2239, 2300, 2301,2302, 2303, 2363, 2364, 2365, 2366, 2425, 2426, 2427, 2428, 2493, 2494, 2495, 2496, 2562, 2563, 2564, 2565, 2629, 2630, 2631, 2632, 2699, 2700, 2701, 2702,2768, 2769, 2770, 2771

MKO
Planning and Environmental Consultants
Tuam Road, Galway
Ireland, H91 VW84
+353 (0) 91 735611
email:info@www.mkoireland.ie
Website: www.mkoireland.ie

WATER CROSSING 14

JOINT BAY 24

JOINT BAY 25

JOINT BAY 25

Project Design Drawing Notes

1. Drawings issued are for planning application purposes only.
2. Drawings not to be used for construction/contract conditions.
3. Copyright, all rights reserved. No part herewith may be copied or reproduced partially or wholly in any form whatsoever without the prior notice of the copyright owner McCarthy Keville O'Sullivan.
4. Do not scale off this drawing. Figured metric dimensions only should be taken off this drawing.
5. All contractors, whether main or sub-contractors, must visit the site and are responsible for taking and checking any and all dimensions and levels that relate to the works.
6. The use of or reliance upon this drawing shall be deemed to be acceptance of these conditions of use unless otherwise agreed in writing, such written agreement to be sought from and issued by the copyright holder to the use or reliance upon this drawing.
7. Layout plans show typical Turbine rotor diameter as per turbine drawing.
8. Final levels may vary depending on local ground conditions.
9. Exact location of cable/joint bay in the road corridor to be subject to ESB specifications and agreement with Westmeath County Council

Drawing Legend

- Planning Application Boundary
- Indicative Grid Connection Route
- X Spot Height
- Indicative Joint Bay
- Watercrossing

Ordnance Survey Ireland Licence No. AR0021821© Ordnance Survey Ireland/Government of Ireland

N

DRAWING TITLE:

Site Layout Plan
Sheet 20 of 24

PROJECT TITLE:

Coole Wind Farm, Co. Westmeath

DRAWING BY:	CHECKED BY:
Joseph O Brien	Michael Watson
PROJECT No.:	DRAWING No.:
200445	200445 - 33
SCALE:	DATE:
1:2,500 @ A1	15.03.2021

OS SHEET No.: 2236, 2237, 2238, 2239, 2300, 2301,2302, 2303, 2363, 2364, 2365, 2366, 2425, 2426, 2427, 2428, 2493, 2494, 2495, 2496, 2562, 2563, 2564, 2565, 2629, 2630, 2631, 2632, 2699, 2700, 2701, 2702,2768, 2769, 2770, 2771

MKO
Planning and Environmental Consultants
Tuam Road, Galway
Ireland, H91 VW84
+353 (0) 91 735611
email: info@www.mkoireland.ie
Website: www.mkoireland.ie


JOINT BAY 25
JOINT BAY 26
WATER CROSSING 15
JOINT BAY 27
Ballynafid
Ballynafid Lake
School
Ringfort
Tobraadrin
Ringfort
Ringfort
Ringfort
Ringfort
Ringfort
Abbey
Grave Yard
Earthwork
Portnashangan
Ringfort
Ringfort
Ringfort
Ringfort
Ringfort

JOINT BAY 28

JOINT BAY 29

JOINT BAY 30

Ringfort

Scragh Bog

Project Design Drawing Notes

1. Drawings issued are for planning application purposes only.
2. Drawings not to be used for construction/contract conditions.
3. Copyright, all rights reserved. No part herewith may be copied or reproduced partially or wholly in any form whatsoever without the prior notice of the copyright owner McCarthy Keville O'Sullivan.
4. Do not scale off this drawing. Figured metric dimensions only should be taken off this drawing.
5. All contractors, whether main or sub-contractors, must visit the site and are responsible for taking and checking any and all dimensions and levels that relate to the works.
6. The use of or reliance upon this drawing shall be deemed to be acceptance of these conditions of use unless otherwise agreed in writing, such written agreement to be sought from and issued by the copyright holder to the use or reliance upon this drawing.
7. Layout plans show typical Turbine rotor diameter as per turbine drawing.
8. Final levels may vary depending on local ground conditions.
9. Exact location of cable/joint bay in the road corridor to be subject to ESB specifications and agreement with Westmeath County Council

Drawing Legend

- Planning Application Boundary
- Indicative Grid Connection Route
- X Spot Height
- Indicative Joint Bay

Ordnance Survey Ireland Licence No. AR0021821© Ordnance Survey Ireland/Government of Ireland

N

DRAWING TITLE:

Site Layout Plan
Sheet 22 of 24

PROJECT TITLE:

Coole Wind Farm, Co. Westmeath

DRAWING BY:	CHECKED BY:
Joseph O Brien	Michael Watson
PROJECT No. 200445	DRAWING No. 200445 - 35
SCALE: 1:2,500 @ A1	DATE: 15.03.2021

OS SHEET No.: 2236, 2237, 2238, 2239, 2300, 2301,2302, 2303, 2363, 2364, 2365, 2366, 2425, 2426, 2427, 2428, 2493, 2494, 2495, 2496, 2562, 2563, 2564, 2565, 2629, 2630, 2631, 2632, 2699, 2700, 2701, 2702,2768, 2769, 2770, 2771

MKO
Planning and Environmental Consultants
Tuam Road, Galway
Ireland, H91 VW84
+353 (0) 91 735611
email: info@www.mkoireland.ie
Website: www.mkoireland.ie

Project Design Drawing Notes

1. Drawings issued are for planning application purposes only.
2. Drawings not to be used for construction/contract conditions.
3. Copyright, all rights reserved. No part herewith may be copied or reproduced partially or wholly in any form whatsoever without the prior notice of the copyright owner McCarthy Keville O'Sullivan.
4. Do not scale off this drawing. Figured metric dimensions only should be taken off this drawing.
5. All contractors, whether main or sub-contractors, must visit the site and are responsible for taking and checking any and all dimensions and levels that relate to the works.
6. The use of or reliance upon this drawing shall be deemed to be acceptance of these conditions of use unless otherwise agreed in writing, such written agreement to be sought from and issued by the copyright holder to the use or reliance upon this drawing.
7. Layout plans show typical Turbine rotor diameter as per turbine drawing.
8. Final levels may vary depending on local ground conditions.
9. Exact location of cable/joint bay in the road corridor to be subject to ESB specifications and agreement with Westmeath County Council

JOINT BAY 30

JOINT BAY 31

JOINT BAY 32

Church

Burial Ground

Earthwork

Ringfort

Gallow

Royal Canal Supply

Fulacht Fia

Drawing Legend

- Planning Application Boundary
- Indicative Grid Connection Route
- X Spot Height
- Indicative Joint Bay

Ordnance Survey Ireland Licence No. AR0021821© Ordnance Survey Ireland/Government of Ireland

N

DRAWING TITLE:

Site Layout Plan
Sheet 23 of 24

PROJECT TITLE:

Coole Wind Farm, Co. Westmeath

DRAWING BY:	CHECKED BY:
Joseph O Brien	Michael Watson
PROJECT No.: 200445	DRAWING No.: 200445 - 36
SCALE: 1:2,500 @ A1	DATE: 15.03.2021

OS SHEET No.: 2236, 2237, 2238, 2239, 2300, 2301,2302, 2303, 2363, 2364, 2365, 2366, 2425, 2426, 2427, 2428, 2493, 2494, 2495, 2496, 2562, 2563, 2564, 2565, 2629, 2630, 2631, 2632, 2699, 2700, 2701, 2702,2768, 2769, 2770, 2771

MKO
Planning and Environmental Consultants
Tuam Road, Galway
Ireland, H91 VW84
+353 (0) 91 735611
email: info@www.mkoireland.ie
Website: www.mkoireland.ie

Project Design Drawing Notes

1. Drawings issued are for planning application purposes only.
2. Drawings not to be used for construction/contract conditions.
3. Copyright, all rights reserved. No part herewith may be copied or reproduced partially or wholly in any form whatsoever without the prior notice of the copyright owner McCarthy Keville O'Sullivan.
4. Do not scale off this drawing. Figured metric dimensions only should be taken off this drawing.
5. All contractors, whether main or sub-contractors, must visit the site and are responsible for taking and checking any and all dimensions and levels that relate to the works.
6. The use of or reliance upon this drawing shall be deemed to be acceptance of these conditions of use unless otherwise agreed in writing, such written agreement to be sought from and issued by the copyright holder to the use or reliance upon this drawing.
7. Layout plans show typical Turbine rotor diameter as per turbine drawing.
8. Final levels may vary depending on local ground conditions.
9. Exact location of cable/joint bay in the road corridor to be subject to ESB specifications and agreement with Westmeath County Council

WATER CROSSING 16

JOINT BAY 33

JOINT BAY 34

JOINT BAY 35

JOINT BAY 36

FARRANISTICK

IRISHTOWN

IRISHTOWN

BALLYGL

Castlemitchel

Levington Park

College Hill

Pond

Pond

Met Station

Fullacht Fia

Level Cross

Date of photography: 13/3

Drawing Legend

- Planning Application Boundary
- Indicative Grid Connection Route
- Existing Mullingar Substation
- X Spot Height
- Indicative Joint Bay
- Watercrossing

Ordnance Survey Ireland Licence No. AR0021821© Ordnance Survey Ireland/Government of Ireland

N

DRAWING TITLE:

Site Layout Plan
Sheet 24 of 24


PROJECT TITLE:

Coole Wind Farm, Co. Westmeath

DRAWING BY:	CHECKED BY:
Joseph O Brien	Michael Watson
PROJECT No.: 200445	DRAWING No.: 200445 - 37
SCALE: 1:2,500 @ A1	DATE: 15.03.2021

OS SHEET No.: 2236, 2237, 2238, 2239, 2300, 2301,2302, 2303, 2363, 2364, 2365, 2366, 2425, 2426, 2427, 2428, 2493, 2494, 2495, 2496, 2562, 2563, 2564, 2565, 2629, 2630, 2631, 2632, 2699, 2700, 2701, 2702,2768, 2769, 2770, 2771

MKO
Planning and Environmental Consultants
Tuam Road, Galway
Ireland, H91 VW84
+353 (0) 91 735611
email: info@www.mkoireland.ie
Website: www.mkoireland.ie

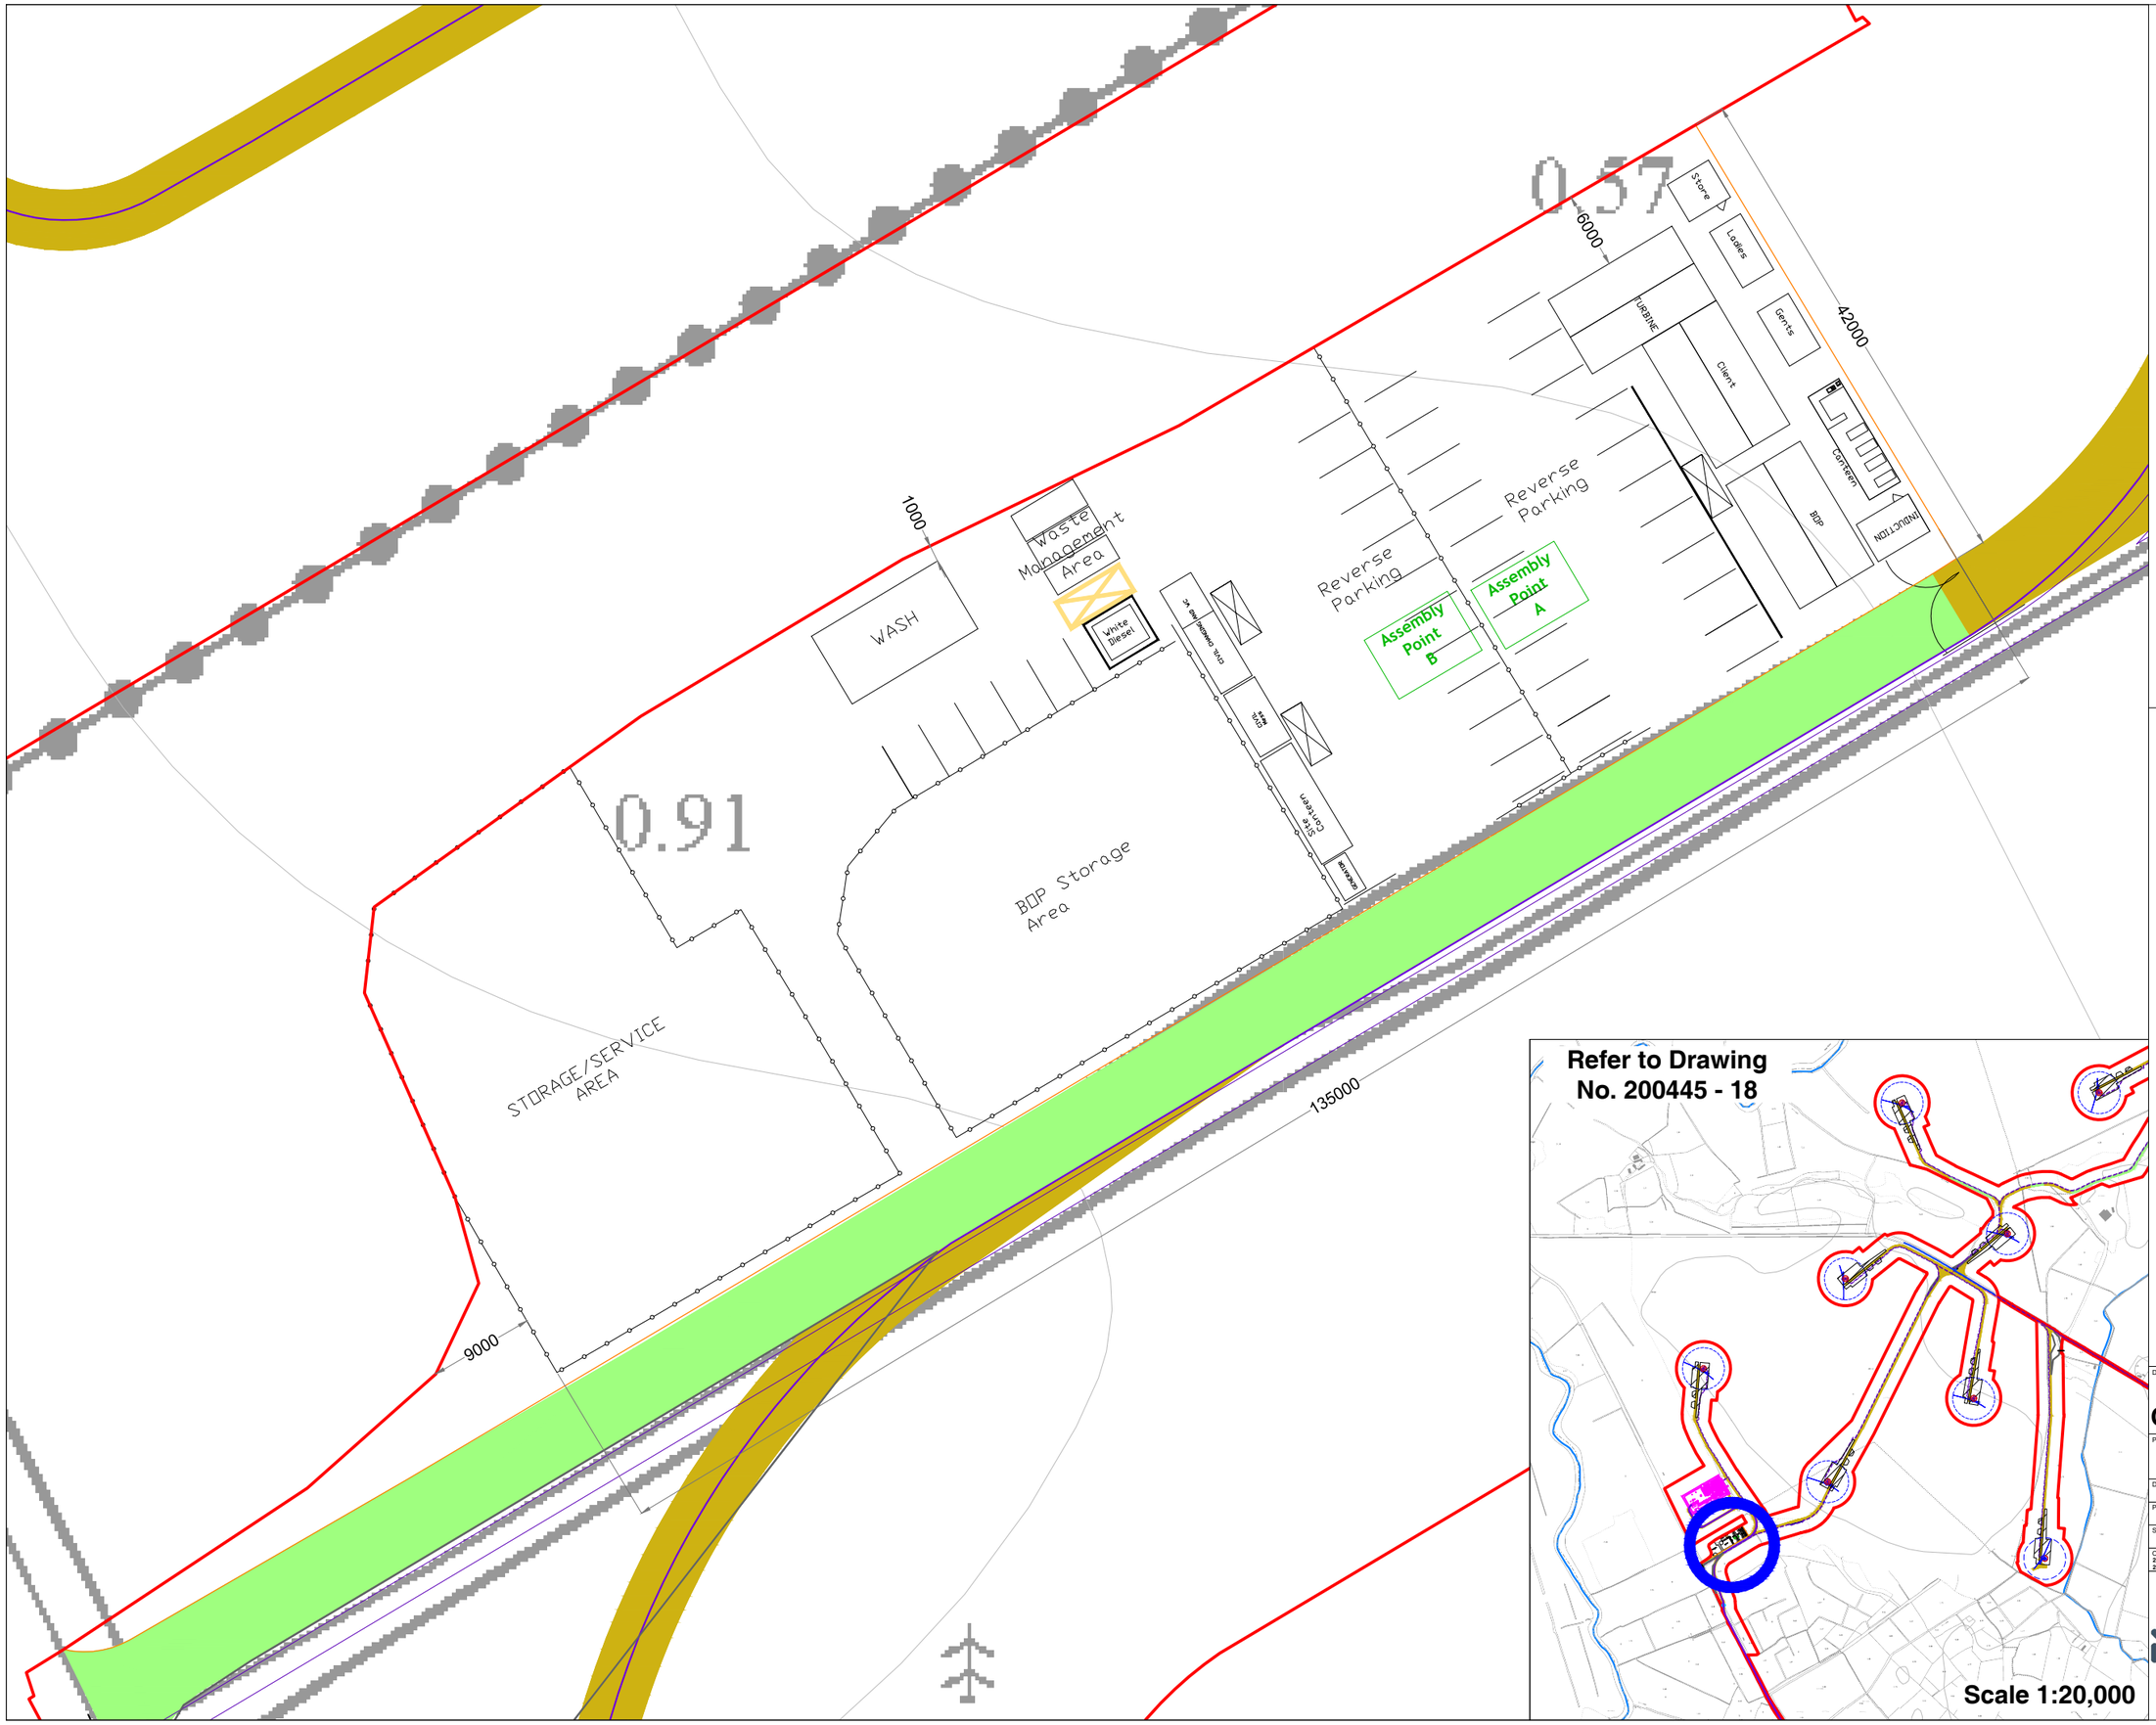
0.57
0.91
6000
42000
1000
9000
135000
WASH
Waste Management Area
White Diesel
Reverse Parking
Reverse Parking
Assembly Point B
Assembly Point A
Store
Ladies
Gents
TURBINE
Client
Canteen
BOP
INDUCTION
BOP Storage Area
Site Office
Site Office
Site Office

Drawing Notes

1. Layout and arrangements of substation buildings and electrical equipment is shown indicatively and for illustration purposes only as final specifications of buildings and electrical equipment is to be dictated by Eirgrid/ESB networks requirements.



Drawing Legend

- Planning Application Boundary
- Proposed Road
- Indicative Internal Electrical Cabling
- Indicative Grid Connection Route

N

Ordnance Survey Ireland Licence No. AR0021821 © Ordnance Survey Ireland/Government of Ireland

DRAWING TITLE:

Substation Layout


PROJECT TITLE:

Coole Wind Farm, Co. Westmeath

DRAWING BY:	CHECKED BY:
Joseph O Brien	Michael Watson
PROJECT No.: 200445	DRAWING No.: 200445 - 39
SCALE: 1:500 @A3	DATE: 15.03.2021

OS SHEET No.:
2236, 2237, 2238, 2239, 2300, 2301,2302, 2303, 2363, 2364, 2365, 2366, 2425, 2426, 2427, 2428, 2493, 2494, 2495, 2496, 2562, 2563, 2564, 2565, 2629, 2630, 2631, 2632, 2699, 2700, 2701, 2702,2768, 2769, 2770, 2771

MKO
Planning and Environmental Consultants
Tuam Road, Galway
Ireland, H91 VW84
+353 (0) 91 735611
email: info@www.mkoireland.ie
Website: www.mkoireland.ie

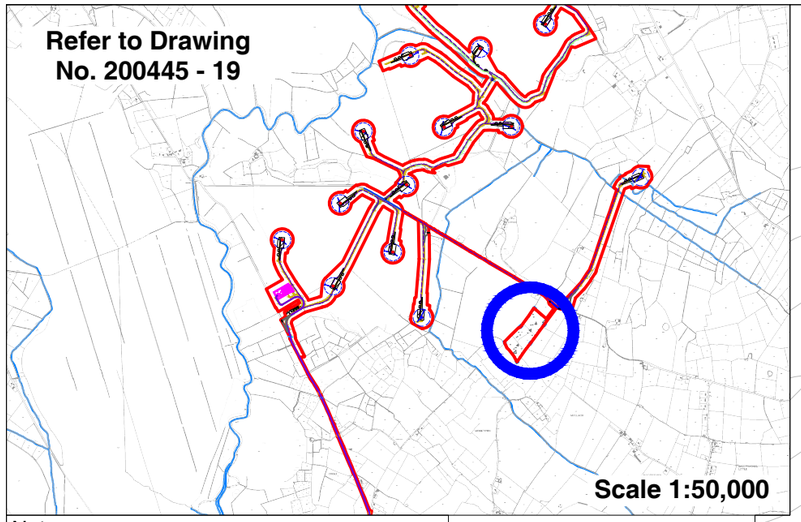

Notes:

1. 5m buffer to be maintained around borrow pit edge
2. Topsoil and overburden to be used for borrow pit reinstatement following extraction.
3. Borrow pit access location off local road to be gated post - construction.

Drawing Legend

- Planning Application Boundary
- Proposed Road
- Grassed Area Following Reinstatement
- Grassed Sloped Area
- Existing Hedgerow to be Retained
- Borrow Pit Fence

Local Road

A

A1

1

1

N

Ordnance Survey Ireland Licence No. AR0021821 © Ordnance Survey Ireland/Government of Ireland

DRAWING TITLE:
Borrow Pit Reinstatement


PROJECT TITLE:
Coole Wind Farm, Co. Westmeath

DRAWING BY:	CHECKED BY:
Joseph O Brien	Michael Watson
PROJECT No.: 200445	DRAWING No.: 200445 - 40
SCALE: 1:2,000 @A3	DATE: 15.03.2021


OS SHEET No.: 2236, 2237, 2238, 2239, 2300, 2301,2302, 2303, 2363, 2364, 2365, 2366, 2425, 2426, 2427, 2428, 2493, 2494, 2495, 2496, 2562, 2563, 2564, 2565, 2629, 2630, 2631, 2632, 2699, 2700, 2701, 2702,2768, 2769, 2770, 2771

MKO
Planning and Environmental Consultants
Tuam Road, Galway
Ireland, H91 VW84
+353 (0) 91 735611
email: info@www.mkoireland.ie
Website: www.mkoireland.ie


Section 1-1
Scale 1:1,000

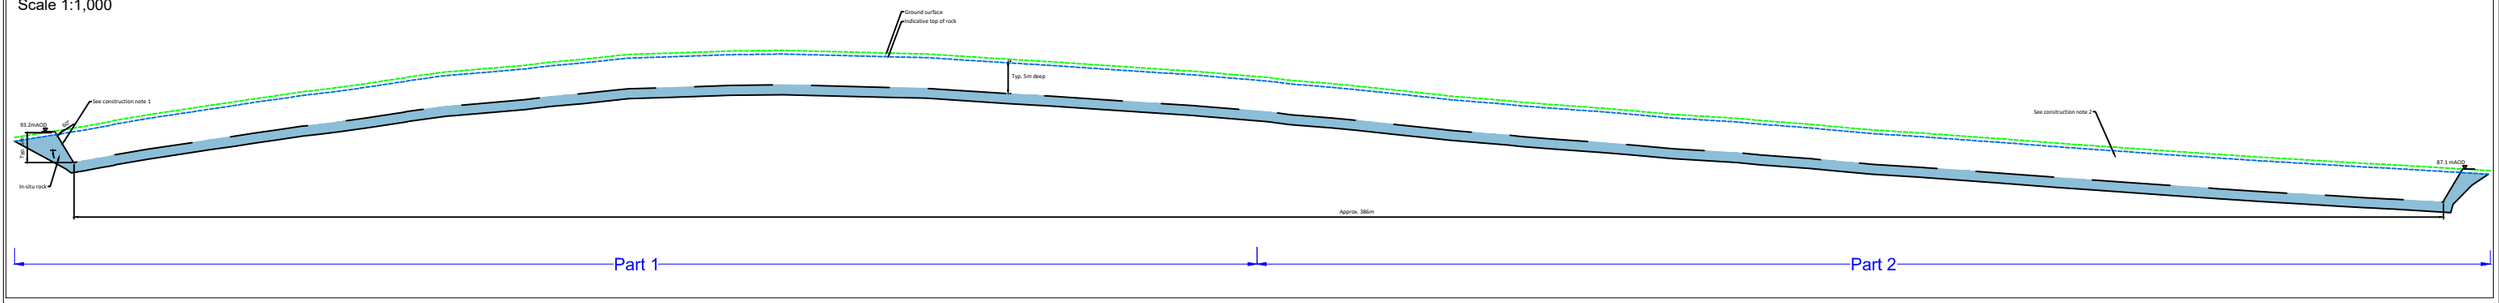


Section 1-1
Part 1
Scale 1:500

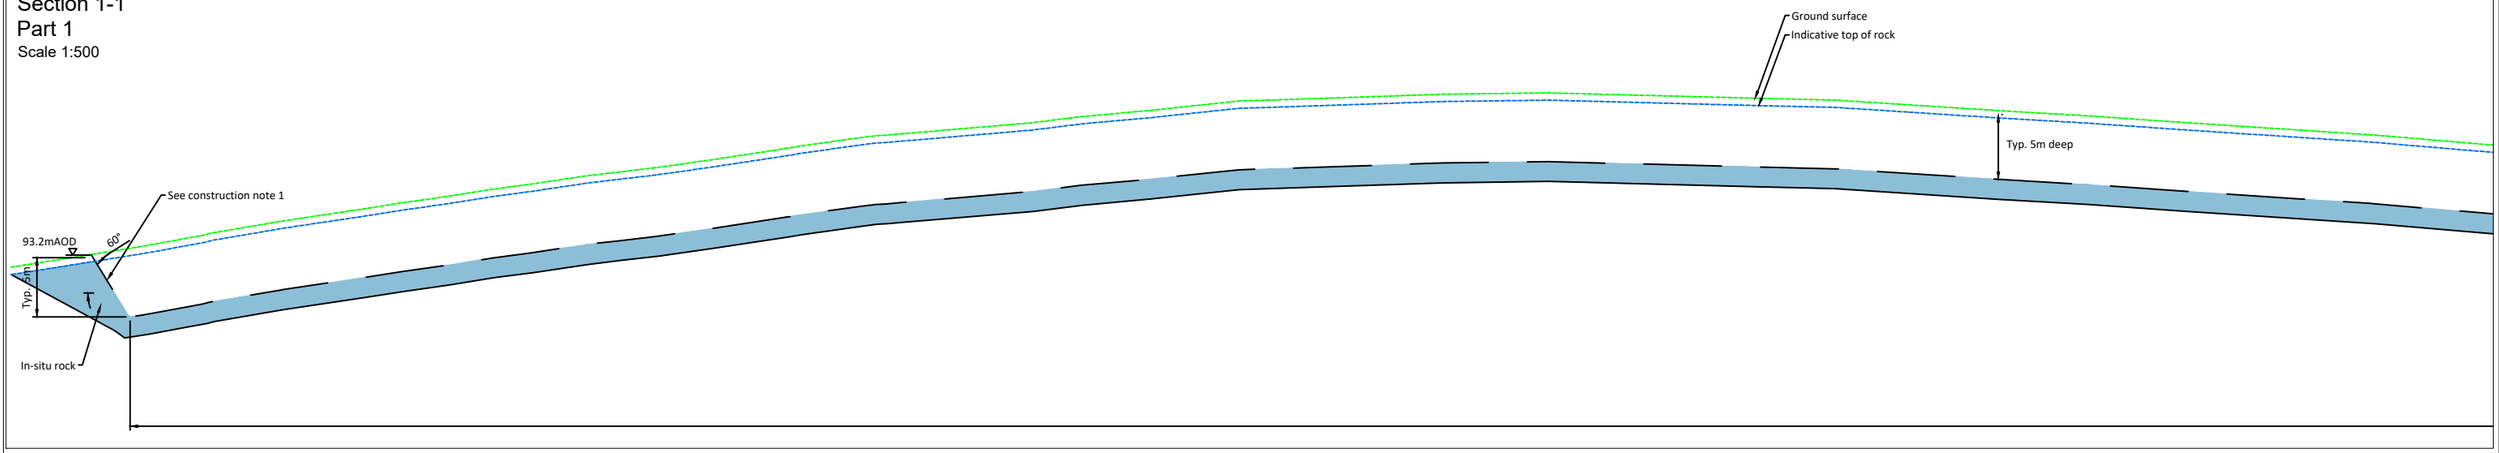

Section 1-1
Part 2
Scale 1:500

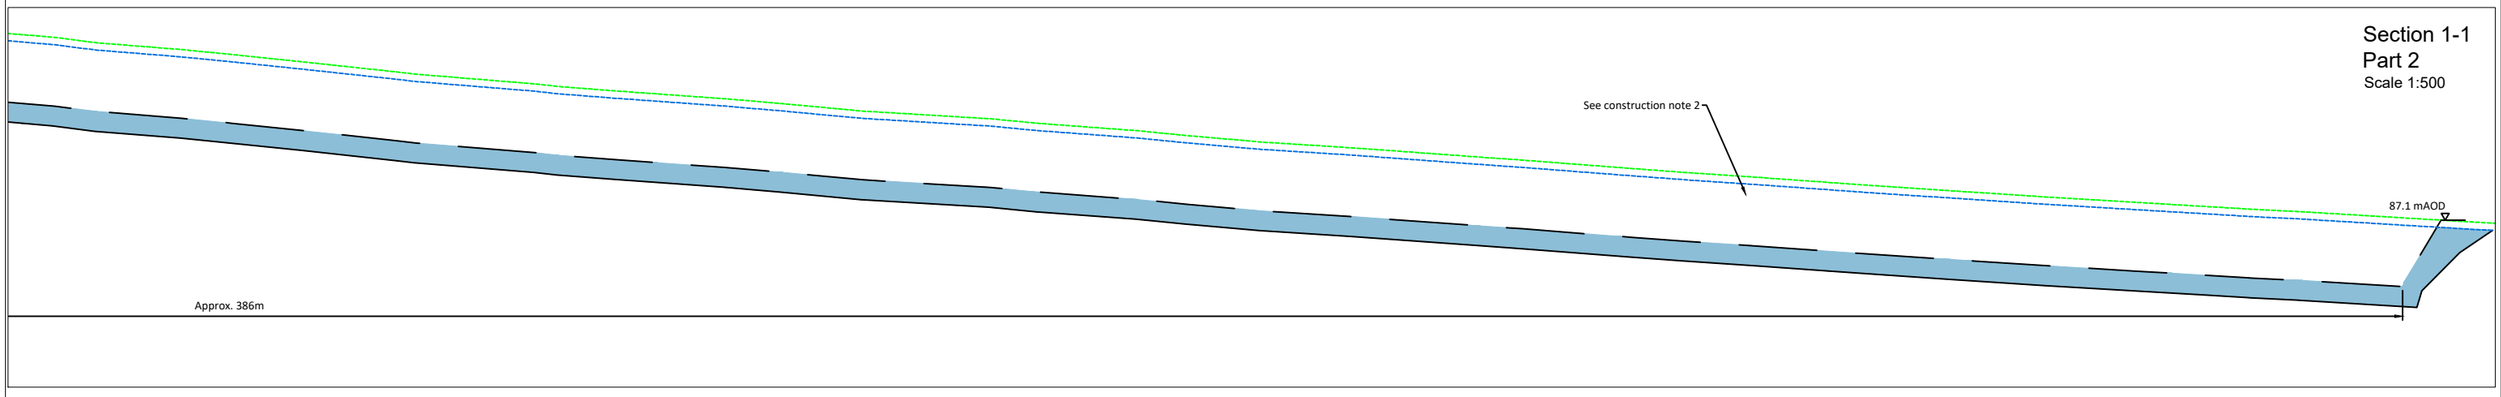

Section A-A
Part 1
Scale 1:500

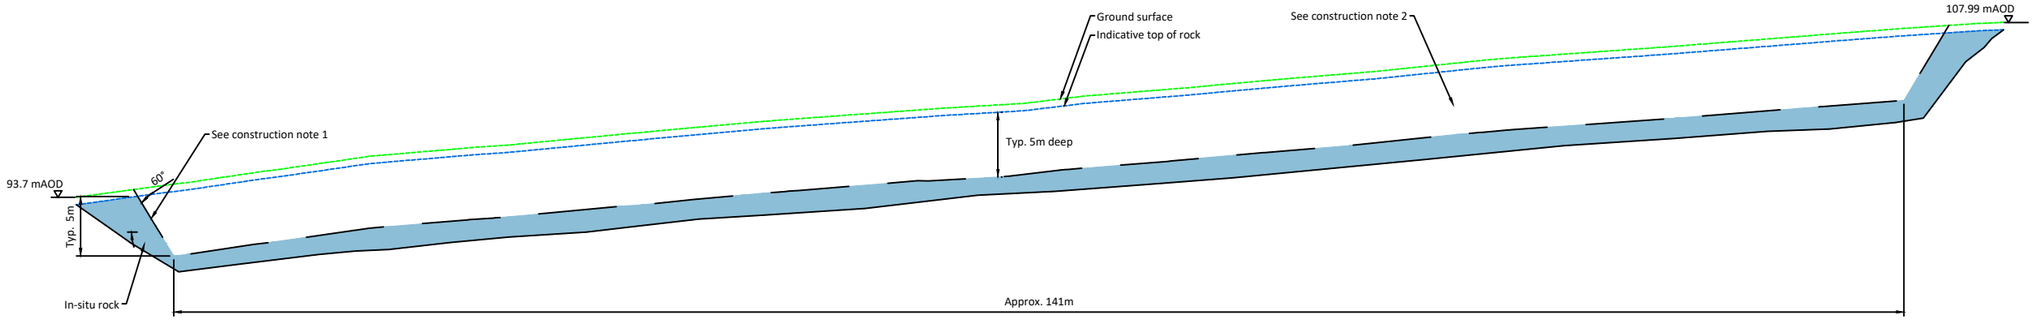



DRAWING TITLE:
Borrow Pit Sections

PROJECT TITLE:
Coole Wind Farm, Co. Westmeath

DRAWING BY:	CHECKED BY:
POR	IH
PROJECT No.: 200445	DRAWING No.: 200445 - 41
SCALE: As Shown @ A3	DATE: 15.03.2021
OS SHEET No.:	

FEHILY TIMONEY Cork | Dublin | Carlow
www.fehilytimoney.ie

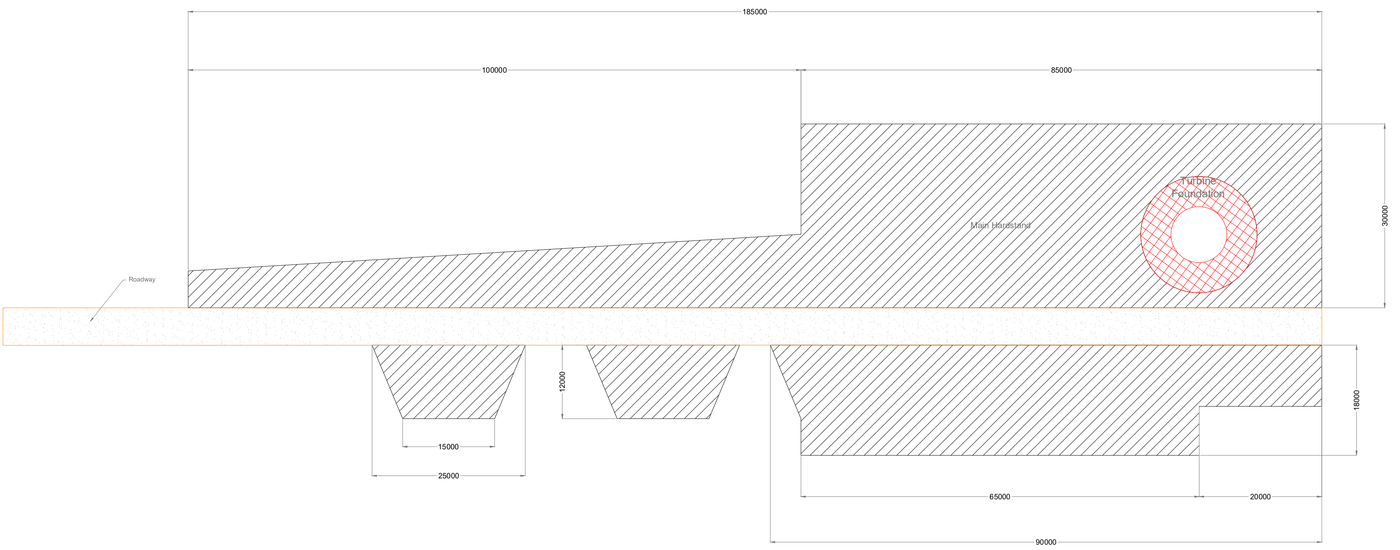

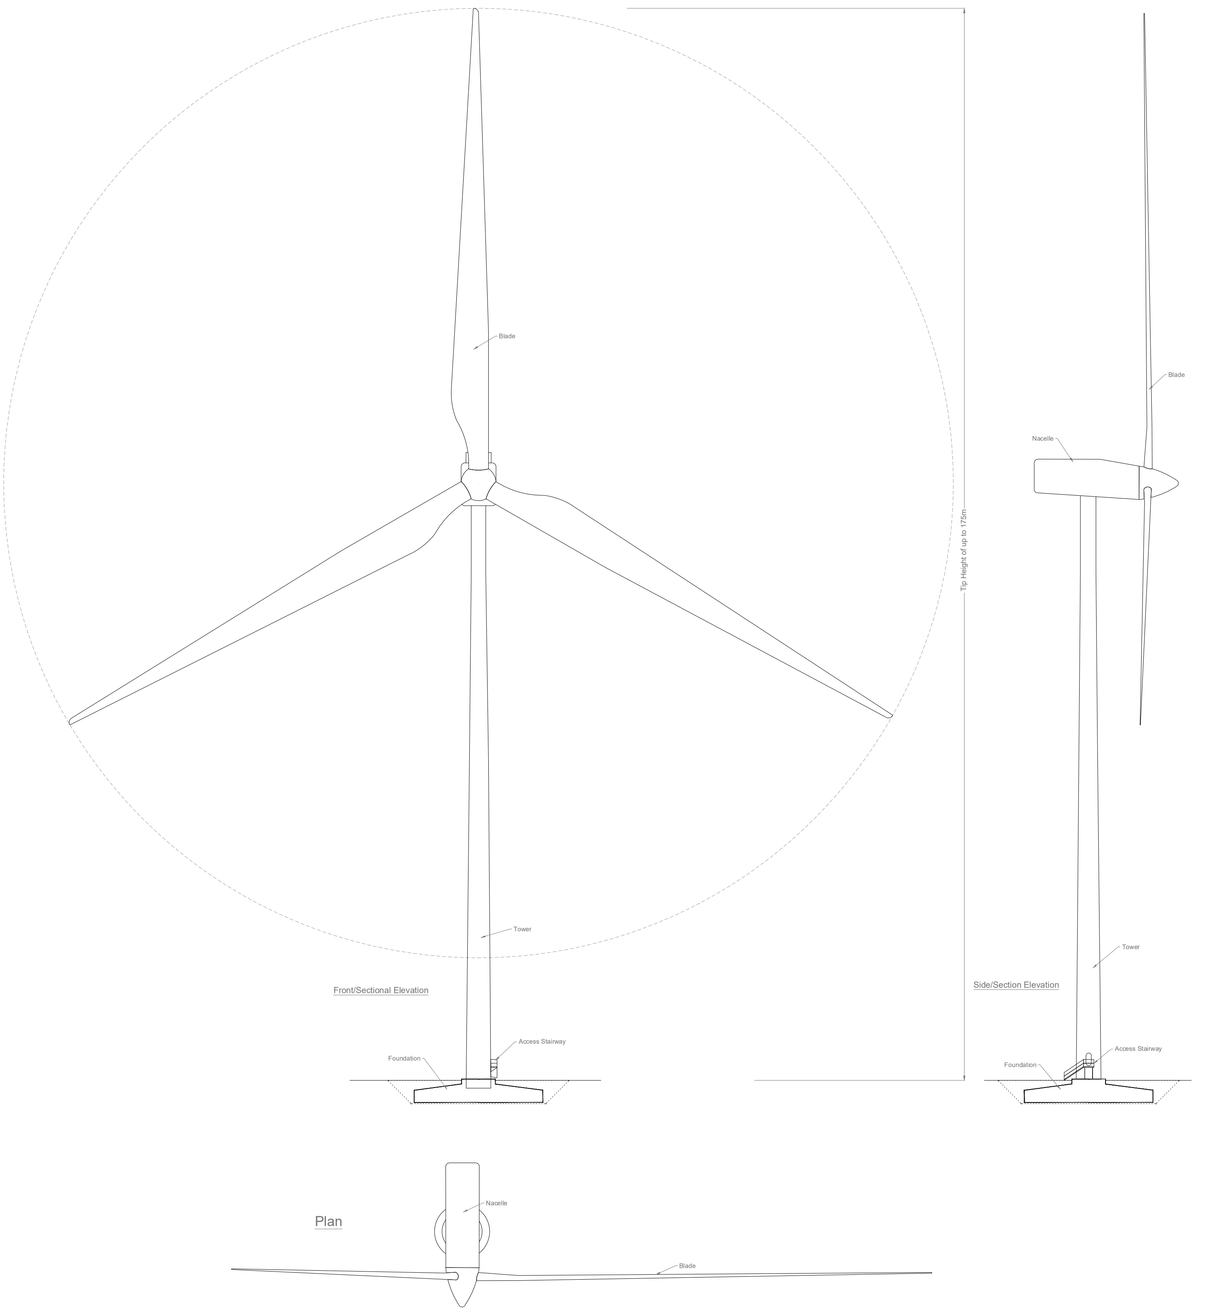

Drawing Notes

1. Proposed wind turbines to have a tip height of up to 175m.
2. Exact make and model of the turbine to be dictated by a competitive tender process.
3. Installed wind turbine not to exceed maximum size envelope set out above in any blade length and hub-height configuration.

DRAWING TITLE:


Typical Wind Turbine Hardstanding & Elevations

PROJECT TITLE:


Coole Wind Farm, Co. Westmeath

DRAWING BY:	CHECKED BY:
Joseph O Brien	Michael Watson
PROJECT No.: 200445	DRAWING No.: 200445 - 42
SCALE: 1:500 @A1	DATE: 15.03.2021

MKO
Tuam Road, Galway
Ireland, H91 VW84
+353 (0) 91 735611
email: info@www.mkoireland.ie
Website: www.mkoireland.ie

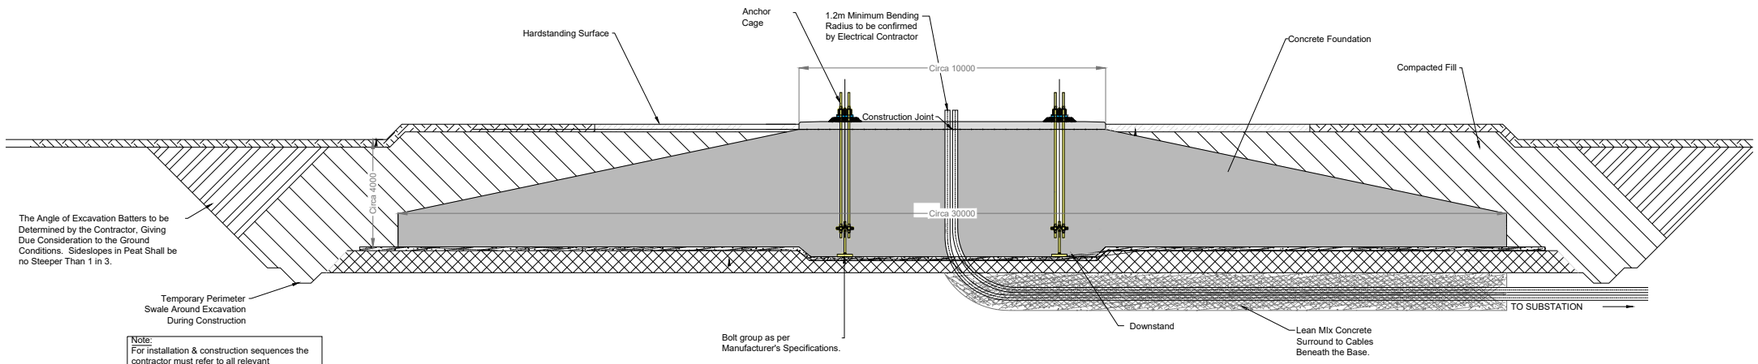

Typical Section of an Excavated Foundation
Scale 1:200

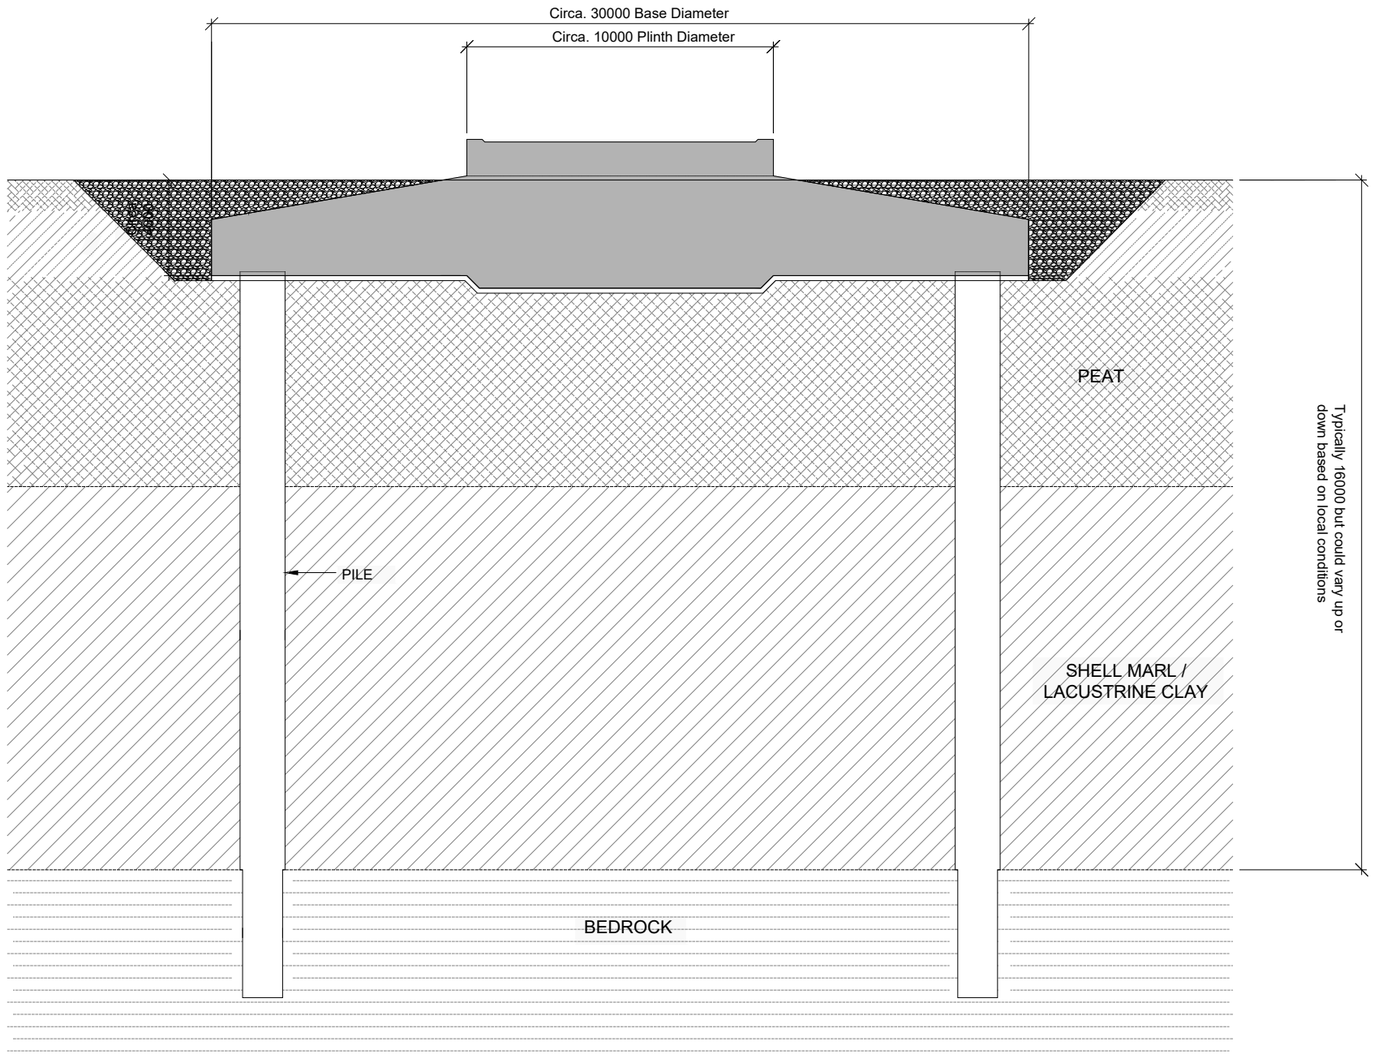

Typical Section of a Piled a Foundation
Scale 1:200

Note
Details/dimensions are provided for indicative purposes and will be subject to detailed design by the appointed contractor


DRAWING TITLE:
Indicative Turbine Foundation Standard Detail

PROJECT TITLE:
Coole Wind Farm, Co. Westmeath


DRAWING BY:	CHECKED BY:
Joseph O Brien	Michael Watson
PROJECT No.: 200445	DRAWING No.: 200445 - 43
SCALE: 1:200@A3	DATE: 15.03.2021

MKO
Planning and Environmental Consultants
Tuam Road, Galway
Ireland, H91 VW84
+353 (0) 91 735611
email: info@www.mkoireland.ie
Website: www.mkoireland.ie

surface but where possible it should be located on the upstream side of the road surface.

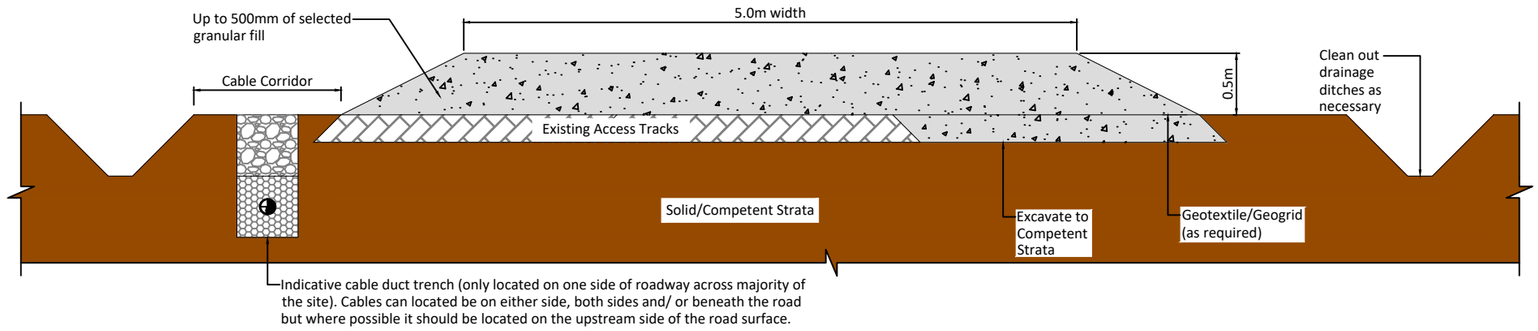

Upgrade of Existing Track on Sidelong Ground

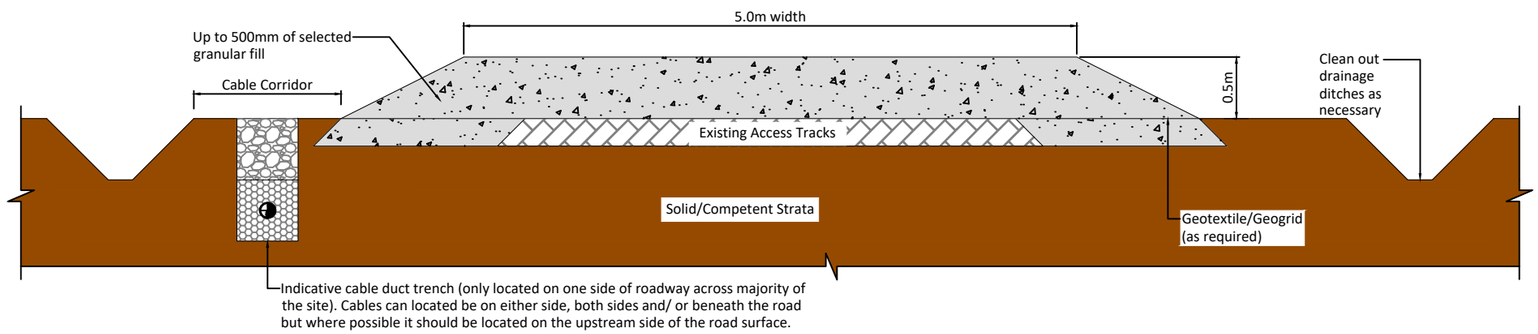

Upgrade of Existing Track on Flat Ground


DRAWING TITLE:
Type A Upgrade of Existing Excavated Access Tracks

PROJECT TITLE:
Coole Wind Farm, Co. Westmeath


DRAWING BY: POR	CHECKED BY: IH
PROJECT No.: 200445	DRAWING No.: 200445 - 44
SCALE: 1:50 @ A3	DATE: 15.03.2021

FEHILY TIMONEY Cork | Dublin | Carlow
www.fehilytimoney.ie

Upgrade of Existing Track on Flat Ground

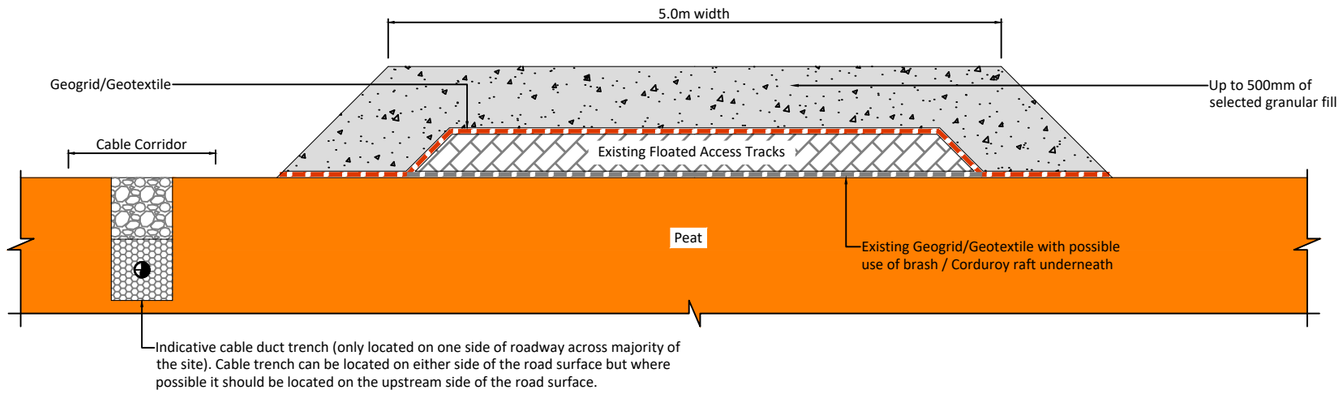

Upgrade of Existing Track on Flat Ground

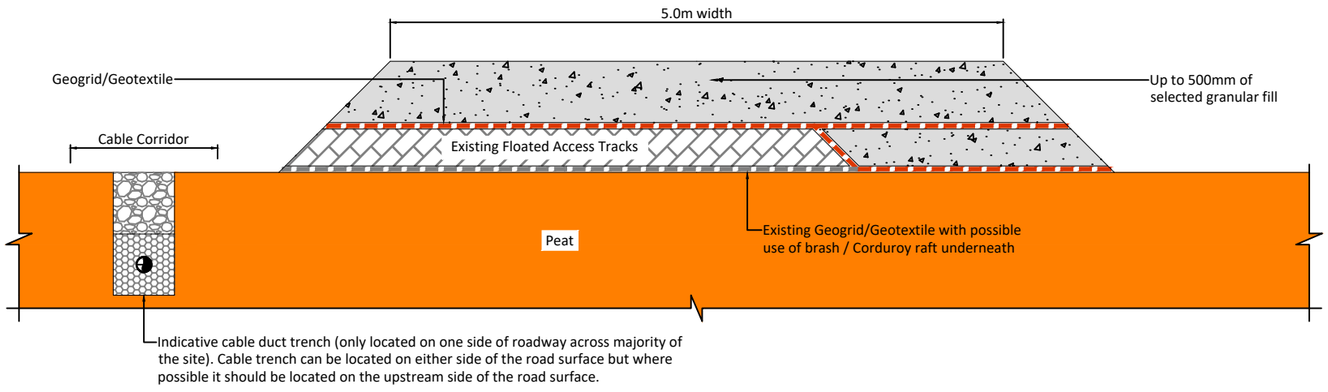


Upgrade of Existing Track on Sidelong Ground

DRAWING TITLE:
Type B Upgrade of Existing Floated Access Tracks

PROJECT TITLE:
Coole Wind Farm, Co. Westmeath

DRAWING BY:	CHECKED BY:
POR	IH
PROJECT No.: 200445	DRAWING No.: 200445 - 45
SCALE: 1:50 @ A3	DATE: 15.03.2021

FEHILY TIMONEY Cork | Dublin | Carlow
www.fehilytimoney.ie

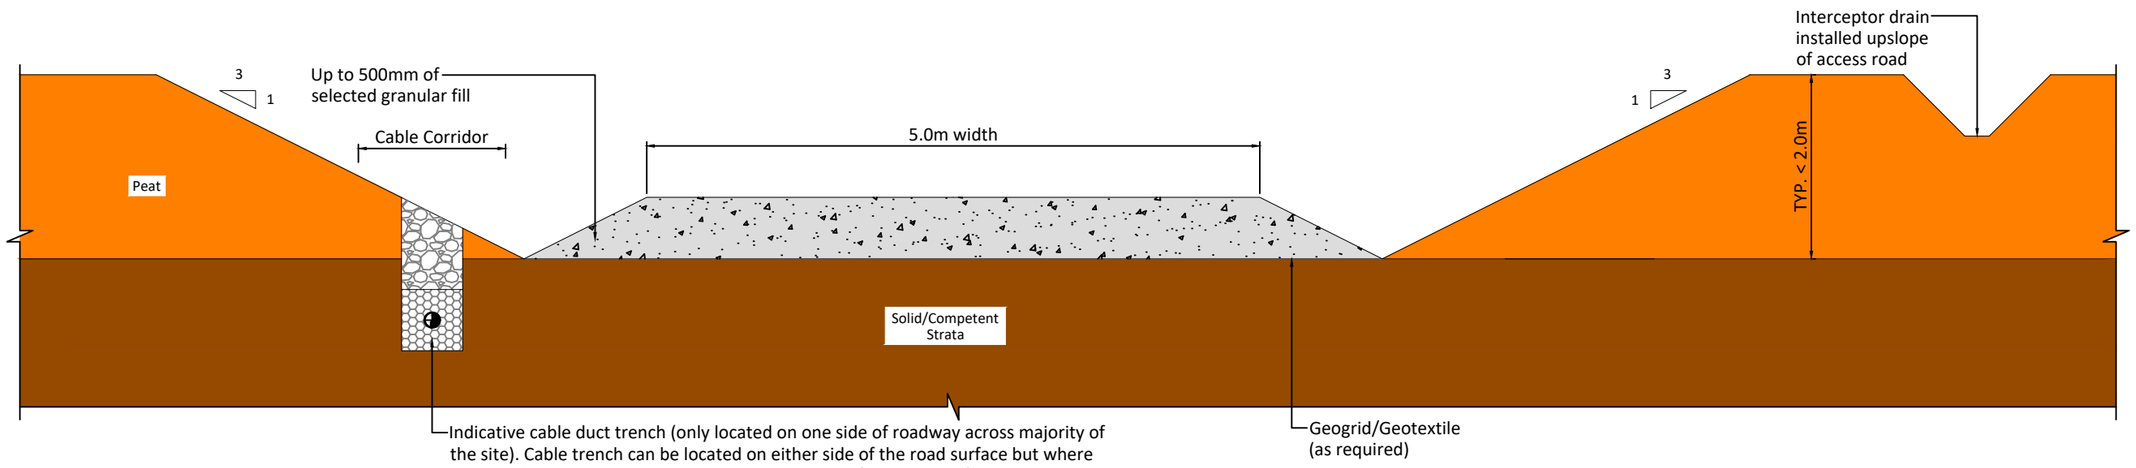


DRAWING TITLE:
Type C New Excavate and Replace Access Road

PROJECT TITLE:
Coole Wind Farm, Co. Westmeath

DRAWING BY: POR	CHECKED BY: IH
PROJECT No.: 200445	DRAWING No.: 200445 - 46
SCALE: 1:50 @ A3	DATE: 15.03.2021
OS SHEET No.:	

FEHILY TIMONEY Cork | Dublin | Carlow
www.fehilytimoney.ie

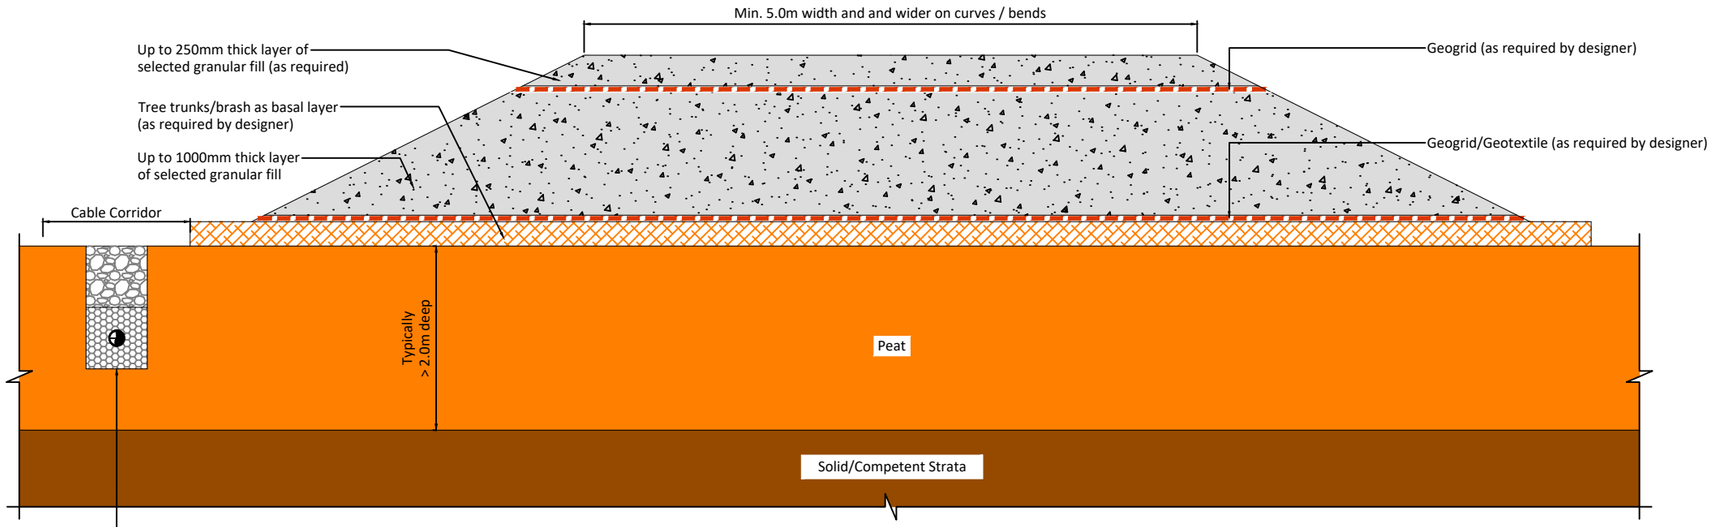

DRAWING TITLE:
Type D New Floated Access Road


PROJECT TITLE:
Coole Wind Farm, Co. Westmeath

DRAWING BY: POR	CHECKED BY: IH
PROJECT No.: 200445	DRAWING No.: 200445 - 47
SCALE: 1:50 @ A3	DATE: 15.03.2021
OS SHEET No.:	

FEHILY TIMONEY
Cork | Dublin | Carlow
www.fehilytimoney.ie

Notes:

1) Floated access road detail may comprise 500 to 750mm stone fill, layer of geotextile & 1 to 2 layers of geogrid.
2) Excavated access road detail may comprise up to 500mm stone & layer of geotextile (depending on ground conditions encountered).

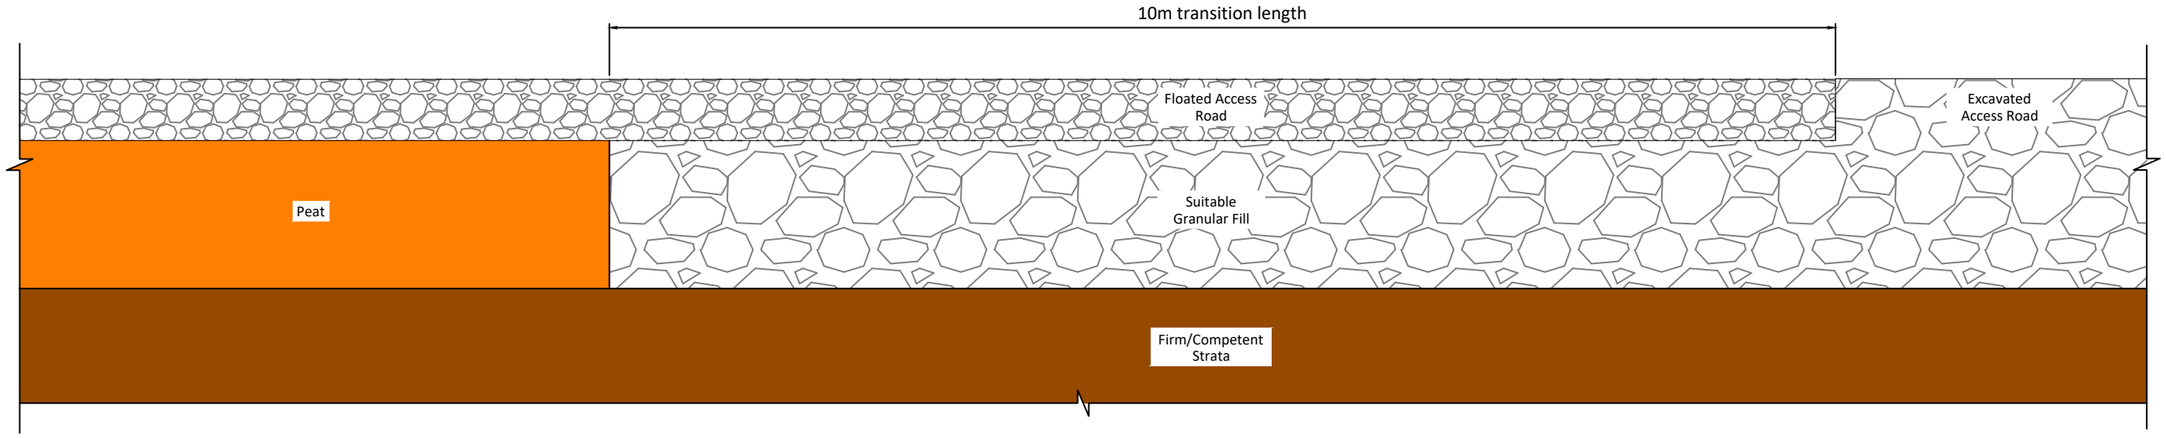



DRAWING TITLE:
Transition Detail for Floated and Excavated Access Road

PROJECT TITLE:
Coole Wind Farm, Co. Westmeath

DRAWING BY:	CHECKED BY:
POR	IH
PROJECT No.: 200445	DRAWING No.: 200445 - 48
SCALE: 1:50 @ A3	DATE: 15.03.2021
OS SHEET No.:	

FEHILY TIMONEY Cork | Dublin | Carlow
www.fehilytimoney.ie

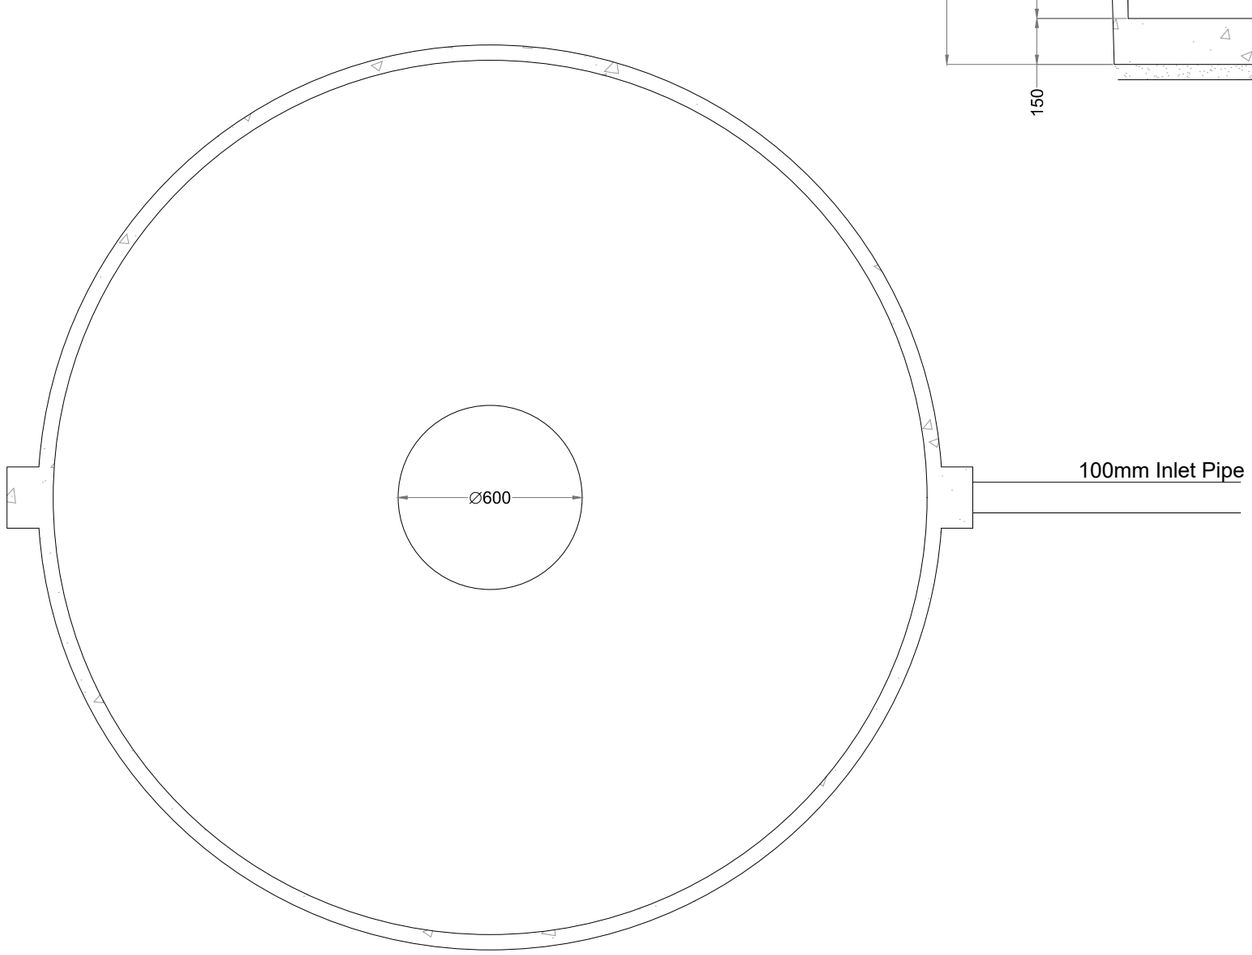

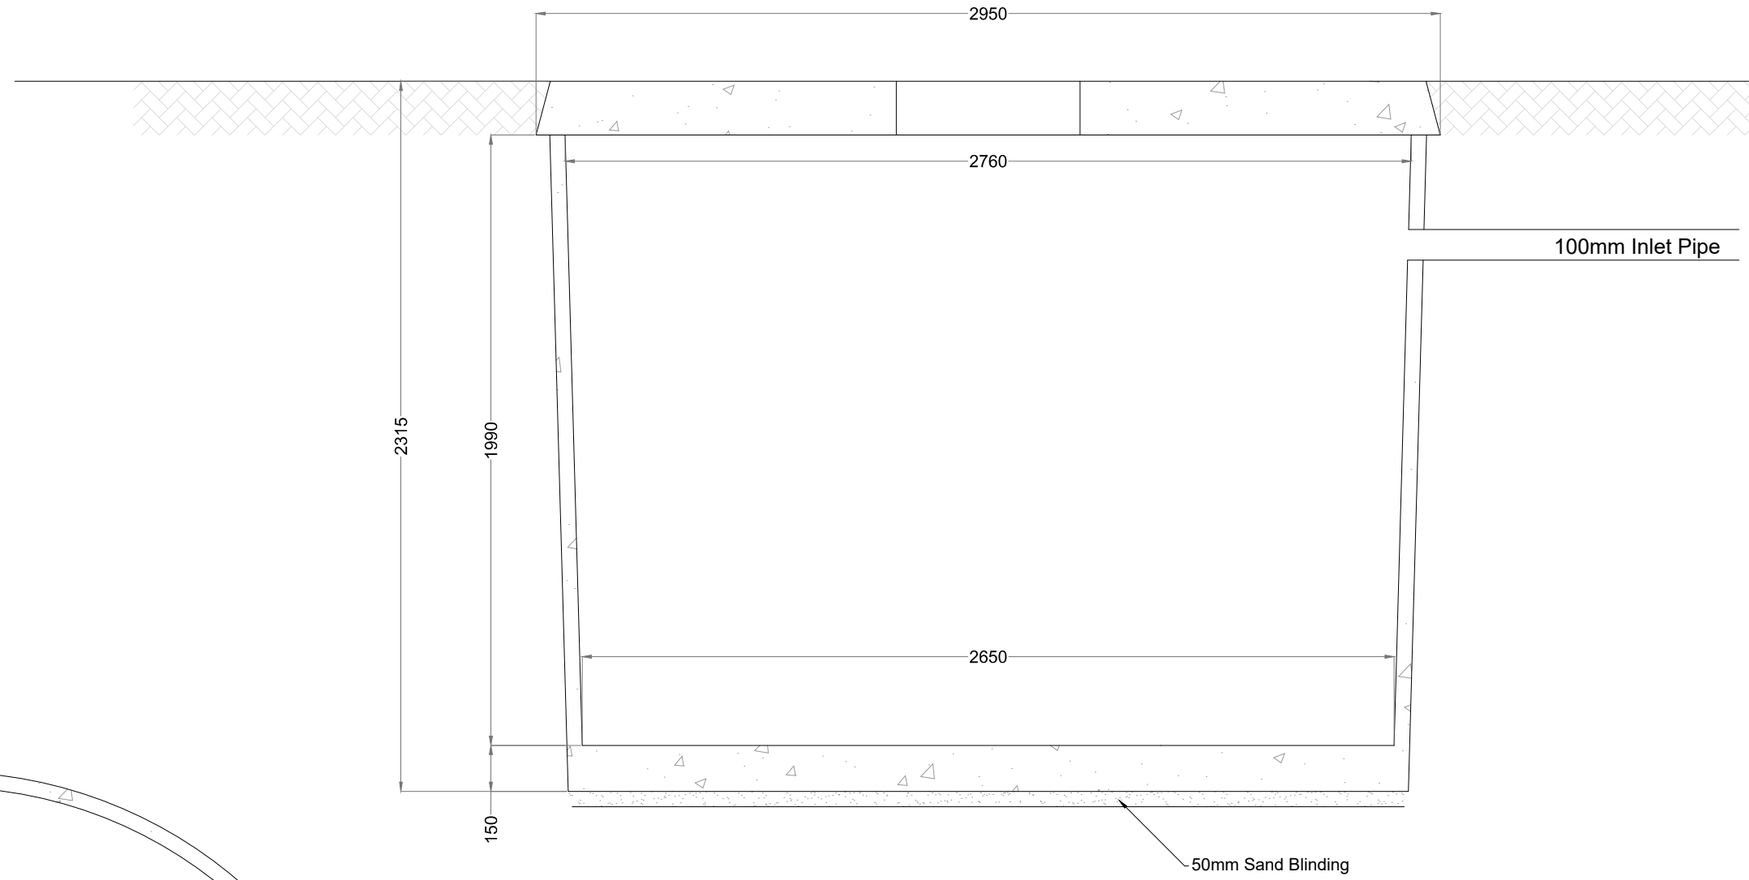

DRAWING TITLE:
Wastewater Holding Tank Typical Details


PROJECT TITLE:
Coole Wind Farm, Co. Westmeath

DRAWING BY: Joseph O Brien	CHECKED BY: Michael Watson
PROJECT No.: 200445	DRAWING No.: 200445 - 49
SCALE: 1:20 @A3	DATE: 15.03.2021

Planning and Environmental Consultants
Tuam Road, Galway
Ireland, H91 VW84
+353 (0) 91 735611
email: info@www.mkoireland.ie
Website: www.mkoireland.ie


Drawing Legend

- Proposed Road
- Unbound Hardcore Surface
- Crossing Point for Landowners
- Sight Line

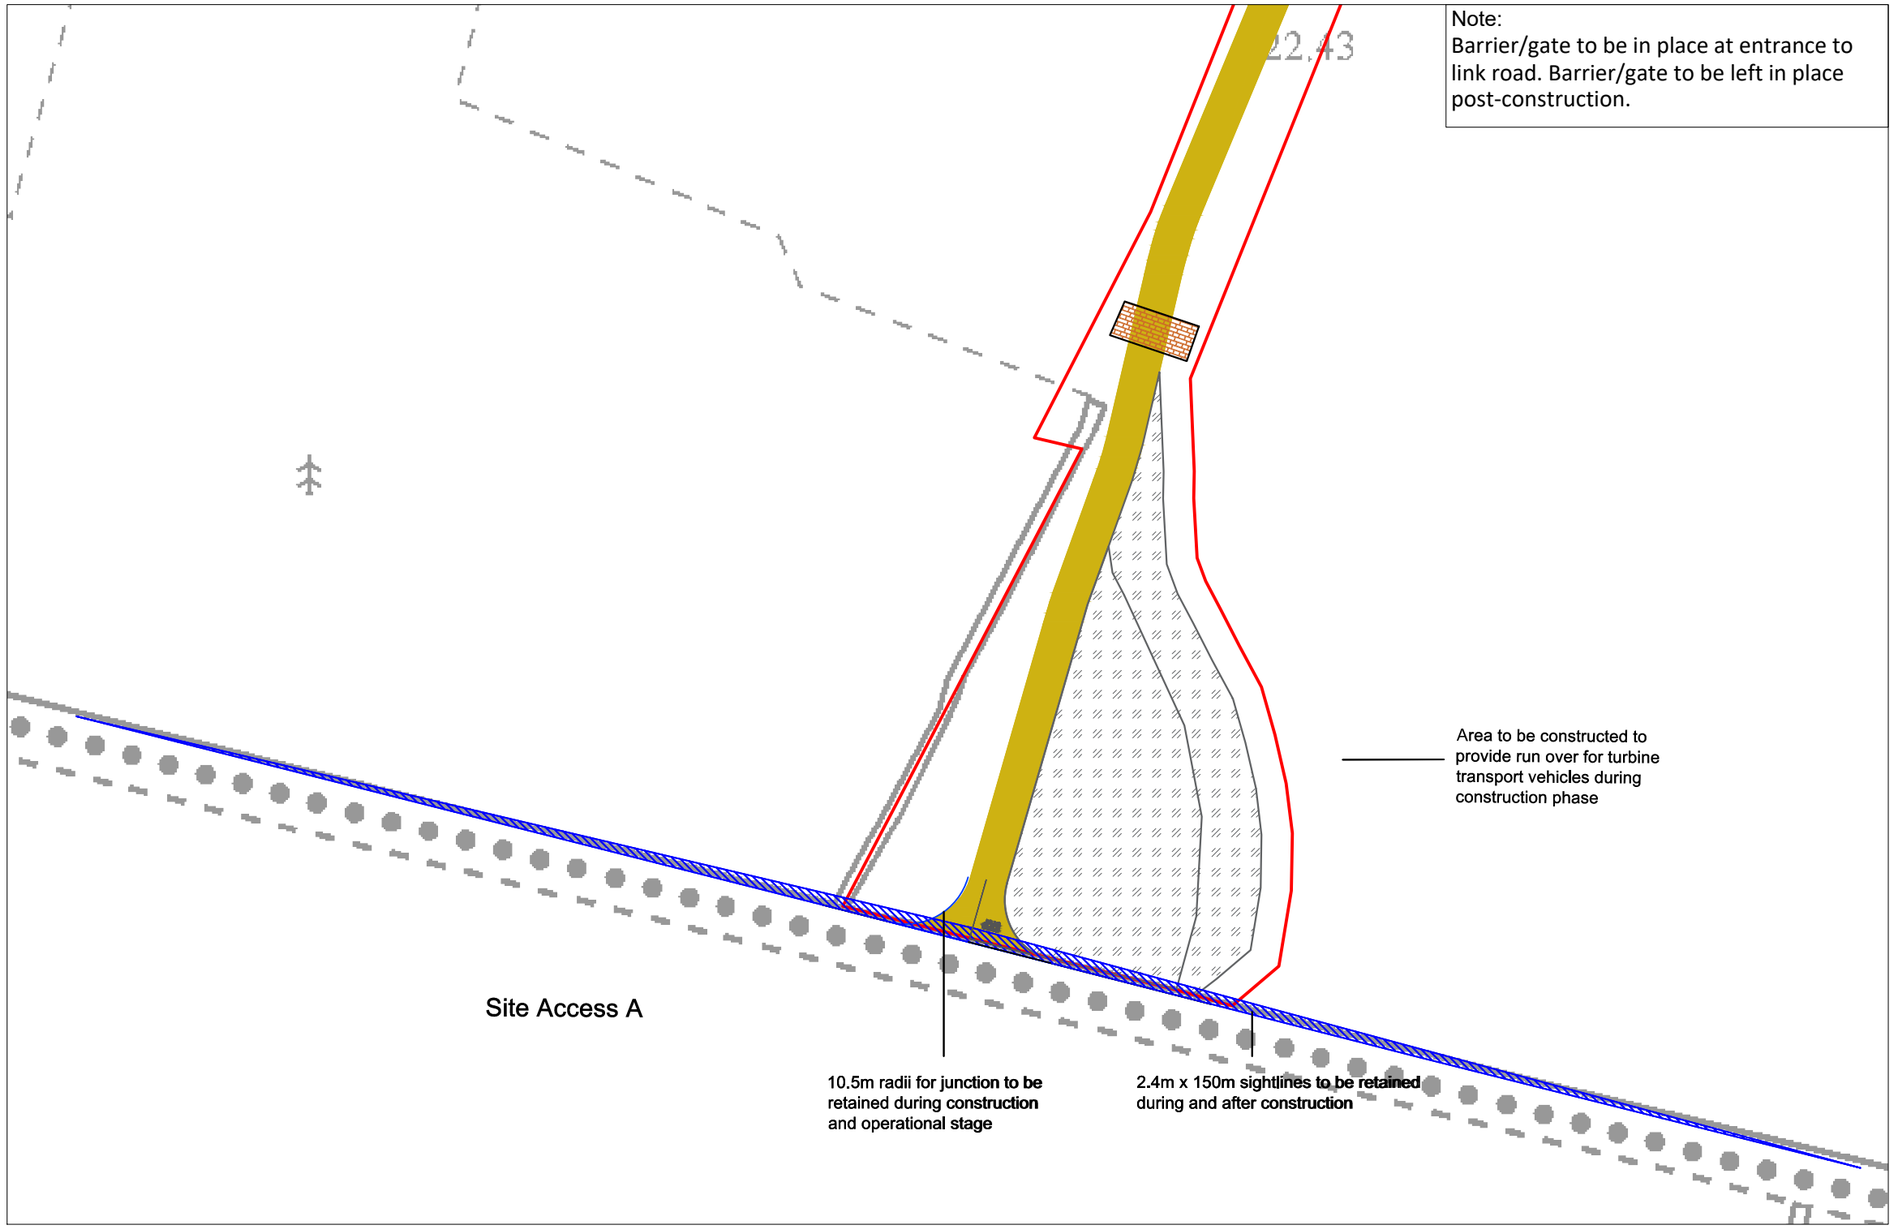

Note:
Barrier/gate to be in place at entrance to link road. Barrier/gate to be left in place post-construction.

1:25,000 Location on Context Map

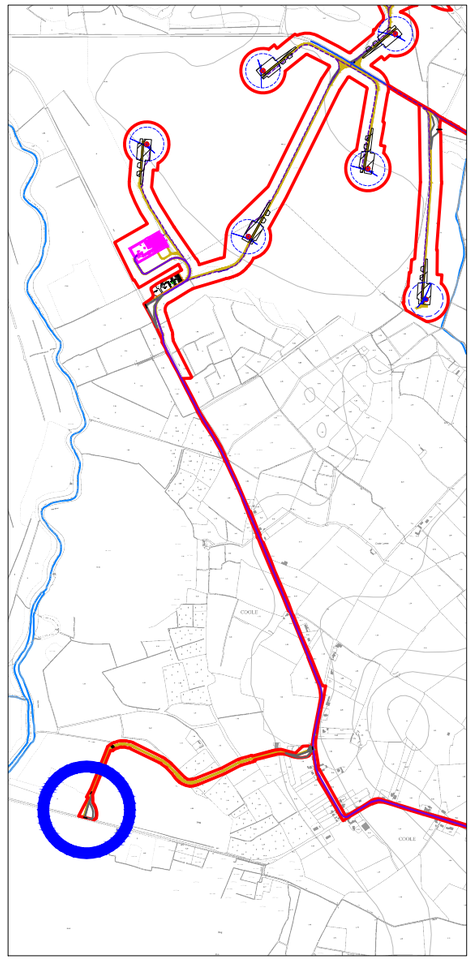

1:25,000 Location on Context Map

Ordnance Survey Ireland Licence No. AR0021821 © Ordnance Survey Ireland/Government of Ireland

N

DRAWING TITLE:
Proposed Site Access A

PROJECT TITLE:
Coole Wind Farm, Co. Westmeath

DRAWING BY:	CHECKED BY:
Joseph O Brien	Michael Watson
PROJECT No.: 200445	DRAWING No.: 200445 - 50
SCALE: 1:1,000 @A3	DATE: 15.03.2021


OS SHEET No.:
2236, 2237, 2238, 2239, 2300, 2301,2302, 2303, 2363, 2364, 2365, 2366, 2425, 2426, 2427, 2428, 2493, 2494, 2495, 2496, 2562, 2563, 2564, 2565, 2629, 2630, 2631, 2632, 2699, 2700, 2701, 2702,2768, 2769, 2770, 2771


MKO
Planning and Environmental Consultants
Tuam Road, Galway
Ireland, H91 VW84
+353 (0) 91 735611
email: info@www.mkoireland.ie
Website: www.mkoireland.ie

Drawing Legend

- Proposed Road
- Unbound Hardcore Surface
- Sight Line

Note:
Gate to be in place at exit from link road.
Gate to be left in place post-construction and existing stone wall to be reinstated either side of gate.

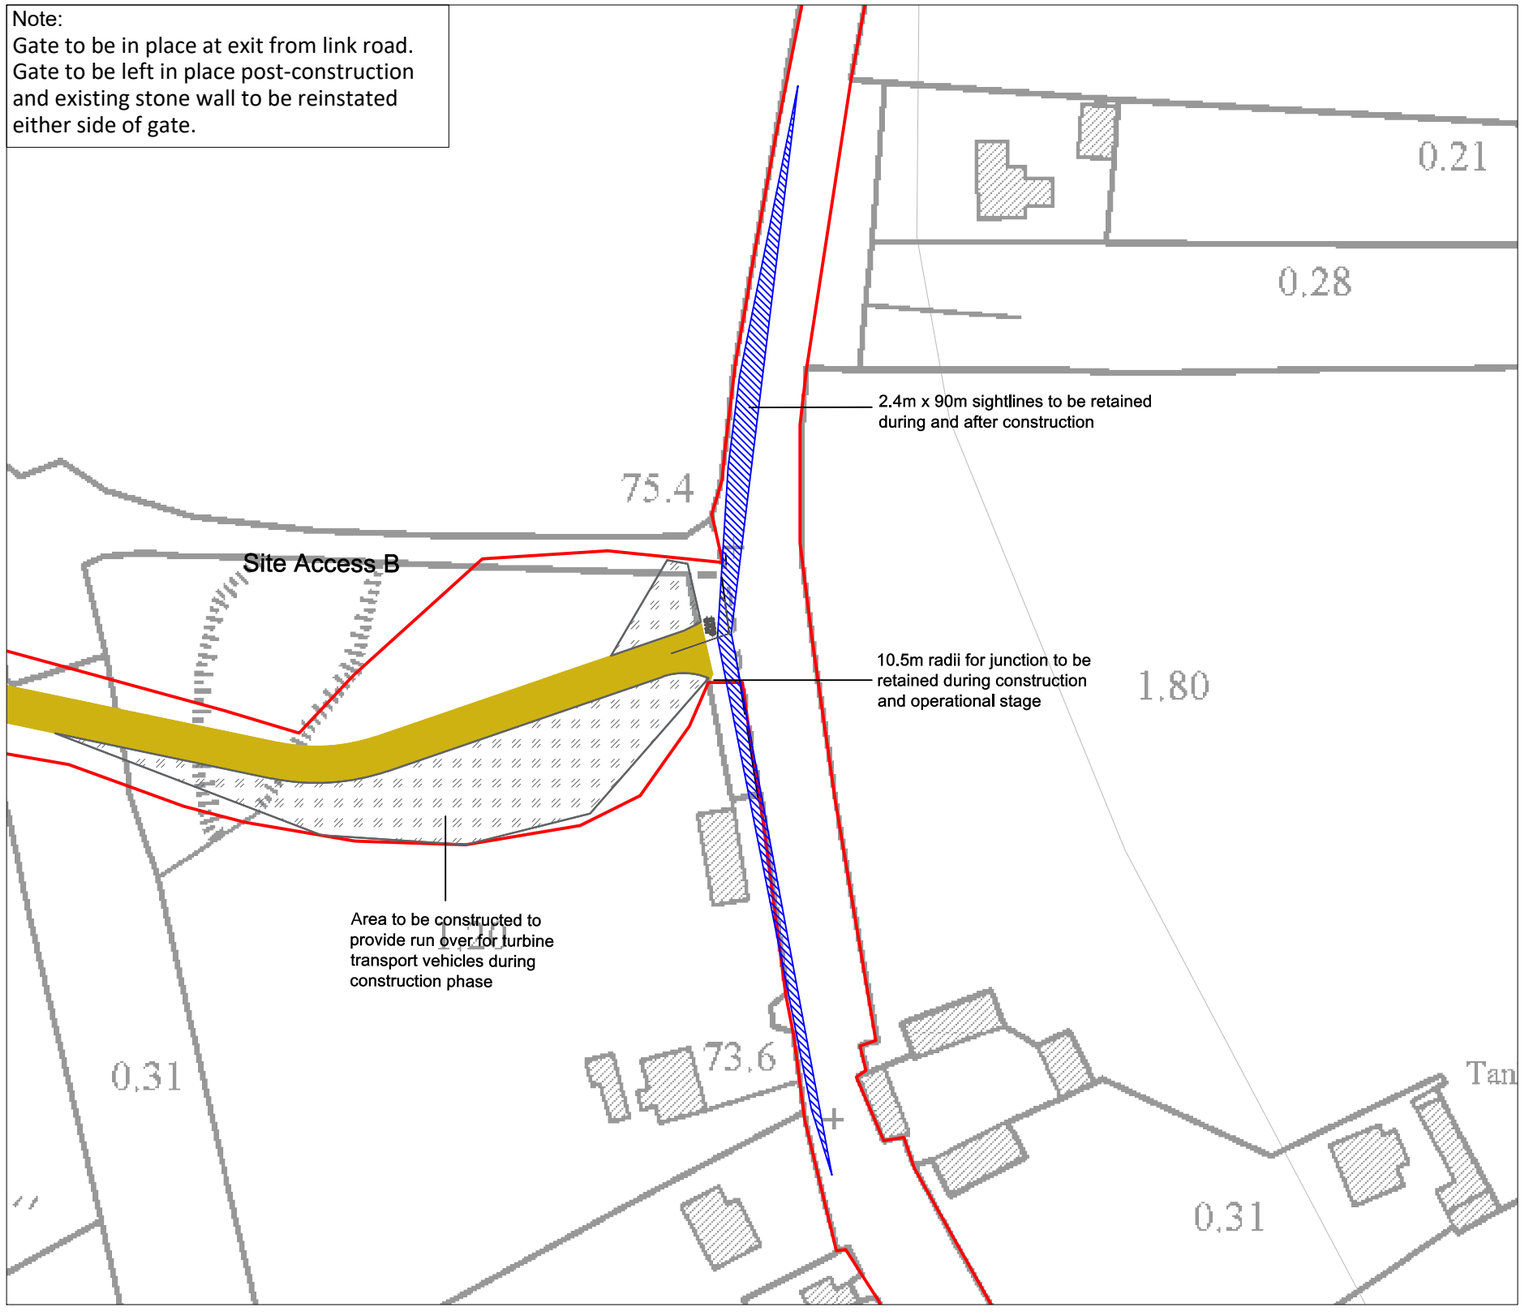

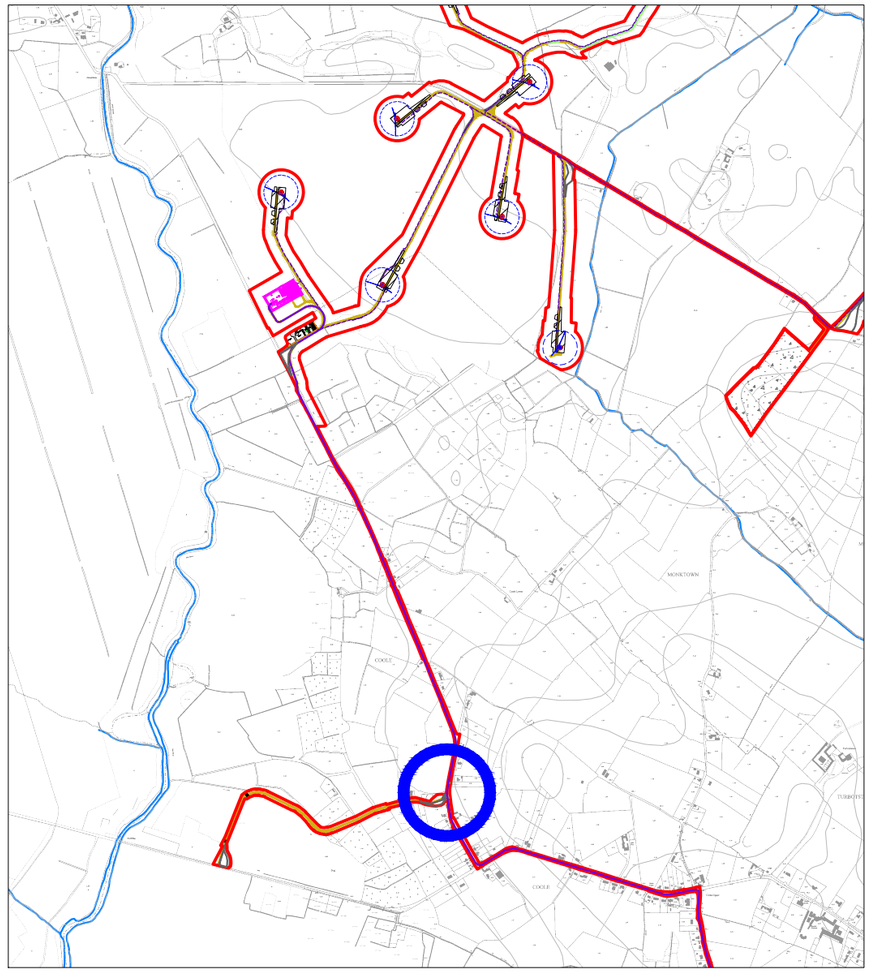

1:25,000 Location on Context Map

Ordnance Survey Ireland Licence No. AR0021821 © Ordnance Survey Ireland/Government of Ireland

N


DRAWING TITLE:
Proposed Site Access B

PROJECT TITLE:
Coole Wind Farm, Co. Westmeath

DRAWING BY:	CHECKED BY:
Joseph O Brien	Michael Watson
PROJECT No.: 200445	DRAWING No.: 200445 - 51
SCALE: 1:1,000 @A3	DATE: 15.03.2021

OS SHEET No.: 2226, 2227, 2228, 2239, 2300, 2301,2302, 2303, 2363, 2364, 2365, 2366, 2425, 2426, 2427, 2428, 2493, 2494, 2495, 2496, 2562, 2563, 2564, 2565, 2629, 2630, 2631, 2632, 2699, 2700, 2701, 2702,2768, 2769, 2770, 2771


MKO
Planning and Environmental Consultants
Tuam Road, Galway
Ireland, H91 VW84
+353 (0) 91 735611
email: info@www.mkoireland.ie
Website: www.mkoireland.ie

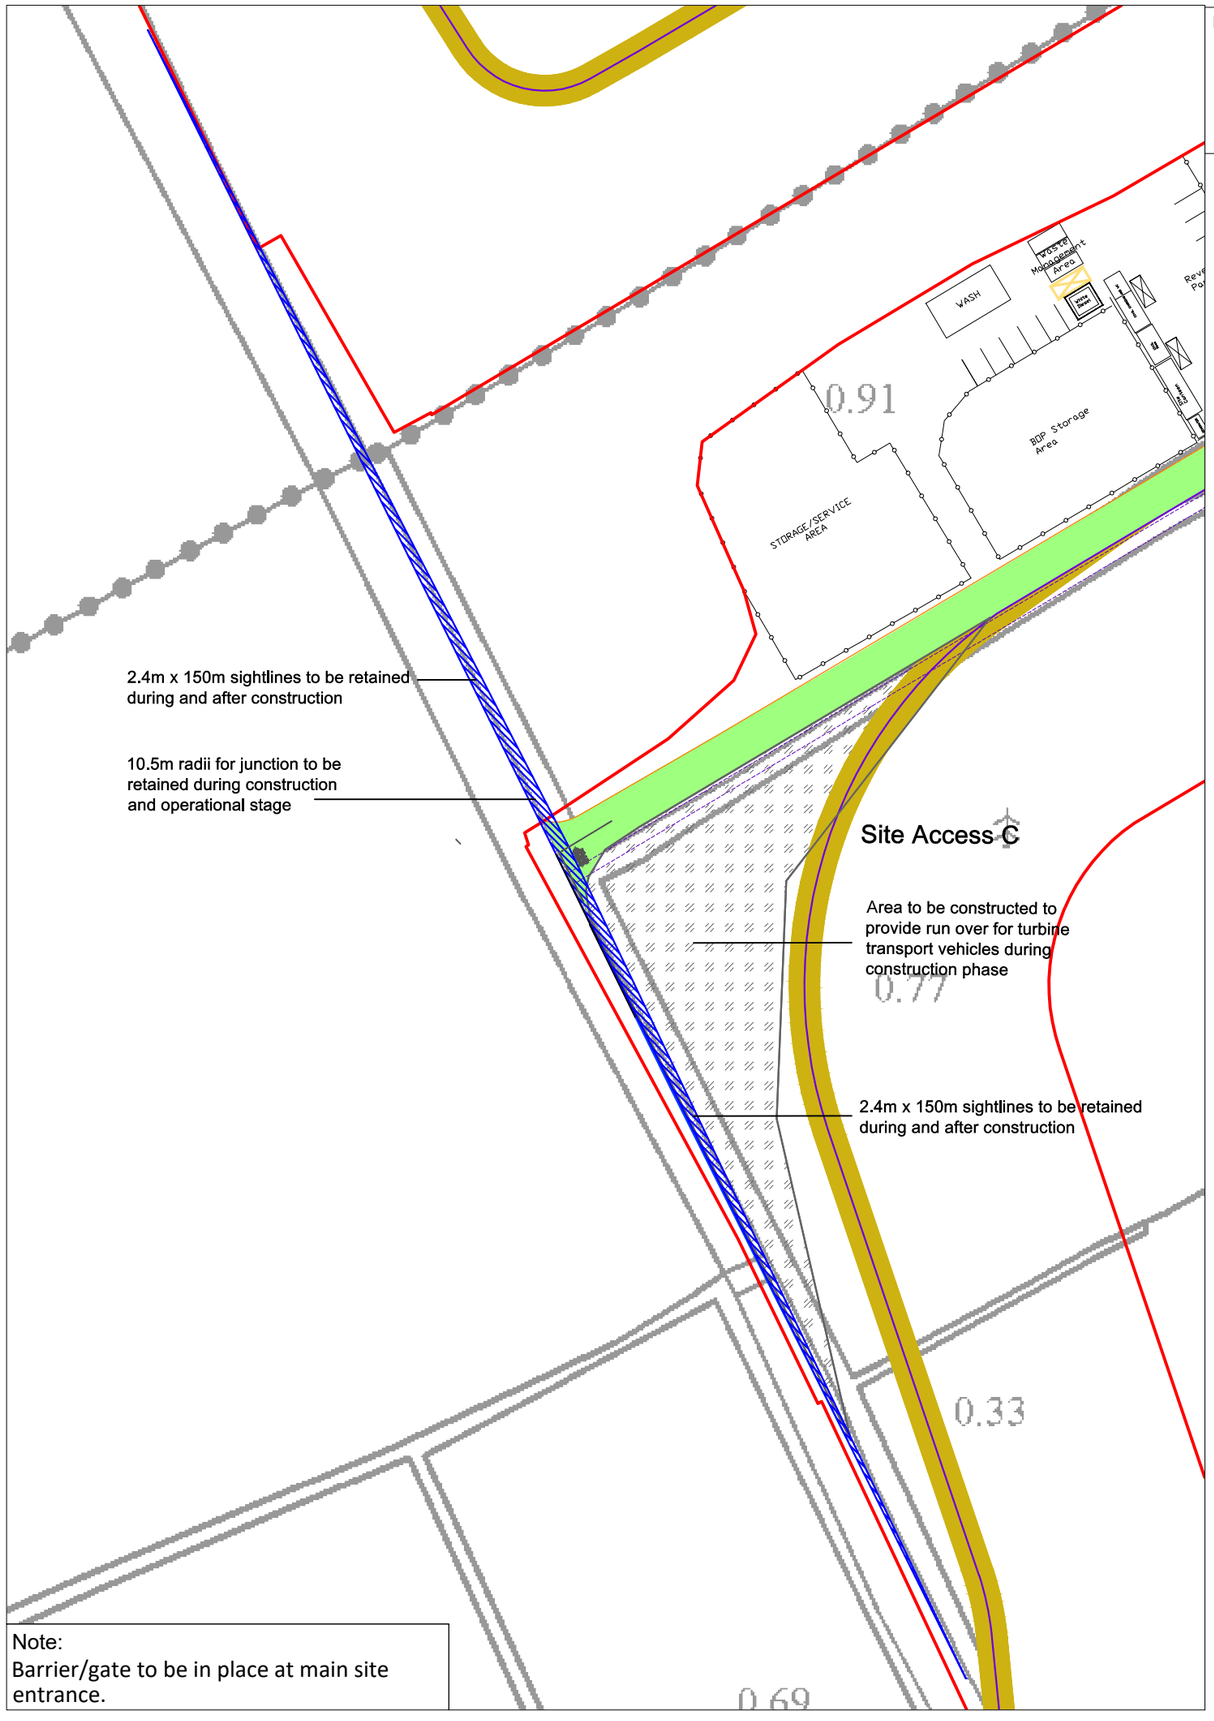

Drawing Legend

- Existing Internal Road to be Upgraded
- Proposed Road
- Unbound Hardcore Surface
- Sight Line

Note:
Barrier/gate to be in place at main site entrance.

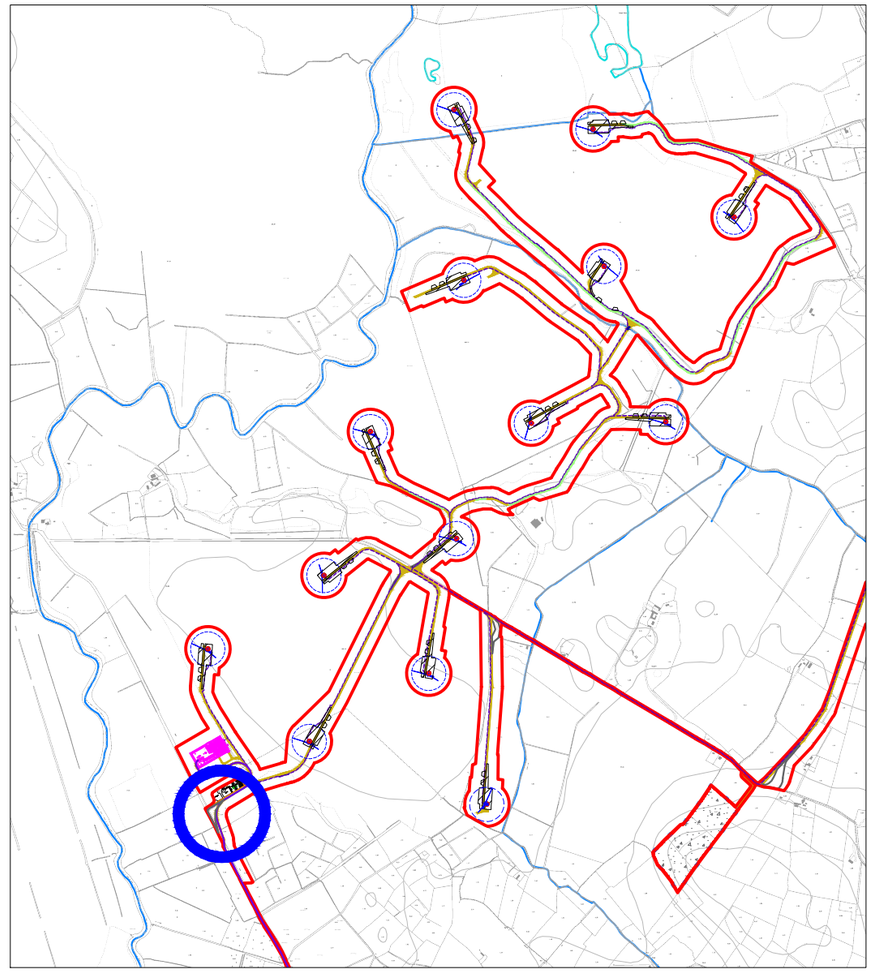

1:25,000 Location on Context Map

Ordnance Survey Ireland Licence No. AR0021821 © Ordnance Survey Ireland/Government of Ireland

N

DRAWING TITLE:
Proposed Site Access C

PROJECT TITLE:
Coole Wind Farm, Co. Westmeath


DRAWING BY:	CHECKED BY:
Joseph O Brien	Michael Watson
PROJECT No.: 200445	DRAWING No.: 200445 - 52
SCALE: 1:1,000 @A3	DATE: 15.03.2021


OS SHEET No.: 2236, 2237, 2238, 2239, 2300, 2301,2302, 2303, 2363, 2364, 2365, 2366, 2425, 2426, 2427, 2428, 2493, 2494, 2495, 2496, 2562, 2563, 2564, 2565, 2629, 2630, 2631, 2632, 2699, 2700, 2701, 2702,2766, 2769, 2770, 2771

MKO
Planning and Environmental Consultants
Tuam Road, Galway
Ireland, H91 VW84
+353 (0) 91 735611
email: info@www.mkoireland.ie
Website: www.mkoireland.ie

Drawing Legend

- Proposed Road
- Existing External Road to be Upgraded
- Unbound Hardcore Surface
- Sight Line

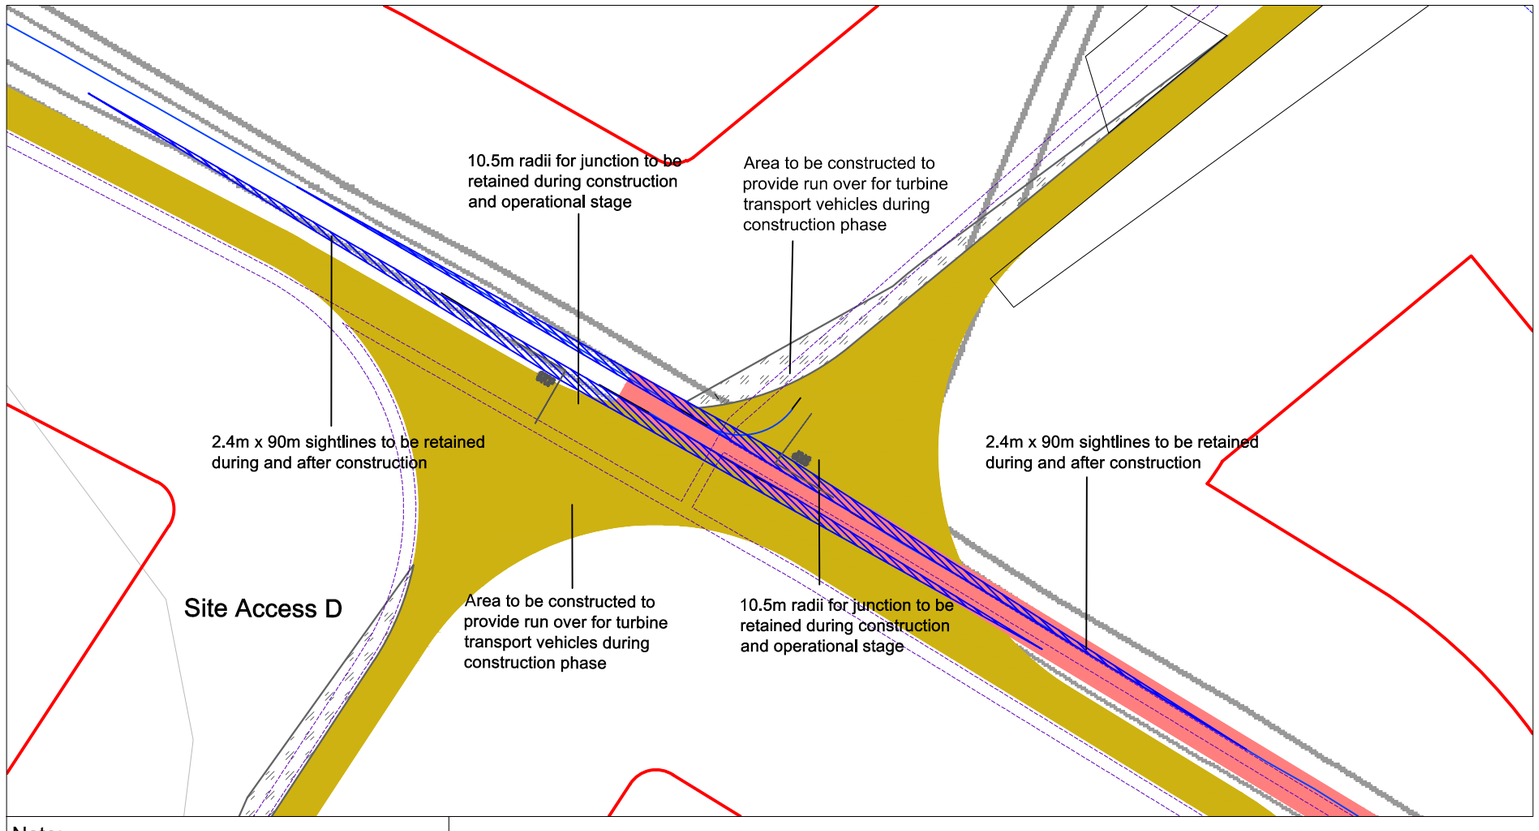

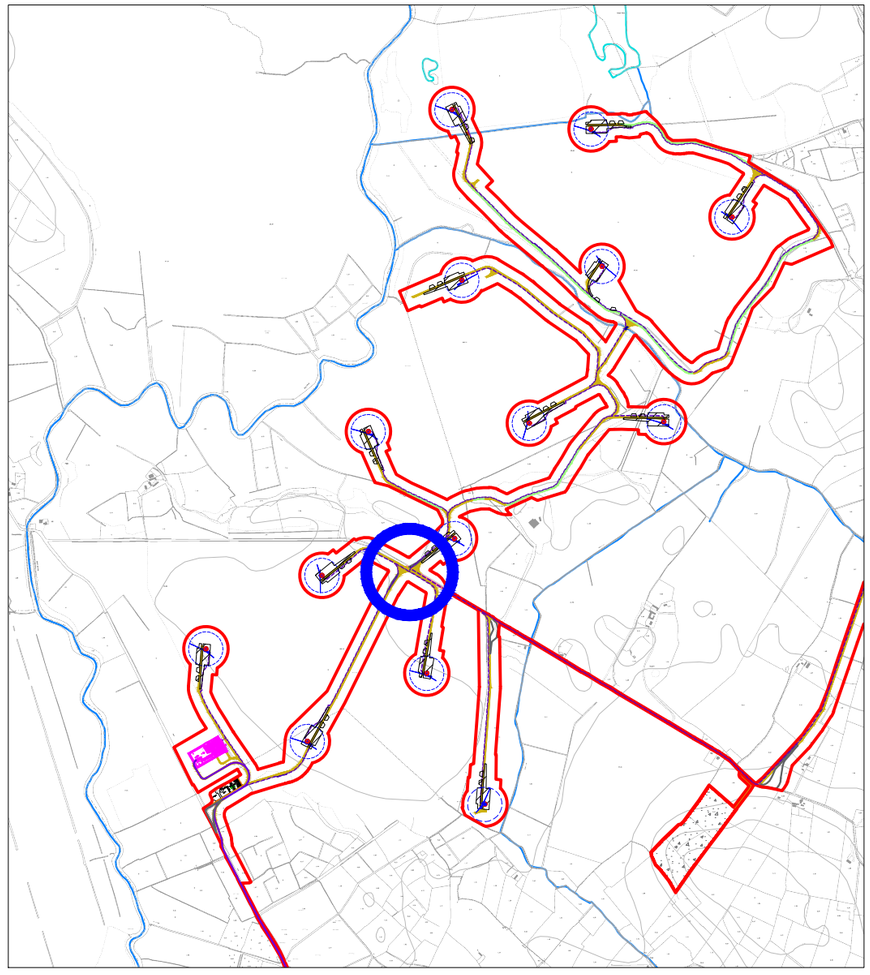

1:25,000 Location on Context Map

Ordnance Survey Ireland Licence No. AR0021821 © Ordnance Survey Ireland/Government of Ireland

N

Note:
Barrier/gate to be in place at site access/egress points off local road.

DRAWING TITLE:
Proposed Site Access D

PROJECT TITLE:
Coole Wind Farm, Co. Westmeath


DRAWING BY:	CHECKED BY:
Joseph O Brien	Michael Watson
PROJECT No.: 200445	DRAWING No.: 200445 - 53
SCALE: 1:1,000 @A3	DATE: 15.03.2021


OS SHEET No.: 2236, 2237, 2238, 2239, 2300, 2301,2302, 2303, 2363, 2364, 2365, 2366, 2425, 2426, 2427, 2428, 2493, 2494, 2495, 2496, 2562, 2563, 2564, 2565, 2629, 2630, 2631, 2632, 2699, 2700, 2701, 2702,2768, 2769, 2770, 2771

MKO
Planning and Environmental Consultants
Tuam Road, Galway
Ireland, H91 VW84
+353 (0) 91 735611
email: info@www.mkoireland.ie
Website: www.mkoireland.ie

Drawing Legend

- Proposed Road
- Existing External Road to be Upgraded
- Unbound Hardcore Surface
- Sight Line

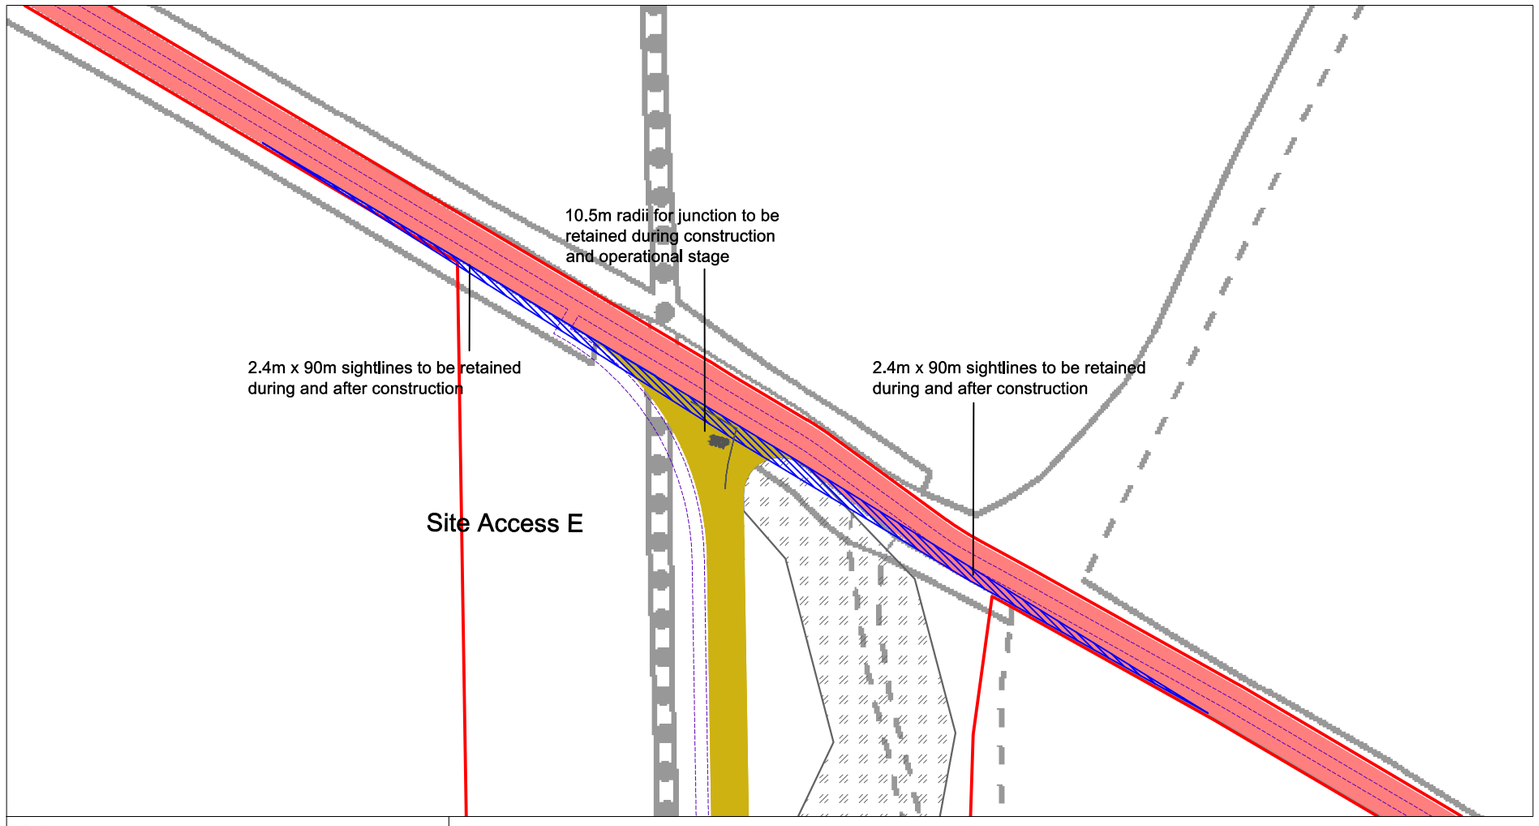

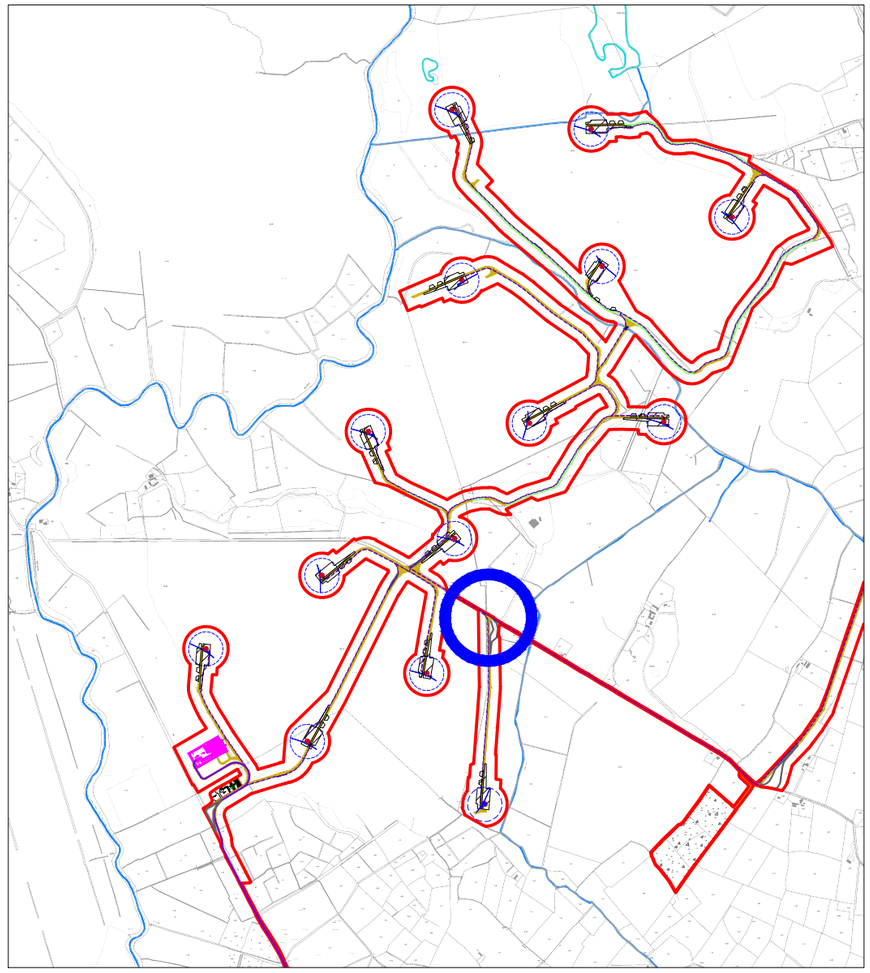

1:25,000 Location on Context Map

Ordnance Survey Ireland Licence No. AR0021821 © Ordnance Survey Ireland/Government of Ireland

N

Note:
Barrier/gate to be in place at site access/egress points off local road.

DRAWING TITLE:
Proposed Site Access E

PROJECT TITLE:
Coole Wind Farm, Co. Westmeath

DRAWING BY:	CHECKED BY:
Joseph O Brien	Michael Watson
PROJECT No.: 200445	DRAWING No.: 200445 - 54
SCALE: 1:1,000 @A3	DATE: 15.03.2021


OS SHEET No.: 2236, 2237, 2238, 2239, 2300, 2301,2302, 2303, 2363, 2364, 2365, 2366, 2425, 2426, 2427, 2428, 2493, 2494, 2495, 2496, 2562, 2563, 2564, 2565, 2629, 2630, 2631, 2632, 2699, 2700, 2701, 2702,2768, 2769, 2770, 2771

MKO
Planning and Environmental Consultants
Tuam Road, Galway
Ireland, H91 VW84
+353 (0) 91 735611
email: info@www.mkoireland.ie
Website: www.mkoireland.ie

Drawing Legend


- Proposed Road
- Existing External Road to be Upgraded
- Unbound Hardcore Surface
- Sight Line

Note:
Borrow pit access location off local road to be gated post-construction. T15 access road to be gated post construction also.

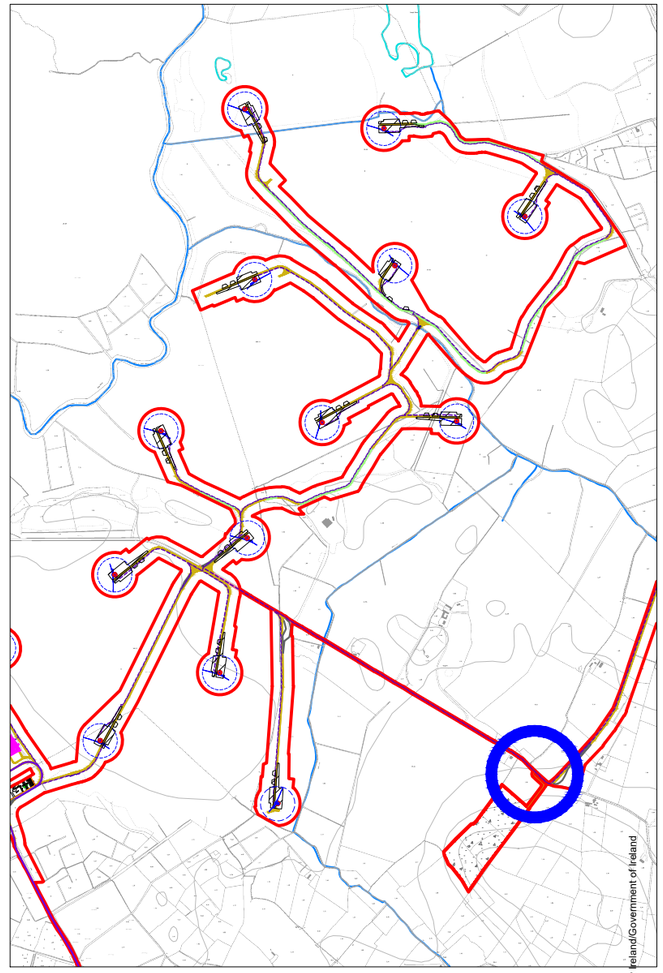

1:25,000 Location on Context Map

Ordnance Survey Ireland Licence No. AR0021821 © Ordnance Survey Ireland/Government of Ireland

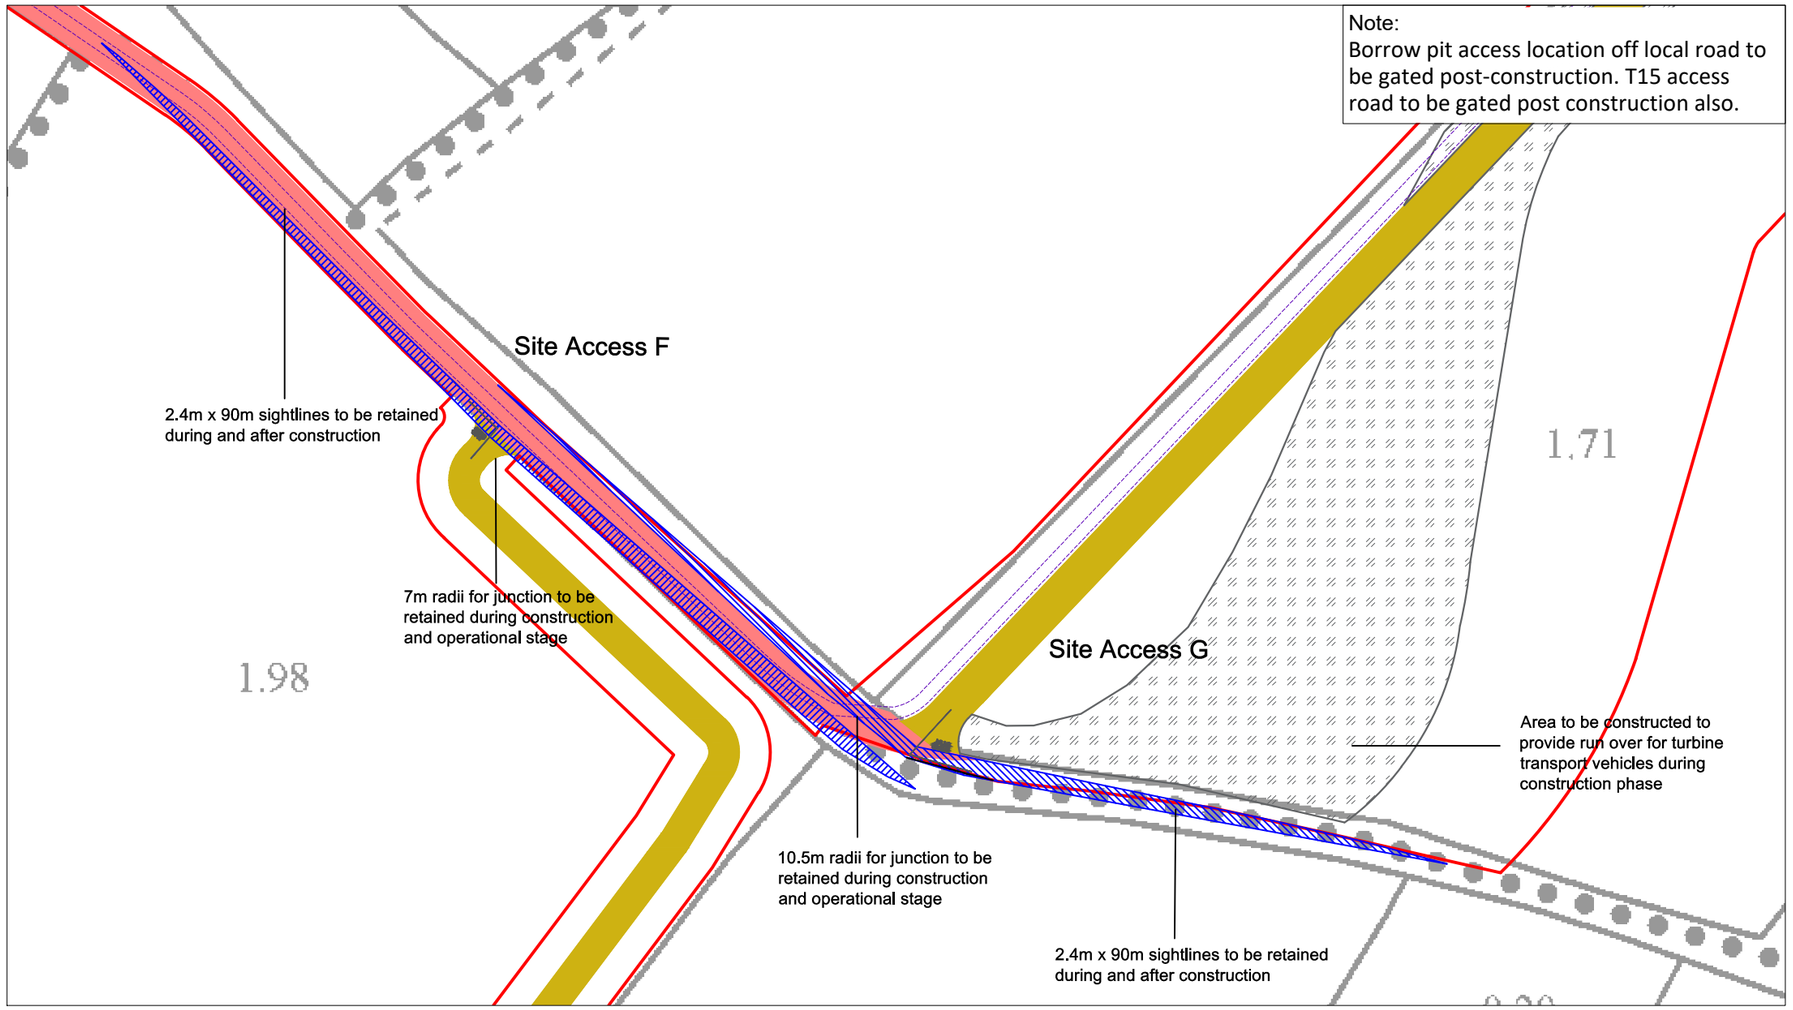

N


DRAWING TITLE:
Proposed Site Access F & G

PROJECT TITLE:
Coole Wind Farm, Co. Westmeath

DRAWING BY:	CHECKED BY:
Joseph O Brien	Michael Watson
PROJECT No.: 200445	DRAWING No.: 200445 - 55
SCALE: 1:1,000 @A3	DATE: 15.03.2021


OS SHEET No.: 2236, 2237, 2238, 2239, 2300, 2301,2302, 2303, 2363, 2364, 2365, 2366, 2425, 2426, 2427, 2428, 2493, 2494, 2495, 2496, 2562, 2563, 2564, 2565, 2629, 2630, 2631, 2632, 2699, 2700, 2701, 2702,2769, 2769, 2770, 2771

MKO
Planning and Environmental Consultants
Tuam Road, Galway
Ireland, H91 VW84
+353 (0) 91 735611
email: info@www.mkoireland.ie
Website: www.mkoireland.ie

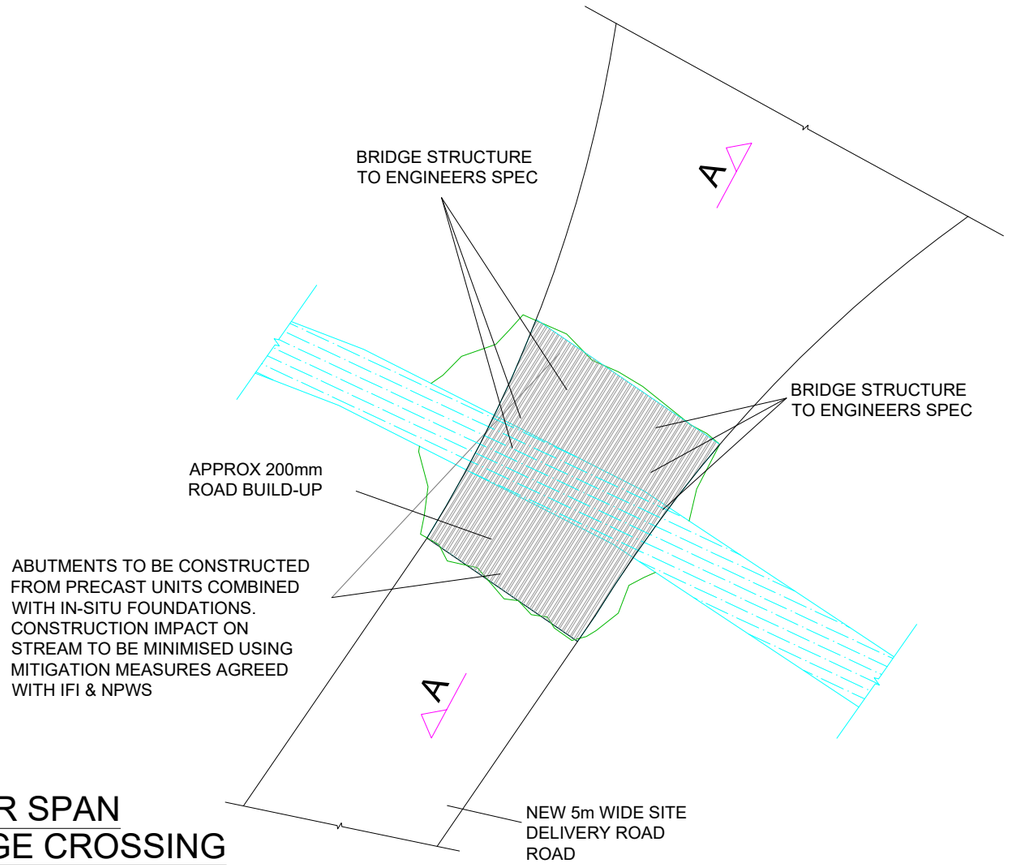


CLEAR SPAN BRIDGE CROSSING PLAN

Scale 1:200

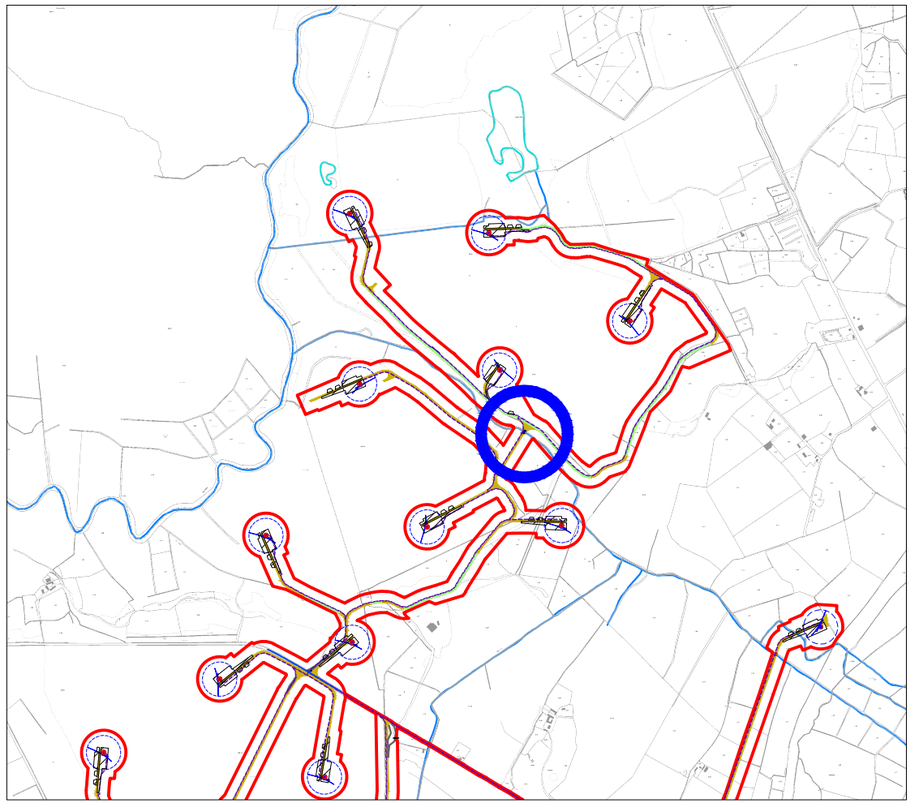

1:25,000 Location on Context Map

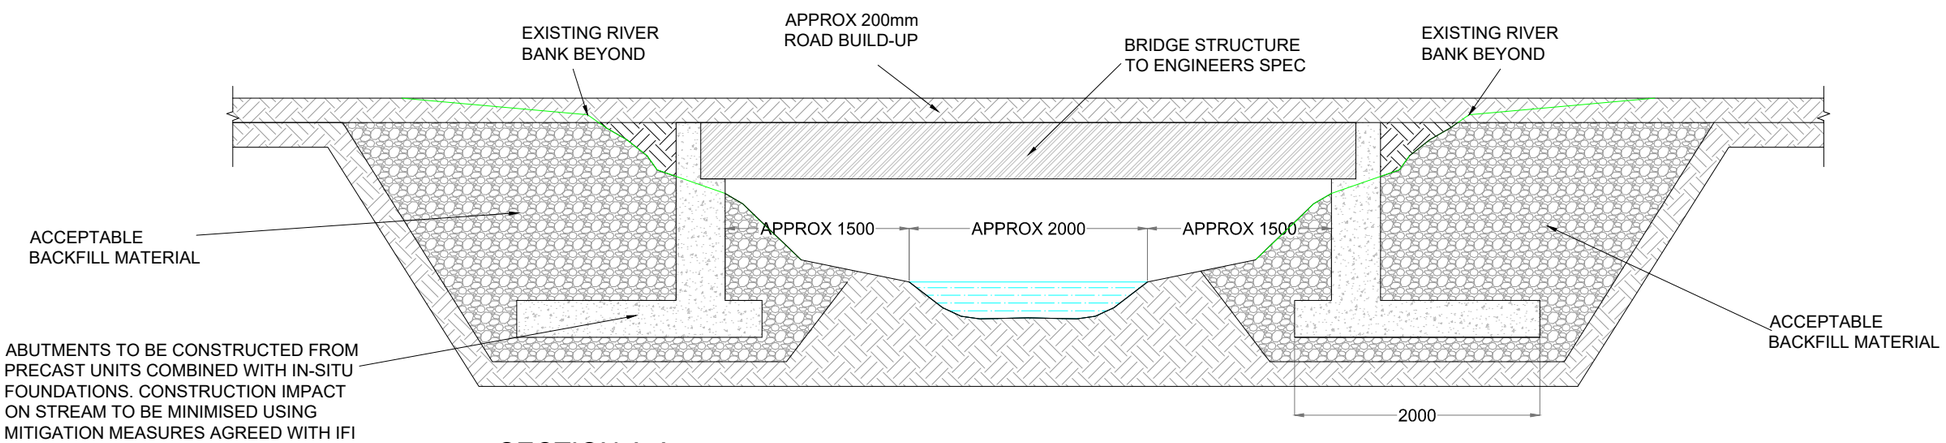

SECTION A-A Scale 1:50

N

Ordnance Survey Ireland Licence No. AR0021821 © Ordnance Survey Ireland/Government of Ireland


DRAWING TITLE:
Typical Clear Span Bridge (Crossing 1)

Coole Wind Farm, Co. Westmeath

DRAWING BY:	CHECKED BY:
Joseph O Brien	Michael Watson
PROJECT No.: 200445	DRAWING No.: 200445 - 56
SCALE: As Shown @A3	DATE: 15.03.2021


OS SHEET No.: 2236, 2237, 2238, 2239, 2300, 2301,2302, 2303, 2363, 2364, 2365, 2366, 2425, 2426, 2427, 2428, 2493, 2494, 2495, 2496, 2562, 2563, 2564, 2565, 2629, 2630, 2631, 2632, 2699, 2700, 2701, 2702,2768, 2769, 2770, 2771

MKO
Planning and Environmental Consultants
Tuam Road, Galway
Ireland, H91 VW84
+353 (0) 91 735611
email: info@www.mkoireland.ie
Website: www.mkoireland.ie

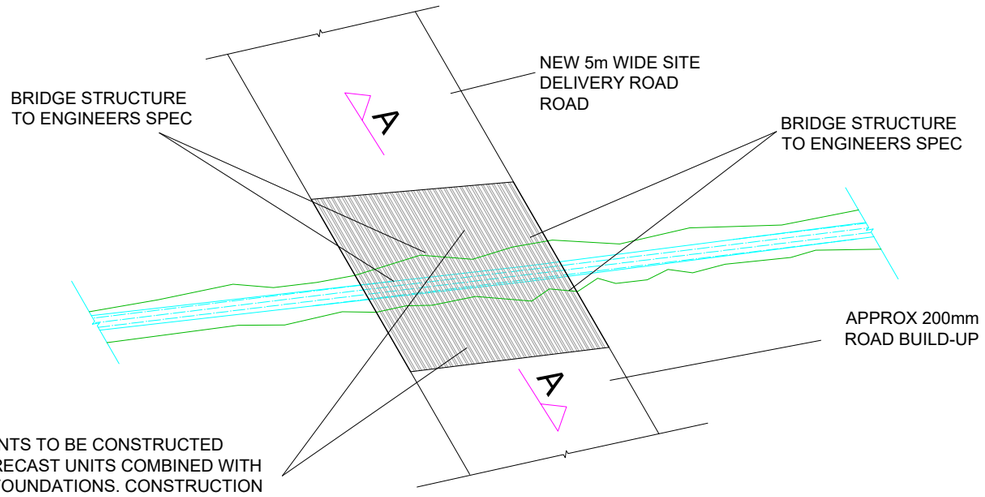


CLEAR SPAN BRIDGE CROSSING PLAN

Scale 1:200

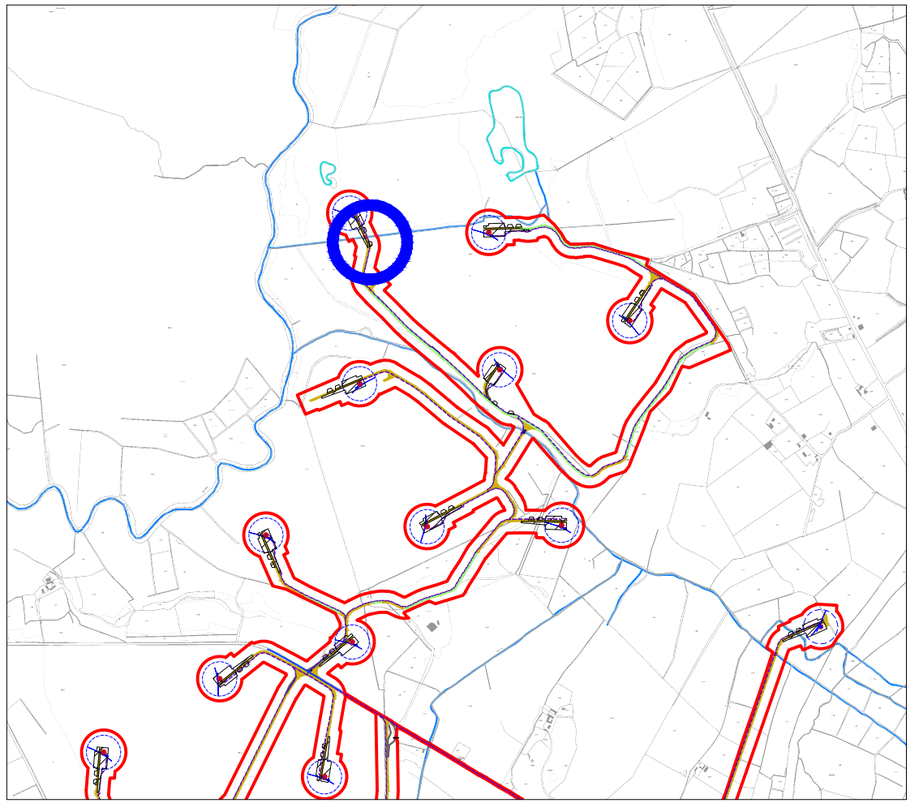

1:25,000 Location on Context Map

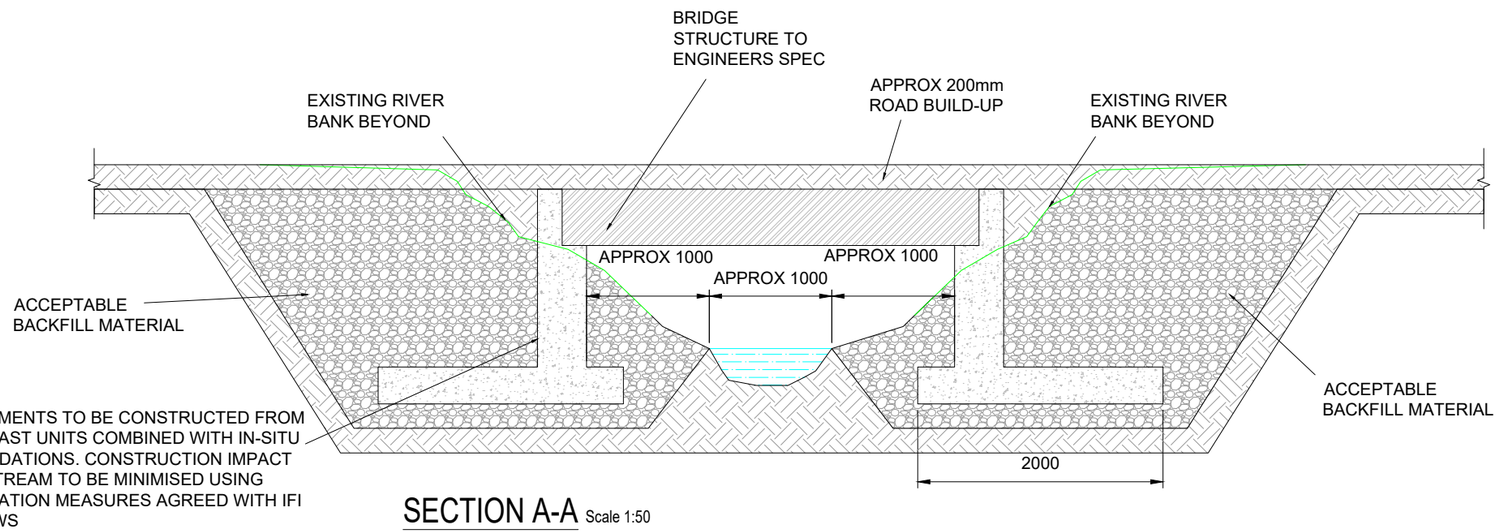

SECTION A-A Scale 1:50

N


Ordnance Survey Ireland Licence No. AR0021821 © Ordnance Survey Ireland/Government of Ireland

DRAWING TITLE:
Typical Clear Span Bridge (Crossing 2)

Coole Wind Farm, Co. Westmeath


DRAWING BY: Joseph O Brien	CHECKED BY: Michael Watson
PROJECT No.: 200445	DRAWING No.: 200445 - 57
SCALE: As Shown @A3	DATE: 15.03.2021
OS SHEET No.: 2236, 2237, 2238, 2239, 2300, 2301,2302, 2303, 2363, 2364, 2365, 2366, 2425, 2426, 2427, 2428, 2493, 2494, 2495, 2496, 2562, 2563, 2564, 2565, 2629, 2630, 2631, 2632, 2699, 2700, 2701, 2702,2768, 2769, 2770, 2771	

MKO
Planning and Environmental Consultants
Tuam Road, Galway
Ireland, H91 VW84
+353 (0) 91 735611
email: info@www.mkoireland.ie
Website: www.mkoireland.ie

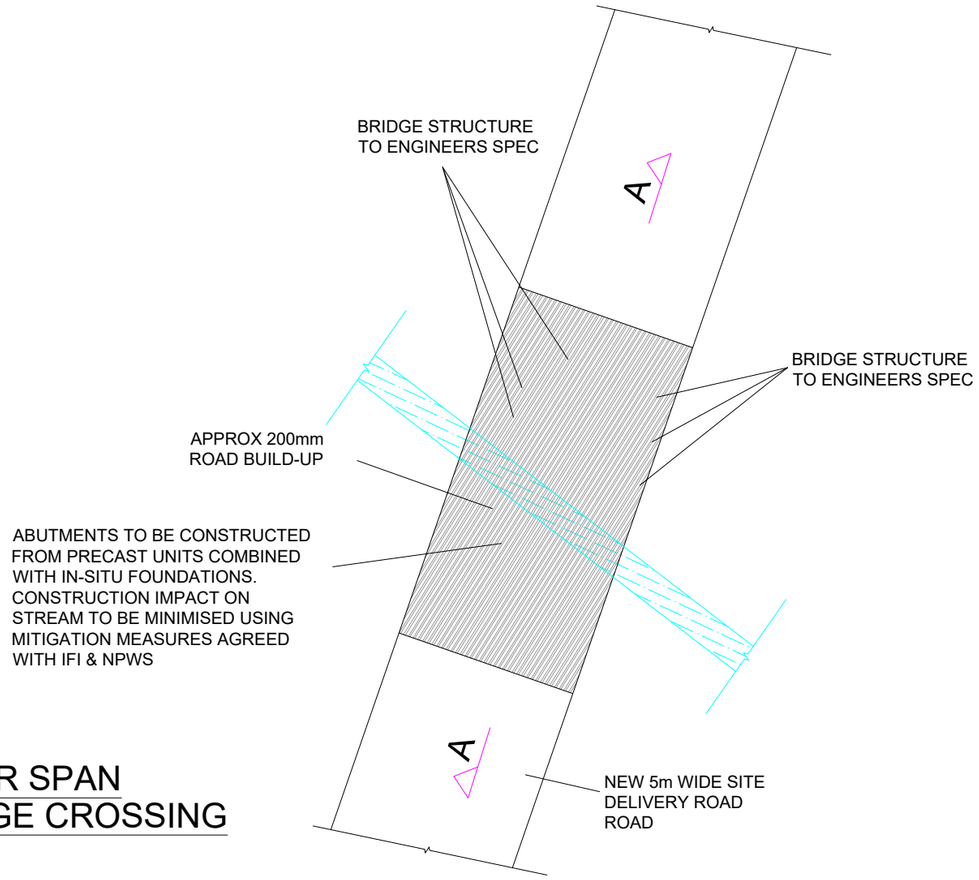


CLEAR SPAN BRIDGE CROSSING PLAN

Scale 1:200

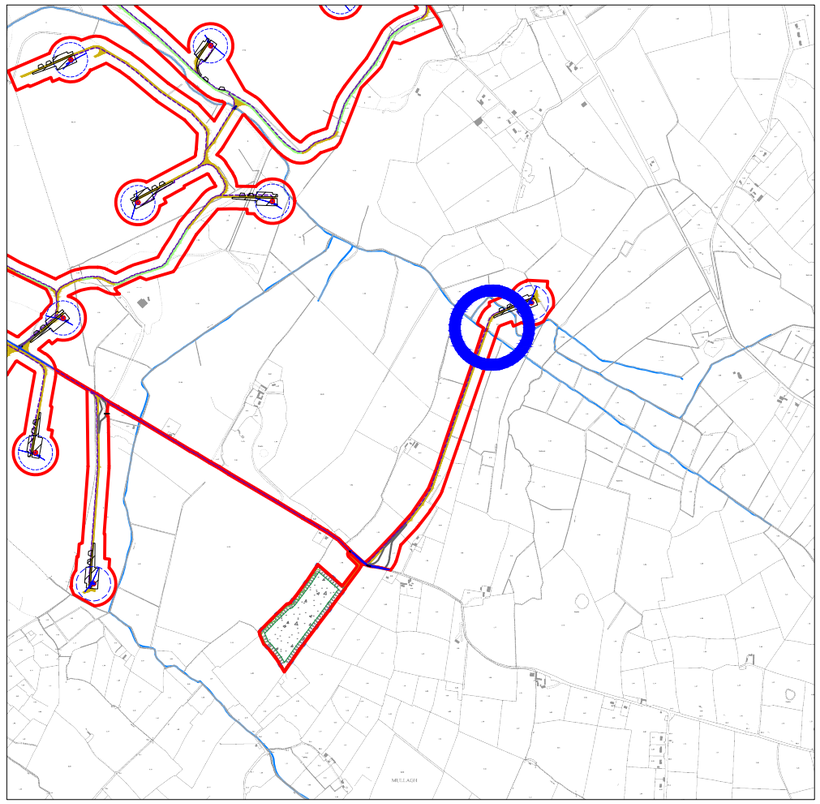

1:25,000 Location on Context Map

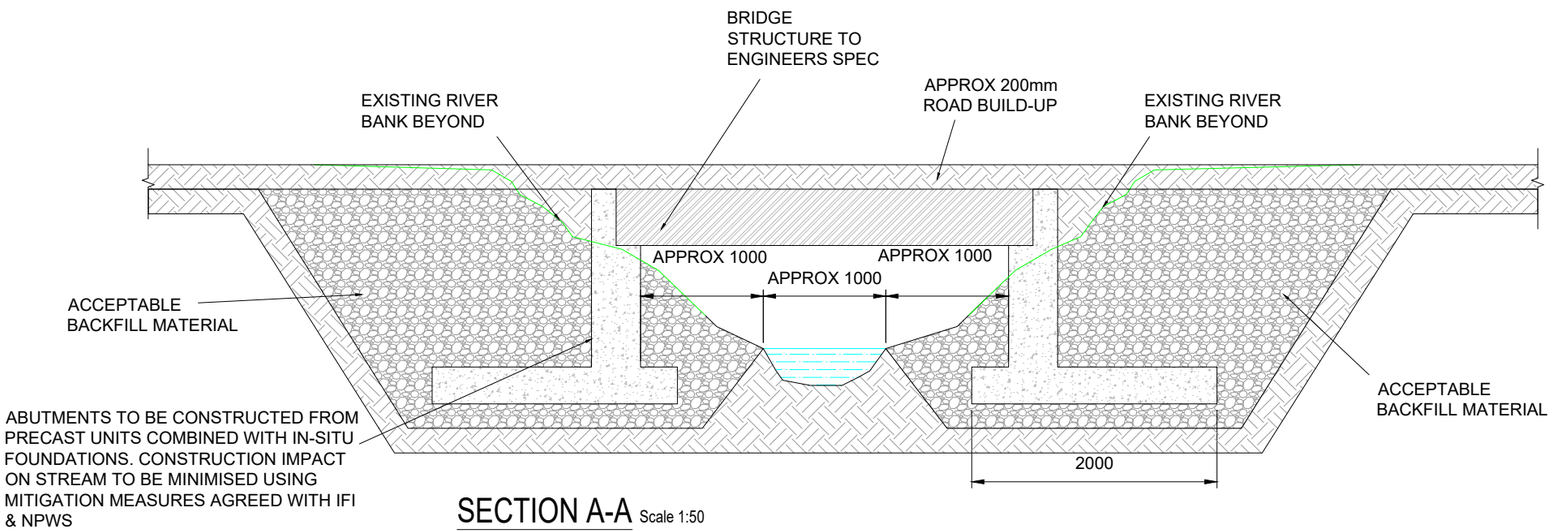

SECTION A-A Scale 1:50

N

Ordnance Survey Ireland Licence No. AR0021821 © Ordnance Survey Ireland/Government of Ireland


DRAWING TITLE:
Typical Clear Span Bridge (Crossing 3)

Coole Wind Farm, Co. Westmeath

DRAWING BY: Joseph O Brien	CHECKED BY: Michael Watson
PROJECT No.: 200445	DRAWING No.: 200445 - 58
SCALE: As Shown @A3	DATE: 15.03.2021

OS SHEET No.: 2296, 2297, 2298, 2299, 2300, 2301,2302, 2303, 2363, 2364, 2365, 2366, 2425, 2426, 2427, 2428, 2493, 2494, 2495, 2496, 2562, 2563, 2564, 2565, 2629, 2630, 2631, 2632, 2699, 2700, 2701, 2702,2768, 2769, 2770, 2771

MKO
Planning and Environmental Consultants
Tuam Road, Galway
Ireland, H91 VW84
+353 (0) 91 735611
email: info@www.mkoireland.ie
Website: www.mkoireland.ie

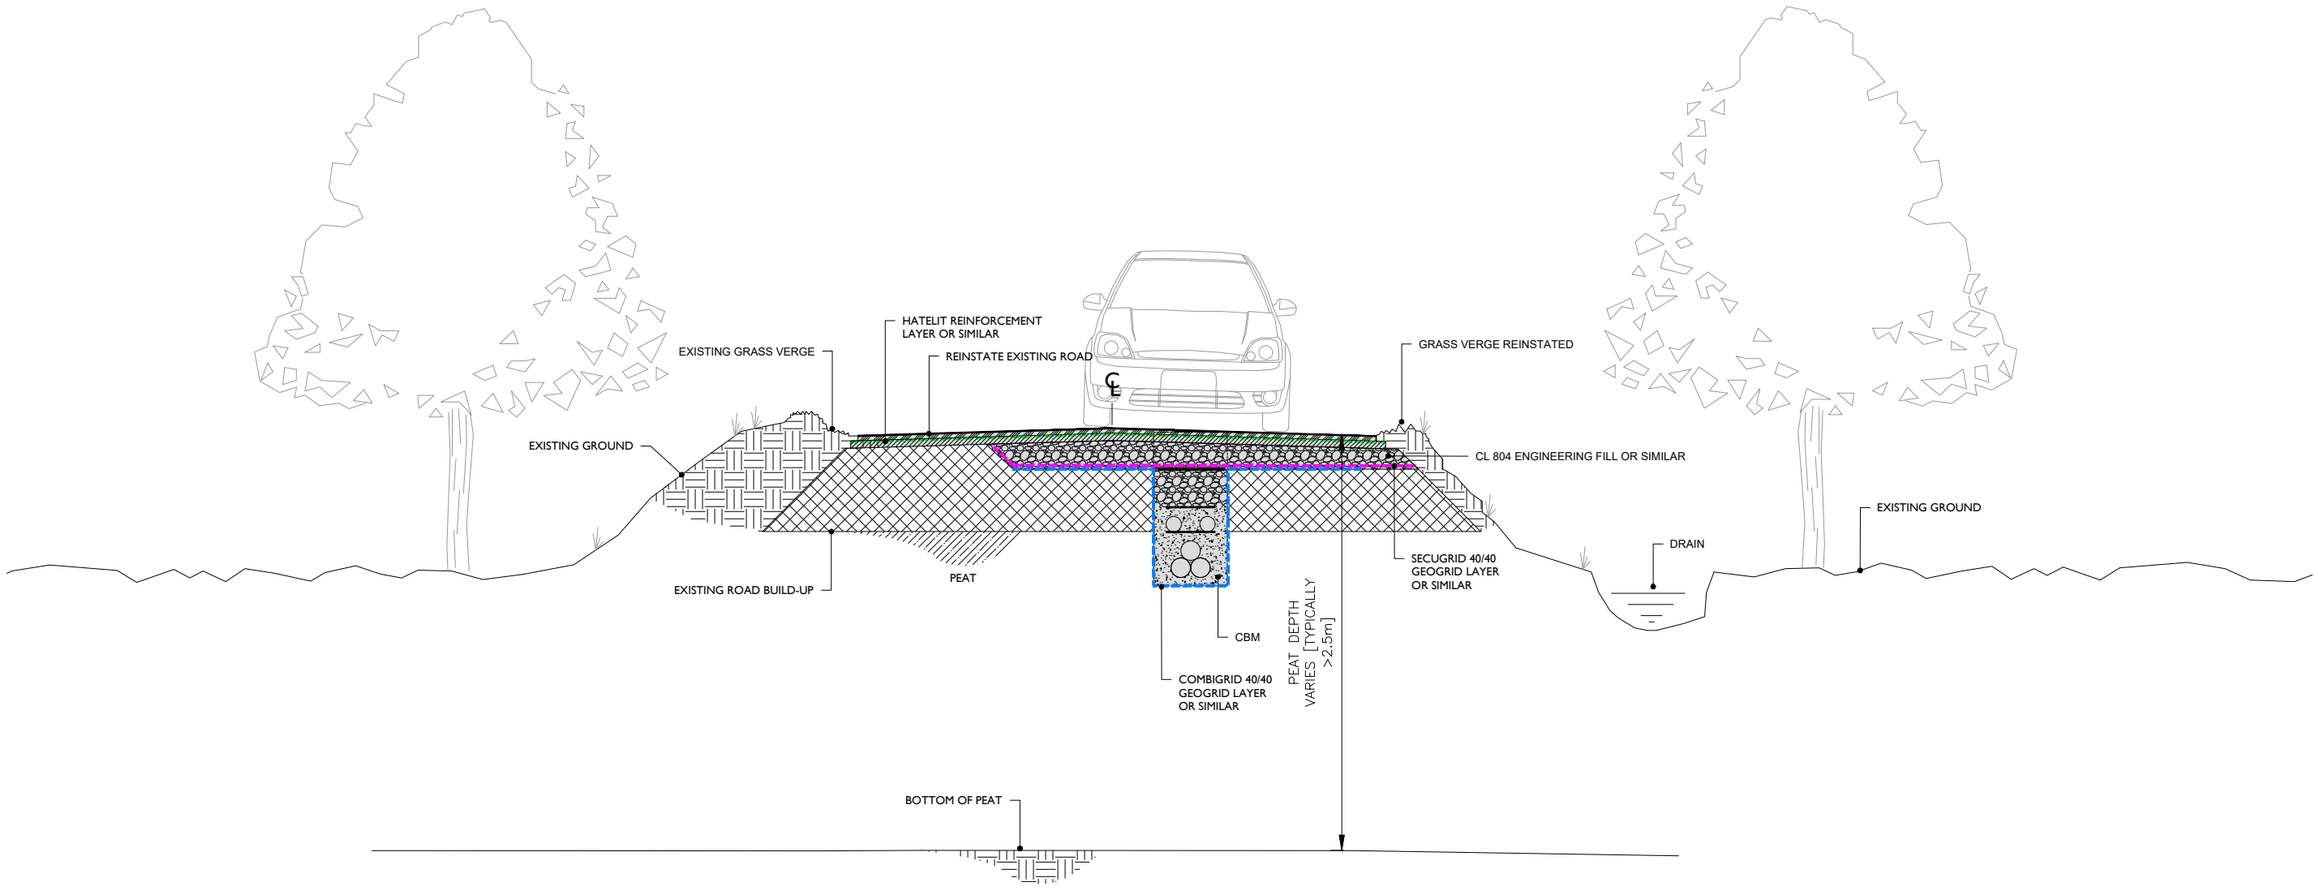

TYPICAL SECTION THROUGH FLOATING ROAD
[>2.5M TO BASE OF PEAT]

SCALE 1:50

Ordnance Survey Ireland License No. EN 0051320
© Ordnance Survey Ireland/Government of Ireland

NOTES

REV	DATE	DRAWN BY	CHECKED BY	DETAILS
B	24.01.2020	MB	JS	NOTES UPDATED
A	10.12.2019	M.B.	J.S.	FIRST ISSUE

ENGINEER
IONIC CONSULTING
The Hyde Building, The Park, Carrickmines, Dublin 18, D18VC44, Ireland
E. hello@ionicconsulting.ie
T. +353 (0) 1 845 5031
W. www.ionicconsulting.ie
Formerly known as WIND PROSPECT IRELAND

CLIENT

DRAWN BY: M. BROWNE	DATE: 09/12/2019	PAPER SIZE: A3	SCALE: 1:50
CHECKED AND APPROVED: J. SHANAHAN	DATE: 09/12/2019	STATUS: DRAFT	


PROJECT: COOLE WIND FARM GRID ROUTE

TITLE: TYPICAL DETAILS ROAD SECTION TYPE A

REVISION: B

DRAWING NUMBER: COLE d005.2.1

Plotted - 24/01/2020 14:30:41
Z:\Projects\Ireland\Coole COLE\Drawings\d005 Grid Route\COLE D005.1 GR Planning 23012019

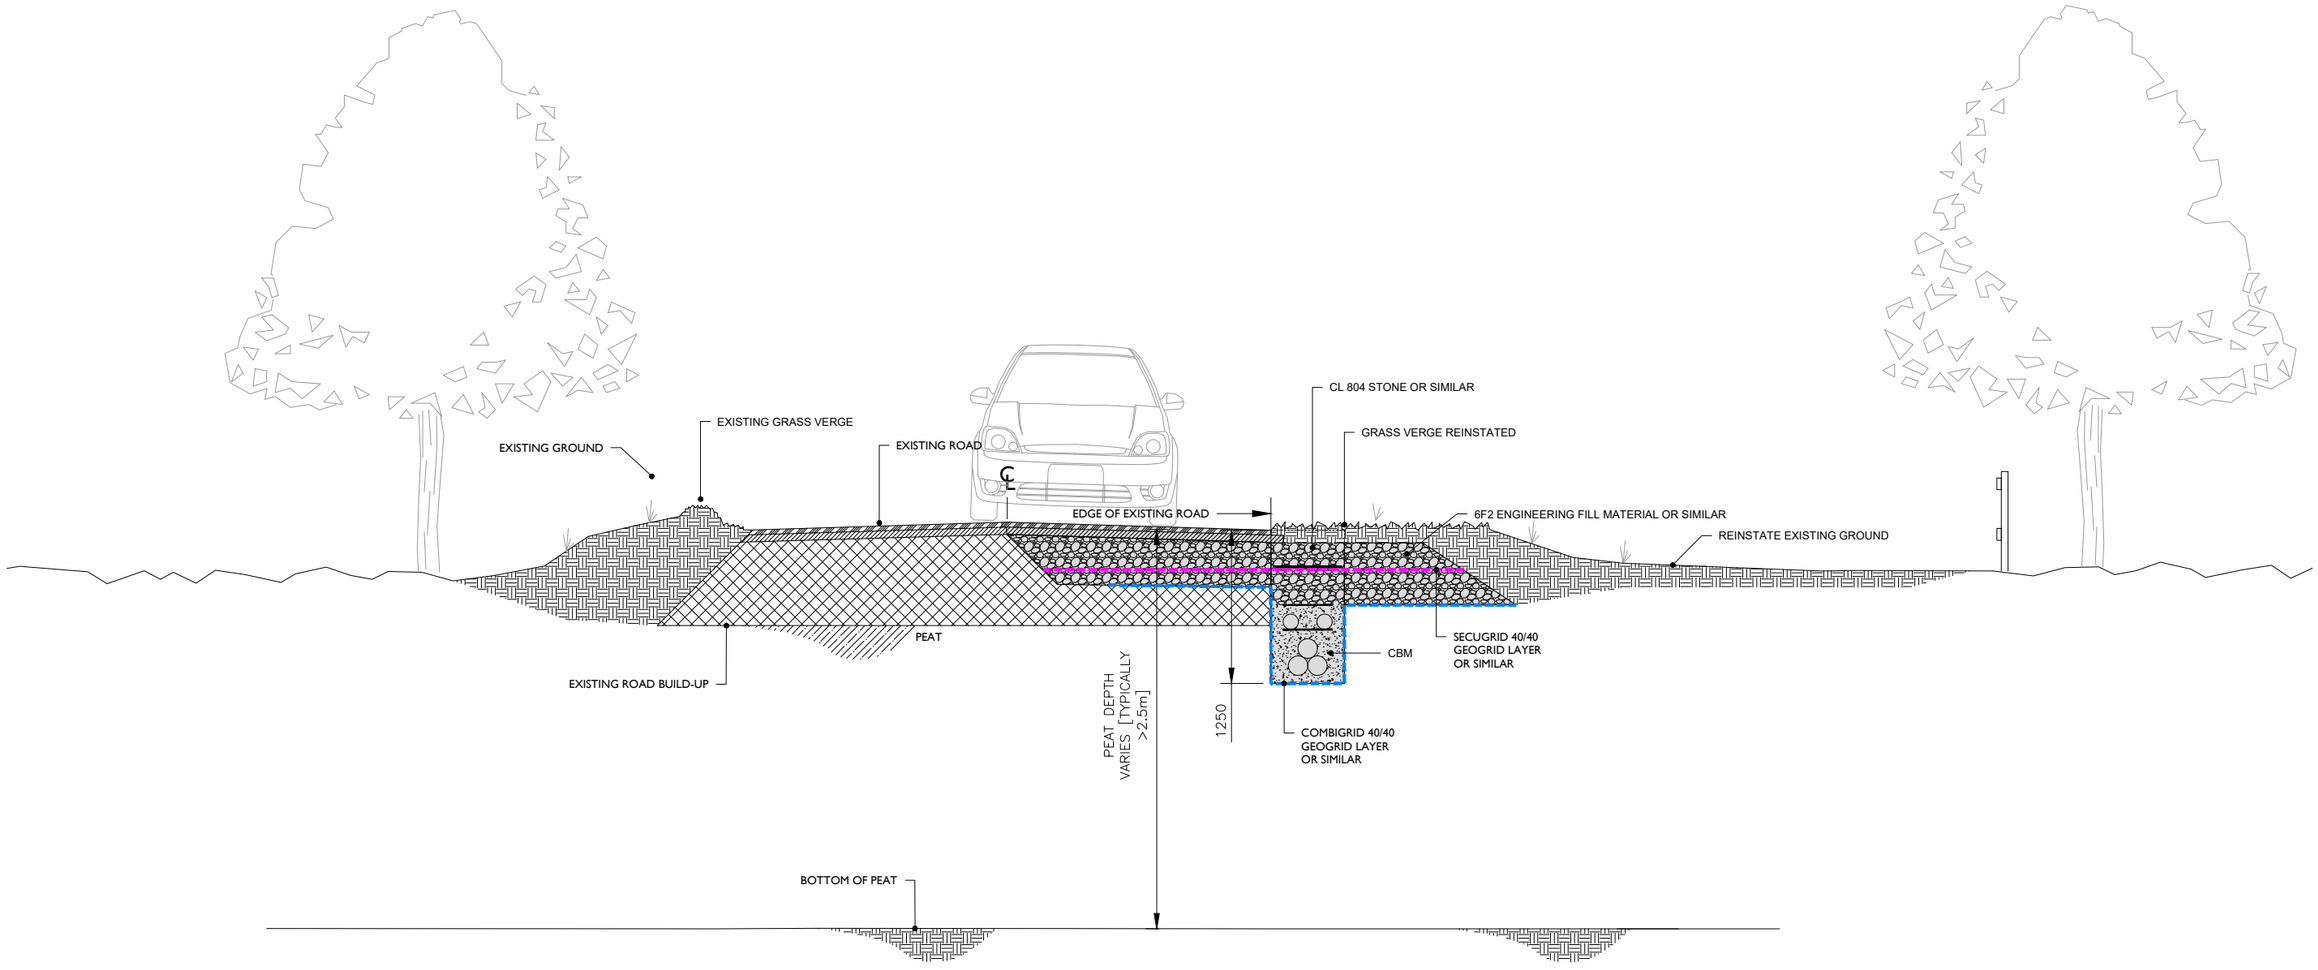

TYPICAL SECTION THROUGH FLOATING ROAD TRENCH IN VERGE [TYPICALLY >2.5M TO BASE OF PEAT]

SCALE 1:50

Ordnance Survey Ireland License No. EN 0051320
© Ordnance Survey Ireland/Government of Ireland

NOTES

REV	DATE	DRAWN BY	CHECKED BY	DETAILS
B	24.01.2020	M.B.	J.S.	NOTES UPDATED
A	10.12.2019	M.B.	J.S.	FIRST ISSUE

ENGINEER
IONIC CONSULTING
The Hyde Building, The Park, Carrickmines, Dublin 18, D18VC44, Ireland
E. hello@ionicconsulting.ie
T. +353 (0) 1 845 5031
W. www.ionicconsulting.ie
Formerly known as WIND PROSPECT IRELAND

CLIENT

DRAWN BY: M. BROWNE	DATE: 09/12/2019	PAPER SIZE: A3	SCALE: 1:50
CHECKED AND APPROVED: J. SHANAHAN	DATE: 09/12/2019	STATUS: DRAFT	


PROJECT
COOLE WIND FARM
GRID ROUTE

TITLE
TYPICAL DETAILS
ROAD SECTION TYPE B

REVISION
B

DRAWING NUMBER
COLE d005.2.2

Plotted : 24/01/2020 14:37:50
Z:\Projects\Ireland\Coole COLE\Drawings\d005 Grid Route\COLE D005.1 GR Planning 23012019

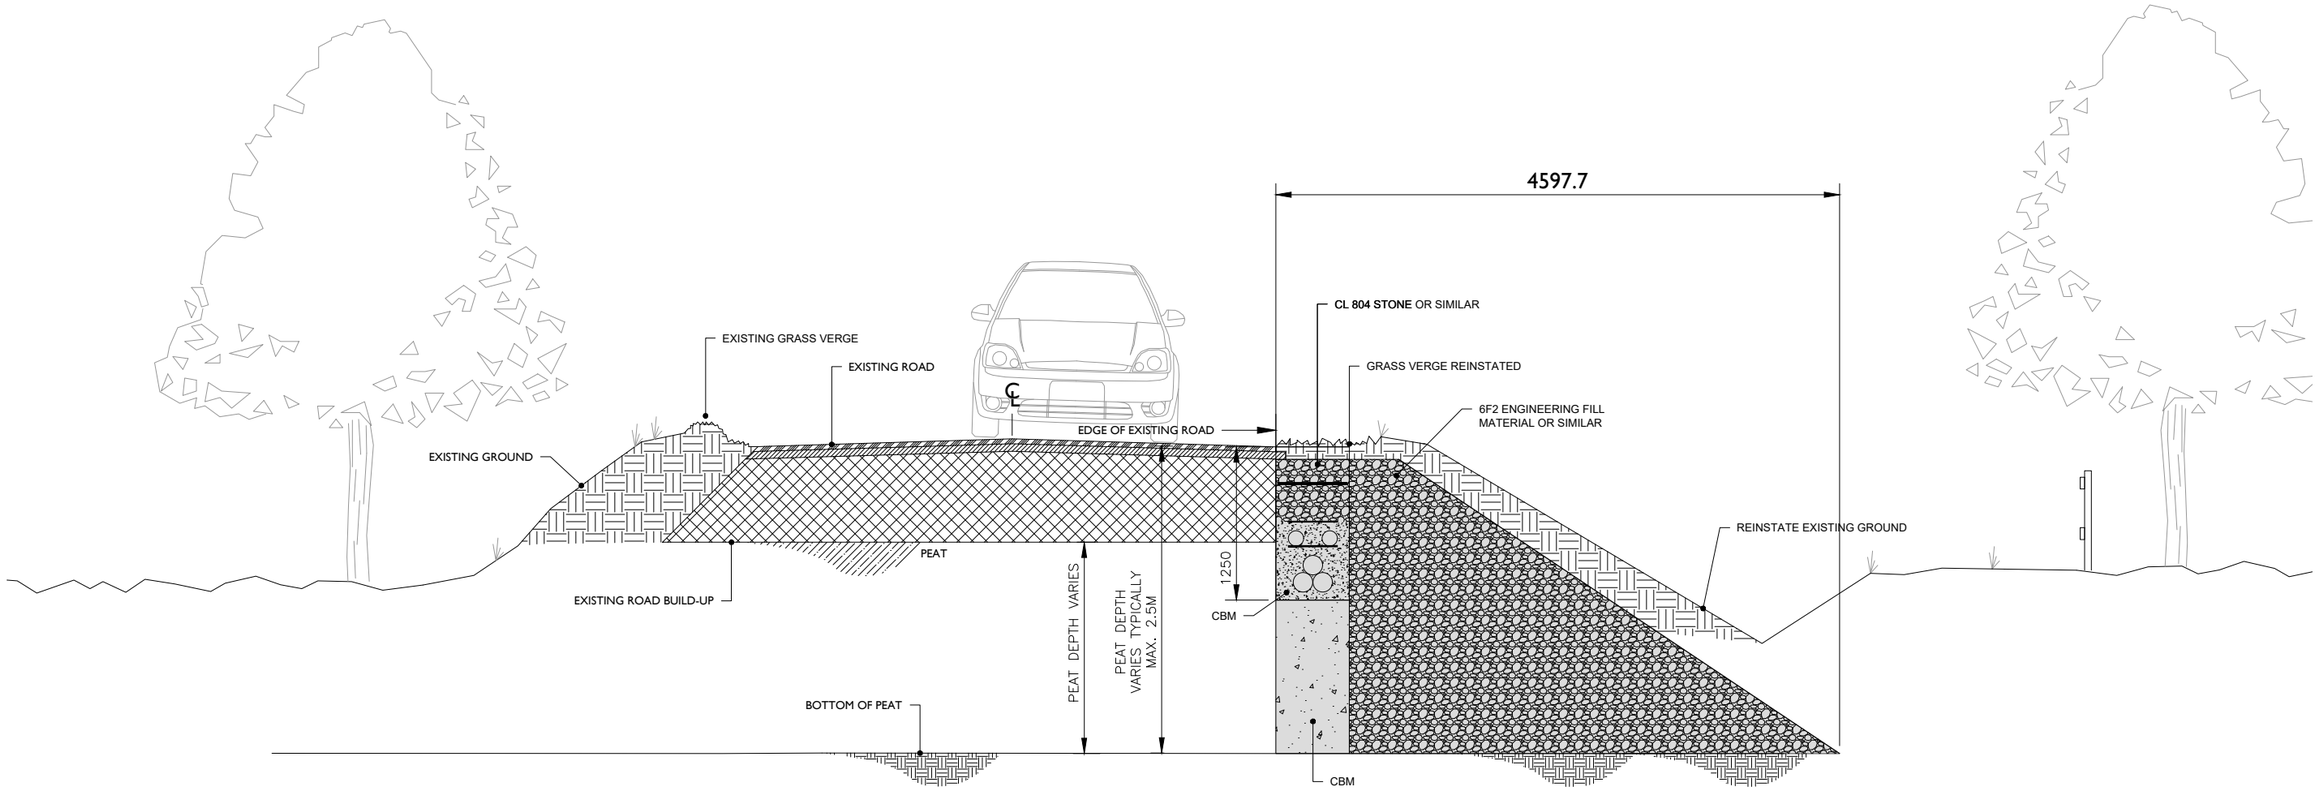

TYPICAL SECTION THROUGH FLOATING ROAD TRENCH IN VERGE [<2.5M TO BASE OF PEAT]

SCALE 1:50

Ordnance Survey Ireland License No. EN 0051320
© Ordnance Survey Ireland/Government of Ireland

NOTES

REV	DATE	DRAWN BY	CHECKED BY	DETAILS
B	24.01.2020	NOTES UPDATED		
A	10.12.2019	M.B.	J.S.	FIRST ISSUE

ENGINEER
IONIC CONSULTING
The Hyde Building, The Park, Carrickmines, Dublin 18, D18VC44, Ireland
E. hello@ionicconsulting.ie
T. +353 (0) 1 845 5031
W. www.ionicconsulting.ie
Formerly known as WIND PROSPECT IRELAND

CLIENT

PROJECT: COOLE WIND FARM GRID ROUTE

TITLE: TYPICAL DETAILS ROAD SECTION TYPE C


REVISION: B

DRAWN BY	DATE	PAPER SIZE	SCALE
M. BROWNE	09/12/2019	A3	1:50

CHECKED AND APPROVED	DATE	STATUS
J. SHANAHAN	09/12/2019	DRAFT

DRAWING NUMBER: COLE d005.2.3

Plotted - 24/01/2020 14:37:03
Z:\Projects\Ireland\Coole COLE\Drawings\d005 Grid Route\COLE D005.1 GA Planning 23012019

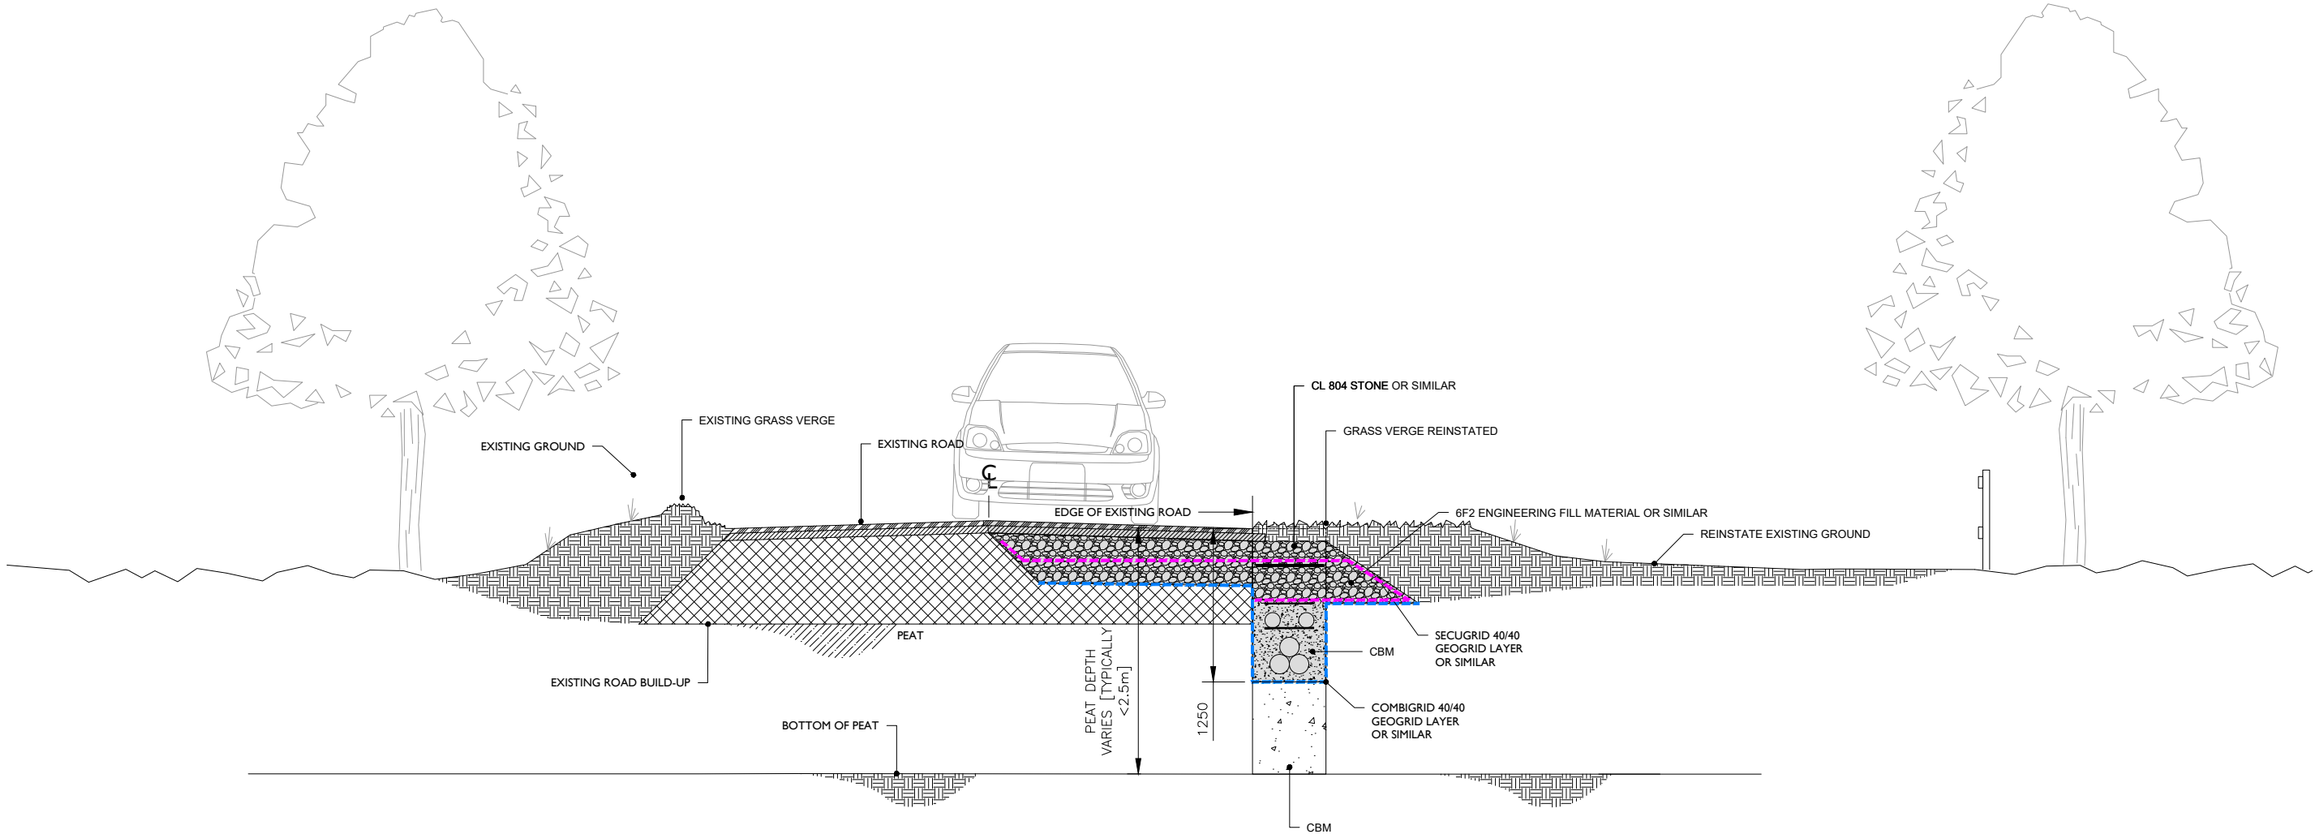

TYPICAL SECTION THROUGH FLOATING ROAD
TRENCH IN VERGE [<2.5M TO BASE OF PEAT]

SCALE 1:50

Ordnance Survey Ireland License No. EN 0051320
© Ordnance Survey Ireland/Government of Ireland

NOTES

REV	DATE	DRAWN BY	CHECKED BY	DETAILS
B	24.01.2020	MB	JS	NOTES UPDATED
A	20.12.2019	M.B.	J.S.	FIRST ISSUE

ENGINEER
IONIC CONSULTING
The Hyde Building, The Park, Carrickmines, Dublin 18, D18VC44, Ireland
E. hello@ionicconsulting.ie
T. +353 (0) 1 845 5031
W. www.ionicconsulting.ie
Formerly known as WIND PROSPECT IRELAND

CLIENT

DRAWN BY: M. BROWNE	DATE: 09/12/2019	PAPER SIZE: A3	SCALE: 1:50
CHECKED AND APPROVED: J. SHANAHAN	DATE: 09/12/2019	STATUS: DRAFT	


PROJECT: COOLE WIND FARM GRID ROUTE

TITLE: TYPICAL DETAILS ROAD SECTION TYPE D

REVISION: B

DRAWING NUMBER: COLE d005.2.4

Plotted - 24/01/2020 14:40:27
Z:\Projects\Ireland\Coole COLE\Drawings\d005 Grid Route\COLE D005.1 GA Planning 23012019

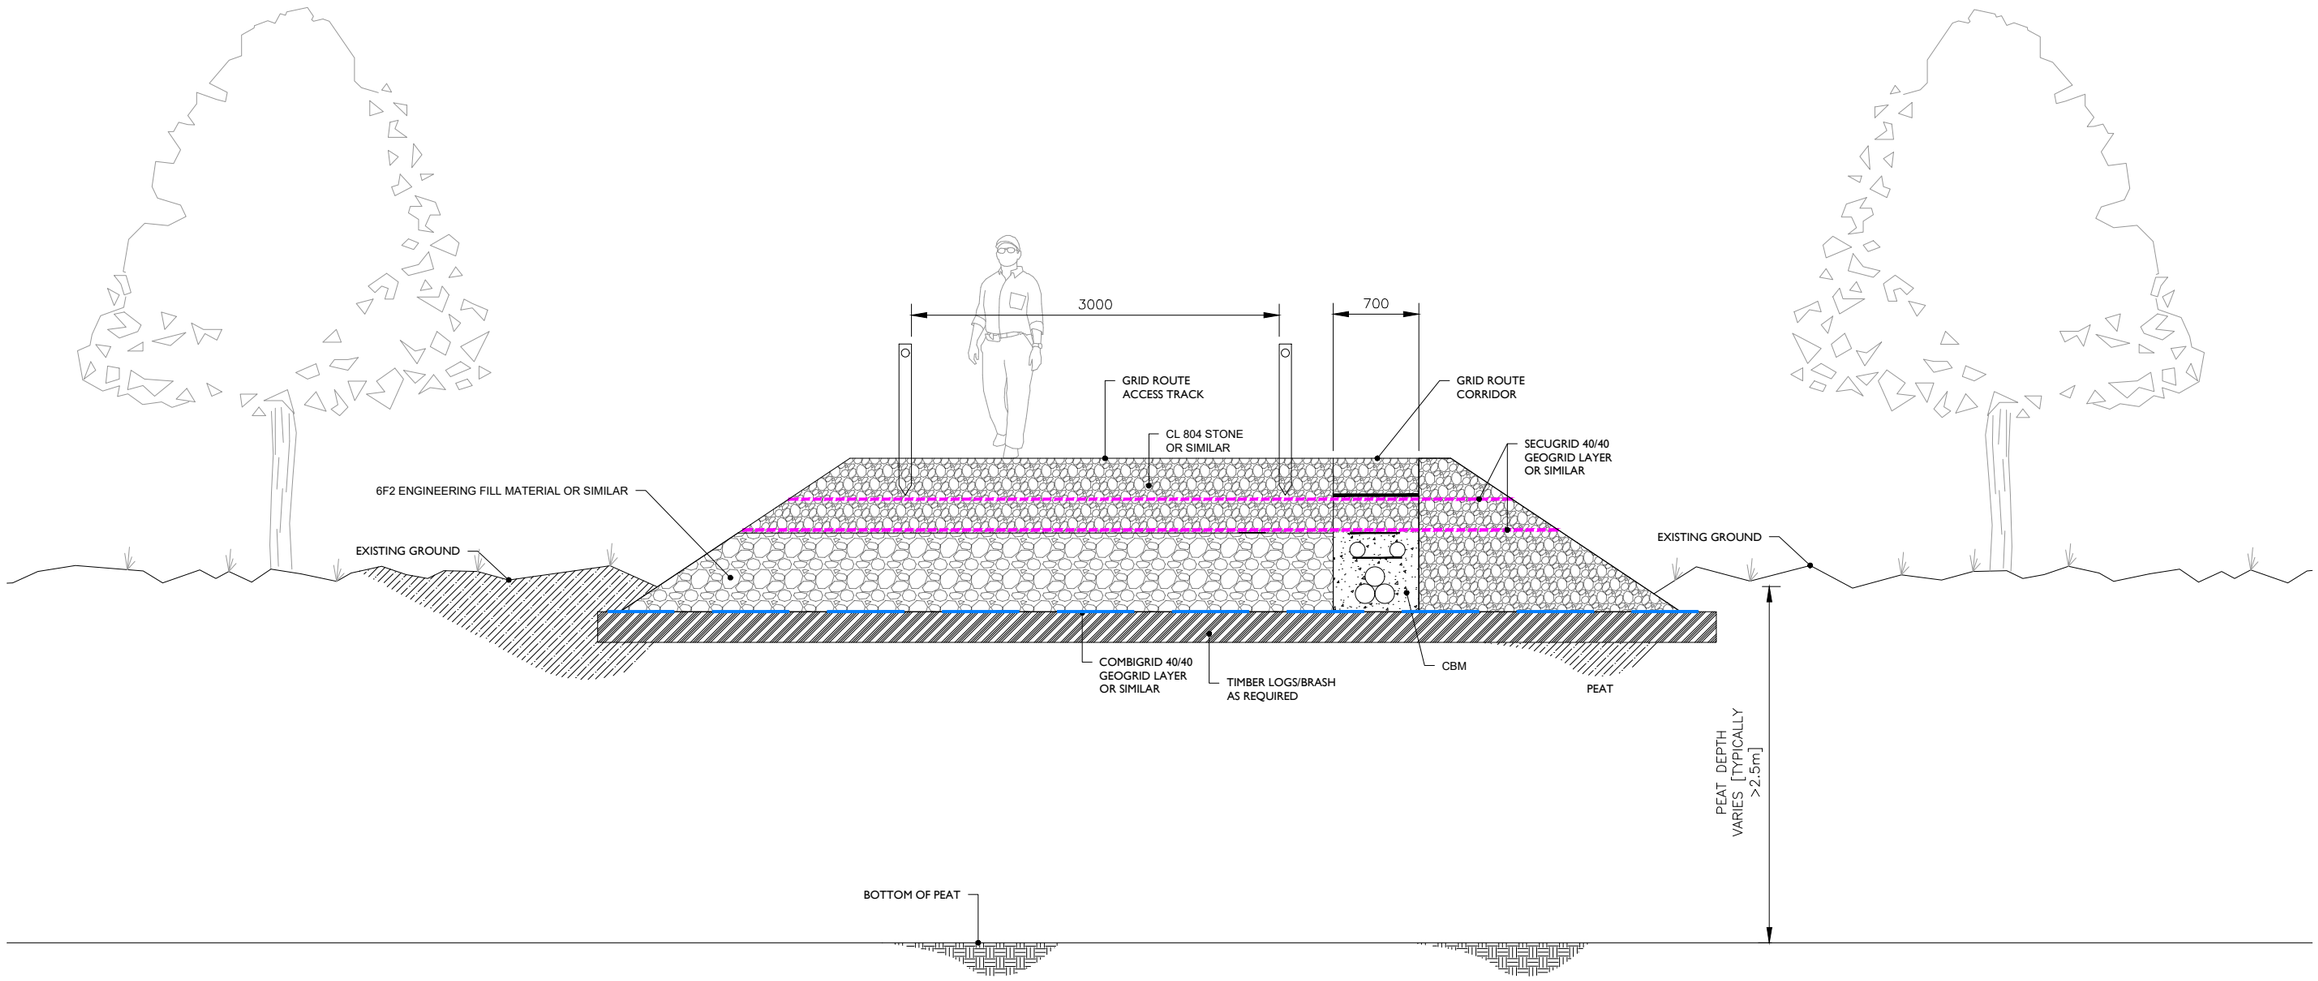

TYPICAL SECTION THROUGH FLOATING GRID ROUTE TRACK

Scale 1:50

Ordnance Survey Ireland License No. EN 0051320
© Ordnance Survey Ireland/Government of Ireland

NOTES

REV	DATE	DRAWN BY	CHECKED BY	DETAILS
B	24.01.2020	MB	JS	NOTES UPDATED
A	20.12.2019	M.B.	J.S.	FIRST ISSUE

ENGINEER
IONIC CONSULTING
The Hyde Building, The Park, Carrickmines, Dublin 18, D18VC44, Ireland
E. hello@ionicconsulting.ie
T. +353 (0) 1 845 5031
W. www.ionicconsulting.ie
Formerly known as WIND PROSPECT IRELAND

CLIENT

DRAWN BY: M. BROWNE	DATE: 09/12/2019	PAPER SIZE: A3	SCALE: 1:50
CHECKED AND APPROVED: J. SHANAHAN	DATE: 09/12/2019	STATUS: DRAFT	


PROJECT: COOLE WIND FARM GRID ROUTE

TITLE: TYPICAL DETAILS ROAD SECTION TYPE E

REVISION: B

DRAWING NUMBER: COLE d005.2.5

Plotted - 24/01/2020 14:42:41
Z:\Projects\Ireland\Coole COLE\Drawings\d005 Grid Route\COLE D005.1 GR Planning 23012019

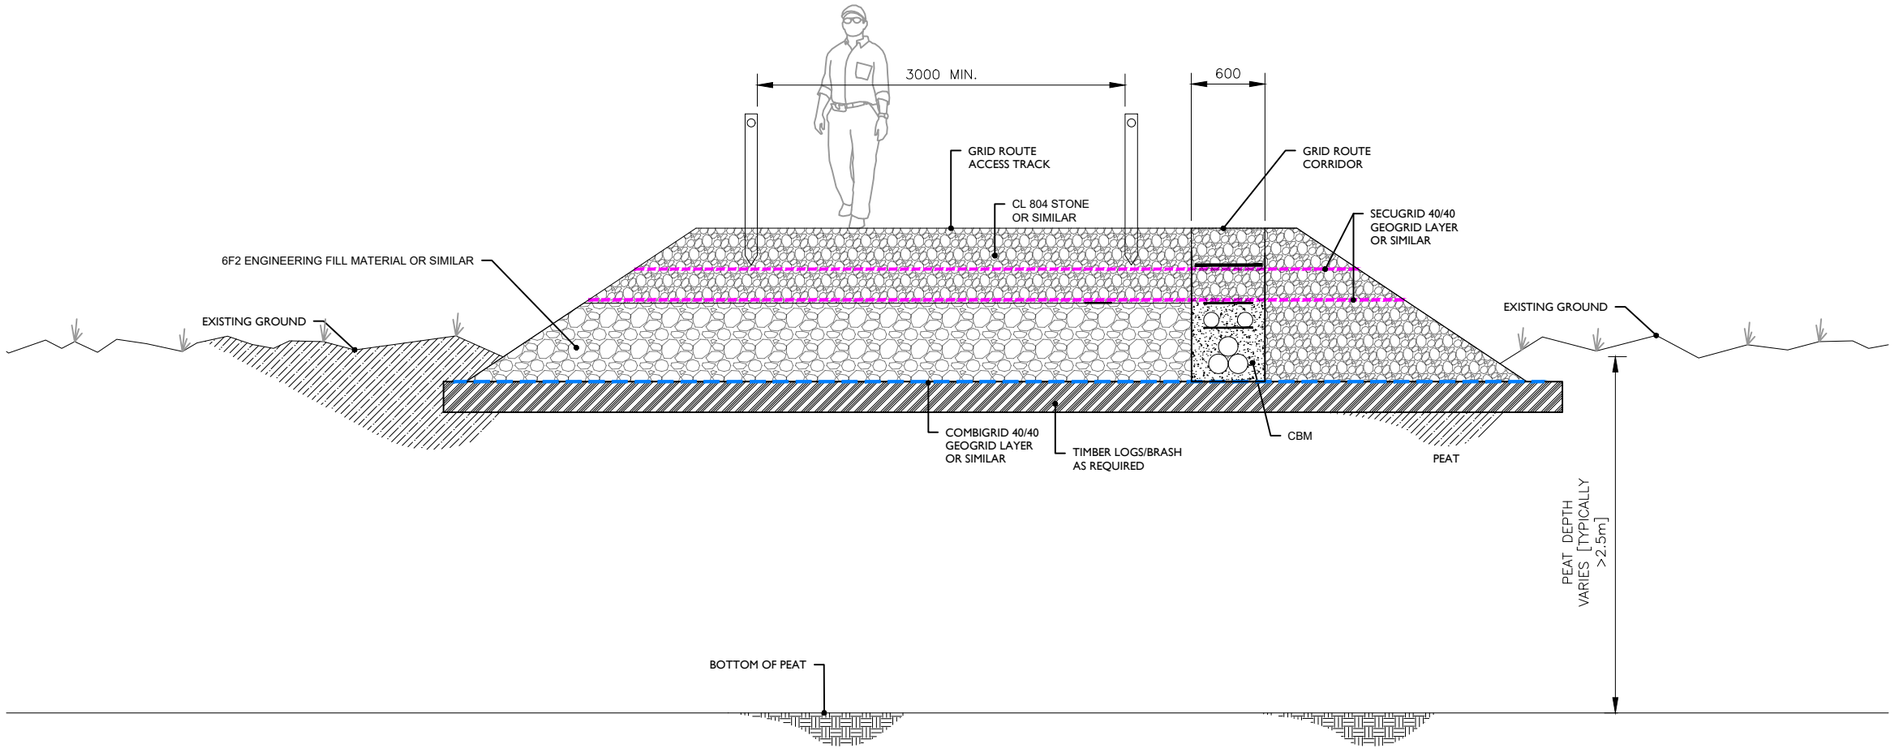

TYPICAL SECTION THROUGH FLOATING GRID ROUTE TRACK

Scale 1:50

Ordnance Survey Ireland License No. EN 0051320
© Ordnance Survey Ireland/Government of Ireland

NOTES

REV	DATE	DRAWN BY	CHECKED BY	DETAILS
	06.03.2020	MS	JS	REPRINTED
A	28.02.2020	B.F.	J.S.	FIRST ISSUE

ENGINEER
IONIC CONSULTING
The Hyde Building, The Park, Carrickmines, Dublin 18, D18VC44, Ireland
E. hello@ionicconsulting.ie
T. +353 (0) 1 845 5031
W. www.ionicconsulting.ie
Formerly known as WIND PROSPECT IRELAND

CLIENT

DRAWN BY: M. BROWNE	DATE: 19/01/2020	PAPER SIZE: A3	SCALE: 1:50
CHECKED AND APPROVED: J. SHANAHAN	DATE: 19/01/2020	STATUS:	


PROJECT: COOLE WIND FARM GRID ROUTE

TITLE: TYPICAL DETAILS ROAD SECTION TYPE E1

REVISION: B

DRAWING NUMBER: COLE d005.2.5

Plotted - 06/03/2020 15:01:55
Z:\Projects\Ireland\Coole COLE\Drawings\d005 Grid Route Planning\COLE D005.2 Typical Trench Details

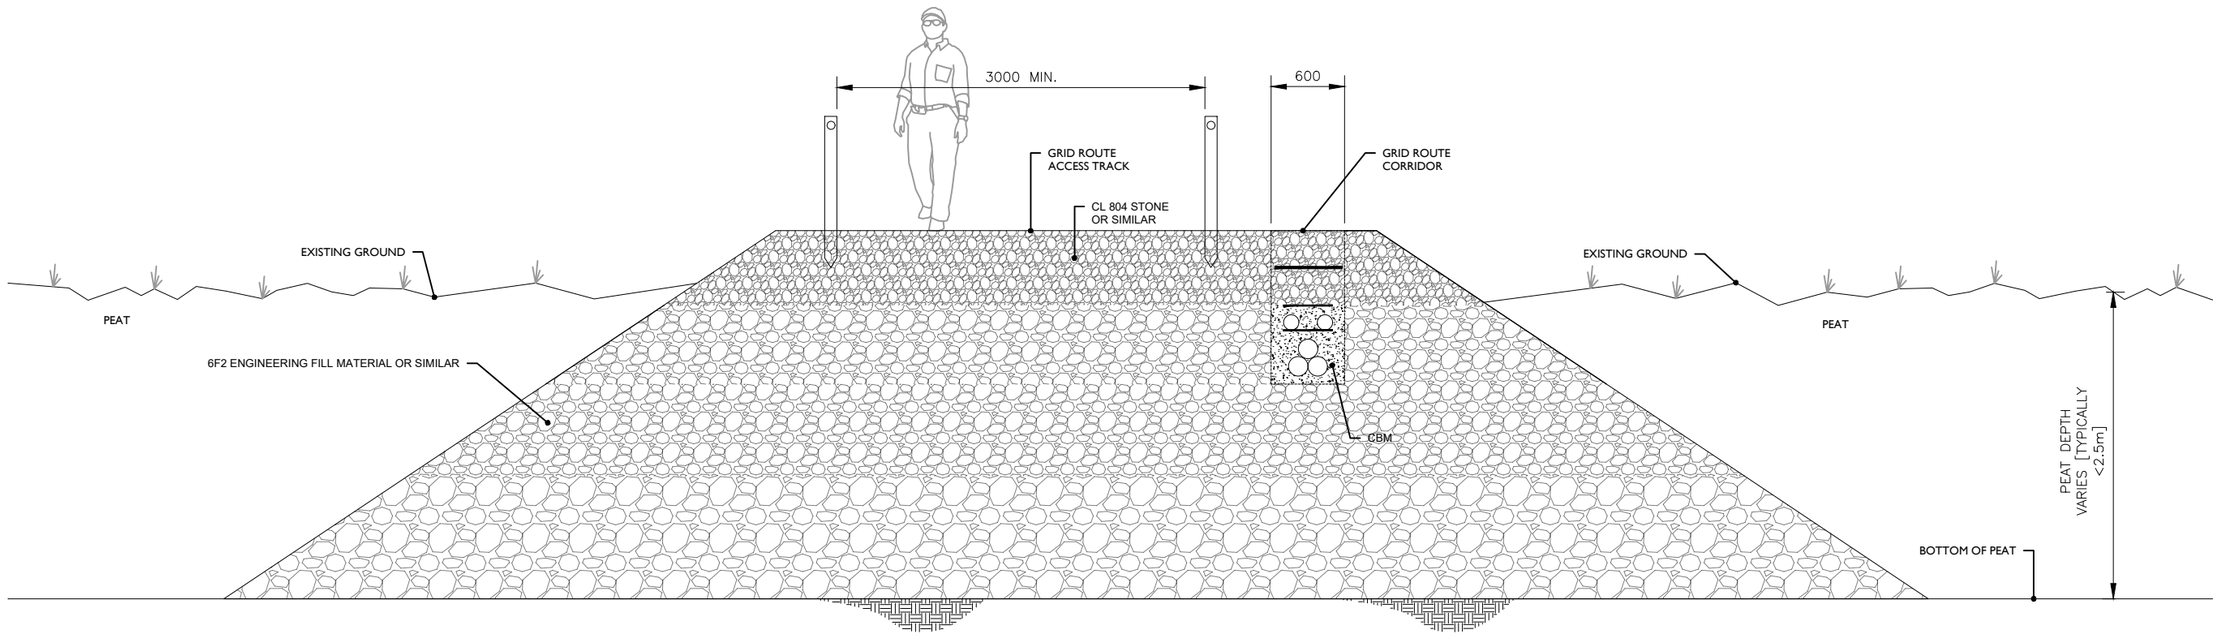

TYPICAL SECTION THROUGH SOLID GRID ROUTE TRACK

Scale 1:50

Ordnance Survey Ireland License No. EN 0051320
© Ordnance Survey Ireland/Government of Ireland

NOTES

REV	DATE	DRAWN BY	CHECKED BY	DETAILS
B	06.03.2020	MS	JS	REPRINTED
A	28.02.2020	B.F.	J.S.	FIRST ISSUE

ENGINEER
IONIC CONSULTING
The Hyde Building, The Park, Carrickmines, Dublin 18, D18VC44, Ireland
E. hello@ionicconsulting.ie
T. +353 (0) 1 845 5031
W. www.ionicconsulting.ie
Formerly known as WIND PROSPECT IRELAND

CLIENT

PROJECT: COOLE WIND FARM GRID ROUTE

TITLE: TYPICAL DETAILS ROAD SECTION TYPE E2


REVISION: B

DRAWN BY	DATE	PAPER SIZE	SCALE
M. BROWNE	19/01/2020	A3	1:50


CHECKED AND APPROVED	DATE	STATUS
J. SHANAHAN	19/01/2020	

DRAWING NUMBER: COLE d005.2.4

Plotted : 06/03/2020 15:00:12
Z:\Projects\Ireland\Coole COLE\Drawings\d005 Grid Route Planning\COLE D005.2 Typical Trench Details

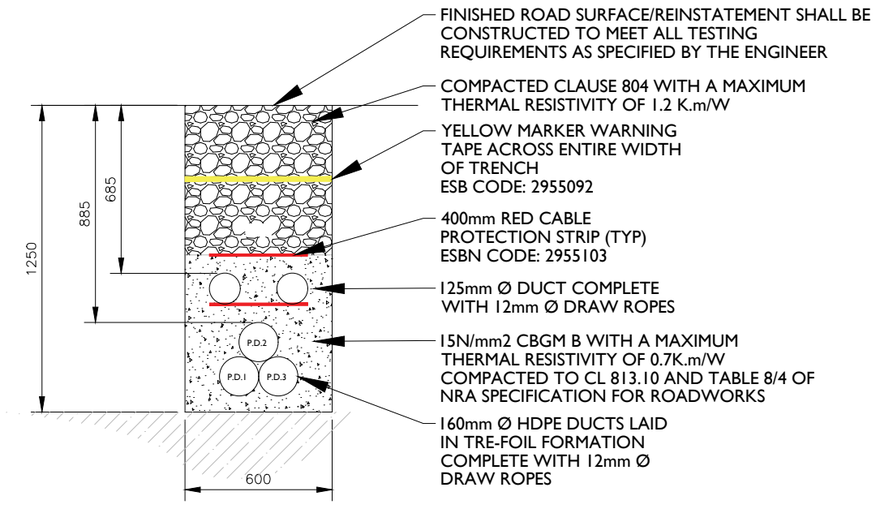

TYPICAL TRENCH DETAIL - PRIVATE ROAD

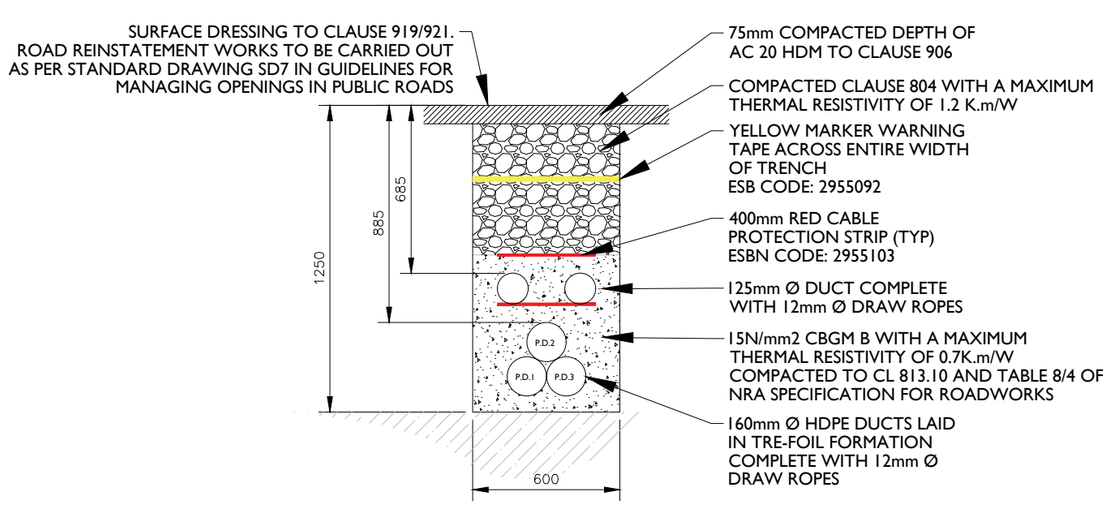

TYPICAL TRENCH DETAIL - PUBLIC ROAD

Ordnance Survey Ireland License No. EN 0051320
© Ordnance Survey Ireland/Government of Ireland

NOTES

REV	DATE	DRAWN BY	CHECKED BY	DETAILS
A	19.01.2020	M.B.	J.S.	FIRST ISSUE

ENGINEER
IONIC CONSULTING
The Hyde Building, The Park, Carrickmines, Dublin 18, D18VC44, Ireland
E. hello@ionicconsulting.ie
T. +353 (0) 1 845 5031
W. www.ionicconsulting.ie
Formerly known as WIND PROSPECT IRELAND

CLIENT

PROJECT
COOLE WIND FARM
GRID ROUTE


DRAWN BY: M. BROWNE	DATE: 19/01/2020	PAPER SIZE: A3	SCALE: 1:50
CHECKED AND APPROVED: J. SHANAHAN	DATE: 19/01/2020	STATUS: DRAFT	

TITLE
GRID ROUTE TRENCH
TYPICAL DETAILS


REVISION
A

DRAWING NUMBER
COLE d005.4.2

Plotted - 21/01/2020 17:51:01
Z:\Projects\Ireland\Coole COLE\Drawings\d005 Grid Route\COLE D005.1 GR Planning 21012019

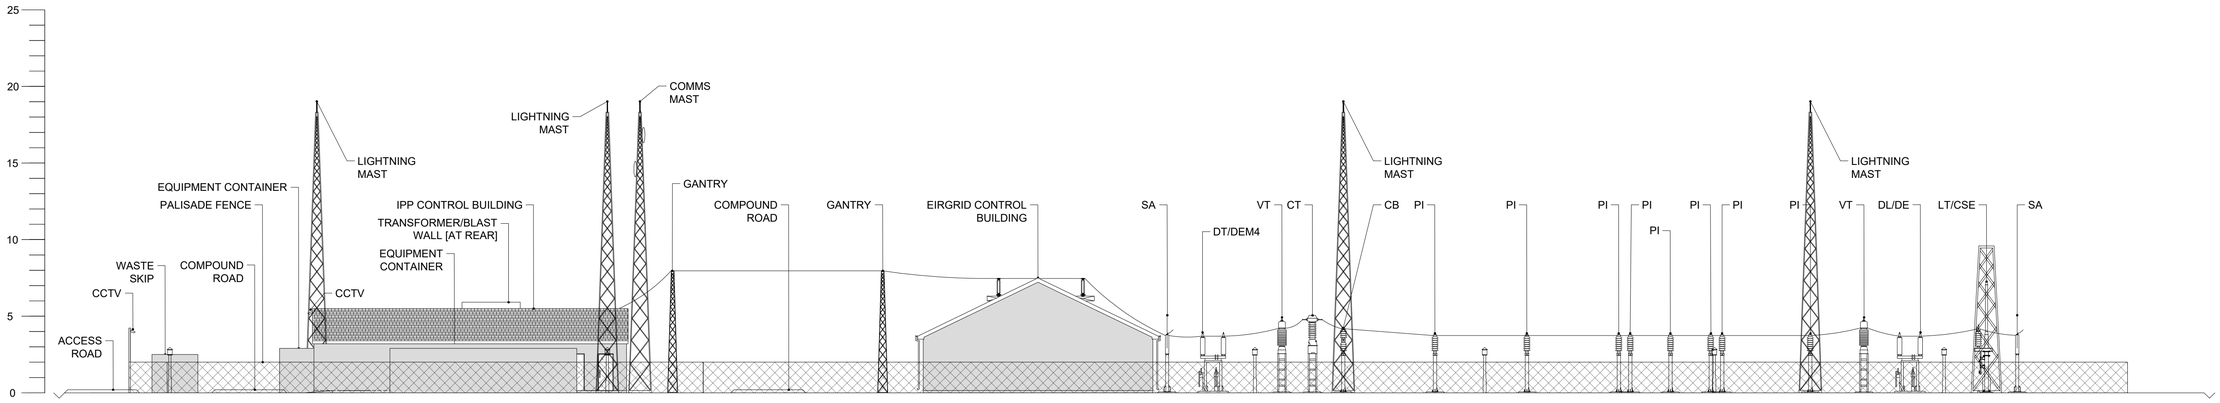

SIDE ELEVATION

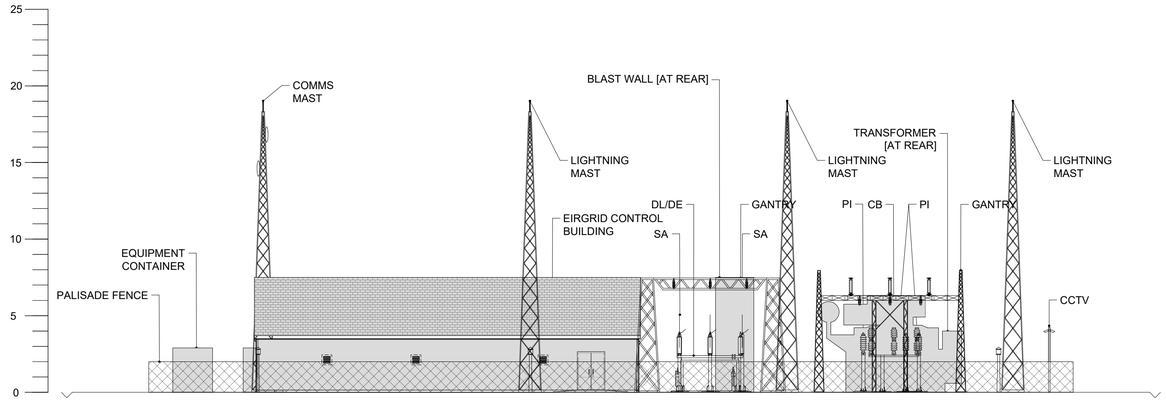

END ELEVATION

NOTES

1. LAYOUT AND ARRANGEMENT OF SUBSTATION CONTROL BUILDING AND ELECTRICAL EQUIPMENT WITHIN COMPOUND IS SHOWN INDICATIVELY AND FOR ILLUSTRATION PURPOSES ONLY. DETAILS ARE BASED ON CURRENTLY ANTICIPATED EIRGRID/ESBN SPECIFICATIONS. FINAL LAYOUT AND ELECTRICAL EQUIPMENT DETAILS WILL BE CONFIRMED DURING DETAILED DESIGN WHEN EIRGRID/ESBN FINAL SPECIFICATIONS ARE CONFIRMED.
2. FINAL SPECIFICATIONS OF BUILDINGS AND ELECTRICAL EQUIPMENT WILL BE AS PER EIRGRID AND ESB SPECIFICATIONS.
3. POSITION AND NUMBER OF LIGHTNING MASTS TO BE CONFIRMED IN FINAL DESIGN.
4. INTERNAL SUBSTATION DUCTING OMITTED FOR CLARITY.

REV	DATE	DRAWN BY	CHECKED BY	DETAILS
A	16/01/2020	JS	PK	FIRST ISSUE

ENGINEER
IONIC CONSULTING
The Hyde Building, The Park, Carrickmines, Dublin 18, D18VC44, Ireland
E. hello@ionicconsulting.ie
T. +353 (0) 1 845 5031
W. www.ionicconsulting.ie
Formerly known as WIND PROSPECT IRELAND

CLIENT

PROJECT: COOLE WIND FARM


TITLE: 110kV SUBSTATION COMPOUND ILLUSTRATIVE ELEVATIONS

REVISION: A


DRAWN BY: J. SHANAHAN	DATE: 16/01/2020	PAPER SIZE: A1	SCALE: 1:200
CHECKED AND APPROVED: P. KING	DATE: 16/01/2020	STATUS: DRAFT	

DRAWING NUMBER: COLE d007.2


Plotted - 16/01/2020 12:33:17
Z:\Projects\Ireland\Coole COLE\Drawings\EIST Coole WF Substation\COLE D007 Compound

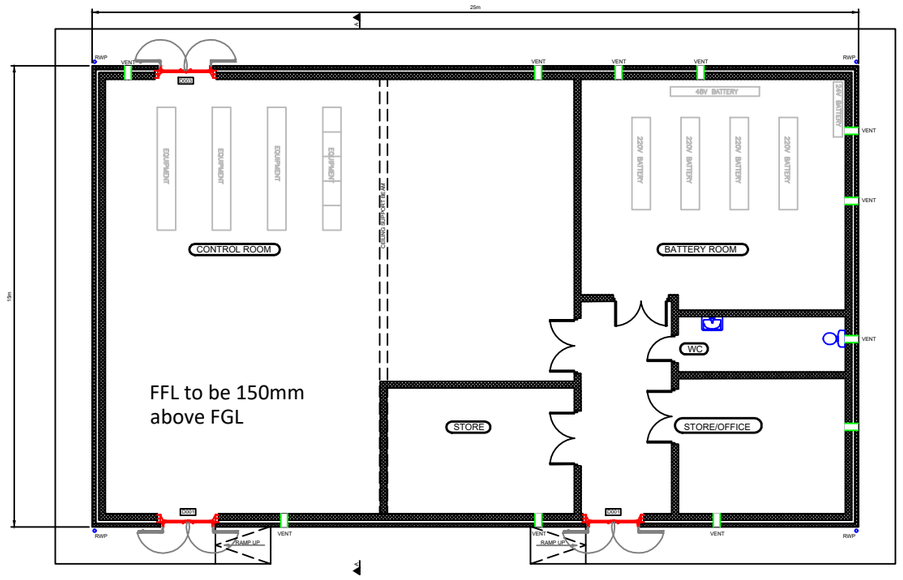


PLAN ON CONTROL BUILDING

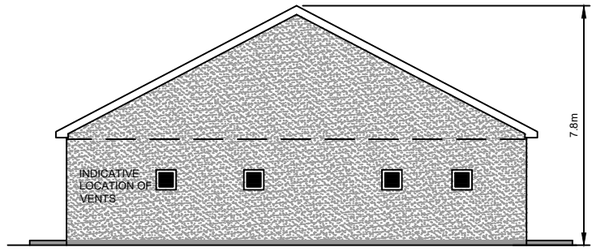


ELEVATION ON SIDE FACE

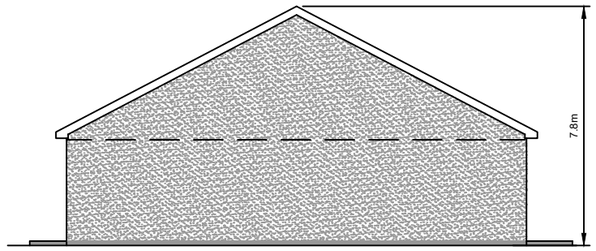


ELEVATION ON SIDE FACE

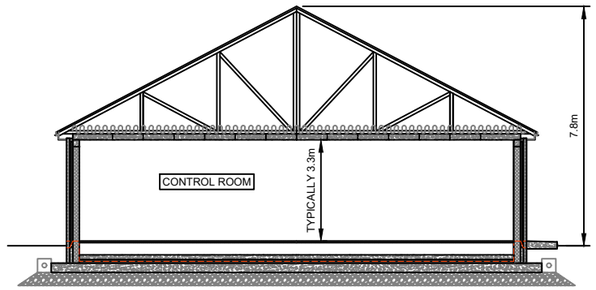

SECTION A-A

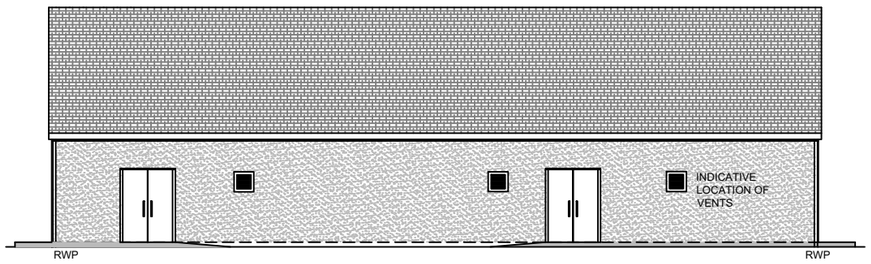

ELEVATION ON FRONT FACE

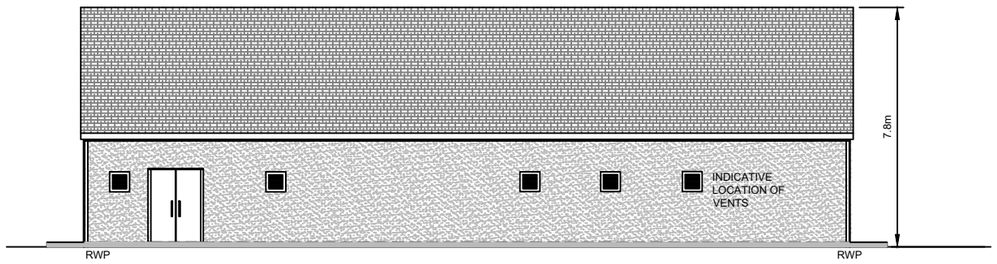

ELEVATION ON REAR FACE

NOTES

REV	DATE	DRAWN BY	CHECKED BY	DETAILS
A	11/05/2020	MJS	JS	FIRST ISSUE

ENGINEER

IONIC CONSULTING

The Hyde Building, The Park, Carrickmines, Dublin 18, D18VC44, Ireland
E. hello@ionicconsulting.ie
T. +353 (0) 1 845 5031
W. www.ionicconsulting.ie

Formerly known as WIND PROSPECT IRELAND

CLIENT

PROJECT: COOLE WIND FARM

TITLE: CONTROL BUILDING: TYPICAL PLAN AND ELEVATIONS


REVISION: A

DRAWN BY	DATE	PAPER SIZE	SCALE
M STUART	09/05/2020	A3	1:200


CHECKED AND APPROVED	DATE	STATUS
J SHANAHAN	09/05/2020	

DRAWING NUMBER: COLE d007.3


Plotted - 11/05/2020 14:58:30
Z:\Projects\Ireland\Coole COLE\Drawings\007 Coole WF Substation\COLE D007.3-4 Substation Building

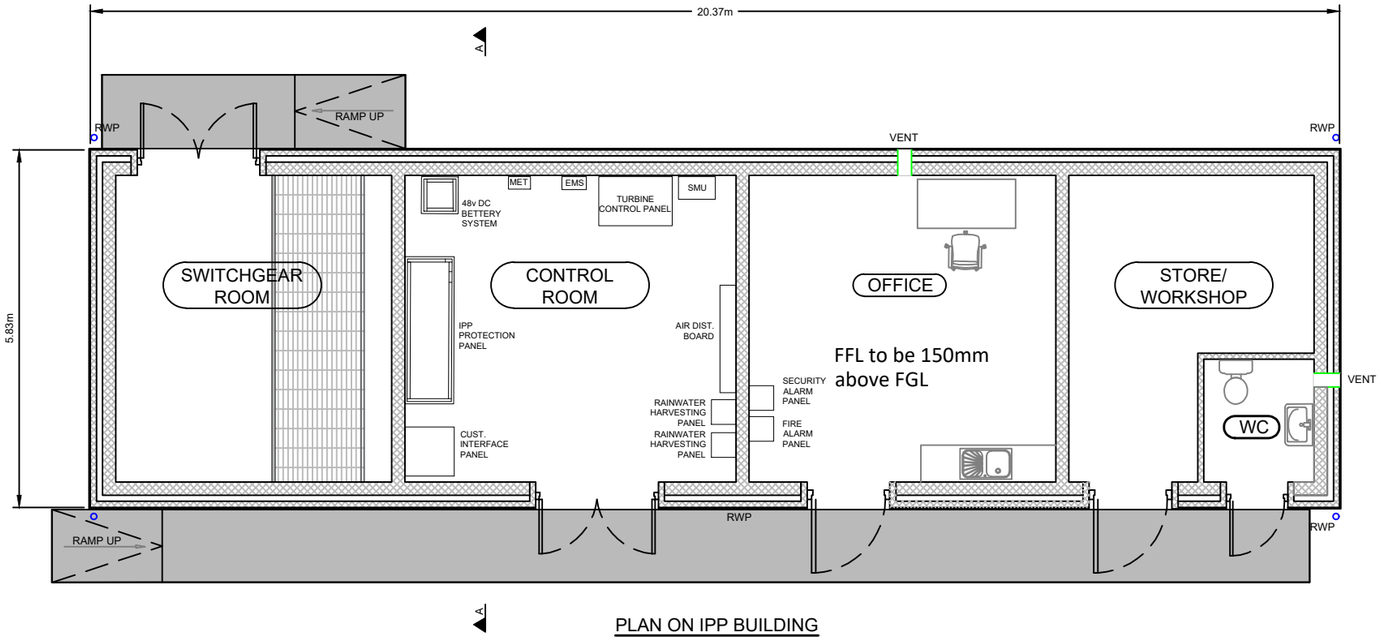


PLAN ON IPP BUILDING

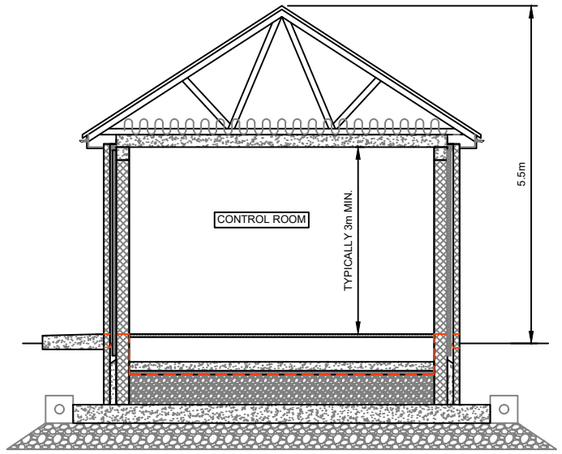


SECTION A-A

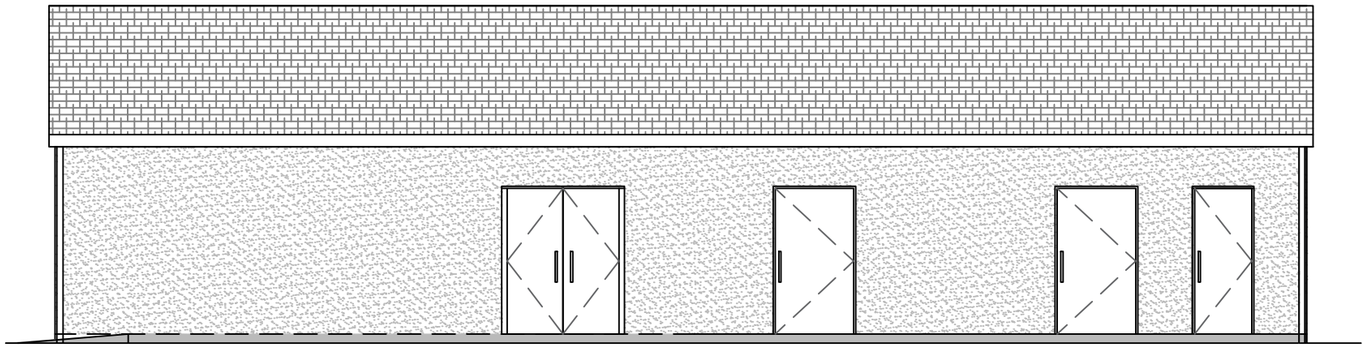


ELEVATION ON FRONT FACE

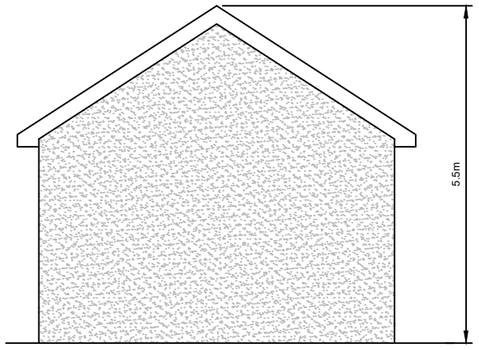

ELEVATION ON SIDE FACE

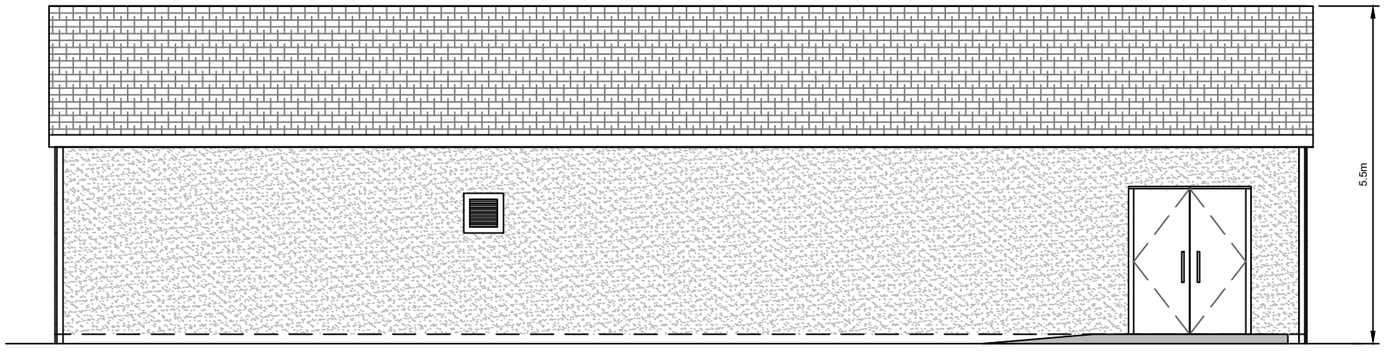

ELEVATION ON FRONT FACE

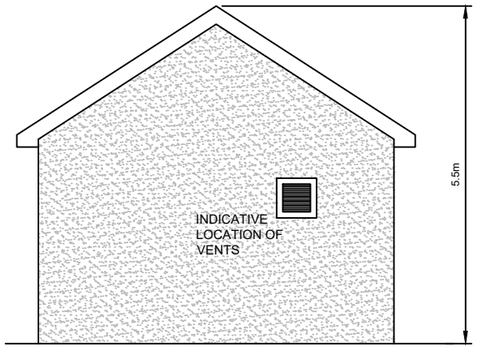

ELEVATION ON SIDE FACE

NOTES

REV	DATE	DRAWN BY	CHECKED BY	DETAILS
A	11/05/2020	MJS	JS	FIRST ISSUE

ENGINEER
IONIC CONSULTING
The Hyde Building, The Park, Carrickmines, Dublin 18, D18VC44, Ireland
E. hello@ionicconsulting.ie
T. +353 (0) 1 845 5031
W. www.ionicconsulting.ie
Formerly known as WIND PROSPECT IRELAND

CLIENT

PROJECT: COOLE WIND FARM

TITLE: IPP BUILDING: TYPICAL PLAN AND ELEVATIONS

REVISION: A


DRAWN BY	DATE	PAPER SIZE	SCALE
M STUART	09/05/2020	A3	1:100

CHECKED AND APPROVED	DATE	STATUS
J SHANAHAN	09/05/2020	


DRAWING NUMBER: COLE d007.4

Plotted - 11/05/2020 14:56:35
Z:\Projects\Ireland\Coole COLE\Drawings\d007 Coole WF Substation\COLE D007.3-4 Substation Building




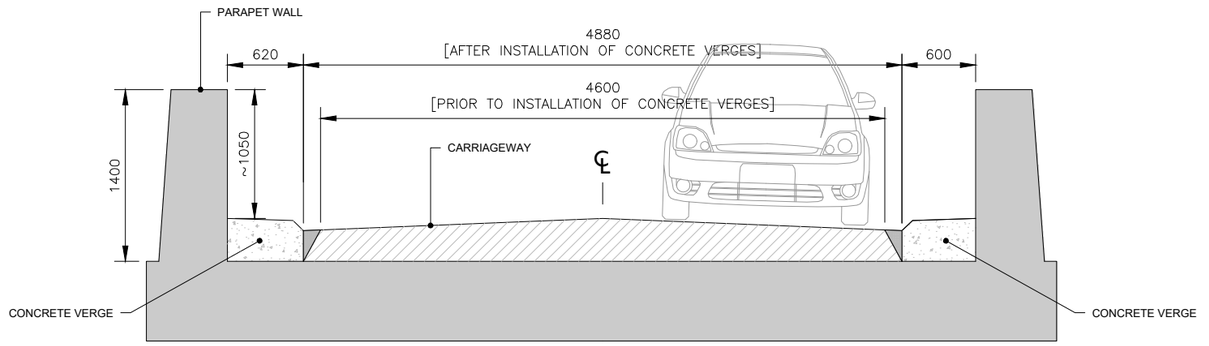

SECTION: EXISTING BRIDGE
SCALE 1:50

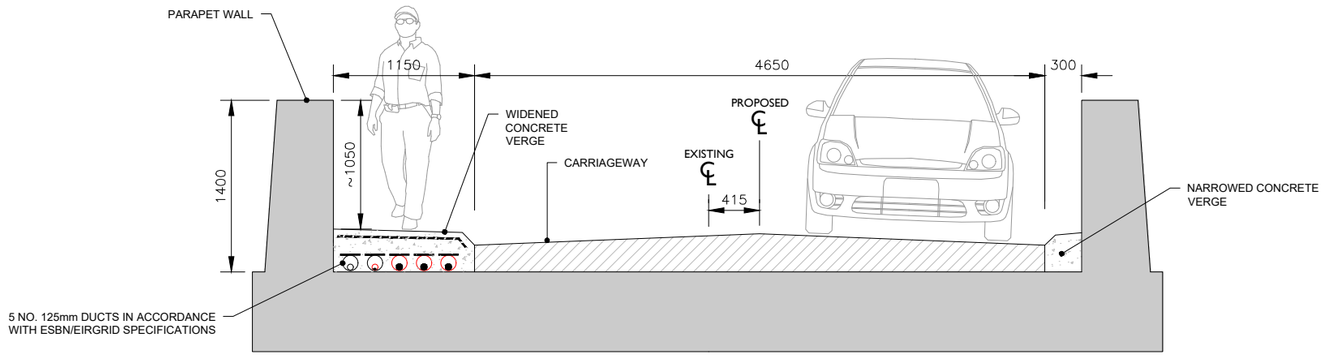

SECTION: OPTION A
SCALE 1:50

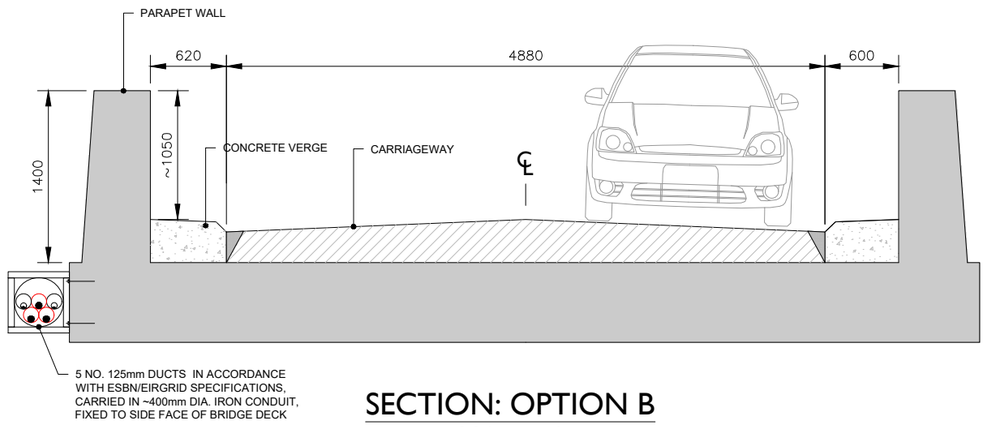

SECTION: OPTION B
SCALE 1:50

Ordnance Survey Ireland License No. EN 0051320
© Ordnance Survey Ireland/Government of Ireland

NOTES

REV	DATE	DRAWN BY	CHECKED BY	DETAILS
B	17.01.2020	M.B.	J.S.	DUCT NOTE & PLAN UPDATED
A	10.12.2019	M.B.	J.S.	FIRST ISSUE

ENGINEER
IONIC CONSULTING
The Hyde Building, The Park, Carrickmines, Dublin 18, D18VC44, Ireland
E. hello@ionicconsulting.ie
T. +353 (0) 1 845 5031
W. www.ionicconsulting.ie
Formerly known as WIND PROSPECT IRELAND

CLIENT

PROJECT
COOLE WIND FARM
GRID ROUTE

TITLE
BRIDGE CROSSINGS
WH-L1825-001.00

REVISION
B


DRAWN BY	DATE	PAPER SIZE	SCALE
M. BROWNE	09/12/2019	A3	1:50

CHECKED AND APPROVED	DATE	STATUS
J. SHANAHAN	09/12/2019	DRAFT

DRAWING NUMBER
COLE d005.3.1


Plotted - 24/01/2020 14:14:38
Z:\Projects\Ireland\Coole COLE\Drawings\d005 Grid Route\COLE D005.1 GR Planning 23012019



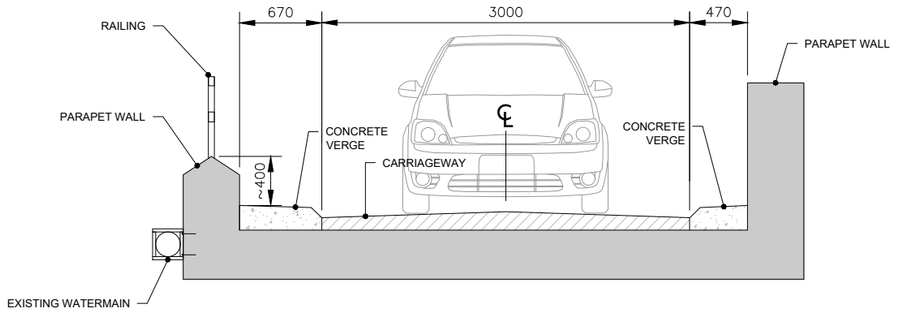

SECTION: EXISTING BRIDGE

SCALE 1:50

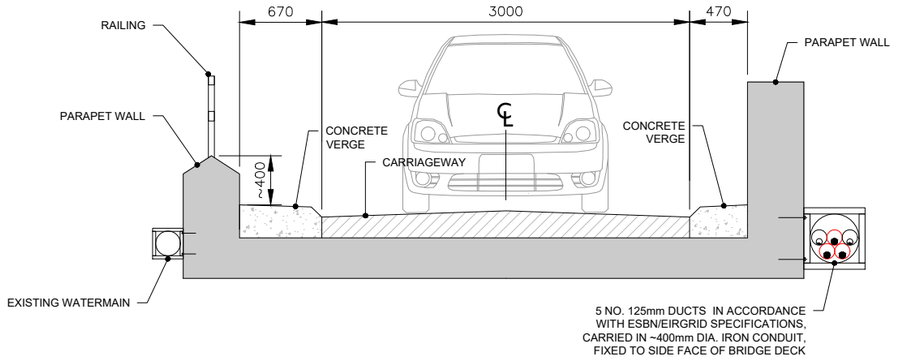

SECTION: OPTION A

SCALE 1:50

Ordnance Survey Ireland License No. EN 0051320
© Ordnance Survey Ireland/Government of Ireland

NOTES

REV	DATE	DRAWN BY	CHECKED BY	DETAILS
B	24.01.2020	M.B.	J.S.	DUCT NOTE & PLAN UPDATED
A	19.12.2019	M.B.	J.S.	FIRST ISSUE

ENGINEER
IONIC CONSULTING
The Hyde Building, The Park, Carrickmines, Dublin 18, D18VC44, Ireland
E. hello@ionicconsulting.ie
T. +353 (0) 1 845 5031
W. www.ionicconsulting.ie
Formerly known as WIND PROSPECT IRELAND

CLIENT

PROJECT
COOLE WIND FARM
GRID ROUTE

TITLE
BRIDGE CROSSINGS
WH-L1825-002.00


REVISION
B

DRAWN BY	DATE	PAPER SIZE	SCALE
M. BROWNE	09/12/2019	A3	1:50


CHECKED AND APPROVED	DATE	STATUS
J. SHANAHAN	09/12/2019	DRAFT

DRAWING NUMBER
COLE d005.3.2

Plotted - 24/01/2020 14:15:39
Z:\Projects\Ireland\Coole COLE\Drawings\d005 Grid Route\COLE D005.1 GR Planning 23012019

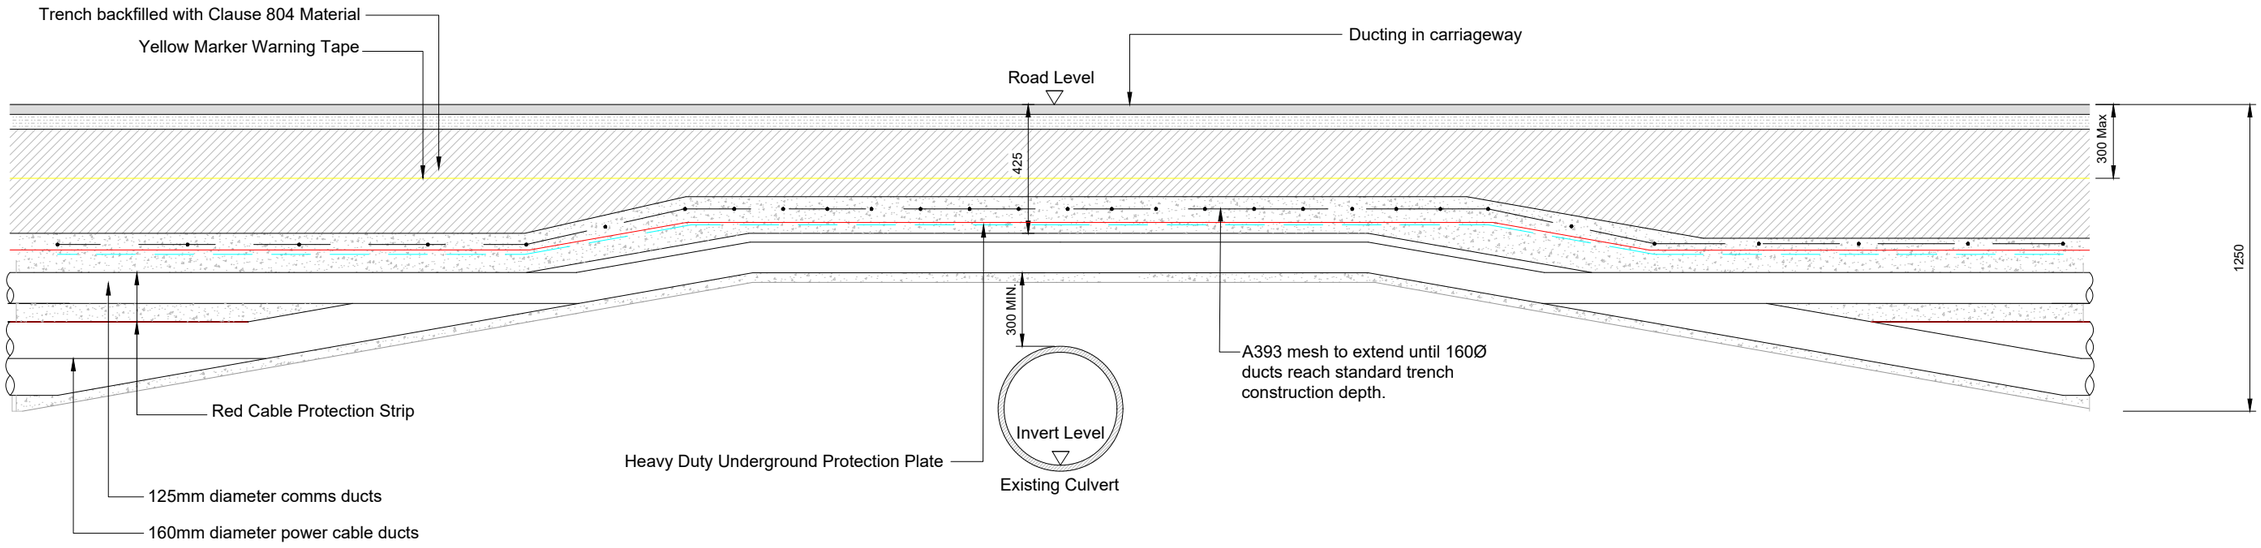

SECTION
SCALE 1:25

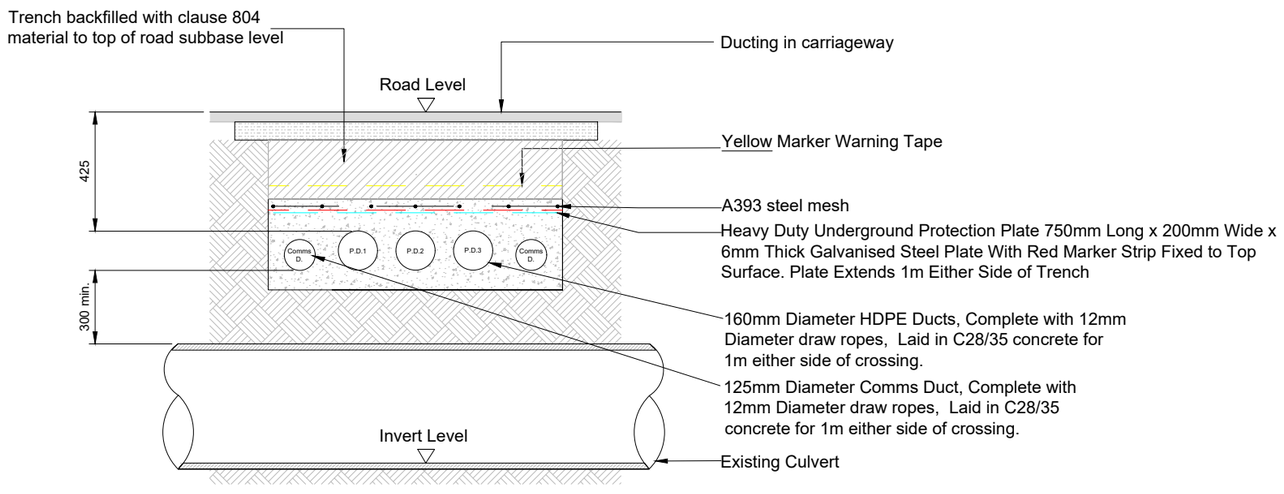

SECTION
SCALE 1:25

Ordnance Survey Ireland License No. EN 0051320
© Ordnance Survey Ireland/Government of Ireland

NOTES

REV	DATE	DRAWN BY	CHECKED BY	DETAILS
A	17.01.2020	M.B.	J.S.	FIRST ISSUE

ENGINEER
IONIC CONSULTING
The Hyde Building, The Park, Carrickmines, Dublin 18, D18VC44, Ireland
E. hello@ionicconsulting.ie
T. +353 (0) 1 845 5031
W. www.ionicconsulting.ie
Formerly known as WIND PROSPECT IRELAND

CLIENT

PROJECT: COOLE WIND FARM GRID ROUTE

TITLE: WATER CROSSINGS TYPICAL DETAIL - OVER


REVISION: A

DRAWN BY	DATE	PAPER SIZE	SCALE
M. BROWNE	19/01/2020	A3	1:50


CHECKED AND APPROVED	DATE	STATUS
J. SHANAHAN	19/01/2020	DRAFT

DRAWING NUMBER: COLE d005.4.3

Plotted - 19/01/2020 13:40:22
Z:\Projects\Ireland\Coole COLE\Drawings\d005 Grid Route\COLE D005.1 GR Planning

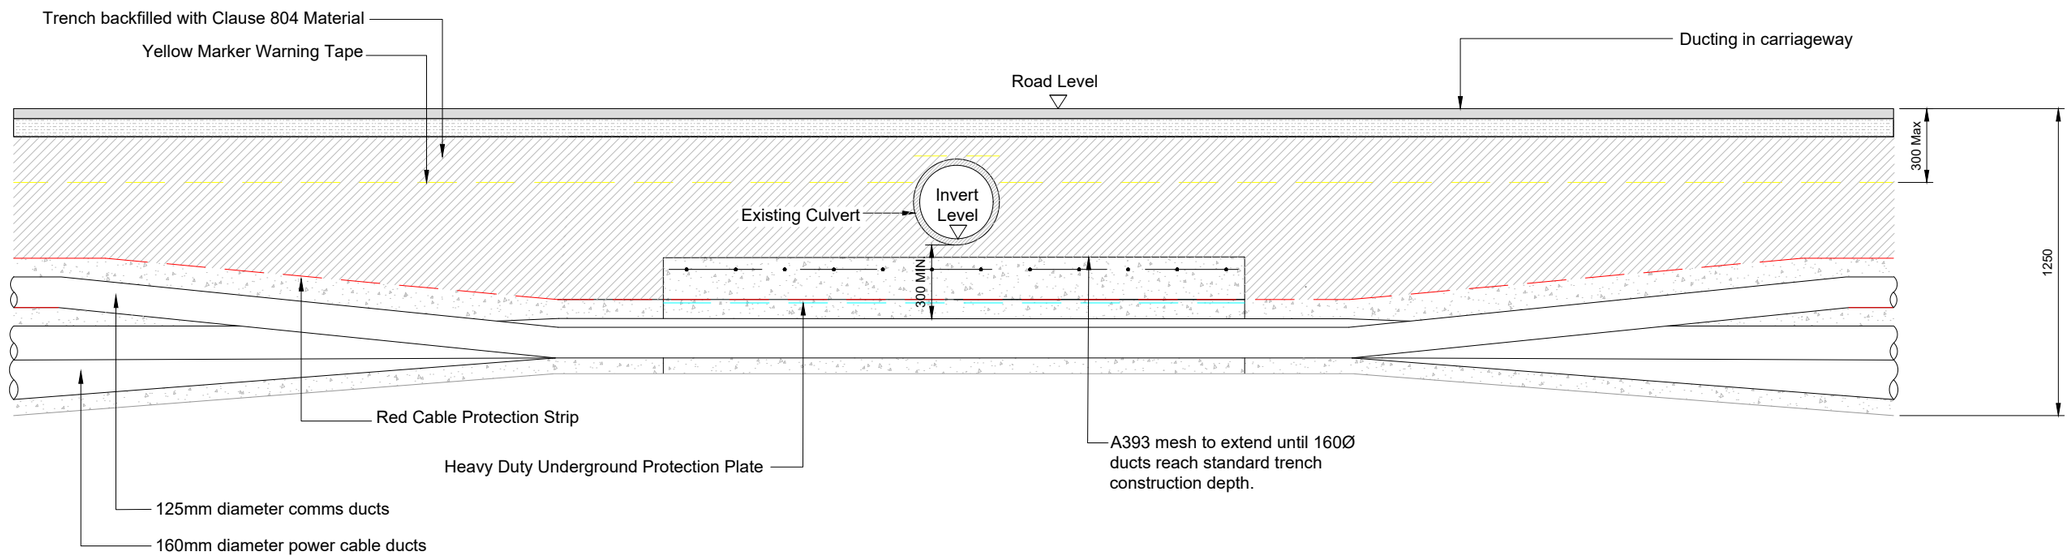

SECTION
SCALE 1:25

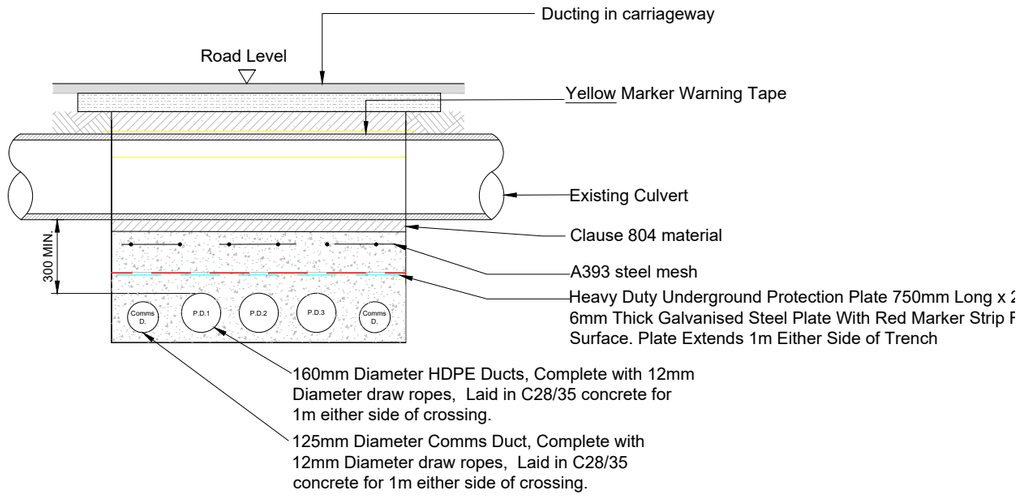

SECTION
SCALE 1:25

Ordnance Survey Ireland License No. EN 0051320
© Ordnance Survey Ireland/Government of Ireland

NOTES

REV	DATE	DRAWN BY	CHECKED BY	DETAILS
A	19.01.2020	M.B.	J.S.	FIRST ISSUE

ENGINEER
IONIC CONSULTING
The Hyde Building, The Park, Carrickmines, Dublin 18, D18VC44, Ireland
E. hello@ionicconsulting.ie
T. +353 (0) 1 845 5031
W. www.ionicconsulting.ie
Formerly known as WIND PROSPECT IRELAND

CLIENT

PROJECT: COOLE WIND FARM GRID ROUTE


TITLE: WATER CROSSINGS TYPICAL DETAIL - UNDER CULVERT

REVISION: A


DRAWN BY: M. BROWNE	DATE: 19/01/2020	PAPER SIZE: A3	SCALE: 1:50
CHECKED AND APPROVED: J. SHANAHAN	DATE: 19/01/2020	STATUS: DRAFT	

DRAWING NUMBER: COLE d005.4.4

Plotted - 20/01/2020 12:10:18
Z:\Projects\Ireland\Coole COLE\Drawings\d005 Grid Route\COLE D005.1 GR Planning

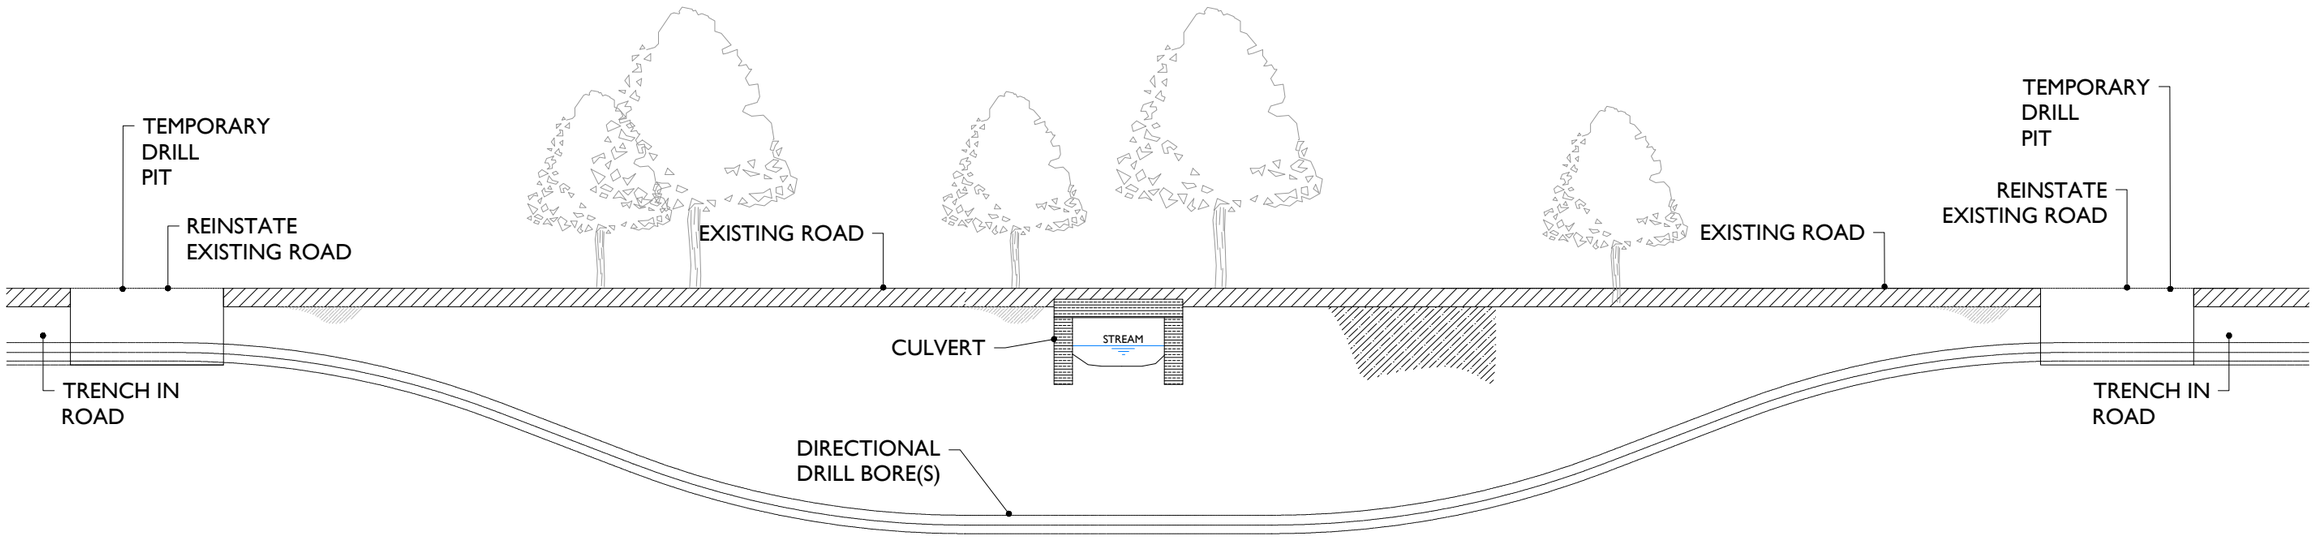

SECTION
SCALE 1:100

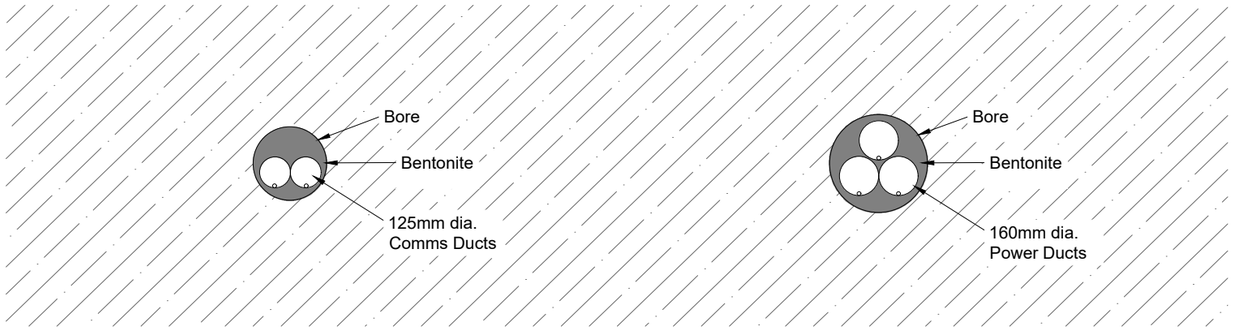

SECTION
SCALE 1:25

NOTE: No. and diameter of bores to be confirmed at detailed design.

Ordnance Survey Ireland License No. EN 0051320
© Ordnance Survey Ireland/Government of Ireland

NOTES

REV	DATE	DRAWN BY	CHECKED BY	DETAILS
A	20.01.2020	M.B.	J.S.	FIRST ISSUE

ENGINEER
IONIC CONSULTING
The Hyde Building, The Park, Carrickmines, Dublin 18, D18VC44, Ireland
E. hello@ionicconsulting.ie
T. +353 (0) 1 845 5031
W. www.ionicconsulting.ie
Formerly known as WIND PROSPECT IRELAND

CLIENT

DRAWN BY: M. BROWNE	DATE: 20/01/2020	PAPER SIZE: A3	SCALE: 1:50
CHECKED AND APPROVED: J. SHANAHAN	DATE: 20/01/2020	STATUS: DRAFT	


PROJECT
COOLE WIND FARM
GRID ROUTE

TITLE
WATER CROSSINGS
TYPICAL DETAIL - DIRECTIONAL DRILL

REVISION
A


DRAWING NUMBER
COLE d005.4.5

Plotted - 20/01/2020 17:09:57
Z:\Projects\Ireland\Coole COLE\Drawings\d005 Grid Route\COLE D005.1 GR Planning

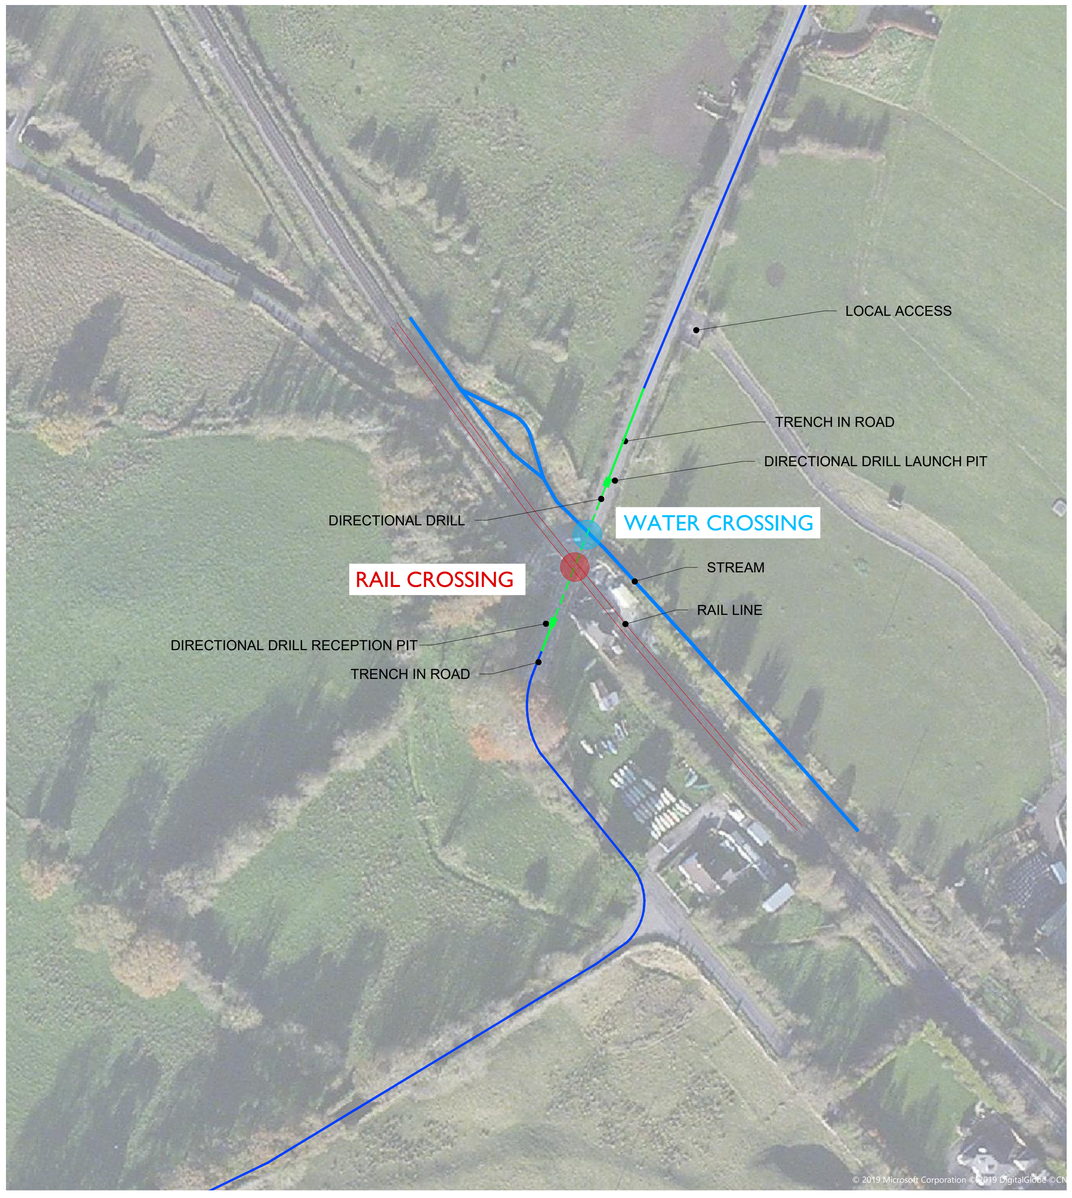

OPTION 1 DIRECTIONAL DRILL - ILLUSTRATIVE PLAN AT RAIL CROSSING

Scale 1:50

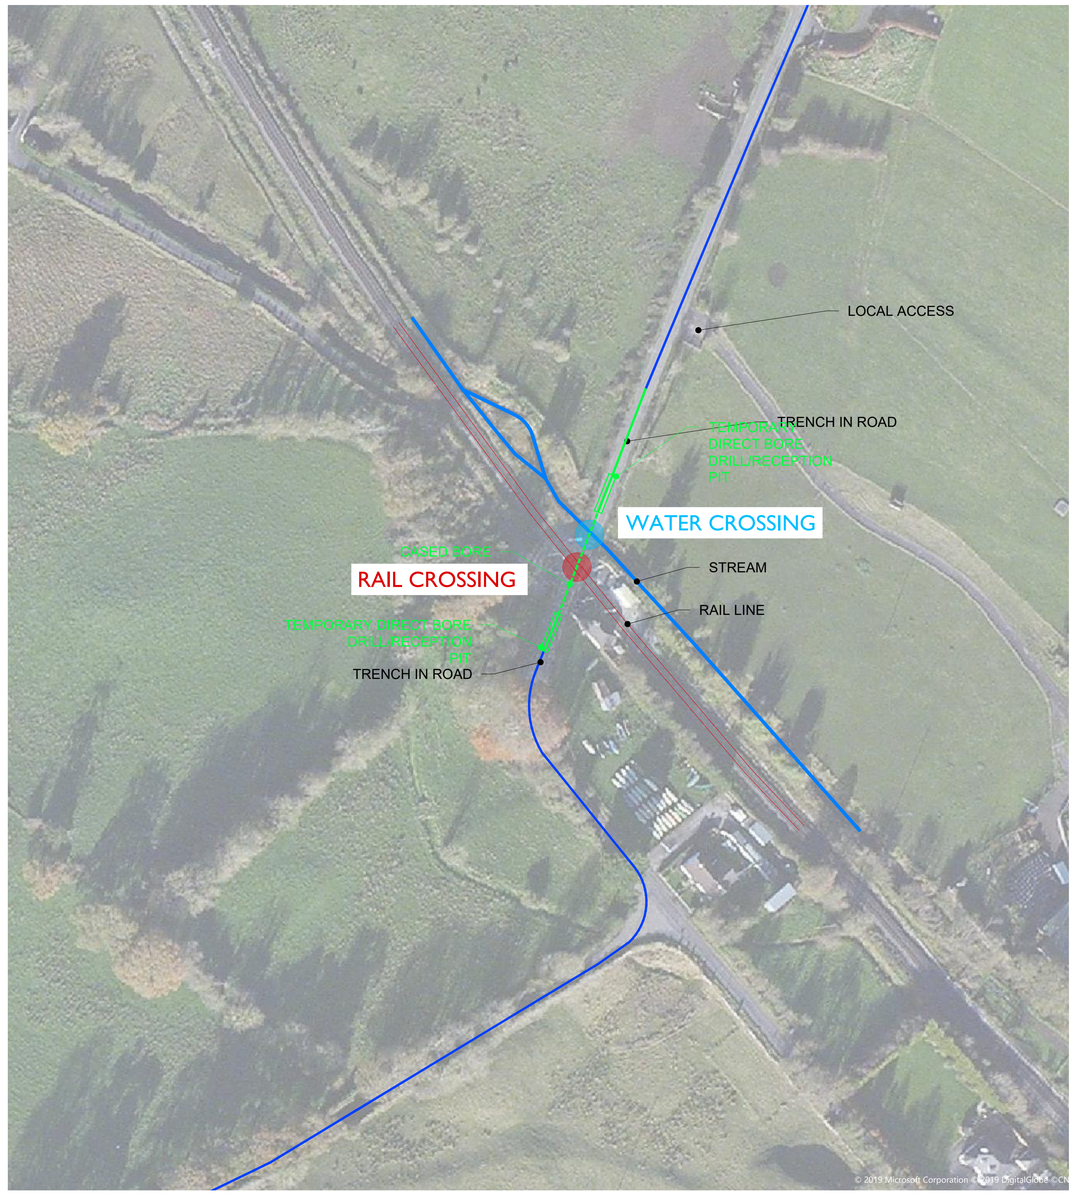

OPTION 2 CASED BORE - ILLUSTRATIVE PLAN AT RAIL CROSSING

Scale 1:50

Ordnance Survey Ireland License No. EN 0051320
© Ordnance Survey Ireland/Government of Ireland

NOTES

REV	DATE	DRAWN BY	CHECKED BY	DETAILS
A	16.01.2020	M.B.	J.S.	FIRST ISSUE

ENGINEER
IONIC CONSULTING
The Hyde Building, The Park, Carrickmines, Dublin 18, D18VC44, Ireland
E. hello@ionicconsulting.ie
T. +353 (0) 1 845 5031
W. www.ionicconsulting.ie
Formerly known as WIND PROSPECT IRELAND

CLIENT

DRAWN BY	M. BROWNE	DATE	16/01/2020
CHECKED AND APPROVED	J. SHANAHAN	DATE	16/01/2020

PAPER SIZE	A1
SCALE	1:100
STATUS	DRAFT


PROJECT
COOLE WIND FARM
GRID ROUTE

TITLE
RAILWAY CROSSING
ILLUSTRATIVE OPTIONS

REVISION
A


DRAWING NUMBER
COLE d005.5.1

Plotted : 16/01/2020 11:54:58
Z:\Projects\Ireland\Cavan COLE\Drawings\005 Grid Route\COLE 0005.1 GA Planning

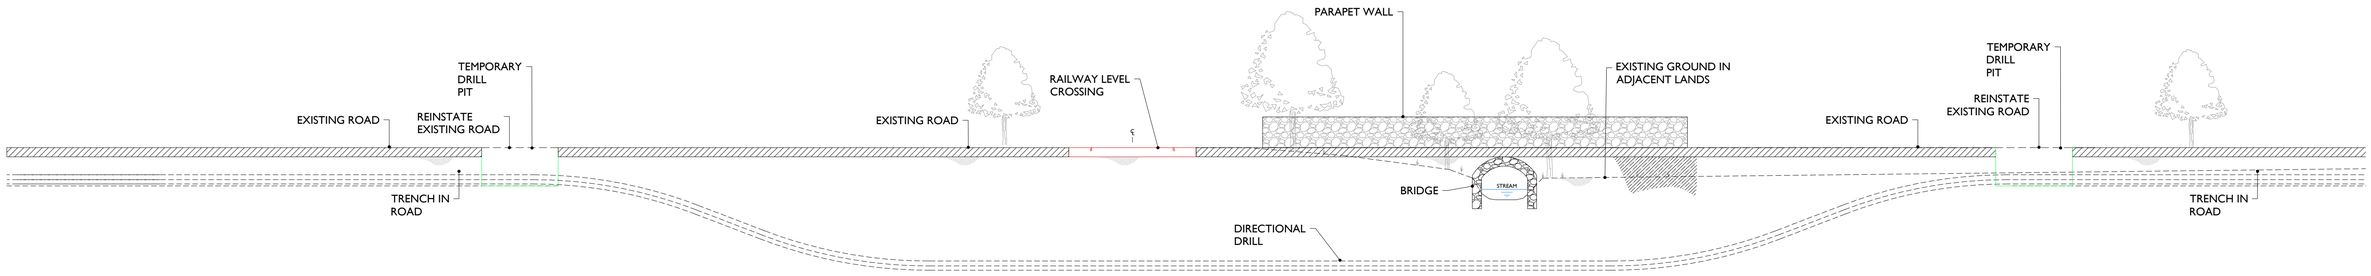

OPTION 1 DIRECTIONAL DRILL - ILLUSTRATIVE SECTION THROUGH RAIL CROSSING

Scale 1:50

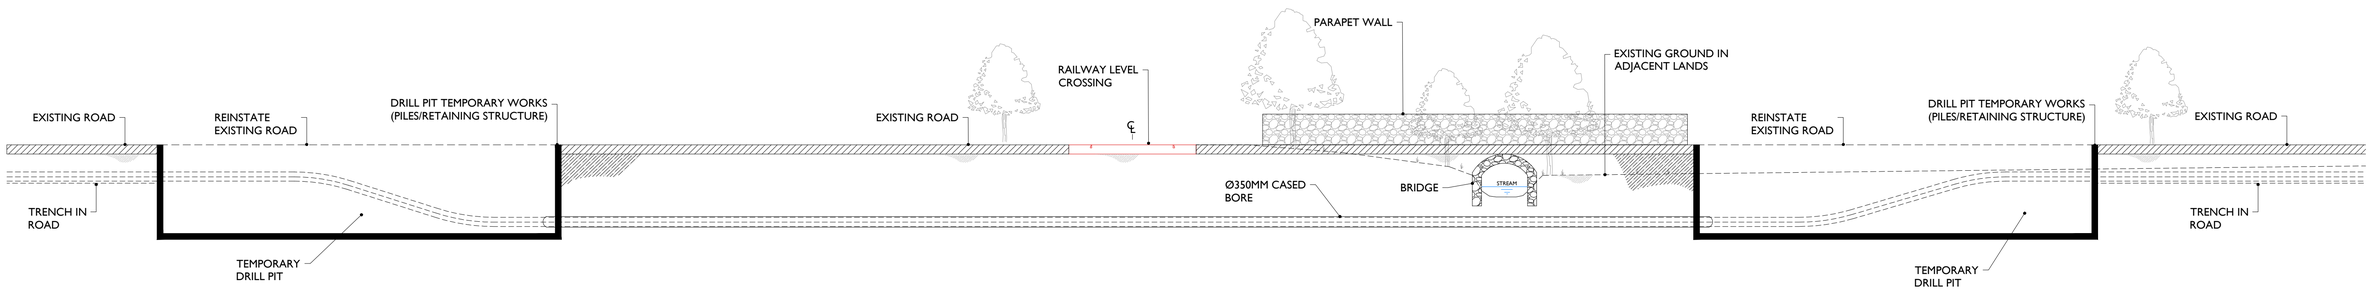

OPTION 2 CASED BORE - ILLUSTRATIVE SECTION THROUGH RAIL CROSSING

Scale 1:100

Ordnance Survey Ireland License No. EN 0051320
© Ordnance Survey Ireland/Government of Ireland

NOTES

REV	DATE	DRAWN BY	CHECKED BY	DETAILS
A.	16.01.2020	M.B.	J.S.	FIRST ISSUE

ENGINEER
IONIC CONSULTING
The Hyde Building, The Park, Carrickmines, Dublin 18, D18VC44, Ireland
E. hello@ionicconsulting.ie
T. +353 (0) 1 845 5031
W. www.ionicconsulting.ie
Formerly known as WIND PROSPECT IRELAND

CLIENT

DRAWN BY: M. BROWNE	DATE: 16/01/2020	PAPER SIZE: A1	SCALE: 1:100
CHECKED AND APPROVED: J. SHANAHAN	DATE: 16/01/2020	STATUS: DRAFT	


PROJECT
COOLE WIND FARM
GRID ROUTE

TITLE
RAILWAY CROSSING
ILLUSTRATIVE OPTIONS

REVISION
A


DRAWING NUMBER
COLE d005.5.2

Plotted: 16/01/2020 11:34:36
Z:\Projects\Ireland\Coole COLE\Drawings\005 Grid Route\COLE 0005.1 GA Planning

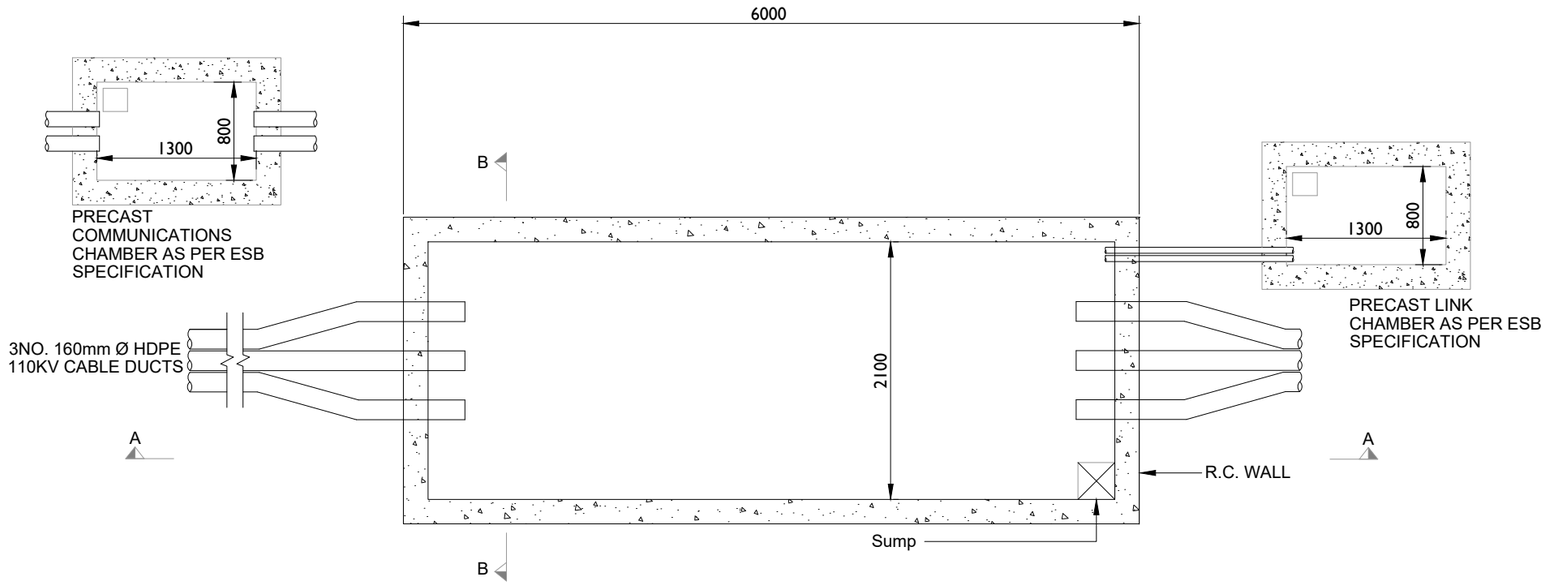


PLAN OF TYPICAL JOINT BAY WITH LINK & COMMUNICATIONS CHAMBERS

SCALE 1:50

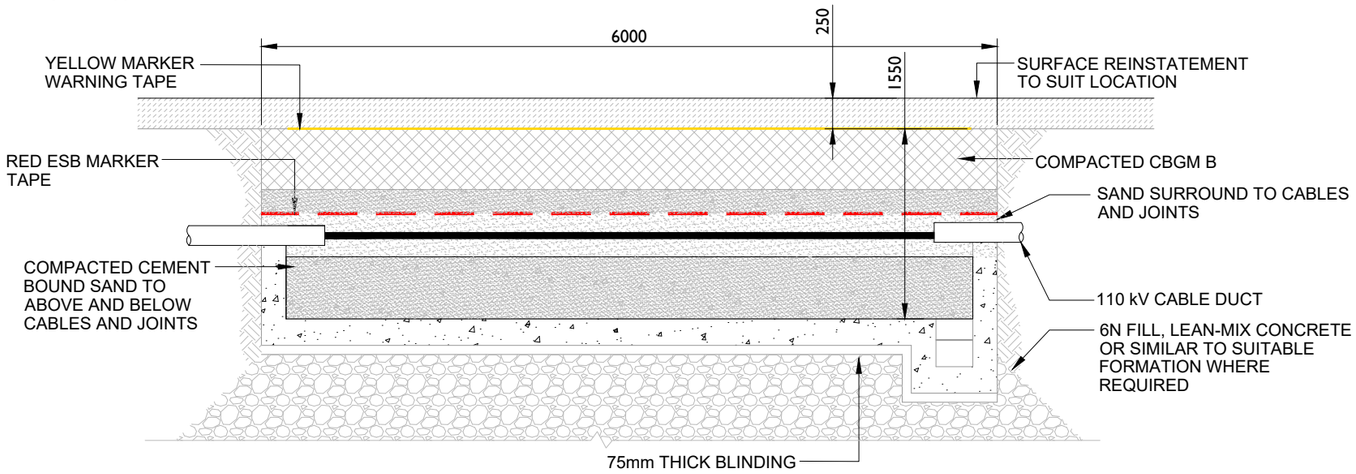

TYPICAL SECTION A-A: PERMANENT REINSTATEMENT WORKS

SCALE 1:50

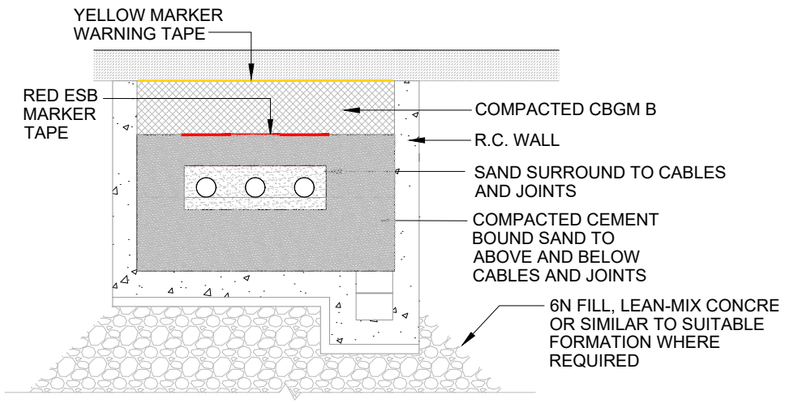

TYPICAL SECTION B-B: PERMANENT REINSTATEMENT WORKS

SCALE 1:50

Ordnance Survey Ireland License No. EN 0051320
© Ordnance Survey Ireland/Government of Ireland

NOTES

REV	DATE	DRAWN BY	CHECKED BY	DETAILS
A	24.01.2020	M.B.	J.S.	FIRST ISSUE

ENGINEER
IONIC CONSULTING
The Hyde Building, The Park, Carrickmines, Dublin 18, D18VC44, Ireland
E. hello@ionicconsulting.ie
T. +353 (0) 1 845 5031
W. www.ionicconsulting.ie
Formerly known as WIND PROSPECT IRELAND

CLIENT

PROJECT: COOLE WIND FARM GRID ROUTE


TITLE: JOINT BAY TYPICAL DETAILS

REVISION: A

DRAWN BY: M. BROWNE	DATE: 19/01/2020	PAPER SIZE: A3	SCALE: 1:50
CHECKED AND APPROVED: J. SHANAHAN	DATE: 19/01/2020	STATUS: DRAFT	

DRAWING NUMBER: COLE d005.4.1

Plotted - 24/01/2020 14:06:57
Z:\Projects\Ireland\Coole COLE\Drawings\d005 Grid Route\COLE D005.1 GR Planning 23012019

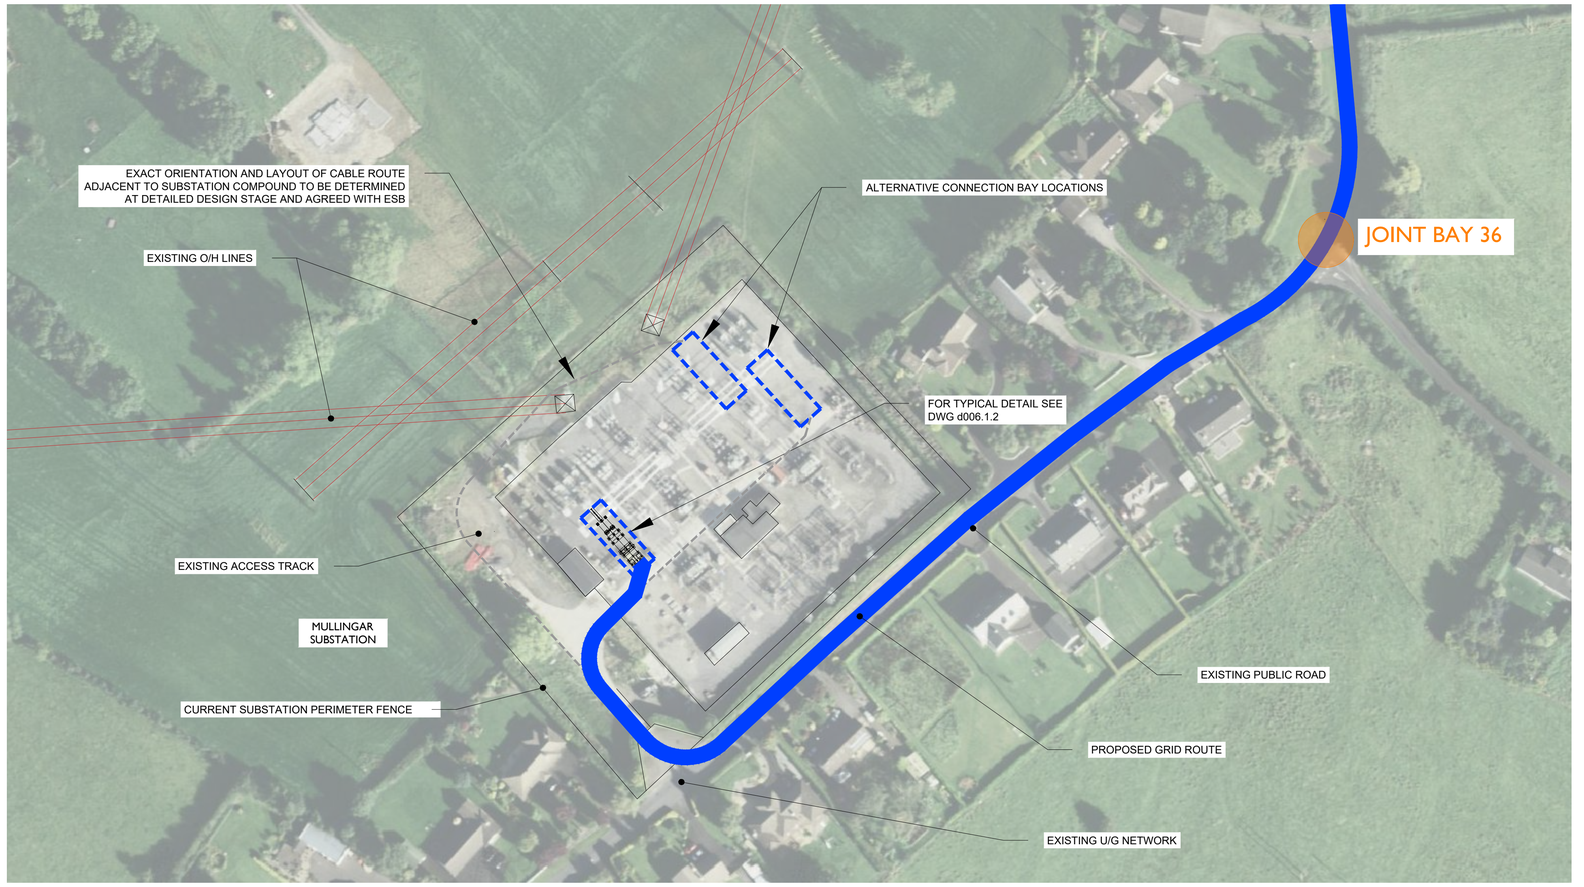

MULLINGAR SUBSTATION - ILLUSTRATIVE PLAN

Scale 1:50

Ordnance Survey Ireland License No. EN 0051320
© Ordnance Survey Ireland/Government of Ireland

NOTES

REV	DATE	DRAWN BY	CHECKED BY	DETAILS
B	20.03.2020	MS	JS	BAY LOCATIONS MOVED
A	16.01.2020	M.B.	J.S.	FIRST ISSUE

ENGINEER
IONIC CONSULTING
The Hyde Building, The Park, Carrickmines, Dublin 18, D18VC44, Ireland
E. hello@ionicconsulting.ie
T. +353 (0) 1 845 5031
W. www.ionicconsulting.ie
Formerly known as WIND PROSPECT IRELAND

CLIENT

PROJECT
COOLE WIND FARM
GRID ROUTE


DRAWN BY	M. BROWNE	DATE	16/01/2020
CHECKED AND APPROVED	J. SHANAHAN	DATE	16/01/2020
PAPER SIZE	A1	SCALE	1:100
STATUS	DRAFT		

TITLE
MULLINGAR SUBSTATION
ILLUSTRATIVE PLAN


REVISION
B

DRAWING NUMBER
COLE d006.1.1

Plotted - 20/03/2020 | 4:14:42
Z:\Projects\Ireland\Coole COLE\Drawings\d006 Substation\COLE D006 Mullingar Sub

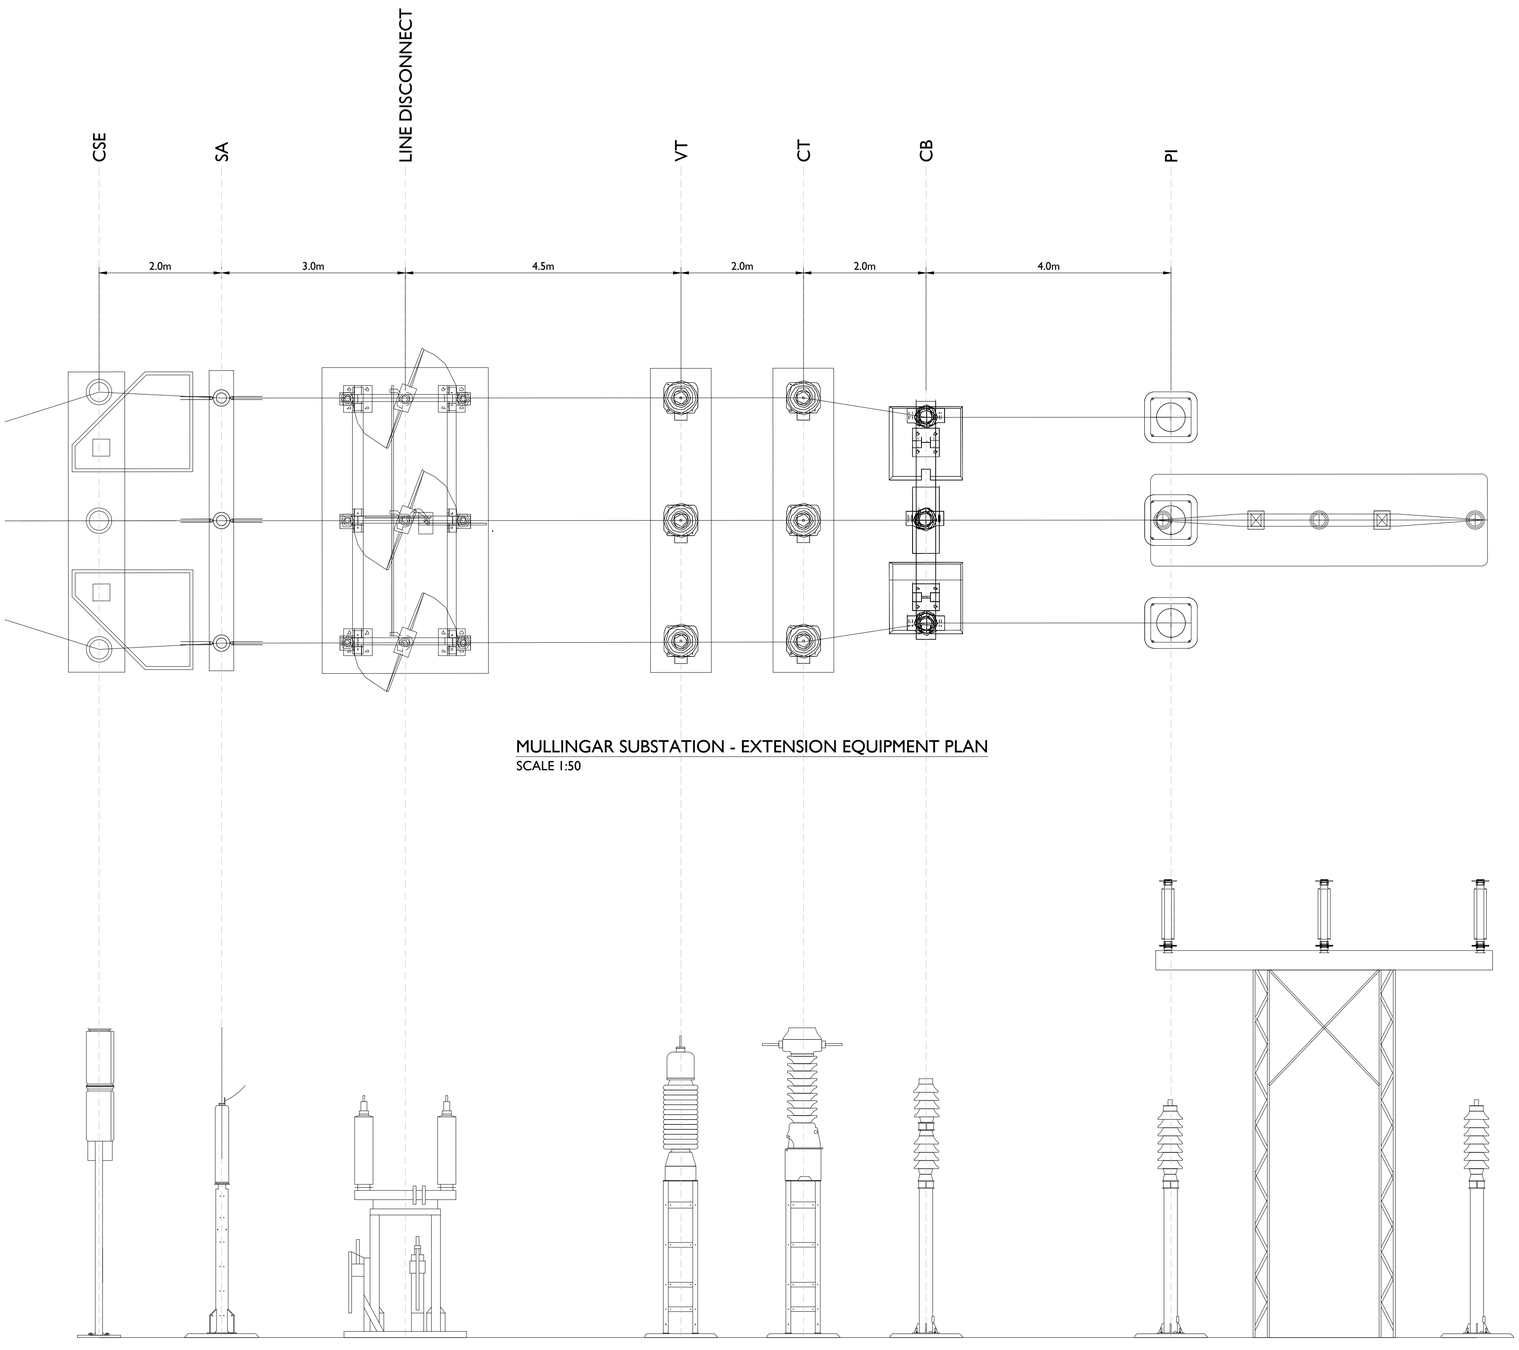

MULLINGAR SUBSTATION - EXTENSION EQUIPMENT PLAN
SCALE 1:50

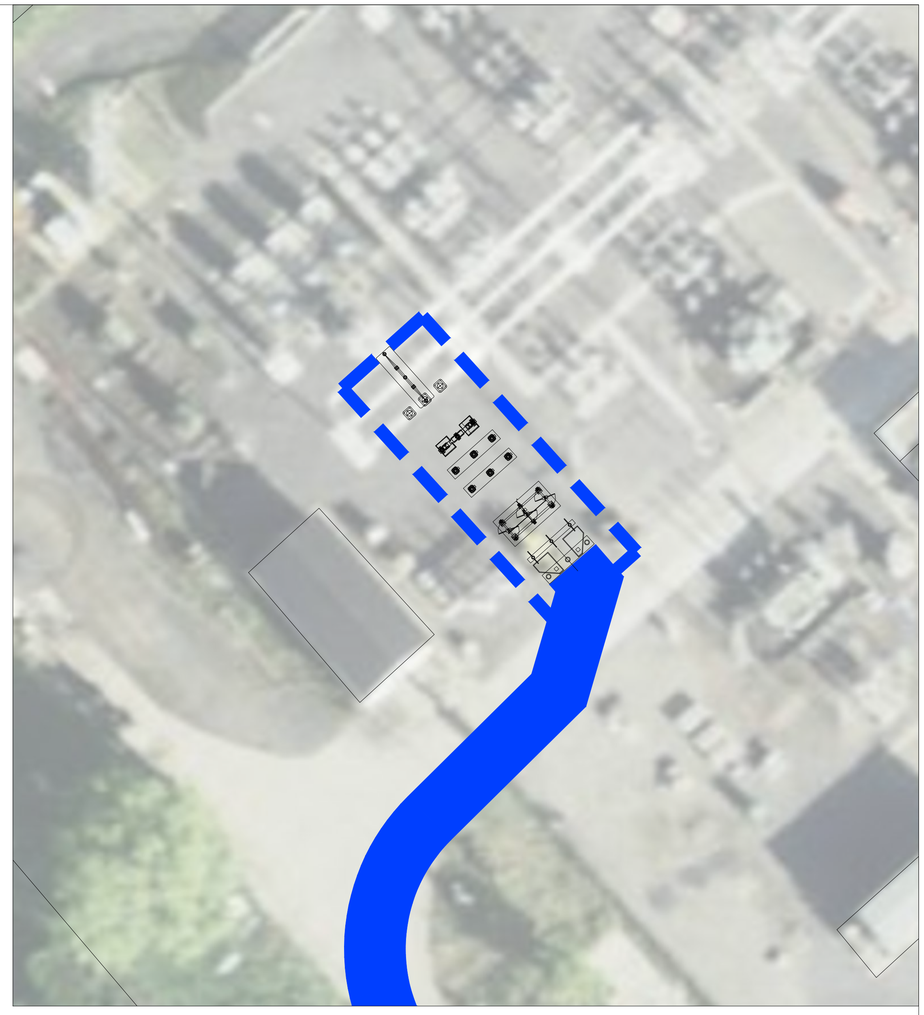

MULLINGAR SUBSTATION - EXTENSION EQUIPMENT LOCATION
SCALE 1:250

MULLINGAR SUBSTATION - EXTENSION EQUIPMENT ELEVATIONS
SCALE 1:50

Ordnance Survey Ireland License No. EN 0051320
© Ordnance Survey Ireland/Government of Ireland

NOTES

REV	DATE	DRAWN BY	CHECKED BY	DETAILS
B	20.03.2020	MS	JS	PLAN UPDATED
A	16.01.2020	M.B.	J.S.	FIRST ISSUE

ENGINEER
IONIC CONSULTING
The Hyde Building, The Park, Carrickmines, Dublin 18, D18VC44, Ireland
E. hello@ionicconsulting.ie
T. +353 (0) 1 845 5031
W. www.ionicconsulting.ie
Formerly known as WIND PROSPECT IRELAND

CLIENT

PROJECT
COOLE WIND FARM
GRID ROUTE

TITLE
MULLINGAR SUBSTATION
EXTENSION EQUIPMENT DETAILS

REVISION
B

DRAWN BY	M. BROWNE	DATE	16/01/2020
CHECKED AND APPROVED	J. SHANAHAN	DATE	16/01/2020
PAPER SIZE	A1	SCALE	1:100
STATUS	DRAFT		
DRAWING NUMBER	COLE d006.1.2		


Plotted - 20/03/2020 13:57:22
Z:\Projects\Ireland\Coole COLE\Drawings\d006 Substation\COLE D006 Mullingar Sub


Drainage Design Notes

1. All drainage subject to micro-siting and optimisation on site.
2. The locations of the interceptor drains, check dams, culverts, swales, stilling ponds and level spreaders are shown as indicative, and may be changed to suit the requirements of the local topography.
3. Supervising hydrologist or environmental clerk of works (environmental scientist) to oversee installation of drainage features following detailed drainage design.
4. Drainage measures to be installed prior to, or at the same time as the works areas they are intended to drain.
5. Design elevation of the water surface along the route of the interceptor drains or swales will not be lower then the design elevation of the water surface in the outlet at the level spreader or stilling pond.
6. The spacing and frequency of the check dams will be dependant on the gradient of the interceptor drain or swale in which they are being installed.
7. Check dam designs to be selected best to suit particular topography and hydrological environment.
8. Down gradient slope below level spreader onto which the water will dissipate to have a grade less the 6%.
9. No direct discharge or pumping to watercourses will be permitted. All discharges from level spreaders or stilling ponds to be via vegetated filters. Selection or suitable areas to use as vegetation filters will be determined by the size of the contributing catchment, slope and ground conditions.
10. Stilling ponds to be sized according to the area they will be receiving water from.
11. Diversion of drainage ditches will only take place when alternative drainage ditch has been installed to handle the same water.
12. Existing drains/ditches to be incorporated or removed during wind farm construction.
13. All drainage system features to be subject of inspection and maintenance plan.
14. The layout shown is slightly offset for scale purposes, and all drainage would be installed as close to the road as possible, and within the planning boundary for the development.

Mitigation / Drainage Cointrols Available for Use Across the Site

Management Type	Description of SUDS Drainage Control Methods
Avoidance Controls:	1) Application of 50m buffer zones to natural Watercourses where possible 2) Application of 10m buffer zones to main drains where possible 3) Using small working areas 4) Working in appropriate weather, and suspending certain work activities in advance of forecasted wet weather
Source Controls:	1) Use of upstream interceptor drains and downstream collector drains / oversized swales, vee-drains, diversion drains, flumes and culvert pipes 2) erosion and velocity control measures such as: a) sand bags b) oyster bags filled with gravel; c) filter fabrics d) and other similar/equivalent or appropriate systems 3) Using small working areas 4) covering stockpiles 5) weathering off / sealing peat stockpiles
In-Line Controls:	1) Interceptor drains, vee-drains, oversized swales/collector drains 2) erosion and velocity control measures such as: a) sand bags b) oyster bags filled with gravel c) filter fabrics d) straw bales (in emergencies) e) flow inters f) weirs or baffles g) and/or other similar/equivalent or appropriate systems. 3) silt fences, filter fabrics 4) In stream Sedimats 5) collection sumps, temporary sumps, pumping systems 5) attenuation lagoons 6) sediment traps, stilling / settlement ponds
Water Treatment Controls:	1) Temporary sumps 2) attenuation ponds 3) Temporary storage lagoons 4) Sediment traps, Stilling / Settlement ponds 5) Proprietary settlement systems such as Siltbuster, and/or other similar/equivalent or appropriate systems. 6) Silt dewatering bags
Outfall Controls:	1) Levelspreaders 2) Buffered outfalls 3) Vegetation filters 4) Silt dewatering bags 5) Flow inters and weirs

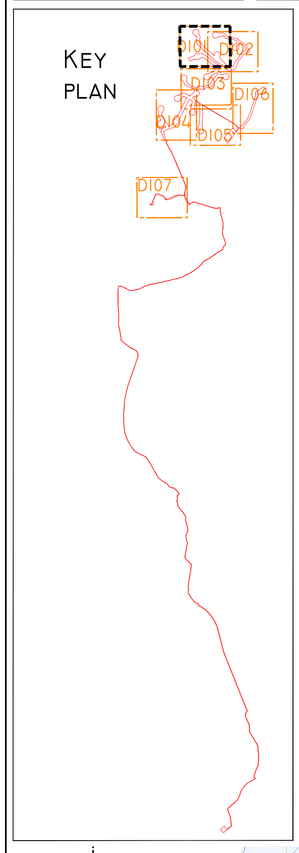

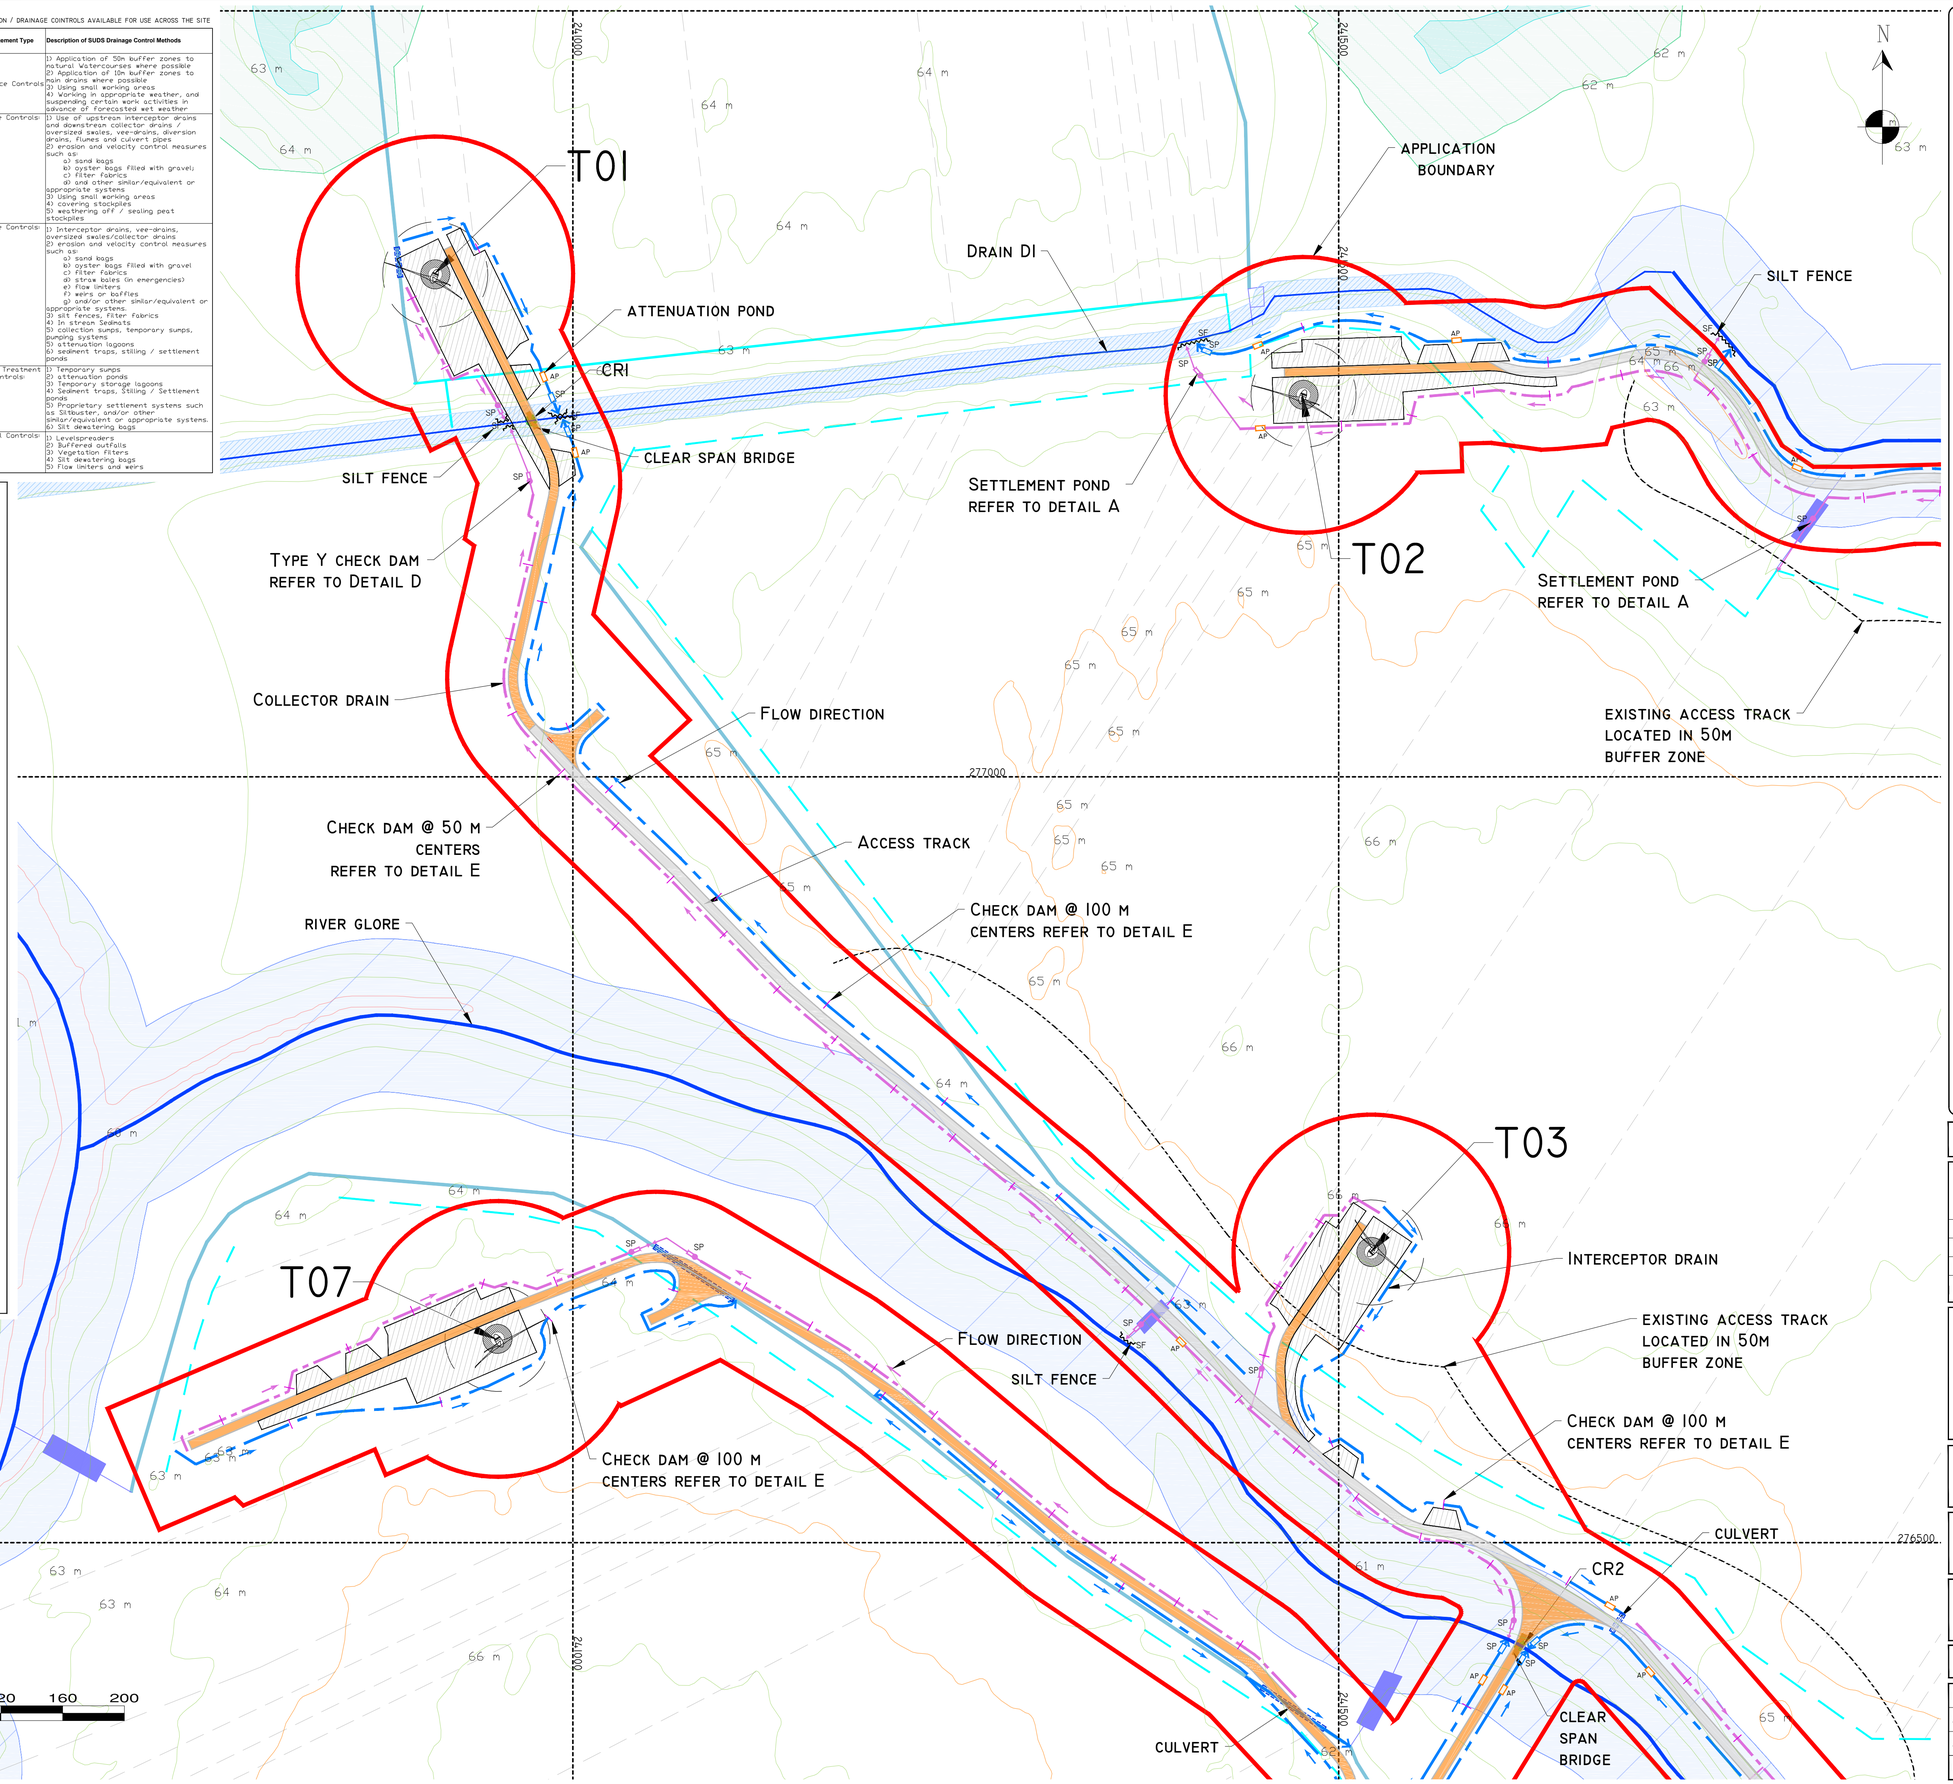

Drawing Legend :

- Upstream Interceptor Ditches
- Direction of Flow
- Downstream Collector Ditches
- Settlement Pond (SP)
- Attenuation Pond (AP)
- culvert
- silt fence (SF)
- headland drain
- field drain
- CR - new stream/river crossing location
- clear span bridge
- existing settlement pond

Proposed Drainage

- application boundary
- Existing ground surface majour contour (5 m interval)
- Existing ground surface minor contour (1 m interval)
- rivers/streams
- Lakes
- natural rivers/streams 50m buffer
- drain 10m buffer
- Lake 50m buffer
- turbine and swept area
- turbine foundation
- regional road
- local road
- proposed road
- existing road to be upgraded
- passing bay
- crane platform
- borrow pit

Project Design Drawing Notes

1. Drawings issued are for planning application purposes only.
2. Drawings not to be used for construction /contract conditions.
3. Copyright, all rights reserved. No part here with may be copied or reproduced partially or wholly in any form whatsoever without the prior notice of the copyright owner Hydro-Environmental Services.
4. Do not scale off this drawing. Figured metric dimensions only should be taken off this drawing.
5. All contractors, weather main or sub-contractors, must visit the site and are responsible for taking and checking any and all dimensions and levels that relate to the works.
6. The use of or reliance upon this drawing shall be deemed to be acceptance of these conditions of use unless otherwise agreed in writing, such written agreement to be sought from and issued by the copyright holder to the use or reliance upon this drawing.
7. Layout plans show typical Turbine rotor diameter as per turbine drawing.

Ordnance Survey Ireland Licence No. EN 0044721
© Ordnance Survey Ireland/Government of Ireland

Date	Description	Chkd	Signed
Revisions			

HYDRO ENVIRONMENTAL SERVICES
22 Lower Main St, Dungarvan, Co. Waterford, Ireland
tel: +353 (0) 58-44122
tel: +353 (0) 58-44244
email: info@hydroenvironmental.ie
web: www.hydroenvironmental.ie


Client: MKO

Job: Coole WF, Co. Westmeath


Title: Drainage Layout Sheet 1 of 7

Figure No: D101

Drawing No: P1320-2-0221-A1-D101-00A	
Sheet Size: A1	Project No.: P1320-2
Scale: 1:2,000 (A1)	Drawn By: MG/GD
Date: 17/02/2021	Checked By: MG

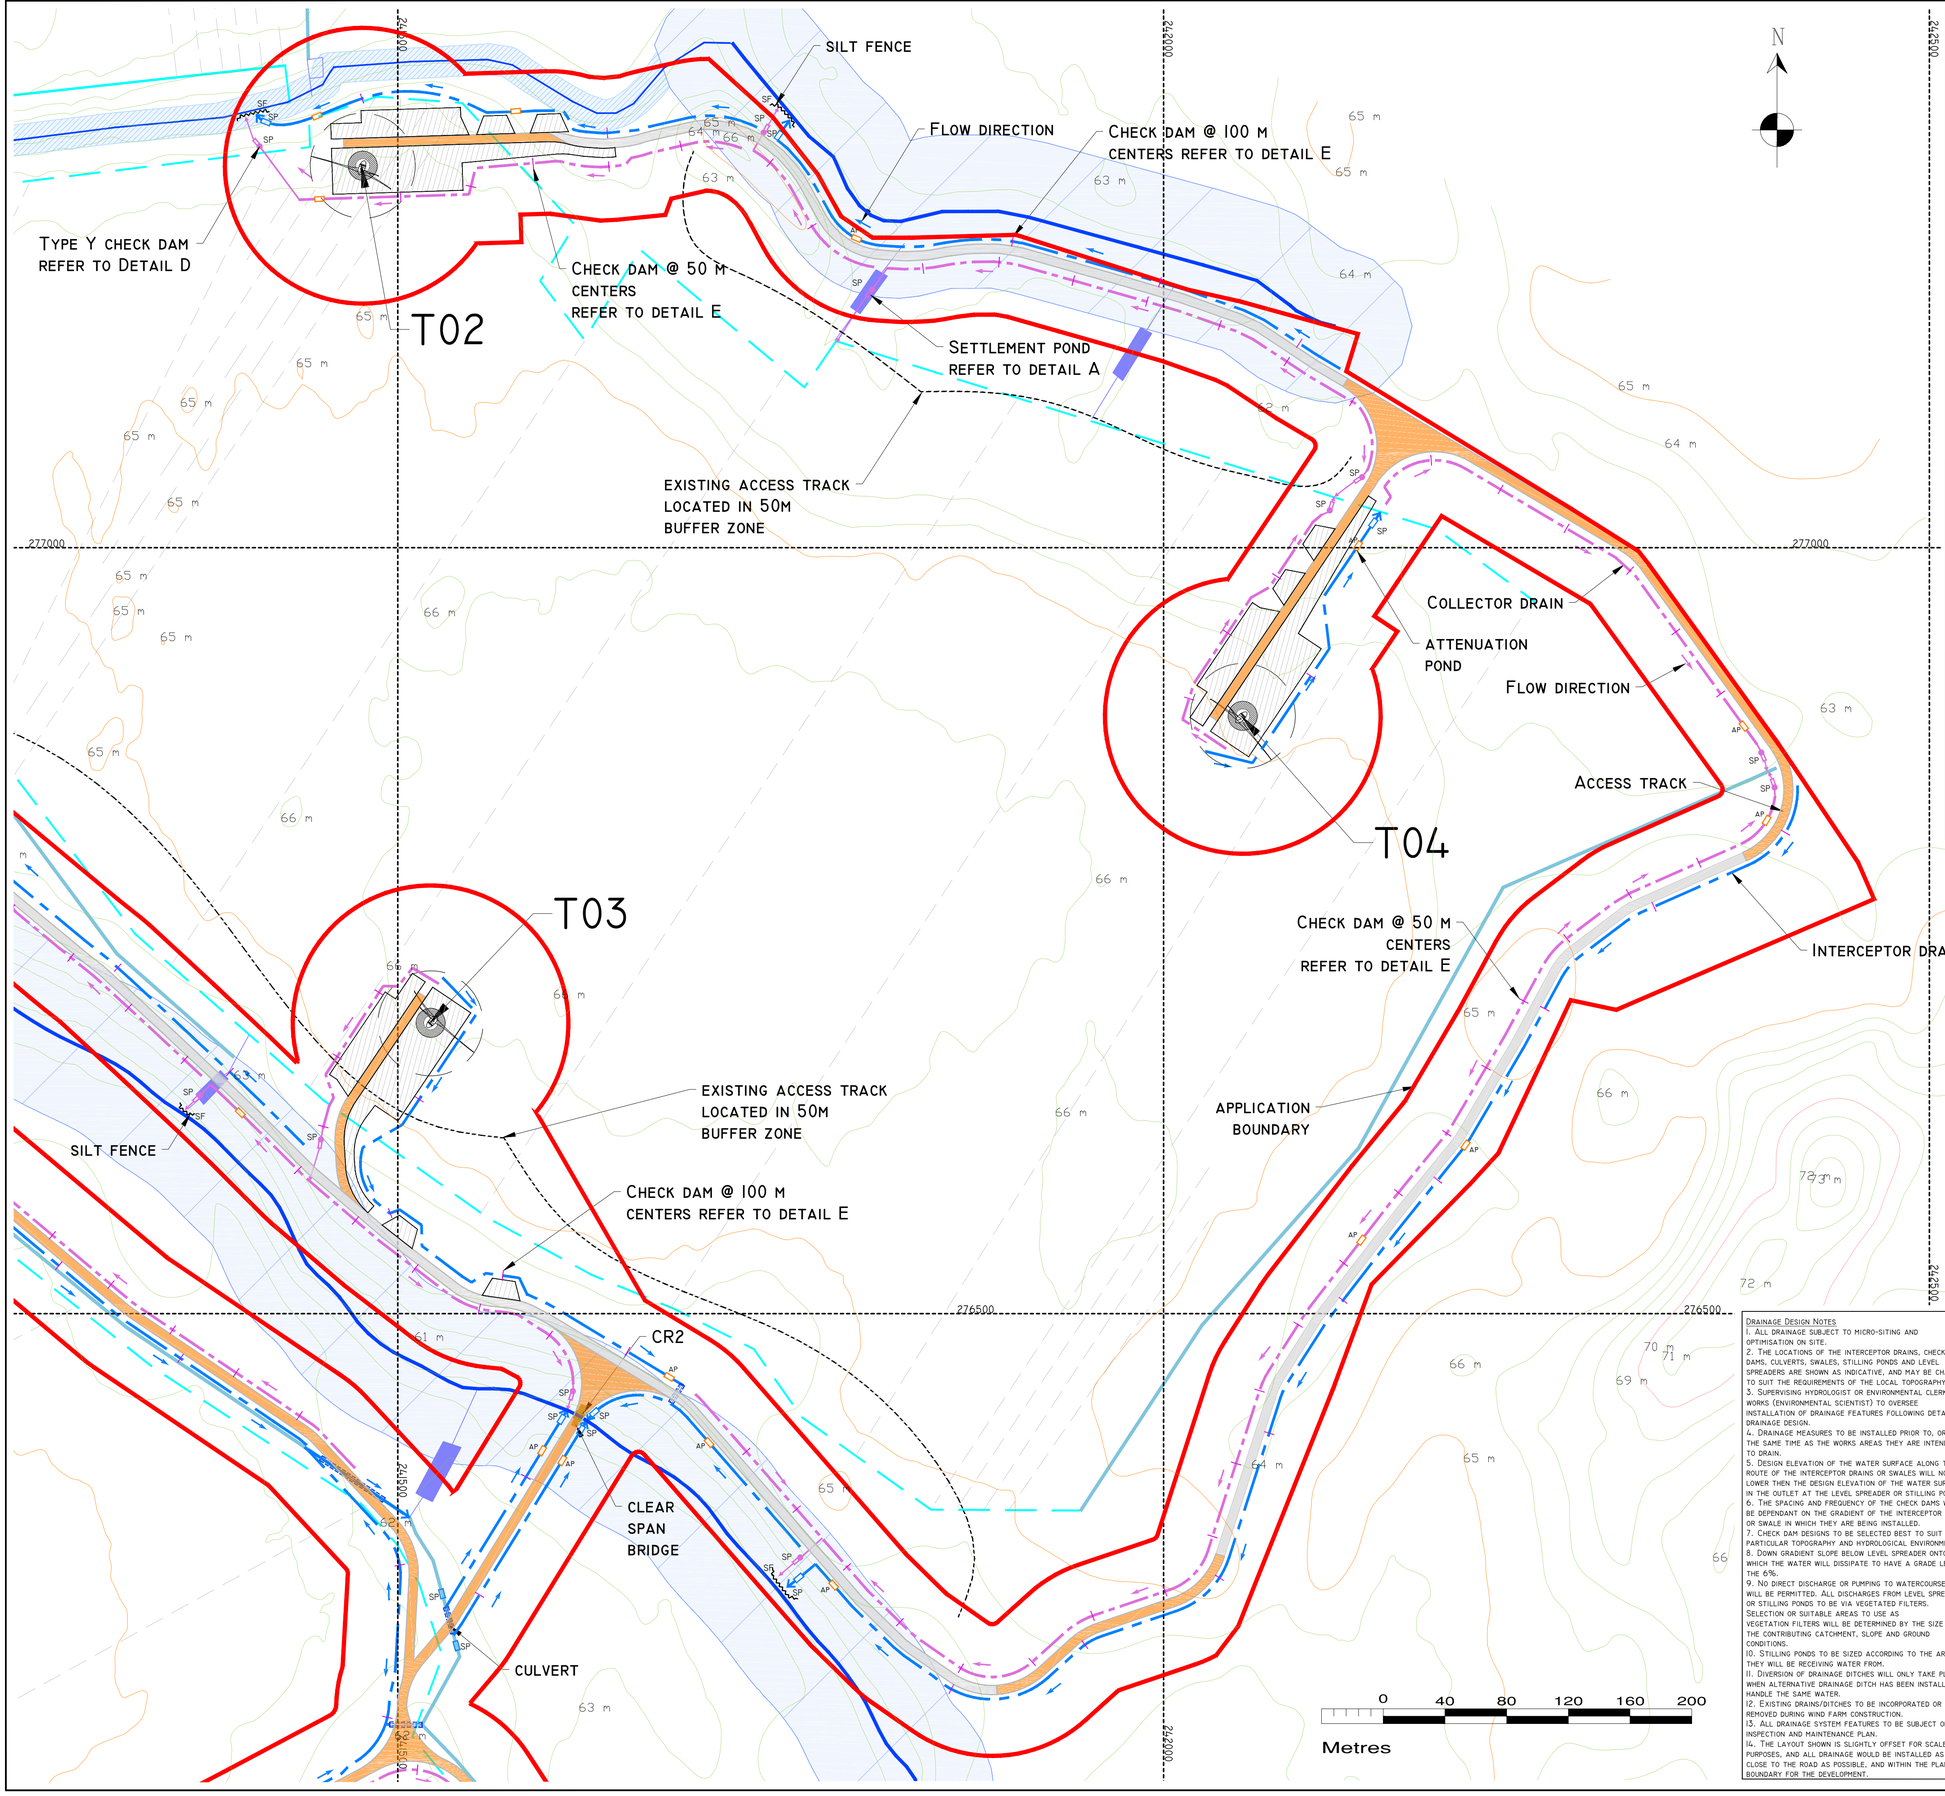

KEY PLAN

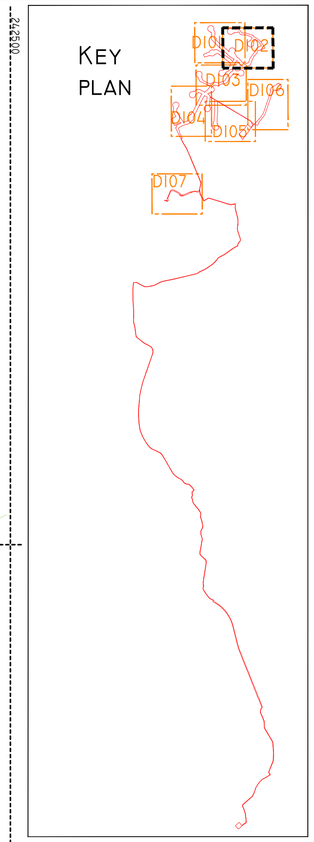

DRAWING LEGEND :

PROPOSED DRAINAGE

- UPSTREAM INTERCEPTOR DITCHES
- DIRECTION OF FLOW
- DOWNSTREAM COLLECTOR DITCHES
- SETTLEMENT POND (SP)
- ATTENUATION POND (AP)
- CULVERT
- SILT FENCE (SF)
- HEADLAND DRAIN
- FIELD DRAIN
- CR - NEW STREAM/RIVER CROSSING LOCATION
- CLEAR SPAN BRIDGE
- EXISTING SETTLEMENT POND

- APPLICATION BOUNDARY
- EXISTING GROUND SURFACE MAJOUR CONTOUR (5 M INTERVAL)
- EXISTING GROUND SURFACE MINOR CONTOUR (1 M INTERVAL)
- RIVERS/STREAMS
- LAKES
- NATURAL RIVERS/STREAMS 50M BUFFER
- DRAIN 10M BUFFER
- LAKE 50M BUFFER
- TURBINE AND SWEPT AREA
- TURBINE FOUNDATION
- REGIONAL ROAD
- LOCAL ROAD
- PROPOSED ROAD
- EXISTING ROAD TO BE UPGRADED
- PASSING BAY
- CRANE PLATFORM
- BORROW PIT

PROJECT DESIGN DRAWING NOTES

1. DRAWINGS ISSUED ARE FOR PLANNING APPLICATION PURPOSES ONLY.
2. DRAWINGS NOT TO BE USED FOR CONSTRUCTION /CONTRACT CONDITIONS.
3. COPYRIGHT, ALL RIGHTS RESERVED. NO PART HERE WITH MAY BE COPIED OR REPRODUCED PARTIALLY OR WHOLLY IN ANY FORM WHATSOEVER WITHOUT THE PRIOR NOTICE OF THE COPYRIGHT OWNER HYDRO-ENVIRONMENTAL SERVICES.
4. DO NOT SCALE OFF THIS DRAWING. FIGURED METRIC DIMENSIONS ONLY SHOULD BE TAKEN OFF THIS DRAWING.
5. ALL CONTRACTORS, WEATHER MAIN OR SUB-CONTRACTORS, MUST VISIT THE SITE AND ARE RESPONSIBLE FOR TAKING AND CHECKING ANY AND ALL DIMENSIONS AND LEVELS THAT RELATE TO THE WORKS.
6. THE USE OF OR RELIANCE UPON THIS DRAWING SHALL BE DEEMED TO BE ACCEPTANCE OF THESE CONDITIONS OF USE UNLESS OTHERWISE AGREED IN WRITING, SUCH WRITTEN AGREEMENT TO BE SOUGHT FROM AND ISSUED BY THE COPYRIGHT HOLDER TO THE USE OR RELIANCE UPON THIS DRAWING.
7. LAYOUT PLANS SHOW TYPICAL TURBINE ROTOR DIAMETER AS PER TURBINE DRAWING.

Ordnance Survey Ireland Licence No. EN 0044721
© Ordnance Survey Ireland/Government of Ireland

Date	Description	Chkd	Signed

Revisions

HYDRO ENVIRONMENTAL SERVICES
22 Lower Main St
Dungarvan
Co. Waterford
Ireland
tel: +353 (0) 58-44122
tel: +353 (0) 58-44244
email: info@hydroenvironmental.ie
web: www.hydroenvironmental.ie

Client: MKO

Job: COOLE WF, CO. WESTMEATH

Title: DRAINAGE LAYOUT SHEET 2 OF 7

Figure No: D102


Drawing No: P1320-2-0221-A1-D102-00A	
Sheet Size: A1	Project No.: P1320-2
Scale: 1:2,000 (A1)	Drawn By: MG/GD
Date: 17/02/2021	Checked By: MG

DRAINAGE DESIGN NOTES

1. ALL DRAINAGE SUBJECT TO MICRO-SITING AND OPTIMISATION ON SITE.
2. THE LOCATIONS OF THE INTERCEPTOR DRAINS, CHECK DAMS, CULVERTS, SWALES, STILLING PONDS AND LEVEL SPREADERS ARE SHOWN AS INDICATIVE, AND MAY BE CHANGED TO SUIT THE REQUIREMENTS OF THE LOCAL TOPOGRAPHY.
3. SUPERVISING HYDROLOGIST OR ENVIRONMENTAL CLERK OF WORKS (ENVIRONMENTAL SCIENTIST) TO OVERSEE INSTALLATION OF DRAINAGE FEATURES FOLLOWING DETAILED DRAINAGE DESIGN.
4. DRAINAGE MEASURES TO BE INSTALLED PRIOR TO, OR AT THE SAME TIME AS THE WORKS AREAS THEY ARE INTENDED TO DRAIN.
5. DESIGN ELEVATION OF THE WATER SURFACE ALONG THE ROUTE OF THE INTERCEPTOR DRAINS OR SWALES WILL NOT BE LOWER THEN THE DESIGN ELEVATION OF THE WATER SURFACE IN THE OUTLET AT THE LEVEL SPREADER OR STILLING POND.
6. THE SPACING AND FREQUENCY OF THE CHECK DAMS WILL BE DEPENDANT ON THE GRADIENT OF THE INTERCEPTOR DRAIN OR SWALE IN WHICH THEY ARE BEING INSTALLED.
7. CHECK DAM DESIGNS TO BE SELECTED BEST TO SUIT PARTICULAR TOPOGRAPHY AND HYDROLOGICAL ENVIRONMENT.
8. DOWN GRADIENT SLOPE BELOW LEVEL SPREADER ONTO WHICH THE WATER WILL DISSIPATE TO HAVE A GRADE LESS THE 6%.
9. NO DIRECT DISCHARGE OR PUMPING TO WATERCOURSES WILL BE PERMITTED. ALL DISCHARGES FROM LEVEL SPREADERS OR STILLING PONDS TO BE VIA VEGETATED FILTERS. SELECTION OR SUITABLE AREAS TO USE AS VEGETATION FILTERS WILL BE DETERMINED BY THE SIZE OF THE CONTRIBUTING CATCHMENT, SLOPE AND GROUND CONDITIONS.
10. STILLING PONDS TO BE SIZED ACCORDING TO THE AREA THEY WILL BE RECEIVING WATER FROM.
11. DIVERSION OF DRAINAGE DITCHES WILL ONLY TAKE PLACE WHEN ALTERNATIVE DRAINAGE DITCH HAS BEEN INSTALLED TO HANDLE THE SAME WATER.
12. EXISTING DRAINS/DITCHES TO BE INCORPORATED OR REMOVED DURING WIND FARM CONSTRUCTION.
13. ALL DRAINAGE SYSTEM FEATURES TO BE SUBJECT OF INSPECTION AND MAINTENANCE PLAN.
14. THE LAYOUT SHOWN IS SLIGHTLY OFFSET FOR SCALE PURPOSES, AND ALL DRAINAGE WOLD BE INSTALLED AS CLOSE TO THE ROAD AS POSSIBLE, AND WITHIN THE PLANNING BOUNDARY FOR THE DEVELOPMENT.

MITIGATION / DRAINAGE CONTROLS AVAILABLE FOR USE ACROSS THE SITE

Management Type	Description of SUDS Drainage Control Methods
Avoidance Controls:	1) Application of 50m buffer zones to natural Watercourses where possible 2) Application of 10m buffer zones to main drains where possible 3) Using small working areas 4) Working in appropriate weather, and suspending certain work activities in advance of forecasted wet weather
Source Controls:	1) Use of upstream interceptor drains and downstream collector drains / oversized swales, vee-drains, diversion drains, flumes and culvert pipes. 2) erosion and velocity control measures such as: a) sand bags b) oyster bags filled with gravel c) filter fabrics d) and other similar/equivalent or appropriate systems 3) Using small working areas 4) covering stockpiles 5) weathering off / sealing peat stockpiles
In-Line Controls:	1) Interceptor drains, vee-drains, oversized swales/collector drains 2) erosion and velocity control measures such as: a) sand bags b) oyster bags filled with gravel c) filter fabrics d) straw bales (in emergencies) e) flow limiters f) weirs or baffles g) and/or other similar/equivalent or appropriate systems 3) silt fences, filter fabrics 4) In stream Sedmats 5) collection sumps, temporary sumps, pumping systems 5) attenuation lagoons 6) sediment traps, stilling / settlement ponds
Water Treatment Controls:	1) Temporary sumps 2) attenuation ponds 3) Temporary storage lagoons 4) Sediment traps, Stilling / Settlement ponds 5) Proprietary settlement systems such as Siltbuster, and/or other similar/equivalent or appropriate systems. 6) Silt dewatering bags
Outfall Controls:	1) Levelspreaders 2) Buffered outfalls 3) Vegetation filters 4) Silt dewatering bags 5) Flow limiters and weirs

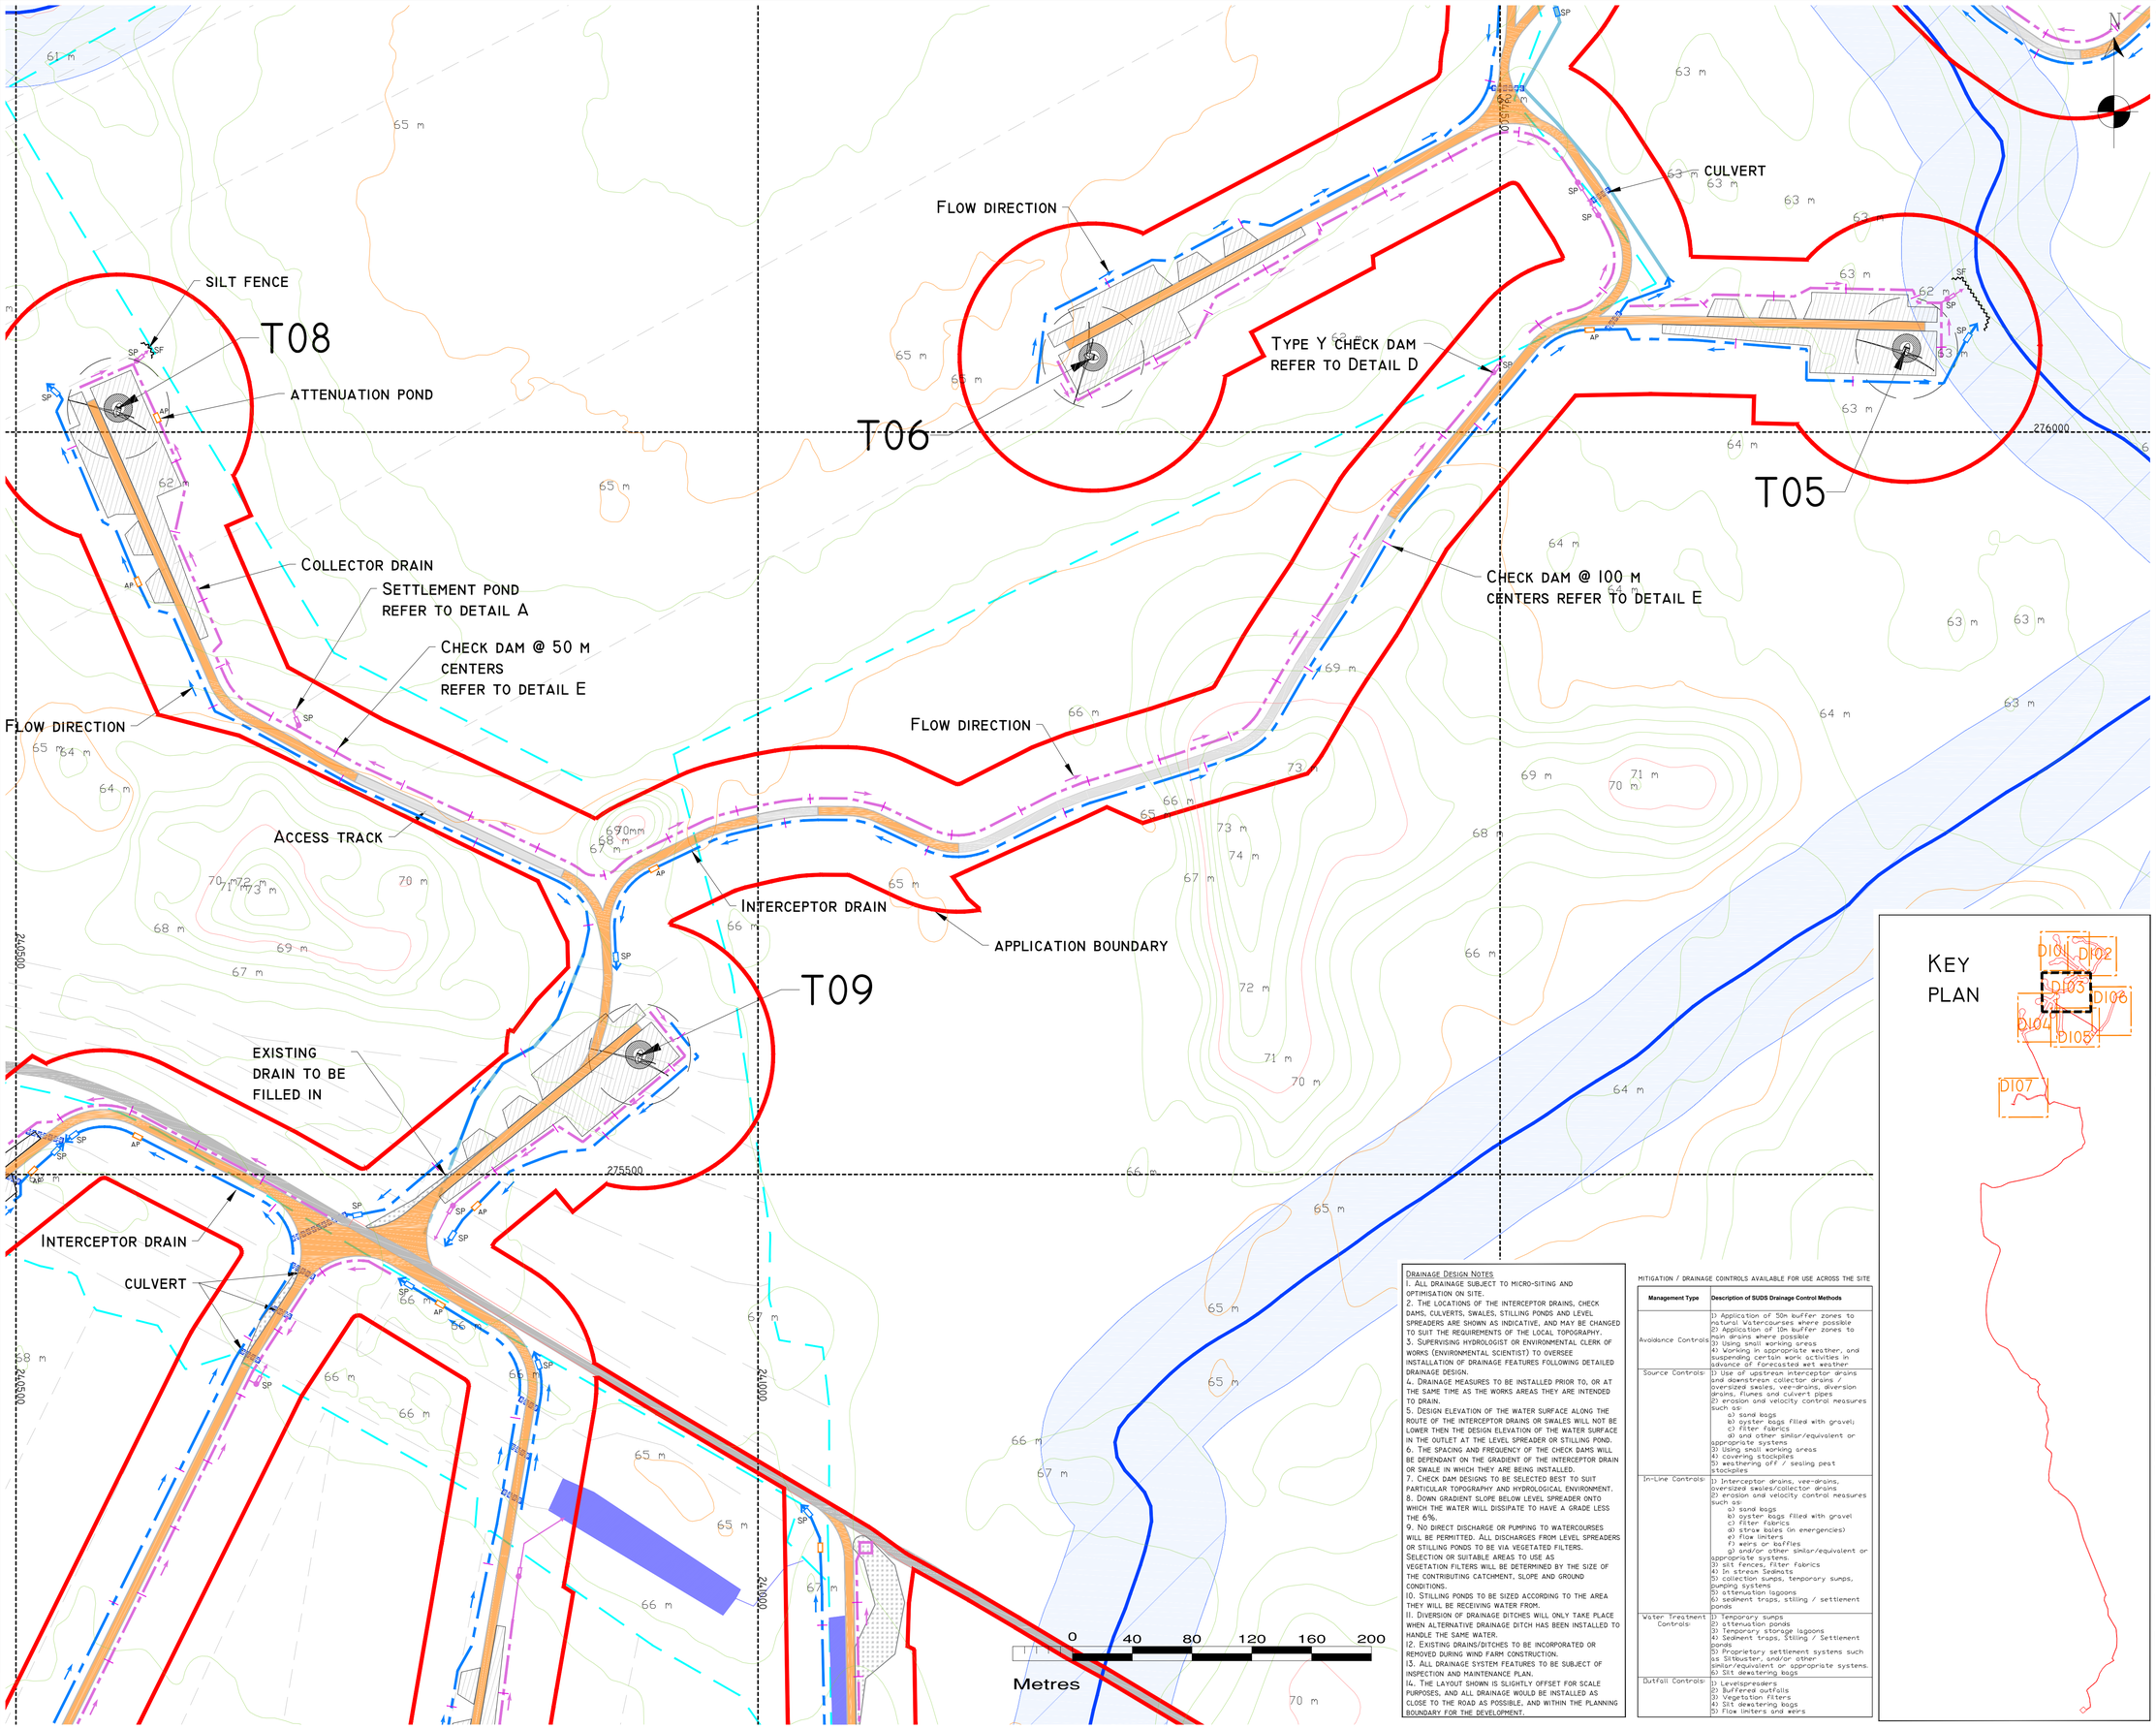

Drawing Legend :

- Upstream Interceptor Ditches
- Direction of Flow
- Downstream Collector Ditches
- Settlement Pond (SP)
- Attenuation Pond (AP)
- culvert
- silt fence (SF)
- headland drain
- field drain
- CR - new stream/river crossing location
- clear span bridge
- existing settlement pond

Proposed Drainage

- application boundary
- Existing ground surface majour contour (5 m interval)
- Existing ground surface minor contour (1 m interval)
- rivers/streams
- Lakes
- natural rivers/streams 50m buffer
- drain 10m buffer
- Lake 50m buffer
- turbine and swept area
- turbine foundation
- regional road
- local road
- proposed road
- existing road to be upgraded
- passing bay
- crane platform
- borrow pit

Project Design Drawing Notes

1. Drawings issued are for planning application purposes only.
2. Drawings not to be used for construction /contract conditions.
3. Copyright, all rights reserved. No part here with may be copied or reproduced partially or wholly in any form whatsoever without the prior notice of the copyright owner Hydro-Environmental Services.
4. Do not scale off this drawing. Figured metric dimensions only should be taken off this drawing.
5. All contractors, weather main or sub-contractors, must visit the site and are responsible for taking and checking any and all dimensions and levels that relate to the works.
6. The use of or reliance upon this drawing shall be deemed to be acceptance of these conditions of use unless otherwise agreed in writing, such written agreement to be sought from and issued by the copyright holder to the use or reliance upon this drawing.
7. Layout plans show typical Turbine rotor diameter as per turbine drawing.

Drainage Design Notes

1. All drainage subject to micro-siting and optimisation on site.
2. The locations of the interceptor drains, check dams, culverts, swales, stilling ponds and level spreaders are shown as indicative, and may be changed to suit the requirements of the local topography.
3. Supervising hydrologist or environmental clerk of works (environmental scientist) to oversee installation of drainage features following detailed drainage design.
4. Drainage measures to be installed prior to, or at the same time as the works areas they are intended to drain.
5. Design elevation of the water surface along the route of the interceptor drains or swales will not be lower then the design elevation of the water surface in the outlet at the level spreader or stilling pond.
6. The spacing and frequency of the check dams will be dependant on the gradient of the interceptor drain or swale in which they are being installed.
7. Check dam designs to be selected best to suit particular topography and hydrological environment.
8. Down gradient slope below level spreader onto which the water will dissipate to have a grade less the 6%.
9. No direct discharge or pumping to watercourses will be permitted. All discharges from level spreaders or stilling ponds to be via vegetated filters. Selection or suitable areas to use as vegetation filters will be determined by the size of the contributing catchment, slope and ground conditions.
10. Stilling ponds to be sized according to the area they will be receiving water from.
11. Diversion of drainage ditches will only take place when alternative drainage ditch has been installed to handle the same water.
12. Existing drains/ditches to be incorporated or removed during wind farm construction.
13. All drainage system features to be subject of inspection and maintenance plan.
14. The layout shown is slightly offset for scale purposes, and all drainage would be installed as close to the road as possible, and within the planning boundary for the development.

Mitigation / Drainage Cointrols available for use across the site

Management Type	Description of SUDS Drainage Control Methods
Avoidance Controls:	1) Application of 50m buffer zones to natural Watercourses where possible 2) Application of 10m buffer zones to main drains where possible 3) Using small working areas 4) Working in appropriate weather, and suspending certain work activities in advance of forecasted wet weather
Source Controls:	1) Use of upstream interceptor drains and downstream collector drains / oversized swales, vee-drains, diversion drains, flumes and culvert pipes 2) erosion and velocity control measures such as: a) sand bags b) oyster bags filled with gravel; c) filter fabrics d) and other similar/equivalent or appropriate systems. 3) Using small working areas 4) covering stockpiles 5) weathering off / sealing peat stockpiles
In-Line Controls:	1) Interceptor drains, vee-drains, oversized swales/collector drains 2) erosion and velocity control measures such as: a) sand bags b) oyster bags filled with gravel c) filter fabrics d) straw bales (in emergencies) e) flow limiters f) weirs or baffles g) and/or other similar/equivalent or appropriate systems. 3) silt fences, filter fabrics 4) In stream Sedimats 5) collection sumps, temporary sumps, pumping systems 5) attenuation lagoons 6) sediment traps, stilling / settlement ponds
Water Treatment Controls:	1) Temporary sumps 2) attenuation ponds 3) Temporary storage lagoons 4) Sediment traps, Stilling / Settlement ponds 5) Proprietary settlement systems such as Siltbuster, and/or other similar/equivalent or appropriate systems. 6) Silt dewatering bags
Outfall Controls:	1) Levelspreaders 2) Buffered outfalls 3) Vegetation filters 4) Silt dewatering bags 5) Flow limiters and weirs

Ordnance Survey Ireland Licence No. EN 0044721
© Ordnance Survey Ireland/Government of Ireland

Date	Description	Chkd	Signed

Revisions

HYDRO ENVIRONMENTAL SERVICES
22 Lower Main St
Dungarvan
Co. Waterford
Ireland
tel: +353 (0) 58-44122
tel: +353 (0) 58-44244
email: info@hydroenvironmental.ie
web: www.hydroenvironmental.ie

Client: MKO

Job: Coole WF, Co. Westmeath

Title: Drainage Layout Sheet 3 of 7

Figure No: DI03


Drawing No: P1320-2-0221-A1-D103-00A	
Sheet Size: A1	Project No.: P1320-2
Scale: 1:2,000 (A1)	Drawn By: MG/GD
Date: 17/02/2021	Checked By: MG

Drainage Design Notes

1. All drainage subject to micro-siting and optimisation on site.
2. The locations of the interceptor drains, check dams, culverts, swales, stilling ponds and level spreaders are shown as indicative, and may be changed to suit the requirements of the local topography.
3. Supervising hydrologist or environmental clerk of works (environmental scientist) to oversee installation of drainage features following detailed drainage design.
4. Drainage measures to be installed prior to, or at the same time as the works areas they are intended to drain.
5. Design elevation of the water surface along the route of the interceptor drains or swales will not be lower then the design elevation of the water surface in the outlet at the level spreader or stilling pond.
6. The spacing and frequency of the check dams will be dependant on the gradient of the interceptor drain or swale in which they are being installed.
7. Check dam designs to be selected best to suit particular topography and hydrological environment.
8. Down gradient slope below level spreader onto which the water will dissipate to have a grade less the 6%.
9. No direct discharge or pumping to watercourses will be permitted. All discharges from level spreaders or stilling ponds to be via vegetated filters. Selection or suitable areas to use as vegetation filters will be determined by the size of the contributing catchment, slope and ground conditions.
10. Stilling ponds to be sized according to the area they will be receiving water from.
11. Diversion of drainage ditches will only take place when alternative drainage ditch has been installed to handle the same water.
12. Existing drains/ditches to be incorporated or removed during wind farm construction.
13. All drainage system features to be subject of inspection and maintenance plan.
14. The layout shown is slightly offset for scale purposes, and all drainage would be installed as close to the road as possible, and within the planning boundary for the development.

Mitigation / Drainage Cointrols available for use across the site

Management Type	Description of SUDS Drainage Control Methods
Avoidance Controls:	1) Application of 50m buffer zones to natural Watercourses where possible 2) Application of 10m buffer zones to main drains where possible 3) Using small working areas 4) Working in appropriate weather, and suspending certain work activities in advance of forecasted wet weather
Source Controls:	1) Use of upstream interceptor drains and downstream collector drains / oversized swales, vee-drains, diversion drains, flumes and culvert pipes 2) erosion and velocity control measures such as: a) sand bags b) oyster bags filled with gravel; c) filter fabrics d) and other similar/equivalent or appropriate systems 3) Using small working areas 4) covering stockpiles 5) weathering off / sealing peat stockpiles
In-Line Controls:	1) Interceptor drains, vee-drains, oversized swales/collector drains 2) erosion and velocity control measures such as: a) sand bags b) oyster bags filled with gravel c) filter fabrics d) straw bales (in emergencies) e) flow limiters f) weirs or baffles g) and/or other similar/equivalent or appropriate systems. 3) silt fences, filter fabrics 4) In stream Sediments 5) collection sumps, temporary sumps, pumping systems 5) attenuation lagoons 6) sediment traps, stilling / settlement ponds
Water Treatment Controls:	1) Temporary sumps 2) attenuation ponds 3) Temporary storage lagoons 4) Sediment traps, Stilling / Settlement ponds 5) Proprietary settlement systems such as Siltbuster, and/or other similar/equivalent or appropriate systems. 6) Silt dewatering bags
Outfall Controls:	1) Levelspreaders 2) Buffered outfalls 3) Vegetation filters 4) Silt dewatering bags 5) Flow limiters and weirs

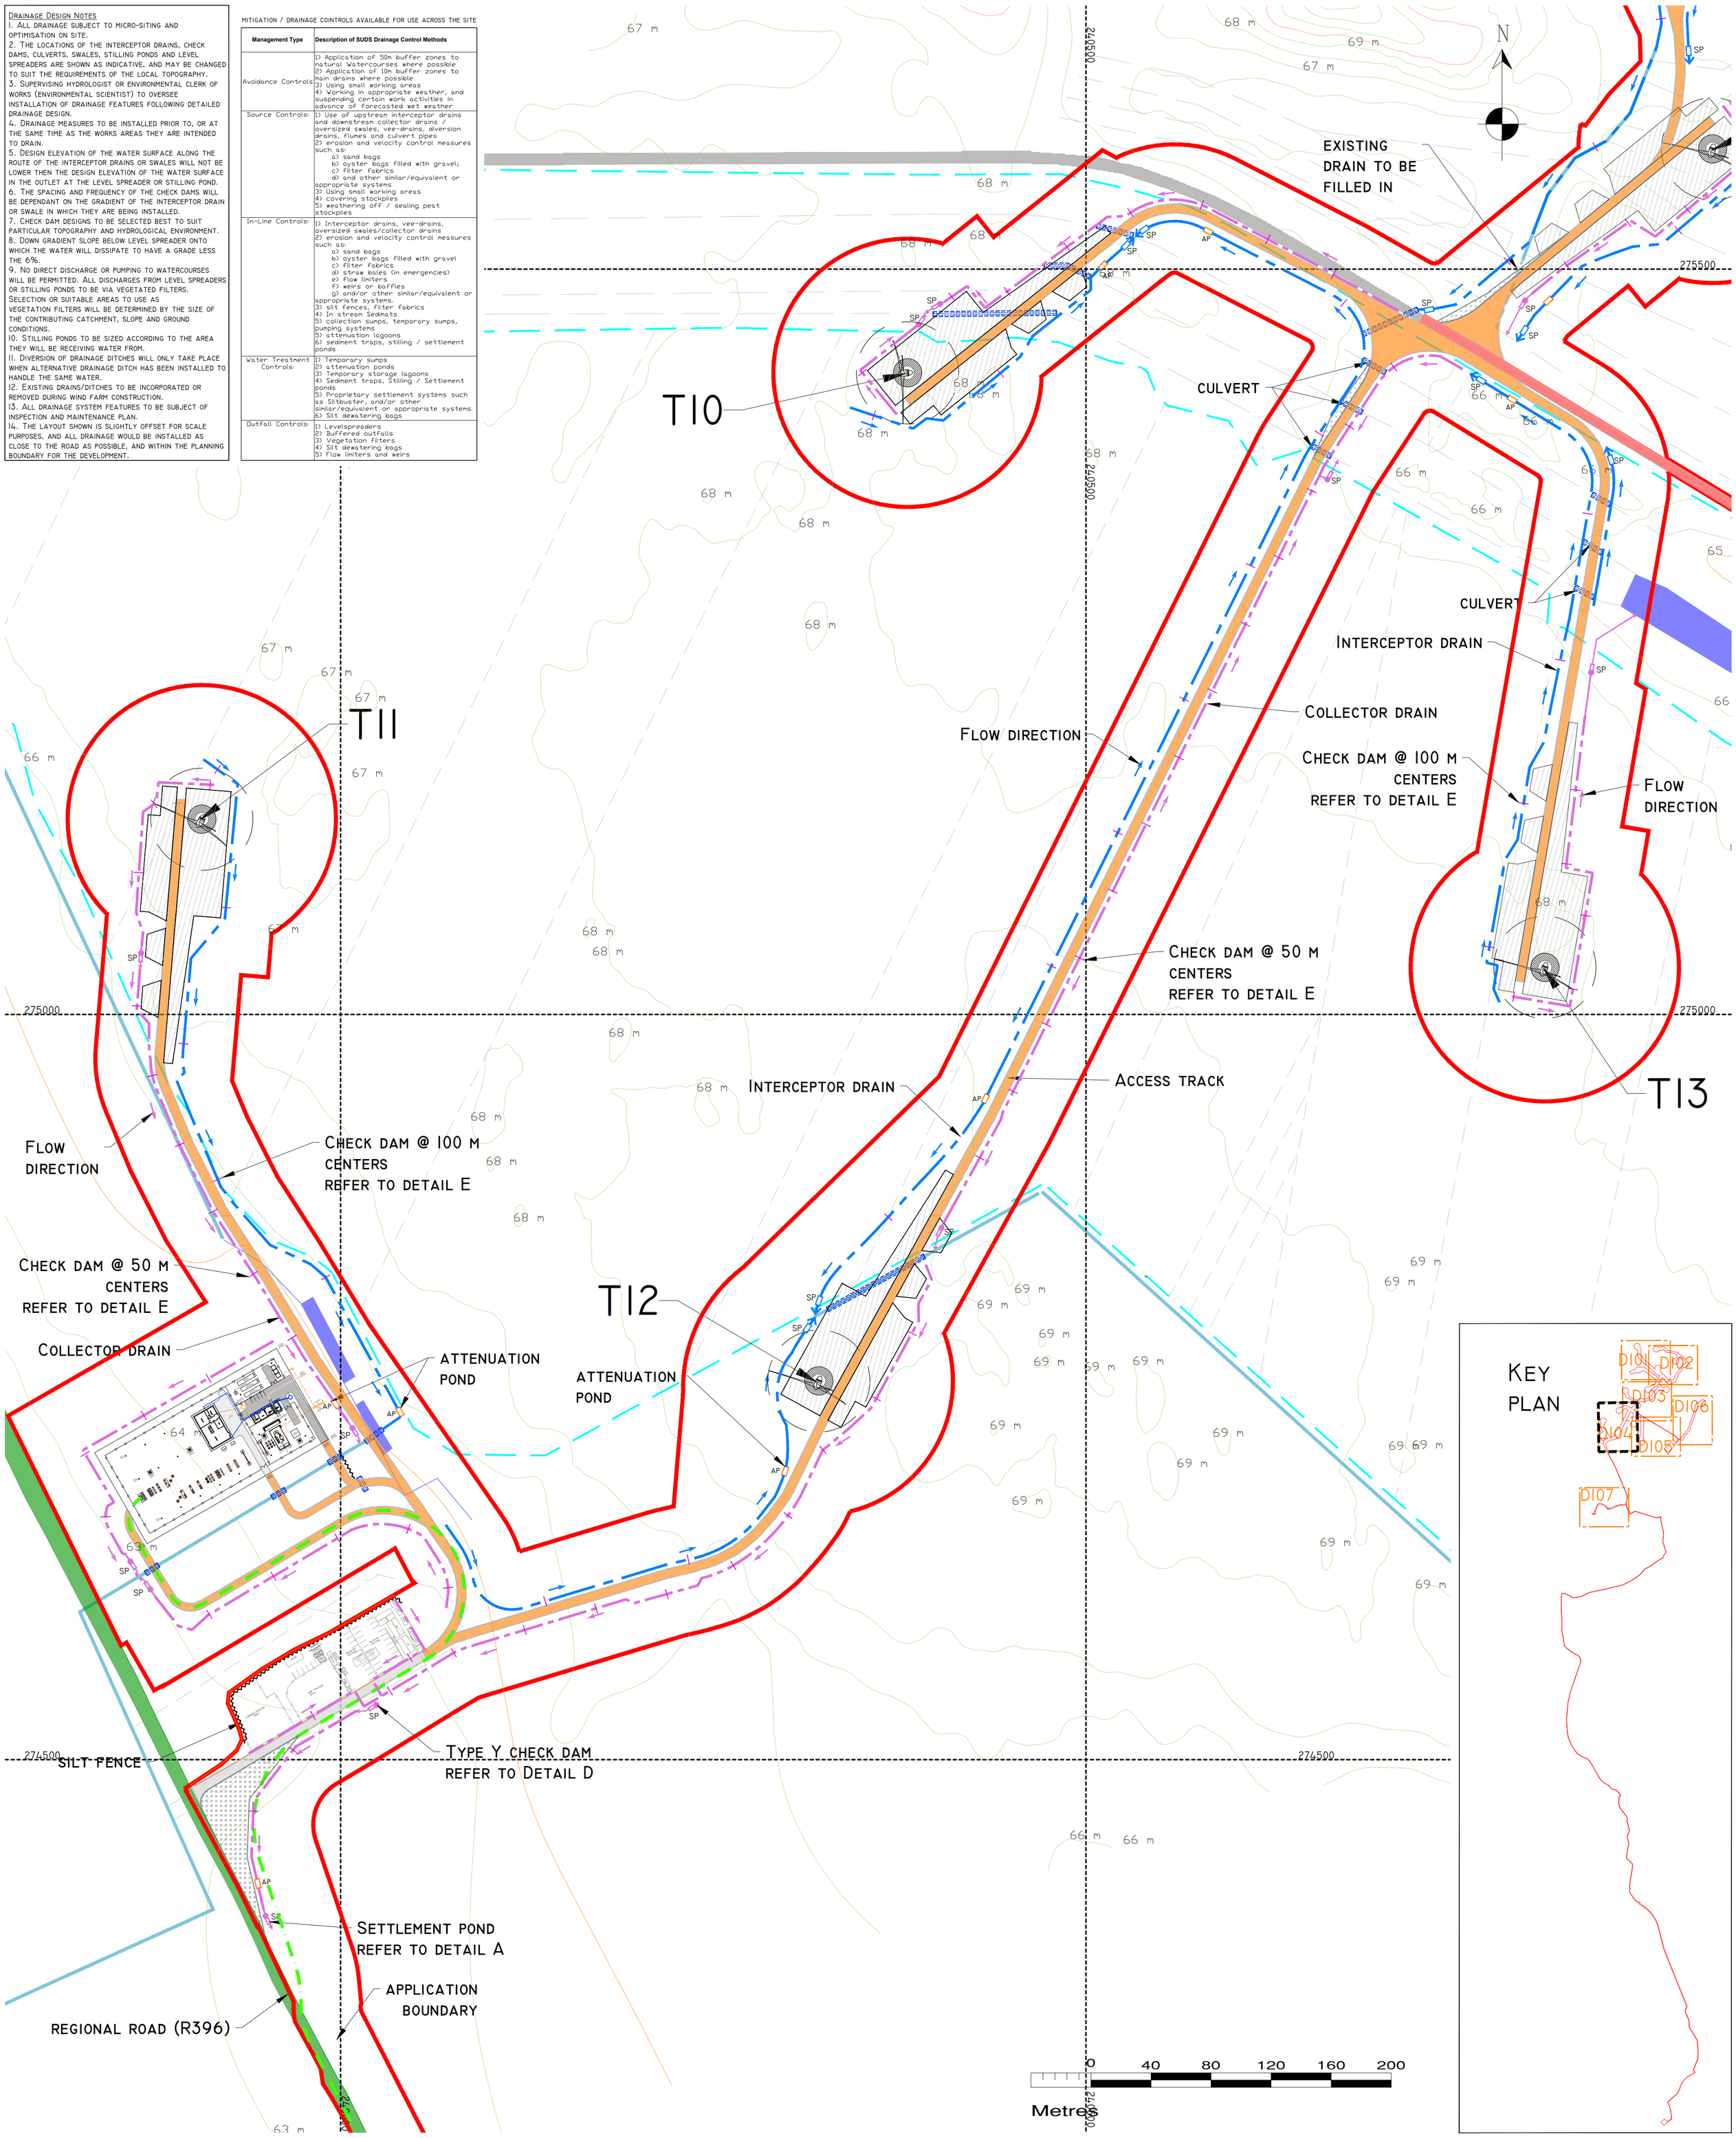

Drawing Legend :

Proposed Drainage
- Upstream Interceptor Ditches
- Direction of Flow
- Downstream Collector Ditches
- Settlement Pond (SP)
- Attenuation Pond (AP)
- Culvert
- Silt Fence (SF)
- Headland Drain
- Field Drain
- CR - New Stream/River Crossing Location
- Clear Span Bridge
- Existing Settlement Pond

- Application Boundary
- Existing ground surface majour contour (5 m interval)
- Existing ground surface minor contour (1 m interval)
- Rivers/Streams
- Lakes
- Natural Rivers/Streams 50m buffer
- Drain 10m buffer
- Lake 50m buffer
- Turbine and swept area
- Turbine foundation

- Regional Road
- Local Road
- Proposed Road
- Internal existing road to be upgraded
- External existing road to be upgraded
- Passing Bay
- Crane Platform
- Borrow Pit

Drawing Notes

1. Drawings issued are for planning application purposes only.
2. Copyright, all rights reserved. No part here with may be copied or reproduced partially or wholly in any form whatsoever without the prior notice of the copyright owner Hydro-Environmental Services.
3. Do not scale off this drawing. Figured metric dimensions only should be taken off this drawing.
4. All dimensions are in metres.

Ordnance Survey Ireland Licence No. EN 0044721
© Ordnance Survey Ireland/Government of Ireland

Date	Description	Chkd	Signed

Revisions

HYDRO ENVIRONMENTAL SERVICES
22 Lower Main St
Dungarvan
Co. Waterford
Ireland
tel: +353 (0) 58-44122
tel: +353 (0) 58-44244
email: info@hydroenvironmental.ie
web: www.hydroenvironmental.ie


Client: MKO

Job: Coole WF, Co. Westmeath

Title: Drainage Layout Sheet 4 of 7

Figure No: D104

Drawing No: P1320-2-0221-A1-D104-00A	
Sheet Size: A1	Project No.: P1320-2
Scale: 1:2,000 (A1)	Drawn By: MG/GD
Date: 17/02/2021	Checked By: MG

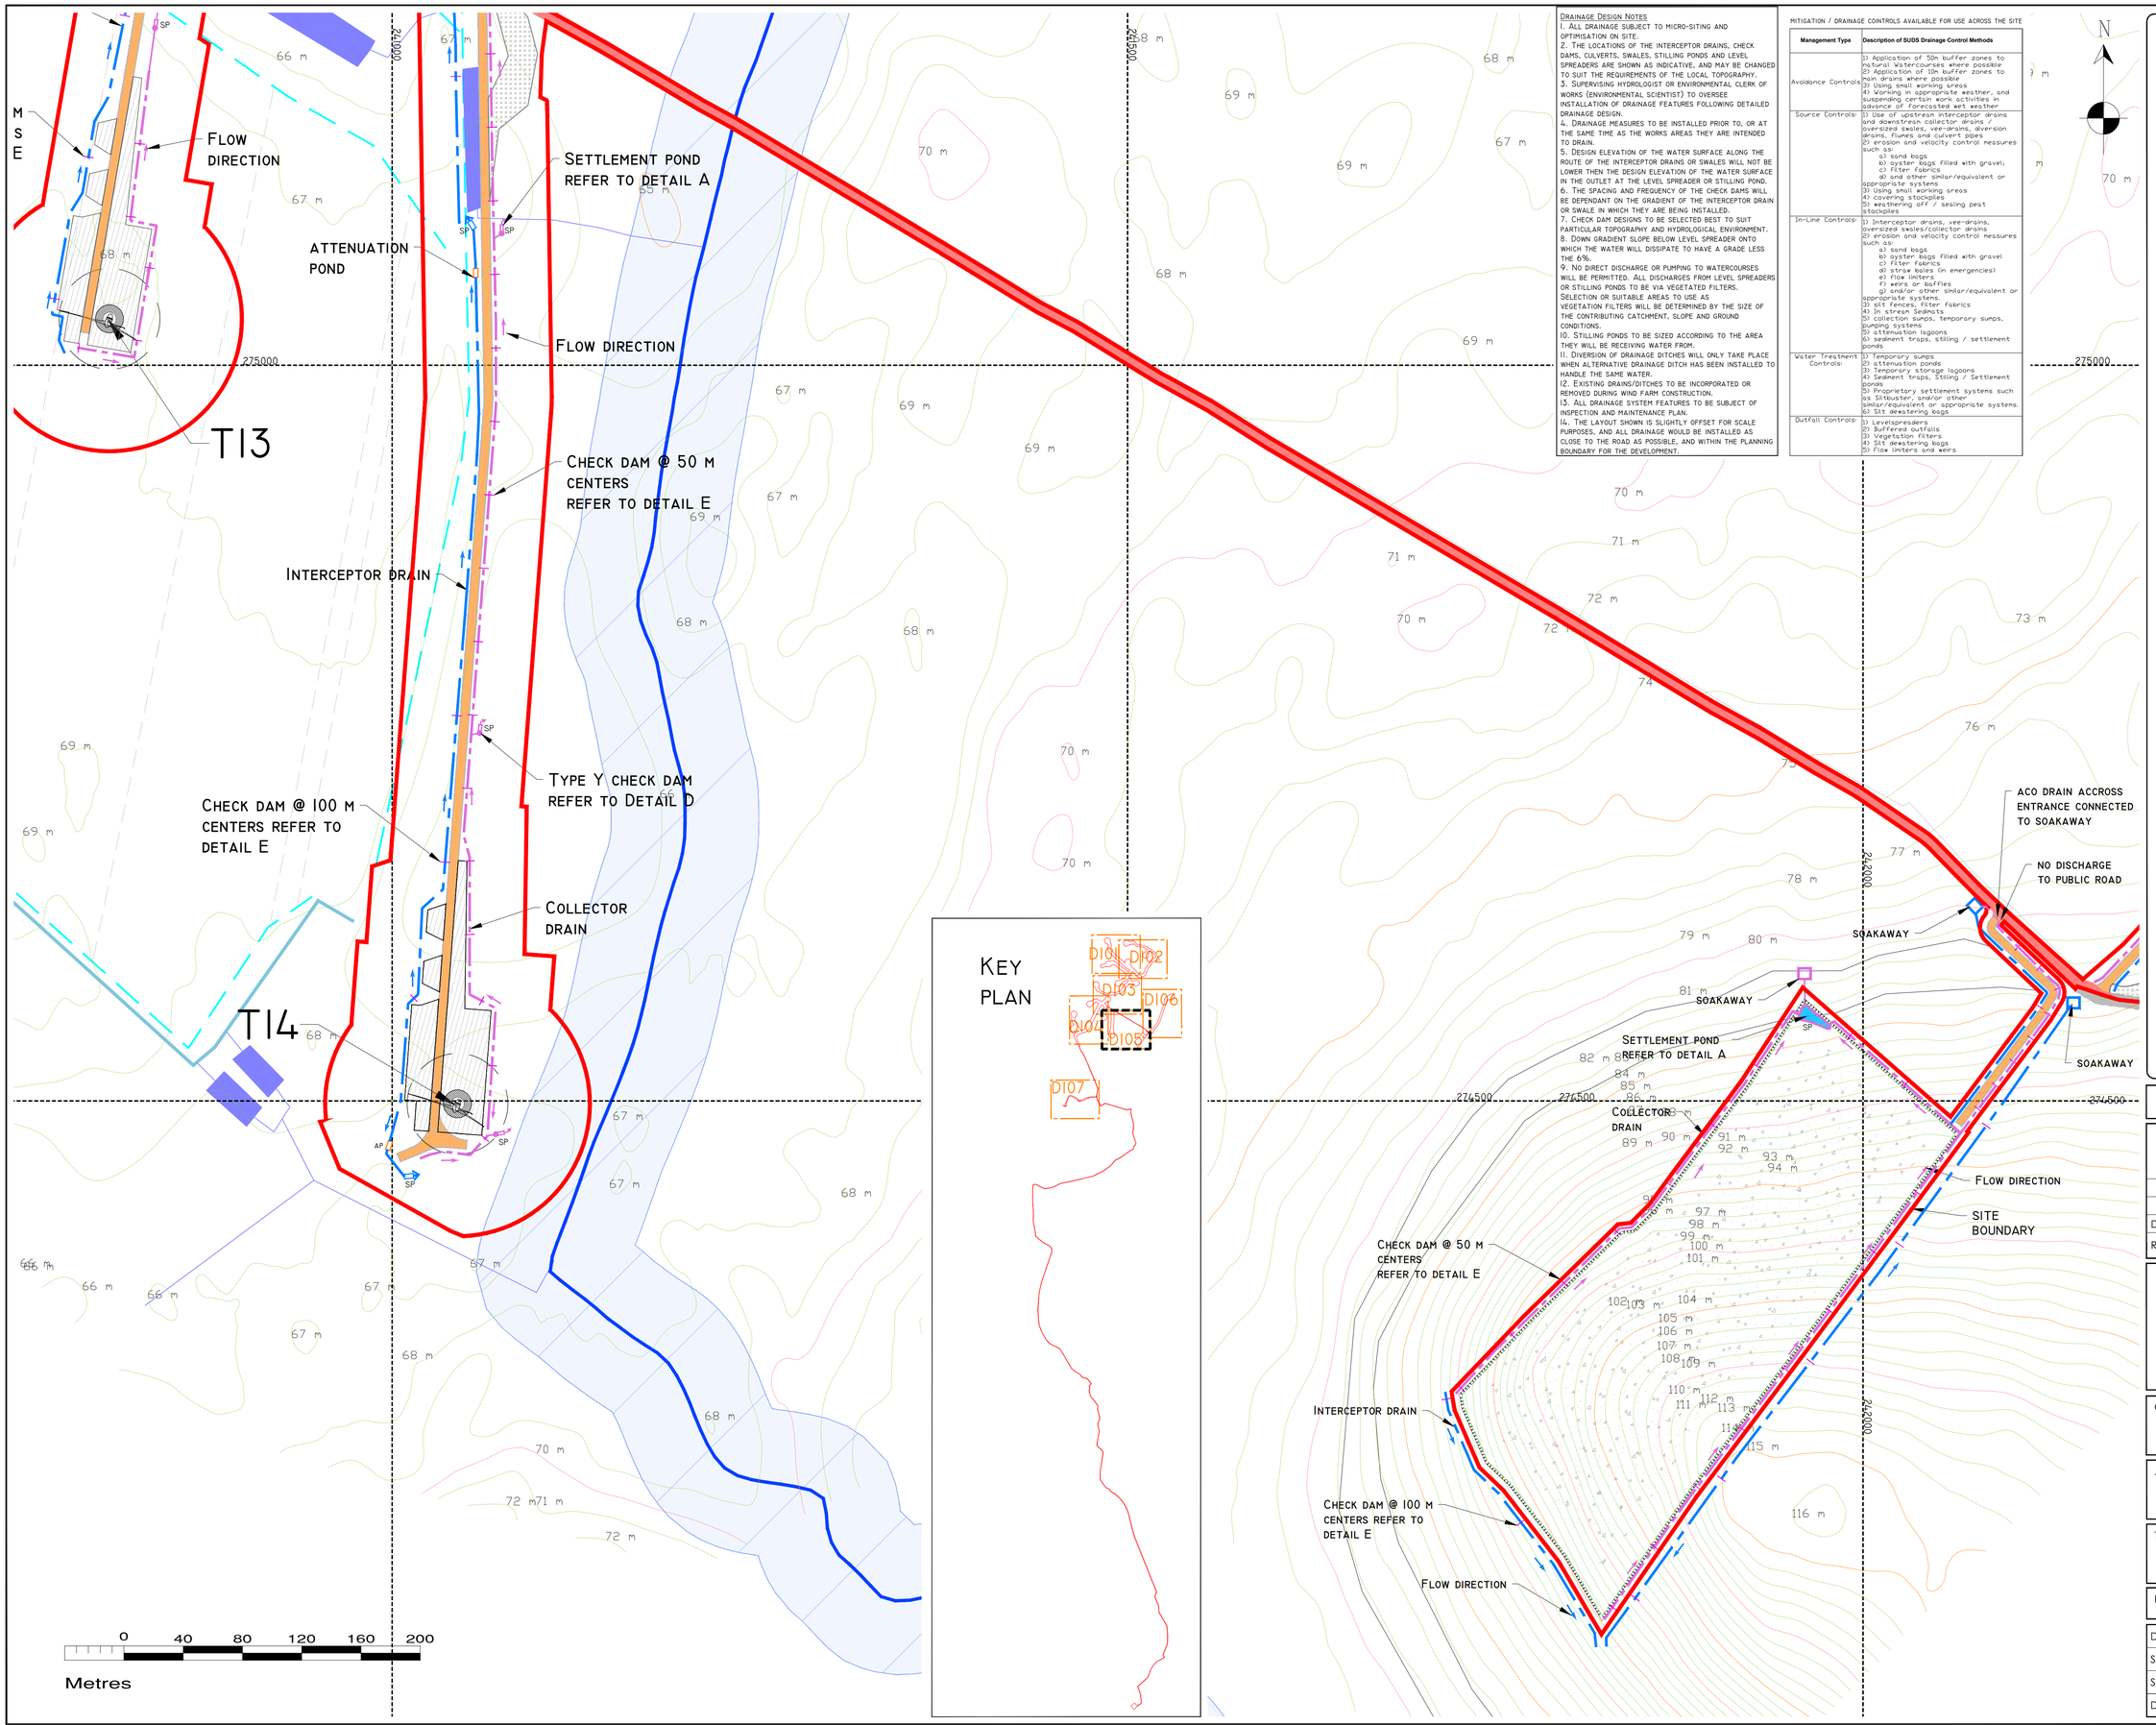

Drainage Design Notes

1. All drainage subject to micro-siting and optimisation on site.
2. The locations of the interceptor drains, check dams, culverts, swales, stilling ponds and level spreaders are shown as indicative, and may be changed to suit the requirements of the local topography.
3. Supervising hydrologist or environmental clerk of works (environmental scientist) to oversee installation of drainage features following detailed drainage design.
4. Drainage measures to be installed prior to, or at the same time as the works areas they are intended to drain.
5. Design elevation of the water surface along the route of the interceptor drains or swales will not be lower then the design elevation of the water surface in the outlet at the level spreader or stilling pond.
6. The spacing and frequency of the check dams will be dependant on the gradient of the interceptor drain or swale in which they are being installed.
7. Check dam designs to be selected best to suit particular topography and hydrological environment.
8. Down gradient slope below level spreader onto which the water will dissipate to have a grade less the 6%.
9. No direct discharge or pumping to watercourses will be permitted. All discharges from level spreaders or stilling ponds to be via vegetated filters. Selection or suitable areas to use as vegetation filters will be determined by the size of the contributing catchment, slope and ground conditions.
10. Stilling ponds to be sized according to the area they will be receiving water from.
11. Diversion of drainage ditches will only take place when alternative drainage ditch has been installed to handle the same water.
12. Existing drains/ditches to be incorporated or removed during wind farm construction.
13. All drainage system features to be subject of inspection and maintenance plan.
14. The layout shown is slightly offset for scale purposes, and all drainage would be installed as close to the road as possible, and within the planning boundary for the development.

Mitigation / Drainage Cointrols available for use across the site

Management Type	Description of SUDS Drainage Control Methods
Avoidance Controls:	1) Application of 50m buffer zones to natural watercourses where possible 2) Application of 10m buffer zones to main drains where possible 3) Using small working areas 4) Working in appropriate weather, and suspending certain work activities in advance of forecasted wet weather
Source Controls:	1) Use of upstream interceptor drains and downstream collector drains / oversized swales, vee-drains, diversion drains, flumes and culvert pipes 2) erosion and velocity control measures such as: a) sand bags b) oyster bags filled with gravel; c) Filter fabrics d) and other similar/equivalent or appropriate systems 3) Using small working areas 4) covering stockpiles 5) weathering off / sealing pest stockpiles
In-Line Controls:	1) Interceptor drains, vee-drains, oversized swales/collector drains 2) erosion and velocity control measures such as: a) sand bags b) oyster bags filled with gravel c) Filter fabrics d) straw bales (in emergencies) e) Flow limiters f) weirs or baffles g) and/or other similar/equivalent or appropriate systems 3) silt fences, filter fabrics 4) In stream Sediments 5) collection sumps, temporary sumps, pumping systems 5) attenuation lagoons 6) sediment traps, stilling / settlement ponds
Water Treatment Controls:	1) Temporary sumps 2) attenuation ponds 3) Temporary storage lagoons 4) Sediment traps, Stilling / Settlement ponds 5) Proprietary settlement systems such as Siltbuster, and/or other similar/equivalent or appropriate systems. 6) Silt dewatering bags
Outfall Controls:	1) Levelspreaders 2) Buffered outfalls 3) Vegetation filters 4) Silt dewatering bags 5) Flow limiters and weirs

Drawing Legend :

- Upstream Interceptor Ditches
- Direction of Flow
- Downstream Collector Ditches
- Settlement Pond (SP)
- Attenuation Pond (AP)
- Culvert
- Silt Fence (SF)
- Headland Drain
- Field Drain
- CR - New Stream/River Crossing Location
- Clear Span Bridge
- Existing Settlement Pond

Proposed Drainage

- Application Boundary
- Existing Ground Surface Majour Contour (5 m Interval)
- Existing Ground Surface Minor Contour (1 m Interval)
- Rivers/Streams
- Lakes
- Natural Rivers/Streams 50m Buffer
- Drain 10m Buffer
- Lake 50m Buffer
- Turbine and Swept Area
- Turbine Foundation
- Regional Road
- Local Road
- Proposed Road
- Internal Existing Road to be Upgraded
- External Existing Road to be Upgraded
- Passing Bay
- Crane Platform
- Borrow Pit

Project Design Drawing Notes

1. Drawings issued are for planning application purposes only.
2. Drawings not to be used for construction /contract conditions.
3. Copyright, all rights reserved. No part here with may be copied or reproduced partially or wholly in any form whatsoever without the prior notice of the copyright owner Hydro-Environmental Services.
4. Do not scale off this drawing. Figured metric dimensions only should be taken off this drawing.
5. All contractors, weather main or sub-contractors, must visit the site and are responsible for taking and checking any and all dimensions and levels that relate to the works.
6. The use of or reliance upon this drawing shall be deemed to be acceptance of these conditions of use unless otherwise agreed in writing, such written agreement to be sought from and issued by the copyright holder to the use or reliance upon this drawing.
7. Layout plans show typical Turbine rotor diameter as per turbine drawing.

Ordnance Survey Ireland Licence No. EN 0044721
© Ordnance Survey Ireland/Government of Ireland

Date	Description	Chkd	Signed

Revisions

HYDRO ENVIRONMENTAL SERVICES
22 Lower Main St
Dungarvan
Co. Waterford
Ireland
tel: +353 (0) 58-44122
tel: +353 (0) 58-44244
email: info@hydroenvironmental.ie
web: www.hydroenvironmental.ie

Client: MKO

Job: Coole WF, Co. Westmeath

Title: Drainage Layout Sheet 5 of 7

Figure No: DI05


Drawing No: P1320-2-0221-A1-D105-00A	
Sheet Size: A1	Project No.: P1320-2
Scale: 1:2,000 (A1)	Drawn By: MG/GD
Date: 17/02/2021	Checked By: MG

Drainage Design Notes

1. All drainage subject to micro-siting and optimisation on site.
2. The locations of the interceptor drains, check dams, culverts, swales, stilling ponds and level spreaders are shown as indicative, and may be changed to suit the requirements of the local topography.
3. Supervising hydrologist or environmental clerk of works (environmental scientist) to oversee installation of drainage features following detailed drainage design.
4. Drainage measures to be installed prior to, or at the same time as the works areas they are intended to drain.
5. Design elevation of the water surface along the route of the interceptor drains or swales will not be lower then the design elevation of the water surface in the outlet at the level spreader or stilling pond.
6. The spacing and frequency of the check dams will be dependant on the gradient of the interceptor drain or swale in which they are being installed.
7. Check dam designs to be selected best to suit particular topography and hydrological environment.
8. Down gradient slope below level spreader onto which the water will dissipate to have a grade less the 6%.
9. No direct discharge or pumping to watercourses will be permitted. All discharges from level spreaders or stilling ponds to be via vegetated filters. Selection or suitable areas to use as vegetation filters will be determined by the size of the contributing catchment, slope and ground conditions.
10. Stilling ponds to be sized according to the area they will be receiving water from.
11. Diversion of drainage ditches will only take place when alternative drainage ditch has been installed to handle the same water.
12. Existing drains/ditches to be incorporated or removed during wind farm construction.
13. All drainage system features to be subject of inspection and maintenance plan.
14. The layout shown is slightly offset for scale purposes, and all drainage would be installed as close to the road as possible, and within the planning boundary for the development.

Mitigation / drainage cointrols available for use across the site

Management Type	Description of SUDS Drainage Control Methods
Avoidance Controls:	1) Application of 50m buffer zones to natural Watercourses where possible 2) Application of 10m buffer zones to main drains where possible 3) Using small working areas 4) Working in appropriate weather, and suspending certain work activities in advance of forecasted wet weather
Source Controls:	1) Use of upstream interceptor drains and downstream collector drains / oversized swales, vee-drains, diversion drains, flumes and culvert pipes 2) erosion and velocity control measures such as: a) sand bags b) oyster bags filled with gravel; c) filter fabrics d) and other similar/equivalent or appropriate systems 3) Using small working areas 4) covering stockpiles 5) weathering off / sealing peat stockpiles
In-Line Controls:	1) Interceptor drains, vee-drains, oversized swales/collector drains 2) erosion and velocity control measures such as: a) sand bags b) oyster bags filled with gravel c) filter fabrics d) straw bales (in emergencies) e) flow limiters f) weirs or baffles g) and/or other similar/equivalent or appropriate systems. 3) silt fences, filter fabrics 4) In stream Sediments 5) collection sumps, temporary sumps, pumping systems 5) attenuation lagoons 6) sediment traps, stilling / settlement ponds
Water Treatment Controls:	1) Temporary sumps 2) attenuation ponds 3) Temporary storage lagoons 4) Sediment traps, Stilling / Settlement ponds 5) Proprietary settlement systems such as Siltbuster, and/or other similar/equivalent or appropriate systems. 6) Silt dewatering bags
Outfall Controls:	1) Levelspreaders 2) Buffered outfalls 3) Vegetation filters 4) Silt dewatering bags 5) Flow limiters and weirs

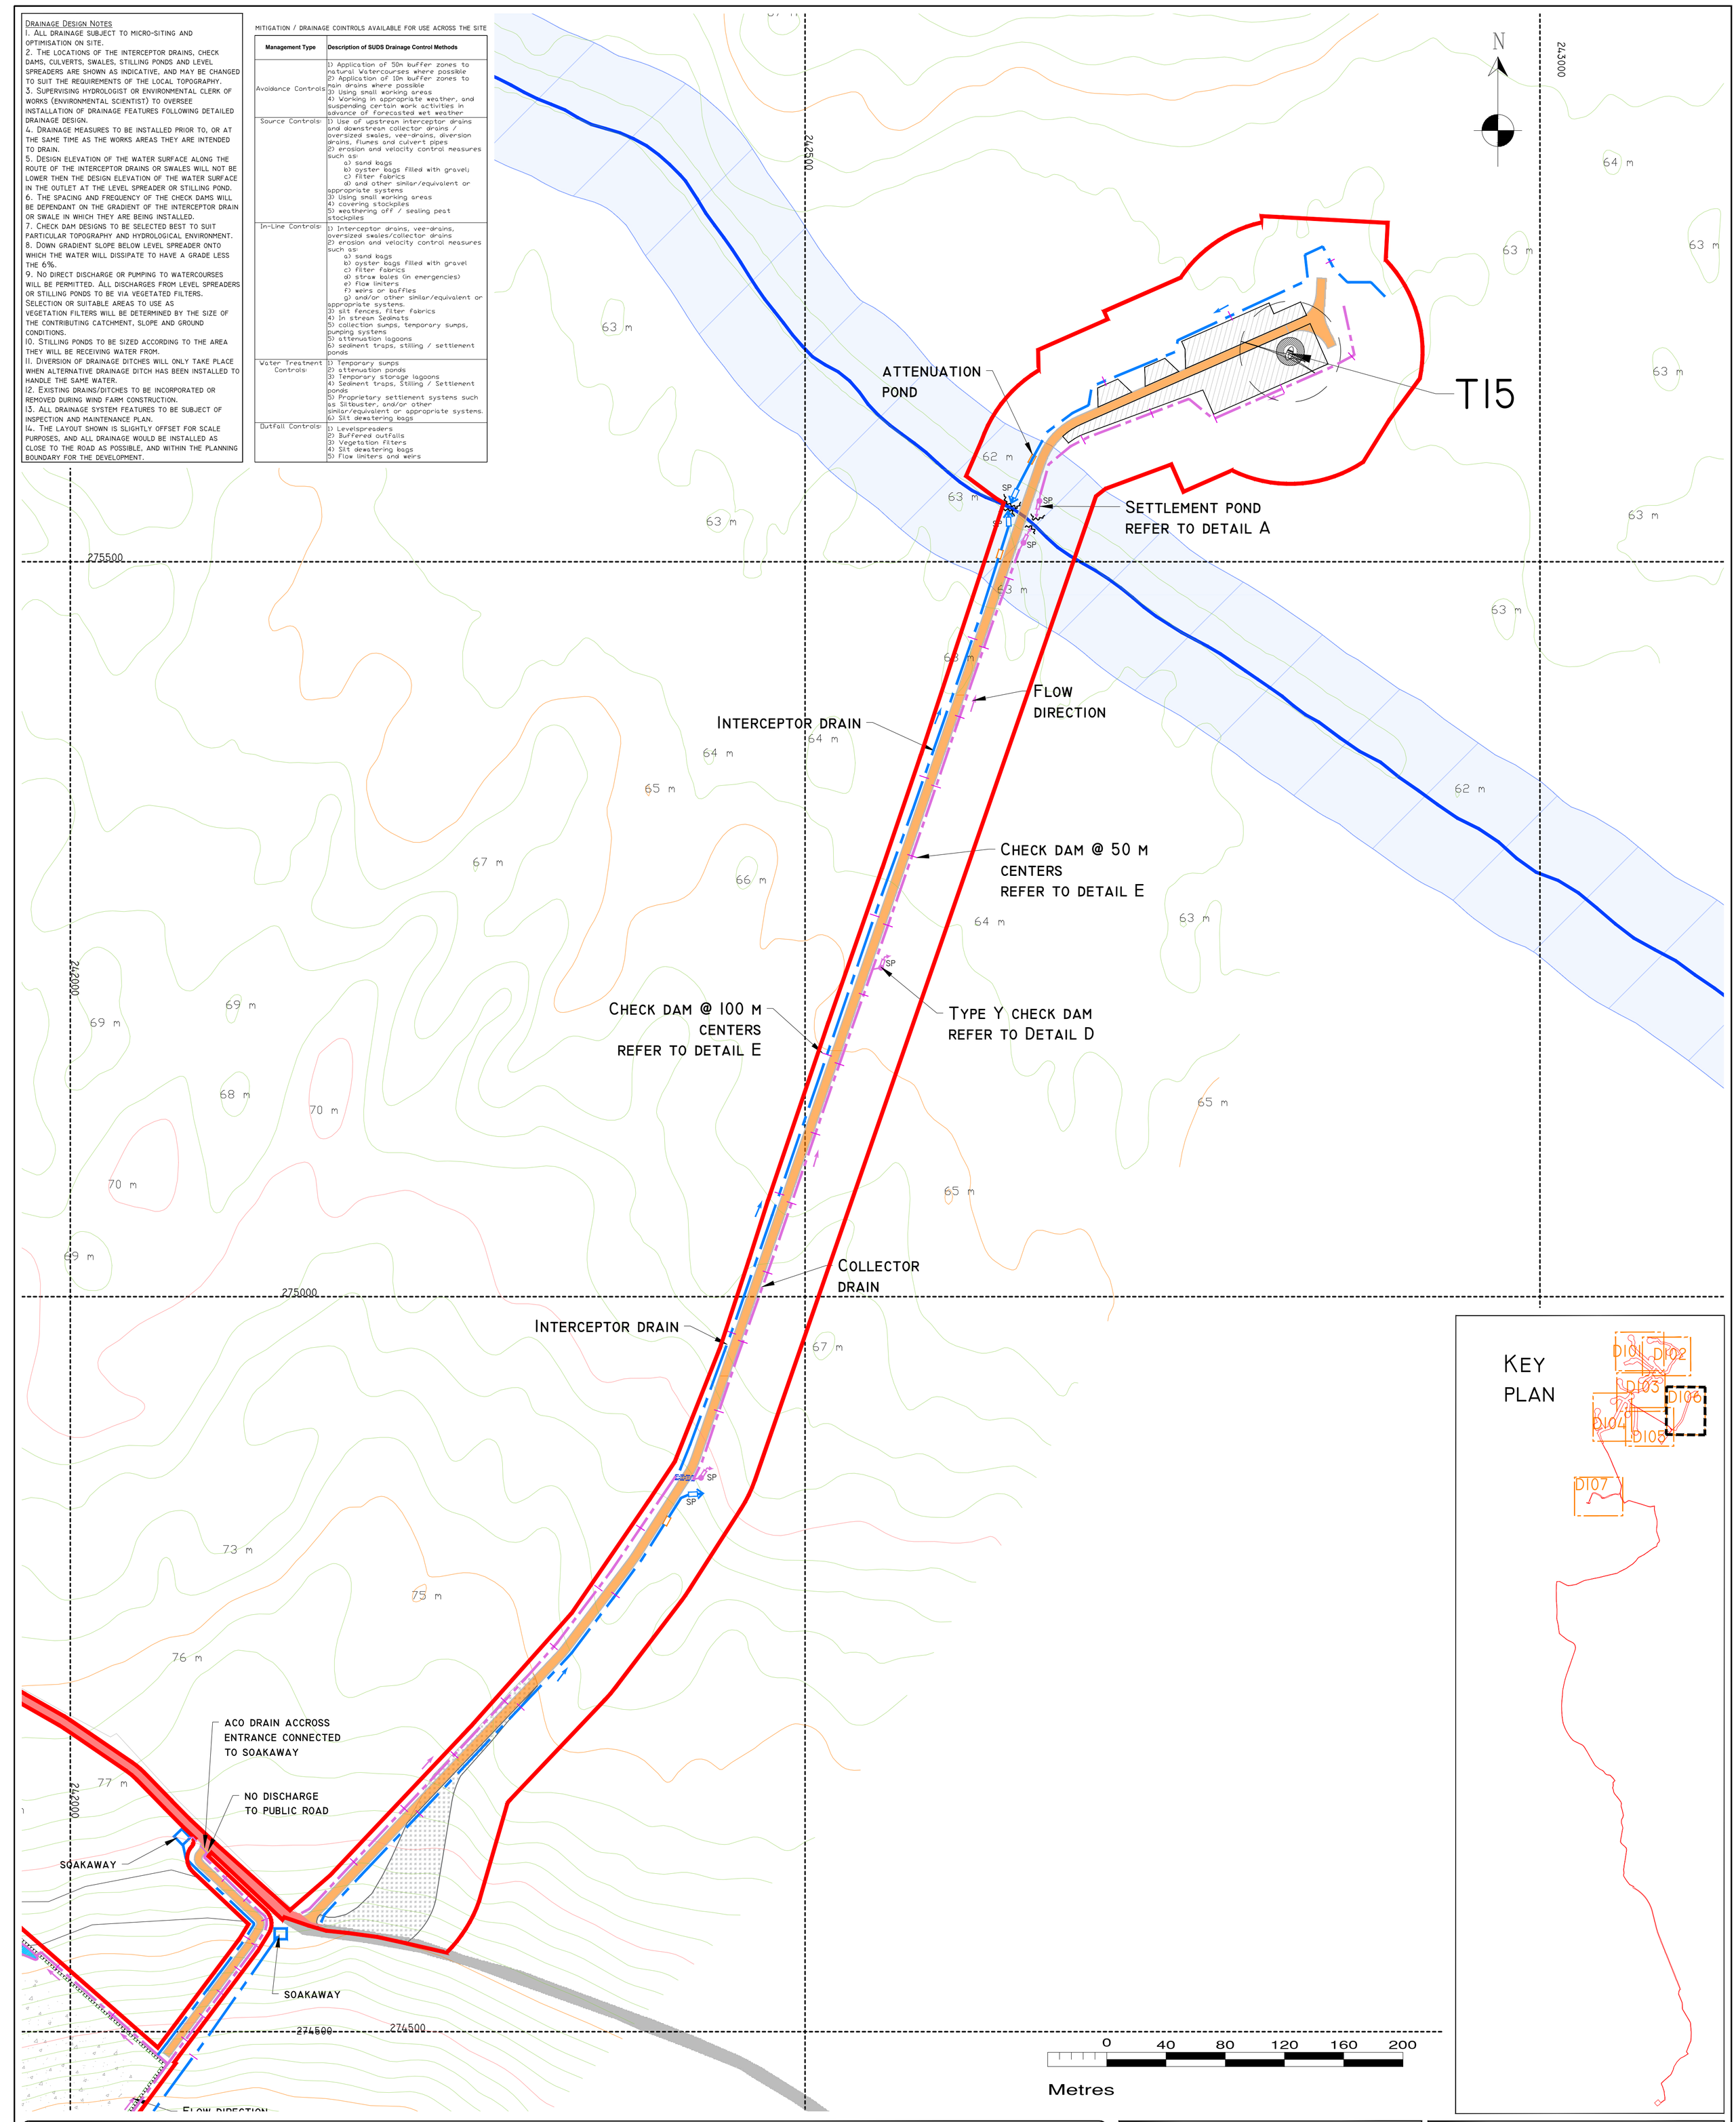

Key plan

0 40 80 120 160 200

Metres

Drawing Legend :

- Upstream Interceptor Ditches
- Direction of Flow
- Downstream Collector Ditches
- Settlement Pond (SP)
- Attenuation Pond (AP)
- culvert
- silt fence (SF)
- headland drain
- field drain
- CR - new stream/river crossing location
- clear span bridge
- existing settlement pond

Proposed Drainage

- application boundary
- Existing ground surface majour contour (5 m interval)
- Existing ground surface minor contour (1 m interval)
- rivers/streams
- Lakes
- natural rivers/streams 50m buffer
- drain 10m buffer
- Lake 50m buffer
- turbine and swept area
- turbine foundation
- regional road
- local road
- proposed road
- internal existing road to be upgraded
- external existing road to be upgraded
- passing bay
- crane platform
- borrow pit

Drawing Notes

1. Drawings issued are for planning application purposes only.
2. Copyright, all rights reserved. No part here with may be copied or reproduced partially or wholly in any form whatsoever without the prior notice of the copyright owner Hydro-Environmental Services.
3. Do not scale off this drawing. Figured metric dimensions only should be taken off this drawing.
4. All dimensions are in metres.

Ordnance Survey Ireland Licence No. EN 0044721
© Ordnance Survey Ireland/Government of Ireland

Date	Description	Chkd	Signed

Revisions

HYDRO ENVIRONMENTAL SERVICES
22 Lower Main St
Dungarvan
Co. Waterford
Ireland
tel: +353 (0) 58-44122
tel: +353 (0) 58-44244
email: info@hydroenvironmental.ie
web: www.hydroenvironmental.ie


Client: MKO

Job: Coole WF, Co. Westmeath

Title: Drainage Layout Sheet 6 of 7

Figure No: D106

Drawing No: P1320-2-0221-A1-D106-00A	
Sheet Size: A1	Project No.: P1320-2
Scale: 1:2,000 (A1)	Drawn By: MG/GD
Date: 17/02/2021	Checked By: MG

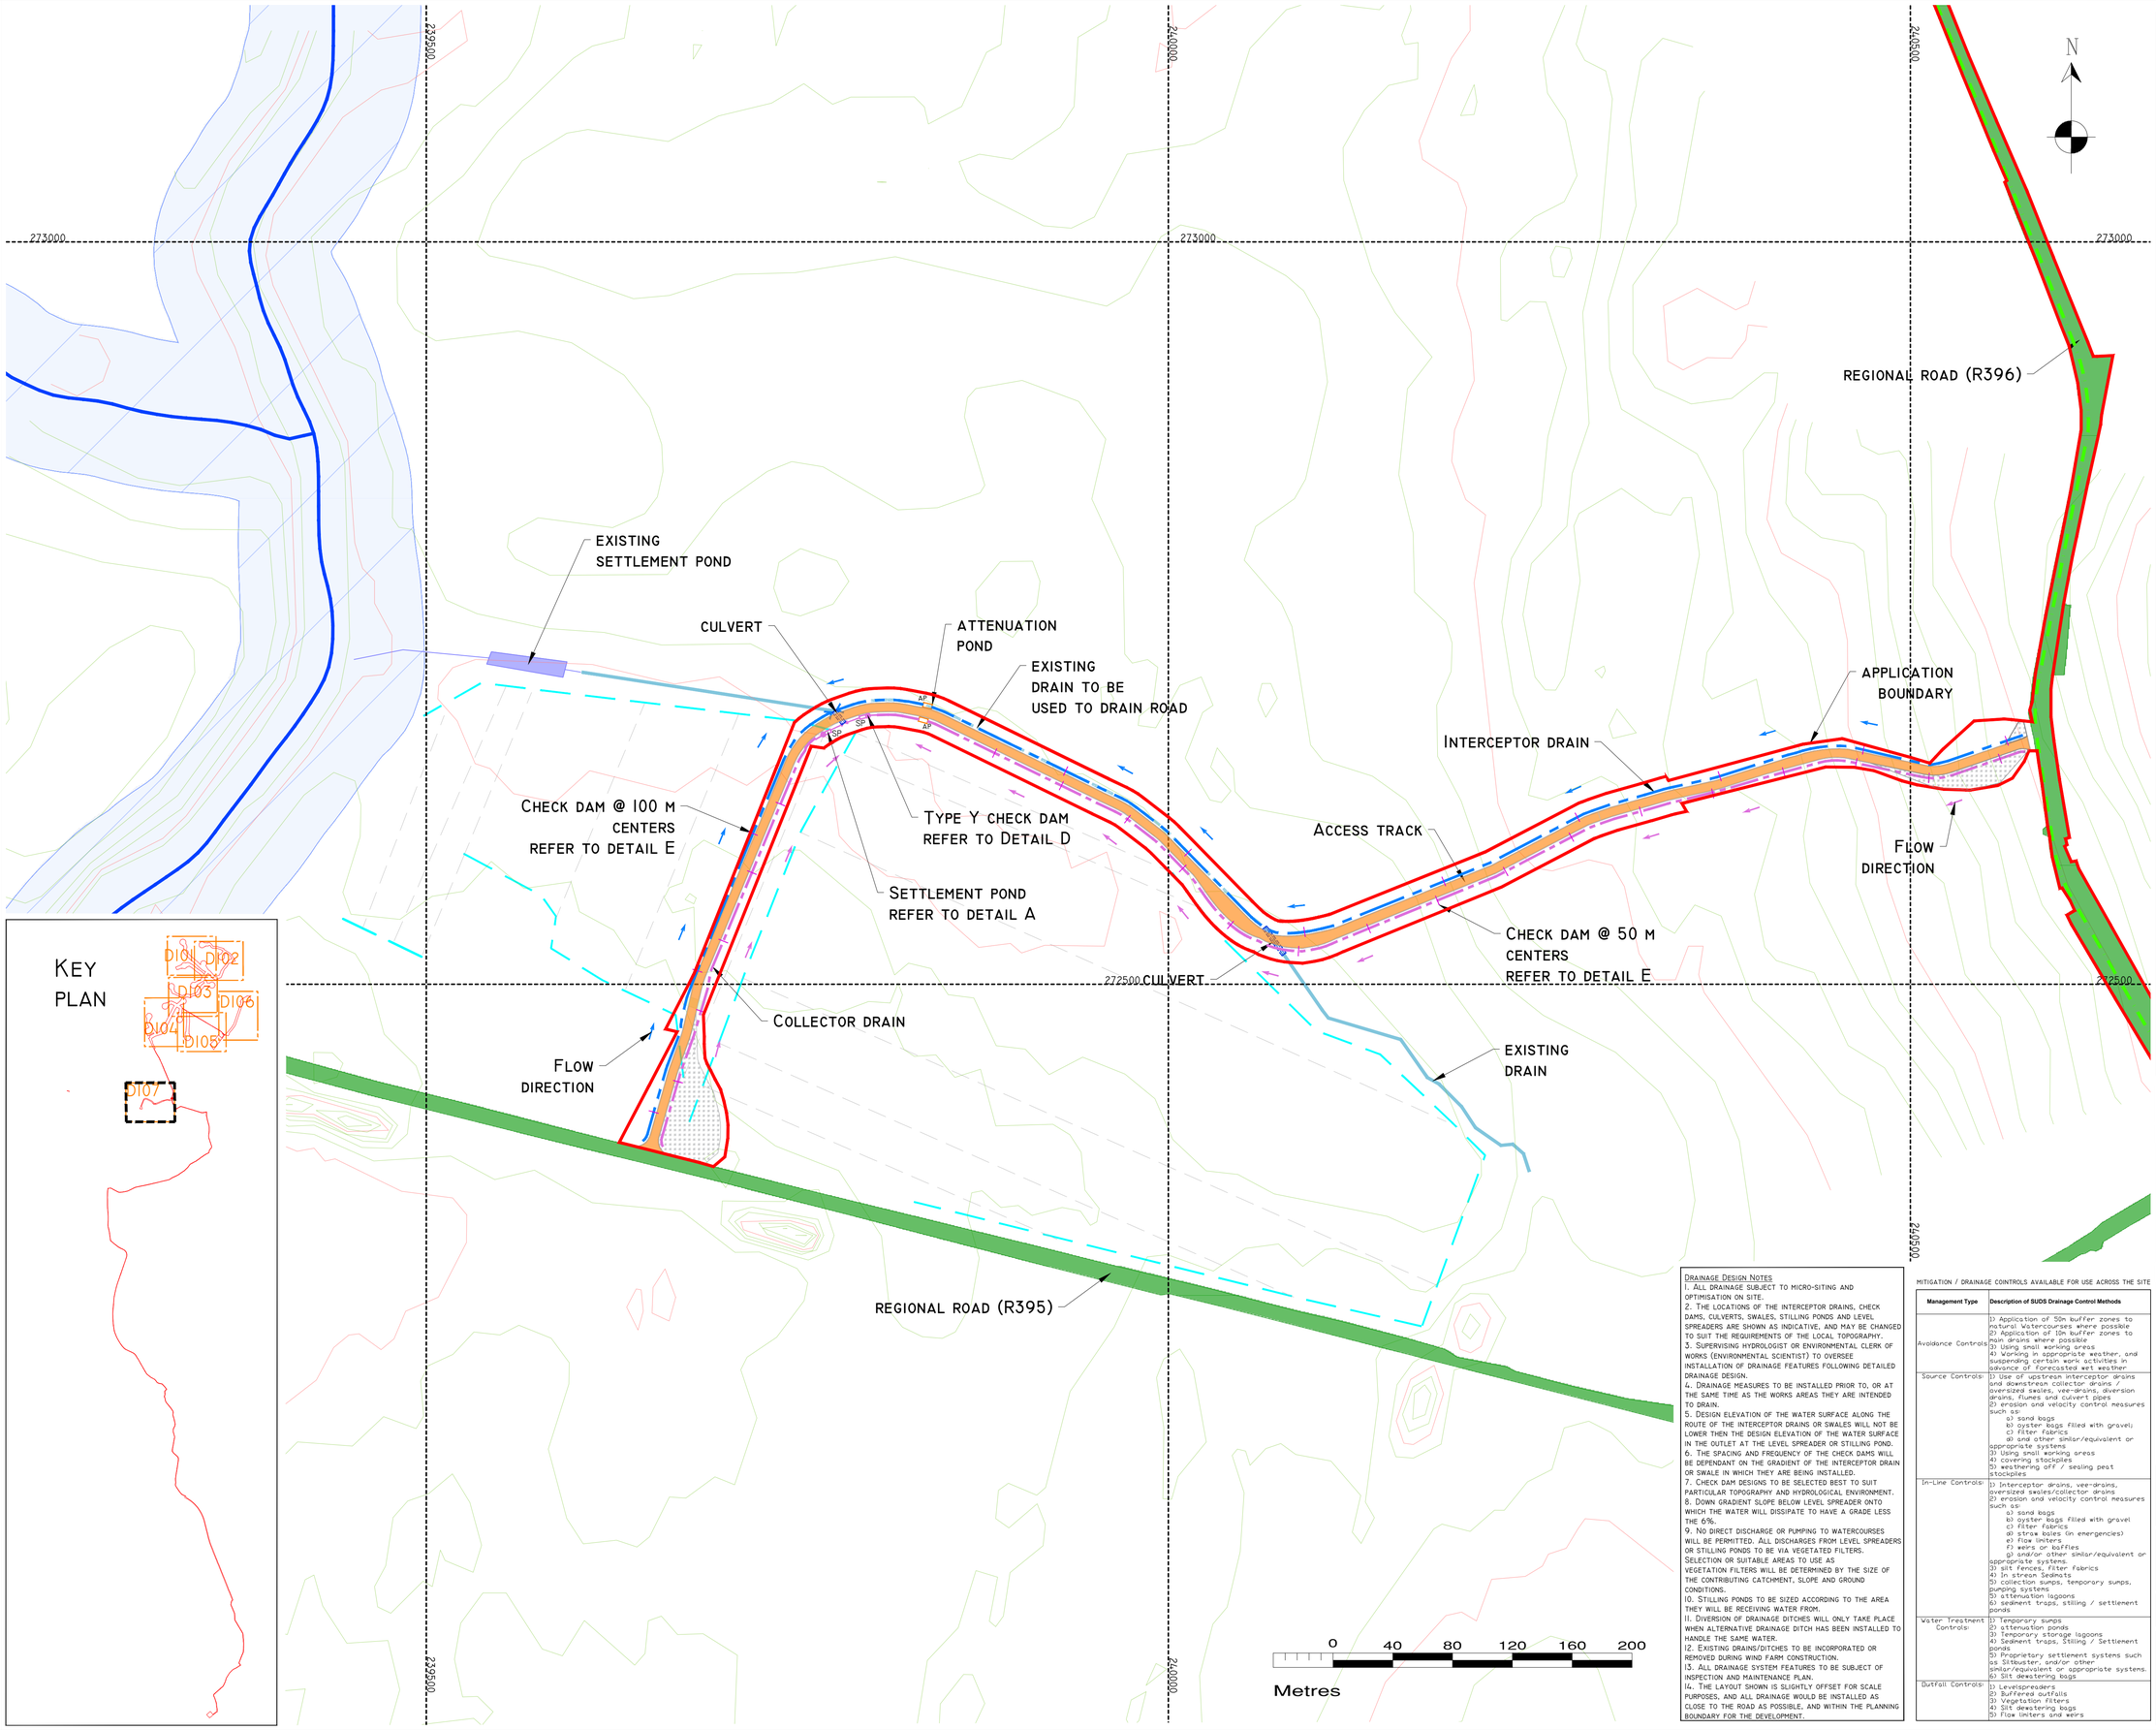

KEY PLAN

DRAWING LEGEND :

PROPOSED DRAINAGE
- UPSTREAM INTERCEPTOR DITCHES
- DIRECTION OF FLOW
- DOWNSTREAM COLLECTOR DITCHES
- SETTLEMENT POND (SP)
- ATTENUATION POND (AP)
- CULVERT
- SILT FENCE (SF)
- HEADLAND DRAIN
- FIELD DRAIN
- CR - NEW STREAM/RIVER CROSSING LOCATION
- CLEAR SPAN BRIDGE
- EXISTING SETTLEMENT POND

- APPLICATION BOUNDARY
- EXISTING GROUND SURFACE MAJOUR CONTOUR (5 M INTERVAL)
- EXISTING GROUND SURFACE MINOR CONTOUR (1 M INTERVAL)
- RIVERS/STREAMS
- LAKES
- NATURAL RIVERS/STREAMS 50M BUFFER
- DRAIN 10M BUFFER
- LAKE 50M BUFFER
- TURBINE AND SWEPT AREA
- TURBINE FOUNDATION
- REGIONAL ROAD
- LOCAL ROAD
- PROPOSED ROAD
- INTERNAL EXISTING ROAD TO BE UPGRADED
- EXTERNAL EXISTING ROAD TO BE UPGRADED
- PASSING BAY
- CRANE PLATFORM
- BORROW PIT

PROJECT DESIGN DRAWING NOTES

1. DRAWINGS ISSUED ARE FOR PLANNING APPLICATION PURPOSES ONLY.
2. DRAWINGS NOT TO BE USED FOR CONSTRUCTION /CONTRACT CONDITIONS.
3. COPYRIGHT, ALL RIGHTS RESERVED. NO PART HERE WITH MAY BE COPIED OR REPRODUCED PARTIALLY OR WHOLLY IN ANY FORM WHATSOEVER WITHOUT THE PRIOR NOTICE OF THE COPYRIGHT OWNER HYDRO-ENVIRONMENTAL SERVICES.
4. DO NOT SCALE OFF THIS DRAWING. FIGURED METRIC DIMENSIONS ONLY SHOULD BE TAKEN OFF THIS DRAWING.
5. ALL CONTRACTORS, WEATHER MAIN OR SUB-CONTRACTORS, MUST VISIT THE SITE AND ARE RESPONSIBLE FOR TAKING AND CHECKING ANY AND ALL DIMENSIONS AND LEVELS THAT RELATE TO THE WORKS.
6. THE USE OF OR RELIANCE UPON THIS DRAWING SHALL BE DEEMED TO BE ACCEPTANCE OF THESE CONDITIONS OF USE UNLESS OTHERWISE AGREED IN WRITING, SUCH WRITTEN AGREEMENT TO BE SOUGHT FROM AND ISSUED BY THE COPYRIGHT HOLDER TO THE USE OR RELIANCE UPON THIS DRAWING.
7. LAYOUT PLANS SHOW TYPICAL TURBINE ROTOR DIAMETER AS PER TURBINE DRAWING.

Ordnance Survey Ireland Licence No. EN 00447121
© Ordnance Survey Ireland/Government of Ireland

Date	Description	Chkd	Signed

Revisions

DRAINAGE DESIGN NOTES

1. ALL DRAINAGE SUBJECT TO MICRO-SITING AND OPTIMISATION ON SITE.
2. THE LOCATIONS OF THE INTERCEPTOR DRAINS, CHECK DAMS, CULVERTS, SWALES, STILLING PONDS AND LEVEL SPREADERS ARE SHOWN AS INDICATIVE, AND MAY BE CHANGED TO SUIT THE REQUIREMENTS OF THE LOCAL TOPOGRAPHY.
3. SUPERVISING HYDROLOGIST OR ENVIRONMENTAL CLERK OF WORKS (ENVIRONMENTAL SCIENTIST) TO OVERSEE INSTALLATION OF DRAINAGE FEATURES FOLLOWING DETAILED DRAINAGE DESIGN.
4. DRAINAGE MEASURES TO BE INSTALLED PRIOR TO, OR AT THE SAME TIME AS THE WORKS AREAS THEY ARE INTENDED TO DRAIN.
5. DESIGN ELEVATION OF THE WATER SURFACE ALONG THE ROUTE OF THE INTERCEPTOR DRAINS OR SWALES WILL NOT BE LOWER THEN THE DESIGN ELEVATION OF THE WATER SURFACE IN THE OUTLET AT THE LEVEL SPREADER OR STILLING POND.
6. THE SPACING AND FREQUENCY OF THE CHECK DAMS WILL BE DEPENDANT ON THE GRADIENT OF THE INTERCEPTOR DRAIN OR SWALE IN WHICH THEY ARE BEING INSTALLED.
7. CHECK DAM DESIGNS TO BE SELECTED BEST TO SUIT PARTICULAR TOPOGRAPHY AND HYDROLOGICAL ENVIRONMENT.
8. DOWN GRADIENT SLOPE BELOW LEVEL SPREADER ONTO WHICH THE WATER WILL DISSIPATE TO HAVE A GRADE LESS THE 6%.
9. NO DIRECT DISCHARGE OR PUMPING TO WATERCOURSES WILL BE PERMITTED. ALL DISCHARGES FROM LEVEL SPREADERS OR STILLING PONDS TO BE VIA VEGETATED FILTERS. SELECTION OR SUITABLE AREAS TO USE AS VEGETATION FILTERS WILL BE DETERMINED BY THE SIZE OF THE CONTRIBUTING CATCHMENT, SLOPE AND GROUND CONDITIONS.
10. STILLING PONDS TO BE SIZED ACCORDING TO THE AREA THEY WILL BE RECEIVING WATER FROM.
11. DIVERSION OF DRAINAGE DITCHES WILL ONLY TAKE PLACE WHEN ALTERNATIVE DRAINAGE DITCH HAS BEEN INSTALLED TO HANDLE THE SAME WATER.
12. EXISTING DRAINS/DITCHES TO BE INCORPORATED OR REMOVED DURING WIND FARM CONSTRUCTION.
13. ALL DRAINAGE SYSTEM FEATURES TO BE SUBJECT OF INSPECTION AND MAINTENANCE PLAN.
14. THE LAYOUT SHOWN IS SLIGHTLY OFFSET FOR SCALE PURPOSES, AND ALL DRAINAGE WOULD BE INSTALLED AS CLOSE TO THE ROAD AS POSSIBLE, AND WITHIN THE PLANNING BOUNDARY FOR THE DEVELOPMENT.

MITIGATION / DRAINAGE CONTROLS AVAILABLE FOR USE ACROSS THE SITE

Management Type	Description of SUDS Drainage Control Methods
Avoidance Controls	1) Application of 50m buffer zones to natural Watercourses where possible 2) Application of 10m buffer zones to main drains where possible 3) Using small working areas 4) Working in appropriate weather, and suspending certain work activities in advance of forecasted wet weather
Source Controls	1) Use of upstream interceptor drains and downstream collector drains / oversized swales, vee-drains, diversion drains, flumes and culvert pipes 2) erosion and velocity control measures such as a) sand bags b) oyster bags filled with gravel; c) filter fabrics d) and other similar/equivalent or appropriate systems 3) Using small working areas 4) covering stockpiles 5) weathering off / sealing peat stockpiles
In-Line Controls	1) Interceptor drains, vee-drains, oversized swales/collector drains 2) erosion and velocity control measures such as a) sand bags b) oyster bags filled with gravel c) filter fabrics d) straw bales (in emergencies) e) flow inters f) weirs or baffles g) and/or other similar/equivalent or appropriate systems. 3) silt fences, filter fabrics 4) In stream Sedmats 5) collection sumps, temporary sumps, pumping systems 5) attenuation lagoons 6) sediment traps, stilling / settlement ponds
Water Treatment Controls	1) Temporary sumps 2) attenuation ponds 3) Temporary storage lagoons 4) Sediment traps, Stilling / Settlement ponds 5) Proprietary settlement systems such as Siltbuster, and/or other similar/equivalent or appropriate systems. 6) Silt dewatering bags
Outfall Controls	1) Levelspreaders 2) Buffered outfalls 3) Vegetation filters 4) Silt dewatering bags 5) Flow limiters and weirs

HYDRO ENVIRONMENTAL SERVICES
22 Lower Main St
Dungarvan
Co. Waterford
Ireland
tel: +353 (0) 58-44122
tel: +353 (0) 58-44244
email: info@hydroenvironmental.ie
web: www.hydroenvironmental.ie

Client: MKO


Job: COOLE WF, CO. WESTMEATH

Title: DRAINAGE LAYOUT SHEET 7 OF 7

Figure No: DI07


Drawing No: P1320-2-0221-A1-D107-00A	
Sheet Size: A1	Project No.: P1320-2
Scale: 1:2,000 (A1)	Drawn By: MG/GD
Date: 17/02/2021	Checked By: MG

DETAIL A

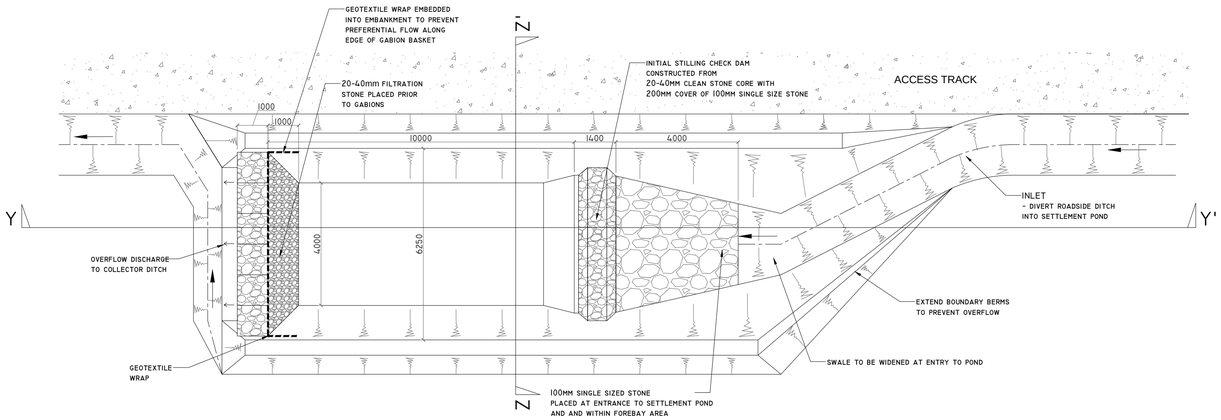


TYPICAL ROAD SIDE SETTLEMENT POND DETAIL

SCALE 1:200 (NOTE DIMENSIONS VARY DEPENDING ON CATCHMENT SIZE)

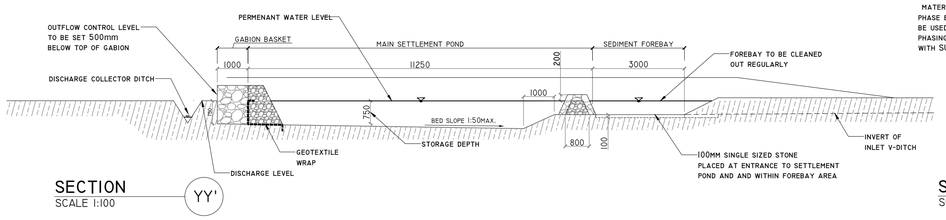

SECTION YY'

SCALE 1:100

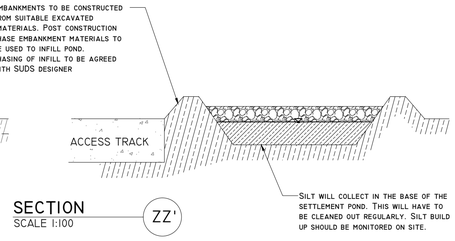

SECTION ZZ'


SCALE 1:100

DETAIL B


PEAT DITCH SILT TRAP

SCALE 1:25


PLAN - EXISTING PEAT DITCH

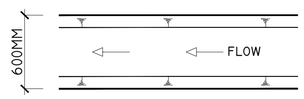


CROSS SECTION

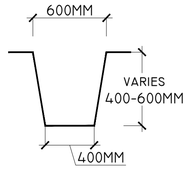

PLAN - PEAT DITCH SILT TRAP

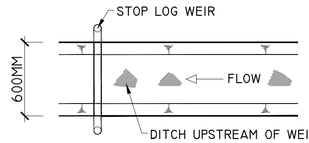

CROSS SECTION

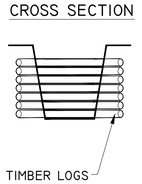


DETAIL C

TYPICAL PEATLAND SITE SETTLEMENT POND DETAIL


SCALE 1:200

PLAN

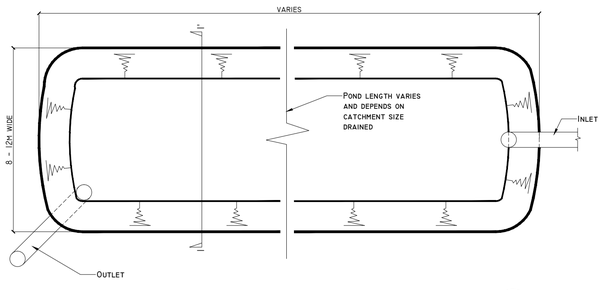

SECTION II'


SCALE 1:100

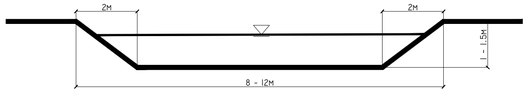

NOTES-

- ALL SETTLEMENT PONDS OPERATE TO LICENCE REQUIREMENTS OF IPPC LICENCE REG No. P0914-01 AND P0974-01.
- SIZING LIKELY BASED ON ACCUMULATION OF 100 M^3/HA/YEAR SILT
- PONDS TYPICALLY CLEANED MINIMUM TWICE A YEAR (I.E. SILT DESIGN CAPACITY OF LAGOONS, MIN 50 M^3 PER NET HA OF BOG SERVICED), ONCE BEFORE DITCHING AND ONCE BEFORE HARVESTING, OR AS INSPECTIONS MAY DICTATE
- GENERALLY - 8 - 12 M WIDE, AND 1 - 1.5 M DEEP
- LIKELY VELOCITY THRESHOLD OF 0.1 M/SEC


DETAIL D

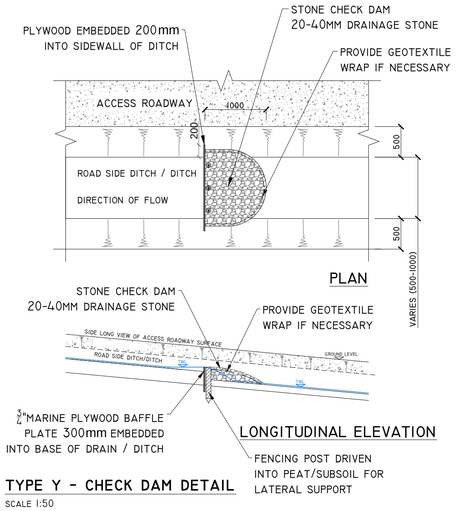

TYPE Y - CHECK DAM DETAIL

SCALE 1:50

DETAIL E

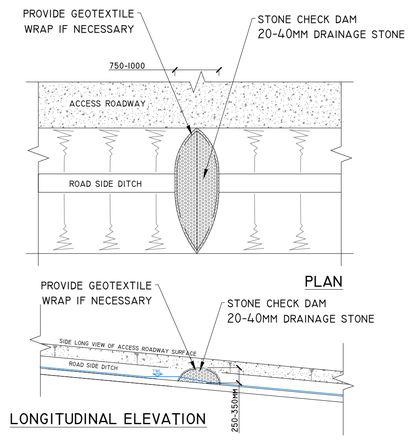

TYPE X - CHECK DAM DETAIL

SCALE 1:50

PROJECT DESIGN DRAWING NOTES

1. DRAWINGS ISSUED ARE FOR PLANNING APPLICATION PURPOSES ONLY. PLEASE NOTE THIS DRAWING IS FOR PLANNING PURPOSES ONLY, AND FURTHUR DETAILED SPECIFICATION WILL BE REQUIRED FOR THE COMPLETION OF THE WORKS TO ENSURE THEY MEET REQUIRED DESIGN STANDARDS, AND PLANNING CONDITIONS.
2. DRAWINGS NOT TO BE USED FOR CONSTRUCTION /CONTRACT CONDITIONS.
3. COPYRIGHT, ALL RIGHTS RESERVED. NO PART HERE WITH MAY BE COPIED OR REPRODUCED PARTIALLY OR WHOLLY IN ANY FORM WHATSOEVER WITHOUT THE PRIOR NOTICE OF THE COPYRIGHT OWNER HYDRO-ENVIRONMENTAL SERVICES.
4. DO NOT SCALE OFF THIS DRAWING. FIGURED METRIC DIMENSIONS ONLY SHOULD BE TAKEN OFF THIS DRAWING.
5. ALL CONTRACTORS, WHETHER MAIN OR SUB-CONTRACTORS, MUST VISIT THE SITE AND ARE RESPONSIBLE FOR TAKING AND CHECKING ANY AND ALL DIMENSIONS AND LEVELS THAT RELATE TO THE WORKS.
6. THE USE OF OR RELIANCE UPON THIS DRAWING SHALL BE DEEMED TO BE ACCEPTANCE OF THESE CONDITIONS OF USE UNLESS OTHERWISE AGREED IN WRITING, SUCH WRITTEN AGREEMENT TO BE SOUGHT FROM AND ISSUED BY THE COPYRIGHT HOLDER TO THE USE OR RELIANCE UPON THIS DRAWING.
7. DRAINAGE SYSTEMS ARE OFFSET AT A DISTANCE APPROPRIATE TO THE SCALE OF THIS DRAWING. ALL DRAINAGE WILL BE LOCATED ADJACENT TO INFRASTRUCTURE, AS APPROPRIATE ACROSS THE SITE.

DRAINAGE DESIGN NOTES

1. ALL DRAINAGE SUBJECT TO MICRO-SITING AND OPTIMISATION ON SITE.
2. THE LOCATIONS OF THE INTERCEPTOR DRAINS, CHECK DAMS, CULVERTS, SWALES, SETTLEMENT PONDS AND LEVEL SPREADERS ARE SHOWN AS INDICATIVE, AND MAY BE CHANGED TO SUIT THE REQUIREMENTS OF THE LOCAL TOPOGRAPHY.
3. SUPERVISING HYDROLOGIST OR ENVIRONMENTAL CLERK OF WORKS (ENVIRONMENTAL SCIENTIST) TO OVERSEE INSTALLATION OF DRAINAGE FEATURES FOLLOWING DETAILED DRAINAGE DESIGN.
4. DRAINAGE MEASURES TO BE INSTALLED PRIOR TO, OR AT THE SAME TIME AS THE WORKS AREAS THEY ARE INTENDED TO DRAIN.
5. DESIGN ELEVATION OF THE WATER SURFACE ALONG THE ROUTE OF THE INTERCEPTOR DRAINS OR SWALES WILL NOT BE LOWER THEN THE DESIGN ELEVATION OF THE WATER SURFACE IN THE OUTLET AT THE LEVEL SPREADER OR SETTLEMENT POND.
6. THE SPACING AND FREQUENCY OF THE CHECK DAMS WILL BE DEPENDANT ON THE GRADIENT OF THE INTERCEPTOR DRAIN OR SWALE IN WHICH THEY ARE BEING INSTALLED.
7. CHECK DAM DESIGNS TO BE SELECTED BEST TO SUIT PARTICULAR TOPOGRAPHY AND HYDROLOGICAL ENVIRONMENT.
8. DOWN GRADIENT SLOPE BELOW LEVEL SPREADER ONTO WHICH THE WATER WILL DISSIPATE TO HAVE A GRADE <6%.
9. NO DIRECT DISCHARGE OR PUMPING TO WATERCOURSES WILL BE PERMITTED. ALL DISCHARGES FROM LEVEL SPREADERS OR STILLING PONDS TO BE VIA VEGETATED FILTERS. SELECTION OF SUITABLE AREAS TO USE AS VEGETATION FILTERS WILL BE DETERMINED BY THE SIZE OF THE CONTRIBUTING CATCHMENT, SLOPE AND GROUND CONDITIONS.
10. SETTLEMENT PONDS TO BE SIZED ACCORDING TO THE CATCHMENT AREA THEY WILL BE RECEIVING WATER FROM.
11. DIVERSION OF DRAINAGE DITCHES WILL ONLY TAKE PLACE WHEN ALTERNATIVE DRAINAGE DITCH HAS BEEN INSTALLED TO HANDLE THE SAME WATER.
12. EXISTING DRAINS/DITCHES TO BE INCONPORATED OR REMOVED DURING WIND FARM CONSTRUCTION.
13. ALL DRAINAGE SYSTEM FEATURES TO BE SUBJECT OF INSPECTION AND MAINTENANCE PLAN.
14. THE LAYOUT SHOWN IS SLIGHTLY OFFSET FOR SCALE PURPOSES, AND ALL DRAINAGE WILL BE INSTALLED AS CLOSE TO ACCESS TRACKS/ROADS AS POSSIBLE.

Date	Description	Chkd	Signed
08.02.21	Planning - Rev A	M.G.	M.Gill

Revisions

HYDRO ENVIRONMENTAL SERVICES
22 Lower Main St, Dungarvan, Co. Waterford, Ireland
tel: +353 (0) 58-44122
tel: +353 (0) 58-44244
email: info@hydroenvironmental.ie
web: www.hydroenvironmental.ie

Client: MKO

Job: COOLE WF, CO. WESTMEATH

Title: DRAINAGE DETAILS I


Figure No: 501

Drawing No: P1320--2-0221-A1-501-00A	
Sheet Size: A1	Project No.: P1320-2
Scale: as shown (A1)	Drawn By: M.Gill
Date: 17/02/2021	Checked By: M.G.


DETAIL F

'TYPE B' CULVERT - DRAINAGE CROSSING BENEATH EXCAVATED ROAD

SCALE 1:50

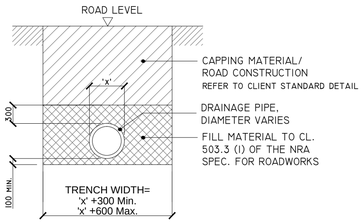


DETAIL G-I

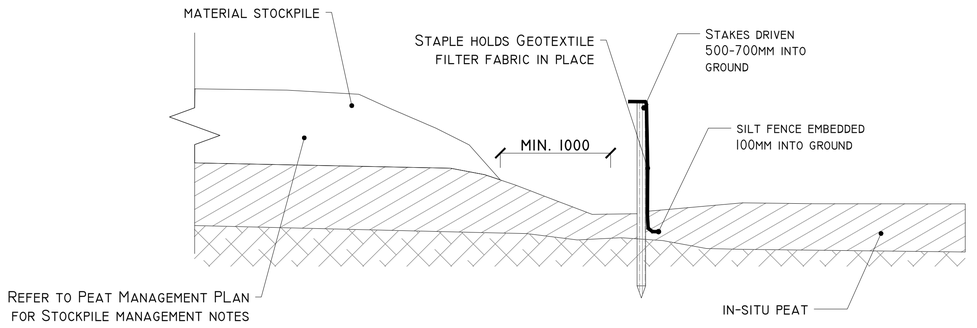

SILT FENCE

SCALE 1:25

DETAIL G-II

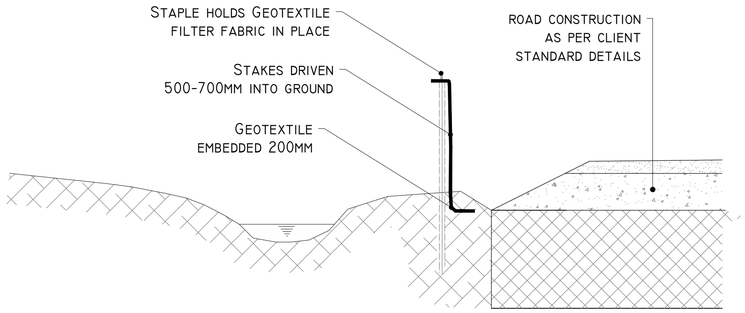

SILT FENCE FOR WATERCOURSE PROTECTION


SCALE 1:25

DETAIL I


TEMPORARY CONCRETE WASH OUT PIT

SCALE 1:25

PLAN

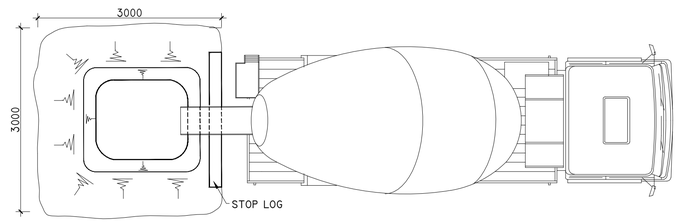


ELEVATION

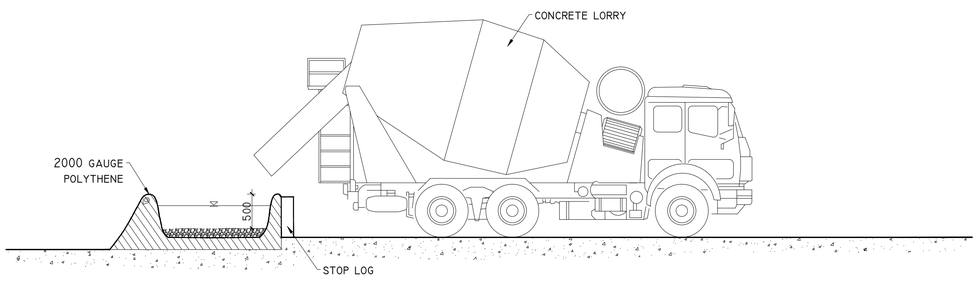

DETAIL H

90° U BEND AND WATER LEVEL CONTROL MECHANISM

SCALE 1:25

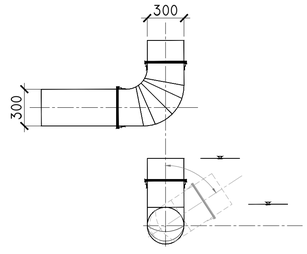

Project Design Drawing Notes

1. Drawings issued are for planning application purposes only. Please note this drawing is for planning purposes only, and further detailed specification will be required for the completion of the works to ensure they meet required design standards, and planning conditions.
2. Drawings not to be used for construction /contract conditions.
3. Copyright, all rights reserved. No part here with may be copied or reproduced partially or wholly in any form whatsoever without the prior notice of the copyright owner Hydro-Environmental Services.
4. Do not scale off this drawing. Figured metric dimensions only should be taken off this drawing.
5. All contractors, whether main or sub-contractors, must visit the site and are responsible for taking and checking any and all dimensions and levels that relate to the works.
6. The use of or reliance upon this drawing shall be deemed to be acceptance of these conditions of use unless otherwise agreed in writing, such written agreement to be sought from and issued by the copyright holder to the use or reliance upon this drawing.
7. Drainage systems are offset at a distance appropriate to the scale of this drawing. All drainage will be located adjacent to infrastructure, as appropriate across the site.

Drainage Design Notes

1. All drainage subject to micro-siting and optimisation on site.
2. The locations of the interceptor drains, check dams, culverts, swales, settlement ponds and level spreaders are shown as indicative, and may be changed to suit the requirements of the local topography.
3. Supervising hydrologist or environmental clerk of works (environmental scientist) to oversee installation of drainage features following detailed drainage design.
4. Drainage measures to be installed prior to, or at the same time as the works areas they are intended to drain.
5. Design elevation of the water surface along the route of the interceptor drains or swales will not be lower then the design elevation of the water surface in the outlet at the level spreader or settlement pond.
6. The spacing and frequency of the check dams will be dependant on the gradient of the interceptor drain or swale in which they are being installed.
7. Check dam designs to be selected best to suit particular topography and hydrological environment.
8. Down gradient slope below level spreader onto which the water will dissipate to have a grade <6%.
9. No direct discharge or pumping to watercourses will be permitted. All discharges from level spreaders or stilling ponds to be via vegetated filters. Selection or suitable areas to use as vegetation filters will be determined by the size of the contributing catchment, slope and ground conditions.
10. Settlement ponds to be sized according to the catchment area they will be receiving water from.
11. Diversion of drainage ditches will only take place when alternative drainage ditch has been installed to handle the same water.
12. Existing drains/ditches to be incorporated or removed during wind farm construction.
13. All drainage system features to be subject of inspection and maintenance plan.
14. The layout shown is slightly offset for scale purposes, and all drainage will be installed as close to access tracks/roads as possible.

Date	Description	Chkd	Signed
08.02.21	Planning - Rev A	M.G.	M.Gill

Revisions

HYDRO ENVIRONMENTAL SERVICES
22 Lower Main St, Dungarvan, Co. Waterford, Ireland
tel: +353 (0) 58-44122
tel: +353 (0) 58-44244
email: info@hydroenvironmental.ie
web: www.hydroenvironmental.ie

Client: MKO

Job: Colle WF, Co. Westmeath

Title: Drainage Details 2

Figure No: 502

Drawing No: P1320--2-0221-A1-502-00A	
Sheet Size: A1	Project No.: P1320-2
Scale: as shown (A1)	Drawn By: M.Gill
Date: 17/02/21	Checked By: M.G.