
Site Location Map

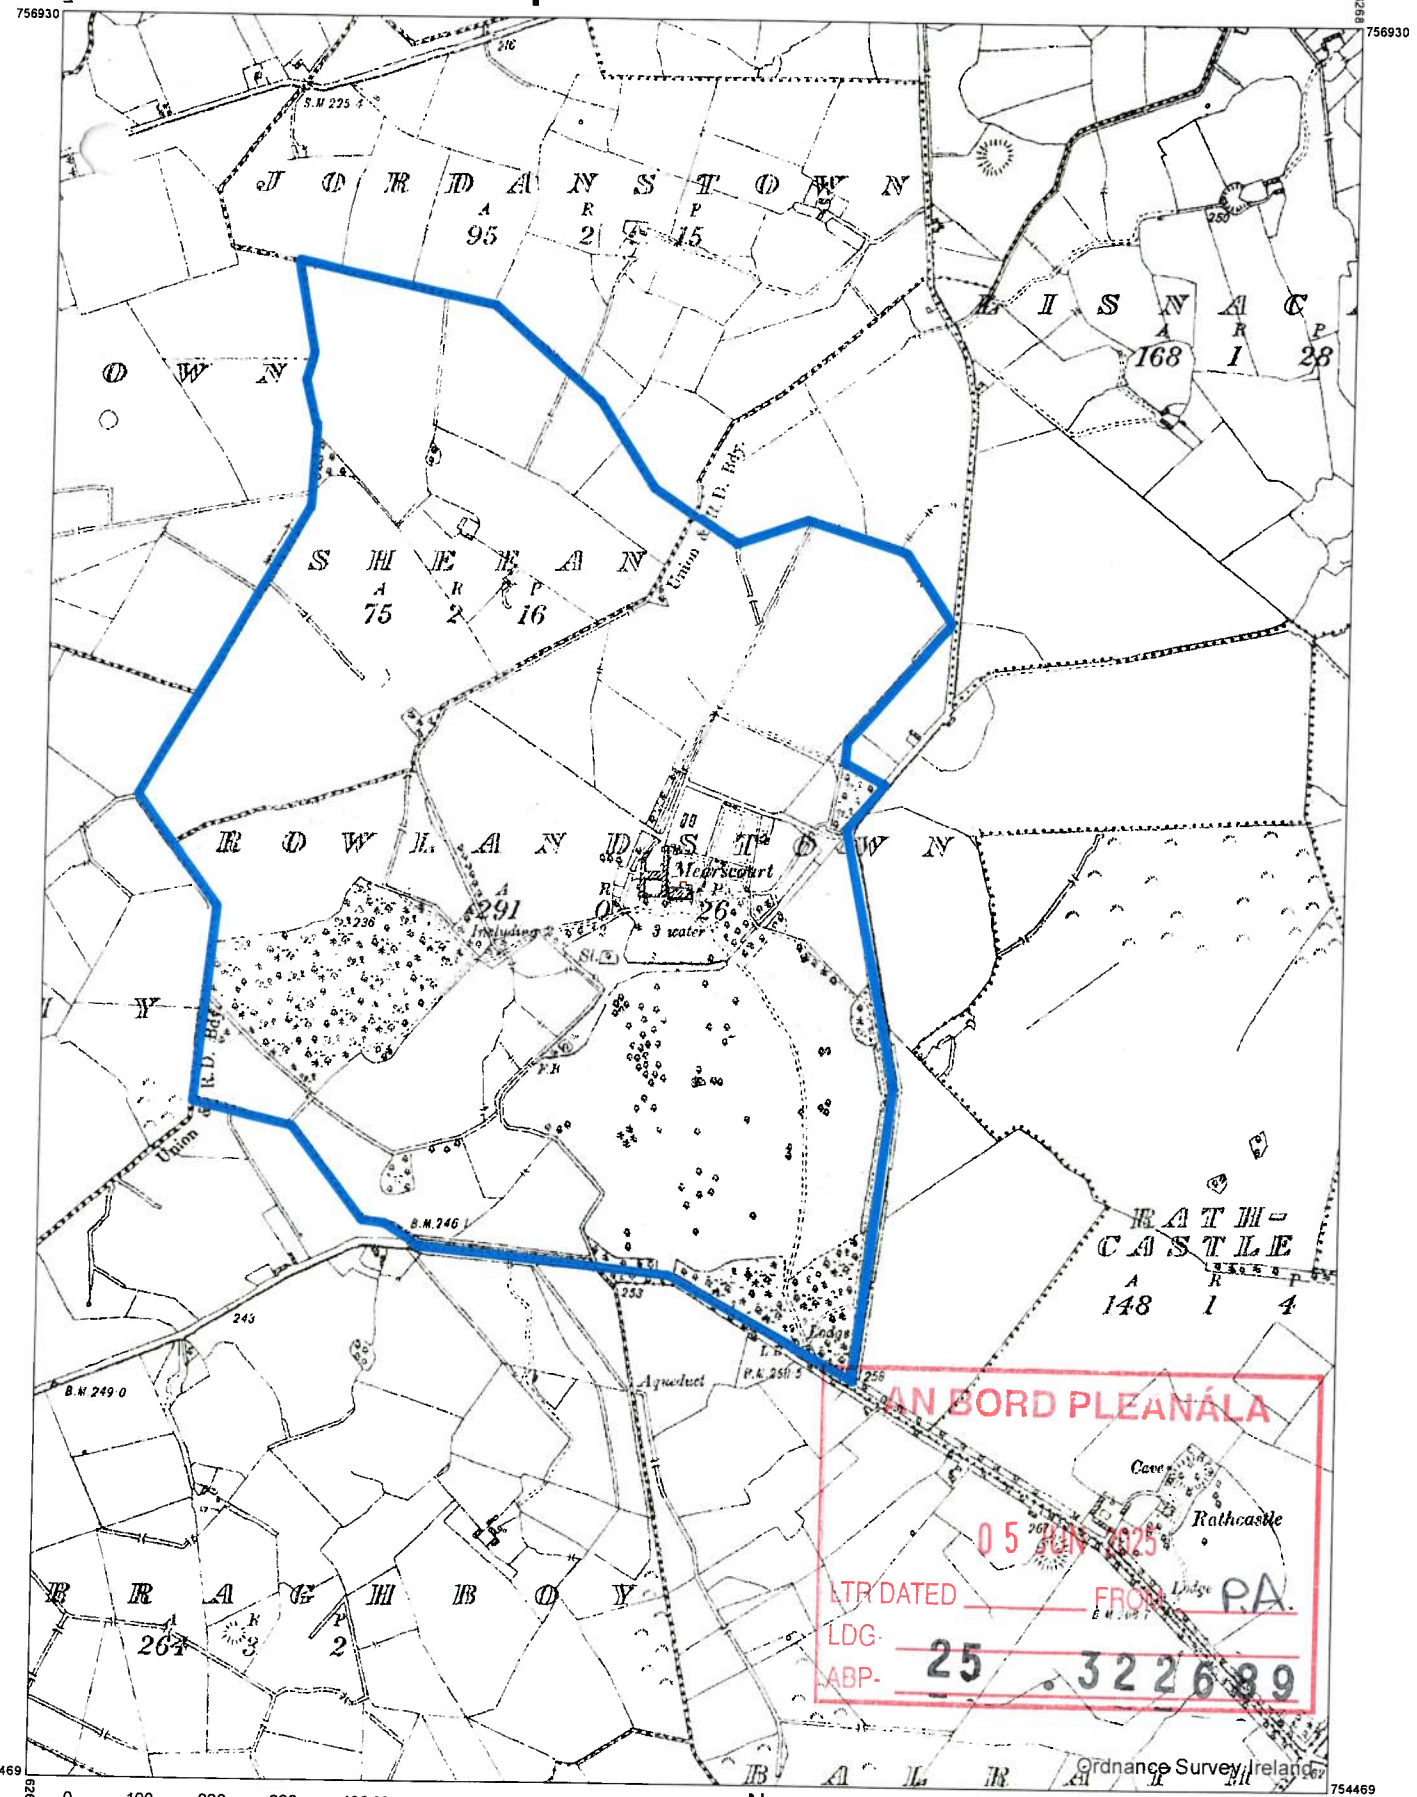

AN BORD PLEANÁLA
05 JUN 2025
LTR DATED FROM P.A.
LDG-
ABP- 25 . 322689

OUTPUT SCALE: 1:10,560

CENTRE COORDINATES:
ITM 627360,755700

PUBLISHED: 12/05/2025
ORDER NO.: 50465699_1
MAP SERIES: 6 Inch Raster
MAP SHEETS: WH017

CAPTURE RESOLUTION:
The map objects are only accurate to the resolution at which they were captured. Output scale is not indicative of data capture scale.Further information is available at: www.tailte.ie; search 'Capture Resolution'
LEGEND: To view the legend visit www.tailte.ie and search for 'Large Scale Legend'

OMPILED AND PUBLISHED BY:
ilte Éireann,
oenix Park,
blin 8,
land.
8F6E4

ww.tailte.ie

No part of this publication may be copied, reproduced or transmitted in any form or by any means without the prior written permission of the copyright owner.

This topographic map does not show legal property boundaries, nor does it show ownership of physical features.

The representation on this map of a road, track or footpath is not evidence of the existence of a right of way.

© Tailte Éireann, 2025
All rights reserved

y unauthorised reproduction fringes Tailte Éireann copyright.

Tailte Éireann

Planning Pack Map

627145
755991
627575
755991

2.02
5.33
5.85
1.15
0.52
0.38
0.40
0.43
0.72
6.38
0.79
0.35
Rowlandstown
1.27
5.77
5.42
12.38

AN BORD PLEANÁLA
0 5 JUN 2025
LTR DATED _____ FROM P.A.
LDG-
ABP- 25 . 322689

755408
627145
627575
755408

0 20 40 60 80 Metres
0 30 60 90 120150 Feet

OUTPUT SCALE: 1:2,500

N

CENTRE COORDINATES:
ITM 627360,755700

PUBLISHED: 12/05/2025
ORDER NO.: 50465699_1
MAP SERIES: 1:5,000
MAP SHEETS: 2766

CAPTURE RESOLUTION:
The map objects are only accurate to the resolution at which they were captured. Output scale is not indicative of data capture scale.Further information is available at: www.tailte.ie; search 'Capture Resolution'
LEGEND:To view the legend visit www.tailte.ie and search for 'Large Scale Legend'

OMPILED AND PUBLISHED BY:
ilte Éireann,
oenix Park,
blin 8,
land.
8F6E4

ww.tailte.ie

No part of this publication may be copied, reproduced or transmitted in any form or by any means without the prior written permission of the copyright owner.


This topographic map does not show legal property boundaries, nor does it show ownership of physical features.

The representation on this map of a road, track or footpath is not evidence of the existence of a right of way.

© Tailte Éireann, 2025
All rights reserved

ny unauthorised reproduction fringes Tailte Éireann copyright.

Tailte Éireann

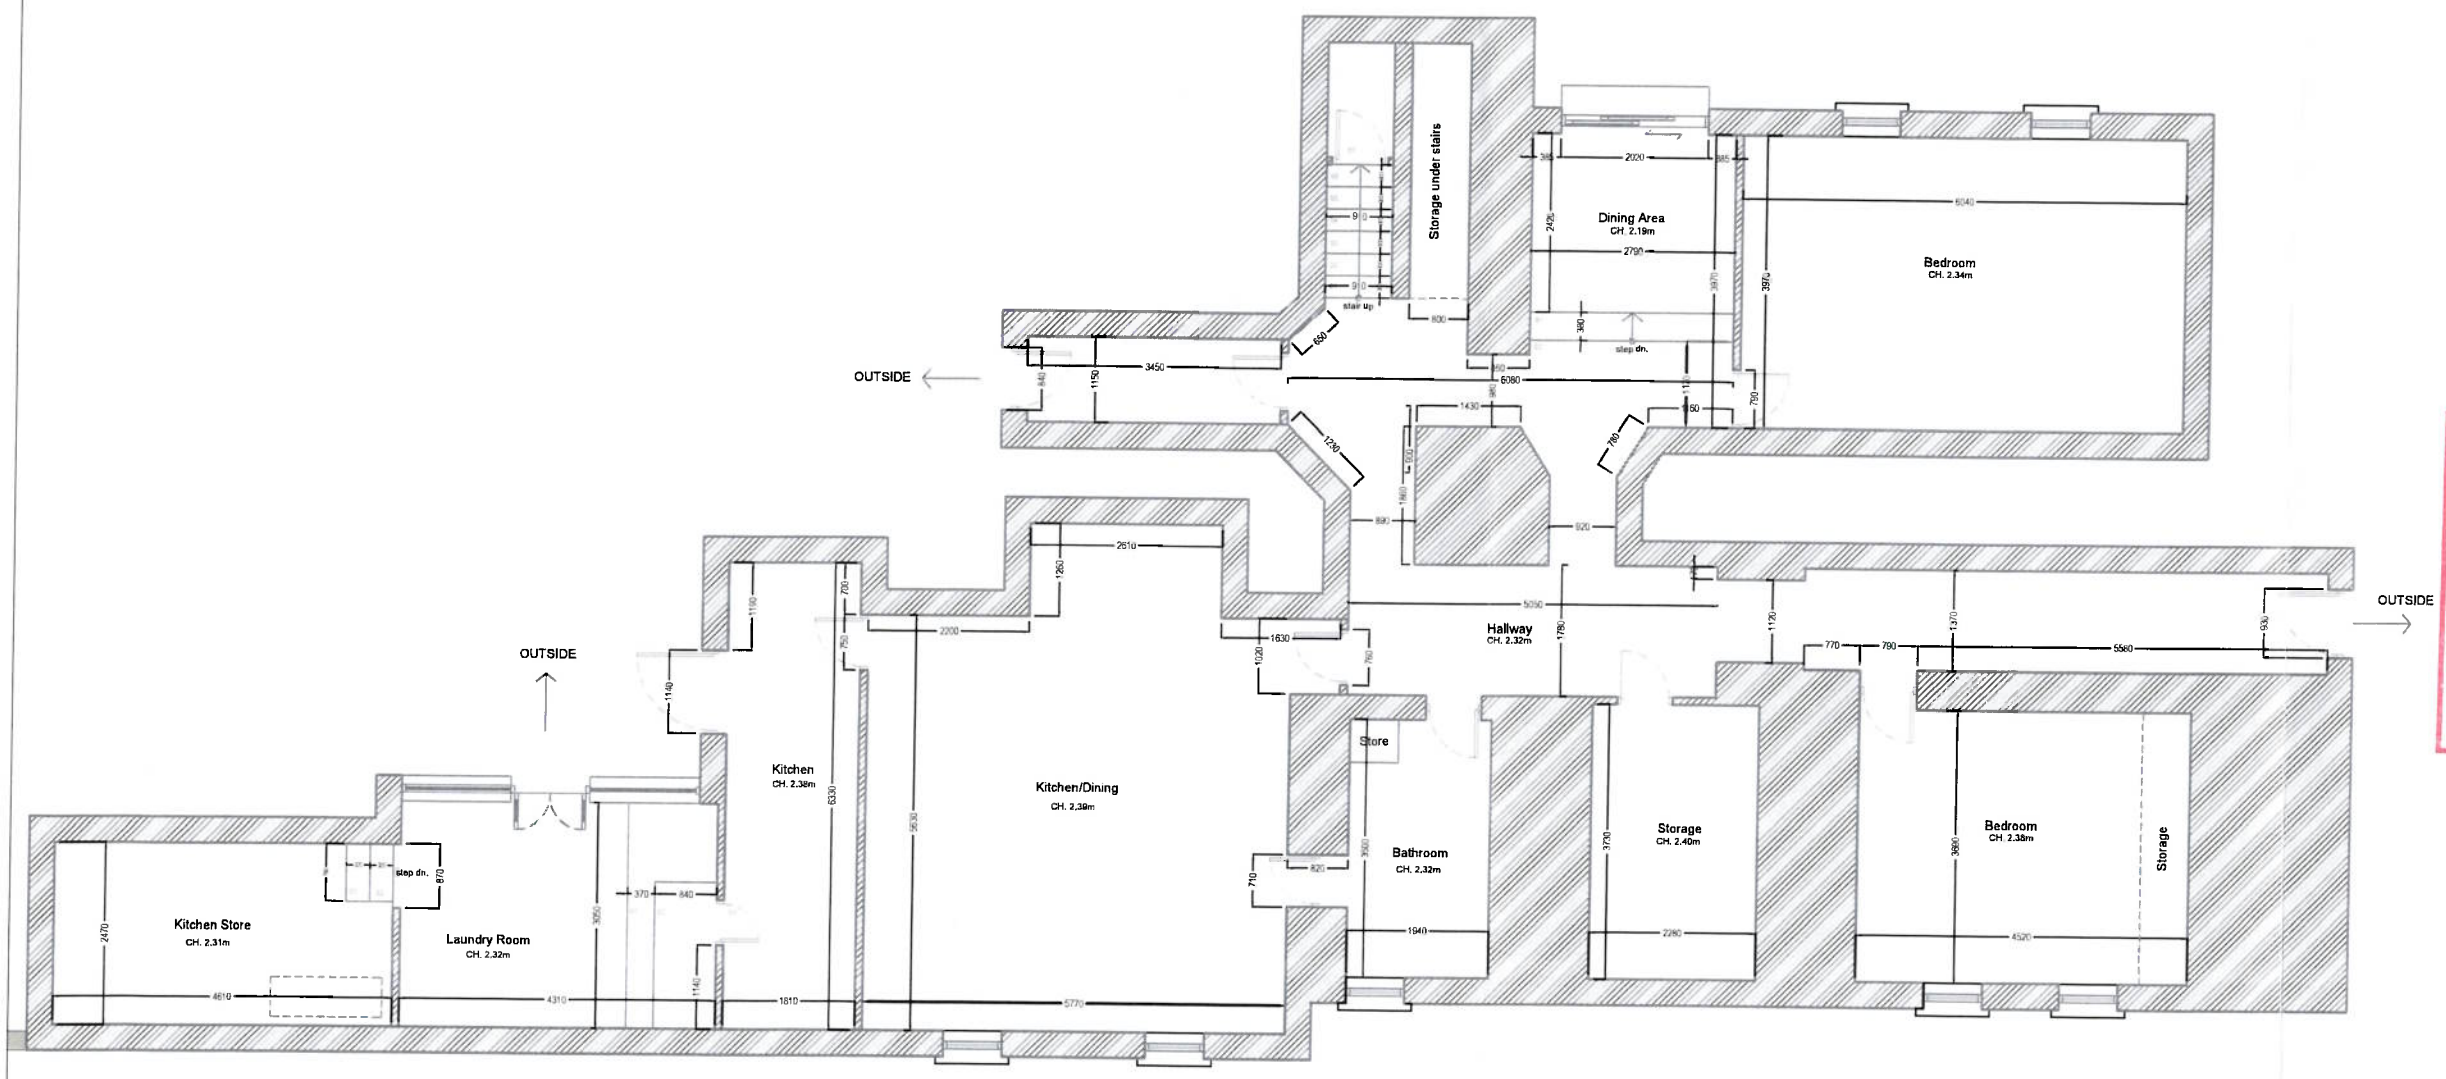

1 Current Lower Ground Floor Plan
SCALE 1:100

3Dimensional
BIM & Architectural Visualization
niall@3dimensional.ie
Mullingar, Co.Westmeath

Notes:

Dimensions received via drawings from previous Architect.

All dimensions to be checked on site.

Dimensions are in mm unless stated otherwise

This drawing is copyright of 3Dimensional. No reproduction of this drawing whole or in part is allowed with written consent from 3Dimensional.

Current Use:
Temporary protection for displaced persons

ABP-FORD PLEANÁLA
0 5 JUN 2025
LTR DATED _____ FROM P.A.
LDG-
ABP 25 . 322689

Revisions


No.	Description

Client
Rathconrath Property Limited

Project
Mearescourt House
Rathconrath
Mullingar, Co Westmeath

Sheet name
Lower Ground Floor Current Use

Sheet number	MHM-101
Date	09/05/2025
Design by	
Drawn by	NC
Checked by	TS
Scale @ A3	1:100

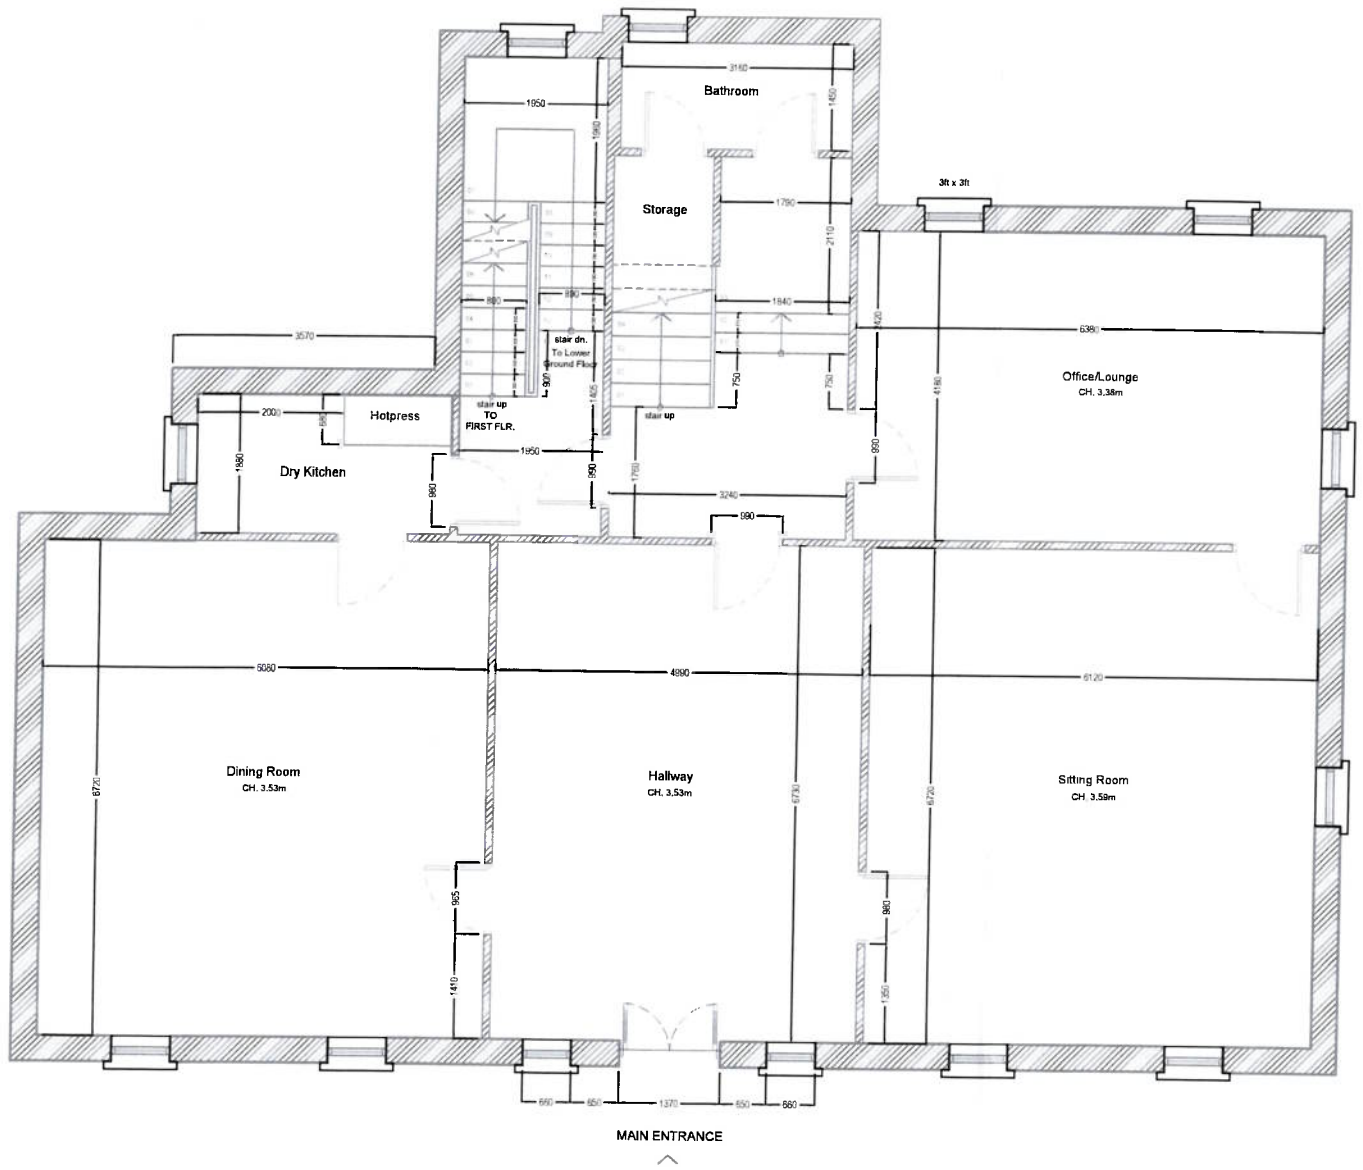

1 Current Upper Ground Floor Plan
SCALE 1:100

3Dimensional
BIM & Architectural Visualization
niall@3dimensional.ie
Mullingar, Co.Westmeath

Notes:

Dimensions received via drawings from previous Architect.

All dimensions to be checked on site.

Dimensions are in mm unless stated otherwise

This drawing is copyright of 3Dimensional. No reproduction of this drawing whole or in part is allowed with written consent from 3Dimensional.

AN BORD PLEANÁLA
0 5 JUN 2025
LTR DATED ____ FROM P.A.
LDG-
ABP- 25 . 322689

Current Use:
Temporary protection for displaced persons

Revisions


No.	Description

Client
Rathconrath Property Limited

Project
Mearescourt House
Rathconrath
Mullingar, Co Westmeath

Sheet name
Upper Ground Floor Current Use

Sheet number	MHM-102
Date	09/05/2025
Design by	
Drawn by	NC
Checked by	TS
Scale @ A3	1:100

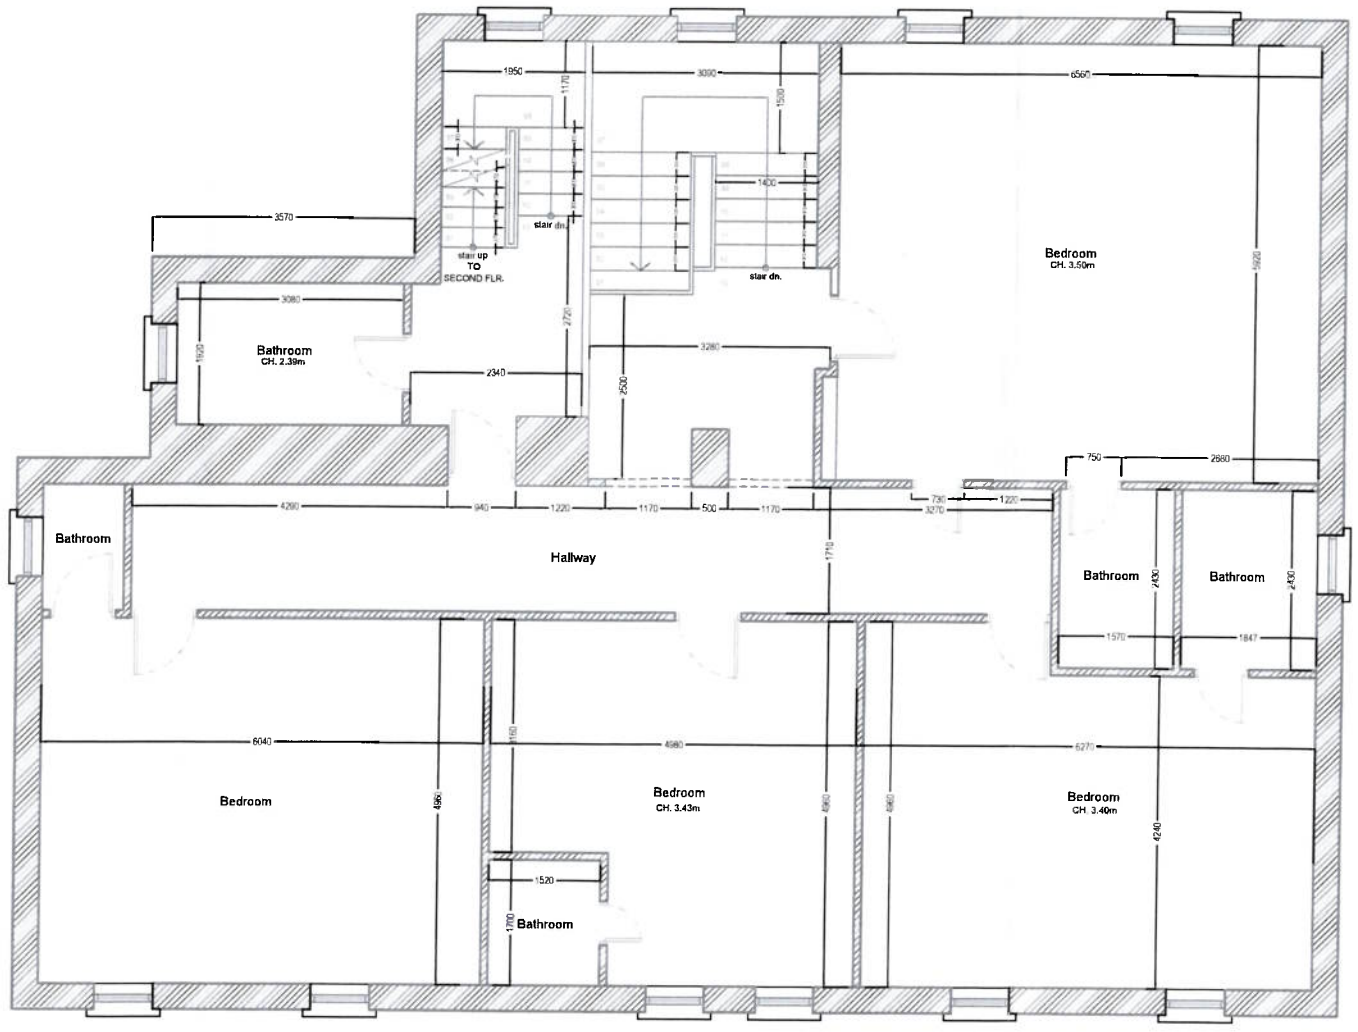

1 Current First Floor Plan
SCALE 1:100

3Dimensional
BIM & Architectural Visualization
niall@3dimensional.ie
Mullingar, Co.Westmeath

Notes:

Dimensions received via drawings from previous Architect.

All dimensions to be checked on site.

Dimensions are in mm unless stated otherwise

This drawing is copyright of 3Dimensional. No reproduction of this drawing whole or in part is allowed with written consent from 3Dimensional.

Current Use:
Temporary protection for displaced persons

AN BORD PLEANÁLA
05 JUN 2025
LTR DATED _____ FROM P.A.
LDG-
ABP- 25 . 322689

Revisions


No.	Description

Client
Rathconrath Property Limited

Project
Mearescourt House
Rathconrath
Mullingar, Co Westmeath

Sheet name
First Floor Current Use

Sheet number	MHM-103
Date	09/05/2025
Design by	
Drawn by	NC
Checked by	TS
Scale @ A3	1:100

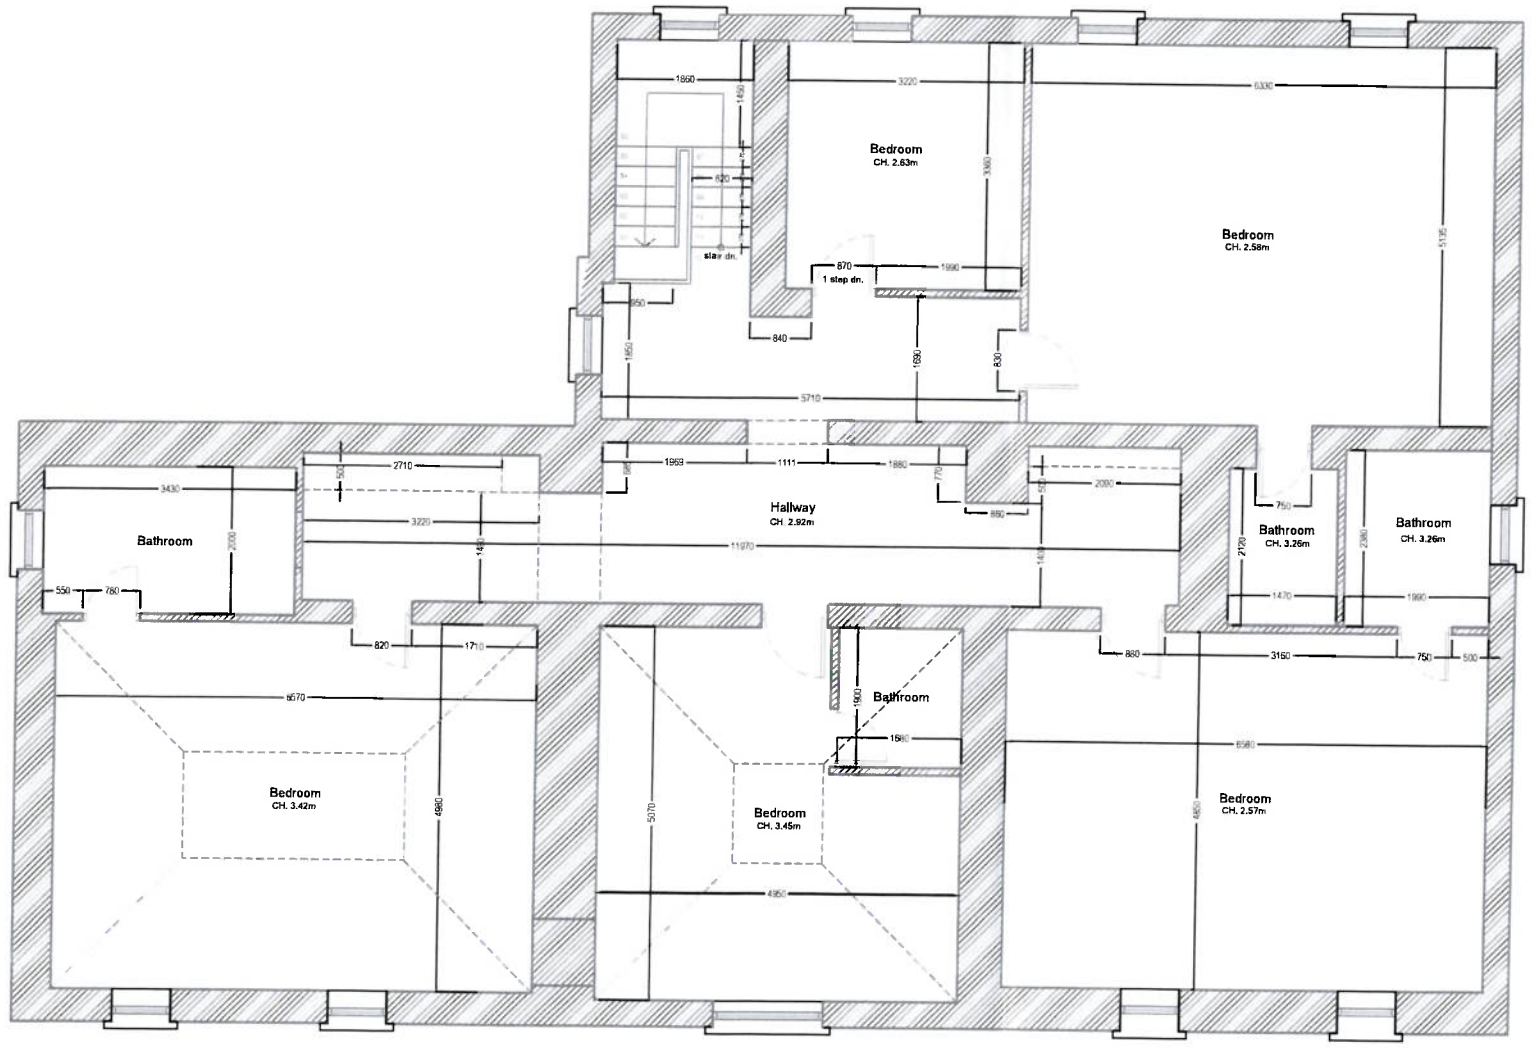

1 Current Second Floor Plan
SCALE 1:100

3Dimensional
BIM & Architectural Visualization

niall@3dimensional.ie
Mullingar, Co.Westmeath

Notes:

Dimensions received via drawings from previous Architect.

All dimensions to be checked on site.

Dimensions are in mm unless stated otherwise

This drawing is copyright of 3Dimensional. No reproduction of this drawing whole or in part is allowed with written consent from 3Dimensional.

Current Use:
Temporary protection for displaced persons

ABP-FRD PLEANÁLA
05 JUN 2025
LTR DATED _____ FROM P.A.
LDG-
ABP- 25 . 322689

Revisions


No.	Description

Client
Rathconrath Property Limited

Project
Mearescourt House
Rathconrath
Mullingar, Co Westmeath

Sheet name
Second Floor Current Use

Sheet number	MHM-104
Date	09/05/2025
Design by	
Drawn by	NC
Checked by	TS
Scale @ A3	1:100

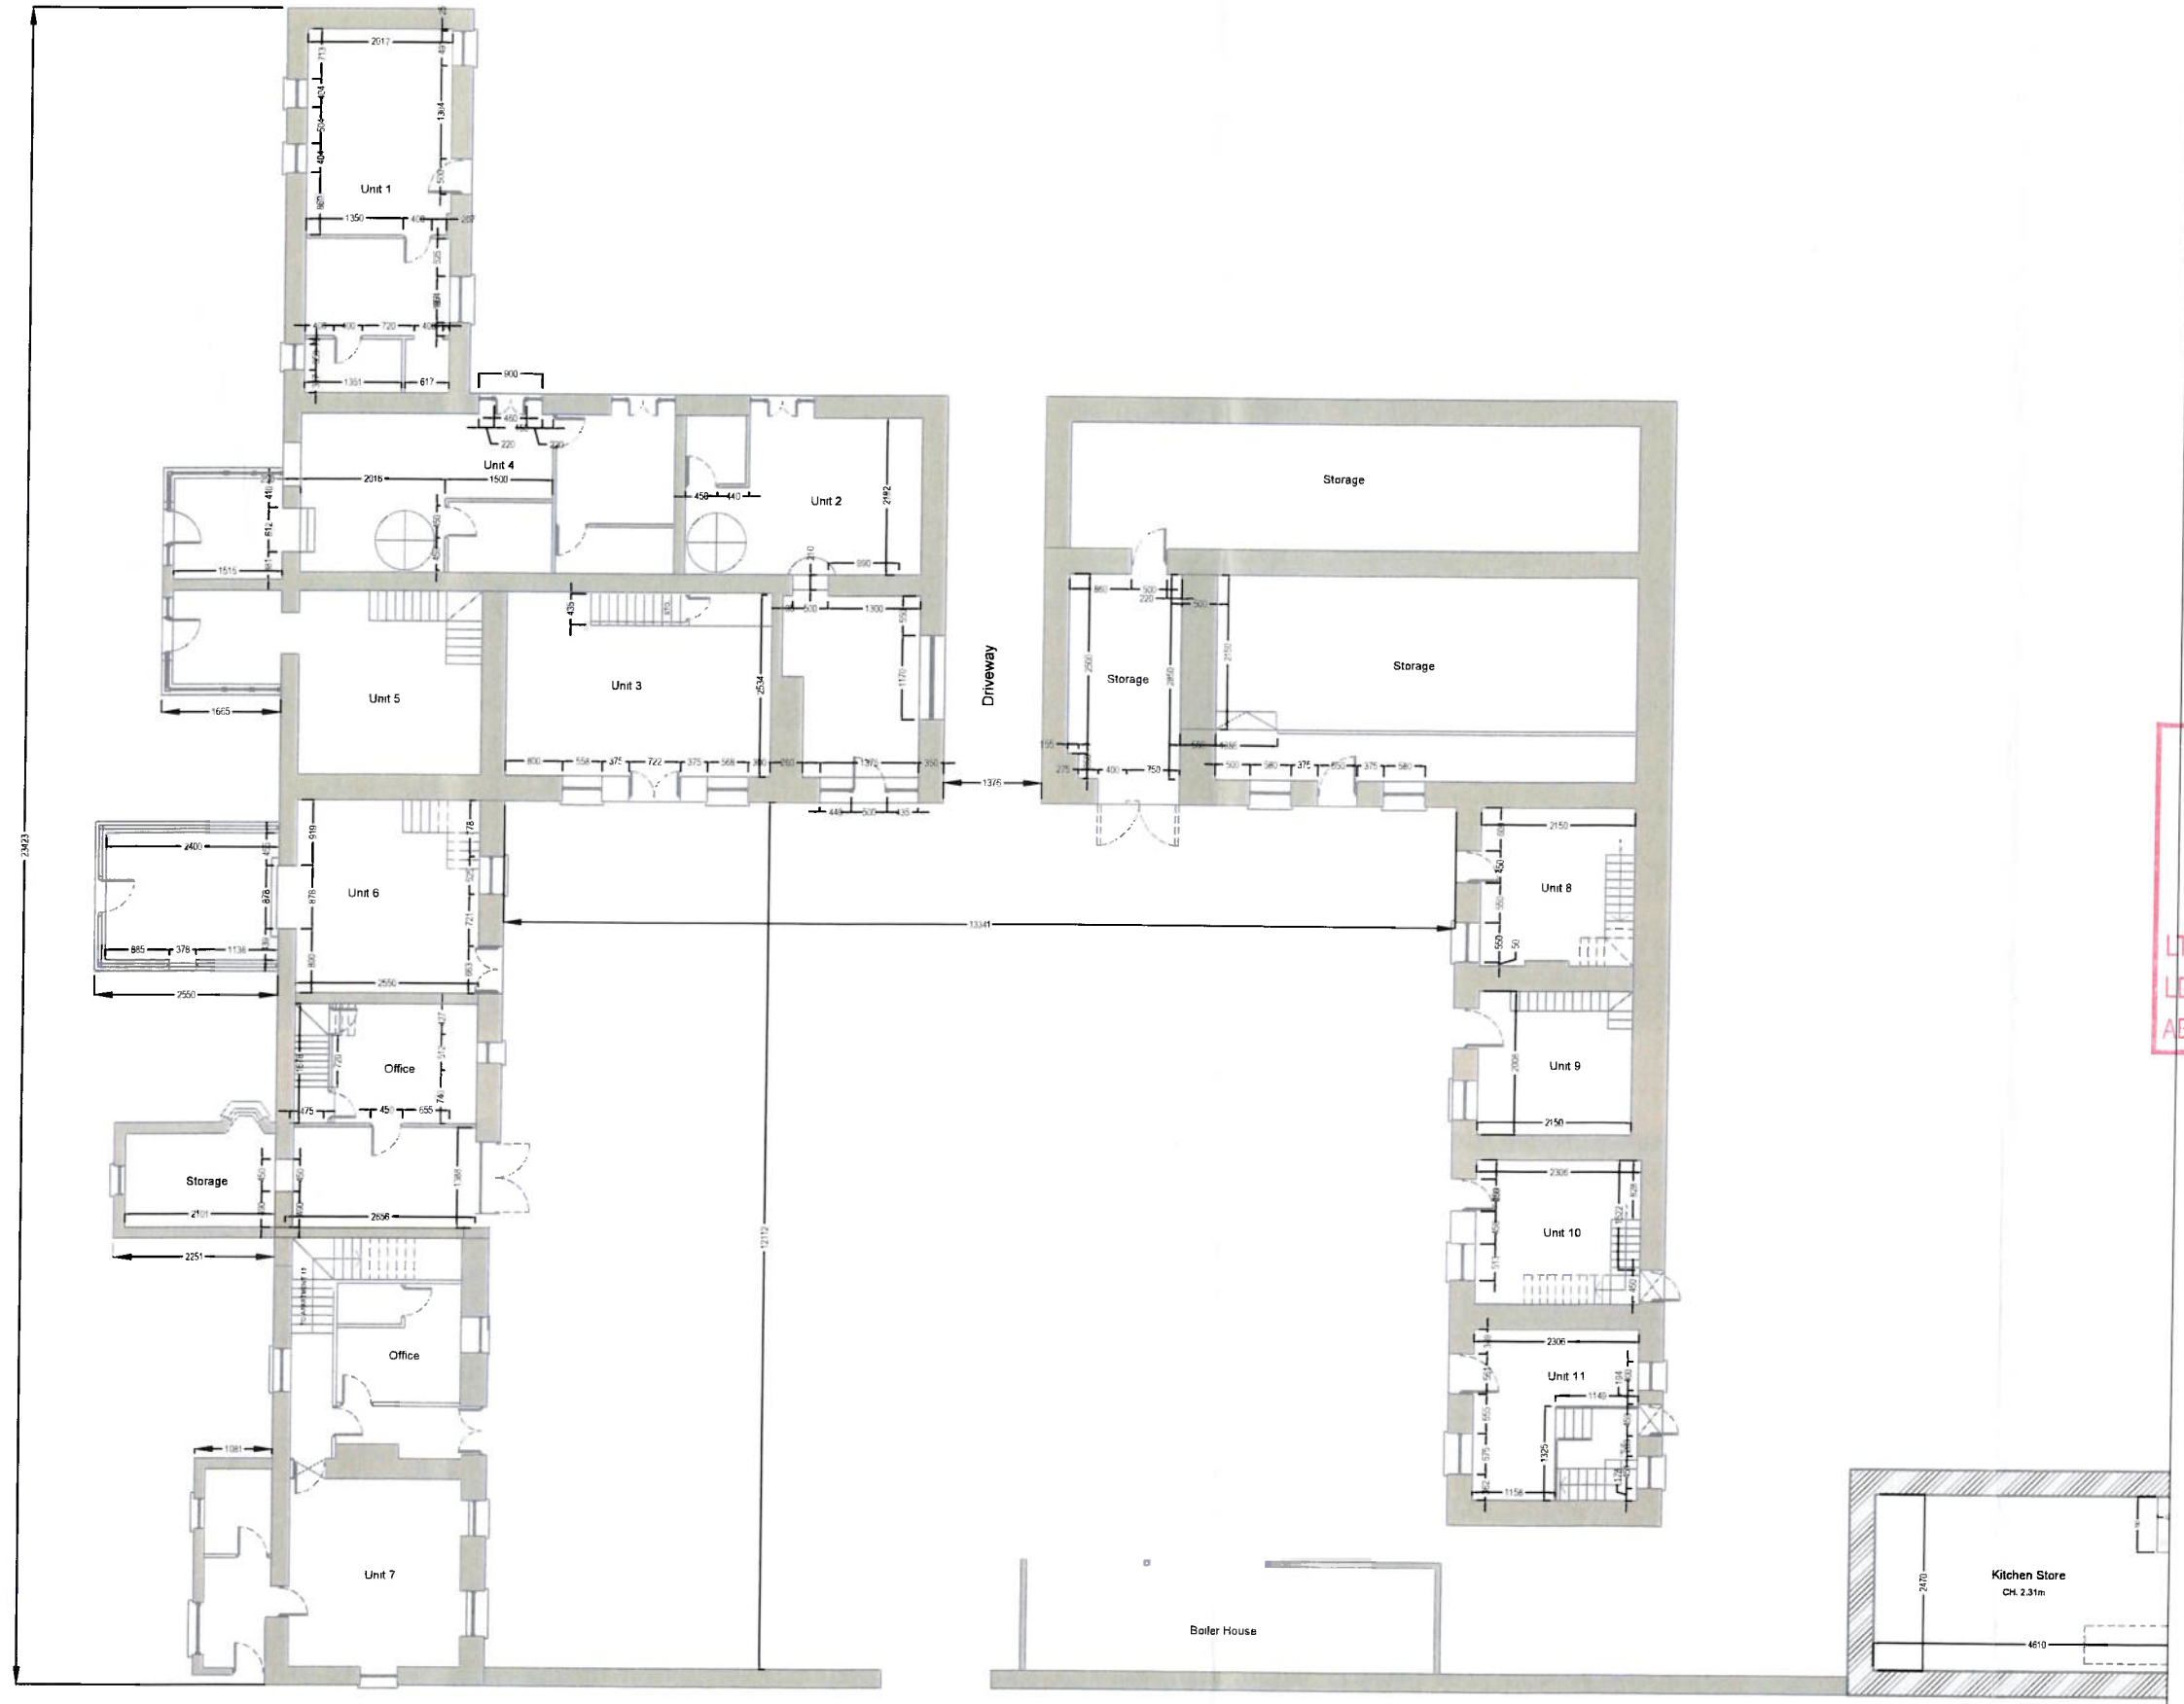

1 Current Courtyard Ground Floor Plan
SCALE 1:100

3Dimensional
BIM & Architectural Visualization
niall@3dimensional.ie
Mullingar, Co.Westmeath

Notes:

Dimensions received via drawings from previous Architect.

All dimensions to be checked on site.

Dimensions are in mm unless stated otherwise

This drawing is copyright of 3Dimensional. No reproduction of this drawing whole or in part is allowed with written consent from 3Dimensional.

Current Use:
Temporary protection for displaced persons

AN BORD PLEANÁLA
0 5 JUN 2025
LTR DATED _____ FROM P.A.
LDG-
ABP 25 . 322689

Revisions


No.	Description

Client
Rathconrath Property Limited

Project
Mearescourt House
Rathconrath
Mullingar, Co Westmeath

Sheet name
Courtyard Ground Floor Current Use

Sheet number	MHM-105
Date	09/05/2025
Design by	
Drawn by	NC
Checked by	TS
Scale @ A3	1:100

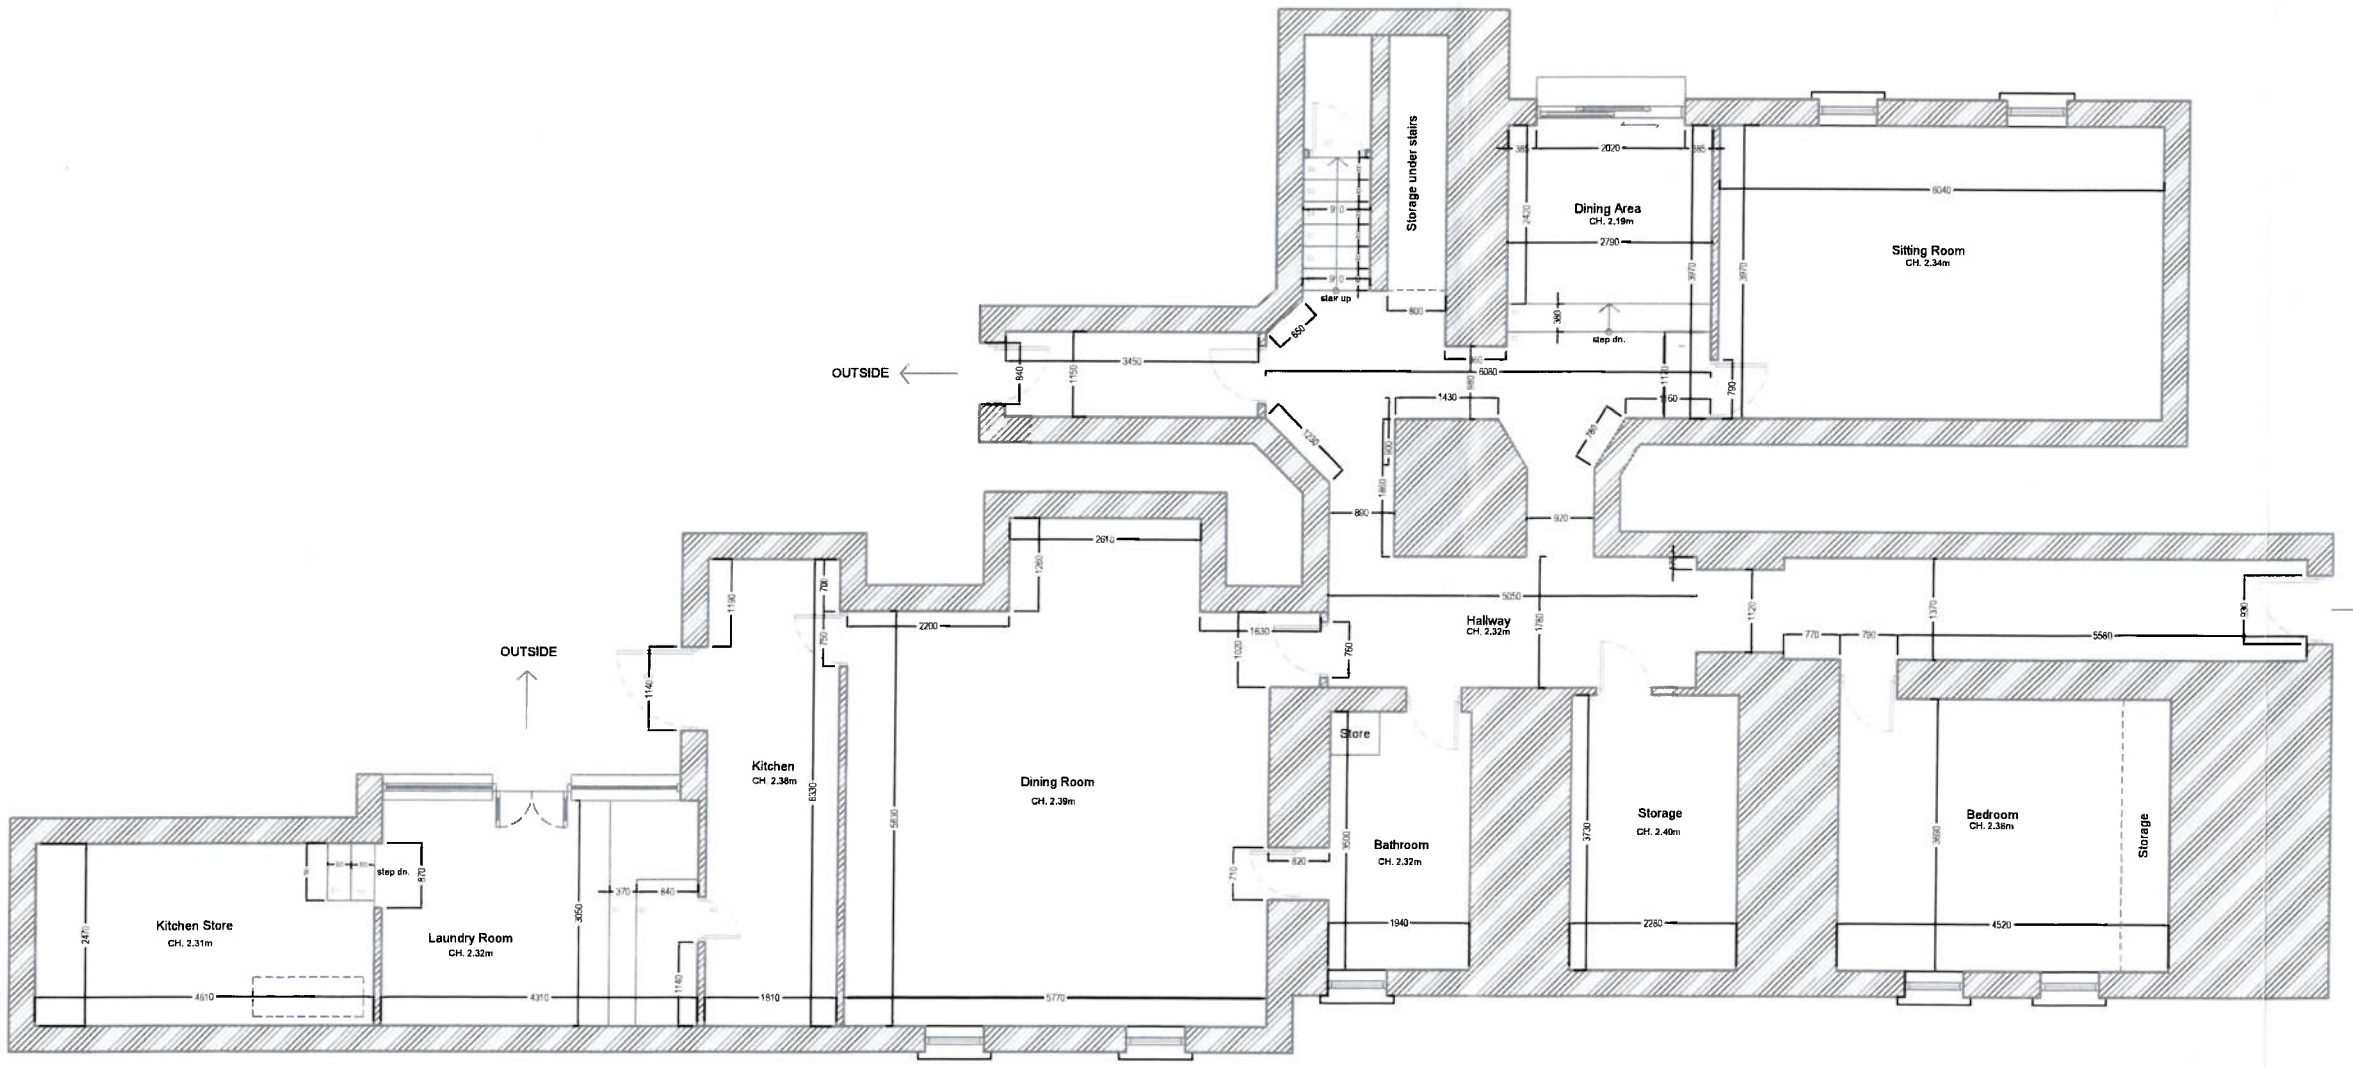

1 Pre-Existing Lower Ground Floor Plan
SCALE 1:100

3Dimensional
BIM & Architectural Visualization
niall@3dimensional.ie
Mullingar, Co.Westmeath

Notes:

Dimensions received via drawings from previous Architect.

All dimensions to be checked on site.

Dimensions are in mm unless stated otherwise

This drawing is copyright of 3Dimensional. No reproduction of this drawing whole or in part is allowed with written consent from 3Dimensional.

Pre-existing Use: House/Guesthouse

AN BORD PLEANÁLA
05 JUN 2025
LTR DATED _____ FROM P.A.
LDG-
ABP- 25 . 322689

Revisions


No.	Description

Client
Rathconrath Property Limited

Project
Mearescourt House
Rathconrath
Mullingar, Co Westmeath

Sheet name
Lower Ground Floor Pre-Existing

Sheet number	MHM-201
Date	09/05/2025
Design by	
Drawn by	NC
Checked by	TS
Scale @ A3	1:100

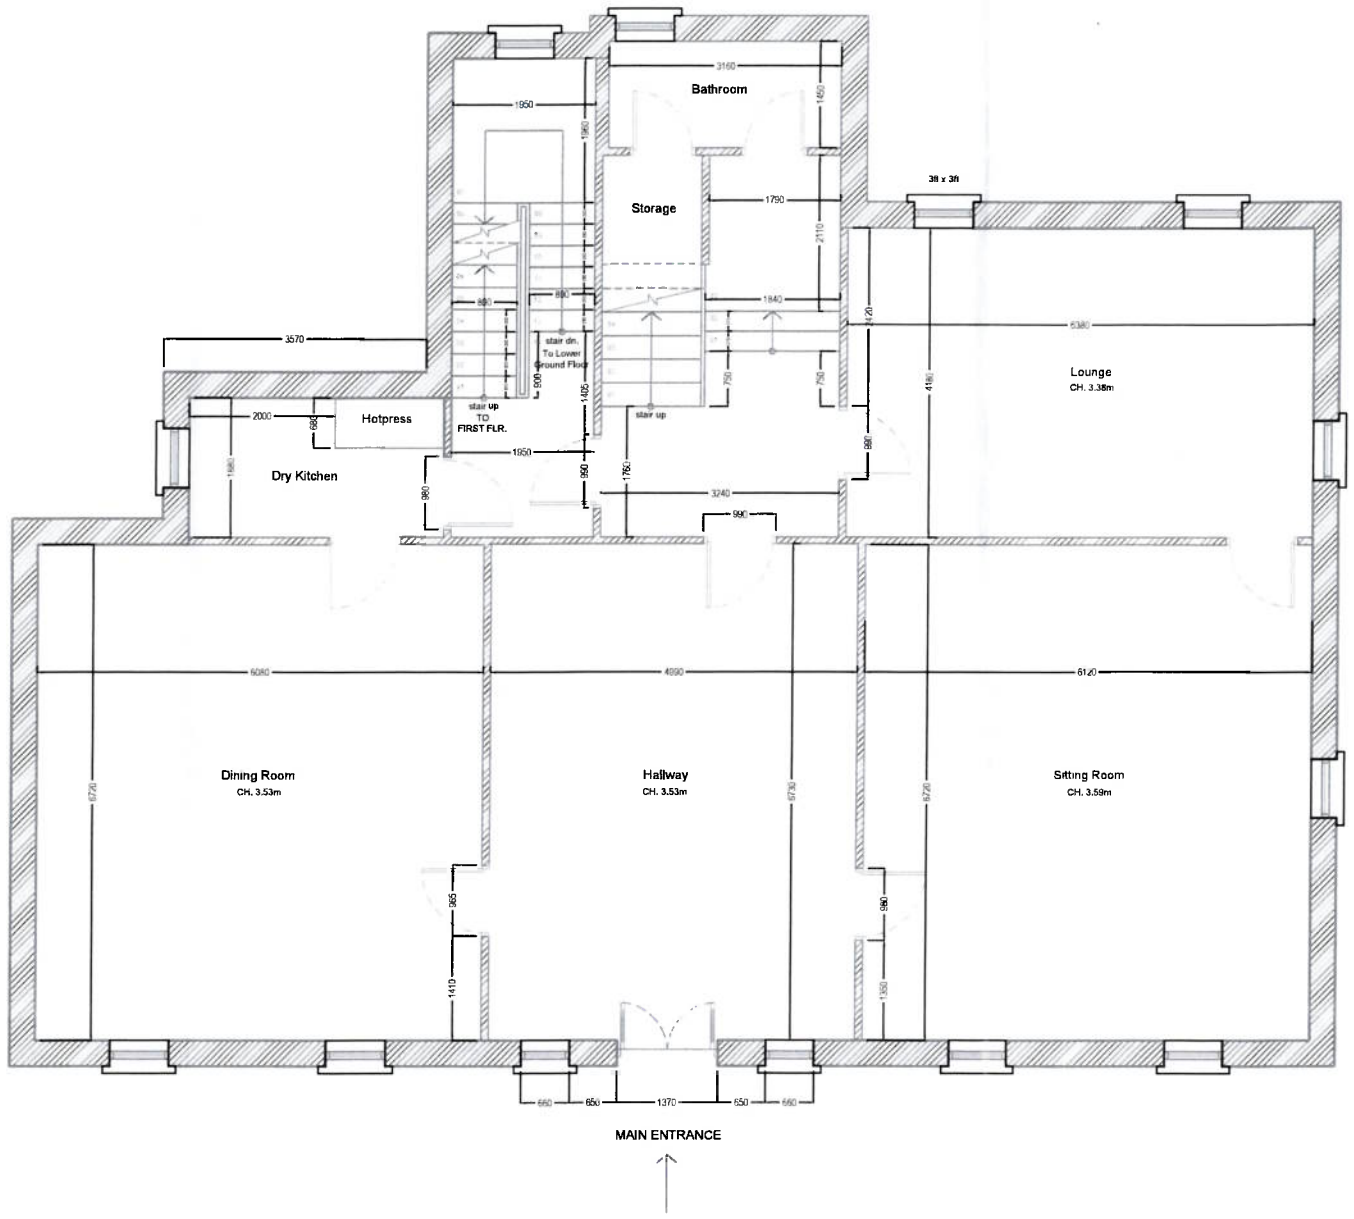

1 Pre-Existing Upper Ground Floor Plan
SCALE 1:100

3Dimensional
BIM & Architectural Visualization
niall@3dimensional.ie
Mullingar, Co.Westmeath

Notes:

Dimensions received via drawings from previous Architect.

All dimensions to be checked on site.

Dimensions are in mm unless stated otherwise

This drawing is copyright of 3Dimensional. No reproduction of this drawing whole or in part is allowed with written consent from 3Dimensional.

Pre-existing Use: House/Guesthouse

05 JUN 2025
LTR DATED ____ FROM PA.
LDG-
ABP- 25 . 322689

Revisions


No.	Description

Client
Rathconrath Property Limited

Project
Mearescourt House
Rathconrath
Mullingar, Co Westmeath

Sheet name
Upper Ground Floor Pre-Existing

Sheet number	MHM-202
Date	09/05/2025
Design by	
Drawn by	NC
Checked by	TS
Scale @ A3	1:100

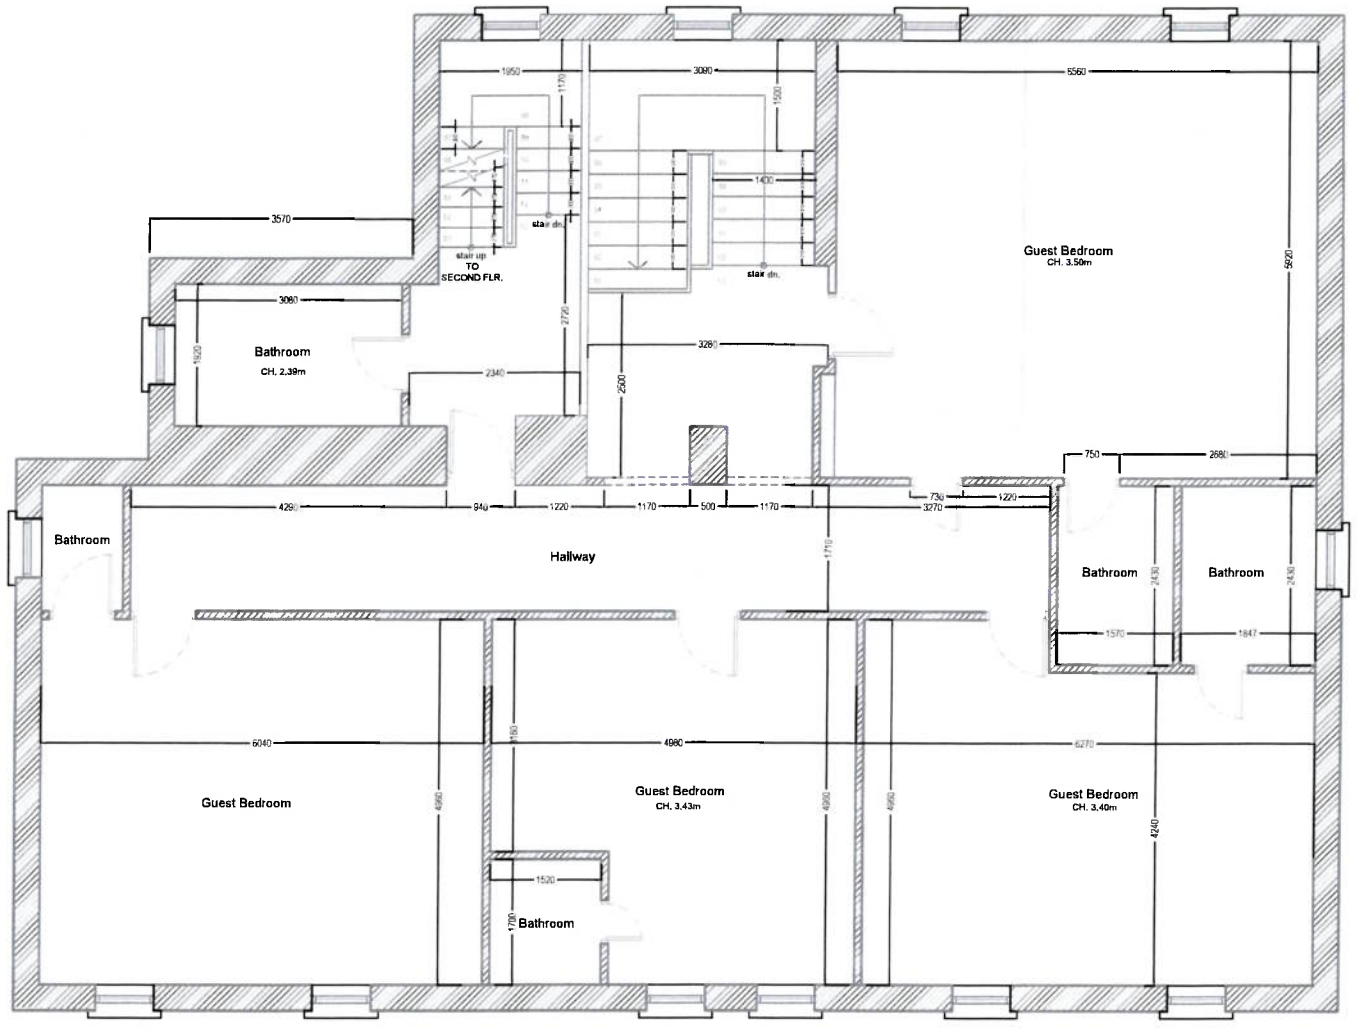

1 Pre-Existing First Floor Plan
SCALE 1:100

3Dimensional
BIM & Architectural Visualization
niall@3dimensional.ie
Mullingar, Co.Westmeath

Notes:

Dimensions received via drawings from previous Architect.

All dimensions to be checked on site.

Dimensions are in mm unless stated otherwise

This drawing is copyright of 3Dimensional. No reproduction of this drawing whole or in part is allowed with written consent from 3Dimensional.

Pre-existing Use: House/Guesthouse

ANBORD PLEANÁLA
0 5 JUN 2025
LTR DATED _____ FROM P.A.
LDG-
ABP- 25 . 322689

Revisions


No.	Description

Client
Rathconrath Property Limited

Project
Mearescourt House
Rathconrath
Mullingar, Co Westmeath

Sheet name
First Floor Pre-Existing

Sheet number	MHM-203
Date	09/05/2025
Design by	
Drawn by	NC
Checked by	TS
Scale @ A3	1:100

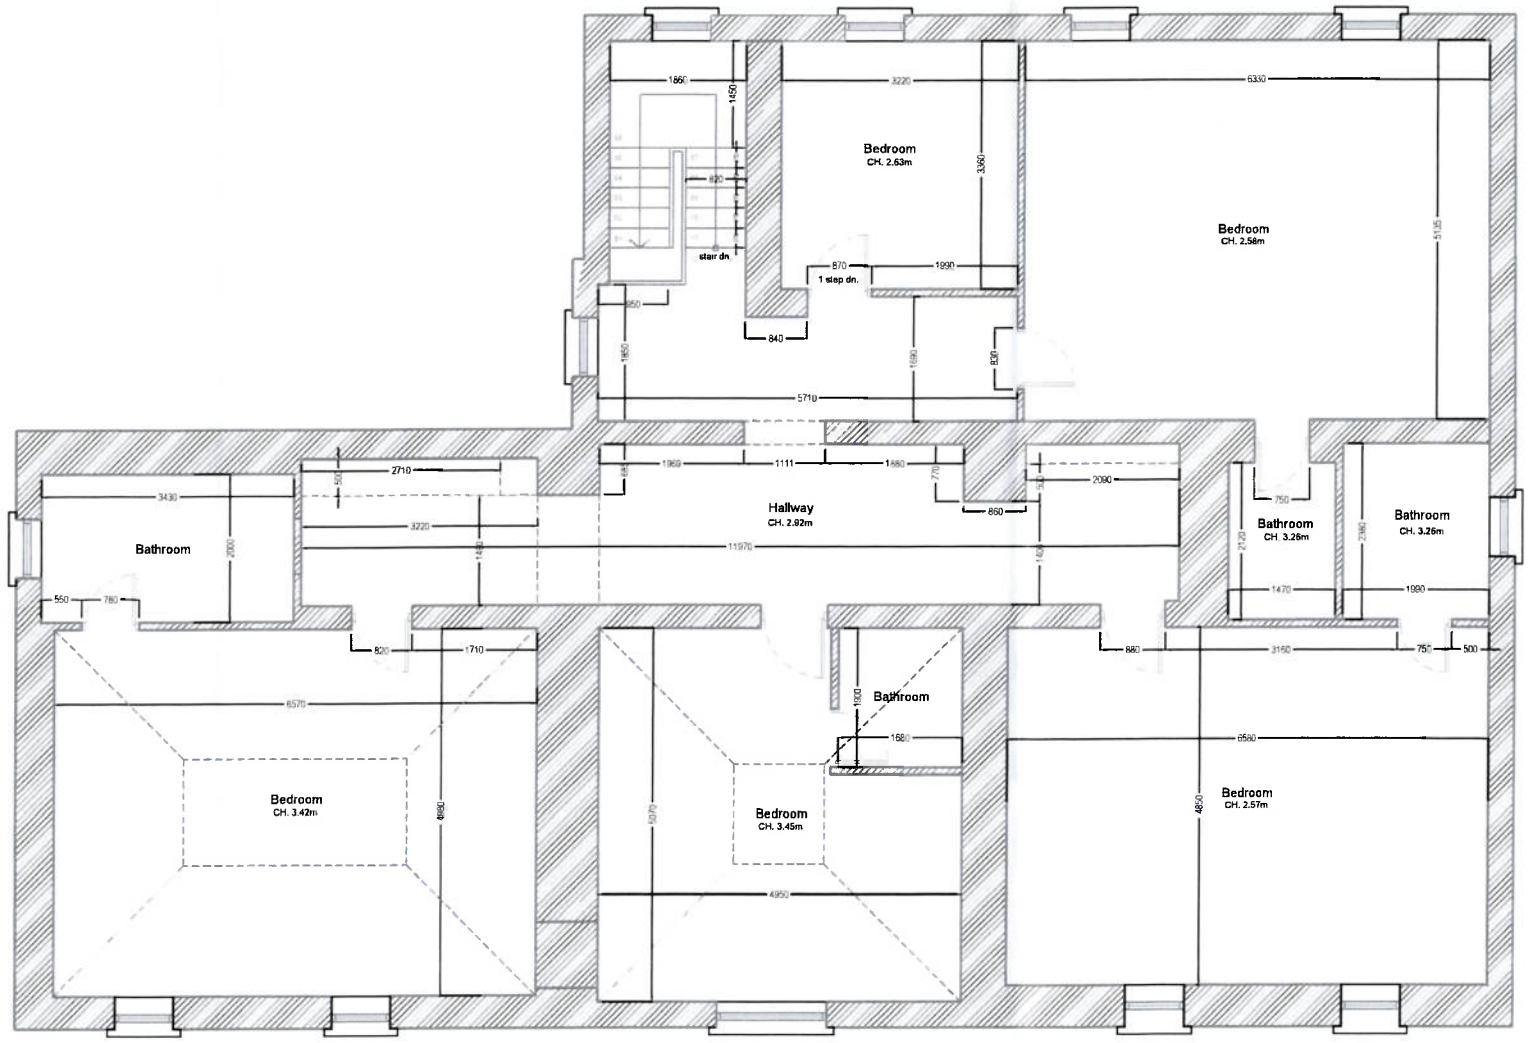

1 Pre-Existing Second Floor Plan
SCALE 1:100

3Dimensional
BIM & Architectural Visualization
niall@3dimensional.ie
Mullingar, Co.Westmeath

Notes:

Dimensions received via drawings from previous Architect.

All dimensions to be checked on site.

Dimensions are in mm unless stated otherwise

This drawing is copyright of 3Dimensional. No reproduction of this drawing whole or in part is allowed with written consent from 3Dimensional.

Pre-existing Use: House/Guesthouse

AN BORD PLEANÁLA
05 JUN 2025
LTR DATED ____ FROM PA
LDG-
ABP- 25 . 322689

Revisions


No.	Description

Client
Rathconrath Property Limited

Project
Mearescourt House
Rathconrath
Mullingar, Co Westmeath

Sheet name
Second Floor Pre-Existing

Sheet number	MHM-204
Date	09/05/2025
Design by	
Drawn by	NC
Checked by	TS
Scale @ A3	1:100

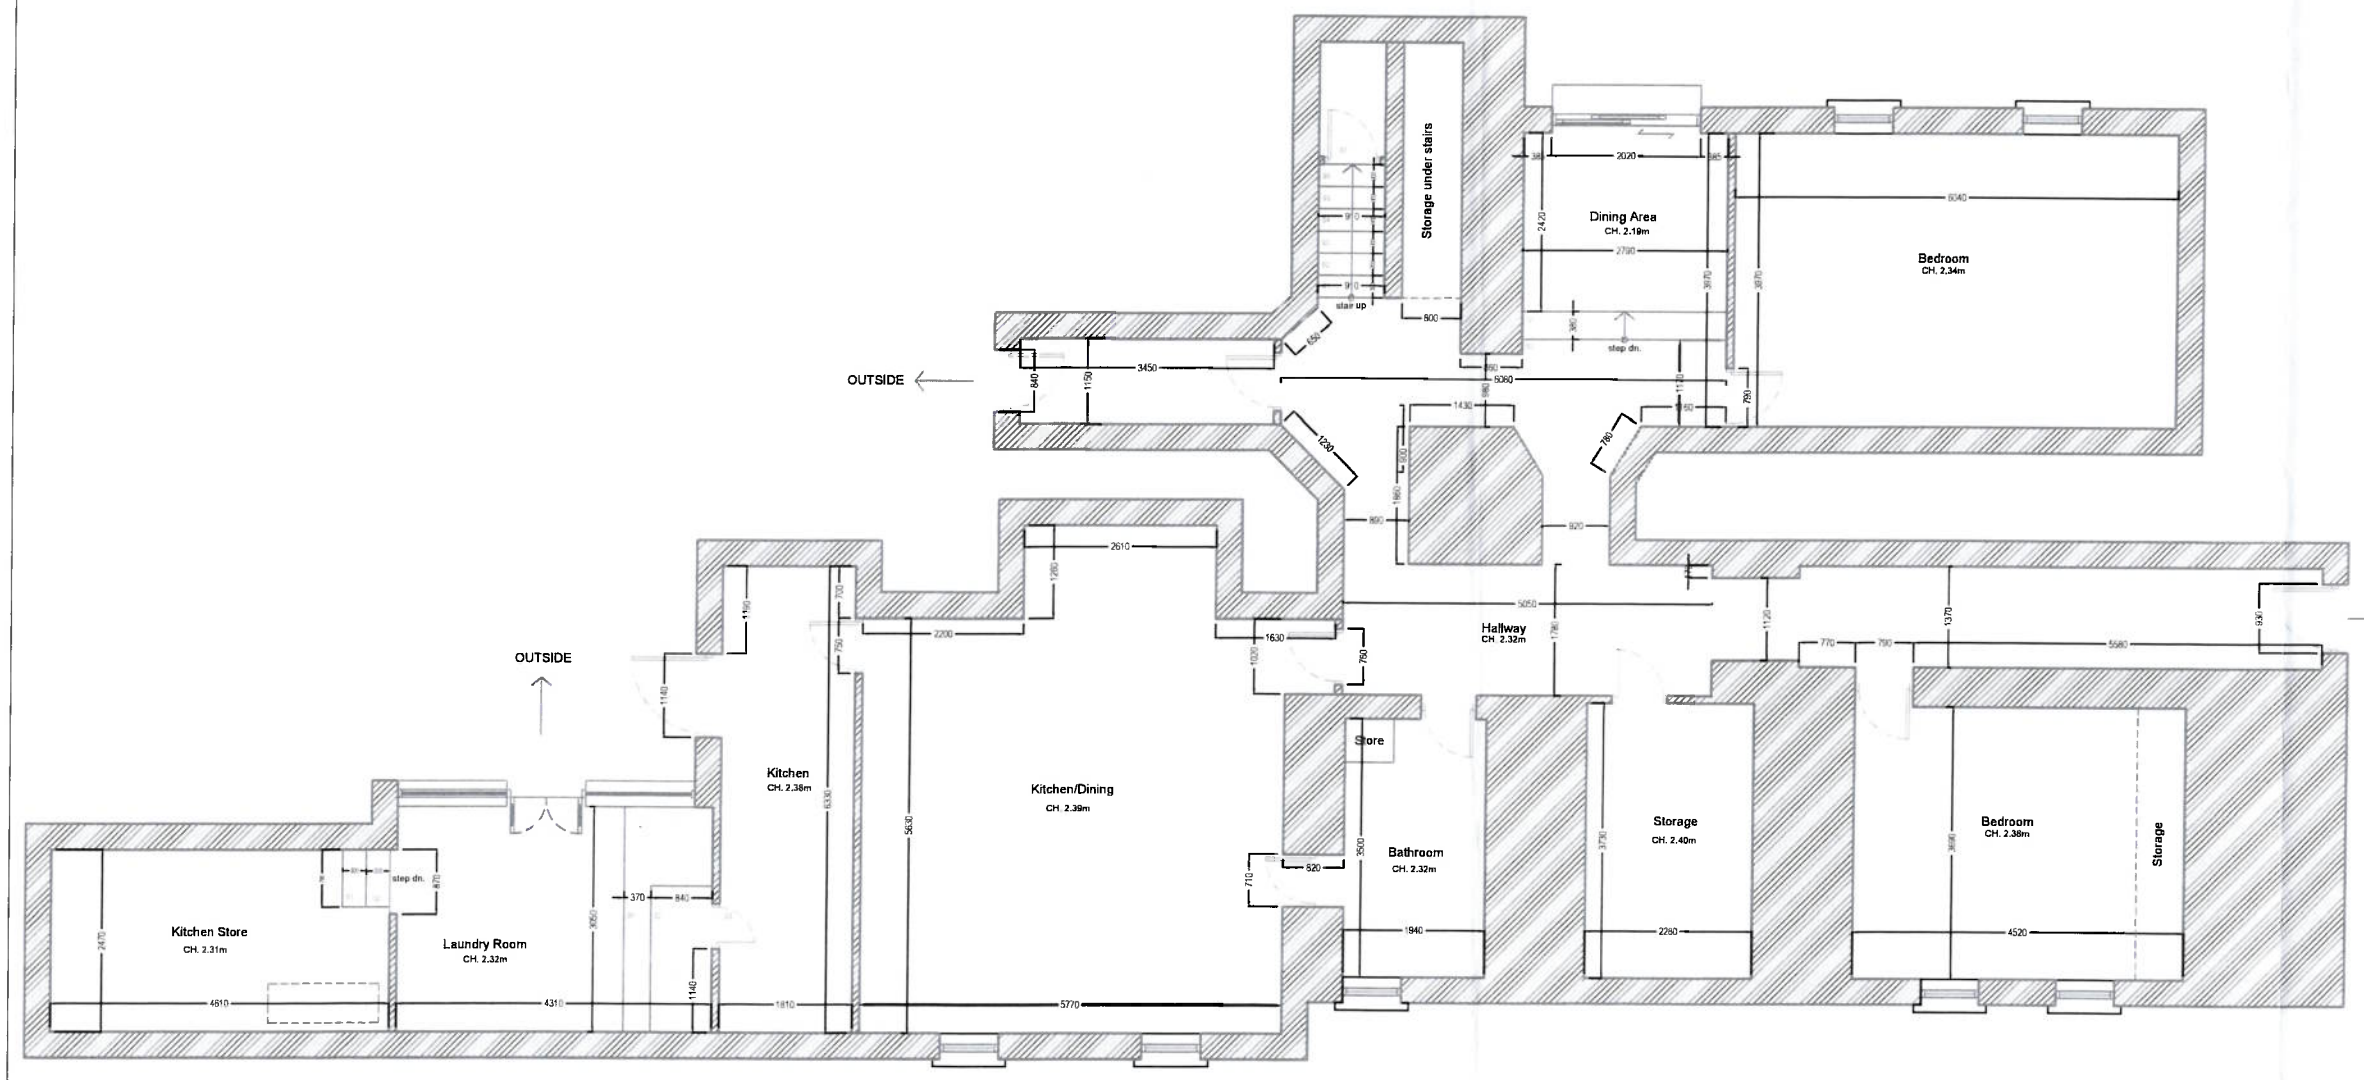

1 Proposed Lower Ground Floor Plan
SCALE 1:100

3Dimensional
BIM & Architectural Visualization
niall@3dimensional.ie
Mullingar, Co.Westmeath

Notes:

Dimensions received via drawings from previous Architect.

All dimensions to be checked on site.

Dimensions are in mm unless stated otherwise

This drawing is copyright of 3Dimensional. No reproduction of this drawing whole or in part is allowed with written consent from 3Dimensional.

Proposed Use:
Accomodation for protected persons

ABP-322689 CLEARED PLEANÁLA
05 JUN 2025
LTR DATED FROM P.A.
LDG- 25
ABP-

Revisions


No.	Description

Client
Rathconrath Property Limited

Project
Mearescourt House
Rathconrath
Mullingar, Co Westmeath

Sheet name
Lower Ground Floor Proposed Use

Sheet number	MHM-301
Date	09/05/2025
Design by	
Drawn by	NC
Checked by	TS
Scale @ A3	1:100

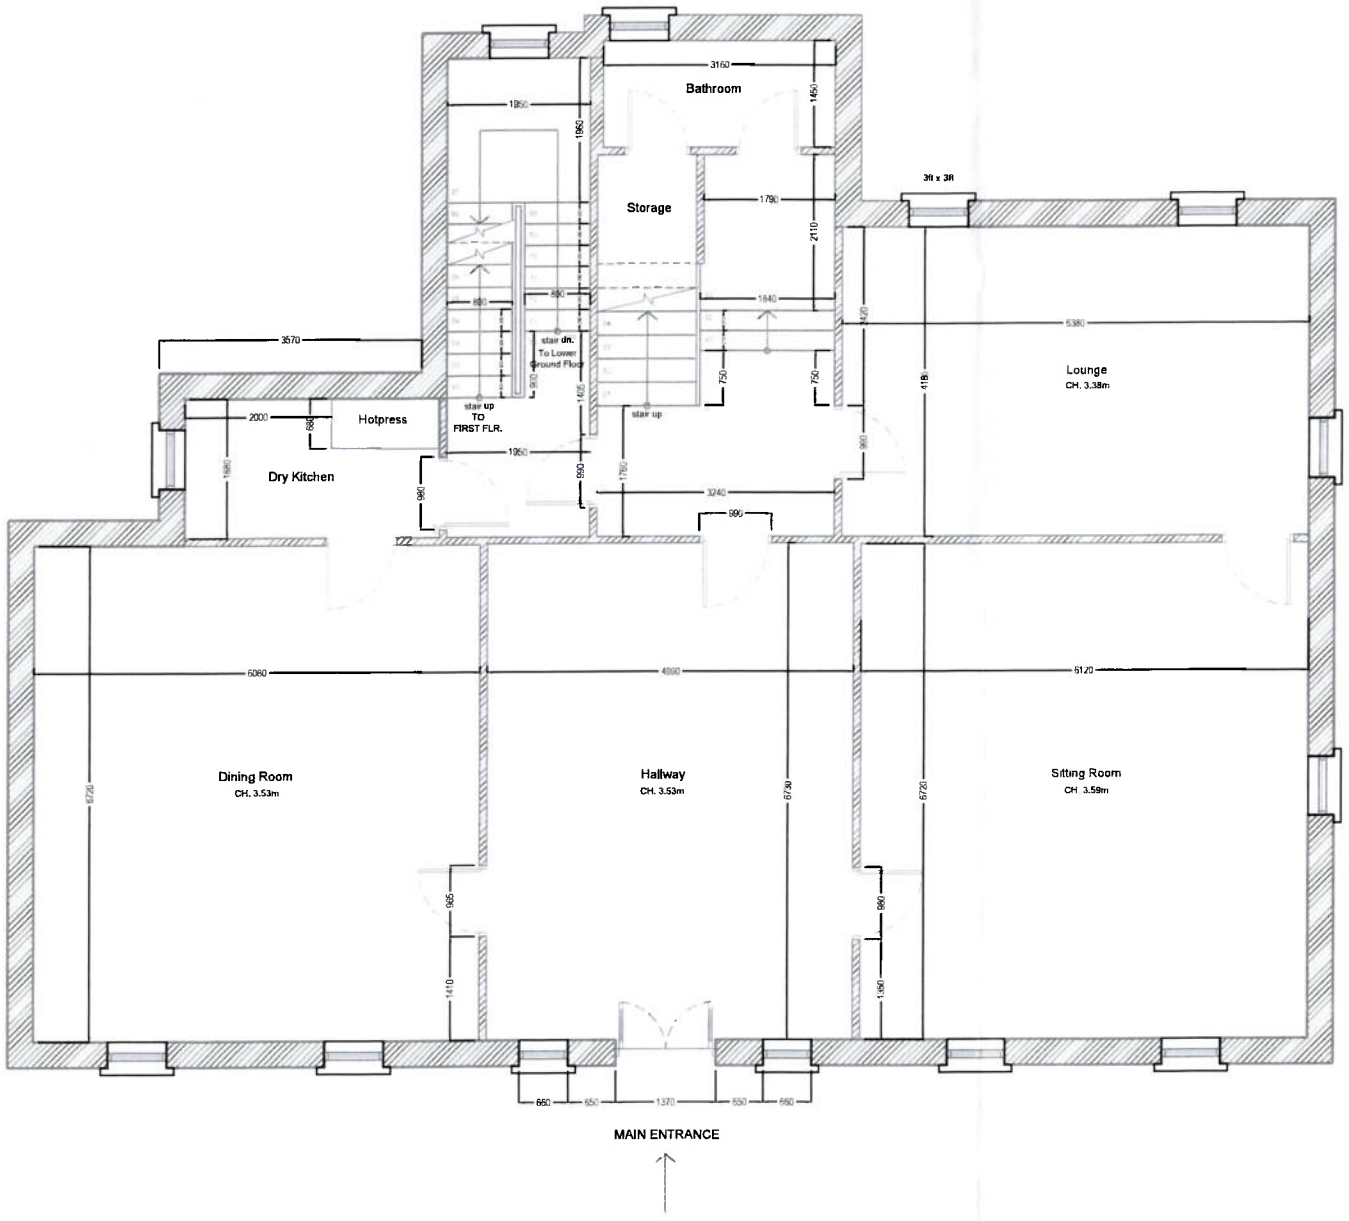

1 Pre-Existing Upper Ground Floor Plan
SCALE 1:100

3Dimensional
BIM & Architectural Visualization

niall@3dimensional.ie
Mullingar, Co.Westmeath

Notes:

Dimensions received via drawings from previous Architect.

All dimensions to be checked on site.

Dimensions are in mm unless stated otherwise

This drawing is copyright of 3Dimensional. No reproduction of this drawing whole or in part is allowed with written consent from 3Dimensional.

AN BORD PLEANÁLA
0 5 JUN 2025
LTR DATED _____ FROM P.A.
LDG-
ABP- 25 . 322689

Proposed Use:
Accomodation for protected persons

Revisions


No.	Description

Client
Rathconrath Property Limited

Project
Mearescourt House
Rathconrath
Mullingar, Co Westmeath

Sheet name
Upper Ground Floor Proposed

Sheet number	MHM-302
Date	09/05/2025
Design by	
Drawn by	NC
Checked by	TS
Scale @ A3	1:100

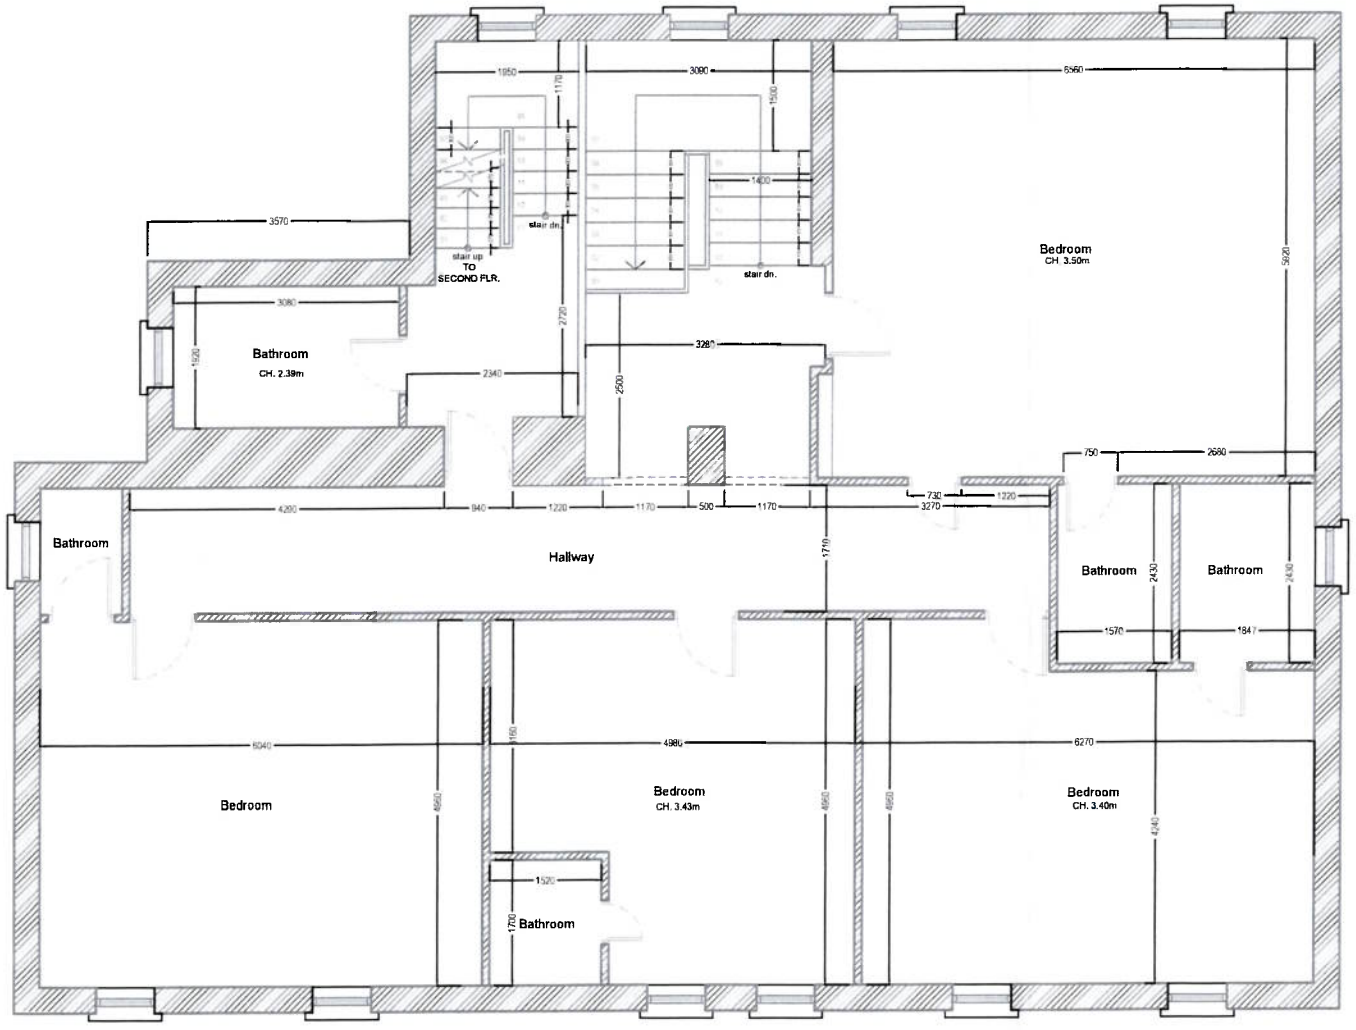

1 Proposed First Floor Plan
SCALE 1:100

3Dimensional
BIM & Architectural Visualization
niall@3dimensional.ie
Mullingar, Co.Westmeath

Notes:

Dimensions received via drawings from previous Architect.

All dimensions to be checked on site.

Dimensions are in mm unless stated otherwise

This drawing is copyright of 3Dimensional. No reproduction of this drawing whole or in part is allowed with written consent from 3Dimensional.

Proposed Use:
Accomodation for protected persons

AN BORD PLEANÁLA
05 JUN 2025
LTR DATED _____ FROM P.A.
LDG-
ABP- 25 . 322689

Revisions


No.	Description

Client
Rathconrath Property Limited

Project
Mearescourt House
Rathconrath
Mullingar, Co Westmeath

Sheet name
First Floor Proposed

Sheet number	MHM-303
Date	09/05/2025
Design by	
Drawn by	NC
Checked by	TS
Scale @ A3	1:100

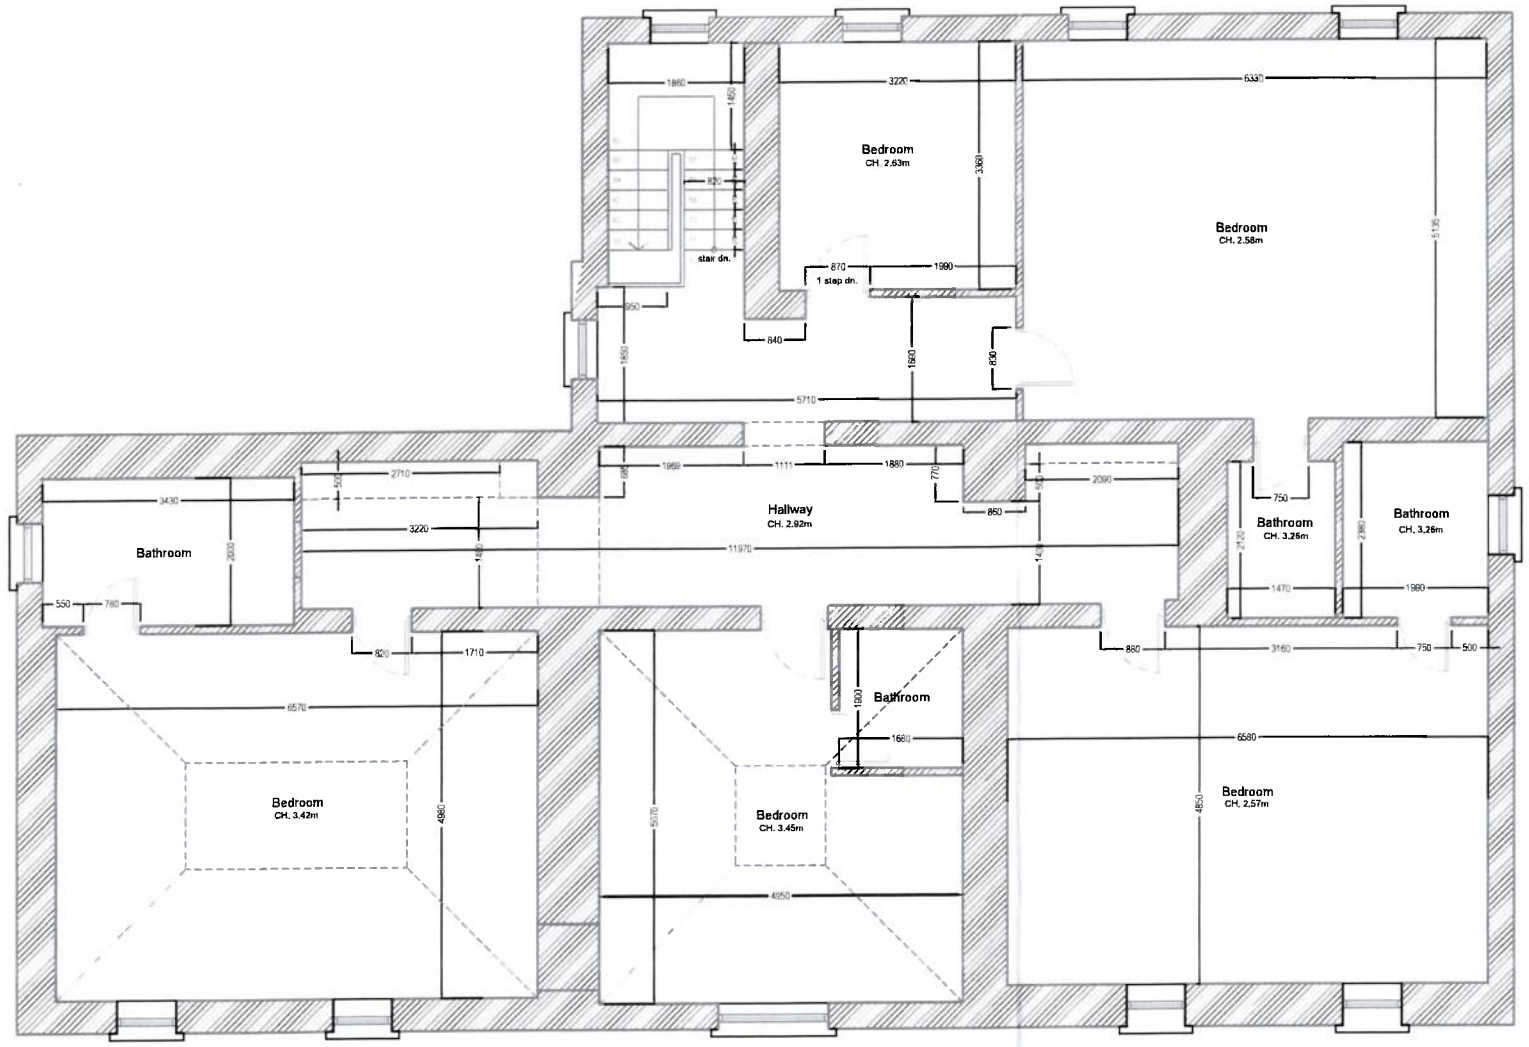

1 Proposed Second Floor Plan
SCALE 1:100

3Dimensional
BIM & Architectural Visualization
niall@3dimensional.ie
Mullingar, Co.Westmeath

Notes:

Dimensions received via drawings from previous Architect.

All dimensions to be checked on site.

Dimensions are in mm unless stated otherwise

This drawing is copyright of 3Dimensional. No reproduction of this drawing whole or in part is allowed with written consent from 3Dimensional.

Proposed Use:
Accomodation for protected persons

AS PER BD PLEANÁLA
0 5 JUN 2025
LTR DATED ____ FROM P.A.
LDG-
ABP- 25 . 322689

Revisions

No.	Description

Client
Rathconrath Property Limited

Project
Mearescourt House
Rathconrath
Mullingar, Co Westmeath

Sheet name
Second Floor Proposed

Sheet number	MHM-304
Date	09/05/2025
Design by	
Drawn by	NC
Checked by	TS
Scale @ A3	1:100