
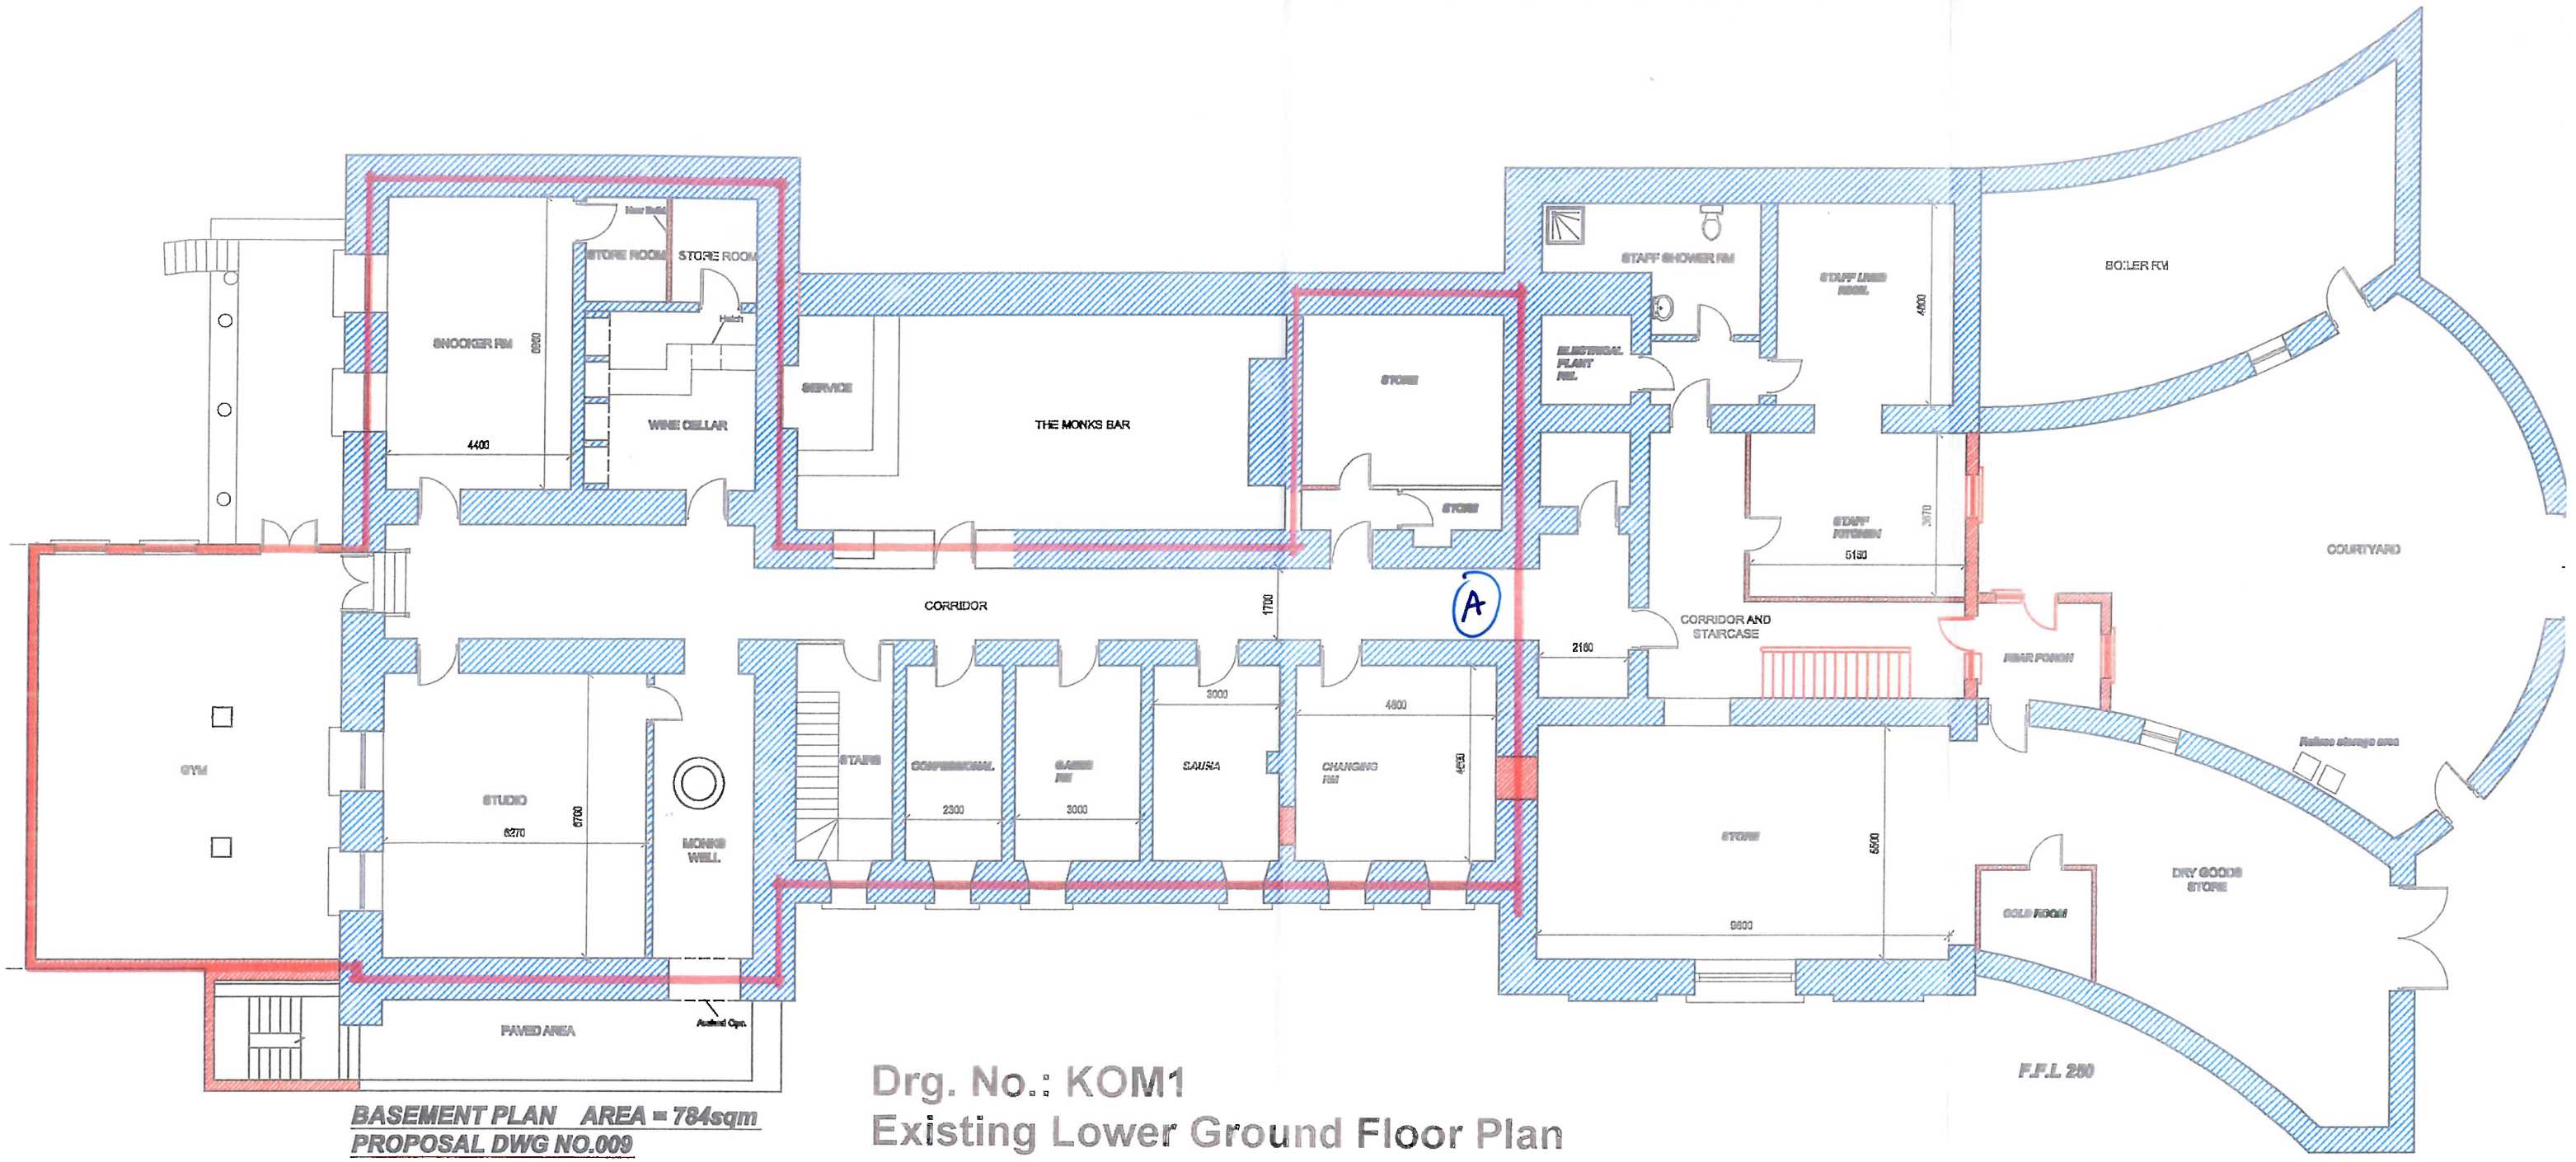


BASEMENT PLAN AREA = 784sqm
PROPOSAL DWG NO.009

Drg. No.: KOM1
Existing Lower Ground Floor Plan

AN COIMISIÚN PLEANÁLA
09 DEC 2025
LTR DATED _____ FROM Appeal
LDG-
~~ACP~~- 323936-25

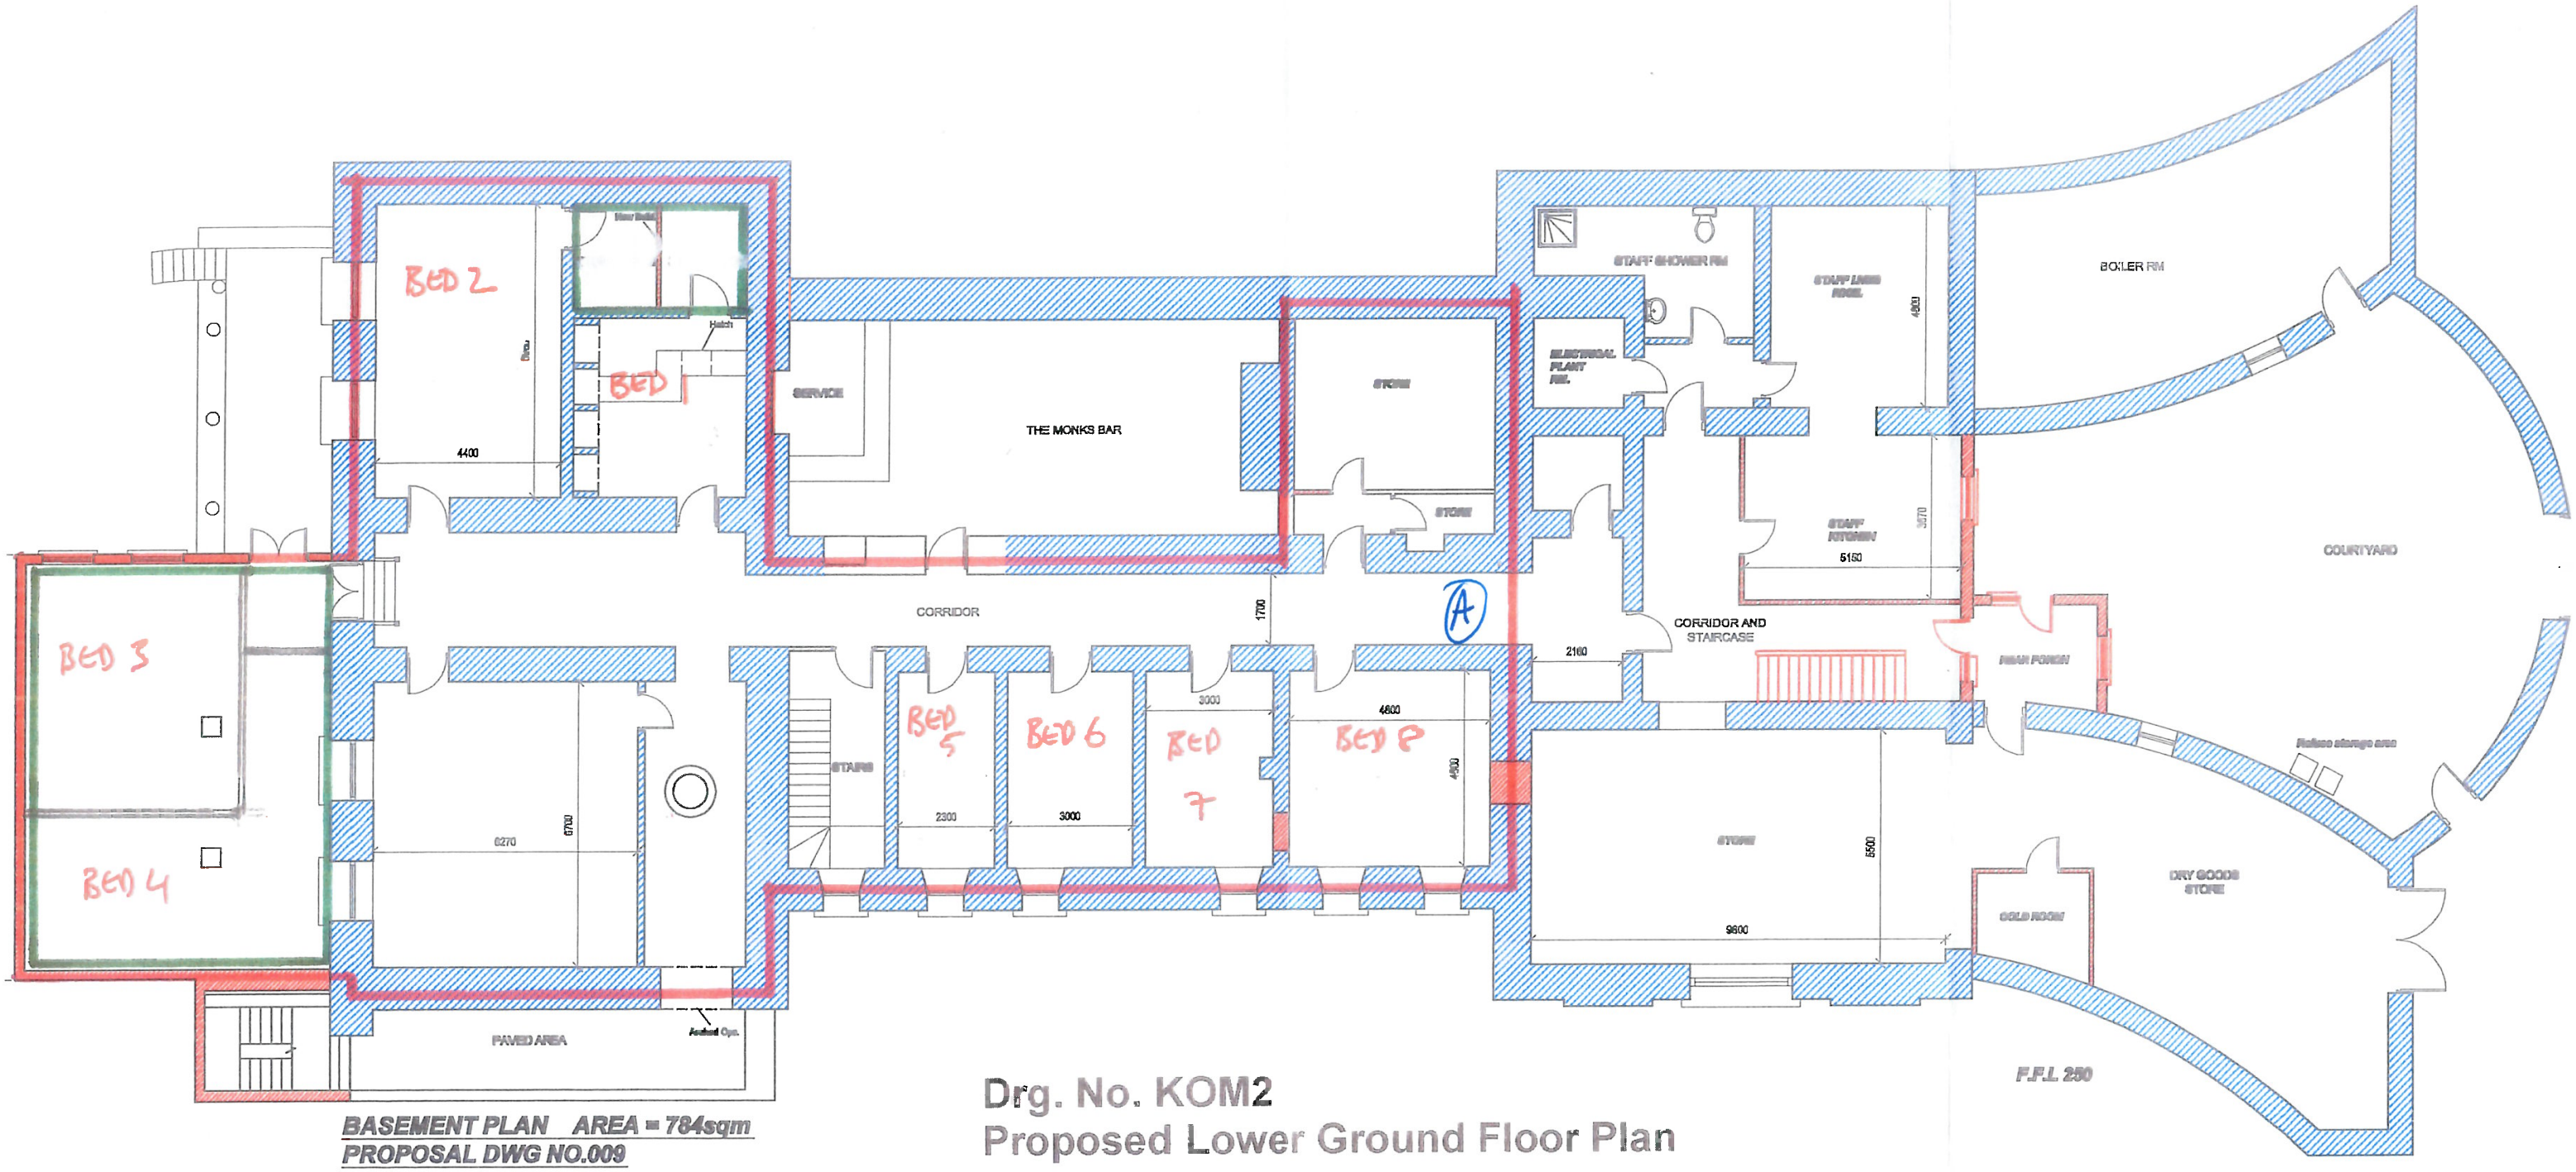

BASEMENT PLAN AREA = 784sqm
PROPOSAL DWG NO.009

Drg. No. KOM2
Proposed Lower Ground Floor Plan

AN COIMISIÚN PLEANÁLA
09 DEC 2025
LTR DATED _____ FROM APPELL
LDG-_____
ACP-323936-25