Henry J Lyons

Golf Lane, Residential Development
Housing Quality Assessment - Rev A
November 2020
Client: Bowbeck DAC

GOLF LANE RESIDENTIAL

HJL

Architecture + Interiors
henryjlyons.com

51-54 Pearse Street
Dublin D02 KA66

+353 1 888 3333
info@henryjlyons.com

CONTENTS

01 Introduction & Policy Overview

02 Overview & Compliance

03 Communal Facilities

04 Appendix A - Unit Schedule

05 Appendix B - Typical Unit Types

06 Appendix C - Dual Aspect Floor Plans

01
INTRODUCTION & POLICY OVERVIEW

1.1 INTRODUCTION

This Housing Quality Assessment Report has been prepared in support of an application submitted on behalf of Boweck Ltd (the applicant) for a new Strategic Housing Development at Golf Lane, Glenamuck Road, Carrickmines, Dublin 18.

The proposed development comprises (482 no. residential units (all apartments), along with ancillary residential amenities, and provision of a childcare facility, gym, and local shop. The proposed development is set out in 7 no. blocks with heights ranging from four to twenty-two storeys.

The Applicant vision is for the project to be set within an attractive, vibrant environment that integrates successfully with its local Dublin Carrickmines setting. In addition to the provision of high-quality apartment accommodation, the brief was to provide exemplary tenant amenities to encourage an active and integrated community.

This report assesses the residential mix of apartments within the proposed development against the provisions of the Sustainable Urban Housing: Design Standards for New Apartments Guidelines for Planning Authorities (March 2018).

All units in this development had been cross check and all areas and requirements are and follow the New Apartments Guidelines for Planning Authorities (March 2018).

Following the Board's Opinion this document provides "A housing quality assessment which provides specific information regarding the proposed apartments and which demonstrates compliance with the various requirements of the 2018 Guidelines on Design Standards for New Apartments, including its specific planning policy requirements. This also includes a schedule of floor areas for all proposed units, clearly setting out the aspect (single, dual, triple) of each unit

In addition to the Boards opinion we have included in this document's apendix all floor plans including all units clearly setting out the aspect.

Policy Overview

The document sets out the statutory context for the proposed development and the basis on which the housing quality assessment is carried out.

"Sustainable Urban Housing: Design Standards For New Apartments" - Guidelines For Planning Authorities, (March 2018)

These guidelines update the Sustainable Urban Housing: Design Standards for New Apartments guidelines, published in 2015.

The purpose of the 2015 apartment guidance was to reiterate ministerial guidance, setting out standards for apartment development, mainly in response to circumstances that had arisen whereby some local authority standards were at odds with national guidance.

The new Guidelines build on the content of the 2015 apartment guidance, much of which remains valid, particularly with regard to design quality safeguards such as internal space standards for 1-,2- and 3-bedroom apartments, internal storage and amenity space.

These Guidelines update previous guidance in the context of greater evidence and knowledge of current and likely future housing demand in Ireland taking account of the Housing Agency National Statement on Housing Demand and Supply, the Government's action programme on housing and homelessness Rebuilding Ireland and Project Ireland 2040 and the National Planning Framework, published since the 2015 guidelines.

The Guidelines are supported by legislation which introduces new powers whereby the Minister may expressly state specific planning policy requirements (hereafter SPPRs) which must be applied by planning authorities, or An Bord Pleanála, in the exercise of their functions. Where SPPRs are stated in the Guidelines, the Minister intends that such requirements must take precedence over policies and objectives of development plans, local area plans or SDZ planning schemes.

The 2018 Guidelines specify planning policy requirements for:

- Internal space standards for different types of apartments, including studio apartments
- Dual aspect ratios
- Floor to ceiling height
- Apartments to stair/lift core ratios
- Storage spaces
- Amenity spaces including balconies/patios
- Room dimensions for certain rooms

Planning And Development (Amendment) Act 2015) - The Act provides for amendments to section 28, 34 and Part IX of the Planning and Development Act 2000, as amended.

View of Podium

DLRCC Apartment Standards Now Superseded By The Guidelines

DLRCC must have regard to the Guidelines and must comply with the SPPRs outlined in the Guidelines.

The County Development Plan includes an 'Advisory Note' acknowledging the new Guidelines (and associated legislation) and stating that these will take precedence over the Development Plan where SPPRs are concerned.

Based on a review of the Dun Laoghaire Rathdown County Development Plan 2016-2022, the list below is a summary of the main provision guidelines.

In summary, SPPRs supersede the following provisions of the current County Development Plan;

• Section 8.2.3.3 (ii) Dual Aspect

• Section 8.2.3.3 (v) Internal Storage

• Section 8.2.3.3 (vii) Minimum Apartment Floor Areas

• Section 8.2.8.4 (iv) Private Open Space for Apartment Development

Courtyard View

02
OVERVIEW & COMPLIANCE

2.1 OVERVIEW OF COMPLIANCE

This Housing Quality Assessment provides an assessment of compliance with requirements under the 2018 Sustainable Urban Housing Guidelines (SUHG).

Qualitative aspects such as the Residential Conceptual Design approach are covered under the Architectural Design Statement.

The SUHG cover a variety of key topics, an overview of each is provided below to provide a summary to the data provided in the Assessment tables.

Unit Mix

As stated within the SPPR 8; “No restrictions on dwelling mix and all other requirements of these guidelines shall apply, unless specified otherwise”. The mix of units for the Cornelscourt Residential Development is outlined in the table below:

Total	Studio (10%)	1 Bed (35%)	2 Bed (45%)	3 Bed (9%)	Duplex (1%)
	6%	38%	48%	8%	6%
482	31	183	229	37	2

Apartment Floor Areas

The minimum apartment floor areas have all been met. In addition to this, 51% of the units exceed the minimum floor areas by at least 10%.

Aspect

With regard to the Guidelines in urban locations, the minimum number of dual aspect apartments that may be provided in any single apartment scheme shall be 50%. A total of 246 of the 482 units proposed have the benefit of dual aspect equating to 51% of the units. In some cases, units have the benefit of triple aspect. When considering apartments, the dual aspect ratio is 51% (246 of 482 apartment units), again an exceptional level of quality dual aspect units in accordance with national planning policy standards.

The height, scale, and massing of each building has been carefully designed to correspond with the orientation of the site. By leaving taller elements of the development to the Motorway, with low-level units to the south, daylight and sunlight are invited into the courtyards and public amenity spaces. The three taller elements have uninterrupted views to the Dublin Mountains and The Irish Sea. The form of the buildings creates sunlit courtyards and areas of public realm for occupants to enjoy.

In addition, each building has excellent daylight and vista opportunities. The design of the scheme has sought to maximise the quantity of Dual Aspect units.

Total Units	Single Aspect	Dual Aspect	L Aspect
	46%	51%	3%
482	222	246	14

Two unit types are identied as having a North facing aspect.

Unit Type 2F, though defined as North facing in accordance with the Apartment Guidelines, is generally of a North Westerly aspect. The unit meets the BRE requirements for daylighting as noted in the Daylighting Report by JAK. The units overlook the large central courtyard affording it good daylighting and a pleasant aspect. The two units are located within a four storey block adjoining Golf Lane. Their location is immediately adjacent to the Block D stairs allowing the apartment to be a walk up type unit where use of the lift is not required for general access. The units also benefit from close access to the communal roof terrace.

Unit Type 1Q, though defined as North facing in accordance with the Apatrment Guidelines, is generally of a North Westerly aspect. The unit meets the BRE requirements for daylighting as noted in the Daylighting Report by JAK. The unit location within the B1 tower ensures that the units at lower level benefit from views into the proposed public landscaped area adjoining the stream. The upper floors benefit from panoramic views towards Dublin City with views to foothills of The Dublin Mountains and glimpses of Dublin Bay. There are eighteen of this unit type in the scheme.

Total Units	South Aspect	East Aspect	West Aspect	North Aspect
	8%	19%	18%	4%
482	38	93	87	20

View of Central Garden from Cycling Route

Floor to Ceiling Height

Currently the guidelines promote higher floor to ceiling heights for ground floor apartments.

Within the development we are providing the minimum 2.7m floor to ceiling height for the ground floor apartments and where appropriate greater floor to ceiling heights in open plan living areas. Floor to ceiling heights for all floors above ground floor level achieve greater floor to ceiling heights than the minimum 2.4m.

Floor to ceiling heights are in accordance with the Building Regulations, and the absolute minimum provided is 2.4m, and typically only found in Bathrooms and occasionally Kitchens.

Lift and Stair Cores

As per the guidelines we have sought to maximise the number of apartments per floor per stair/lift core to assist in ensuring that service charges and maintenance costs faced by residents into the future are kept at reasonable levels.

Having liaised with fire safety engineers we are achieving typically 6 to 11 apartments per core , in all of these instances, the ratio of 13 units per core is not exceeded.

Internal Storage

The Apartments are designed to be practical, feel generous, and make the most of their views and orientation. The proposed scheme's typical apartment is an open plan with a central living space. From the compact cores, the apartments are configured to provide a generous entrance leading straight to living rooms to ensure a pleasant sequence of spaces on arrival home. Kitchens are generally part of the living space, and utilities cater to noisy appliances and clutter. The storage rooms are located close to the apartments' front door; the storage spaces are in accordance with the minimum provision requirements throughout the units.

Private Amenity Space

The minimum private amenity areas have all been met. In addition to this, the majority of the units exceed the minimum private amenity area requirements.

As per the guidelines private amenity space is provided to all units .

The balconies and winter gardens provide the required minimum depth of at least 1.5m and are deeper where possible. In most cases the balconies are accessed off the living space and where possible also include an access from a bedroom.

Security Considerations

The design of the blocks provides both external passive surveillance of the surrounding spaces and internally where the central courtyards are both secure and overlooked.

For the internal ground floor apartments a private buffer zone has been incorporated into the design and realised with the landscape architects along with the appropriate boundary treatments. This allows passive surveillance of the adjacent communal gardens and public walkways around each of the apartment buildings. Ground floor units externally have an additional landscaped buffer beyond the private amenity space to enhance the sense of privacy, further providing an additional element of separation and security to the ground floor units in that zone.

The entrance reception lobby located in Building BO and D contains a generous double height space. The concierge in this lobbies will provide services and added security for all residents. At points around the perimeter of the other blocks the entry points to all stair cores will be well indicated and highly visible.

Daylight / Sunlight And Shadow Analysis

All the residential buildings have been designed in accordance with the relevant guidelines in relation to Daylight and Sunlight. For full details please refer to the 'Daylight & Shadow Report' by JAK Consulting Engineers

View of Central Garden from Cycling Route

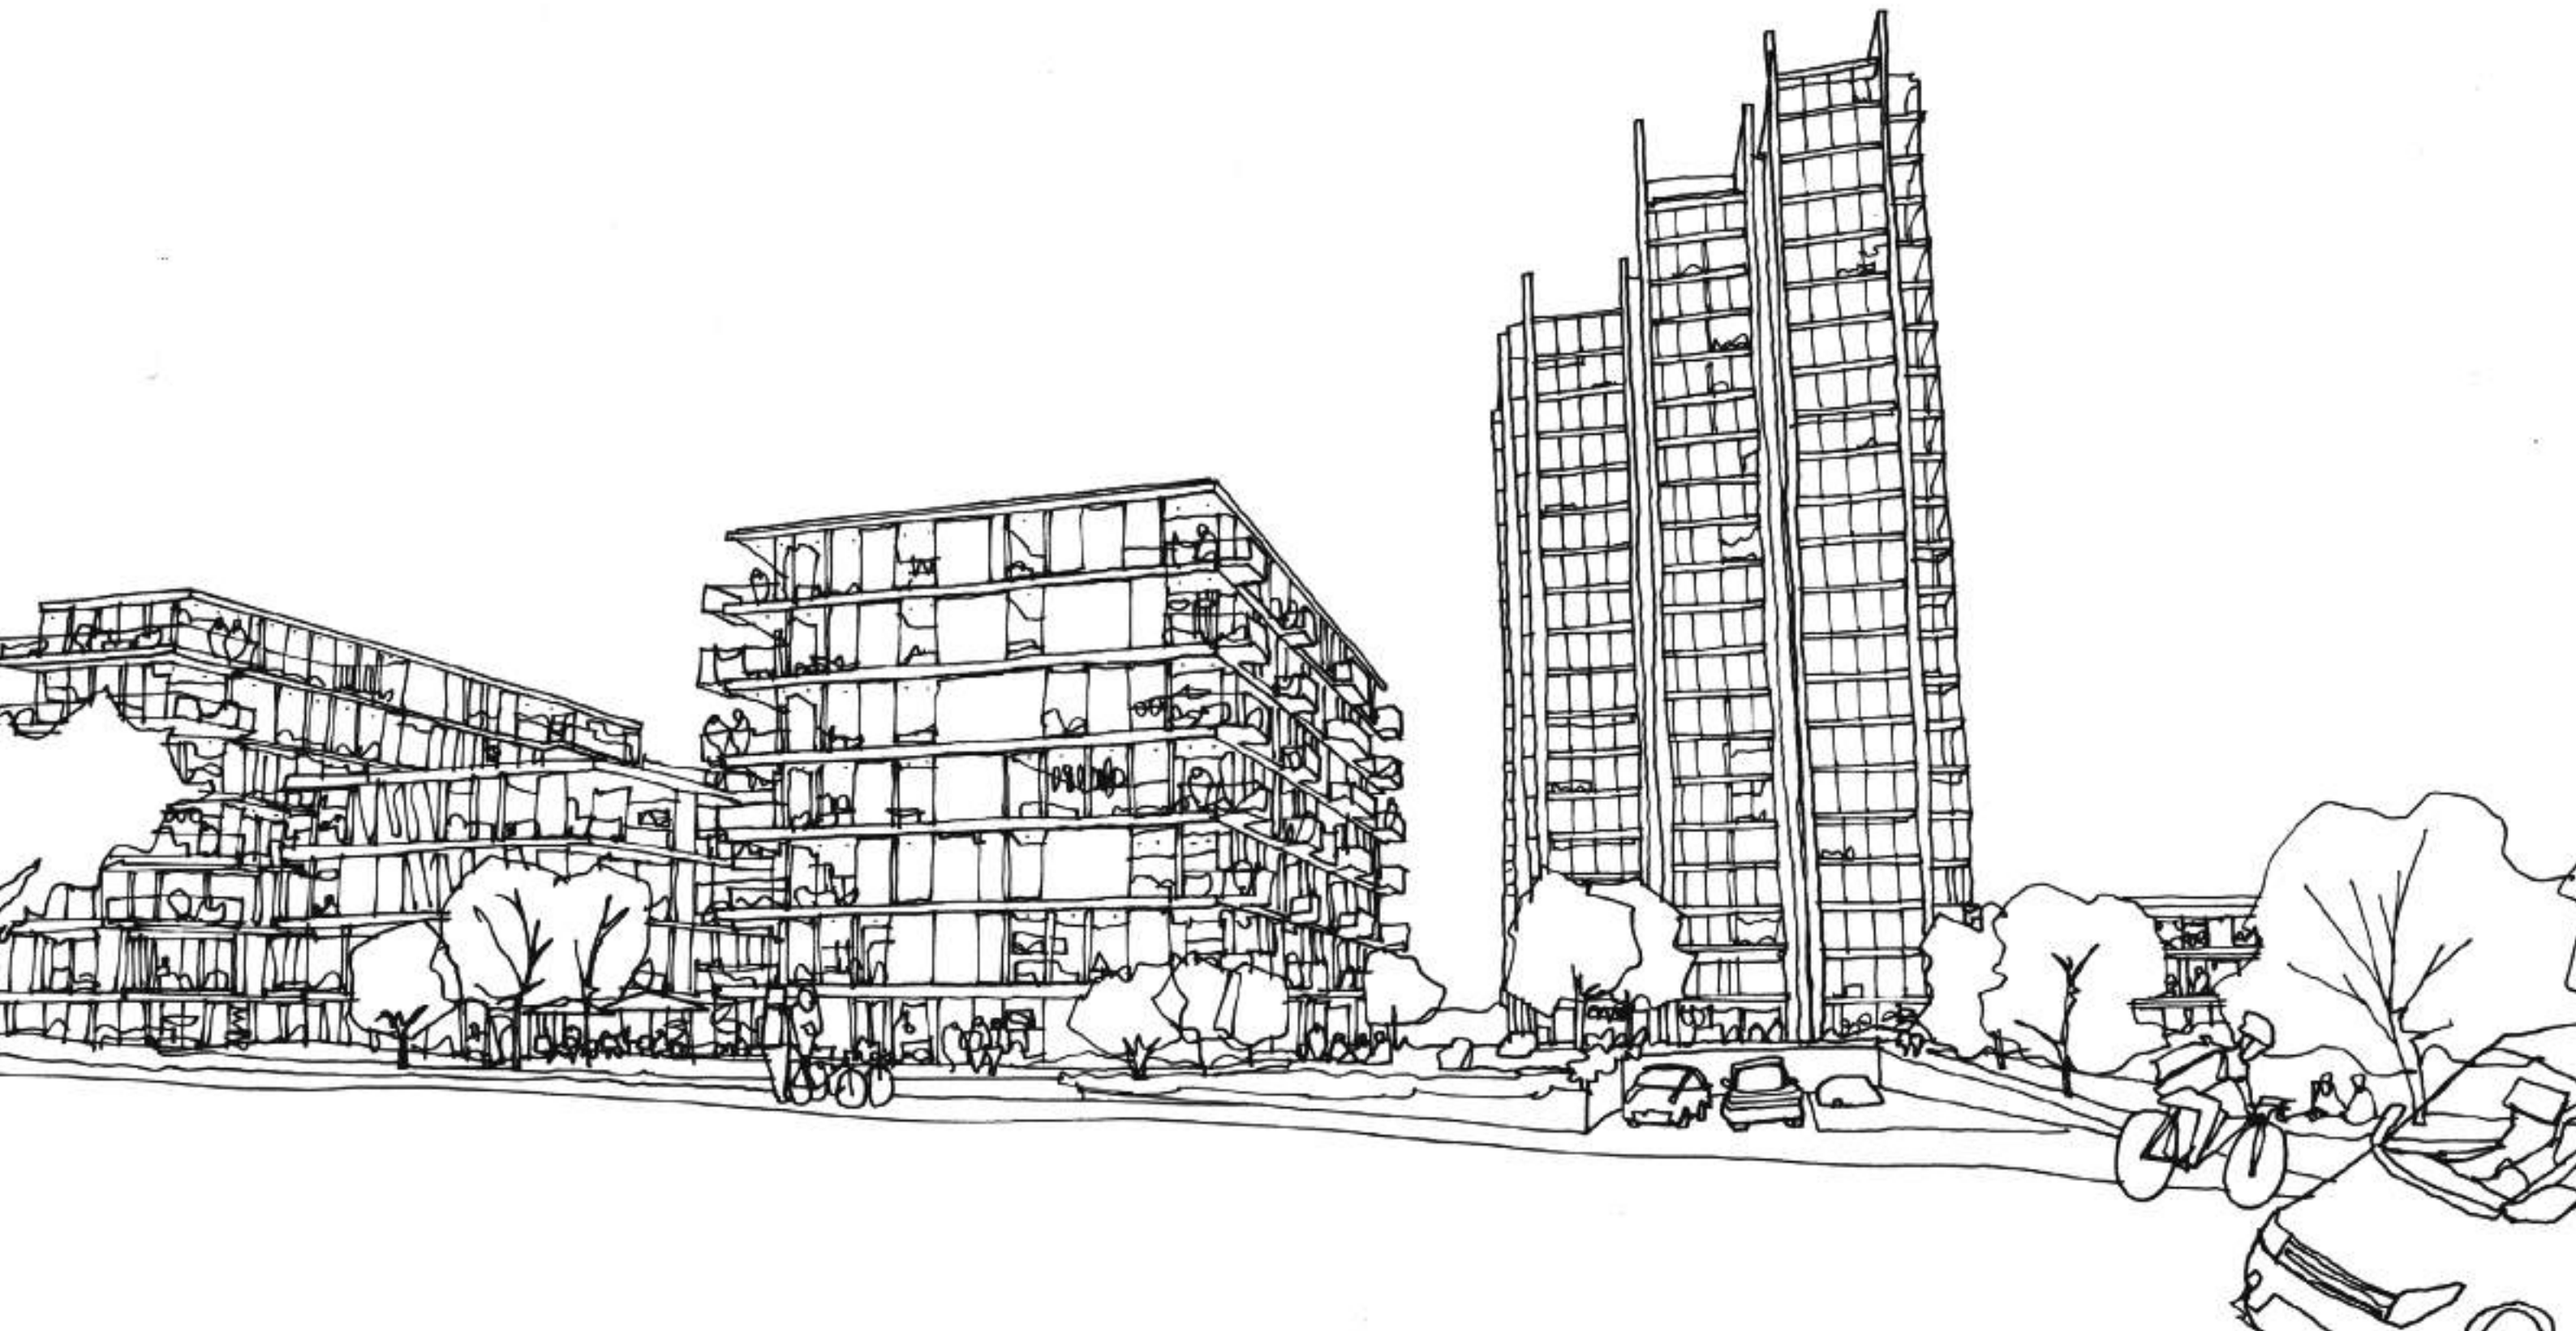

03
COMMUNAL FACILITIES

3.1 COMMUNAL FACILITIES

Access & Services

The proposals are designed in accordance with Part M of the Building Regulations, including Universal Access requirements. Internally circulation corridors exceed the minimum width requirements, and are punctuated by various increases in depth to articulate the corridor spaces. Service ducts are accessible from common areas as far as practicable and within apartments service runs line up to avoid any cross over to adjacent units.

Facilities

A large emphasis is placed on current best practice for provision of communal facilities. A range of residential amenities (total 742 sq. m (total includes the central amenity space of 292 sq. m, ground floor amenity space of 62 sq. m, concierge amenity space of 83 sq.m , communal amenity terraces of 91 sq.m and event space of 83 sq.m on top floors over looking at the Wiclow Mountains), communal amenity spaces and private balconies and terraces create a high quality living environment. A concierge is located at the main pedestrian and vehicular entrance on BO, a secondary concierge area is located on tower D; providing services for the residents and passive surveillance for all the residents. A shared office space is located at the entrance to allow residents the opportunity to work from home.

Another 340 sq.m of residential amenities are located within the podium. This will include a gym and cafe. The amenity building is accessed from podium level allowing all the residents easy access to the central facilities. It's located centrally within the proposal, benefiting from a pleasant aspect with views into the Central Garden.

Communal Amenity Space

Communal Open space is provided as fully accessible and secure private courtyard gardens. The minimum area requirements are met and significantly exceeded in the Golf Lane Residential Development. The minimum requirement is approx. 4770 sqm and the provided open space area is approx 7108 sqm.

Refuse Storage

Dedicated refuse storage spaces are provided throughout the overall scheme, please refer to the Waste Management Plan by AWN Consulting or details of same.

Intension for Residential Development at Golf Lane

Total Open Space provided in the whole development

Approx. 6548 sqm

Total Communal Open Space provided in the whole development

Approx.4264 sqm*

Private Amenity Terraces provided
Approx. 184 SQM

Communal Amenity Terraces provided
Approx. 850 SQM

Private Open Space
Approx. 157 SQM
0.8% of the overall scheme

*Note 3030 sqm of the overall provision exceeds the BRE guidance

Proposed Residential Development at Golf Lane - Communal Open Space

04
APPENDIX A - UNIT SCHEDULE

Floor Level	Block	Apartment Number	Unit Type	Number Person	Unit Type	Unit Area	Minimum Unit Area	Difference	>10%	Master Bedroom Area	Guideline / Minimun Master Bedroom Area	Master Bedroom Width in Milimeters	Guideline / Minimun Master Bedroom Width in Milimeters	Bedroom 1 Area	Guideline / Minimun Bedroom 1 Area	Bedroom 1 /Width in Milimeters	Guideline/ Minimun Bedroom 1 / Width in Milimeters	Bedroom 2 Area	Guideline / Minimun Bedroom 2 Area	Aggregate Bedroom Area	Guideline / Minimun Aggregate Bedroom Area	Over Minimun aggregate bedroom floor areas	Living/ Dining Area	Guideline/ Minimun Living /Dining Area	Living/Dining Width in Milimeters	Guideline/ Minimum Living/Dining Width in Milimeters	Storage Area	Guideline/Minimun Storage Area	Private Amenity Area	Guideline / Minimun Private Amenity Area	Community Amenity Area	Guidelines/ Minimun Communal Amenity Area	Aspect	Orientation
LOWER GROUND	B0	B0 - LG - 158	2 Bedroom Apartment	4P	2 K	76 m²	73 m²	3 m²	N	15.00 m²	13.00 m²	2855	2800	12.00 m²	11.40 m²	2870	2800	n/a	n/a	26.40 m²	24.40 m²	Y	30.00 m²	30.00 m²	4063	3600	6.00 m²	6.00 m²	8.00 m²	7.00 m²	7.00 m²	7.00 m²	Dual	North & East
		B0 - LG - 159	1 Bedroom Apartment	2P	1 M	47 m²	45 m²	2 m²	N	11.40 m²	11.40 m²	2893	2800	n/a	n/a	n/a	n/a	n/a	n/a	11.40 m²	11.40 m²	N	23.41 m²	23.00 m²	3300	3300	3.00 m²	3.00 m²	8.50 m²	5.00 m²	5.00 m²	5.00 m²	Single	East
	B1	B1 - LG - 86	1 Bedroom Apartment	2P	1 P	49 m²	45 m²	4 m²	N	11.40 m²	11.40 m²	3703	2800	n/a	n/a	n/a	n/a	n/a	n/a	11.40 m²	11.40 m²	N	23.00 m²	23.00 m²	3962	3300	3.00 m²	3.00 m²	9.00 m²	5.00 m²	5.00 m²	5.00 m²	Single	South
		B1 - LG - 85	2 Bedroom Apartment	4P	2 M	102 m²	73 m²	29 m²	Y	13.00 m²	13.00 m²	2900	2800	12.00 m²	11.40 m²	3192	2800	n/a	n/a	25.00 m²	24.40 m²	Y	35.00 m²	30.00 m²	4292	3600	6.00 m²	6.00 m²	7.00 m²	7.00 m²	7.00 m²	7.00 m²	Dual	North & South
GROUND	A1	A1 - 00 - 01	2 Bedroom Apartment	4P	2 E	80 m²	73 m²	7 m²	N	14.00 m²	13.00 m²	2814	2800	11.80 m²	11.40 m²	3146	2800	n/a	n/a	25.80 m²	24.40 m²	Y	32.00 m²	30.00 m²	4000	3600	9.60 m²	6.00 m²	12.50 m²	7.00 m²	7.00 m²	7.00 m²	Dual	South & East
		A1 - 00 - 02	3 Bedroom Apartment	5P	3 A	114 m²	90 m²	24 m²	Y	14.00 m²	13.00 m²	2865	2800	11.50 m²	11.40 m²	2800	2800	11.20 m²	7.10 m²	36.70 m²	31.50 m²	Y	37.00 m²	34.00 m²	6677	3800	9.20 m²	9.00 m²	10.00 m²	9.00 m²	9.00 m²	9.00 m²	Dual	Neast & Swest
		A1 - 00 - 03	2 Bedroom Apartment	4P	2 D	76 m²	73 m²	3 m²	N	13.32 m²	13.00 m²	3012	2800	11.40 m²	11.40 m²	2800	2800	n/a	n/a	25.62 m²	24.40 m²	Y	34.00 m²	30.00 m²	3851	3600	7.00 m²	6.00 m²	7.00 m²	7.00 m²	7.00 m²	7.00 m²	Dual	West & North
		A1 - 00 - 04	2 Bedroom Apartment	4P	2 C_A	80 m²	73 m²	7 m²	N	15.00 m²	13.00 m²	3165	2800	11.80 m²	11.40 m²	3001	2800	n/a	n/a	26.80 m²	24.40 m²	Y	31.00 m²	30.00 m²	3851	3600	6.10 m²	6.00 m²	7.00 m²	7.00 m²	7.00 m²	7.00 m²	Dual	West
		A1 - 00 - 05	2 Bedroom Apartment	4P	2 B_D	79 m²	73 m²	6 m²	N	13.30 m²	13.00 m²	3028	2800	11.40 m²	11.40 m²	3367	2800	n/a	n/a	24.70 m²	24.40 m²	Y	31.00 m²	30.00 m²	3300	3600	7.00 m²	6.00 m²	7.50 m²	7.00 m²	7.00 m²	7.00 m²	Single	West
		A1 - 00 - 06	2 Bedroom Apartment	4P	2 B	79 m²	73 m²	6 m²	N	13.31 m²	13.00 m²	3032	2800	11.40 m²	11.40 m²	3367	2800	n/a	n/a	24.71 m²	24.40 m²	Y	31.95 m²	30.00 m²	3318	3600	6.00 m²	6.00 m²	7.00 m²	7.00 m²	7.00 m²	7.00 m²	Single	West
		A1 - 00 - 07	1 Bedroom Apartment	2P	1 B_B	49 m²	45 m²	4 m²	N	13.00 m²	11.40 m²	2800	2800	n/a	n/a	n/a	n/a	n/a	n/a	13.00 m²	11.40 m²	Y	24.00 m²	23.00 m²	3475	3300	3.00 m²	3.00 m²	7.00 m²	5.00 m²	5.00 m²	5.00 m²	Single	West
		A1 - 00 - 08	2 Bedroom Apartment	4P	2 B_A	76 m²	73 m²	3 m²	N	11.60 m²	13.00 m²	3165	2800	13.00 m²	11.40 m²	3000	2800	n/a	n/a	24.60 m²	24.40 m²	Y	31.00 m²	30.00 m²	3600	3600	6.00 m²	6.00 m²	8.50 m²	7.00 m²	7.00 m²	7.00 m²	Dual	East
		A1 - 00 - 09	1 Bedroom Apartment	2P	1 F	63 m²	45 m²	18 m²	Y	15.00 m²	11.40 m²	3473	2800	n/a	n/a	n/a	n/a	n/a	n/a	16.00 m²	11.40 m²	Y	31.00 m²	23.00 m²	4082	3300	49.00 m²	3.00 m²	7.50 m²	5.00 m²	5.00 m²	5.00 m²	Single	East
	A2	A2 - 00 - 01	2 Bedroom Apartment	4P	2 E_C	82 m²	73 m²	9 m²	N	14.00 m²	13.00 m²	5477	2800	12.00 m²	11.40 m²	3128	2800	n/a	n/a	25.00 m²	24.40 m²	Y	32.00 m²	30.00 m²	4000	3600	9.60 m²	6.00 m²	12.50 m²	7.00 m²	7.00 m²	7.00 m²	Dual	South & East
		A2 - 00 - 05	3 Bedroom Apartment	5P	3 A_C	114 m²	90 m²	24 m²	Y	14.81 m²	13.00 m²	2834	2800	11.40 m²	11.40 m²	2800	2800	11.20 m²	7.10 m²	37.41 m²	31.50 m²	Y	37.00 m²	34.00 m²	6677	3800	9.00 m²	9.00 m²	10.00 m²	9.00 m²	9.00 m²	9.00 m²	Dual	Neast & Swest
		A2 - 00 - 03	2 Bedroom Apartment	3P	2 H_C	86 m²	73 m²	13 m²	Y	13.00 m²	13.00 m²	2800	2800	8.60 m²	7.10 m²	2645	2100	n/a	n/a	21.60 m²	20.10 m²	Y	40.00 m²	28.00 m²	3302	3600	8.80 m²	5.00 m²	7.00 m²	6.00 m²	7.00 m²	6.00 m²	Dual	West & North
		A2 - 00 - 04	2 Bedroom Apartment	4P	2 H	93 m²	73 m²	20 m²	Y	11.60 m²	13.00 m²	2800	2800	14.00 m²	11.40 m²	2800	2800	n/a	n/a	25.60 m²	24.40 m²	Y	38.00 m²	30.00 m²	3600	3600	7.32 m²	6.00 m²	7.00 m²	7.00 m²	7.00 m²	7.00 m²	Dual	South & West
		A2 - 00 - 02	3 Bedroom Apartment	5P	3 A_B	113 m²	90 m²	23 m²	Y	14.00 m²	13.00 m²	2810	2800	11.50 m²	11.40 m²	2914	2800	11.20 m²	7.10 m²	36.70 m²	31.50 m²	Y	37.00 m²	34.00 m²	6681	3800	9.00 m²	9.00 m²	10.00 m²	9.00 m²	9.00 m²	9.00 m²	Dual	Neast & Swest
		A2 - 00 - 06	2 Bedroom Apartment	4P	2 E_B	81 m²	73 m²	7 m²	N	14.00 m²	13.00 m²	5089	2800	11.80 m²	11.40 m²	3013	2800	n/a	n/a	26.20 m²	24.40 m²	Y	30.00 m²	30.00 m²	4112	3600	9.30 m²	6.00 m²	12.40 m²	7.00 m²	7.00 m²	7.00 m²	Dual	South & West
		A2 - 00 - 07	2 Bedroom Apartment	4P	2 C_H	81 m²	73 m²	8 m²	Y	13.00 m²	13.00 m²	2825	2800	11.40 m²	11.40 m²	3059	2800	n/a	n/a	24.40 m²	24.40 m²	Y	32.00 m²	30.00 m²	3851	3600	7.00 m²	6.00 m²	7.00 m²	7.00 m²	7.00 m²	7.00 m²	Single	West
		A2 - 00 - 08	1 Bedroom Apartment	2P	1 B	48 m²	45 m²	3 m²	Y	13.00 m²	11.40 m²	2800	2800	n/a	n/a	n/a	n/a	n/a	n/a	13.00 m²	11.40 m²	Y	24.00 m²	23.00 m²	3473	3300	3.00 m²	3.00 m²	7.50 m²	5.00 m²	5.00 m²	5.00 m²	Single	West
		A2 - 00 - 09	2 Bedroom Apartment	4P	2 R_D	79 m²	73 m²	6 m²	N	13.30 m²	13.00 m²	3028	2800	11.40 m²	11.40 m²	3367	2800	n/a	n/a	24.70 m²	24.40 m²	Y	31.00 m²	30.00 m²	3300	3600	7.00 m²	6.00 m²	7.50 m²	7.00 m²	7.00 m²	7.00 m²	Dual	South & West
		A2 - 00 - 10	3 Bedroom Apartment	5P	3 C	107 m²	90 m²	17 m²	Y	14.00 m²	13.00 m²	3476	2800	12.30 m²	11.40 m²	3420	2800	7.10 m²	7.10 m²	33.40 m²	31.50 m²	Y	40.00 m²	34.00 m²	5859	3800	10.20 m²	9.00 m²	9.00 m²	9.00 m²	9.00 m²	9.00 m²	Dual	South & East
		A2 - 00 - 11	1 Bedroom Apartment	2P	1 Z	77 m²	73 m²	4 m²	N	13.00 m²	11.40 m²	4154	2800	n/a	n/a	n/a	n/a	n/a	n/a	13.00 m²	11.40 m²	Y	39.00 m²	23.00 m²	5222	3300	6.50 m²	3.00 m²	7.50 m²	5.00 m²	7.00 m²	5.00 m²	Single	East
	A3	A3 - 00 - 01	3 Bedroom Apartment	5P	3 A_D	119 m²	90 m²	29 m²	N	14.81 m²	13.00 m²	2834	2800	11.40 m²	11.40 m²	2800	2800	11.20 m²	7.10 m²	37.41 m²	31.50 m²	Y	37.00 m²	34.00 m²	6677	3800	9.00 m²	9.00 m²	10.00 m²	9.00 m²	9.00 m²	9.00 m²	Dual	Neast & Swest
		A3 - 00 - 02	2 Bedroom Apartment	4P	2 W	76 m²	73 m²	6 m²	Y	16.60 m²	13.00 m²	3219	2800	13.00 m²	11.40 m²	2915	2800	n/a	n/a	29.60 m²	24.40 m²	Y	30.00 m²	30.00 m²	3600	3600	6.00 m²	6.00 m²	7.00 m²	7.00 m²	7.00 m²	7.00 m²	Dual	South & West
		A3 - 00 - 03	1 Bedroom Apartment	2P	1 A	47 m²	37 m²	10 m²	Y	11.40 m²	11.40 m²	2800	2800	n/a	n/a	n/a	n/a	n/a	n/a	11.40 m²	11.40 m²	N	23.00 m²	23.00 m²	3216	3300	3.00 m²	3.00 m²	8.80 m²	5.00 m²	4.00 m²	5.00 m²	Dual	South & East
		A3 - 00 - 04	1 Bedroom Apartment	2P	1 A_C	48 m²	45 m²	3 m²	Y	11.80 m²	11.40 m²	2800	2800	n/a	n/a	n/a	n/a	n/a	n/a	11.80 m²	11.40 m²	Y	24.00 m²	23.00 m²	3447	3300	3.00 m²	3.00 m²	7.50 m²	5.00 m²	4.00 m²	5.00 m²	Single	East
		A3 - 00 - 05	0 Studio Apartment	2P	0 K	38 m²	37 m²	1 m²	Y	n/a	n/a	n/a	n/a	n/a	n/a	n/a	n/a	n/a	n/a	n/a	n/a	n/a	31.00 m²	30.00 m²	5223	4000	3.00 m²	3.00 m²	7.50 m²	4.00 m²	4.00 m²	4.00 m²	Single	East
		A3 - 00 - 06	0 Studio Apartment	2P	0 K_A	39 m²	37 m²	2 m²	N	n/a	n/a	n/a	n/a	n/a	n/a	n/a	n/a	n/a	n/a	n/a	n/a	n/a	32.00 m²	30.00 m²	5223	4000	3.00 m²	3.00 m²	7.50 m²	4.00 m²	4.00 m²	4.00 m²	Single	East
		A3 - 00 - 07	0 Studio Apartment	2P	0 F	48 m²	37 m²	11 m²	Y	n/a	n/a	n/a	n/a	n/a	n/a	n/a	n/a	n/a	n/a	n/a	n/a	n/a	33.00 m²	30.00 m²	6009	4000	3.00 m²	3.00 m²	7.00 m²	4.00 m²	5.00 m²	4.00 m²	Dual	West & North
		A3 - 00 - 08	2 Bedroom Apartment	4P	2 Y	76 m²	73 m²	3 m²	N	15.00 m²	13.00 m²	2800	2800	11.50 m²	11.40 m²	2800	2800	n/a	n/a	26.40 m²	24.40 m²	Y	30.00 m²	30.00 m²	6654	3600	5.00 m²	6.00 m²	15.50 m²	7.00 m²	7.00 m²	7.00 m²	Dual	South & West
		A3 - 00 - 09	0 Bedroom Apartment	2P	0 K_B	45 m²	45 m²	0 m²	N	n/a	n/a	n/a	n/a	n/a	n/a	n/a	n/a	n/a	n/a	n/a	n/a	n/a	24.00 m²	30.00 m²	5251	4000	3.00 m²	3.00 m²	7.00 m²	4.00 m²	5.00 m²	4.00 m²	Single	West
	B0	B0 - 00 - 151	1 Bedroom Apartment	2P	1 M_B	45 m²	45 m²	0 m²	N	12.00 m²	11.40 m²	2998	2800	n/a	n/a	n/a	n/a	n/a	n/a	12.00 m²	11.40 m²	Y	23.00 m²	23.00 m²	3300	3300	4.20 m²	3.00 m²	9.50 m²	5.00 m²	5.00 m²	5.00 m²	Single	West
		B0 - 00 - 152	2 Bedroom Apartment	4P	2 K	76 m²	73 m²	3 m²	N	15.00 m²	13.00 m²	2855	2800	12.00 m²	11.40 m²	2870	2800	n/a	n/a	26.40 m²	24.40 m²	Y	30.00 m²	30.00 m²	4063	3600	6.00 m²	6.00 m²	8.00 m²	7.00 m²	7.00 m²	7.00 m²	Dual	East & North
		B0 - 00 - 153	2 Bedroom Apartment	2P	2 K_D	85 m²	73 m²	12 m²	Y	15.00 m²	13.00 m²	2855	2800	13.00 m²	11.40 m²	2870	2800	n/a	n/a	28.00 m²	24.40 m²	Y	30.00 m²	30.00 m²	4063	3600	6.00 m²	6.00 m²	7.00 m²	7.00 m²	7.00 m²	7.00 m²	Dual	West & North
		B0 - 00 - 154	1 Bedroom Apartment	2P	1 M	47 m²	45 m²	2 m²	N	11.40 m²	11.40 m²	2893	2800	n/a	n/a	n/a	n/a	n/a	n/a	11.40 m²	11.40 m²	N	23.41 m²	23.00 m²	3300	3300	3.00 m²	3.00 m²	4.00 m²	5.00 m²	7.00 m²	5.00 m²	Single	East
		B0 - 00 - 155	1 Bedroom Apartment	2P	1 Q	57 m²	45 m²	12 m²	N	12.10 m²	11.40 m²	2950	2800	n/a	n/a	n/a	n/a	n/a	n/a	12.10 m²	11.40 m²	Y	23.00 m²	23.00 m²	4792	3300	3.70 m²	3.00 m²	6.20 m²	5.00 m²	5.00 m²	5.00 m²	Single	North
	B1	B1 - 00 - 01	1 Bedroom Apartment	2P	1 P	49 m²	45 m²	4 m²	N	11.40 m²	11.40 m²	3703	2800	n/a	n/a	n/a	n/a	n/a	n/a	11.40 m²	11.40 m²	N	23.00 m²	23.00 m²	3962	3300	3.00 m²	3.00 m²	9.00 m²	5.00 m²	5.00 m²	5.00 m²	Single	South
		B1 - 00 - 02	2 Bedroom Apartment	4P	2 M	102 m²	73 m²	29 m²	Y	13.00 m²	13.00 m²	2900	2800	12.00 m²	11.40 m²	3192	2800	n/a	n/a	25.00 m²	24.40 m²	Y	35.00 m²	30.00 m²	4292	3600	6.00 m²	6.00 m²	7.00 m²	7.00 m²	7.00 m²	7.00 m²	Dual	North & South
	C	C - 00 - 01	2 Bedroom Apartment	4P	2 C_D	84 m²	73 m²	11 m²	Y	15.00 m²	13.00 m²	2840	2800	12.30 m²	11.40 m²	3059	2800	n/a	n/a	27.30 m²	24.40 m²	Y	31.00 m²	30.00 m²	4022	3600	7.70 m²	6.00 m²	7.00 m²	7.00 m²	7.00 m²	7.00 m²	Single	East
		C - 00 - 02	1 Bedroom Apartment	2P	1 W	63 m²	45 m²	18 m²	Y	16.00 m²	11.40 m²	2839	2800	n/a	n/a	n/a	n/a	n/a	n/a	16.00 m²	11.40 m²	Y	35.00 m²	23.00 m²	7715	3300	6.50 m²	3.00 m²	7.00 m²	5.00 m²	5.00 m²	5.00 m²	Dual	East & North
		C - 00 - 03	1 Bedroom Apartment	2P	1 O	64 m²	45 m²	19 m²	Y	13.00 m²	11.40 m²	2800	2800	n/a	n/a	n/a	n/a	n/a	n/a	13.00 m²	11.40 m²	Y	38.00 m²	23.00 m²	7400	3300	8.00 m²	3.00 m²	7.00 m²	5.00 m²	9.00 m²	5.00 m²	Dual	West & North
		C - 00 - 04	1 Bedroom Apartment	2P	1 B	48 m²	45 m²	3 m²	Y	13.00 m²	11.40 m²	2800	2800	n/a	n/a	n/a	n/a	n/a	n/a	13.00 m²	11.40 m²	Y	24.00 m²	23.00 m²	3473	3300	3.00 m²	3.00 m²	7.50 m²	5.00 m²	5.00 m²	5.00 m²	Single	West
		C - 00 - 05	1 Bedroom Apartment	2P	1 A_C	48 m²	45 m²	3 m²	Y	11.04 m²	11.40 m²	2800	2800	n/a	n/a	n/a	n/a	n/a	n/a	11.40 m²	11.40 m²	Y	23.00 m²	23.00 m²	3400	3300	3.00 m²	3.00 m²	7.50 m²	5.00 m²	4.00 m²	5.00 m²	Single	West
FIRST	A1	A1 - 01 - 10	2 Bedroom Apartment	4P	2 E	80 m²	73 m²	7 m²	N	14.00 m²	13.00 m²	2814	2800	11.80 m²	11.40 m²	3146	2800	n/a	n/a	25.80 m²	24.40 m²	Y	32.00 m²	30.00 m²	4000	3600	9.60 m²	6.00 m²	12.50 m²	7.00 m²	7.00 m²	7.00 m²	Dual	South & East
		A1 - 01 - 11	3 Bedroom Apartment	5P	3 A	114 m²	90 m²	24 m²	Y	14.00 m²	13.00 m²	2865	2800	11.50 m²	11.40 m²	2800	2800	11.20 m²	7.10 m²	15.50 m²	31.50 m²	Y	37.00 m²	34.00 m²	6677	3800	9.20 m²	9.00 m²	10.00 m²	9.00 m²	9.00 m²	9.00 m²	Dual	Neast & Swest
		A1 - 01 - 12	2 Bedroom Apartment	4P	2 D	76 m²	73 m²	3 m²	N	13.32 m²	13.00 m²	3012	2800	11.40 m²	11.40 m²	2800	2800	n/a	n/a	25.62 m²	24.40 m²	Y	34.00 m²	30.00 m²	3851	3600	7.00 m²	6.00 m²	7.00 m²	7.00 m²	7.00 m²	7.00 m²	Dual	East & North
		A1 - 01 - 13	2 Bedroom Apartment	2P	2 C	80 m²	73 m²	7 m²	N	15.00 m²	13.00 m²	3165	2800	11.80 m²	11.40 m²	3001	2800	n/a	n/a	16.80 m²	24.40 m²	Y	31.00 m²	30.00 m²	3851	3600	6.10 m²	6.00 m²	7.00 m²	7.00 m²	7.00 m²	7.00 m²	Dual	West & North
		A1 - 01 - 14	2 Bedroom Apartment	4P	2 B_D	79 m²	73 m²	6 m²	Y	13.00 m²	13.00 m²	3028	2800	11.40 m²	11.40 m²	3367	2800	n/a	n/a	24.40 m²	24.40 m²	Y	31.00 m²	30.00 m²	3300	3600	7.00 m²	6.00 m²	7.50 m²	7.00 m²	7.00 m²	7.00 m²	Single	West
		A1 - 01 - 15	2 Bedroom Apartment	4P	2 B	78 m²	73 m²	5 m²	N	13.31 m²	13.00 m²	3032	2800	11.40 m²	11.40 m²	3367	2800	n/a	n/a	24.40 m²	24.40 m²	Y	31.95 m²	30.00 m²	3318	3600	6.00 m²	6.00 m²	7.00 m²	7.00 m²	7.00 m²	7.00 m²	Single	West
		A1 - 01 - 16	2 Bedroom Apartment	4P	2 B	77 m²	73 m²	4 m²	N	14.00 m²	13.00 m²	3032	2800	11.30 m²	11.40 m²	3367	2800	n/a	n/a	24.71 m²	24.40 m²	Y	30.20 m²	30.00 m²	3318	3600	6.00 m²	6.00 m²	7.20 m²	7.00 m²	7.00 m²	7.00 m²	Single	West
		A1 - 01 - 17	0 Studio Apartment	2P	0 P	47 m²	37 m²	10 m²	y	n/a	n/a	0	n/a	n/a	n/a	n/a	n/a	n/a	n/a	n/a	n/a	n/a	35.00 m²	30.00 m²	5880	4000	3.00 m²	3.00 m²	7.00 m²	4.00 m²	4.00 m²	4.00 m²	Dual	South & West
		A1 - 01 - 18	2 Bedroom Apartment	4P	2 B_A	79 m²	73 m²	6 m²	N	13.30 m²	13.00 m²	3028	2800	11.40 m²	11.40 m²	3367	2800	n/a	n/a	24.70 m²	24.40 m²	Y	31.00 m²	30.00 m²	3300	3600	7.00 m²	6.00 m²	7.50 m²	7.00 m²	7.00 m²	7.00 m²	Dual	South & East
		A1 - 01 - 19	0 Studio Apartment	2P	0 B	39 m²	37 m²	2 m²	N	n/a	n/a	0	n/a	n/a	n/a	n/a	n/a	n/a	n/a	n/a	n/a	n/a	30.00 m²	30.00 m²	5195	4000	3.00 m²	3.00 m²	7.00 m²	4.00 m²	4.00 m²	4.00 m²	Single	East
		A1 - 01 - 20	1 Bedroom Apartment	2P	1 G	61 m²	45 m²	16 m²	Y	11.60 m²	11.40 m²	2975	2800	n/a	n/a	n/a	n/a	n/a	n/a	11.60 m²	11.40 m²	Y	38.00 m²	23.00 m²	6670	3300	4.60 m²	3.00 m²	6.20 m²	5.00 m²	5.00 m²	5.00 m²	Single	East
	A2	A2 - 01 - 12	2 Bedroom Apartment	4P	2 E_C	82 m²	73 m²	9 m²	N	14.00 m²	13.00 m²	5477	2800	12.00 m²	11.40 m²	3128	2800	n/a	n/a	25.00 m²	24.40 m²	Y	32.00 m²	30.00 m²	4000	3600	9.60 m²	6.00 m²	12.50 m²	7.00 m²	7.00 m²	7.00 m²	Dual	South & East
		A2 - 01 - 13	3 Bedroom Apartment	5P	3 A_C	115 m²	90 m²	24 m²	Y	14.81 m²	13.00 m²	2834	2800	11.40 m²	11.40 m²	2800	2800	11.20 m²	7.10 m²	37.41 m²	31.50 m²	Y	37.00 m²	34.00 m²	6677	3800	9.00 m²	9.00 m²	10.00 m²	9.00 m²	9.00 m²	9.00 m²	Dual	Neast & Swest
		A2 - 01 - 14	2 Bedroom Apartment	3P	2 H_C	86 m²	73 m²	13 m²	Y	14.00 m²	13.00 m²	2800	2800	8.60 m²	7.10 m²	2645	2100	n/a	n/a	21.60 m²	20.10 m²	Y	40.00 m²	28.00 m²	3802	3600	8.80 m²	5.00 m²	7.00 m²	6.00 m²	7.00 m²	6.00 m²	Dual	Weast & North
		A2 - 01 - 15	2 Bedroom Apartment	4P	2 H	93 m²	73 m²	20 m²	Y	11.60 m²	13.00 m²	2800	2800	14.00 m²	11.40 m²	2800	2800	n/a	n/a	25.60 m²	24.40 m²	Y	38.00 m²	30.00 m²	3600	3600	7.32 m²	6.00 m²	7.00 m²	7.00 m²	7.00 m²	7.00 m²	Dual	South & West
		A2 - 01 - 16	3 Bedroom Apartment	5P	3 A_B	113 m²	90 m²	23 m²	Y	14.00 m²	13.00 m²	2810	2800	11.50 m²	11.40 m²	2914	2800	11.20 m²	7.10 m²	36.70 m²	31.50 m²	Y	37.00 m²	34.00 m²	6681	3800	9.00 m²	9.00 m²	10.00 m²	9.00 m²	9.00 m²	9.00 m²	Dual	Nwest & Seast
		A2 - 01 - 17	2 Bedroom Apartment	4P	2 E_B	81 m²	73 m²	7 m²	N	14.00 m²	13.00 m²	5089	2800	11.80 m²	11.40 m²	3013	2800	n/a	n/a	26.20 m²	24.40 m²	Y	30.00 m²	30.00 m²	4112	3600	9.30 m²	6.00 m²	12.40 m²	7.00 m²	7.00 m²	7.00 m²	Dual	South & West
		A2 - 01 - 18	2 Bedroom Apartment	4P	2 C_H	81 m²	73 m²	8 m²	Y	13.00 m²	13.00 m²	2825	2800	11.40 m²	11.40 m²	3059	2800	n/a	n/a	24.40 m²	24.40 m²	N	32.00 m²	30.00 m²	3851	3600	7.00 m²	6.00 m²	7.00 m²	7.00 m²	7.00 m²	7.00 m²	Single	West
		A2 - 01 - 19	1 Bedroom Apartment	2P	1 B	48 m²	45 m²	3 m²	Y	13.00 m²	11.40 m²	2800	2800	n/a	n/a	n/a	n/a	n/a	n/a	13.00 m²	11.40 m²	Y	24.00 m²	23.00 m²	3473	3300	3.00 m²	3.00 m²	7.50 m²	5.00 m²	5.00 m²	5.00 m²	Single	West
		A2 - 01 - 20	2 Bedroom Apartment	4P	2 B_D	79 m²	73 m²	6 m²	N	13.30 m²	13.00 m²	3028	2800	11.40 m²	11.40 m²	3367	2800	n/a	n/a	24.70 m²	24.40 m²	Y	31.00 m²	30.00 m²	3300	3600	7.00 m²	6.00 m²	7.50 m²	7.00 m²	7.00 m²	7.00 m²	Dual	South & West
		A2 - 01 - 21	3 Bedroom Apartment	5P	3 C	107 m²	90 m²	17 m²	Y	14.00 m²	13.00 m²	3476	2800	12.30 m²	11.40 m²	3420	2800	7.10 m²	7.10 m²	33.40 m²	31.50 m²	Y	40.00 m²	34.00 m²	5859	3800	10.20 m²	9.00 m²	9.00 m²	9.00 m²	9.00 m²	9.00 m²	Dual	South & East
		A2 - 01 - 22	1 Bedroom Apartment	2P	1 B_G	49 m²	45 m²	4 m²	N	13.00 m²	11.40 m²	2839	2800	n/a	n/a	n/a	n/a	n/a	n/a	13.00 m²	11.40 m²	Y	24.00 m²	23.00 m²	3435	3300	3.00 m²	3.00 m²	7.50 m²	5.00 m²	5.00 m²	5.00 m²	Single	East
		A2 - 01 - 23	2 Bedroom Apartment	2P	1 G_C	61 m²	45 m²	16 m²	Y	11.50 m²	11.40 m²	2800	2800	n/a	n/a	n/a	n/a	n/a	n/a	11.50 m²	11.40 m²	Y	30.00 m²	23.00 m²	6645	3300	3.00 m²	3.00 m²	3.00 m²	5.00 m²	5.00 m²	5.00 m²	Single	East
	A3	A3 - 01 - 10	3 Bedroom Apartment	5P	3 A_D	119 m²	90 m²	29 m²	Y	14.81 m²	13.00 m²	2834	2800	11.40 m²	11.40 m²	2800	2800	11.20 m²	7.10 m²	37.41 m²	31.50 m²	Y	37.00 m²	34.00 m²	6677	3800	9.00 m²	9.00 m²	10.00 m²	9.00 m²	9.00 m²	9.00 m²	Dual	Nwest & Seast
		A3 - 01 - 11	2 Bedroom Apartment	4P	2 W	76 m²	73 m²	6 m²	Y	16.60 m²	13.00 m²	3219	2800	13.00 m²	11.40 m²	2915	2800	n/a	n/a	29.60 m²	24.40 m²	Y	30.00 m²	30.00 m²	3600	3600	6.00 m²	6.00 m²	7.00 m²	7.00 m²	7.00 m²	7.00 m²	Dual	South & West
		A3 - 01 - 12	0 Studio Apartment	2P	0 A_A	47 m²	37 m²	10 m²	Y	n/a	n/a	0	n/a	n/a	n/a	n/a	n/a	n/a	n/a	n/a	n/a	n/a	38.00 m²	30.00 m²	6254	4000	3.00 m²	3.00 m²	7.00 m²	4.00 m²	4.00 m²	4.00 m²	Dual	East & North
		A3 - 01 - 13	0 Studio Apartment	2P	0 A_C	48 m²	37 m²	11 m²	Y	n/a	n/a	0	n/a	n/a	n/a	n/a	n/a	n/a	n/a	n/a	n/a	n/a	23.00 m²	30.00 m²	5217	4000	3.00 m²	3.00 m²	7.20 m²	4.00 m²	4.00 m²	4.00 m²	Single	East
		A3 - 01 - 14	0 Studio Apartment	2P	0 G	39 m²	37 m²	2 m²	Y	n/a	n/a	0	n/a	n/a	n/a	n/a	n/a	n/a	n/a	n/a	n/a	n/a	32.00 m²	30.00 m²	5281	4000	3.20 m²	3.00 m²	7.00 m²	4.00 m²	4.00 m²	4.00 m²	Single	East
		A3 - 01 - 15	0 Studio Apartment	2P	0 B_A	41 m²	45 m²	4 m²	N	n/a	n/a	0	n/a	n/a	n/a	n/a	n/a	n/a	n/a	n/a	n/a	n/a	31.00 m²	30.00 m²	5249	4000	3.00 m²	3.00 m²	7.00 m²	4.00 m²	4.00 m²	4.00 m²	Single	East
		A3 - 01 - 16	0 Studio Apartment	2P	0 C	49 m²	45 m²	4 m²	N	n/a	n/a	0	n/a	n/a	n/a	n/a	n/a	n/a	n/a	n/a	n/a	n/a	35.00 m²	30.00 m²	5803	4000	3.00 m²	3.00 m²	7.00 m²	4.00 m²	5.00 m²	4.00 m²	Dual	South & East
		A3 - 01 - 17	2 Bedroom Apartment	4P	2 Y	76 m²	73 m²	3 m²	N	15.00 m²	13.00 m²	2800	2800	11.50 m²	11.40 m²	2800	2800	n/a	n/a	26.40 m²	24.40 m²	Y	30.00 m²	30.00 m²	6654	3600	5.00 m²	6.00 m²	15.50 m²	7.00 m²	7.00 m²	7.00 m²	Dual	South & West
		A3 - 01 - 18	2 Bedroom Apartment	2P	2 C_E	80 m²	73 m²	7 m²	N	15.00 m²	13.00 m²	3165	2800	11.80 m²	11.40 m²	3001	2800	n/a	n/a	26.80 m²	24.40 m²	Y	31.00 m²	30.00 m²	3812	3600	6.10 m²	6.00 m²	7.00 m²	7.00 m²	7.00 m²	7.00 m²	Single	West
		B0 - 01 - 144	2 Bedroom Apartment	4P	2 K	76 m²	73 m²	3 m²	N	15.00 m²	13.00 m²	2855	2800	12.00 m²	11.40 m²	2870	2800	n/a	n/a	26.40 m²	24.40 m²	Y	30.00 m²	30.00 m²	4063	3600	6.00 m²	6.00 m²	8.00 m²	7.00 m²	7.00 m²	7.00 m²	Dual	West &North

Floor Level	Block	Apartment Number	Unit Type	Number Person	Unit Type	Unit Area	Minimum Unit Area	Difference	>10%	Master Bedroom Area	Guideline / Minimun Master Bedroom Area	Master Bedroom Width in Milimeters	Guideline / Minimun Master Bedroom Width in Milimeters	Bedroom 1 Area	Guideline / Minimun Bedroom 1 Area	Bedroom 1 /Width in Milimeters	Guideline/ Minimun Bedroom 1 / Width in Milimeters	Bedroom 2 Area	Guideline / Minimun Bedroom 2 Area	Aggregate Bedroom Area	Guideline / Minimun Aggregate Bedroom Area	Over Minimun aggregate bedroom floor areas	Living/ Dining Area	Guideline/ Minimun Living /Dining Area	Living/Dining Width in Milimeters	Guideline/ Minimum Living/Dining Width in Milimeters	Storage Area	Guideline/Minimun Storage Area	Private Amenity Area	Guideline / Minimun Private Amenity Area	Community Amenity Area	Guidelines/ Minimun Communal Amenity Area	Aspect	Orientation
	B0	B0 - 01 - 145	1 Bedroom Apartment	2P	1 M	47 m²	45 m²	2 m²	N	11.40 m²	11.40 m²	2893	2800	n/a	n/a	n/a	n/a	n/a	n/a	11.40 m²	11.40 m²	N	23.41 m²	23.00 m²	3300	3300	3.00 m²	3.00 m²	4.00 m²	5.00 m²	7.00 m²	5.00 m²	Single	East
		B0 - 01 - 146	1 Bedroom Apartment	2P	1 L	55 m²	45 m²	10 m²	Y	11.40 m²	11.40 m²	3097	2800	n/a	n/a	n/a	n/a	n/a	n/a	11.40 m²	11.40 m²	N	35.00 m²	23.00 m²	4857	3300	3.10 m²	3.00 m²	7.50 m²	5.00 m²	5.00 m²	5.00 m²	Single	East
		B0 - 01 - 147	2 Bedroom Apartment	2P	2 K_D	85 m²	73 m²	12 m²	Y	15.00 m²	13.00 m²	2855	2800	13.00 m²	11.40 m²	2870	2800	n/a	n/a	28.00 m²	24.40 m²	Y	30.00 m²	30.00 m²	4063	3600	6.00 m²	6.00 m²	7.00 m²	7.00 m²	7.00 m²	7.00 m²	Dual	West & North
		B0 - 01 - 148	1 Bedroom Apartment	2P	1 Q	57 m²	45 m²	12 m²	N	12.10 m²	11.40 m²	2950	2800	n/a	n/a	n/a	n/a	n/a	n/a	12.10 m²	11.40 m²	Y	33.00 m²	23.00 m²	4792	3300	3.50 m²	3.00 m²	7.00 m²	5.00 m²	5.00 m²	5.00 m²	Single	East
		B0 - 01 - 149	1 Bedroom Apartment	2P	1 M_B	45 m²	45 m²	0 m²	N	12.00 m²	11.40 m²	2998	2800	n/a	n/a	n/a	n/a	n/a	n/a	12.00 m²	11.40 m²	Y	23.00 m²	23.00 m²	3300	3300	4.20 m²	3.00 m²	9.50 m²	5.00 m²	5.00 m²	5.00 m²	Single	West
	B1	B1 - 01 - 88	2 Bedroom Apartment	4P	2 M	102 m²	73 m²	29 m²	Y	13.00 m²	13.00 m²	2900	2800	12.00 m²	11.40 m²	3192	2800	n/a	n/a	25.00 m²	24.40 m²	Y	35.00 m²	30.00 m²	4292	3600	6.00 m²	6.00 m²	7.00 m²	7.00 m²	7.00 m²	7.00 m²	Dual	Nwest & Seast
		B1 - 01 - 89	1 Bedroom Apartment	2P	1 P	49 m²	45 m²	4 m²	N	11.40 m²	11.40 m²	3703	2800	n/a	n/a	n/a	n/a	n/a	n/a	11.40 m²	11.40 m²	3P	23.00 m²	23.00 m²	3962	3300	3.00 m²	3.00 m²	9.00 m²	5.00 m²	5.00 m²	5.00 m²	Single	South
	C	C - 01 - 06	2 Bedroom Apartment	4P	2 C_K	81 m²	73 m²	8 m²	Y	13.00 m²	13.00 m²	2840	2800	12.00 m²	11.40 m²	3059	2800	n/a	n/a	25.00 m²	24.40 m²	Y	31.00 m²	30.00 m²	4022	3600	7.70 m²	6.00 m²	7.00 m²	7.00 m²	7.00 m²	7.00 m²	Single	East
		C - 01 - 07	1 Bedroom Apartment	2P	1 W	63 m²	45 m²	18 m²	Y	16.00 m²	11.40 m²	2839	2800	n/a	n/a	n/a	n/a	n/a	n/a	47.00 m²	11.40 m²	Y	35.00 m²	23.00 m²	7715	3300	6.50 m²	3.00 m²	7.00 m²	5.00 m²	5.00 m²	5.00 m²	Dual	West & North
		C - 01 - 08	1 Bedroom Apartment	2P	1 O	64 m²	45 m²	19 m²	Y	13.00 m²	11.40 m²	2800	2800	n/a	n/a	n/a	n/a	n/a	n/a	13.00 m²	11.40 m²	Y	38.00 m²	23.00 m²	7400	3300	8.00 m²	3.00 m²	7.00 m²	5.00 m²	9.00 m²	5.00 m²	Dual	South & West
		C - 01 - 09	1 Bedroom Apartment	2P	1 B_B	49 m²	45 m²	4 m²	N	13.00 m²	11.40 m²	2800	2800	n/a	n/a	n/a	n/a	n/a	n/a	13.00 m²	11.40 m²	Y	24.00 m²	23.00 m²	3475	3300	3.00 m²	3.00 m²	7.00 m²	5.00 m²	5.00 m²	5.00 m²	Single	West
		C - 01 - 10	1 Bedroom Apartment	2P	1 A_C	48 m²	45 m²	3 m²	N	11.80 m²	11.40 m²	2800	2800	n/a	n/a	n/a	n/a	n/a	n/a	11.80 m²	11.40 m²	Y	24.00 m²	23.00 m²	3447	3300	3.00 m²	3.00 m²	7.50 m²	5.00 m²	4.00 m²	5.00 m²	Single	West
		C - 01 - 11	2 Bedroom Apartment	4P	2 C_B	81 m²	73 m²	8 m²	Y	14.00 m²	13.00 m²	2800	2800	11.90 m²	11.40 m²	3209	2800	n/a	n/a	48.00 m²	24.40 m²	Y	31.00 m²	30.00 m²	3600	3600	6.40 m²	6.00 m²	7.00 m²	7.00 m²	7.00 m²	7.00 m²	Dual	South & West
		C - 01 - 12	3 Bedroom Apartment	5P	3 G	105 m²	90 m²	15 m²	Y	13.00 m²	13.00 m²	3896	2800	13.00 m²	11.40 m²	4467	2800	8.00 m²	7.10 m²	39.00 m²	31.50 m²	Y	34.00 m²	34.00 m²	8389	3800	9.00 m²	9.00 m²	8.50 m²	9.00 m²	7.00 m²	9.00 m²	Dual	South & East
	D	D - 01 - 01	2 Bedroom Apartment	4P	2 C_B	81 m²	73 m²	8 m²	Y	14.00 m²	13.00 m²	2800	2800	11.90 m²	11.40 m²	3209	2800	n/a	n/a	47.00 m²	24.40 m²	Y	31.00 m²	30.00 m²	3600	3600	6.40 m²	6.00 m²	7.00 m²	7.00 m²	7.00 m²	7.00 m²	Single	West
		D - 01 - 02	2 Bedroom Apartment	4P	2 C_B	84 m²	73 m²	11 m²	Y	15.00 m²	13.00 m²	2840	2800	12.30 m²	11.40 m²	3059	2800	n/a	n/a	27.30 m²	24.40 m²	Y	31.00 m²	30.00 m²	4022	3600	7.70 m²	6.00 m²	7.00 m²	7.00 m²	7.00 m²	7.00 m²	Dual	West & North
		D - 01 - 03	2 Bedroom Apartment	4P	2 D_B	76 m²	73 m²	3 m²	N	13.00 m²	13.00 m²	3012	2800	10.00 m²	11.40 m²	3289	2800	n/a	n/a	23.00 m²	24.40 m²	Y	30.00 m²	30.00 m²	3300	3600	6.00 m²	6.00 m²	7.00 m²	7.00 m²	7.00 m²	7.00 m²	Dual	North & East
		D - 01 - 04	1 Bedroom Apartment	2P	1 A_E	48 m²	45 m²	3 m²	N	11.40 m²	11.40 m²	2800	2800	n/a	n/a	n/a	n/a	n/a	n/a	11.40 m²	11.40 m²	N	23.00 m²	23.00 m²	3760	3300	3.20 m²	3.00 m²	7.00 m²	5.00 m²	7.00 m²	5.00 m²	Single	West
		D - 01 - 05	1 Bedroom Apartment	2P	1 A_E	48 m²	45 m²	3 m²	N	11.40 m²	11.40 m²	2800	2800	n/a	n/a	n/a	n/a	n/a	n/a	11.40 m²	11.40 m²	N	23.00 m²	23.00 m²	3760	3300	3.20 m²	3.00 m²	7.00 m²	5.00 m²	7.00 m²	5.00 m²	Single	West
		D - 01 - 06	1 Bedroom Apartment	2P	1 A_G	50 m²	45 m²	5 m²	N	12.00 m²	11.40 m²	2781	2800	n/a	n/a	n/a	n/a	n/a	n/a	12.00 m²	11.40 m²	Y	28.00 m²	23.00 m²	3778	3300	3.00 m²	3.00 m²	7.00 m²	5.00 m²	7.00 m²	5.00 m²	Single	West
		D - 01 - 07	2 Bedroom Apartment	4P	2 C_G	79 m²	73 m²	6 m²	N	14.00 m²	13.00 m²	3073	2800	12.00 m²	11.40 m²	3308	2800	n/a	n/a	26.00 m²	24.40 m²	Y	30.00 m²	30.00 m²	3600	3600	3.00 m²	6.00 m²	6.20 m²	7.00 m²	5.00 m²	7.00 m²	Dual	South & West
		D - 01 - 08	2 Bedroom Apartment	4P	2 G	79 m²	73 m²	6 m²	N	13.00 m²	13.00 m²	2800	2800	15.00 m²	11.40 m²	3405	2800	n/a	n/a	28.00 m²	24.40 m²	Y	24.00 m²	30.00 m²	3400	3600	3.70 m²	6.00 m²	7.20 m²	7.00 m²	5.00 m²	7.00 m²	Sing;le	South & East
	A1	A1 - 02 - 21	2 Bedroom Apartment	4P	2 E	80 m²	73 m²	7 m²	N	14.00 m²	13.00 m²	2814	2800	11.80 m²	11.40 m²	3146	2800	n/a	n/a	25.80 m²	24.40 m²	Y	32.00 m²	30.00 m²	4000	3600	9.60 m²	6.00 m²	12.50 m²	7.00 m²	7.00 m²	7.00 m²	Dual	South & East
		A1 - 02 - 22	3 Bedroom Apartment	5P	3 A	114 m²	90 m²	24 m²	Y	14.00 m²	13.00 m²	2865	2800	11.50 m²	11.40 m²	2800	2800	11.20 m²	7.10 m²	36.70 m²	31.50 m²	Y	37.00 m²	34.00 m²	6677	3800	9.20 m²	9.00 m²	10.00 m²	9.00 m²	9.00 m²	9.00 m²	Dual	Nwest & Seast
		A1 - 02 - 23	2 Bedroom Apartment	4P	2 D	76 m²	73 m²	3 m²	N	13.32 m²	13.00 m²	3012	2800	11.40 m²	11.40 m²	2800	2800	n/a	n/a	25.62 m²	24.40 m²	Y	34.00 m²	30.00 m²	3851	3600	7.00 m²	6.00 m²	7.00 m²	7.00 m²	7.00 m²	7.00 m²	Dual	West & North
		A1 - 02 - 24	2 Bedroom Apartment	4P	2 C_A	80 m²	73 m²	7 m²	N	15.00 m²	13.00 m²	3165	2800	11.80 m²	11.40 m²	3001	2800	n/a	n/a	26.80 m²	24.40 m²	Y	31.00 m²	30.00 m²	3851	3600	6.10 m²	6.00 m²	7.00 m²	7.00 m²	7.00 m²	7.00 m²	Dual	West & North
		A1 - 02 - 25	2 Bedroom Apartment	4P	2 B_D	78 m²	73 m²	5 m²	Y	13.31 m²	13.00 m²	3032	2800	11.40 m²	11.40 m²	3367	2800	n/a	n/a	24.71 m²	24.40 m²	Y	31.00 m²	30.00 m²	3300	3600	7.00 m²	6.00 m²	7.50 m²	7.00 m²	7.00 m²	7.00 m²	Single	West
		A1 - 02 - 26	2 Bedroom Apartment	4P	2 B	78 m²	73 m²	5 m²	N	13.31 m²	13.00 m²	3032	2800	11.40 m²	11.40 m²	3367	2800	n/a	n/a	25.00 m²	24.40 m²	Y	31.95 m²	30.00 m²	3318	3600	6.00 m²	6.00 m²	7.00 m²	7.00 m²	7.00 m²	7.00 m²	Single	West
		A1 - 02 - 27	2 Bedroom Apartment	4P	2 B	78 m²	73 m²	5 m²	N	13.31 m²	13.00 m²	3032	2800	11.40 m²	11.40 m²	3367	2800	n/a	n/a	25.00 m²	24.40 m²	Y	31.95 m²	30.00 m²	3318	3600	6.00 m²	6.00 m²	7.00 m²	7.00 m²	7.00 m²	7.00 m²	Single	West
		A1 - 02 - 28	0 Studio Apartment	2P	0 Q	47 m²	37 m²	10 m²	Y	n/a	n/a	0	n/a	n/a	n/a	n/a	n/a	n/a	n/a	n/a	n/a	n/a	37.00 m²	30.00 m²	5905	4000	3.00 m²	3.00 m²	8.80 m²	4.00 m²	4.00 m²	4.00 m²	Dual	South & West
		A1 - 02 - 29	2 Bedroom Apartment	4P	2 B_A	76 m²	73 m²	3 m²	N	13.00 m²	13.00 m²	3165	2800	0.00 m²	11.40 m²	3001	2800	n/a	n/a	24.60 m²	24.40 m²	Y	32.00 m²	30.00 m²	5168	3600	3.00 m²	6.00 m²	7.20 m²	7.00 m²	4.00 m²	7.00 m²	Dual	South & East
		A1 - 02 - 30	0 Studio Apartment	2P	0 B	39 m²	37 m²	2 m²	N	n/a	n/a	0	n/a	n/a	n/a	n/a	n/a	n/a	n/a	n/a	n/a	n/a	30.00 m²	30.00 m²	5195	4000	3.00 m²	3.00 m²	7.00 m²	4.00 m²	4.00 m²	4.00 m²	Single	East
		A1 - 02 - 31	1 Bedroom Apartment	2P	1 G	61 m²	45 m²	16 m²	Y	11.40 m²	11.40 m²	2975	2800	n/a	n/a	n/a	n/a	n/a	n/a	11.40 m²	11.40 m²	Y	38.00 m²	23.00 m²	6670	3300	4.60 m²	3.00 m²	6.20 m²	5.00 m²	5.00 m²	5.00 m²	Single	East
	A2	A2 - 02 - 24	2 Bedroom Apartment	4P	2 E_C	82 m²	73 m²	9 m²	N	14.00 m²	13.00 m²	5477	2800	12.00 m²	11.40 m²	3128	2800	n/a	n/a	25.00 m²	24.40 m²	Y	32.00 m²	30.00 m²	4000	3600	9.60 m²	6.00 m²	12.50 m²	7.00 m²	7.00 m²	7.00 m²	Dual	South & East
		A2 - 02 - 25	3 Bedroom Apartment	5P	3 A	115 m²	90 m²	25 m²	Y	14.81 m²	13.00 m²	2834	2800	11.40 m²	11.40 m²	2800	2800	11.20 m²	7.10 m²	37.41 m²	31.50 m²	Y	37.00 m²	34.00 m²	6677	3800	9.00 m²	9.00 m²	10.00 m²	9.00 m²	9.00 m²	9.00 m²	Dual	Nwest & Seast
		A2 - 02 - 26	2 Bedroom Apartment	3P	2 H_C	86 m²	73 m²	13 m²	Y	14.00 m²	13.00 m²	2800	2800	8.60 m²	7.10 m²	2645	2100	n/a	n/a	21.60 m²	20.10 m²	Y	40.00 m²	28.00 m²	3802	3600	8.80 m²	5.00 m²	7.00 m²	6.00 m²	7.00 m²	6.00 m²	Dual	North & East
		A2 - 02 - 27	3 Bedroom Apartment	4P	2 H	93 m²	73 m²	20 m²	Y	11.60 m²	13.00 m²	2800	2800	14.00 m²	11.40 m²	2800	2800	n/a	n/a	47.00 m²	24.40 m²	Y	38.00 m²	30.00 m²	3600	3600	7.32 m²	6.00 m²	7.00 m²	7.00 m²	7.00 m²	7.00 m²	Dual	North & West
		A2 - 02 - 28	3 Bedroom Apartment	5P	3 A_B	113 m²	90 m²	24 m²	Y	14.00 m²	13.00 m²	2810	2800	11.50 m²	11.40 m²	2914	2800	11.20 m²	7.10 m²	36.70 m²	31.50 m²	Y	37.00 m²	34.00 m²	6681	3800	9.00 m²	9.00 m²	10.00 m²	9.00 m²	9.00 m²	9.00 m²	Dual	Nwest & Seast
		A2 - 02 - 29	2 Bedroom Apartment	4P	2 E_B	81 m²	73 m²	7 m²	N	14.00 m²	13.00 m²	5089	2800	11.80 m²	11.40 m²	3013	2800	n/a	n/a	26.20 m²	24.40 m²	Y	30.00 m²	30.00 m²	4112	3600	9.30 m²	6.00 m²	12.40 m²	7.00 m²	7.00 m²	7.00 m²	Dual	South & East
		A2 - 02 - 30	2 Bedroom Apartment	4P	2 C_H	81 m²	73 m²	8 m²	Y	13.00 m²	13.00 m²	2825	2800	11.40 m²	11.40 m²	3059	2800	n/a	n/a	39.00 m²	24.40 m²	N	32.00 m²	30.00 m²	3851	3600	7.00 m²	6.00 m²	7.00 m²	7.00 m²	7.00 m²	7.00 m²	Single	West
		A2 - 02 - 31	1 Bedroom Apartment	2P	1 E	48 m²	45 m²	3 m²	Y	13.00 m²	11.40 m²	2800	2800	n/a	n/a	n/a	n/a	n/a	n/a	13.00 m²	11.40 m²	Y	24.00 m²	23.00 m²	3473	3300	3.00 m²	3.00 m²	7.50 m²	5.00 m²	5.00 m²	5.00 m²	Single	West
		A2 - 01 - 32	2 Bedroom Apartment	4P	2 B_D	79 m²	73 m²	6 m²	N	13.30 m²	13.00 m²	3028	2800	11.40 m²	11.40 m²	3367	2800	n/a	n/a	24.70 m²	24.40 m²	Y	31.00 m²	30.00 m²	3300	3600	7.00 m²	6.00 m²	7.50 m²	7.00 m²	7.00 m²	7.00 m²	Dual	South & West
		A2 - 02 - 33	3 Bedroom Apartment	5P	3 C	107 m²	90 m²	17 m²	Y	14.00 m²	13.00 m²	3476	2800	12.30 m²	11.40 m²	3420	2800	7.10 m²	7.10 m²	47.00 m²	31.50 m²	Y	40.00 m²	34.00 m²	5859	3800	10.20 m²	9.00 m²	9.00 m²	9.00 m²	9.00 m²	9.00 m²	Dual	South & East
		A2 - 02 - 34	1 Bedroom Apartment	2P	1 B_G	49 m²	45 m²	4 m²	N	13.00 m²	11.40 m²	2839	2800	n/a	n/a	n/a	n/a	n/a	n/a	13.00 m²	11.40 m²	Y	24.00 m²	23.00 m²	3435	3300	3.00 m²	3.00 m²	7.50 m²	5.00 m²	5.00 m²	5.00 m²	Single	West
		A2 - 02 - 35	1 Bedroom Apartment	2P	1 G_C	61 m²	45 m²	16 m²	Y	11.50 m²	11.40 m²	2800	2800	n/a	n/a	n/a	n/a	n/a	n/a	11.50 m²	11.40 m²	Y	30.00 m²	23.00 m²	6645	3300	5.00 m²	3.00 m²	3.00 m²	5.00 m²	5.00 m²	5.00 m²	Single	West
	A3	A3 - 02 - 19	3 Bedroom Apartment	5P	3 A_D	119 m²	90 m²	3 m²	Y	14.81 m²	13.00 m²	2834	2800	11.40 m²	11.40 m²	2800	2800	11.20 m²	7.10 m²	37.41 m²	31.50 m²	Y	37.00 m²	34.00 m²	6677	3800	9.00 m²	9.00 m²	10.00 m²	9.00 m²	9.00 m²	9.00 m²	Dual	Nwest & Seast
		A3 - 02 - 20	2 Bedroom Apartment	4P	2 W	76 m²	73 m²	6 m²	Y	16.60 m²	13.00 m²	3219	2800	13.00 m²	11.40 m²	2915	2800	n/a	n/a	29.60 m²	24.40 m²	Y	30.00 m²	30.00 m²	3600	3600	6.00 m²	6.00 m²	7.00 m²	7.00 m²	7.00 m²	7.00 m²	Dual	South & West
		A3 - 02 - 21	1 Bedroom Apartment	2P	1 A	47 m²	45 m²	2 m²	Y	11.40 m²	11.40 m²	2800	2800	n/a	n/a	n/a	n/a	n/a	n/a	11.40 m²	11.40 m²	N	23.00 m²	23.00 m²	3216	3300	3.00 m²	3.00 m²	8.80 m²	5.00 m²	4.00 m²	5.00 m²	Dual	South & East
		A3 - 02 - 22	1 Bedroom Apartment	2P	1 A_D	48 m²	45 m²	3 m²	Y	12.00 m²	11.40 m²	2800	2800	n/a	n/a	n/a	n/a	n/a	n/a	12.00 m²	11.40 m²	Y	23.00 m²	23.00 m²	4835	3300	3.40 m²	3.00 m²	7.00 m²	5.00 m²	5.00 m²	5.00 m²	Single	East
		A3 - 02 - 23	0 Studio Apartment	2P	0 K	38 m²	37 m²	1 m²	Y	n/a	n/a	0	n/a	n/a	n/a	n/a	n/a	n/a	n/a	n/a	n/a	n/a	31.00 m²	30.00 m²	5223	4000	3.00 m²	3.00 m²	7.50 m²	4.00 m²	4.00 m²	4.00 m²	Single	East
		A3 - 02 - 24	0 Studio Apartment	2P	0 K_A	39 m²	37 m²	2 m²	N	n/a	n/a	0	n/a	n/a	n/a	n/a	n/a	n/a	n/a	n/a	n/a	n/a	32.00 m²	30.00 m²	5223	4000	3.00 m²	3.00 m²	7.50 m²	4.00 m²	4.00 m²	4.00 m²	Single	East
		A3 - 02 - 25	0 Studio Apartment	2P	0 F	48 m²	37 m²	11 m²	Y	n/a	n/a	0	n/a	n/a	n/a	n/a	n/a	n/a	n/a	n/a	n/a	n/a	33.00 m²	30.00 m²	6009	4000	3.00 m²	3.00 m²	7.00 m²	4.00 m²	5.00 m²	4.00 m²	Dual	South & East
		A3 - 02 - 26	2 Bedroom Apartment	4P	2 Y	76 m²	73 m²	3 m²	N	15.00 m²	13.00 m²	2800	2800	11.50 m²	11.40 m²	2800	2800	n/a	n/a	26.40 m²	24.40 m²	Y	30.00 m²	30.00 m²	6654	3600	5.00 m²	6.00 m²	15.50 m²	7.00 m²	7.00 m²	7.00 m²	Dual	South & West
SECOND		A3 - 02 - 27	2 Bedroom Apartment	2P	2 C_E	80 m²	73 m²	7 m²	N	15.00 m²	13.00 m²	3165	2800	11.80 m²	11.40 m²	3001	2800	n/a	n/a	26.80 m²	24.40 m²	Y	31.00 m²	30.00 m²	3812	3600	6.10 m²	6.00 m²	7.00 m²	7.00 m²	7.00 m²	7.00 m²	Single	West
	B0	B0 - 02 - 136	2 Bedroom Apartment	4P	2 K	76 m²	73 m²	3 m²	N	15.00 m²	13.00 m²	2855	2800	12.00 m²	11.40 m²	2870	2800	n/a	n/a	26.40 m²	24.40 m²	Y	30.00 m²	30.00 m²	4063	3600	6.00 m²	6.00 m²	8.00 m²	7.00 m²	7.00 m²	7.00 m²	Dual	North & West
		B0 - 02 - 137	1 Bedroom Apartment	2P	1 Q_C	52 m²	45 m²	7 m²	Y	11.40 m²	11.40 m²	2951	2800	n/a	n/a	n/a	n/a	n/a	n/a	11.40 m²	11.40 m²	N	25.00 m²	23.00 m²	3364	3300	3.50 m²	3.00 m²	7.50 m²	5.00 m²	7.00 m²	5.00 m²	Single	South
		B0 - 02 - 138	2 Bedroom Apartment	4P	2 K_C	77 m²	73 m²	4 m²	N	13.00 m²	13.00 m²	2855	2800	11.40 m²	11.40 m²	2920	2800	n/a	n/a	24.40 m²	24.40 m²	N	30.00 m²	30.00 m²	4016	3600	6.00 m²	6.00 m²	7.00 m²	7.00 m²	7.00 m²	7.00 m²	Dual	South & West
		B0 - 02 - 139	2 Bedroom Apartment	2P	2 K_D	85 m²	73 m²	12 m²	Y	15.00 m²	13.00 m²	2855	2800	13.00 m²	11.40 m²	2870	2800	n/a	n/a	28.00 m²	24.40 m²	Y	30.00 m²	30.00 m²	4063	3600	6.00 m²	6.00 m²	7.00 m²	7.00 m²	7.00 m²	7.00 m²	Dual	West & North
		B0 - 02 - 140	1 Bedroom Apartment	2P	1 Q	56 m²	45 m²	4 m²	N	12.00 m²	11.40 m²	2950	2800	n/a	n/a	n/a	n/a	n/a	n/a	12.10 m²	11.40 m²	Y	30.00 m²	23.00 m²	4600	3300	3.00 m²	3.00 m²	9.00 m²	5.00 m²	5.00 m²	5.00 m²	Single	North
		B0 - 02 - 141	1 Bedroom Apartment	2P	1 L	55 m²	45 m²	10 m²	Y	11.40 m²	11.40 m²	3097	2800	n/a	n/a	n/a	n/a	n/a	n/a	11.40 m²	11.40 m²	N	35.00 m²	23.00 m²	4857	3300	3.10 m²	3.00 m²	7.50 m²	5.00 m²	5.00 m²	5.00 m²	Dual	South
		B0 - 02 - 142	1 Bedroom Apartment	2P	1 M	47 m²	45 m²	2 m²	N	11.40 m²	11.40 m²	2893	2800	n/a	n/a	n/a	n/a	n/a	n/a	11.40 m²	11.40 m²	N	23.41 m²	23.00 m²	3300	3300	3.00 m²	3.00 m²	4.00 m²	5.00 m²	7.00 m²	5.00 m²	Single	East
		B0 - 02 - 143	1 Bedroom Apartment	2P	1 M_B	45 m²	45 m²	0 m²	N	12.00 m²	11.40 m²	2998	2800	n/a	n/a	n/a	n/a	n/a	n/a	12.00 m²	11.40 m²	Y	23.00 m²	23.00 m²	3300	3300	4.20 m²	3.00 m²	9.50 m²	5.00 m²	5.00 m²	5.00 m²	Single	West
	B1	B1 - 02 - 90	2 Bedroom Apartment	4P	2 M	102 m²	73 m²	29 m²	Y	13.00 m²	13.00 m²	2900	2800	12.00 m²	11.40 m²	3192	2800	n/a	n/a	25.00 m²	24.40 m²	Y	35.00 m²	30.00 m²	4292	3600	6.00 m²	6.00 m²	7.00 m²	7.00 m²	7.00 m²	7.00 m²	Dual	Nwest & Seast
		B1 - 02 - 91	1 Bedroom Apartment	2P	1 P	49 m²	45 m²	4 m²	N	11.40 m²	11.40 m²	3703	2800	n/a	n/a	n/a	n/a	n/a	n/a	11.40 m²	11.40 m²	N	23.00 m²	23.00 m²	3962	3300	3.00 m²	3.00 m²	9.00 m²	5.00 m²	5.00 m²	5.00 m²	Single	South
	C	C - 02 - 13	2 Bedroom Apartment	4P	2 C_K	81 m²	73 m²	8 m²	Y	13.00 m²	13.00 m²	2840	2800	12.00 m²	11.40 m²	3059	2800	n/a	n/a	25.00 m²	24.40 m²	Y	31.00 m²	30.00 m²	4022	3600	7.70 m²	6.00 m²	7.00 m²	7.00 m²	7.00 m²	7.00 m²	Single	East
		C - 02 - 14	1 Bedroom Apartment	2P	1 W	63 m²	45 m²	18 m²	Y	16.00 m²	11.40 m²	2839	2800	n/a	n/a	n/a	n/a	n/a	n/a	16.00 m²	11.40 m²	Y	35.00 m²	23.00 m²	7715	3300	6.50 m²	3.00 m²	7.00 m²	5.00 m²	6.00 m²	5.00 m²	Dual	West & North
		C - 02 - 15	1 Bedroom Apartment	2P	1 O	64 m²	45 m²	19 m²	Y	15.00 m²	11.40 m²	2800	2800	n/a	n/a	n/a	n/a	n/a	n/a	13.00 m²	11.40 m²	Y	40.00 m²	23.00 m²	5721	3300	10.20 m²	3.00 m²	12.00 m²	5.00 m²	9.00 m²	5.00 m²	Dual	South & West
		C - 02 - 16	1 Bedroom Apartment	2P	1 B	48 m²	45 m²	3 m²	Y	13.00 m²	11.40 m²	2800	2800	n/a	n/a	n/a	n/a	n/a	n/a	13.00 m²	11.40 m²	Y	24.00 m²	23.00 m²	3473	3300	3.00 m²	3.00 m²	7.50 m²	5.00 m²	5.00 m²	5.00 m²	Single	West
		C - 02 - 17	1 Bedroom Apartment	2P	1 A_C	49 m²	45 m²	4 m²	N	11.80 m²	11.40 m²	2800	2800	n/a	n/a	n/a	n/a	n/a	n/a	11.80 m²	11.40 m²	Y	24.00 m²	23.00 m²	3447	3300	3.00 m²	3.00 m²	7.50 m²	5.00 m²	4.00 m²	5.00 m²	Single	West
		C - 02 - 18	2 Bedroom Apartment	4P	2 C_B	81 m²	73 m²	8 m²	Y	14.00 m²	13.00 m²	2800	2800	11.90 m²	11.40 m²	3209	2800	n/a	n/a	25.90 m²	24.40 m²	Y	31.00 m²	30.00 m²	3600	3600	6.40 m²	6.00 m²	7.00 m²	7.00 m²	7.00 m²	7.00 m²	Dual	South & West
		C - 02 - 19	3 Bedroom Apartment	5P	3 G	105 m²	90 m²	15 m²	Y	13.00 m²	13.00 m²	3896	2800	13.00 m²	11.40 m²	4467	2800	8.00 m²	7.10 m²	34.00 m²	31.50 m²	Y	34.00 m²	34.00 m²	8389	3800	9.00 m²	9.00 m²	8.50 m²	9.00 m²	7.00 m²	9.00 m²	Dual	South & East
	D	D - 02 - 09	2 Bedroom Apartment	4P	2 C_B	81 m²	73 m²	8 m²	Y	14.00 m²	13.00 m²	2800	2800	11.90 m²	11.40 m²	3209	2800	n/a	n/a	25.90 m²	24.40 m²	Y	31.00 m²	30.00 m²	3600	3600	6.40 m²	6.00 m²	7.00 m²	7.00 m²	7.00 m²	7.00 m²	Single	West
		D - 02 - 10	2 Bedroom Apartment	4P	2 C_B	81 m²	73 m²	8 m²	Y	14.00 m²	13.00 m²	2800	2800	11.90 m²	11.40 m²	3209	2800	n/a	n/a	25.90 m²	24.40 m²	Y	31.00 m²	30.00 m²	3600	3600	6.40 m²	6.00 m²	7.00 m²	7.00 m²	7.00 m²	7.00 m²	Dual	South & West
		D - 02 - 11	2 Bedroom Apartment	4P	2 D_B	76 m²	73 m²	3 m²	N	13.00 m²	13.00 m²	3012	2800	10.00 m²	11.40 m²	3289	2800	n/a	n/a	23.00 m²	24.40 m²	Y	30.00 m²	30.00 m²	3300	3600	6.00 m²	6.00 m²	7.00 m²	7.00 m²	7.00 m²	7.00 m²	Dual	East & North
		D - 02 - 12	1 Bedroom Apartment	2P	1 A_F	49 m²	45 m²	4 m²	N	13.00 m²	11.40 m²	2800	2800	n/a	n/a	n/a	n/a	n/a	n/a	13.00 m²	11.40 m²	Y	25.00 m²	23.00 m²	3400	3300	3.50 m²	3.00 m²	7.00 m²	5.00 m²	5.00 m²	5.00 m²	Single	East
		D - 02 - 13	1 Bedroom Apartment	2P	1 A_F	49 m²	45 m²	4 m²	N	13.00 m²	11.40 m²	2800	2800	n/a	n/a	n/a	n/a	n/a	n/a	13.00 m²	11.40 m²	Y	25.00 m²	23.00 m²	3400	3300	3.50 m²	3.00 m²	7.00 m²	5.00 m²	5.00 m²	5.00 m²	Single	East
		D - 02 - 14	1 Bedroom Apartment	2P	1 A_G	50 m²	45 m²	5 m²	N	12.00 m²	11.40 m²	2781	2800	n/a	n/a	n/a	n/a	n/a	n/a	12.00 m²	11.40 m²	Y	28.00 m²	23.00 m²	3778	3300	3.00 m²	3.00 m²	7.00 m²	5.00 m²	7.00 m²	5.00 m²	Single	East
		D - 02 - 15	2 Bedroom Apartment	4P	2 C_G	79 m²	73 m²	6 m²	N	14.00 m²	13.00 m²	3073	2800	12.00 m²	11.40 m²	3308	2800	n/a	n/a	26.00 m²	24.40 m²	Y	30.00 m²	30.00 m²	3600	3600	4.60 m²	6.00 m²	6.20 m²	7.00 m²	5.00 m²	7.00 m²	Dual	South & East
		D - 02 - 16	2 Bedroom Apartment	4P	2 G	79 m²	73 m²	6 m²	N	13.00 m²	13.00 m²	2800	2800	15.00 m²	11.40 m²	3405	2800	n/a	n/a	28.00 m²	24.40 m²	Y	24.00 m²	30.00 m²	3400	3600	3.70 m²	6.00 m²	7.20 m²	7.00 m²	5.00 m²	7.00 m²	Single	South
		D - 02 - 17	1 Bedroom Apartment	2P	1 B	48 m²	45 m²	3 m²	Y	13.00 m²	11.40 m²	2800	2800	n/a	n/a	n/a	n/a	n/a	n/a	13.00 m²	11.40 m²	Y	24.00 m²	23.00 m²	3473	3300	3.00 m²	3.00 m²	7.50 m²	5.00 m²	5.00 m²	5.00 m²	Single	South
		D - 02 - 18	2 Bedroom Apartment	4P	2 C_B	81 m²	73 m²	8 m²	Y	14.00 m²	13.00 m²	2800	2800	11.90 m²	11.40 m²	3209	2800	n/a	n/a	25.90 m²	24.40 m²	Y	31.00 m²	30.00 m²	3600	3600	6.40 m²	6.00 m²	7.00 m²	7.00 m²	7.00 m²	7.00 m²	Dual	South &West
		D - 02 - 19	0 Studio Apartment	2P	0 A	48 m²	45 m²	3 m²	N	n/a	n/a	0	n/a	n/a	n/a	n/a	n/a	n/a	n/a	n/a	n/a	n/a	33.00 m²	30.00 m²	4737	4000	8.00 m²	3.00 m²	15.00 m²	4.00 m²	7.00 m²	4.00 m²	Dual	West & North

Floor Level	Block	Apartment Number	Unit Type	Number Person	Unit Type	Unit Area	Minimum Unit Area	Difference	>10%	Master Bedroom Area	Guideline / Minimun Master Bedroom Area	Master Bedroom Width in Milimeters	Guideline / Minimun Master Bedroom Width in Milimeters	Bedroom 1 Area	Guideline / Minimun Bedroom 1 Area	Bedroom 1 /Width in Milimeters	Guideline/ Minimun Bedroom 1 / Width in Milimeters	Bedroom 2 Area	Guideline / Minimun Bedroom 2 Area	Aggregate Bedroom Area	Guideline / Minimun Aggregate Bedroom Area	Over Minimun aggregate bedroom floor areas	Living/ Dining Area	Guideline/ Minimun Living /Dining Area	Living/Dining Width in Milimeters	Guideline/ Minimum Living/Dining Width in Milimeters	Storage Area	Guideline/Minimun Storage Area	Private Amenity Area	Guideline / Minimun Private Amenity Area	Community Amenity Area	Guidelines/ Minimun Communal Amenity Area	Aspect	Orientation
		D - 02 - 20	2 Bedroom Apartment	4P	2 F	82 m²	73 m²	3 m²	Y	14.00 m²	13.00 m²	3012	2800	11.60 m²	11.40 m²	3059	2800	n/a	n/a	15.60 m²	24.40 m²	Y	34.00 m²	30.00 m²	3851	3600	7.00 m²	6.00 m²	7.00 m²	7.00 m²	7.00 m²	7.00 m²	Single	North & East
THIRD	A1	A1 - 03 - 32	2 Bedroom Apartment	4P	2 E	80 m²	73 m²	7 m²	N	14.00 m²	13.00 m²	2814	2800	11.80 m²	11.40 m²	3146	2800	n/a	n/a	25.80 m²	24.40 m²	Y	32.00 m²	30.00 m²	4000	3600	9.60 m²	6.00 m²	12.50 m²	7.00 m²	7.00 m²	7.00 m²	Dual	South & East
		A1 - 03 - 33	3 Bedroom Apartment	5P	3 A	114 m²	90 m²	24 m²	Y	14.00 m²	13.00 m²	2865	2800	11.50 m²	11.40 m²	2800	2800	11.20 m²	7.10 m²	36.70 m²	31.50 m²	Y	37.00 m²	34.00 m²	6677	3800	9.20 m²	9.00 m²	10.00 m²	9.00 m²	9.00 m²	9.00 m²	Dual	Neast & Swest
		A1 - 03 - 34	2 Bedroom Apartment	4P	2 D	76 m²	73 m²	3 m²	N	13.32 m²	13.00 m²	3012	2800	11.40 m²	11.40 m²	2800	2800	n/a	n/a	25.62 m²	24.40 m²	Y	34.00 m²	30.00 m²	3851	3600	7.00 m²	6.00 m²	7.00 m²	7.00 m²	7.00 m²	7.00 m²	Dual	East & North
		A1 - 03 - 35	2 Bedroom Apartment	4P	2 C_A	80 m²	73 m²	7 m²	N	15.00 m²	13.00 m²	3165	2800	11.80 m²	11.40 m²	3001	2800	n/a	n/a	26.80 m²	24.40 m²	Y	31.00 m²	30.00 m²	3851	3600	6.10 m²	6.00 m²	7.00 m²	7.00 m²	7.00 m²	7.00 m²	Dual	West & North
		A1 - 03 - 36	2 Bedroom Apartment	4P	2 B_D	79 m²	73 m²	6 m²	N	13.30 m²	13.00 m²	3028	2800	11.40 m²	11.40 m²	3367	2800	n/a	n/a	24.70 m²	24.40 m²	Y	31.00 m²	30.00 m²	3300	3600	7.00 m²	6.00 m²	7.50 m²	7.00 m²	7.00 m²	7.00 m²	Single	West
		A1 - 03 - 37	2 Bedroom Apartment	4P	2 B	78 m²	73 m²	5 m²	N	13.31 m²	13.00 m²	3032	2800	11.40 m²	11.40 m²	3367	2800	n/a	n/a	25.00 m²	24.40 m²	Y	31.95 m²	30.00 m²	3318	3600	6.00 m²	6.00 m²	7.00 m²	7.00 m²	7.00 m²	7.00 m²	Single	West
		A1 - 03 - 38	2 Bedroom Apartment	4P	2 B	78 m²	73 m²	5 m²	N	13.31 m²	13.00 m²	3032	2800	11.40 m²	11.40 m²	3367	2800	n/a	n/a	25.00 m²	24.40 m²	Y	31.95 m²	30.00 m²	3318	3600	6.00 m²	6.00 m²	7.00 m²	7.00 m²	7.00 m²	7.00 m²	Single	West
		A1 - 03 - 39	0 Studio Apartment	2P	0 P	47 m²	37 m²	10 m²	Y	n/a	n/a	0	n/a	n/a	n/a	n/a	n/a	n/a	n/a	n/a	n/a	n/a	35.00 m²	30.00 m²	5880	4000	3.00 m²	3.00 m²	7.00 m²	4.00 m²	4.00 m²	4.00 m²	Dual	South & West
		A1 - 03 - 40	2 Bedroom Apartment	4P	2 B_D	79 m²	73 m²	6 m²	N	13.30 m²	13.00 m²	3028	2800	11.40 m²	11.40 m²	3367	2800	n/a	n/a	24.70 m²	24.40 m²	Y	31.00 m²	30.00 m²	3300	3600	7.00 m²	6.00 m²	7.50 m²	7.00 m²	7.00 m²	7.00 m²	Dual	South & East
		A1 - 03 - 41	0 Studio Apartment	2P	0 B	39 m²	37 m²	2 m²	N	n/a	n/a	0	n/a	n/a	n/a	n/a	n/a	n/a	n/a	n/a	n/a	n/a	30.00 m²	30.00 m²	5195	4000	3.00 m²	3.00 m²	7.00 m²	4.00 m²	4.00 m²	4.00 m²	Single	East
		A1 - 03 - 42	1 Bedroom Apartment	2P	1 G	61 m²	45 m²	16 m²	Y	11.60 m²	11.40 m²	2975	2800	n/a	n/a	n/a	n/a	n/a	n/a	39 m²	11.40 m²		38.00 m²	23.00 m²	6670	3300	4.60 m²	3.00 m²	6.20 m²	5.00 m²	5.00 m²	5.00 m²	Single	East
	A2	A2 - 03 - 36	2 Bedroom Apartment	4P	2 E_C	82 m²	73 m²	9 m²	N	14.00 m²	13.00 m²	5477	2800	12.00 m²	11.40 m²	3128	2800	n/a	n/a	25.00 m²	24.40 m²	Y	32.00 m²	30.00 m²	4000	3600	9.60 m²	6.00 m²	12.50 m²	7.00 m²	7.00 m²	7.00 m²	Dual	South & East
		A2 - 03 - 37	3 Bedroom Apartment	5P	3 A_C	115 m²	90 m²	25 m²	Y	14.81 m²	13.00 m²	2834	2800	11.40 m²	11.40 m²	2800	2800	11.20 m²	7.10 m²	37.41 m²	31.50 m²	Y	37.00 m²	34.00 m²	6677	3800	9.00 m²	9.00 m²	10.00 m²	9.00 m²	9.00 m²	9.00 m²	Dual	Neast & Swest
		A2 - 03 - 38	2 Bedroom Apartment	3P	2 H_C	86 m²	73 m²	13 m²	Y	14.00 m²	13.00 m²	2800	2800	8.60 m²	7.10 m²	2645	2100	n/a	n/a	21.60 m²	20.10 m²	Y	40.00 m²	28.00 m²	3802	3600	8.80 m²	5.00 m²	7.00 m²	6.00 m²	7.00 m²	6.00 m²	Dual	East & North
		A2 - 03 - 39	3 Bedroom Apartment	4P	2 H	93 m²	73 m²	20 m²	Y	11.60 m²	13.00 m²	2800	2800	14.00 m²	11.40 m²	2800	2800	n/a	n/a	25.60 m²	24.40 m²	Y	38.00 m²	30.00 m²	3600	3600	7.32 m²	6.00 m²	7.00 m²	7.00 m²	7.00 m²	7.00 m²	Dual	Neast & Swest
		A2 - 03 - 40	3 Bedroom Apartment	5P	3 A_B	113 m²	90 m²	24 m²	Y	14.00 m²	13.00 m²	2810	2800	11.50 m²	11.40 m²	2914	2800	11.20 m²	7.10 m²	36.70 m²	31.50 m²	Y	37.00 m²	34.00 m²	6681	3800	9.00 m²	9.00 m²	10.00 m²	9.00 m²	9.00 m²	9.00 m²	Dual	South & West
		A2 - 03 - 41	2 Bedroom Apartment	4P	2 E_B	81 m²	73 m²	7 m²	N	14.00 m²	13.00 m²	5089	2800	11.80 m²	11.40 m²	3013	2800	n/a	n/a	26.20 m²	24.40 m²	Y	30.00 m²	30.00 m²	4112	3600	9.30 m²	6.00 m²	12.40 m²	7.00 m²	7.00 m²	7.00 m²	Dual	South & East
		A2 - 03 - 42	2 Bedroom Apartment	4P	2 C_H	80 m²	73 m²	8 m²	Y	13.00 m²	13.00 m²	2825	2800	11.40 m²	11.40 m²	3059	2800	n/a	n/a	24.40 m²	24.40 m²	N	32.00 m²	30.00 m²	3851	3600	7.00 m²	6.00 m²	7.00 m²	7.00 m²	7.00 m²	7.00 m²	Single	West
		A2 - 03 - 43	1 Bedroom Apartment	2P	1 B	48 m²	45 m²	3 m²	Y	13.00 m²	11.40 m²	2800	2800	n/a	n/a	n/a	n/a	n/a	n/a	13.00 m²	11.40 m²	Y	24.00 m²	23.00 m²	3473	3300	3.00 m²	3.00 m²	7.50 m²	5.00 m²	5.00 m²	5.00 m²	Single	West
		A2 - 03 - 44	2 Bedroom Apartment	4P	2 B_D	79 m²	73 m²	6 m²	N	13.30 m²	13.00 m²	3028	2800	11.40 m²	11.40 m²	3367	2800	n/a	n/a	24.70 m²	24.40 m²	Y	31.00 m²	30.00 m²	3300	3600	7.00 m²	6.00 m²	7.50 m²	7.00 m²	7.00 m²	7.00 m²	Dual	South & West
		A2 - 03 - 45	3 Bedroom Apartment	5P	3 C	107 m²	90 m²	17 m²	Y	14.00 m²	13.00 m²	3476	2800	12.30 m²	11.40 m²	3420	2800	7.10 m²	7.10 m²	33.40 m²	31.50 m²	Y	40.00 m²	34.00 m²	5859	3800	10.20 m²	9.00 m²	9.00 m²	9.00 m²	9.00 m²	9.00 m²	Dual	South & East
		A2 - 03 - 46	1 Bedroom Apartment	2P	1 B_G	49 m²	45 m²	4 m²	N	13.00 m²	11.40 m²	2839	2800	n/a	n/a	n/a	n/a	n/a	n/a	13.00 m²	11.40 m²	Y	24.00 m²	23.00 m²	3435	3300	3.00 m²	3.00 m²	7.50 m²	5.00 m²	5.00 m²	5.00 m²	Single	East
		A2 - 03 - 47	1 Bedroom Apartment	2P	1 G_C	61 m²	45 m²	16 m²	Y	11.50 m²	11.40 m²	2800	2800	n/a	n/a	n/a	n/a	n/a	n/a	11.50 m²	11.40 m²	Y	30.00 m²	23.00 m²	6645	3300	8.00 m²	3.00 m²	3.00 m²	5.00 m²	5.00 m²	5.00 m²	Single	East
	A3	A3 - 03 - 28	3 Bedroom Apartment	5P	3 A_D	114 m²	90 m²	24 m²	Y	14.00 m²	13.00 m²	2865	2800	11.50 m²	11.40 m²	2800	2800	11.20 m²	7.10 m²	36.70 m²	31.50 m²	Y	37.00 m²	34.00 m²	6677	3800	9.20 m²	9.00 m²	10.00 m²	9.00 m²	9.00 m²	9.00 m²	Dual	Neast & Swest
		A3 - 03 - 29	2 Bedroom Apartment	4P	2 W	76 m²	73 m²	6 m²	Y	16.60 m²	13.00 m²	3219	2800	13.00 m²	11.40 m²	2915	2800	n/a	n/a	29.60 m²	24.40 m²	Y	30.00 m²	30.00 m²	3600	3600	6.00 m²	6.00 m²	7.00 m²	7.00 m²	7.00 m²	7.00 m²	Dual	West & North
		A3 - 03 - 30	0 Studio Apartment	2P	0 A_A	47 m²	37 m²	10 m²	Y	n/a	n/a	0	n/a	n/a	n/a	n/a	n/a	n/a	n/a	n/a	n/a	n/a	38.00 m²	30.00 m²	6254	4000	3.00 m²	3.00 m²	7.00 m²	4.00 m²	4.00 m²	4.00 m²	Dual	East & North
		A3 - 03 - 31	0 Studio Apartment	2P	0 A_C	48 m²	37 m²	11 m²	Y	n/a	n/a	0	n/a	n/a	n/a	n/a	n/a	n/a	n/a	n/a	n/a	n/a	31.00 m²	30.00 m²	4835	4000	3.00 m²	3.00 m²	6.20 m²	4.00 m²	4.00 m²	4.00 m²	Single	East
		A3 - 03 - 32	0 Studio Apartment	2P	0 G	39 m²	37 m²	2 m²	Y	n/a	n/a	0	n/a	n/a	n/a	n/a	n/a	n/a	n/a	n/a	n/a	n/a	32.00 m²	30.00 m²	5281	4000	3.20 m²	3.00 m²	7.00 m²	4.00 m²	4.00 m²	4.00 m²	Single	East
		A3 - 03 - 33	G Studio Apartment	2P	0 G_A	39 m²	37 m²	2 m²	N	n/a	n/a	0	n/a	n/a	n/a	n/a	n/a	n/a	n/a	n/a	n/a	n/a	30.40 m²	30.00 m²	5281	4000	3.20 m²	3.00 m²	7.00 m²	4.00 m²	4.00 m²	4.00 m²	Single	East
		A3 - 03 - 34	0 Studio Apartment	2P	0 C	49 m²	45 m²	4 m²	N	n/a	n/a	0	n/a	n/a	n/a	n/a	n/a	n/a	n/a	n/a	n/a	n/a	35.00 m²	30.00 m²	5803	4000	3.00 m²	3.00 m²	7.00 m²	4.00 m²	5.00 m²	4.00 m²	Dual	East & South
		A3 - 03 - 35	2 Bedroom Apartment	4P	2 Y	76 m²	73 m²	3 m²	N	15.00 m²	13.00 m²	2800	2800	11.50 m²	11.40 m²	2800	2800	n/a	n/a	26.40 m²	24.40 m²	Y	30.00 m²	30.00 m²	6654	3600	5.00 m²	6.00 m²	15.50 m²	7.00 m²	7.00 m²	7.00 m²	Dual	South & West
		A3 - 03 - 36	2 Bedroom Apartment	2P	2 C_E	80 m²	73 m²	7 m²	N	15.00 m²	13.00 m²	3165	2800	11.80 m²	11.40 m²	3001	2800	n/a	n/a	26.80 m²	24.40 m²	Y	31.00 m²	30.00 m²	3812	3600	6.10 m²	6.00 m²	7.00 m²	7.00 m²	7.00 m²	7.00 m²	Single	West
	B0	B0 - 03 - 01	2 Bedroom Apartment	2P	2 K_D	85 m²	73 m²	12 m²	Y	15.00 m²	13.00 m²	2855	2800	13.00 m²	11.40 m²	2870	2800	n/a	n/a	28.00 m²	24.40 m²	Y	30.00 m²	30.00 m²	4063	3600	6.00 m²	6.00 m²	7.00 m²	7.00 m²	7.00 m²	7.00 m²	Dual	West & North
		B0 - 03 - 02	1 Bedroom Apartment	2P	1 Q_C	52 m²	45 m²	7 m²	Y	11.40 m²	11.40 m²	2951	2800	n/a	n/a	n/a	n/a	n/a	n/a	11.40 m²	11.40 m²	N	25.00 m²	23.00 m²	3364	3300	3.50 m²	3.00 m²	7.50 m²	5.00 m²	7.00 m²	5.00 m²	Single	North
		B0 - 03 - 03	2 Bedroom Apartment	4P	2 K	76 m²	73 m²	3 m²	N	15.00 m²	13.00 m²	2855	2800	12.00 m²	11.40 m²	2870	2800	n/a	n/a	26.40 m²	24.40 m²	Y	30.00 m²	30.00 m²	4063	3600	6.00 m²	6.00 m²	8.00 m²	7.00 m²	7.00 m²	7.00 m²	Dual	West & North
		B0 - 03 - 04	1 Bedroom Apartment	2P	1 M	47 m²	45 m²	2 m²	N	11.40 m²	11.40 m²	2893	2800	n/a	n/a	n/a	n/a	n/a	n/a	11.40 m²	11.40 m²	N	23.41 m²	23.00 m²	3300	3300	3.00 m²	3.00 m²	4.00 m²	5.00 m²	7.00 m²	5.00 m²	Single	East
		B0 - 03 - 05	2 Bedroom Apartment	4P	2 K_B	86 m²	73 m²	12 m²	Y	15.00 m²	13.00 m²	2808	2800	13.00 m²	11.40 m²	2870	2800	n/a	n/a	28.00 m²	24.40 m²	Y	30.00 m²	30.00 m²	4063	3600	6.00 m²	6.00 m²	7.00 m²	7.00 m²	7.00 m²	7.00 m²	Dual	East & South
		B0 - 03 - 06	1 Bedroom Apartment	2P	1 Q_C	52 m²	45 m²	7 m²	Y	11.40 m²	11.40 m²	2951	2800	n/a	n/a	n/a	n/a	n/a	n/a	11.40 m²	11.40 m²	N	25.00 m²	23.00 m²	3364	3300	3.50 m²	3.00 m²	7.50 m²	5.00 m²	7.00 m²	5.00 m²	Single	South
		B0 - 03 - 07	2 Bedroom Apartment	4P	2 K_C	77 m²	73 m²	4 m²	N	13.00 m²	13.00 m²	2855	2800	11.40 m²	11.40 m²	2920	2800	n/a	n/a	24.40 m²	24.40 m²	N	30.00 m²	30.00 m²	4016	3600	6.00 m²	6.00 m²	7.00 m²	7.00 m²	7.00 m²	7.00 m²	Dual	South & West
		B0 - 03 - 08	1 Bedroom Apartment	2P	1 M_B	45 m²	45 m²	0 m²	N	12.00 m²	11.40 m²	2998	2800	n/a	n/a	n/a	n/a	n/a	n/a	12.00 m²	11.40 m²	Y	23.00 m²	23.00 m²	3300	3300	4.20 m²	3.00 m²	9.50 m²	5.00 m²	5.00 m²	5.00 m²	Single	East
	C	C - 03 - 20	2 Bedroom Apartment	4P	2 C_K	81 m²	73 m²	8 m²	Y	13.00 m²	13.00 m²	2840	2800	12.00 m²	11.40 m²	3059	2800	n/a	n/a	25.00 m²	24.40 m²	Y	31.00 m²	30.00 m²	4022	3600	7.70 m²	6.00 m²	7.00 m²	7.00 m²	7.00 m²	7.00 m²	Single	East
		C - 03 - 21	1 Bedroom Apartment	2P	1 W	63 m²	45 m²	18 m²	Y	16.00 m²	11.40 m²	2839	2800	n/a	n/a	n/a	n/a	n/a	n/a	16.00 m²	11.40 m²	Y	35.00 m²	23.00 m²	7715	3300	6.50 m²	3.00 m²	7.00 m²	5.00 m²	5.00 m²	5.00 m²	Dual	East & North
		C - 03 - 22	1 Bedroom Apartment	2P	1 O	63 m²	45 m²	18 m²	Y	15.00 m²	11.40 m²	2800	2800	n/a	n/a	n/a	n/a	n/a	n/a	13.00 m²	11.40 m²	Y	40.00 m²	23.00 m²	5721	3300	10.20 m²	3.00 m²	12.00 m²	5.00 m²	9.00 m²	5.00 m²	Dual	West & North
		C - 03 - 23	1 Bedroom Apartment	2P	1 B_B	49 m²	45 m²	4 m²	N	13.00 m²	11.40 m²	2800	2800	n/a	n/a	n/a	n/a	n/a	n/a	13.00 m²	11.40 m²		24.00 m²	23.00 m²	3475	3300	3.00 m²	3.00 m²	7.00 m²	5.00 m²	5.00 m²	5.00 m²	Single	West
		C - 03 - 24	1 Bedroom Apartment	2P	1 A_C	48 m²	45 m²	3 m²	Y	11.80 m²	11.40 m²	2800	2800	n/a	n/a	n/a	n/a	n/a	n/a	11.80 m²	11.40 m²	Y	24.00 m²	23.00 m²	3447	3300	3.00 m²	3.00 m²	7.50 m²	5.00 m²	4.00 m²	5.00 m²	Single	West
		C - 03 - 25	2 Bedroom Apartment	4P	2 C_B	81 m²	73 m²	8 m²	Y	14.00 m²	13.00 m²	2800	2800	11.90 m²	11.40 m²	3209	2800	n/a	n/a	25.90 m²	24.40 m²	Y	31.00 m²	30.00 m²	3600	3600	6.40 m²	6.00 m²	7.00 m²	7.00 m²	7.00 m²	7.00 m²	Dual	West
		C - 03 - 26	3 Bedroom Apartment	5P	3 G	105 m²	90 m²	15 m²	Y	13.00 m²	13.00 m²	3896	2800	13.00 m²	11.40 m²	4467	2800	8.00 m²	7.10 m²	34.00 m²	31.50 m²	Y	34.00 m²	34.00 m²	8389	3800	9.00 m²	9.00 m²	8.50 m²	9.00 m²	7.00 m²	9.00 m²	Dual	South & East
	D	D - 03 - 21	2 Bedroom Apartment	4P	2 C_B	81 m²	73 m²	8 m²	Y	14.00 m²	13.00 m²	2800	2800	11.90 m²	11.40 m²	3209	2800	n/a	n/a	25.90 m²	24.40 m²	Y	31.00 m²	30.00 m²	3600	3600	6.40 m²	6.00 m²	7.00 m²	7.00 m²	7.00 m²	7.00 m²	Single	West
		D - 03 - 22	2 Bedroom Apartment	4P	2 C_B	81 m²	73 m²	8 m²	Y	14.00 m²	13.00 m²	2800	2800	11.90 m²	11.40 m²	3209	2800	n/a	n/a	25.90 m²	24.40 m²	Y	31.00 m²	30.00 m²	3600	3600	6.40 m²	6.00 m²	7.00 m²	7.00 m²	7.00 m²	7.00 m²	Dual	West & North
		D - 03 - 23	2 Bedroom Apartment	4P	2 D_B	76 m²	73 m²	3 m²	N	13.00 m²	13.00 m²	3012	2800	10.00 m²	11.40 m²	3289	2800	n/a	n/a	23.00 m²	24.40 m²	Y	30.00 m²	30.00 m²	3300	3600	6.00 m²	6.00 m²	7.00 m²	7.00 m²	7.00 m²	7.00 m²	Dual	East & North
		D - 03 - 24	1 Bedroom Apartment	2P	1 A_E	48 m²	45 m²	3 m²	N	11.40 m²	11.40 m²	2800	2800	n/a	n/a	n/a	n/a	n/a	n/a	11.40 m²	11.40 m²	N	23.00 m²	23.00 m²	3760	3300	3.20 m²	3.00 m²	7.00 m²	5.00 m²	7.00 m²	5.00 m²	Single	East
		D - 03 - 25	1 Bedroom Apartment	2P	1 A_E	48 m²	45 m²	3 m²	N	11.40 m²	11.40 m²	2800	2800	n/a	n/a	n/a	n/a	n/a	n/a	11.40 m²	11.40 m²	N	23.00 m²	23.00 m²	3760	3300	3.20 m²	3.00 m²	7.00 m²	5.00 m²	7.00 m²	5.00 m²	Single	East
		D - 03 - 26	1 Bedroom Apartment	2P	1 A_G	50 m²	45 m²	5 m²	N	12.00 m²	11.40 m²	2781	2800	n/a	n/a	n/a	n/a	n/a	n/a	12.00 m²	11.40 m²	Y	28.00 m²	23.00 m²	3778	3300	3.00 m²	3.00 m²	7.00 m²	5.00 m²	7.00 m²	5.00 m²	Single	East
		D - 03 - 27	2 Bedroom Apartment	4P	2 C_G	79 m²	73 m²	6 m²	N	14.00 m²	13.00 m²	3073	2800	12.00 m²	11.40 m²	3308	2800	n/a	n/a	26.00 m²	24.40 m²	Y	30.00 m²	30.00 m²	3600	3600	4.60 m²	6.00 m²	6.20 m²	7.00 m²	5.00 m²	7.00 m²	Dual	South & East
		D - 03 - 28	2 Bedroom Apartment	4P	2 G	79 m²	73 m²	6 m²	N	13.00 m²	13.00 m²	2800	2800	15.00 m²	11.40 m²	3405	2800	n/a	n/a	28.00 m²	24.40 m²	Y	24.00 m²	30.00 m²	3400	3600	3.70 m²	6.00 m²	7.20 m²	7.00 m²	5.00 m²	7.00 m²	Single	South
		D - 03 - 29	1 Bedroom Apartment	2P	1 B	48 m²	45 m²	3 m²	Y	13.00 m²	11.40 m²	2800	2800	n/a	n/a	n/a	n/a	n/a	n/a	13.00 m²	11.40 m²	Y	24.00 m²	23.00 m²	3473	3300	3.00 m²	3.00 m²	7.50 m²	5.00 m²	5.00 m²	5.00 m²	Dual	South
		D - 03 - 30	2 Bedroom Apartment	4P	2 C_B	81 m²	73 m²	8 m²	Y	14.00 m²	13.00 m²	2800	2800	11.90 m²	11.40 m²	3209	2800	n/a	n/a	25.90 m²	24.40 m²	Y	31.00 m²	30.00 m²	3600	3600	6.40 m²	6.00 m²	7.00 m²	7.00 m²	7.00 m²	7.00 m²	Dual	South & West
		D - 03 - 31	0 Studio Apartment	2P	0 A	48 m²	45 m²	3 m²	N	n/a	n/a	0	n/a	n/a	n/a	n/a	n/a	n/a	n/a	n/a	n/a	n/a	33.00 m²	30.00 m²	4737	4000	8.00 m²	3.00 m²	15.00 m²	4.00 m²	7.00 m²	4.00 m²	Dual	West & North
		D - 03 - 32	2 Bedroom Apartment	4P	2 F	82 m²	73 m²	3 m²	Y	14.00 m²	13.00 m²	3012	2800	11.60 m²	11.40 m²	3059	2800	n/a	n/a	15.60 m²	24.40 m²	Y	34.00 m²	30.00 m²	3851	3600	7.00 m²	6.00 m²	7.00 m²	7.00 m²	7.00 m²	7.00 m²	Single	North
	A1	A1 - 04 - 43	2 Bedroom Apartment	4P	2 N	73 m²	73 m²	0 m²	Y	16.00 m²	13.00 m²	6371	2800	11.00 m²	11.40 m²	2100	2800	n/a	n/a	27.00 m²	24.40 m²	Y	30.00 m²	30.00 m²	3498	3600	7.20 m²	6.00 m²	7.00 m²	7.00 m²	7.00 m²	7.00 m²	Single	East
		A1 - 04 - 44	2 Bedroom Apartment	4P	2 D	76 m²	73 m²	3 m²	N	13.32 m²	13.00 m²	3012	2800	11.40 m²	11.40 m²	2800	2800	n/a	n/a	25.62 m²	24.40 m²	Y	34.00 m²	30.00 m²	3851	3600	7.00 m²	6.00 m²	7.00 m²	7.00 m²	7.00 m²	7.00 m²	Dual	East & North
		A1 - 04 - 45	2 Bedroom Apartment	4P	2 C_A	80 m²	73 m²	7 m²	N	15.00 m²	13.00 m²	3165	2800	11.80 m²	11.40 m²	3001	2800	n/a	n/a	26.80 m²	24.40 m²	Y	31.00 m²	30.00 m²	3851	3600	6.10 m²	6.00 m²	7.00 m²	7.00 m²	7.00 m²	7.00 m²	Dual	West
		A1 - 04 - 46	2 Bedroom Apartment	4P	2 B_D	77 m²	73 m²	4 m²	Y	13.31 m²	13.00 m²	3032	2800	11.40 m²	11.40 m²	3367	2800	n/a	n/a	24.71 m²	24.40 m²	Y	31.00 m²	30.00 m²	3300	3600	7.00 m²	6.00 m²	7.50 m²	7.00 m²	7.00 m²	7.00 m²	Single	West
		A1 - 04 - 47	2 Bedroom Apartment	4P	2 B	78 m²	73 m²	5 m²	N	13.31 m²	13.00 m²	3032	2800	11.40 m²	11.40 m²	3367	2800	n/a	n/a	25.00 m²	24.40 m²	Y	31.95 m²	30.00 m²	3318	3600	6.00 m²	6.00 m²	7.00 m²	7.00 m²	7.00 m²	7.00 m²	Single	West
		A1 - 04 - 48	2 Bedroom Apartment	4P	2 B	78 m²	73 m²	5 m²	N	13.31 m²	13.00 m²	3032	2800	11.40 m²	11.40 m²	3367	2800	n/a	n/a	25.00 m²	24.40 m²	Y	31.95 m²	30.00 m²	3318	3600	6.00 m²	6.00 m²	7.00 m²	7.00 m²	7.00 m²	7.00 m²	Single	West
		A1 - 04 - 49	0 Studio Apartment	2P	0 Q	47 m²	37 m²	10 m²	Y	n/a	n/a	0	n/a	n/a	n/a	n/a	n/a	n/a	n/a	n/a	n/a	n/a	37.00 m²	30.00 m²	5905	4000	3.00 m²	3.00 m²	8.80 m²	4.00 m²	4.00 m²	4.00 m²	Dual	South & West
		A1 - 04 - 50	2 Bedroom Apartment	4P	2 B_A	76 m²	73 m²	3 m²	N	11.60 m²	13.00 m²	3165	2800	13.00 m²	11.40 m²	3000	2800	n/a	n/a	24.60 m²	24.40 m²	Y	31.00 m²	30.00 m²	3600	3600	6.00 m²	6.00 m²	8.50 m²	7.00 m²	7.00 m²	7.00 m²	Dual	South & East
		A1 - 04 - 51	0 Studio Apartment	2P	0 B	39 m²	37 m²	2 m²	N	n/a	n/a	0	n/a	n/a	n/a	n/a	n/a	n/a	n/a	n/a	n/a	n/a	30.00 m²	30.00 m²	5195	4000	3.00 m²	3.00 m²	7.00 m²	4.00 m²	4.00 m²	4.00 m²	Single	East
		A1 - 04 - 52	1 Bedroom Apartment	2P	1 G	61 m²	45 m²	16 m²	Y	11.60 m²	11.40 m²	2975	2800	n/a	n/a	n/a	n/a	n/a	n/a	11.60 m²	11.40 m²		38.00 m²	23.00 m²	6670	3300	4.60 m²	3.00 m²	6.20 m²	5.00 m²	5.00 m²	5.00 m²	Single	East
	A2	A2 - 04 - 48	1 Bedroom Apartment	2P	1 C_A	61 m²	45 m²	16 m²	Y	14.00 m²	11.40 m²	2796	2800	n/a	n/a	n/a	n/a	n/a	n/a	14.00 m²	11.40 m²	Y	28.00 m²	23.00 m²	4630	3300	5.00 m²	3.00 m²	7.00 m²	5.00 m²	5.00 m²	5.00 m²	Single	East
		A2 - 04 - 49	2 Bedroom Apartment		2 H_D	92 m²	73 m²	14 m²	Y	13.00 m²	13.00 m²	2800	2800	8.60 m²	11.40 m²	2646	2800	n/a	n/a	20.00 m²	24.40 m²	Y	34.00 m²	30.00 m²	3600	3600	10.00 m²	6.00 m²	10.00 m²	7.00 m²	7.00 m²	7.00 m²	Dual	West & North
		A2 - 04 - 50	3 Bedroom Apartment	5P	2 H_B	98 m²	90 m²	8 m²	Y	15.00 m²	13.00 m²	2800	2800	14.00 m²	11.40 m²	2889	2800	7.10 m²	2909.00 m²	37.00 m²	24.40 m²	Y	40.00 m²	30.00 m²	3383	3600	11.30 m²	9.00 m²	9.00 m²	9.00 m²	9.00 m²	9.00 m²	Dual	East & North
		A2 - 04 - 51	1 Bedroom Apartment	2P	1 C	60 m²	45 m²	4 m²	N	14.00 m²	11.40 m²	2976	2800	n/a	n/a	n/a	n/a	n/a	n/a	14.00 m²	11.40 m²	Y	28.00 m²	23.00 m²	4630	3300	5.00 m²	3.00 m²	9.00 m²	5.00 m²	5.00 m²	5.00 m²	Single	West
		A2 - 04 - 52	2 Bedroom Apartment	4P	2 C_H	81 m²	73 m²	8 m²	Y	13.00 m²	13.00 m²	2825	2800	11.40 m²	11.40 m²	3059	2800	n/a	n/a	24.40 m²	24.40 m²	Y	32.00 m²	30.00 m²	3851	3600	7.00 m²	6.00 m²	7.00 m²	7.00 m²	7.00 m²	7.00 m²	Single	West
		A2 - 04 - 53	1 Bedroom Apartment	2P	1 B	48 m²	45 m²	3 m²	Y	13.00 m²	11.40 m²	2800	2800	n/a	n/a	n/a	n/a	n/a	n/a	13.00 m²	11.40 m²	Y	24.00 m²	23.00 m²	3473	3300	3.00 m²	3.00 m²	7.50 m²	5.00 m²	5.00 m²	5.00 m²	Single	West
		A2 - 04 - 54	2 Bedroom Apartment	4P	2 B_D	79 m²	73 m²	6 m²	N	13.30 m²	13.00 m²	3028	2800	11.40 m²	11.40 m²	3367	2800	n/a	n/a	24.70 m²	24.40 m²	Y	31.00 m²	30.00 m²	3300	3600	7.00 m²	6.00 m²	7.50 m²	7.00 m²	7.00 m²	7.00 m²	Dual	South & West
		A2 - 04 - 55	3 Bedroom Apartment	5P	3 C	107 m²	90 m²	17 m²	Y	14.00 m²	13.00 m²	3476	2800	12.30 m²	11.40 m²	3420	2800	7.10 m²	7.10 m²	33.40 m²	31.50 m²	Y	40.00 m²	34.00 m²	5859	3800	10.20 m²	9.00 m²	9.00 m²	9.00 m²	9.00 m²	9.00 m²	Dual	South & East
		A2 - 04 - 56	1 Bedroom Apartment	2P	1 B_G	49 m²	45 m²	4 m²	N	13.00 m²	11.40 m²	2839	2800	n/a	n/a	n/a	n/a	n/a	n/a	13.00 m²	11.40 m²	Y	24.00 m²	23.00 m²	3435	3300	3.00 m²	3.00 m²	7.50 m²	5.00 m²	5.00 m²	5.00 m²	Single	East
		A2 - 04 - 56	1 Bedroom Apartment	2P	1 G_B	61 m²	45 m²	16 m²	Y	11.50 m²	11.40 m²	2800	2800	n/a	n/a	n/a	n/a	n/a	n/a	11.50 m²	11.40 m²	Y	25.00 m²	23.00 m²	6645	3300	4.00 m²	3.00 m²	7.00 m²	5.00 m²	5.00 m²	5.00 m²	Single	East

Floor Level	Block	Apartment Number	Unit Type	Number Person	Unit Type	Unit Area	Minimum Unit Area	Difference	>10%	Master Bedroom Area	Guideline / Minimun Master Bedroom Area	Master Bedroom Width in Milimeters	Guideline / Minimun Master Bedroom Width in	Bedroom 1 Area	Guideline / Minimun Bedroom 1 Area	Bedroom 1 /Width in Milimeters	Guideline/ Minimun Bedroom 1 / Width in Milimeters	Bedroom 2 Area	Guideline / Minimun Bedroom 2 Area	Aggregate Bedroom Area	Guideline / Minimun Aggregate Bedroom Area	Over Minimun aggregate bedroom floor areas	Living/ Dining Area	Guideline/ Minimun Living /Dining Area	Living/Dining Width in Milimeters	Guideline/ Minimum Living/Dining Width in Milimeters	Storage Area	Guideline/Minimun Storage Area	Private Amenity Area	Guideline / Minimun Private Amenity Area	Community Amenity Area	Guidelines/ Minimun Communal Amenity Area	Aspect	Orientation
FOURTH	A3	A3 - 04 - 37	2 Bedroom Apartment	4P	2 W	76 m²	73 m²	6 m²	Y	16.60 m²	13.00 m²	3219	2800	13.00 m²	11.40 m²	2915	2800	n/a	n/a	29.60 m²	24.40 m²	Y	30.00 m²	30.00 m²	3600	3600	6.00 m²	6.00 m²	7.00 m²	7.00 m²	7.00 m²	7.00 m²	Dual	West & North
		A3 - 04 - 38	1 Bedroom Apartment	2P	1 A	47 m²	45 m²	2 m²	N	11.40 m²	11.40 m²	2800	2800	n/a	n/a	n/a	n/a	n/a	n/a	11.40 m²	11.40 m²	N	23.00 m²	23.00 m²	3216	3300	3.00 m²	3.00 m²	8.80 m²	5.00 m²	4.00 m²	5.00 m²	Dual	East & North
		A3 - 04 - 39	1 Studio Apartment	2P	1 A_D	48 m²	45 m²	3 m²	Y	12.00 m²	11.40 m²	2800	2800	n/a	n/a	n/a	n/a	n/a	n/a	12.00 m²	11.40 m²	Y	23.00 m²	23.00 m²	4835	3300	3.40 m²	3.00 m²	7.00 m²	5.00 m²	5.00 m²	5.00 m²	Single	East
		A3 - 04 - 40	0 Studio Apartment	2P	0 K	38 m²	37 m²	1 m²	Y	n/a	n/a	0	n/a	n/a	n/a	n/a	n/a	n/a	n/a	n/a	n/a	n/a	31.00 m²	30.00 m²	5223	4000	3.00 m²	3.00 m²	7.50 m²	4.00 m²	4.00 m²	4.00 m²	Single	East
		A3 - 04 - 41	0 Studio Apartment	2P	0 K_A	39 m²	37 m²	2 m²	N	n/a	n/a	0	n/a	n/a	n/a	n/a	n/a	n/a	n/a	n/a	n/a	n/a	32.00 m²	30.00 m²	5223	4000	3.00 m²	3.00 m²	7.00 m²	4.00 m²	4.00 m²	4.00 m²	Single	East
		A3 - 04 - 42	0 Studio Apartment	2P	0 F	48 m²	37 m²	11 m²	Y	n/a	n/a	0	n/a	n/a	n/a	n/a	n/a	n/a	n/a	n/a	n/a	n/a	33.00 m²	30.00 m²	6009	4000	3.00 m²	3.00 m²	7.00 m²	4.00 m²	5.00 m²	4.00 m²	Dual	East & South
		A3 - 04 - 43	2 Bedroom Apartment	4P	2 Y	76 m²	73 m²	3 m²	N	15.00 m²	13.00 m²	2800	2800	11.50 m²	11.40 m²	2800	2800	n/a	n/a	26.40 m²	24.40 m²	Y	30.00 m²	30.00 m²	6654	3600	5.00 m²	6.00 m²	15.50 m²	7.00 m²	7.00 m²	7.00 m²	Dual	West & South
		A3 - 04 - 44	2 Bedroom Apartment	2P	2 C_E	80 m²	73 m²	7 m²	N	15.00 m²	13.00 m²	3165	2800	11.80 m²	11.40 m²	3001	2800	n/a	n/a	26.80 m²	24.40 m²	Y	31.00 m²	30.00 m²	3812	3600	6.10 m²	6.00 m²	7.00 m²	7.00 m²	7.00 m²	7.00 m²	Single	South & West
	B0	B0 - 04 - 09	2 Bedroom Apartment	2P	2 K_D	85 m²	73 m²	12 m²	Y	15.00 m²	13.00 m²	2855	2800	13.00 m²	11.40 m²	2870	2800	n/a	n/a	28.00 m²	24.40 m²	Y	30.00 m²	30.00 m²	4063	3600	6.00 m²	6.00 m²	7.00 m²	7.00 m²	7.00 m²	7.00 m²	Dual	West & North
		B0 - 04 - 10	2 Bedroom Apartment	4P	2 K	76 m²	73 m²	3 m²	N	15.00 m²	13.00 m²	2855	2800	12.00 m²	11.40 m²	2870	2800	n/a	n/a	26.40 m²	24.40 m²	Y	30.00 m²	30.00 m²	4063	3600	6.00 m²	6.00 m²	8.00 m²	7.00 m²	7.00 m²	7.00 m²	Dual	East & North
		B0 - 04 - 11	1 Bedroom Apartment	2P	1 Q_C	52 m²	45 m²	7 m²	Y	11.40 m²	11.40 m²	2951	2800	n/a	n/a	n/a	n/a	n/a	n/a	11.40 m²	11.40 m²	N	25.00 m²	23.00 m²	3364	3300	3.50 m²	3.00 m²	7.50 m²	5.00 m²	5.00 m²	5.00 m²	Single	South
		B0 - 04 - 12	2 Bedroom Apartment	4P	2 K_C	77 m²	73 m²	4 m²	N	13.00 m²	13.00 m²	2855	2800	11.40 m²	11.40 m²	2920	2800	n/a	n/a	24.40 m²	24.40 m²	N	30.00 m²	30.00 m²	4016	3600	6.00 m²	6.00 m²	7.00 m²	7.00 m²	7.00 m²	7.00 m²	Dual	South & East
		B0 - 04 - 13	1 Bedroom Apartment	2P	1 Q	57 m²	45 m²	4 m²	N	12.10 m²	11.40 m²	2950	2800	n/a	n/a	n/a	n/a	n/a	n/a	12.10 m²	11.40 m²	Y	30.00 m²	23.00 m²	4600	3300	3.00 m²	3.00 m²	9.00 m²	5.00 m²	5.00 m²	5.00 m²	Single	North
		B0 - 04 - 14	1 Bedroom Apartment	2P	1 M	47 m²	45 m²	2 m²	N	11.40 m²	11.40 m²	2893	2800	n/a	n/a	n/a	n/a	n/a	n/a	11.40 m²	11.40 m²	N	23.41 m²	23.00 m²	3300	3300	3.00 m²	3.00 m²	4.00 m²	5.00 m²	7.00 m²	5.00 m²	Single	East
		B0 - 04 - 15	2 Bedroom Apartment	4P	2 K_B	86 m²	73 m²	12 m²	Y	15.00 m²	13.00 m²	2808	2800	13.00 m²	11.40 m²	2870	2800	n/a	n/a	28.00 m²	24.40 m²	Y	30.00 m²	30.00 m²	4063	3600	6.00 m²	6.00 m²	7.00 m²	7.00 m²	7.00 m²	7.00 m²	Dual	South & East
		B0 - 04 - 17	1 Bedroom Apartment	2P	1 M_B	45 m²	45 m²	0 m²	N	12.00 m²	11.40 m²	2998	2800	n/a	n/a	n/a	n/a	n/a	n/a	12.00 m²	11.40 m²	Y	23.00 m²	23.00 m²	3300	3300	4.20 m²	3.00 m²	9.50 m²	5.00 m²	5.00 m²	5.00 m²	Single	West
	C	C - 04 - 27	2 Bedroom Apartment	4P	2 C_K	81 m²	73 m²	8 m²	Y	13.00 m²	13.00 m²	2840	2800	12.00 m²	11.40 m²	3059	2800	n/a	n/a	25.00 m²	24.40 m²	Y	31.00 m²	30.00 m²	4022	3600	7.70 m²	6.00 m²	7.00 m²	7.00 m²	7.00 m²	7.00 m²	Single	East
		C - 04 - 28	1 Bedroom Apartment	2P	1 W	63 m²	45 m²	18 m²	Y	16.00 m²	11.40 m²	2839	2800	n/a	n/a	n/a	n/a	n/a	n/a	16.00 m²	11.40 m²	Y	35.00 m²	23.00 m²	7715	3300	6.50 m²	3.00 m²	7.00 m²	5.00 m²	5.00 m²	5.00 m²	Dual	East & North
		C - 04 - 29	1 Bedroom Apartment	2P	1 O	64 m²	45 m²	19 m²	Y	15.00 m²	11.40 m²	2800	2800	n/a	n/a	n/a	n/a	n/a	n/a	11.40 m²	11.40 m²	N	40.00 m²	23.00 m²	5721	3300	10.20 m²	3.00 m²	12.00 m²	5.00 m²	9.00 m²	5.00 m²	Dual	West & North
		C - 04 - 30	1 Bedroom Apartment	2P	1 B	48 m²	45 m²	3 m²	Y	13.00 m²	11.40 m²	2800	2800	n/a	n/a	n/a	n/a	n/a	n/a	13.00 m²	11.40 m²	Y	24.00 m²	23.00 m²	3473	3300	3.00 m²	3.00 m²	7.50 m²	5.00 m²	5.00 m²	5.00 m²	Single	West
		C - 04 - 31	1 Bedroom Apartment	2P	1 A_C	49 m²	45 m²	4 m²	Y	11.80 m²	11.40 m²	2800	2800	n/a	n/a	n/a	n/a	n/a	n/a	11.80 m²	11.40 m²	Y	24.00 m²	23.00 m²	3447	3300	3.00 m²	3.00 m²	7.50 m²	5.00 m²	4.00 m²	5.00 m²	Single	West
		C - 04 - 32	2 Bedroom Apartment	4P	2 C_B	81 m²	73 m²	8 m²	Y	14.00 m²	13.00 m²	2800	2800	11.90 m²	11.40 m²	3209	2800	n/a	n/a	25.90 m²	24.40 m²	Y	31.00 m²	30.00 m²	3600	3600	6.40 m²	6.00 m²	7.00 m²	7.00 m²	7.00 m²	7.00 m²	Dual	South & West
		C - 04 - 33	1 Bedroom Apartment	2P	1 B_F	49 m²	45 m²	4 m²	N	13.00 m²	11.40 m²	2800	2800	n/a	n/a	n/a	n/a	n/a	n/a	13.00 m²	11.40 m²	Y	24.00 m²	23.00 m²	3435	3300	3.00 m²	3.00 m²	8.50 m²	5.00 m²	5.00 m²	5.00 m²	Dual	South & East
		C - 04 - 34	1 Bedroom Apartment	2P	1 G	50 m²	45 m²	5 m²	N	11.50 m²	11.40 m²	2800	2800	n/a	n/a	n/a	n/a	n/a	n/a	11.50 m²	11.40 m²		25.00 m²	23.00 m²	5341	3300	3.90 m²	3.00 m²	7.00 m²	5.00 m²	5.00 m²	5.00 m²	Single	East
	D	D - 04 - 33	2 Bedroom Apartment	4P	2 C_B	81 m²	73 m²	8 m²	Y	14.00 m²	13.00 m²	2800	2800	11.90 m²	11.40 m²	3209	2800	n/a	n/a	25.90 m²	24.40 m²	Y	31.00 m²	30.00 m²	3600	3600	6.40 m²	6.00 m²	7.00 m²	7.00 m²	7.00 m²	7.00 m²	Single	East
		D - 04 - 34	2 Bedroom Apartment	4P	2 C_B	81 m²	73 m²	8 m²	Y	14.00 m²	13.00 m²	2800	2800	11.90 m²	11.40 m²	3209	2800	n/a	n/a	25.90 m²	24.40 m²	Y	31.00 m²	30.00 m²	3600	3600	6.40 m²	6.00 m²	7.00 m²	7.00 m²	7.00 m²	7.00 m²	Dual	North & East
		D - 04 - 35	2 Bedroom Apartment	4P	2 D_B	76 m²	73 m²	3 m²	N	13.00 m²	13.00 m²	3012	2800	10.00 m²	11.40 m²	3289	2800	n/a	n/a	23.00 m²	24.40 m²	Y	30.00 m²	30.00 m²	3300	3600	6.00 m²	6.00 m²	7.00 m²	7.00 m²	7.00 m²	7.00 m²	Dual	West & North
		D - 04 - 36	1 Bedroom Apartment	2P	1 A_F	49 m²	45 m²	4 m²	N	13.00 m²	11.40 m²	2800	2800	n/a	n/a	n/a	n/a	n/a	n/a	13.00 m²	11.40 m²	Y	25.00 m²	23.00 m²	3400	3300	3.50 m²	3.00 m²	7.00 m²	5.00 m²	5.00 m²	5.00 m²	Single	East
		D - 04 - 37	1 Bedroom Apartment	2P	1 A_F	49 m²	45 m²	4 m²	N	13.00 m²	11.40 m²	2800	2800	n/a	n/a	n/a	n/a	n/a	n/a	13.00 m²	11.40 m²	Y	25.00 m²	23.00 m²	3400	3300	3.50 m²	3.00 m²	7.00 m²	5.00 m²	5.00 m²	5.00 m²	Single	East
		D - 04 - 38	1 Bedroom Apartment	2P	1 A_G	50 m²	45 m²	5 m²	N	12.00 m²	11.40 m²	2781	2800	n/a	n/a	n/a	n/a	n/a	n/a	12.00 m²	11.40 m²	Y	28.00 m²	23.00 m²	3778	3300	3.00 m²	3.00 m²	7.00 m²	5.00 m²	7.00 m²	5.00 m²	Single	East
		D - 04 - 39	2 Bedroom Apartment	4P	2 C_G	79 m²	73 m²	6 m²	N	14.00 m²	13.00 m²	3073	2800	12.00 m²	11.40 m²	3308	2800	n/a	n/a	26.00 m²	24.40 m²	Y	30.00 m²	30.00 m²	3600	3600	8.00 m²	6.00 m²	15.00 m²	7.00 m²	7.00 m²	7.00 m²	Dual	South & East
		D - 04 - 40	1 Bedroom Apartment	2P	1 J	80 m²	45 m²	35 m²	Y	18.00 m²	11.40 m²	4314	2800	n/a	n/a	n/a	n/a	n/a	n/a	18.00 m²	11.40 m²	Y	40.00 m²	23.00 m²	3851	3300	5.86 m²	3.00 m²	6.20 m²	5.00 m²	7.00 m²	5.00 m²	Dual	South & West
FIFTH	A1	A1 - 05 - 53	0 Studio Apartment	2P	0 B	39 m²	37 m²	2 m²	N	n/a	n/a	0	n/a	n/a	n/a	n/a	n/a	n/a	n/a	n/a	n/a	n/a	30.00 m²	30.00 m²	5195	4000	3.00 m²	3.00 m²	7.00 m²	4.00 m²	4.00 m²	4.00 m²	Single	East
		A1 - 05 - 54	2 Bedroom Apartment	4P	2 C_A	80 m²	73 m²	7 m²	N	15.00 m²	13.00 m²	3165	2800	11.80 m²	11.40 m²	3001	2800	n/a	n/a	26.80 m²	24.40 m²	Y	31.00 m²	30.00 m²	3851	3600	6.10 m²	6.00 m²	7.00 m²	7.00 m²	7.00 m²	7.00 m²	Dual	West & North
		A1 - 05 - 56	2 Bedroom Apartment	4P	2 B	78 m²	73 m²	5 m²	N	13.31 m²	13.00 m²	3032	2800	11.40 m²	11.40 m²	3367	2800	n/a	n/a	25.00 m²	24.40 m²	Y	31.95 m²	30.00 m²	3318	3600	6.00 m²	6.00 m²	7.00 m²	7.00 m²	7.00 m²	7.00 m²	Single	West
		A1 - 05 - 57	2 Bedroom Apartment	4P	2 B_D	79 m²	73 m²	6 m²	N	13.30 m²	13.00 m²	3028	2800	11.40 m²	11.40 m²	3367	2800	n/a	n/a	24.70 m²	24.40 m²	Y	31.00 m²	30.00 m²	3300	3600	7.00 m²	6.00 m²	7.50 m²	7.00 m²	7.00 m²	7.00 m²	Dual	West
		A1 - 05 - 58	2 Bedroom Apartment	4P	2 B	78 m²	73 m²	5 m²	N	13.31 m²	13.00 m²	3032	2800	11.40 m²	11.40 m²	3367	2800	n/a	n/a	25.00 m²	24.40 m²	Y	31.95 m²	30.00 m²	3318	3600	6.00 m²	6.00 m²	7.00 m²	7.00 m²	7.00 m²	7.00 m²	Single	West
		A1 - 05 - 59	2 Bedroom Apartment	3P	2 T	78 m²	63 m²	15 m²	Y	16.00 m²	13.00 m²	6348	2800	12.00 m²	11.40 m²	2820	2800	n/a	n/a	28.00 m²	20.10 m²	Y	28.00 m²	28.00 m²	3776	3600	3.00 m²	5.00 m²	7.00 m²	6.00 m²	5.00 m²	9.00 m²	Single	East
		A1 - 05 - 60	2 Bedroom Apartment	4P	2 D	76 m²	73 m²	3 m²	N	13.32 m²	13.00 m²	3012	2800	11.40 m²	11.40 m²	2800	2800	n/a	n/a	25.62 m²	24.40 m²	Y	34.00 m²	30.00 m²	3851	3600	7.00 m²	6.00 m²	7.00 m²	7.00 m²	7.00 m²	7.00 m²	Dual	East & North
		A1 - 05 - 61	1 Bedroom Apartment	2P	1 G	61 m²	45 m²	16 m²	Y	11.60 m²	11.40 m²	2975	2800	n/a	n/a	n/a	n/a	n/a	n/a	11.60 m²	11.40 m²	Y	38.00 m²	23.00 m²	6670	3300	4.60 m²	3.00 m²	6.20 m²	5.00 m²	5.00 m²	5.00 m²	Single	East
		A1 - 05 - 62	0 Bedroom Apartment	2P	0 P	47 m²	37 m²	10 m²	Y	n/a	n/a	0	n/a	n/a	n/a	n/a	n/a	n/a	n/a	n/a	n/a	n/a	35.00 m²	30.00 m²	5880	4000	3.00 m²	3.00 m²	7.00 m²	4.00 m²	4.00 m²	4.00 m²	Dual	South & West
	A2	A2 - 05 - 58	2 Bedroom Apartment	4P	2 C_D	84 m²	73 m²	11 m²	Y	15.00 m²	13.00 m²	2840	2800	12.30 m²	11.40 m²	3059	2800	n/a	n/a	27.30 m²	24.40 m²	Y	31.00 m²	30.00 m²	4022	3600	7.70 m²	6.00 m²	7.00 m²	7.00 m²	7.00 m²	7.00 m²	Single	East
		A2 - 05 - 59	2 Bedroom Apartment	3P	2 H_A	82 m²	63 m²	19 m²	Y	15.00 m²	13.00 m²	2800	2800	9.00 m²	11.40 m²	2659	2800	n/a	n/a	24.00 m²	20.10 m²	Y	31.00 m²	28.00 m²	3600	3600	11.90 m²	5.00 m²	10.00 m²	6.00 m²	7.00 m²	6.00 m²	Dual	East & North
		A2 - 05 - 60	2 Bedroom Apartment	3P	2 H_C	86 m²	73 m²	13 m²	Y	14.00 m²	13.00 m²	2800	2800	8.60 m²	7.10 m²	2645	2100	n/a	n/a	21.60 m²	20.10 m²	Y	40.00 m²	28.00 m²	3802	3600	8.80 m²	5.00 m²	7.00 m²	6.00 m²	7.00 m²	6.00 m²	Dual	West & North
		A2 - 05 - 61	2 Bedroom Apartment	4P	2 C_C	81 m²	73 m²	8 m²	Y	13.40 m²	13.00 m²	2800	2800	13.00 m²	11.40 m²	3308	2800	n/a	n/a	26.40 m²	24.40 m²	Y	30.00 m²	30.00 m²	3651	3600	6.50 m²	6.00 m²	7.00 m²	7.00 m²	7.00 m²	7.00 m²	Single	West
		A2 - 05 - 62	2 Bedroom Apartment	4P	2 C_H	81 m²	73 m²	8 m²	Y	13.00 m²	13.00 m²	2825	2800	11.40 m²	11.40 m²	3059	2800	n/a	n/a	24.40 m²	24.40 m²	N	32.00 m²	30.00 m²	3851	3600	7.00 m²	6.00 m²	7.00 m²	7.00 m²	7.00 m²	7.00 m²	Single	West
		A2 - 05 - 63	1 Bedroom Apartment	2P	1 B	48 m²	45 m²	3 m²	Y	13.00 m²	11.40 m²	2800	2800	n/a	n/a	n/a	n/a	n/a	n/a	13.00 m²	11.40 m²	Y	24.00 m²	23.00 m²	3473	3300	3.00 m²	3.00 m²	7.50 m²	5.00 m²	5.00 m²	5.00 m²	Single	West
		A2 - 05 - 64	2 Bedroom Apartment	4P	2 B_D	79 m²	73 m²	6 m²	N	13.30 m²	13.00 m²	3028	2800	11.40 m²	11.40 m²	3367	2800	n/a	n/a	24.70 m²	24.40 m²	Y	31.00 m²	30.00 m²	3300	3600	7.00 m²	6.00 m²	7.50 m²	7.00 m²	7.00 m²	7.00 m²	Dual	South & West
		A2 - 05 - 65	3 Bedroom Apartment	5P	3 C	107 m²	90 m²	17 m²	Y	14.00 m²	13.00 m²	3476	2800	12.30 m²	11.40 m²	3420	2800	7.10 m²	7.10 m²	33.40 m²	31.50 m²	Y	40.00 m²	34.00 m²	5859	3800	10.20 m²	9.00 m²	9.00 m²	9.00 m²	9.00 m²	9.00 m²	Dual	South & East
		A2 - 05 - 66	1 Bedroom Apartment	2P	1 B_G	49 m²	45 m²	4 m²	N	13.00 m²	11.40 m²	2839	2800	n/a	n/a	n/a	n/a	n/a	n/a	13.00 m²	11.40 m²	Y	24.00 m²	23.00 m²	3435	3300	3.00 m²	3.00 m²	7.50 m²	5.00 m²	5.00 m²	5.00 m²	Single	East
		A2 - 05 - 67	1 Bedroom Apartment	2P	1 G_B	61 m²	45 m²	16 m²	Y	11.50 m²	11.40 m²	2800	2800	n/a	n/a	n/a	n/a	n/a	n/a	11.50 m²	11.40 m²	Y	25.00 m²	23.00 m²	6645	3300	4.00 m²	3.00 m²	7.00 m²	5.00 m²	7.00 m²	5.00 m²	Single	East
	A3	A3 - 05 - 45	2 Bedroom Apartment	3P	2 U	86 m²	63 m²	23 m²	Y	13.00 m²	13.00 m²	2800	2800	10.35 m²	11.40 m²	3631	2100	n/a	n/a	23.35 m²	24.40 m²	Y	33.00 m²	28.00 m²	4737	3600	8.00 m²	5.00 m²	15.00 m²	6.00 m²	7.00 m²	6.00 m²	Dual	West & North
		A3 - 05 - 46	0 Bedroom Apartment	2P	0 A_A	47 m²	37 m²	10 m²	Y	n/a	n/a	0	n/a	n/a	n/a	n/a	n/a	n/a	n/a	n/a	n/a	n/a	38.00 m²	30.00 m²	6254	4000	3.00 m²	3.00 m²	7.00 m²	4.00 m²	4.00 m²	4.00 m²	Dual	East & North
		A3 - 05 - 47	1 Bedroom Apartment	2P	1 A_C	48 m²	45 m²	3 m²	Y	11.80 m²	11.40 m²	2800	2800	n/a	n/a	n/a	n/a	n/a	n/a	11.80 m²	11.40 m²	Y	24.00 m²	23.00 m²	3447	3300	3.00 m²	3.00 m²	7.50 m²	5.00 m²	4.00 m²	5.00 m²	Single	East
		A3 - 05 - 48	3 Bedroom Apartment	5P	3 D	102 m²	90 m²	12 m²	Y	13.00 m²	13.00 m²	5615	2800	12.00 m²	11.40 m²	2800	2800	7.80 m²	7.10 m²	32.80 m²	31.50 m²	Y	30.00 m²	34.00 m²	5107	3800	9.00 m²	9.00 m²	10.00 m²	9.00 m²	7.00 m²	9.00 m²	Dual	East & South
		A3 - 05 - 49	2 Bedroom Apartment	4P	2 C_F	81 m²	73 m²	14 m²	Y	13.00 m²	13.00 m²	2800	2800	12.00 m²	11.40 m²	3238	2800	n/a	n/a	48 m²	15.00 m²	Y	34.00 m²	30.00 m²	4043	3600	6.00 m²	6.00 m²	9.00 m²	7.00 m²	7.00 m²	7.00 m²	Dual	West & South
	B0	B0 - 05 - 26	2 Bedroom Apartment	4P	2 K	76 m²	73 m²	3 m²	N	15.00 m²	13.00 m²	2855	2800	12.00 m²	11.40 m²	2870	2800	n/a	n/a	26.40 m²	24.40 m²	Y	30.00 m²	30.00 m²	4063	3600	6.00 m²	6.00 m²	8.00 m²	7.00 m²	7.00 m²	7.00 m²	Dual	East & North
		B0 - 05 - 27	1 Bedroom Apartment	2P	1 Q_B	52 m²	45 m²	7 m²	Y	12.27 m²	11.40 m²	2800	2800	n/a	n/a	n/a	n/a	n/a	n/a	12.27 m²	11.40 m²	Y	33.35 m²	23.00 m²	3968	3300	6.00 m²	3.00 m²	7.60 m²	5.00 m²	7.00 m²	5.00 m²	Single	South
		B0 - 05 - 28	2 Bedroom Apartment	4P	2 K_C	77 m²	73 m²	4 m²	N	13.00 m²	13.00 m²	2855	2800	11.40 m²	11.40 m²	2920	2800	n/a	n/a	24.40 m²	24.40 m²	N	30.00 m²	30.00 m²	4016	3600	6.00 m²	6.00 m²	7.00 m²	7.00 m²	7.00 m²	7.00 m²	Dual	South & West
		B0 - 05 - 29	2 Bedroom Apartment	2P	2 K_D	85 m²	73 m²	12 m²	Y	15.00 m²	13.00 m²	2855	2800	13.00 m²	11.40 m²	2870	2800	n/a	n/a	28.00 m²	24.40 m²	Y	30.00 m²	30.00 m²	4063	3600	6.00 m²	6.00 m²	7.00 m²	7.00 m²	7.00 m²	7.00 m²	Dual	North &West
		B0 - 05 - 30	1 Bedroom Apartment	2P	1 Q	57 m²	45 m²	4 m²	N	12.10 m²	11.40 m²	2950	2800	n/a	n/a	n/a	n/a	n/a	n/a	12.10 m²	11.40 m²	Y	30.00 m²	23.00 m²	4600	3300	3.00 m²	3.00 m²	9.00 m²	5.00 m²	5.00 m²	5.00 m²	Dual	North
		B0 - 05 - 31	2 Bedroom Apartment	4P	2 K_B	86 m²	73 m²	12 m²	Y	15.00 m²	13.00 m²	2808	2800	13.00 m²	11.40 m²	2870	2800	n/a	n/a	28.00 m²	24.40 m²	Y	30.00 m²	30.00 m²	4063	3600	6.00 m²	6.00 m²	7.00 m²	7.00 m²	7.00 m²	7.00 m²	Dual	South & East
		B0 - 05 - 32	1 Bedroom Apartment	2P	1 M	47 m²	45 m²	2 m²	N	11.40 m²	11.40 m²	2893	2800	n/a	n/a	n/a	n/a	n/a	n/a	39 m²	11.40 m²	N	23.41 m²	23.00 m²	3300	3300	3.00 m²	3.00 m²	4.00 m²	5.00 m²	7.00 m²	5.00 m²	Single	East
		B0 - 05 - 33	1 Bedroom Apartment	2P	1 M_B	45 m²	45 m²	0 m²	N	12.00 m²	11.40 m²	2998	2800	n/a	n/a	n/a	n/a	n/a	n/a	12.00 m²	11.40 m²	Y	23.00 m²	23.00 m²	3300	3300	4.20 m²	3.00 m²	9.50 m²	5.00 m²	5.00 m²	5.00 m²	Single	West
	C	C1 - 05 - 35	1 Bedroom Apartment	2P	1 B	48 m²	45 m²	3 m²	Y	13.00 m²	11.40 m²	2800	2800	n/a	n/a	n/a	n/a	n/a	n/a	13 m²	11.40 m²	Y	24.00 m²	23.00 m²	3473	3300	3.00 m²	3.00 m²	7.50 m²	5.00 m²	5.00 m²	5.00 m²	Single	East
		C1 - 05 - 36	1 Bedroom Apartment	2P	1 V	62 m²	45 m²	17 m²	Y	11.60 m²	11.40 m²	2800	2800	n/a	n/a	n/a	n/a	n/a	n/a	11.60 m²	11.40 m²	Y	23.00 m²	23.00 m²	3486	3300	3.00 m²	3.00 m²	7.50 m²	5.00 m²	5.00 m²	5.00 m²	Dual	East
		C1 - 05 - 37	1 Bedroom Apartment	2P	1 B_F	49 m²	45 m²	4 m²	N	13.00 m²	11.40 m²	2800	2800	n/a	n/a	n/a	n/a	n/a	n/a	13.00 m²	11.40 m²	Y	24.00 m²	23.00 m²	3435	3300	3.00 m²	3.00 m²	8.50 m²	5.00 m²	5.00 m²	5.00 m²	Dual	East
		C1 - 05 - 38	1 Bedroom Apartment	2P	1 G	50 m²	45 m²	5 m²	N	11.50 m²	11.40 m²	2800	2800	n/a	n/a	n/a	n/a	n/a	n/a	11.50 m²	11.40 m²	Y	25.00 m²	23.00 m²	5341	3300	3.90 m²	3.00 m²	7.00 m²	5.00 m²	5.00 m²	5.00 m²	Single	East
	D	D - 05 - 41	2 Bedroom Apartment	4P	2 C_B	81 m²	73 m²	8 m²	Y	14.00 m²	13.00 m²	2800	2800	11.90 m²	11.40 m²	3209	2800	n/a	n/a	25.90 m²	24.40 m²	Y	31.00 m²	30.00 m²	3600	3600	6.40 m²	6.00 m²	7.00 m²	7.00 m²	7.00 m²	7.00 m²	Single	West
		D - 05 - 42	2 Bedroom Apartment	4P	2 C_B	81 m²	73 m²	8 m²	Y	14.00 m²	13.00 m²	2800	2800	11.90 m²	11.40 m²	3209	2800	n/a	n/a	25.90 m²	24.40 m²	Y	31.00 m²	30.00 m²	3600	3600	6.40 m²	6.00 m²	7.00 m²	7.00 m²	7.00 m²	7.00 m²	Dual	West & North
		D - 05 - 43	2 Bedroom Apartment	4P	2 D_B	76 m²	73 m²	3 m²	N	13.00 m²	13.00 m²	3012	2800	10.00 m²	11.40 m²	3289	2800	n/a	n/a	23.00 m²	24.40 m²	Y	30.00 m²	30.00 m²	3300	3600	6.00 m²	6.00 m²	7.00 m²	7.00 m²	7.00 m²	7.00 m²	Dual	East & North
		D - 05 - 44	1 Bedroom Apartment	2P	1 A_E	48 m²	45 m²	3 m²	N	11.40 m²	11.40 m²	2800	2800	n/a	n/a	n/a	n/a	n/a	n/a	11.40 m²	11.40 m²	N	23.00 m²	23.00 m²	3760	3300	3.20 m²	3.00 m²	7.00 m²	5.00 m²	7.00 m²	5.00 m²	Single	East
		D - 05 - 45	1 Bedroom Apartment	2P	1 A_E	48 m²	45 m²	3 m²	N	11.40 m²	11.40 m²	2800	2800	n/a	n/a	n/a	n/a	n/a	n/a	11.40 m²	11.40 m²	N	23.00 m²	23.00 m²	3760	3300	3.20 m²	3.00 m²	7.00 m²	5.00 m²	7.00 m²	5.00 m²	Single	East
		D - 05 - 46	1 Bedroom Apartment	2P	1 A_G	50 m²	45 m²	5 m²	N	12.00 m²	11.40 m²	2781	2800	n/a	n/a	n/a	n/a	n/a	n/a	12.00 m²	11.40 m²	Y	28.00 m²	23.00 m²	3778	3300	3.00 m²	3.00 m²	7.00 m²	5.00 m²	7.00 m²	5.00 m²	Single	East
		D - 05 - 47	2 Bedroom Apartment	4P	2 C_G	79 m²	73 m²	6 m²	N	14.00 m²	13.00 m²	3073	2800	12.00 m²	11.40 m²	3308	2800	n/a	n/a	26.00 m²	24.40 m²	Y	30.00 m²	30.00 m²	3600	3600	8.00 m²	6.00 m²	15.00 m²	7.00 m²	7.00 m²	7.00 m²	Dual	South & East
		D - 05 - 48	2 Bedroom Apartment	3P	2 P	86 m²	63 m²	23 m²	Y	13.00 m²	13.00 m²	4117	2800	7.10 m²	7.10 m²	3169	2100	n/a	n/a	20.10 m²	20.10 m²	N	38.00 m²	30.00 m²	6520	3600	6.20 m²	6.00 m²	7.00 m²	7.00 m²	7.00 m²	7.00 m²	Dual	West & West
	A2	A2 - 06 - 68	2 Bedroom Apartment	4P	2 C_D	84 m²	73 m²	11 m²	Y	15.00 m²	13.00 m²	2840	2800	12.30 m²	11.40 m²	3059	2800	n/a	n/a	27.30 m²	24.40 m²	Y	31.00 m²	30.00 m²	4022	3600	7.70 m²	6.00 m²	7.00 m²	7.00 m²	7.00 m²	7.00 m²	Single	East
		A2 - 06 - 69	2 Bedroom Apartment	3P	2 H_A	82 m²	63 m²	19 m²	Y	15.00 m²	13.00 m²	2800	2800	9.00 m²	11.40 m²	2659	2800	n/a	n/a	24.00 m²	20.10 m²	Y	31.00 m²	28.00 m²	3600	3600	11.90 m²	5.00 m²	10.00 m²	6.00 m²	7.00 m²	7.00 m²	Dual	East & North
		A2 - 06 - 70	2 Bedroom Apartment	4P	2 C_C	81 m²	73 m²	8 m²	Y	13.40 m²	13.00 m²	2800	2800	13.00 m²	11.40 m²	3308	2800	n/a	n/a	26.40 m²	24.40 m²	Y	30.00 m²	30.00 m²	3651	3600	6.50 m²	6.00 m²	7.00 m²	7.00 m²	7.00 m²	7.00 m²	Single	West & North
		A2 - 06 - 71	2 Bedroom Apartment	4P	2 C_H	81 m²	73 m²	8 m²	Y	13.00 m²	13.00 m²	2825	2800	11.40 m²	11.40 m²	3059	2800	n/a	n/a	24.40 m²	24.40 m²	N	32.00 m²	30.00 m²	3851	3600	7.00 m²	6.00 m²	7.00 m²	7.00 m²	7.00 m²	7.00 m²	Single	West
		A2 - 06 - 72	1 Bedroom Apartment	2P	1 B	48 m²	45 m²	3 m²	Y	13.00 m²	11.40 m²	2800	2800	n/a	n/a	n/a	n/a	n/a	n/a	13.00 m²	11.40 m²	Y	24.00 m²	23.00 m²	3473	3300	3.00 m²	3.00 m²	7.50 m²	5.00 m²	5.00 m²	5.00 m²	Single	West

Floor Level	Block	Apartment Number	Unit Type	Number Person	Unit Type	Unit Area	Minimum Unit Area	Difference	>10%	Master Bedroom Area	Guideline / Minimun Master Bedroom Area	Master Bedroom Width in Milimeters	Guideline / Minimun Master Bedroom Width in	Bedroom 1 Area	Guideline / Minimun Bedroom 1 Area	Bedroom 1 /Width in Milimeters	Guideline/ Minimun Bedroom 1 / Width in Milimeters	Bedroom 2 Area	Guideline / Minimun Bedroom 2 Area	Aggregate Bedroom Area	Guideline / Minimun Aggregate Bedroom Area	Over Minimun aggregate bedroom floor areas	Living/ Dining Area	Guideline/ Minimun Living /Dining Area	Living/Dining Width in Milimeters	Guideline/ Minimum Living/Dining Width in Milimeters	Storage Area	Guideline/Minimun Storage Area	Private Amenity Area	Guideline / Minimun Private Amenity Area	Community Amenity Area	Guidelines/ Minimun Communal Amenity Area	Aspect	Orientation
SIXTH		A2 - 06 - 73	2 Bedroom Apartment	4P	2 B_D	79 m^2	73 m^2	6 m^2	N	13.30 m^2	13.00 m^2	3028	2800	11.40 m^2	11.40 m^2	3367	2800	n/a	n/a	24.70 m^2	24.40 m^2	N	31.00 m^2	30.00 m^2	3300	3600	7.00 m^2	6.00 m^2	7.50 m^2	7.00 m^2	7.00 m^2	7.00 m^2	Dual	West
		A2 - 06 - 74	1 Bedroom Apartment	2P	1 B_G	49 m^2	45 m^2	4 m^2	N	13.00 m^2	11.40 m^2	2839	2800	n/a	n/a	n/a	n/a	n/a	n/a	13.00 m^2	11.40 m^2	Y	24.00 m^2	23.00 m^2	3435	3300	3.00 m^2	3.00 m^2	7.50 m^2	5.00 m^2	5.00 m^2	5.00 m^2	Dual	South & West
		A2 - 06 - 75	1 Bedroom Apartment	2P	1 G_B	61 m^2	45 m^2	16 m^2	Y	11.50 m^2	11.40 m^2	2800	2800	n/a	n/a	n/a	n/a	n/a	n/a	11.50 m^2	11.40 m^2	Y	25.00 m^2	23.00 m^2	6645	3300	4.00 m^2	3.00 m^2	7.00 m^2	5.00 m^2	5.00 m^2	5.00 m^2	Single	South & East
	A3	A3 - 06 - 50	2 Bedroom Apartment	3P	2 U_A	84 m^2	63 m^2	21 m^2	N	14.20 m^2	13.00 m^2	2800	2800	11.40 m^2	11.40 m^2	3631	2800	n/a	n/a	24.40 m^2	21.00 m^2	Y	33.00 m^2	28.00 m^2	4737	3600	8.00 m^2	5.00 m^2	15.00 m^2	6.00 m^2	7.00 m^2	6.00 m^2	Dual	West & North
		A3 - 06 - 51	1 Bedroom Apartment	2P	1 B_C	47 m^2	45 m^2	24 m^2	N	16.00 m^2	11.40 m^2	2800	2800	n/a	n/a	n/a	n/a	n/a	n/a	16.00 m^2	11.40 m^2	Y	40.00 m^2	23.00 m^2	6685	3300	14.00 m^2	3.00 m^2	13.00 m^2	5.00 m^2	9.00 m^2	5.00 m^2	Dual	East & North
		A3 - 06 - 52	1 Bedroom Apartment	2P	1 A_D	48 m^2	45 m^2	3 m^2	Y	12.00 m^2	11.40 m^2	2800	2800	n/a	n/a	n/a	n/a	n/a	n/a	12.00 m^2	11.40 m^2	Y	23.00 m^2	23.00 m^2	4835	3300	3.40 m^2	3.00 m^2	7.00 m^2	5.00 m^2	5.00 m^2	5.00 m^2	Single	East
		A3 - 06 - 53	3 Bedroom Apartment	5P	3 D	102 m^2	90 m^2	12 m^2	Y	13.00 m^2	13.00 m^2	5615	2800	12.00 m^2	11.40 m^2	2800	2800	7.80 m^2	7.10 m^2	32.80 m^2	31.50 m^2	Y	30.00 m^2	34.00 m^2	5107	3800	9.00 m^2	9.00 m^2	10.00 m^2	9.00 m^2	7.00 m^2	9.00 m^2	Dual	Eastt & North
		A3 - 06 - 54	2 Bedroom Apartment	4P	2 C_F	81 m^2	73 m^2	14 m^2	Y	13.00 m^2	13.00 m^2	2800	2800	12.00 m^2	11.40 m^2	3238	2800	n/a	n/a	25.00 m^2	15.00 m^2	Y	34.00 m^2	30.00 m^2	4043	3600	6.00 m^2	6.00 m^2	9.00 m^2	7.00 m^2	7.00 m^2	7.00 m^2	Dual	South & West
	B0	B0 - 06 - 26	2 Bedroom Apartment	4P	2 K	76 m^2	73 m^2	3 m^2	N	15.00 m^2	13.00 m^2	2855	2800	12.00 m^2	11.40 m^2	2870	2800	n/a	n/a	26.40 m^2	24.40 m^2	Y	30.00 m^2	30.00 m^2	4063	3600	6.00 m^2	6.00 m^2	8.00 m^2	7.00 m^2	7.00 m^2	7.00 m^2	Dual	North & East
		B0 - 06 - 27	1 Bedroom Apartment	2P	1 Q_B	52 m^2	45 m^2	7 m^2	Y	12.27 m^2	11.40 m^2	2800	2800	n/a	n/a	n/a	n/a	n/a	n/a	12.27 m^2	11.40 m^2	Y	33.35 m^2	23.00 m^2	3968	3300	6.00 m^2	3.00 m^2	7.60 m^2	5.00 m^2	7.00 m^2	5.00 m^2	Single	South
		B0 - 06 - 28	2 Bedroom Apartment	4P	2 K_C	77 m^2	73 m^2	4 m^2	N	13.00 m^2	13.00 m^2	2855	2800	11.40 m^2	11.40 m^2	2920	2800	n/a	n/a	24.40 m^2	24.40 m^2	N	30.00 m^2	30.00 m^2	4016	3600	6.00 m^2	6.00 m^2	7.00 m^2	7.00 m^2	7.00 m^2	7.00 m^2	Dual	South & West
		B0 - 06 - 29	2 Bedroom Apartment	2P	2 K_D	85 m^2	73 m^2	12 m^2	Y	15.00 m^2	13.00 m^2	2855	2800	13.00 m^2	11.40 m^2	2870	2800	n/a	n/a	28.00 m^2	24.40 m^2	`Y	30.00 m^2	30.00 m^2	4063	3600	6.00 m^2	6.00 m^2	7.00 m^2	7.00 m^2	7.00 m^2	7.00 m^2	Dual	North & West
		B0 - 06 - 30	1 Bedroom Apartment	2P	1 Q	57 m^2	45 m^2	4 m^2	N	12.10 m^2	11.40 m^2	2950	2800	n/a	n/a	n/a	n/a	n/a	n/a	12.10 m^2	11.40 m^2	Y	30.00 m^2	23.00 m^2	4600	3300	3.00 m^2	3.00 m^2	9.00 m^2	5.00 m^2	5.00 m^2	5.00 m^2	Dual	East
		B0 - 06 - 31	2 Bedroom Apartment	4P	2 K_B	86 m^2	73 m^2	12 m^2	Y	15.00 m^2	13.00 m^2	2808	2800	13.00 m^2	11.40 m^2	2870	2800	n/a	n/a	28.00 m^2	24.40 m^2	`Y	30.00 m^2	30.00 m^2	4063	3600	6.00 m^2	6.00 m^2	7.00 m^2	7.00 m^2	7.00 m^2	7.00 m^2	Dual	South & East
		B0 - 06 - 32	1 Bedroom Apartment	2P	1 M	47 m^2	45 m^2	2 m^2	N	11.40 m^2	11.40 m^2	2893	2800	n/a	n/a	n/a	n/a	n/a	n/a	11.40 m^2	11.40 m^2	N	23.41 m^2	23.00 m^2	3300	3300	3.00 m^2	3.00 m^2	4.00 m^2	5.00 m^2	7.00 m^2	5.00 m^2	Single	East
		B0 - 06 - 33	1 Bedroom Apartment	2P	1 M_B	45 m^2	45 m^2	0 m^2	N	12.00 m^2	11.40 m^2	2998	2800	n/a	n/a	n/a	n/a	n/a	n/a	12.00 m^2	11.40 m^2	Y	23.00 m^2	23.00 m^2	3300	3300	4.20 m^2	3.00 m^2	9.50 m^2	5.00 m^2	5.00 m^2	5.00 m^2	Single	West
	C	C - 06 - 39	1 Bedroom Apartment	2P	1 B	48 m^2	45 m^2	3 m^2	Y	13.00 m^2	11.40 m^2	2800	2800	n/a	n/a	n/a	n/a	n/a	n/a	13.00 m^2	11.40 m^2	Y	24.00 m^2	23.00 m^2	3473	3300	3.00 m^2	3.00 m^2	7.50 m^2	5.00 m^2	5.00 m^2	5.00 m^2	Single	South & East
		C - 06 - 40	1 Bedroom Apartment	2P	1 V	62 m^2	45 m^2	17 m^2	Y	11.60 m^2	11.40 m^2	2800	2800	n/a	n/a	n/a	n/a	n/a	n/a	11.60 m^2	11.40 m^2	Y	23.00 m^2	23.00 m^2	3486	3300	3.00 m^2	3.00 m^2	7.50 m^2	5.00 m^2	5.00 m^2	5.00 m^2	Dual	East
		C - 06 - 41	1 Bedroom Apartment	2P	1 B_F	49 m^2	45 m^2	4 m^2	N	13.00 m^2	11.40 m^2	2800	2800	n/a	n/a	n/a	n/a	n/a	n/a	13.00 m^2	11.40 m^2	Y	24.00 m^2	23.00 m^2	3435	3300	3.00 m^2	3.00 m^2	8.50 m^2	5.00 m^2	5.00 m^2	5.00 m^2	Dual	East & South
		C - 06 - 42	1 Bedroom Apartment	2P	1 G	50 m^2	45 m^2	5 m^2	N	11.50 m^2	11.40 m^2	2800	2800	n/a	n/a	n/a	n/a	n/a	n/a	11.50 m^2	11.40 m^2	Y	25.00 m^2	23.00 m^2	5341	3300	3.90 m^2	3.00 m^2	7.00 m^2	5.00 m^2	5.00 m^2	5.00 m^2	Single	West
	D	D - 06 - 49	2 Bedroom Apartment	4P	2 C_B	81 m^2	73 m^2	8 m^2	Y	14.00 m^2	13.00 m^2	2800	2800	11.90 m^2	11.40 m^2	3209	2800	n/a	n/a	25.90 m^2	24.40 m^2	`Y	31.00 m^2	30.00 m^2	3600	3600	6.40 m^2	6.00 m^2	7.00 m^2	7.00 m^2	7.00 m^2	7.00 m^2	Single	West
		D - 06 - 50	2 Bedroom Apartment	4P	2 C_B	81 m^2	73 m^2	8 m^2	Y	14.00 m^2	13.00 m^2	2800	2800	11.90 m^2	11.40 m^2	3209	2800	n/a	n/a	25.90 m^2	24.40 m^2	`Y	31.00 m^2	30.00 m^2	3600	3600	6.40 m^2	6.00 m^2	7.00 m^2	7.00 m^2	7.00 m^2	7.00 m^2	Dual	North & West
		D - 06 - 51	2 Bedroom Apartment	4P	2 D_B	76 m^2	73 m^2	3 m^2	N	13.00 m^2	13.00 m^2	3012	2800	10.00 m^2	11.40 m^2	3289	2800	n/a	n/a	23.00 m^2	24.40 m^2	Y	30.00 m^2	30.00 m^2	3300	3600	6.00 m^2	6.00 m^2	7.00 m^2	7.00 m^2	7.00 m^2	7.00 m^2	Dual	North & East
		D - 06 - 52	1 Bedroom Apartment	2P	1 A_F	49 m^2	45 m^2	4 m^2	N	13.00 m^2	11.40 m^2	2800	2800	n/a	n/a	n/a	n/a	n/a	n/a	13.00 m^2	11.40 m^2	Y	25.00 m^2	23.00 m^2	3400	3300	3.50 m^2	3.00 m^2	7.00 m^2	5.00 m^2	5.00 m^2	5.00 m^2	Single	East
		D - 06 - 53	1 Bedroom Apartment	2P	1 A_F	49 m^2	45 m^2	4 m^2	N	13.00 m^2	11.40 m^2	2800	2800	n/a	n/a	n/a	n/a	n/a	n/a	13.00 m^2	11.40 m^2	Y	25.00 m^2	23.00 m^2	3400	3300	3.50 m^2	3.00 m^2	7.00 m^2	5.00 m^2	5.00 m^2	5.00 m^2	Single	East
		D - 06 - 54	1 Bedroom Apartment	2P	1 A_G	50 m^2	45 m^2	5 m^2	N	12.00 m^2	11.40 m^2	2781	2800	n/a	n/a	n/a	n/a	n/a	n/a	12.00 m^2	11.40 m^2	Y	28.00 m^2	23.00 m^2	3778	3300	3.00 m^2	3.00 m^2	7.00 m^2	5.00 m^2	7.00 m^2	5.00 m^2	Single	East
		D - 06 - 55	2 Bedroom Apartment	4P	2 C_G	79 m^2	73 m^2	6 m^2	N	14.00 m^2	13.00 m^2	3073	2800	12.00 m^2	11.40 m^2	3308	2800	n/a	n/a	26.00 m^2	24.40 m^2	`Y	30.00 m^2	30.00 m^2	3600	3600	8.00 m^2	6.00 m^2	15.00 m^2	7.00 m^2	7.00 m^2	7.00 m^2	Dual	South & East
		D - 06 - 56	2 Bedroom Apartment	3P	2 P	86 m^2	63 m^2	23 m^2	Y	13.00 m^2	13.00 m^2	4117	2800	7.10 m^2	7.10 m^2	3161	2100	n/a	n/a	20.10 m^2	20.10 m^2	N	38.00 m^2	30.00 m^2	6520	3600	6.20 m^2	6.00 m^2	7.00 m^2	7.00 m^2	7.00 m^2	7.00 m^2	Dual	South & West
SEVENTH	A2	A2 - 06 - 77	2 Bedroom Apartment	4P	2 C_D	84 m^2	73 m^2	11 m^2	Y	15.00 m^2	13.00 m^2	2840	2800	12.30 m^2	11.40 m^2	3059	2800	n/a	n/a	27.30 m^2	24.40 m^2	Y	31.00 m^2	30.00 m^2	4022	3600	7.70 m^2	6.00 m^2	7.00 m^2	7.00 m^2	7.00 m^2	7.00 m^2	Single	East
		A2 - 06 - 78	2 Bedroom Apartment	3P	2 H_A	82 m^2	63 m^2	19 m^2	Y	15.00 m^2	13.00 m^2	2800	2800	9.00 m^2	11.40 m^2	2659	2800	n/a	n/a	24.00 m^2	20.10 m^2	Y	31.00 m^2	28.00 m^2	3600	3600	11.90 m^2	5.00 m^2	10.00 m^2	6.00 m^2	7.00 m^2	7.00 m^2	Dual	East & North
		A2 - 06 - 79	2 Bedroom Apartment	3P	2 H_C	86 m^2	73 m^2	13 m^2	Y	14.00 m^2	13.00 m^2	2800	2800	8.60 m^2	7.10 m^2	2645	2100	n/a	n/a	21.60 m^2	20.10 m^2	Y	40.00 m^2	28.00 m^2	3802	3600	8.80 m^2	5.00 m^2	7.00 m^2	6.00 m^2	7.00 m^2	6.00 m^2	Dual	West & North
		A2 - 06 - 80	2 Bedroom Apartment	4P	2 C_C	81 m^2	73 m^2	8 m^2	Y	13.40 m^2	13.00 m^2	2800	2800	13.00 m^2	11.40 m^2	3308	2800	n/a	n/a	26.40 m^2	24.40 m^2	Y	30.00 m^2	30.00 m^2	3651	3600	6.50 m^2	6.00 m^2	7.00 m^2	7.00 m^2	7.00 m^2	7.00 m^2	Single	West
		A2 - 06 - 81	2 Bedroom Apartment	4P	2 C_H	81 m^2	73 m^2	8 m^2	Y	13.00 m^2	13.00 m^2	2825	2800	11.40 m^2	11.40 m^2	3059	2800	n/a	n/a	24.40 m^2	24.40 m^2	N	32.00 m^2	30.00 m^2	3851	3600	7.00 m^2	6.00 m^2	7.00 m^2	7.00 m^2	7.00 m^2	7.00 m^2	Single	West
		A2 - 06 - 78	1 Bedroom Apartment	2P	1 B	48 m^2	45 m^2	3 m^2	Y	13.00 m^2	11.40 m^2	2800	2800	n/a	n/a	n/a	n/a	n/a	n/a	13.00 m^2	11.40 m^2	Y	24.00 m^2	23.00 m^2	3473	3300	3.00 m^2	3.00 m^2	7.50 m^2	5.00 m^2	5.00 m^2	5.00 m^2	Single	West
		A2 - 06 - 78	2 Bedroom Apartment	4P	2 B_D	79 m^2	73 m^2	6 m^2	N	13.30 m^2	13.00 m^2	3028	2800	11.40 m^2	11.40 m^2	3367	2800	n/a	n/a	24.70 m^2	24.40 m^2	Y	31.00 m^2	30.00 m^2	3300	3600	7.00 m^2	6.00 m^2	7.50 m^2	7.00 m^2	7.00 m^2	7.00 m^2	Dual	West & South
		A2 - 06 - 78	1 Bedroom Apartment	2P	1 B_G	49 m^2	45 m^2	4 m^2	N	13.00 m^2	11.40 m^2	2839	2800	n/a	n/a	n/a	n/a	n/a	n/a	13.00 m^2	11.40 m^2	Y	24.00 m^2	23.00 m^2	3435	3300	3.00 m^2	3.00 m^2	7.50 m^2	5.00 m^2	5.00 m^2	5.00 m^2	Dual	South & East
		A2 - 06 - 78	1 Bedroom Apartment	2P	1 G_B	61 m^2	45 m^2	16 m^2	Y	11.50 m^2	11.40 m^2	2800	2800	n/a	n/a	n/a	n/a	n/a	n/a	11.50 m^2	11.40 m^2	Y	25.00 m^2	23.00 m^2	6645	3300	4.00 m^2	3.00 m^2	7.00 m^2	5.00 m^2	5.00 m^2	5.00 m^2	Single	East
	A3	A3 - 07 - 55	2 Bedroom Apartment	3P	2 U	84 m^2	63 m^2	21 m^2	Y	13.00 m^2	13.00 m^2	2800	2800	10.35 m^2	11.40 m^2	3631	2100	n/a	n/a	23.35 m^2	24.40 m^2	Y	33.00 m^2	28.00 m^2	4737	3600	8.00 m^2	5.00 m^2	15.00 m^2	6.00 m^2	7.00 m^2	6.00 m^2	Dual	North West
		A3 - 07 - 56	1 Bedroom Apartment	2P	1 B_D	47 m^2	45 m^2	2 m^2	N	11.40 m^2	11.40 m^2	2800	2800	n/a	n/a	n/a	n/a	n/a	n/a	11.40 m^2	11.40 m^2	N	23.00 m^2	23.00 m^2	3361	3300	3.00 m^2	3.00 m^2	7.00 m^2	5.00 m^2	5.00 m^2	5.00 m^2	Dual	East & North
		A3 - 07 - 57	1 Bedroom Apartment	2P	1 A_C	48 m^2	45 m^2	3 m^2	Y	11.80 m^2	11.40 m^2	2800	2800	n/a	n/a	n/a	n/a	n/a	n/a	11.80 m^2	11.40 m^2	Y	24.00 m^2	23.00 m^2	3447	3300	3.00 m^2	3.00 m^2	7.50 m^2	5.00 m^2	4.00 m^2	5.00 m^2	Single	East
		A3 - 07 - 58	3 Bedroom Apartment	5P	3 D	102 m^2	90 m^2	12 m^2	Y	13.00 m^2	13.00 m^2	5615	2800	12.00 m^2	11.40 m^2	2800	2800	7.80 m^2	7.10 m^2	32.80 m^2	31.50 m^2	Y	30.00 m^2	34.00 m^2	5107	3800	9.00 m^2	9.00 m^2	10.00 m^2	9.00 m^2	7.00 m^2	9.00 m^2	Dual	West & North
		A3 - 07 - 59	2 Bedroom Apartment	4P	2 C_F	81 m^2	73 m^2	14 m^2	Y	13.00 m^2	13.00 m^2	2800	2800	12.00 m^2	11.40 m^2	3238	2800	n/a	n/a	25.00 m^2	15.00 m^2	Y	34.00 m^2	30.00 m^2	4043	3600	6.00 m^2	6.00 m^2	9.00 m^2	7.00 m^2	7.00 m^2	7.00 m^2	Dual	South & West
	B0	B0 - 07 - 34	2 Bedroom Apartment	4P	2 K	76 m^2	73 m^2	3 m^2	N	15.00 m^2	13.00 m^2	2855	2800	12.00 m^2	11.40 m^2	2870	2800	n/a	n/a	26.40 m^2	24.40 m^2	Y	30.00 m^2	30.00 m^2	4063	3600	6.00 m^2	6.00 m^2	8.00 m^2	7.00 m^2	7.00 m^2	7.00 m^2	Dual	North & East
		B0 - 07 - 35	1 Bedroom Apartment	2P	1 Q_B	52 m^2	45 m^2	7 m^2	Y	12.27 m^2	11.40 m^2	2800	2800	n/a	n/a	n/a	n/a	n/a	n/a	12.27 m^2	11.40 m^2	Y	33.35 m^2	23.00 m^2	3968	3300	6.00 m^2	3.00 m^2	7.60 m^2	5.00 m^2	7.00 m^2	5.00 m^2	Single	South
		B0 - 07 - 36	2 Bedroom Apartment	4P	2 K_C	77 m^2	73 m^2	4 m^2	N	13.00 m^2	13.00 m^2	2855	2800	11.40 m^2	11.40 m^2	2920	2800	n/a	n/a	24.40 m^2	24.40 m^2	N	30.00 m^2	30.00 m^2	4016	3600	6.00 m^2	6.00 m^2	7.00 m^2	7.00 m^2	7.00 m^2	7.00 m^2	Dual	South & West
		B0 - 07 - 37	2 Bedroom Apartment	2P	2 K_D	85 m^2	73 m^2	12 m^2	Y	15.00 m^2	13.00 m^2	2855	2800	13.00 m^2	11.40 m^2	2870	2800	n/a	n/a	28.00 m^2	24.40 m^2	Y	30.00 m^2	30.00 m^2	4063	3600	6.00 m^2	6.00 m^2	7.00 m^2	7.00 m^2	7.00 m^2	7.00 m^2	Dual	North & West
		B0 - 07 - 38	1 Bedroom Apartment	2P	1 Q	57 m^2	45 m^2	4 m^2	N	12.10 m^2	11.40 m^2	2950	2800	n/a	n/a	n/a	n/a	n/a	n/a	12.10 m^2	11.40 m^2	Y	30.00 m^2	23.00 m^2	4600	3300	3.00 m^2	3.00 m^2	9.00 m^2	5.00 m^2	5.00 m^2	5.00 m^2	Dual	East
		B0 - 07 - 39	2 Bedroom Apartment	4P	2 K_B	86 m^2	73 m^2	12 m^2	Y	15.00 m^2	13.00 m^2	2808	2800	13.00 m^2	11.40 m^2	2870	2800	n/a	n/a	28.00 m^2	24.40 m^2	Y	30.00 m^2	30.00 m^2	4063	3600	6.00 m^2	6.00 m^2	7.00 m^2	7.00 m^2	7.00 m^2	7.00 m^2	Dual	South & East
		B0 - 07 - 40	1 Bedroom Apartment	2P	1 M	47 m^2	45 m^2	2 m^2	N	11.40 m^2	11.40 m^2	2893	2800	n/a	n/a	n/a	n/a	n/a	n/a	11.40 m^2	11.40 m^2	N	23.41 m^2	23.00 m^2	3300	3300	3.00 m^2	3.00 m^2	4.00 m^2	5.00 m^2	7.00 m^2	5.00 m^2	Single	East
		B0 - 07 - 41	1 Bedroom Apartment	2P	1 M_B	45 m^2	45 m^2	0 m^2	N	12.00 m^2	11.40 m^2	2998	2800	n/a	n/a	n/a	n/a	n/a	n/a	12.00 m^2	11.40 m^2	Y	23.00 m^2	23.00 m^2	3300	3300	4.20 m^2	3.00 m^2	9.50 m^2	5.00 m^2	5.00 m^2	5.00 m^2	Single	West
EIGHT	A3	A3 - 08 - 60	2 Bedroom Apartment	3P	2 U	86 m^2	63 m^2	23 m^2	Y	13.00 m^2	13.00 m^2	2800	2800	10.35 m^2	11.40 m^2	3631	2100	n/a	n/a	23.35 m^2	24.40 m^2	Y	33.00 m^2	28.00 m^2	4737	3600	8.00 m^2	5.00 m^2	15.00 m^2	6.00 m^2	7.00 m^2	6.00 m^2	Dual	North & West
		A3 - 08 - 61	1 Bedroom Apartment	2P	1 B_C	47 m^2	45 m^2	24 m^2	N	16.00 m^2	11.40 m^2	2800	2800	n/a	n/a	n/a	n/a	n/a	n/a	16.00 m^2	11.40 m^2	Y	40.00 m^2	23.00 m^2	6685	3300	14.00 m^2	3.00 m^2	13.00 m^2	5.00 m^2	9.00 m^2	5.00 m^2	Dual	North & East
		A3 - 08 - 62	1 Bedroom Apartment	2P	1 A_D	48 m^2	45 m^2	3 m^2	Y	12.00 m^2	11.40 m^2	2800	2800	n/a	n/a	n/a	n/a	n/a	n/a	12.00 m^2	11.40 m^2	Y	23.00 m^2	23.00 m^2	4835	3300	3.40 m^2	3.00 m^2	7.00 m^2	5.00 m^2	5.00 m^2	5.00 m^2	Single	East
		A3 - 08 - 63	3 Bedroom Apartment	5P	3 D	102 m^2	90 m^2	12 m^2	Y	13.00 m^2	13.00 m^2	5615	2800	12.00 m^2	11.40 m^2	2800	2800	7.80 m^2	7.10 m^2	32.80 m^2	31.50 m^2	Y	30.00 m^2	34.00 m^2	5107	3800	9.00 m^2	9.00 m^2	10.00 m^2	9.00 m^2	7.00 m^2	9.00 m^2	Dual	South & East
		A3 - 08 - 64	2 Bedroom Apartment	4P	2 C_F	81 m^2	73 m^2	14 m^2	Y	13.00 m^2	13.00 m^2	2800	2800	12.00 m^2	11.40 m^2	3238	2800	n/a	n/a	25.00 m^2	15.00 m^2	Y	34.00 m^2	30.00 m^2	4043	3600	6.00 m^2	6.00 m^2	9.00 m^2	7.00 m^2	7.00 m^2	7.00 m^2	Dual	South & West
	B0	B0 - 08 - 42	2 Bedroom Apartment	4P	2 K	76 m^2	73 m^2	3 m^2	N	15.00 m^2	13.00 m^2	2855	2800	12.00 m^2	11.40 m^2	2870	2800	n/a	n/a	26.40 m^2	24.40 m^2	Y	30.00 m^2	30.00 m^2	4063	3600	6.00 m^2	6.00 m^2	8.00 m^2	7.00 m^2	7.00 m^2	7.00 m^2	Dual	North & East
		B0 - 08 - 43	1 Bedroom Apartment	2P	1 Q_B	52 m^2	45 m^2	7 m^2	Y	12.27 m^2	11.40 m^2	2800	2800	n/a	n/a	n/a	n/a	n/a	n/a	12.27 m^2	11.40 m^2	Y	33.35 m^2	23.00 m^2	3968	3300	6.00 m^2	3.00 m^2	7.60 m^2	5.00 m^2	7.00 m^2	5.00 m^2	Single	South
		B0 - 08 - 44	2 Bedroom Apartment	4P	2 K_C	77 m^2	73 m^2	4 m^2	N	13.00 m^2	13.00 m^2	2855	2800	11.40 m^2	11.40 m^2	2920	2800	n/a	n/a	24.40 m^2	24.40 m^2	N	30.00 m^2	30.00 m^2	4016	3600	6.00 m^2	6.00 m^2	7.00 m^2	7.00 m^2	7.00 m^2	7.00 m^2	Dual	South & West
		B0 - 08 - 45	2 Bedroom Apartment	2P	2 K_D	85 m^2	73 m^2	12 m^2	Y	15.00 m^2	13.00 m^2	2855	2800	13.00 m^2	11.40 m^2	2870	2800	n/a	n/a	28.00 m^2	24.40 m^2	Y	30.00 m^2	30.00 m^2	4063	3600	6.00 m^2	6.00 m^2	7.00 m^2	7.00 m^2	7.00 m^2	7.00 m^2	Dual	North & West
		B0 - 08 - 46	1 Bedroom Apartment	2P	1 Q	57 m^2	45 m^2	4 m^2	N	12.10 m^2	11.40 m^2	2950	2800	n/a	n/a	n/a	n/a	n/a	n/a	12.10 m^2	11.40 m^2	Y	30.00 m^2	23.00 m^2	4600	3300	3.00 m^2	3.00 m^2	9.00 m^2	5.00 m^2	5.00 m^2	5.00 m^2	Dual	East
		B0 - 08 - 47	2 Bedroom Apartment	4P	2 K_B	86 m^2	73 m^2	12 m^2	Y	15.00 m^2	13.00 m^2	2808	2800	13.00 m^2	11.40 m^2	2870	2800	n/a	n/a	28.00 m^2	24.40 m^2	Y	30.00 m^2	30.00 m^2	4063	3600	6.00 m^2	6.00 m^2	7.00 m^2	7.00 m^2	7.00 m^2	7.00 m^2	Dual	South & East
		B0 - 08 - 48	1 Bedroom Apartment	2P	1 M	47 m^2	45 m^2	2 m^2	N	11.40 m^2	11.40 m^2	2893	2800	n/a	n/a	n/a	n/a	n/a	n/a	11.40 m^2	11.40 m^2	N	23.41 m^2	23.00 m^2	3300	3300	3.00 m^2	3.00 m^2	4.00 m^2	5.00 m^2	7.00 m^2	5.00 m^2	Single	East
		B0 - 08 - 49	1 Bedroom Apartment	2P	1 M_B	45 m^2	45 m^2	0 m^2	N	12.00 m^2	11.40 m^2	2998	2800	n/a	n/a	n/a	n/a	n/a	n/a	12.00 m^2	11.40 m^2	Y	23.00 m^2	23.00 m^2	3300	3300	4.20 m^2	3.00 m^2	9.50 m^2	5.00 m^2	5.00 m^2	5.00 m^2	Single	West
NINTH	A3	A3 - 09 - 65	2 Bedroom Apartment	3P	2 U	86 m^2	63 m^2	23 m^2	Y	13.00 m^2	13.00 m^2	2800	2800	10.35 m^2	11.40 m^2	3631	2100	n/a	n/a	23.35 m^2	24.40 m^2	Y	33.00 m^2	28.00 m^2	4737	3600	8.00 m^2	5.00 m^2	15.00 m^2	6.00 m^2	7.00 m^2	6.00 m^2	Dual	North & West
		A3 - 09 - 66	1 Bedroom Apartment	2P	1 B_C	47 m^2	45 m^2	24 m^2	N	16.00 m^2	11.40 m^2	2800	2800	n/a	n/a	n/a	n/a	n/a	n/a	16.00 m^2	11.40 m^2	Y	40.00 m^2	23.00 m^2	6685	3300	14.00 m^2	3.00 m^2	13.00 m^2	5.00 m^2	9.00 m^2	5.00 m^2	Dual	North & East
		A3 - 09 - 67	1 Bedroom Apartment	2P	1 A_D	48 m^2	45 m^2	3 m^2	Y	12.00 m^2	11.40 m^2	2800	2800	n/a	n/a	n/a	n/a	n/a	n/a	12.00 m^2	11.40 m^2	Y	23.00 m^2	23.00 m^2	4835	3300	3.40 m^2	3.00 m^2	7.00 m^2	5.00 m^2	5.00 m^2	5.00 m^2	Single	East
		A3 - 09 - 68	3 Bedroom Apartment	5P	3 D	102 m^2	90 m^2	12 m^2	Y	13.00 m^2	13.00 m^2	5615	2800	12.00 m^2	11.40 m^2	2800	2800	7.80 m^2	7.10 m^2	32.80 m^2	31.50 m^2	Y	30.00 m^2	34.00 m^2	5107	3800	9.00 m^2	9.00 m^2	10.00 m^2	9.00 m^2	7.00 m^2	9.00 m^2	Dual	South & East
		A3 - 09 - 69	2 Bedroom Apartment	4P	2 C_F	81 m^2	73 m^2	14 m^2	Y	13.00 m^2	13.00 m^2	2800	2800	12.00 m^2	11.40 m^2	3238	2800	n/a	n/a	25.00 m^2	15.00 m^2	Y	34.00 m^2	30.00 m^2	4043	3600	6.00 m^2	6.00 m^2	9.00 m^2	7.00 m^2	7.00 m^2	7.00 m^2	Dual	South & West
	B0	B0 - 09 - 50	2 Bedroom Apartment	4P	2 K	76 m^2	73 m^2	3 m^2	N	15.00 m^2	13.00 m^2	2855	2800	12.00 m^2	11.40 m^2	2870	2800	n/a	n/a	26.40 m^2	24.40 m^2	Y	30.00 m^2	30.00 m^2	4063	3600	6.00 m^2	6.00 m^2	8.00 m^2	7.00 m^2	7.00 m^2	7.00 m^2	Dual	North & East
		B0 - 09 - 51	1 Bedroom Apartment	2P	1 Q_B	52 m^2	45 m^2	7 m^2	Y	12.27 m^2	11.40 m^2	2800	2800	n/a	n/a	n/a	n/a	n/a	n/a	12.27 m^2	11.40 m^2	Y	33.35 m^2	23.00 m^2	3968	3300	6.00 m^2	3.00 m^2	7.60 m^2	5.00 m^2	7.00 m^2	5.00 m^2	Single	South
		B0 - 09 - 52	2 Bedroom Apartment	4P	2 K_C	77 m^2	73 m^2	4 m^2	N	13.00 m^2	13.00 m^2	2855	2800	11.40 m^2	11.40 m^2	2920	2800	n/a	n/a	24.40 m^2	24.40 m^2	N	30.00 m^2	30.00 m^2	4016	3600	6.00 m^2	6.00 m^2	7.00 m^2	7.00 m^2	7.00 m^2	7.00 m^2	Dual	South & West
		B0 - 09 - 53	2 Bedroom Apartment	2P	2 K_D	85 m^2	73 m^2	12 m^2	Y	15.00 m^2	13.00 m^2	2855	2800	13.00 m^2	11.40 m^2	2870	2800	n/a	n/a	28.00 m^2	24.40 m^2	Y	30.00 m^2	30.00 m^2	4063	3600	6.00 m^2	6.00 m^2	7.00 m^2	7.00 m^2	7.00 m^2	7.00 m^2	Dual	North & West
		B0 - 09 - 54	1 Bedroom Apartment	2P	1 Q	57 m^2	45 m^2	4 m^2	N	12.10 m^2	11.40 m^2	2950	2800	n/a	n/a	n/a	n/a	n/a	n/a	12.10 m^2	11.40 m^2	Y	30.00 m^2	23.00 m^2	4600	3300	3.00 m^2	3.00 m^2	9.00 m^2	5.00 m^2	5.00 m^2	5.00 m^2	Dual	East
		B0 - 09 - 55	2 Bedroom Apartment	4P	2 K_B	86 m^2	73 m^2	12 m^2	Y	15.00 m^2	13.00 m^2	2808	2800	13.00 m^2	11.40 m^2	2870	2800	n/a	n/a	28.00 m^2	24.40 m^2	Y	30.00 m^2	30.00 m^2	4063	3600	6.00 m^2	6.00 m^2	7.00 m^2	7.00 m^2	7.00 m^2	7.00 m^2	Dual	South & East
		B0 - 09 - 56	1 Bedroom Apartment	2P	1 M	47 m^2	45 m^2	2 m^2	N	11.40 m^2	11.40 m^2	2893	2800	n/a	n/a	n/a	n/a	n/a	n/a	11.40 m^2	11.40 m^2	N	23.41 m^2	23.00 m^2	3300	3300	3.00 m^2	3.00 m^2	4.00 m^2	5.00 m^2	7.00 m^2	5.00 m^2	Single	East
		B0 - 09 - 57	1 Bedroom Apartment	2P	1 M_B	45 m^2	45 m^2	0 m^2	N	12.00 m^2	11.40 m^2	2998	2800	n/a	n/a	n/a	n/a	n/a	n/a	12.00 m^2	11.40 m^2	Y	23.00 m^2	23.00 m^2	3300	3300	4.20 m^2	3.00 m^2	9.50 m^2	5.00 m^2	5.00 m^2	5.00 m^2	Single	West
		A3 - 10 - 70	2 Bedroom Apartment	3P	2 U	86 m^2	63 m^2	23 m^2	Y	13.00 m^2	13.00 m^2	2800	2800	10.35 m^2	11.40 m^2	3631	2100	n/a	n/a	23.35 m^2	24.40 m^2	Y	33.00 m^2	28.00 m^2	4737	3600	8.00 m^2	5.00 m^2	15.00 m^2	6.00 m^2	7.00 m^2	6.00 m^2	Dual	North & West

Floor Level	Block	Apartment Number	Unit Type	Number Person	Unit Type	Unit Area	Minimum Unit Area	Difference	>10%	Master Bedroom Area	Guideline / Minimun Master Bedroom Area	Master Bedroom Width in Milimeters	Guideline / Minimun Master Bedroom Width in Milimeters	Bedroom 1 Area	Guideline / Minimun Bedroom 1 Area	Bedroom 1 /Width in Milimeters	Guideline/ Minimun Bedroom 1 / Width in Milimeters	Bedroom 2 Area	Guideline / Minimun Bedroom 2 Area	Aggregate Bedroom Area	Guideline / Minimun Aggregate Bedroom Area	Over Minimun aggregate bedroom floor areas	Living/ Dining Area	Guideline/ Minimun Living /Dining Area	Living/Dining Width in Milimeters	Guideline/ Minimum Living/Dining Width in Milimeters	Storage Area	Guideline/Minimun Storage Area	Private Amenity Area	Guideline / Minimun Private Amenity Area	Community Amenity Area	Guidelines/ Minimun Communal Amenity Area	Aspect	Orientation
TENTH	A3	A3 - 10 - 71	1 Bedroom Apartment	2P	1 B_C	47 m²	45 m²	24 m²	N	16.00 m²	11.40 m²	2800	2800	n/a	n/a	n/a	n/a	n/a	n/a	16.00 m²	11.40 m²	Y	40.00 m²	23.00 m²	6685	3300	14.00 m²	3.00 m²	13.00 m²	5.00 m²	9.00 m²	5.00 m²	Dual	North & East
		A3 - 10 - 72	1 Bedroom Apartment	2P	1 A_D	48 m²	45 m²	3 m²	Y	12.00 m²	11.40 m²	2800	2800	n/a	n/a	n/a	n/a	n/a	n/a	12.00 m²	11.40 m²	Y	23.00 m²	23.00 m²	4835	3300	3.40 m²	3.00 m²	7.00 m²	5.00 m²	5.00 m²	5.00 m²	Single	East
		A3 - 10 - 73	3 Bedroom Apartment	5P	3 D	102 m²	90 m²	12 m²	Y	13.00 m²	13.00 m²	5615	2800	12.00 m²	11.40 m²	2800	2800	7.80 m²	7.10 m²	32.80 m²	31.50 m²	Y	30.00 m²	34.00 m²	5107	3800	9.00 m²	9.00 m²	10.00 m²	9.00 m²	7.00 m²	9.00 m²	Dual	South & East
		A3 - 10 - 74	2 Bedroom Apartment	4P	2 C_F	81 m²	73 m²	14 m²	Y	13.00 m²	13.00 m²	2800	2800	12.00 m²	11.40 m²	3238	2800	n/a	n/a	25.00 m²	15.00 m²	Y	34.00 m²	30.00 m²	4043	3600	6.00 m²	6.00 m²	9.00 m²	7.00 m²	7.00 m²	7.00 m²	Dual	South & West
	B0	B0 - 10 - 58	2 Bedroom Apartment	4P	2 K	76 m²	73 m²	3 m²	N	15.00 m²	13.00 m²	2855	2800	12.00 m²	11.40 m²	2870	2800	n/a	n/a	26.40 m²	24.40 m²	Y	30.00 m²	30.00 m²	4063	3600	6.00 m²	6.00 m²	8.00 m²	7.00 m²	7.00 m²	7.00 m²	Dual	North & East
		B0 - 10 - 59	1 Bedroom Apartment	2P	1 Q_B	52 m²	45 m²	7 m²	Y	12.27 m²	11.40 m²	2800	2800	n/a	n/a	n/a	n/a	n/a	n/a	12.27 m²	11.40 m²	Y	33.35 m²	23.00 m²	3968	3300	6.00 m²	3.00 m²	7.60 m²	5.00 m²	7.00 m²	5.00 m²	Single	South
		B0 - 10 - 60	2 Bedroom Apartment	4P	2 K_C	77 m²	73 m²	4 m²	N	13.00 m²	13.00 m²	2855	2800	11.40 m²	11.40 m²	2920	2800	n/a	n/a	24.40 m²	24.40 m²	N	30.00 m²	30.00 m²	4016	3600	6.00 m²	6.00 m²	7.00 m²	7.00 m²	7.00 m²	7.00 m²	Dual	South & West
		B0 - 10 - 61	2 Bedroom Apartment	2P	2 K_D	85 m²	73 m²	12 m²	Y	15.00 m²	13.00 m²	2855	2800	13.00 m²	11.40 m²	2870	2800	n/a	n/a	28.00 m²	24.40 m²	Y	30.00 m²	30.00 m²	4063	3600	6.00 m²	6.00 m²	7.00 m²	7.00 m²	7.00 m²	7.00 m²	Dual	North & West
		B0 - 10 - 62	1 Bedroom Apartment	2P	1 Q	57 m²	45 m²	4 m²	N	12.10 m²	11.40 m²	2950	2800	n/a	n/a	n/a	n/a	n/a	n/a	12.10 m²	11.40 m²	Y	30.00 m²	23.00 m²	4600	3300	3.00 m²	3.00 m²	9.00 m²	5.00 m²	5.00 m²	5.00 m²	Dual	East
		B0 - 10 - 63	2 Bedroom Apartment	4P	2 K_B	86 m²	73 m²	12 m²	Y	15.00 m²	13.00 m²	2808	2800	13.00 m²	11.40 m²	2870	2800	n/a	n/a	28.00 m²	24.40 m²	Y	30.00 m²	30.00 m²	4063	3600	6.00 m²	6.00 m²	7.00 m²	7.00 m²	7.00 m²	7.00 m²	Dual	South & East
		B0 - 10 - 64	1 Bedroom Apartment	2P	1 M	47 m²	45 m²	2 m²	N	11.40 m²	11.40 m²	2893	2800	n/a	n/a	n/a	n/a	n/a	n/a	11.40 m²	11.40 m²	N	23.41 m²	23.00 m²	3300	3300	3.00 m²	3.00 m²	4.00 m²	5.00 m²	7.00 m²	5.00 m²	Single	East
		B0 - 10 - 65	1 Bedroom Apartment	2P	1 M_B	45 m²	45 m²	0 m²	N	12.00 m²	11.40 m²	2998	2800	n/a	n/a	n/a	n/a	n/a	n/a	12.00 m²	11.40 m²	Y	23.00 m²	23.00 m²	3300	3300	4.20 m²	3.00 m²	9.50 m²	5.00 m²	5.00 m²	5.00 m²	Single	West
ELEVENTH	A3	A3 - 11 - 75	2 Bedroom Apartment	3P	2 U	86 m²	63 m²	23 m²	Y	13.00 m²	13.00 m²	2800	2800	10.35 m²	11.40 m²	3631	2100	n/a	n/a	23.35 m²	24.40 m²	Y	33.00 m²	28.00 m²	4737	3600	8.00 m²	5.00 m²	15.00 m²	6.00 m²	7.00 m²	6.00 m²	Dual	North & West
		A3 - 11 - 76	1 Bedroom Apartment	2P	1 B_C	47 m²	45 m²	24 m²	N	16.00 m²	11.40 m²	2800	2800	n/a	n/a	n/a	n/a	n/a	n/a	16.00 m²	11.40 m²	Y	40.00 m²	23.00 m²	6685	3300	14.00 m²	3.00 m²	13.00 m²	5.00 m²	9.00 m²	5.00 m²	Dual	North & East
		A3 - 11 - 77	1 Bedroom Apartment	2P	1 A_D	48 m²	45 m²	3 m²	Y	12.00 m²	11.40 m²	2800	2800	n/a	n/a	n/a	n/a	n/a	n/a	12.00 m²	11.40 m²	Y	23.00 m²	23.00 m²	4835	3300	3.40 m²	3.00 m²	7.00 m²	5.00 m²	5.00 m²	5.00 m²	Single	East
		A3 - 11 - 78	3 Bedroom Apartment	5P	3 D	102 m²	90 m²	12 m²	Y	13.00 m²	13.00 m²	5615	2800	12.00 m²	11.40 m²	2800	2800	7.80 m²	7.10 m²	32.80 m²	31.50 m²	Y	30.00 m²	34.00 m²	5107	3800	9.00 m²	9.00 m²	10.00 m²	9.00 m²	7.00 m²	9.00 m²	Dual	South & East
		A3 - 11 - 79	2 Bedroom Apartment	4P	2 C_F	81 m²	73 m²	14 m²	Y	13.00 m²	13.00 m²	2800	2800	12.00 m²	11.40 m²	3238	2800	n/a	n/a	25.00 m²	15.00 m²	Y	34.00 m²	30.00 m²	4043	3600	6.00 m²	6.00 m²	9.00 m²	7.00 m²	7.00 m²	7.00 m²	Dual	South & West
	B0	B0 - 11 - 66	2 Bedroom Apartment	4P	2 K	76 m²	73 m²	3 m²	N	15.00 m²	13.00 m²	2855	2800	12.00 m²	11.40 m²	2870	2800	n/a	n/a	26.40 m²	24.40 m²	Y	30.00 m²	30.00 m²	4063	3600	6.00 m²	6.00 m²	8.00 m²	7.00 m²	7.00 m²	7.00 m²	Dual	North & East
		B0 - 11 - 67	1 Bedroom Apartment	2P	1 Q_B	52 m²	45 m²	7 m²	Y	12.27 m²	11.40 m²	2800	2800	n/a	n/a	n/a	n/a	n/a	n/a	12.27 m²	11.40 m²	Y	33.35 m²	23.00 m²	3968	3300	6.00 m²	3.00 m²	7.60 m²	5.00 m²	7.00 m²	5.00 m²	Single	South
		B0 - 11 - 68	2 Bedroom Apartment	4P	2 K_C	77 m²	73 m²	4 m²	N	13.00 m²	13.00 m²	2855	2800	11.40 m²	11.40 m²	2920	2800	n/a	n/a	24.40 m²	24.40 m²	N	30.00 m²	30.00 m²	4016	3600	6.00 m²	6.00 m²	7.00 m²	7.00 m²	7.00 m²	7.00 m²	Dual	South & West
		B0 - 11 - 69	2 Bedroom Apartment	2P	2 K_D	85 m²	73 m²	12 m²	Y	15.00 m²	13.00 m²	2855	2800	13.00 m²	11.40 m²	2870	2800	n/a	n/a	28.00 m²	24.40 m²	Y	30.00 m²	30.00 m²	4063	3600	6.00 m²	6.00 m²	7.00 m²	7.00 m²	7.00 m²	7.00 m²	Dual	North & West
		B0 - 11 - 70	1 Bedroom Apartment	2P	1 Q	57 m²	45 m²	4 m²	N	12.10 m²	11.40 m²	2950	2800	n/a	n/a	n/a	n/a	n/a	n/a	12.10 m²	11.40 m²	Y	30.00 m²	23.00 m²	4600	3300	3.00 m²	3.00 m²	9.00 m²	5.00 m²	5.00 m²	5.00 m²	Dual	East
		B0 - 11 - 71	2 Bedroom Apartment	4P	2 K_B	86 m²	73 m²	12 m²	Y	15.00 m²	13.00 m²	2808	2800	13.00 m²	11.40 m²	2870	2800	n/a	n/a	28.00 m²	24.40 m²	Y	30.00 m²	30.00 m²	4063	3600	6.00 m²	6.00 m²	7.00 m²	7.00 m²	7.00 m²	7.00 m²	Dual	South & East
		B0 - 11 - 72	1 Bedroom Apartment	2P	1 M	47 m²	45 m²	2 m²	N	11.40 m²	11.40 m²	2893	2800	n/a	n/a	n/a	n/a	n/a	n/a	11.40 m²	11.40 m²	N	23.41 m²	23.00 m²	3300	3300	3.00 m²	3.00 m²	4.00 m²	5.00 m²	7.00 m²	5.00 m²	Single	East
		B0 - 11 - 73	1 Bedroom Apartment	2P	1 M_B	45 m²	45 m²	0 m²	N	12.00 m²	11.40 m²	2998	2800	n/a	n/a	n/a	n/a	n/a	n/a	12.00 m²	11.40 m²	Y	23.00 m²	23.00 m²	3300	3300	4.20 m²	3.00 m²	9.50 m²	5.00 m²	5.00 m²	5.00 m²	Single	West
TWELFTH	B0	B0 - 12 - 74	2 Bedroom Apartment	4P	2 K	76 m²	73 m²	3 m²	N	15.00 m²	13.00 m²	2855	2800	12.00 m²	11.40 m²	2870	2800	n/a	n/a	26.40 m²	24.40 m²	Y	30.00 m²	30.00 m²	4063	3600	6.00 m²	6.00 m²	8.00 m²	7.00 m²	7.00 m²	7.00 m²	Dual	North & East
		B0 - 12 - 75	1 Bedroom Apartment	2P	1 Q_B	52 m²	45 m²	7 m²	Y	12.27 m²	11.40 m²	2800	2800	n/a	n/a	n/a	n/a	n/a	n/a	12.27 m²	11.40 m²	Y	33.35 m²	23.00 m²	3968	3300	6.00 m²	3.00 m²	7.60 m²	5.00 m²	7.00 m²	5.00 m²	Single	South
		B0 - 12 - 76	2 Bedroom Apartment	4P	2 K_C	77 m²	73 m²	4 m²	N	13.00 m²	13.00 m²	2855	2800	11.40 m²	11.40 m²	2920	2800	n/a	n/a	24.40 m²	24.40 m²	N	30.00 m²	30.00 m²	4016	3600	6.00 m²	6.00 m²	7.00 m²	7.00 m²	7.00 m²	7.00 m²	Dual	South & West
		B0 - 12 - 77	2 Bedroom Apartment	2P	2 K_D	85 m²	73 m²	12 m²	Y	15.00 m²	13.00 m²	2855	2800	13.00 m²	11.40 m²	2870	2800	n/a	n/a	28.00 m²	24.40 m²	Y	30.00 m²	30.00 m²	4063	3600	6.00 m²	6.00 m²	7.00 m²	7.00 m²	7.00 m²	7.00 m²	Dual	North & West
		B0 - 12 - 78	1 Bedroom Apartment	2P	1 Q	57 m²	45 m²	4 m²	N	12.10 m²	11.40 m²	2950	2800	n/a	n/a	n/a	n/a	n/a	n/a	12.10 m²	11.40 m²	Y	30.00 m²	23.00 m²	4600	3300	3.00 m²	3.00 m²	9.00 m²	5.00 m²	5.00 m²	5.00 m²	Dual	East
		B0 - 12 - 79	2 Bedroom Apartment	4P	2 K_B	86 m²	73 m²	12 m²	Y	15.00 m²	13.00 m²	2808	2800	13.00 m²	11.40 m²	2870	2800	n/a	n/a	28.00 m²	24.40 m²	Y	30.00 m²	30.00 m²	4063	3600	6.00 m²	6.00 m²	7.00 m²	7.00 m²	7.00 m²	7.00 m²	Dual	South & East
		B0 - 12 - 80	1 Bedroom Apartment	2P	1 M	47 m²	45 m²	2 m²	N	11.40 m²	11.40 m²	2893	2800	n/a	n/a	n/a	n/a	n/a	n/a	11.40 m²	11.40 m²	N	23.41 m²	23.00 m²	3300	3300	3.00 m²	3.00 m²	4.00 m²	5.00 m²	7.00 m²	5.00 m²	Single	East
		B0 - 12 - 81	1 Bedroom Apartment	2P	1 M_B	45 m²	45 m²	0 m²	N	12.00 m²	11.40 m²	2998	2800	n/a	n/a	n/a	n/a	n/a	n/a	12.00 m²	11.40 m²	Y	23.00 m²	23.00 m²	3300	3300	4.20 m²	3.00 m²	9.50 m²	5.00 m²	5.00 m²	5.00 m²	Single	West
THIRTEENTH	B0	B0 - 13 - 82	2 Bedroom Apartment	4P	2 K	76 m²	73 m²	3 m²	N	15.00 m²	13.00 m²	2855	2800	12.00 m²	11.40 m²	2870	2800	n/a	n/a	26.40 m²	24.40 m²	Y	30.00 m²	30.00 m²	4063	3600	6.00 m²	6.00 m²	8.00 m²	7.00 m²	7.00 m²	7.00 m²	Dual	North & East
		B0 - 13 - 83	1 Bedroom Apartment	2P	1 Q_B	52 m²	45 m²	7 m²	Y	12.27 m²	11.40 m²	2800	2800	n/a	n/a	n/a	n/a	n/a	n/a	12.27 m²	11.40 m²	Y	33.35 m²	23.00 m²	3968	3300	6.00 m²	3.00 m²	7.60 m²	5.00 m²	7.00 m²	5.00 m²	Single	South
		B0 - 13 - 84	2 Bedroom Apartment	4P	2 K_C	77 m²	73 m²	4 m²	N	13.00 m²	13.00 m²	2855	2800	11.40 m²	11.40 m²	2920	2800	n/a	n/a	24.40 m²	24.40 m²	N	30.00 m²	30.00 m²	4016	3600	6.00 m²	6.00 m²	7.00 m²	7.00 m²	7.00 m²	7.00 m²	Dual	South & West
		B0 - 13 - 85	2 Bedroom Apartment	2P	2 K_D	85 m²	73 m²	12 m²	Y	15.00 m²	13.00 m²	2855	2800	13.00 m²	11.40 m²	2870	2800	n/a	n/a	28.00 m²	24.40 m²	Y	30.00 m²	30.00 m²	4063	3600	6.00 m²	6.00 m²	7.00 m²	7.00 m²	7.00 m²	7.00 m²	Dual	North & West
		B0 - 13 - 86	1 Bedroom Apartment	2P	1 Q	57 m²	45 m²	4 m²	N	12.10 m²	11.40 m²	2950	2800	n/a	n/a	n/a	n/a	n/a	n/a	12.10 m²	11.40 m²	Y	30.00 m²	23.00 m²	4600	3300	3.00 m²	3.00 m²	9.00 m²	5.00 m²	5.00 m²	5.00 m²	Dual	East
		B0 - 13 - 87	2 Bedroom Apartment	4P	2 K_B	86 m²	73 m²	12 m²	Y	15.00 m²	13.00 m²	2808	2800	13.00 m²	11.40 m²	2870	2800	n/a	n/a	28.00 m²	24.40 m²	Y	30.00 m²	30.00 m²	4063	3600	6.00 m²	6.00 m²	7.00 m²	7.00 m²	7.00 m²	7.00 m²	Dual	South & East
		B0 - 13 - 88	1 Bedroom Apartment	2P	1 M	47 m²	45 m²	2 m²	N	11.40 m²	11.40 m²	2893	2800	n/a	n/a	n/a	n/a	n/a	n/a	11.40 m²	11.40 m²	N	23.41 m²	23.00 m²	3300	3300	3.00 m²	3.00 m²	4.00 m²	5.00 m²	7.00 m²	5.00 m²	Single	East
		B0 - 13 - 89	1 Bedroom Apartment	2P	1 M_B	45 m²	45 m²	0 m²	N	12.00 m²	11.40 m²	2998	2800	n/a	n/a	n/a	n/a	n/a	n/a	12.00 m²	11.40 m²	Y	23.00 m²	23.00 m²	3300	3300	4.20 m²	3.00 m²	9.50 m²	5.00 m²	5.00 m²	5.00 m²	Single	West
FOURTEENTH	B0	B0 - 14 - 90	2 Bedroom Apartment	4P	2 K	76 m²	73 m²	3 m²	N	15.00 m²	13.00 m²	2855	2800	12.00 m²	11.40 m²	2870	2800	n/a	n/a	26.40 m²	24.40 m²	Y	30.00 m²	30.00 m²	4063	3600	6.00 m²	6.00 m²	8.00 m²	7.00 m²	7.00 m²	7.00 m²	Dual	North & East
		B0 - 14 - 91	1 Bedroom Apartment	2P	1 Q_B	52 m²	45 m²	7 m²	Y	12.27 m²	11.40 m²	2800	2800	n/a	n/a	n/a	n/a	n/a	n/a	12.27 m²	11.40 m²	Y	33.35 m²	23.00 m²	3968	3300	6.00 m²	3.00 m²	7.60 m²	5.00 m²	7.00 m²	5.00 m²	Single	South
		B0 - 14 - 92	2 Bedroom Apartment	4P	2 K_C	77 m²	73 m²	4 m²	N	13.00 m²	13.00 m²	2855	2800	11.40 m²	11.40 m²	2920	2800	n/a	n/a	24.40 m²	24.40 m²	N	30.00 m²	30.00 m²	4016	3600	6.00 m²	6.00 m²	7.00 m²	7.00 m²	7.00 m²	7.00 m²	Dual	South & West
		B0 - 14 - 93	2 Bedroom Apartment	2P	2 K_D	85 m²	73 m²	12 m²	Y	15.00 m²	13.00 m²	2855	2800	13.00 m²	11.40 m²	2870	2800	n/a	n/a	28.00 m²	24.40 m²	Y	30.00 m²	30.00 m²	4063	3600	6.00 m²	6.00 m²	7.00 m²	7.00 m²	7.00 m²	7.00 m²	Dual	North & West
		B0 - 14 - 94	1 Bedroom Apartment	2P	1 Q	57 m²	45 m²	4 m²	N	12.10 m²	11.40 m²	2950	2800	n/a	n/a	n/a	n/a	n/a	n/a	12.10 m²	11.40 m²	Y	30.00 m²	23.00 m²	4600	3300	3.00 m²	3.00 m²	9.00 m²	5.00 m²	5.00 m²	5.00 m²	Dual	East
		B0 - 14 - 95	2 Bedroom Apartment	4P	2 K_B	86 m²	73 m²	12 m²	Y	15.00 m²	13.00 m²	2808	2800	13.00 m²	11.40 m²	2870	2800	n/a	n/a	28.00 m²	24.40 m²	Y	30.00 m²	30.00 m²	4063	3600	6.00 m²	6.00 m²	7.00 m²	7.00 m²	7.00 m²	7.00 m²	Dual	South & East
		B0 - 14 - 96	1 Bedroom Apartment	2P	1 M	47 m²	45 m²	2 m²	N	11.40 m²	11.40 m²	2893	2800	n/a	n/a	n/a	n/a	n/a	n/a	11.40 m²	11.40 m²	N	23.41 m²	23.00 m²	3300	3300	3.00 m²	3.00 m²	4.00 m²	5.00 m²	7.00 m²	5.00 m²	Single	East
		B0 - 14 - 97	1 Bedroom Apartment	2P	1 M_B	45 m²	45 m²	0 m²	N	12.00 m²	11.40 m²	2998	2800	n/a	n/a	n/a	n/a	n/a	n/a	12.00 m²	11.40 m²	Y	23.00 m²	23.00 m²	3300	3300	4.20 m²	3.00 m²	9.50 m²	5.00 m²	5.00 m²	5.00 m²	Single	West
FIFTEENTH	B0	B0 - 15 - 98	2 Bedroom Apartment	4P	2 K	76 m²	73 m²	3 m²	N	15.00 m²	13.00 m²	2855	2800	12.00 m²	11.40 m²	2870	2800	n/a	n/a	26.40 m²	24.40 m²	Y	30.00 m²	30.00 m²	4063	3600	6.00 m²	6.00 m²	8.00 m²	7.00 m²	7.00 m²	7.00 m²	Dual	North & East
		B0 - 15 - 99	1 Bedroom Apartment	2P	1 Q_B	52 m²	45 m²	7 m²	Y	12.27 m²	11.40 m²	2800	2800	n/a	n/a	n/a	n/a	n/a	n/a	12.27 m²	11.40 m²	Y	33.35 m²	23.00 m²	3968	3300	6.00 m²	3.00 m²	7.60 m²	5.00 m²	7.00 m²	5.00 m²	Single	South
		B0 - 15 - 100	2 Bedroom Apartment	4P	2 K_C	77 m²	73 m²	4 m²	N	13.00 m²	13.00 m²	2855	2800	11.40 m²	11.40 m²	2920	2800	n/a	n/a	24.40 m²	24.40 m²	N	30.00 m²	30.00 m²	4016	3600	6.00 m²	6.00 m²	7.00 m²	7.00 m²	7.00 m²	7.00 m²	Dual	South & West
		B0 - 15 - 101	2 Bedroom Apartment	2P	2 K_D	85 m²	73 m²	12 m²	Y	15.00 m²	13.00 m²	2855	2800	13.00 m²	11.40 m²	2870	2800	n/a	n/a	28.00 m²	24.40 m²	Y	30.00 m²	30.00 m²	4063	3600	6.00 m²	6.00 m²	7.00 m²	7.00 m²	7.00 m²	7.00 m²	Dual	North & West
		B0 - 15 - 102	1 Bedroom Apartment	2P	1 Q	57 m²	45 m²	4 m²	N	12.10 m²	11.40 m²	2950	2800	n/a	n/a	n/a	n/a	n/a	n/a	12.10 m²	11.40 m²	Y	30.00 m²	23.00 m²	4600	3300	3.00 m²	3.00 m²	9.00 m²	5.00 m²	5.00 m²	5.00 m²	Dual	East
		B0 - 15 - 103	2 Bedroom Apartment	4P	2 K_B	86 m²	73 m²	12 m²	Y	15.00 m²	13.00 m²	2808	2800	13.00 m²	11.40 m²	2870	2800	n/a	n/a	28.00 m²	24.40 m²	Y	30.00 m²	30.00 m²	4063	3600	6.00 m²	6.00 m²	7.00 m²	7.00 m²	7.00 m²	7.00 m²	Dual	South & East
		B0 - 15 - 104	1 Bedroom Apartment	2P	1 M	47 m²	45 m²	2 m²	N	11.40 m²	11.40 m²	2893	2800	n/a	n/a	n/a	n/a	n/a	n/a	11.40 m²	11.40 m²	N	23.41 m²	23.00 m²	3300	3300	3.00 m²	3.00 m²	4.00 m²	5.00 m²	7.00 m²	5.00 m²	Single	East
		B0 - 15 - 105	1 Bedroom Apartment	2P	1 M_B	45 m²	45 m²	0 m²	N	12.00 m²	11.40 m²	2998	2800	n/a	n/a	n/a	n/a	n/a	n/a	12.00 m²	11.40 m²	Y	23.00 m²	23.00 m²	3300	3300	4.20 m²	3.00 m²	9.50 m²	5.00 m²	5.00 m²	5.00 m²	Single	West
SIXTEENTH	B0	B0 - 16 - 106	2 Bedroom Apartment	4P	2 K	76 m²	73 m²	3 m²	N	15.00 m²	13.00 m²	2855	2800	12.00 m²	11.40 m²	2870	2800	n/a	n/a	26.40 m²	24.40 m²	Y	30.00 m²	30.00 m²	4063	3600	6.00 m²	6.00 m²	8.00 m²	7.00 m²	7.00 m²	7.00 m²	Dual	North & East
		B0 - 16 - 107	1 Bedroom Apartment	2P	1 Q_B	52 m²	45 m²	7 m²	Y	12.27 m²	11.40 m²	2800	2800	n/a	n/a	n/a	n/a	n/a	n/a	12.27 m²	11.40 m²	Y	33.35 m²	23.00 m²	3968	3300	6.00 m²	3.00 m²	7.60 m²	5.00 m²	7.00 m²	5.00 m²	Single	South
		B0 - 16 - 108	2 Bedroom Apartment	4P	2 K_C	77 m²	73 m²	4 m²	N	13.00 m²	13.00 m²	2855	2800	11.40 m²	11.40 m²	2920	2800	n/a	n/a	24.40 m²	24.40 m²	N	30.00 m²	30.00 m²	4016	3600	6.00 m²	6.00 m²	7.00 m²	7.00 m²	7.00 m²	7.00 m²	Dual	South & West
		B0 - 16 - 109	2 Bedroom Apartment	2P	2 K_D	85 m²	73 m²	12 m²	Y	15.00 m²	13.00 m²	2855	2800	13.00 m²	11.40 m²	2870	2800	n/a	n/a	28.00 m²	24.40 m²	Y	30.00 m²	30.00 m²	4063	3600	6.00 m²	6.00 m²	7.00 m²	7.00 m²	7.00 m²	7.00 m²	Dual	North & West
		B0 - 16 - 110	1 Bedroom Apartment	2P	1 Q	57 m²	45 m²	4 m²	N	12.10 m²	11.40 m²	2950	2800	n/a	n/a	n/a	n/a	n/a	n/a	12.10 m²	11.40 m²	Y	30.00 m²	23.00 m²	4600	3300	3.00 m²	3.00 m²	9.00 m²	5.00 m²	5.00 m²	5.00 m²	Dual	East
		B0 - 16 - 111	2 Bedroom Apartment	4P	2 K_B	86 m²	73 m²	12 m²	Y	15.00 m²	13.00 m²	2808	2800	13.00 m²	11.40 m²	2870	2800	n/a	n/a	28.00 m²	24.40 m²	Y	30.00 m²	30.00 m²	4063	3600	6.00 m²	6.00 m²	7.00 m²	7.00 m²	7.00 m²	7.00 m²	Dual	South & East
		B0 - 16 - 112	1 Bedroom Apartment	2P	1 M	47 m²	45 m²	2 m²	N	11.40 m²	11.40 m²	2893	2800	n/a	n/a	n/a	n/a	n/a	n/a	11.40 m²	11.40 m²	N	23.41 m²	23.00 m²	3300	3300	3.00 m²	3.00 m²	4.00 m²	5.00 m²	7.00 m²	5.00 m²	Single	East
		B0 - 16 - 113	1 Bedroom Apartment	2P	1 M_B	45 m²	45 m²	0 m²	N	12.00 m²	11.40 m²	2998	2800	n/a	n/a	n/a	n/a	n/a	n/a	12.00 m²	11.40 m²	Y	23.00 m²	23.00 m²	3300	3300	4.20 m²	3.00 m²	9.50 m²	5.00 m²	5.00 m²	5.00 m²	Single	West
SEVENTEENTH	B0	B0 - 17 - 114	2 Bedroom Apartment	4P	2 K	76 m²	73 m²	3 m²	N	15.00 m²	13.00 m²	2855	2800	12.00 m²	11.40 m²	2870	2800	n/a	n/a	26.40 m²	24.40 m²	Y	30.00 m²	30.00 m²	4063	3600	6.00 m²	6.00 m²	8.00 m²	7.00 m²	7.00 m²	7.00 m²	Dual	North & East
		B0 - 17 - 115	1 Bedroom Apartment	2P	1 Q_B	52 m²	45 m²	7 m²	Y	12.27 m²	11.40 m²	2800	2800	n/a	n/a	n/a	n/a	n/a	n/a	12.27 m²	11.40 m²	Y	33.35 m²	23.00 m²	3968	3300	6.00 m²	3.00 m²	7.60 m²	5.00 m²	7.00 m²	5.00 m²	Single	South
		B0 - 17 - 116	2 Bedroom Apartment	4P	2 K_C	77 m²	73 m²	4 m²	N	13.00 m²	13.00 m²	2855	2800	11.40 m²	11.40 m²	2920	2800	n/a	n/a	24.40 m²	24.40 m²	N	30.00 m²	30.00 m²	4016	3600	6.00 m²	6.00 m²	7.00 m²	7.00 m²	7.00 m²	7.00 m²	Dual	South & West
		B0 - 17 - 117	2 Bedroom Apartment	2P	2 K_D	85 m²	73 m²	12 m²	Y	15.00 m²	13.00 m²	2855	2800	13.00 m²	11.40 m²	2870	2800	n/a	n/a	28.00 m²	24.40 m²	Y	30.00 m²	30.00 m²	4063	3600	6.00 m²	6.00 m²	7.00 m²	7.00 m²	7.00 m²	7.00 m²	Dual	North & West
		B0 - 17 - 118	1 Bedroom Apartment	2P	1 Q	57 m²	45 m²	4 m²	N	12.10 m²	11.40 m²	2950	2800	n/a	n/a	n/a	n/a	n/a	n/a	12.10 m²	11.40 m²	Y	30.00 m²	23.00 m²	4600	3300	3.00 m²	3.00 m²	9.00 m²	5.00 m²	5.00 m²	5.00 m²	Dual	East
		B0 - 17 - 119	2 Bedroom Apartment	4P	2 K_B	86 m²	73 m²	12 m²	Y	15.00 m²	13.00 m²	2808	2800	13.00 m²	11.40 m²	2870	2800	n/a	n/a	28.00 m²	24.40 m²	Y	30.00 m²	30.00 m²	4063	3600	6.00 m²	6.00 m²	7.00 m²	7.00 m²	7.00 m²	7.00 m²	Dual	South & East
		B0 - 17 - 120	1 Bedroom Apartment	2P	1 M	47 m²	45 m²	2 m²	N	11.40 m²	11.40 m²	2893	2800	n/a	n/a	n/a	n/a	n/a	n/a	11.40 m²	11.40 m²	N	23.41 m²	23.00 m²	3300	3300	3.00 m²	3.00 m²	4.00 m²	5.00 m²	7.00 m²	5.00 m²	Single	East
		B0 - 17 - 121	1 Bedroom Apartment	2P	1 M_B	45 m²	45 m²	0 m²	N	12.00 m²	11.40 m²	2998	2800	n/a	n/a	n/a	n/a	n/a	n/a	12.00 m²	11.40 m²	Y	23.00 m²	23.00 m²	3300	3300	4.20 m²	3.00 m²	9.50 m²	5.00 m²	5.00 m²	5.00 m²	Single	West
EIGHTEENTH	B0	B0 - 18 - 122	3 Bedroom Apartment	5P	3 L	155 m²	90 m²	65 m²	Y	18.00 m²	13.00 m²	4371	2800	15.00 m²	11.40 m²	2595	2800	14.00 m²	7.10 m²	47.00 m²	31.50 m²	Y	46.00 m²	34.00 m²	6400	3800	15.20 m²	9.00 m²	19.00 m²	9.00 m²	9.00 m²	9.00 m²	Dual	West, North & East
		B0 - 18 - 123	3 Bedroom Apartment	5P	3 M	152 m²	90 m²	4 m²	Y	16.00 m²	13.00 m²	4210	2800	15.00 m²	11.40 m²	5649	2800	12.00 m²	7.10 m²	44.00 m²	31.50 m²	Y	46.00 m²	34.00 m²	6382	3800	14.00 m²	9.00 m²	19.00 m²	9.00 m²	9.00 m²	9.00 m²	Dual	West, South & East

Floor Level	Block	Apartment Number	Unit Type	Number Person	Unit Type	Unit Area	Minimum Unit Area	Difference	>10%	Master Bedroom Area	Guideline / Minimun Master Bedroom Area	Master Bedroom Width in Milimeters	Guideline / Minimun Master Bedroom Width in	Bedroom 1 Area	Guideline / Minimun Bedroom 1 Area	Bedroom 1 /Width in Milimeters	Guideline/ Minimun Bedroom 1 / Width in Milimeters	Bedroom 2 Area	Guideline / Minimun Bedroom 2 Area	Aggregate Bedroom Area	Guideline / Minimun Aggregate Bedroom Area	Over Minimun aggregate bedroom floor areas	Living/ Dining Area	Guideline/ Minimun Living /Dining Area	Living/Dining Width in Milimeters	Guideline/ Minimum Living/Dining Width in Milimeters	Storage Area	Guideline/Minimun Storage Area	Private Amenity Area	Guideline / Minimun Private Amenity Area	Community Amenity Area	Guidelines/ Minimun Communal Amenity Area	Aspect	Orientation
		B0 - 18 - 124	1 Bedroom Apartment	2P	1 M	47 m²	45 m²	2 m²	N	11.40 m²	11.40 m²	2893	2800	n/a	n/a	n/a	n/a	n/a	n/a	11.40 m²	11.40 m²	N	23.41 m²	23.00 m²	3300	3300	3.00 m²	3.00 m²	4.00 m²	5.00 m²	7.00 m²	5.00 m²	Single	South & East
NINETEENTH	BO	B0 - 19 - 125	3 Bedroom Apartment	5P	3 L_B	143 m²	90 m²	53 m²	Y	18.00 m²	13.00 m²	4371	2800	15.00 m²	11.40 m²	5914	2800	14.00 m²	7.10 m²	47.00 m²	31.50 m²	Y	46.00 m²	34.00 m²	6000	3800	15.20 m²	9.00 m²	9.00 m²	9.00 m²	9.00 m²	9.00 m²	Dual	West, North & East
		B0 - 19 - 126	3 Bedroom Apartment	5P	3 M_B	144 m²	90 m²	4 m²	Y	16.00 m²	13.00 m²	3077	2800	15.00 m²	11.40 m²	5649	2800	12.00 m²	7.10 m²	43.00 m²	31.50 m²	Y	36.00 m²	34.00 m²	3347	3800	15.00 m²	9.00 m²	9.00 m²	9.00 m²	9.00 m²	9.00 m²	Dual	West, South & East
		B0 - 19 - 127	1 Bedroom Apartment	2P	1 M	47 m²	45 m²	2 m²	N	11.40 m²	11.40 m²	2893	2800	n/a	n/a	n/a	n/a	n/a	n/a	11.40 m²	11.40 m²	N	23.41 m²	23.00 m²	3300	3300	3.00 m²	3.00 m²	4.00 m²	5.00 m²	7.00 m²	5.00 m²	Single	South & East
TWENTIETH	BO	B0 - 20 - 129	3 Bedroom Duplex	6P	3 O	88 m²	90 m²	18 m²	Y	18.00 m²	13.00 m²	4114	2800	11.60 m²	11.40 m²	3735	2800	14.00 m²	7.10 m²	43.60 m²	31.50 m²	Y	56.00 m²	34.00 m²	8556	3800	11.90 m²	9.00 m²	52.00 m²	9.00 m²	9.00 m²	9.00 m²	Dual	West, North & East
		B0 - 20 - 130	3 Bedroom Duplex	6P	3 O_B	175 m²	90 m²	85 m²	Y	18.00 m²	13.00 m²	4326	2800	13.00 m²	11.40 m²	4008	2800	12.00 m²	7.10 m²	43.00 m²	31.50 m²	Y	57.00 m²	34.00 m²	7295	3800	11.90 m²	9.00 m²	52.00 m²	9.00 m²	9.00 m²	9.00 m²	Dual	West, South & East
TWENTY FIRST	BO	B0 - 21 - 131	3 Bedroom Duplex	6P	3 O	88 m²	90 m²	18 m²	Y	18.00 m²	13.00 m²	4114	2800	11.60 m²	11.40 m²	3735	2800	14.00 m²	7.10 m²	43.60 m²	31.50 m²	Y	56.00 m²	34.00 m²	8556	3800	11.90 m²	9.00 m²	52.00 m²	9.00 m²	9.00 m²	9.00 m²	Dual	West, North & East
		B0 - 20 - 130	3 Bedroom Duplex	6P	3 O_B	175 m²	90 m²	85 m²	Y	18.00 m²	13.00 m²	4326	2800	13.00 m²	11.40 m²	4008	2800	12.00 m²	7.10 m²	43.00 m²	31.50 m²	Y	57.00 m²	34.00 m²	7295	3800	11.90 m²	9.00 m²	52.00 m²	9.00 m²	9.00 m²	9.00 m²	Dual	West, South & East

Floor Level	Block	Apartment Number	Unit Type	Number Person	Unit Type	Unit Area	Minimum Unit Area	Difference	>10%	Master Bedroom Area	Guideline / Minimun Master Bedroom Area	Master Bedroom Width in Milimeters	Guideline / Minimun Master Bedroom Width in Milimeters	Bedroom 1 Area	Guideline / Minimun Bedroom 1 Area	Bedroom 1 /Width in Milimeters	Guideline/ Minimun Bedroom 1 / Width in Milimeters	Bedroom 2 Area	Guideline / Minimun Bedroom 2 Area	Aggregate Bedroom Area	Guideline / Minimun Aggregate Bedroom Area	Over Minimun aggregate bedroom floor areas	Living/ Dining Area	Guideline/ Minimun Living /Dining Area	Living/Dining Width in Milimeters	Guideline/ Minimum Living/Dining Width in Milimeters	Storage Area	Guideline/Minimun Storage Area	Private Amenity Area	Guideline / Minimun Private Amenity Area	Community Amenity Area	Guidelines/ Minimun Communal Amenity Area	Aspect	Orientation
LOWER GROUND	B0	B0 - LG - 158	2 Bedroom Apartment	4P	2 K	76 m²	73 m²	3 m²	N	15.00 m²	13.00 m²	2855	2800	12.00 m²	11.40 m²	2870	2800	n/a	n/a	26.40 m²	24.40 m²	Y	30.00 m²	30.00 m²	4063	3600	6.00 m²	6.00 m²	8.00 m²	7.00 m²	7.00 m²	7.00 m²	Dual	North & East
		B0 - LG - 159	1 Bedroom Apartment	2P	1 M	47 m²	45 m²	2 m²	N	11.40 m²	11.40 m²	2893	2800	n/a	n/a	n/a	n/a	n/a	n/a	11.40 m²	11.40 m²	N	23.41 m²	23.00 m²	3300	3300	3.00 m²	3.00 m²	8.50 m²	5.00 m²	5.00 m²	5.00 m²	Single	East
	B1	B1 - LG - 86	1 Bedroom Apartment	2P	1 P	49 m²	45 m²	4 m²	N	11.40 m²	11.40 m²	3703	2800	n/a	n/a	n/a	n/a	n/a	n/a	11.40 m²	11.40 m²	N	23.00 m²	23.00 m²	3962	3300	3.00 m²	3.00 m²	9.00 m²	5.00 m²	5.00 m²	5.00 m²	Single	South
		B1 - LG - 85	2 Bedroom Apartment	4P	2 M	102 m²	73 m²	29 m²	Y	13.00 m²	13.00 m²	2900	2800	12.00 m²	11.40 m²	3192	2800	n/a	n/a	25.00 m²	24.40 m²	Y	35.00 m²	30.00 m²	4292	3600	6.00 m²	6.00 m²	7.00 m²	7.00 m²	7.00 m²	7.00 m²	Dual	North & South
GROUND	A1	A1 - 00 - 01	2 Bedroom Apartment	4P	2 E	80 m²	73 m²	7 m²	N	14.00 m²	13.00 m²	2814	2800	11.80 m²	11.40 m²	3146	2800	n/a	n/a	25.80 m²	24.40 m²	Y	32.00 m²	30.00 m²	4000	3600	9.60 m²	6.00 m²	12.50 m²	7.00 m²	7.00 m²	7.00 m²	Dual	South & East
		A1 - 00 - 02	3 Bedroom Apartment	5P	3 A	114 m²	90 m²	24 m²	Y	14.00 m²	13.00 m²	2865	2800	11.50 m²	11.40 m²	2800	2800	11.20 m²	7.10 m²	36.70 m²	31.50 m²	Y	37.00 m²	34.00 m²	6677	3800	9.20 m²	9.00 m²	10.00 m²	9.00 m²	9.00 m²	9.00 m²	Dual	Neast & Swest
		A1 - 00 - 03	2 Bedroom Apartment	4P	2 D	76 m²	73 m²	3 m²	N	13.32 m²	13.00 m²	3012	2800	11.40 m²	11.40 m²	2800	2800	n/a	n/a	25.62 m²	24.40 m²	Y	34.00 m²	30.00 m²	3851	3600	7.00 m²	6.00 m²	7.00 m²	7.00 m²	7.00 m²	7.00 m²	Dual	West & North
		A1 - 00 - 04	2 Bedroom Apartment	4P	2 C_A	80 m²	73 m²	7 m²	N	15.00 m²	13.00 m²	3165	2800	11.80 m²	11.40 m²	3001	2800	n/a	n/a	26.80 m²	24.40 m²	Y	31.00 m²	30.00 m²	3851	3600	6.10 m²	6.00 m²	7.00 m²	7.00 m²	7.00 m²	7.00 m²	Dual	West
		A1 - 00 - 05	2 Bedroom Apartment	4P	2 B_D	79 m²	73 m²	6 m²	N	13.30 m²	13.00 m²	3028	2800	11.40 m²	11.40 m²	3367	2800	n/a	n/a	24.70 m²	24.40 m²	Y	31.00 m²	30.00 m²	3300	3600	7.00 m²	6.00 m²	7.50 m²	7.00 m²	7.00 m²	7.00 m²	Single	West
		A1 - 00 - 06	2 Bedroom Apartment	4P	2 B	79 m²	73 m²	6 m²	N	13.31 m²	13.00 m²	3032	2800	11.40 m²	11.40 m²	3367	2800	n/a	n/a	24.71 m²	24.40 m²	Y	31.95 m²	30.00 m²	3318	3600	6.00 m²	6.00 m²	7.00 m²	7.00 m²	7.00 m²	7.00 m²	Single	West
		A1 - 00 - 07	1 Bedroom Apartment	2P	1 B_B	49 m²	45 m²	4 m²	N	13.00 m²	11.40 m²	2800	2800	n/a	n/a	n/a	n/a	n/a	n/a	13.00 m²	11.40 m²	Y	24.00 m²	23.00 m²	3475	3300	3.00 m²	3.00 m²	7.00 m²	5.00 m²	5.00 m²	5.00 m²	Single	West
		A1 - 00 - 08	2 Bedroom Apartment	4P	2 B_A	76 m²	73 m²	3 m²	N	11.60 m²	13.00 m²	3165	2800	13.00 m²	11.40 m²	3000	2800	n/a	n/a	24.60 m²	24.40 m²	Y	31.00 m²	30.00 m²	3600	3600	6.00 m²	6.00 m²	8.50 m²	7.00 m²	7.00 m²	7.00 m²	Dual	East
		A1 - 00 - 09	1 Bedroom Apartment	2P	1 F	63 m²	45 m²	18 m²	Y	15.00 m²	11.40 m²	3473	2800	n/a	n/a	n/a	n/a	n/a	n/a	16.00 m²	11.40 m²	Y	31.00 m²	23.00 m²	4082	3300	49.00 m²	3.00 m²	7.50 m²	5.00 m²	5.00 m²	5.00 m²	Single	East
	A2	A2 - 00 - 01	2 Bedroom Apartment	4P	2 E_C	82 m²	73 m²	9 m²	N	14.00 m²	13.00 m²	5477	2800	12.00 m²	11.40 m²	3128	2800	n/a	n/a	25.00 m²	24.40 m²	Y	32.00 m²	30.00 m²	4000	3600	9.60 m²	6.00 m²	12.50 m²	7.00 m²	7.00 m²	7.00 m²	Dual	South & East
		A2 - 00 - 05	3 Bedroom Apartment	5P	3 A_C	114 m²	90 m²	24 m²	Y	14.81 m²	13.00 m²	2834	2800	11.40 m²	11.40 m²	2800	2800	11.20 m²	7.10 m²	37.41 m²	31.50 m²	Y	37.00 m²	34.00 m²	6677	3800	9.00 m²	9.00 m²	10.00 m²	9.00 m²	9.00 m²	9.00 m²	Dual	Neast & Swest
		A2 - 00 - 03	2 Bedroom Apartment	3P	2 H_C	86 m²	73 m²	13 m²	Y	13.00 m²	13.00 m²	2800	2800	8.60 m²	7.10 m²	2645	2100	n/a	n/a	21.60 m²	20.10 m²	Y	40.00 m²	28.00 m²	3302	3600	8.80 m²	5.00 m²	7.00 m²	6.00 m²	7.00 m²	6.00 m²	Dual	West & North
		A2 - 00 - 04	2 Bedroom Apartment	4P	2 H	93 m²	73 m²	20 m²	Y	11.60 m²	13.00 m²	2800	2800	14.00 m²	11.40 m²	2800	2800	n/a	n/a	25.60 m²	24.40 m²	Y	38.00 m²	30.00 m²	3600	3600	7.32 m²	6.00 m²	7.00 m²	7.00 m²	7.00 m²	7.00 m²	Dual	South & West
		A2 - 00 - 02	3 Bedroom Apartment	5P	3 A_B	113 m²	90 m²	23 m²	Y	14.00 m²	13.00 m²	2810	2800	11.50 m²	11.40 m²	2914	2800	11.20 m²	7.10 m²	36.70 m²	31.50 m²	Y	37.00 m²	34.00 m²	6681	3800	9.00 m²	9.00 m²	10.00 m²	9.00 m²	9.00 m²	9.00 m²	Dual	Neast & Swest
		A2 - 00 - 06	2 Bedroom Apartment	4P	2 E_B	81 m²	73 m²	7 m²	N	14.00 m²	13.00 m²	5089	2800	11.80 m²	11.40 m²	3013	2800	n/a	n/a	26.20 m²	24.40 m²	Y	30.00 m²	30.00 m²	4112	3600	9.30 m²	6.00 m²	12.40 m²	7.00 m²	7.00 m²	7.00 m²	Dual	South & West
		A2 - 00 - 07	2 Bedroom Apartment	4P	2 C_H	81 m²	73 m²	8 m²	Y	13.00 m²	13.00 m²	2825	2800	11.40 m²	11.40 m²	3059	2800	n/a	n/a	24.40 m²	24.40 m²	Y	32.00 m²	30.00 m²	3851	3600	7.00 m²	6.00 m²	7.00 m²	7.00 m²	7.00 m²	7.00 m²	Single	West
		A2 - 00 - 08	1 Bedroom Apartment	2P	1 B	48 m²	45 m²	3 m²	Y	13.00 m²	11.40 m²	2800	2800	n/a	n/a	n/a	n/a	n/a	n/a	13.00 m²	11.40 m²	Y	24.00 m²	23.00 m²	3473	3300	3.00 m²	3.00 m²	7.50 m²	5.00 m²	5.00 m²	5.00 m²	Single	West
		A2 - 00 - 09	2 Bedroom Apartment	4P	2 R_D	79 m²	73 m²	6 m²	N	13.30 m²	13.00 m²	3028	2800	11.40 m²	11.40 m²	3367	2800	n/a	n/a	24.70 m²	24.40 m²	Y	31.00 m²	30.00 m²	3300	3600	7.00 m²	6.00 m²	7.50 m²	7.00 m²	7.00 m²	7.00 m²	Dual	South & West
		A2 - 00 - 10	3 Bedroom Apartment	5P	3 C	107 m²	90 m²	17 m²	Y	14.00 m²	13.00 m²	3476	2800	12.30 m²	11.40 m²	3420	2800	7.10 m²	7.10 m²	33.40 m²	31.50 m²	Y	40.00 m²	34.00 m²	5859	3800	10.20 m²	9.00 m²	9.00 m²	9.00 m²	9.00 m²	9.00 m²	Dual	South & East
		A2 - 00 - 11	1 Bedroom Apartment	2P	1 Z	77 m²	73 m²	4 m²	N	13.00 m²	11.40 m²	4154	2800	n/a	n/a	n/a	n/a	n/a	n/a	13.00 m²	11.40 m²	Y	39.00 m²	23.00 m²	5222	3300	6.50 m²	3.00 m²	7.50 m²	5.00 m²	7.00 m²	5.00 m²	Single	East
	A3	A3 - 00 - 01	3 Bedroom Apartment	5P	3 A_D	119 m²	90 m²	29 m²	N	14.81 m²	13.00 m²	2834	2800	11.40 m²	11.40 m²	2800	2800	11.20 m²	7.10 m²	37.41 m²	31.50 m²	Y	37.00 m²	34.00 m²	6677	3800	9.00 m²	9.00 m²	10.00 m²	9.00 m²	9.00 m²	9.00 m²	Dual	Neast & Swest
		A3 - 00 - 02	2 Bedroom Apartment	4P	2 W	76 m²	73 m²	6 m²	Y	16.60 m²	13.00 m²	3219	2800	13.00 m²	11.40 m²	2915	2800	n/a	n/a	29.60 m²	24.40 m²	Y	30.00 m²	30.00 m²	3600	3600	6.00 m²	6.00 m²	7.00 m²	7.00 m²	7.00 m²	7.00 m²	Dual	South & West
		A3 - 00 - 03	1 Bedroom Apartment	2P	1 A	47 m²	37 m²	10 m²	Y	11.40 m²	11.40 m²	2800	2800	n/a	n/a	n/a	n/a	n/a	n/a	11.40 m²	11.40 m²	N	23.00 m²	23.00 m²	3216	3300	3.00 m²	3.00 m²	8.80 m²	5.00 m²	4.00 m²	5.00 m²	Dual	South & East
		A3 - 00 - 04	1 Bedroom Apartment	2P	1 A_C	48 m²	45 m²	3 m²	Y	11.80 m²	11.40 m²	2800	2800	n/a	n/a	n/a	n/a	n/a	n/a	11.80 m²	11.40 m²	Y	24.00 m²	23.00 m²	3447	3300	3.00 m²	3.00 m²	7.50 m²	5.00 m²	4.00 m²	5.00 m²	Single	East
		A3 - 00 - 05	0 Studio Apartment	2P	0 K	38 m²	37 m²	1 m²	Y	n/a	n/a	n/a	n/a	n/a	n/a	n/a	n/a	n/a	n/a	n/a	n/a	n/a	31.00 m²	30.00 m²	5223	4000	3.00 m²	3.00 m²	7.50 m²	4.00 m²	4.00 m²	4.00 m²	Single	East
		A3 - 00 - 06	0 Studio Apartment	2P	0 K_A	39 m²	37 m²	2 m²	N	n/a	n/a	n/a	n/a	n/a	n/a	n/a	n/a	n/a	n/a	n/a	n/a	n/a	32.00 m²	30.00 m²	5223	4000	3.00 m²	3.00 m²	7.50 m²	4.00 m²	4.00 m²	4.00 m²	Single	East
		A3 - 00 - 07	0 Studio Apartment	2P	0 F	48 m²	37 m²	11 m²	Y	n/a	n/a	n/a	n/a	n/a	n/a	n/a	n/a	n/a	n/a	n/a	n/a	n/a	33.00 m²	30.00 m²	6009	4000	3.00 m²	3.00 m²	7.00 m²	4.00 m²	5.00 m²	4.00 m²	Dual	West & North
		A3 - 00 - 08	2 Bedroom Apartment	4P	2 Y	76 m²	73 m²	3 m²	N	15.00 m²	13.00 m²	2800	2800	11.50 m²	11.40 m²	2800	2800	n/a	n/a	26.40 m²	24.40 m²	Y	30.00 m²	30.00 m²	6654	3600	5.00 m²	6.00 m²	15.50 m²	7.00 m²	7.00 m²	7.00 m²	Dual	South & West
		A3 - 00 - 09	0 Bedroom Apartment	2P	0 K_B	45 m²	45 m²	0 m²	N	n/a	n/a	n/a	n/a	n/a	n/a	n/a	n/a	n/a	n/a	n/a	n/a	n/a	24.00 m²	30.00 m²	5251	4000	3.00 m²	3.00 m²	7.00 m²	4.00 m²	5.00 m²	4.00 m²	Single	West
	B0	B0 - 00 - 151	1 Bedroom Apartment	2P	1 M_B	45 m²	45 m²	0 m²	N	12.00 m²	11.40 m²	2998	2800	n/a	n/a	n/a	n/a	n/a	n/a	12.00 m²	11.40 m²	Y	23.00 m²	23.00 m²	3300	3300	4.20 m²	3.00 m²	9.50 m²	5.00 m²	5.00 m²	5.00 m²	Single	West
		B0 - 00 - 152	2 Bedroom Apartment	4P	2 K	76 m²	73 m²	3 m²	N	15.00 m²	13.00 m²	2855	2800	12.00 m²	11.40 m²	2870	2800	n/a	n/a	26.40 m²	24.40 m²	Y	30.00 m²	30.00 m²	4063	3600	6.00 m²	6.00 m²	8.00 m²	7.00 m²	7.00 m²	7.00 m²	Dual	East & North
		B0 - 00 - 153	2 Bedroom Apartment	2P	2 K_D	85 m²	73 m²	12 m²	Y	15.00 m²	13.00 m²	2855	2800	13.00 m²	11.40 m²	2870	2800	n/a	n/a	28.00 m²	24.40 m²	Y	30.00 m²	30.00 m²	4063	3600	6.00 m²	6.00 m²	7.00 m²	7.00 m²	7.00 m²	7.00 m²	Dual	West & North
		B0 - 00 - 154	1 Bedroom Apartment	2P	1 M	47 m²	45 m²	2 m²	N	11.40 m²	11.40 m²	2893	2800	n/a	n/a	n/a	n/a	n/a	n/a	11.40 m²	11.40 m²	N	23.41 m²	23.00 m²	3300	3300	3.00 m²	3.00 m²	4.00 m²	5.00 m²	7.00 m²	5.00 m²	Single	East
		B0 - 00 - 155	1 Bedroom Apartment	2P	1 Q	57 m²	45 m²	12 m²	N	12.10 m²	11.40 m²	2950	2800	n/a	n/a	n/a	n/a	n/a	n/a	12.10 m²	11.40 m²	Y	23.00 m²	23.00 m²	4792	3300	3.70 m²	3.00 m²	6.20 m²	5.00 m²	5.00 m²	5.00 m²	Single	North
	B1	B1 - 00 - 01	1 Bedroom Apartment	2P	1 P	49 m²	45 m²	4 m²	N	11.40 m²	11.40 m²	3703	2800	n/a	n/a	n/a	n/a	n/a	n/a	11.40 m²	11.40 m²	N	23.00 m²	23.00 m²	3962	3300	3.00 m²	3.00 m²	9.00 m²	5.00 m²	5.00 m²	5.00 m²	Single	South
		B1 - 00 - 02	2 Bedroom Apartment	4P	2 M	102 m²	73 m²	29 m²	Y	13.00 m²	13.00 m²	2900	2800	12.00 m²	11.40 m²	3192	2800	n/a	n/a	25.00 m²	24.40 m²	Y	35.00 m²	30.00 m²	4292	3600	6.00 m²	6.00 m²	7.00 m²	7.00 m²	7.00 m²	7.00 m²	Dual	North & South
	C	C - 00 - 01	2 Bedroom Apartment	4P	2 C_D	84 m²	73 m²	11 m²	Y	15.00 m²	13.00 m²	2840	2800	12.30 m²	11.40 m²	3059	2800	n/a	n/a	27.30 m²	24.40 m²	Y	31.00 m²	30.00 m²	4022	3600	7.70 m²	6.00 m²	7.00 m²	7.00 m²	7.00 m²	7.00 m²	Single	East
		C - 00 - 02	1 Bedroom Apartment	2P	1 W	63 m²	45 m²	18 m²	Y	16.00 m²	11.40 m²	2839	2800	n/a	n/a	n/a	n/a	n/a	n/a	16.00 m²	11.40 m²	Y	35.00 m²	23.00 m²	7715	3300	6.50 m²	3.00 m²	7.00 m²	5.00 m²	5.00 m²	5.00 m²	Dual	East & North
		C - 00 - 03	1 Bedroom Apartment	2P	1 O	64 m²	45 m²	19 m²	Y	13.00 m²	11.40 m²	2800	2800	n/a	n/a	n/a	n/a	n/a	n/a	13.00 m²	11.40 m²	Y	38.00 m²	23.00 m²	7400	3300	8.00 m²	3.00 m²	7.00 m²	5.00 m²	9.00 m²	5.00 m²	Dual	West & North
		C - 00 - 04	1 Bedroom Apartment	2P	1 B	48 m²	45 m²	3 m²	Y	13.00 m²	11.40 m²	2800	2800	n/a	n/a	n/a	n/a	n/a	n/a	13.00 m²	11.40 m²	Y	24.00 m²	23.00 m²	3473	3300	3.00 m²	3.00 m²	7.50 m²	5.00 m²	5.00 m²	5.00 m²	Single	West
		C - 00 - 05	1 Bedroom Apartment	2P	1 A_C	48 m²	45 m²	3 m²	Y	11.04 m²	11.40 m²	2800	2800	n/a	n/a	n/a	n/a	n/a	n/a	11.40 m²	11.40 m²	Y	23.00 m²	23.00 m²	3400	3300	3.00 m²	3.00 m²	7.50 m²	5.00 m²	4.00 m²	5.00 m²	Single	West
FIRST	A1	A1 - 01 - 10	2 Bedroom Apartment	4P	2 E	80 m²	73 m²	7 m²	N	14.00 m²	13.00 m²	2814	2800	11.80 m²	11.40 m²	3146	2800	n/a	n/a	25.80 m²	24.40 m²	Y	32.00 m²	30.00 m²	4000	3600	9.60 m²	6.00 m²	12.50 m²	7.00 m²	7.00 m²	7.00 m²	Dual	South & East
		A1 - 01 - 11	3 Bedroom Apartment	5P	3 A	114 m²	90 m²	24 m²	Y	14.00 m²	13.00 m²	2865	2800	11.50 m²	11.40 m²	2800	2800	11.20 m²	7.10 m²	15.50 m²	31.50 m²	Y	37.00 m²	34.00 m²	6677	3800	9.20 m²	9.00 m²	10.00 m²	9.00 m²	9.00 m²	9.00 m²	Dual	Neast & Swest
		A1 - 01 - 12	2 Bedroom Apartment	4P	2 D	76 m²	73 m²	3 m²	N	13.32 m²	13.00 m²	3012	2800	11.40 m²	11.40 m²	2800	2800	n/a	n/a	25.62 m²	24.40 m²	Y	34.00 m²	30.00 m²	3851	3600	7.00 m²	6.00 m²	7.00 m²	7.00 m²	7.00 m²	7.00 m²	Dual	East & North
		A1 - 01 - 13	2 Bedroom Apartment	2P	2 C	80 m²	73 m²	7 m²	N	15.00 m²	13.00 m²	3165	2800	11.80 m²	11.40 m²	3001	2800	n/a	n/a	16.80 m²	24.40 m²	Y	31.00 m²	30.00 m²	3851	3600	6.10 m²	6.00 m²	7.00 m²	7.00 m²	7.00 m²	7.00 m²	Dual	West & North
		A1 - 01 - 14	2 Bedroom Apartment	4P	2 B_D	79 m²	73 m²	6 m²	Y	13.00 m²	13.00 m²	3028	2800	11.40 m²	11.40 m²	3367	2800	n/a	n/a	24.40 m²	24.40 m²	Y	31.00 m²	30.00 m²	3300	3600	7.00 m²	6.00 m²	7.50 m²	7.00 m²	7.00 m²	7.00 m²	Single	West
		A1 - 01 - 15	2 Bedroom Apartment	4P	2 B	78 m²	73 m²	5 m²	N	13.31 m²	13.00 m²	3032	2800	11.40 m²	11.40 m²	3367	2800	n/a	n/a	24.40 m²	24.40 m²	Y	31.95 m²	30.00 m²	3318	3600	6.00 m²	6.00 m²	7.00 m²	7.00 m²	7.00 m²	7.00 m²	Single	West
		A1 - 01 - 16	2 Bedroom Apartment	4P	2 B	77 m²	73 m²	4 m²	N	14.00 m²	13.00 m²	3032	2800	11.30 m²	11.40 m²	3367	2800	n/a	n/a	24.71 m²	24.40 m²	Y	30.20 m²	30.00 m²	3318	3600	6.00 m²	6.00 m²	7.20 m²	7.00 m²	7.00 m²	7.00 m²	Single	West
		A1 - 01 - 17	0 Studio Apartment	2P	0 P	47 m²	37 m²	10 m²	y	n/a	n/a	0	n/a	n/a	n/a	n/a	n/a	n/a	n/a	n/a	n/a	n/a	35.00 m²	30.00 m²	5880	4000	3.00 m²	3.00 m²	7.00 m²	4.00 m²	4.00 m²	4.00 m²	Dual	South & West
		A1 - 01 - 18	2 Bedroom Apartment	4P	2 B_A	79 m²	73 m²	6 m²	N	13.30 m²	13.00 m²	3028	2800	11.40 m²	11.40 m²	3367	2800	n/a	n/a	24.70 m²	24.40 m²	Y	31.00 m²	30.00 m²	3300	3600	7.00 m²	6.00 m²	7.50 m²	7.00 m²	7.00 m²	7.00 m²	Dual	South & East
		A1 - 01 - 19	0 Studio Apartment	2P	0 B	39 m²	37 m²	2 m²	N	n/a	n/a	0	n/a	n/a	n/a	n/a	n/a	n/a	n/a	n/a	n/a	n/a	30.00 m²	30.00 m²	5195	4000	3.00 m²	3.00 m²	7.00 m²	4.00 m²	4.00 m²	4.00 m²	Single	East
		A1 - 01 - 20	1 Bedroom Apartment	2P	1 G	61 m²	45 m²	16 m²	Y	11.60 m²	11.40 m²	2975	2800	n/a	n/a	n/a	n/a	n/a	n/a	11.60 m²	11.40 m²	Y	38.00 m²	23.00 m²	6670	3300	4.60 m²	3.00 m²	6.20 m²	5.00 m²	5.00 m²	5.00 m²	Single	East
	A2	A2 - 01 - 12	2 Bedroom Apartment	4P	2 E_C	82 m²	73 m²	9 m²	N	14.00 m²	13.00 m²	5477	2800	12.00 m²	11.40 m²	3128	2800	n/a	n/a	25.00 m²	24.40 m²	Y	32.00 m²	30.00 m²	4000	3600	9.60 m²	6.00 m²	12.50 m²	7.00 m²	7.00 m²	7.00 m²	Dual	South & East
		A2 - 01 - 13	3 Bedroom Apartment	5P	3 A_C	115 m²	90 m²	24 m²	Y	14.81 m²	13.00 m²	2834	2800	11.40 m²	11.40 m²	2800	2800	11.20 m²	7.10 m²	37.41 m²	31.50 m²	Y	37.00 m²	34.00 m²	6677	3800	9.00 m²	9.00 m²	10.00 m²	9.00 m²	9.00 m²	9.00 m²	Dual	Neast & Swest
		A2 - 01 - 14	2 Bedroom Apartment	3P	2 H_C	86 m²	73 m²	13 m²	Y	14.00 m²	13.00 m²	2800	2800	8.60 m²	7.10 m²	2645	2100	n/a	n/a	21.60 m²	20.10 m²	Y	40.00 m²	28.00 m²	3802	3600	8.80 m²	5.00 m²	7.00 m²	6.00 m²	7.00 m²	6.00 m²	Dual	Weast & North
		A2 - 01 - 15	2 Bedroom Apartment	4P	2 H	93 m²	73 m²	20 m²	Y	11.60 m²	13.00 m²	2800	2800	14.00 m²	11.40 m²	2800	2800	n/a	n/a	25.60 m²	24.40 m²	Y	38.00 m²	30.00 m²	3600	3600	7.32 m²	6.00 m²	7.00 m²	7.00 m²	7.00 m²	7.00 m²	Dual	South & West
		A2 - 01 - 16	3 Bedroom Apartment	5P	3 A_B	113 m²	90 m²	23 m²	Y	14.00 m²	13.00 m²	2810	2800	11.50 m²	11.40 m²	2914	2800	11.20 m²	7.10 m²	36.70 m²	31.50 m²	Y	37.00 m²	34.00 m²	6681	3800	9.00 m²	9.00 m²	10.00 m²	9.00 m²	9.00 m²	9.00 m²	Dual	Nwest & Seast
		A2 - 01 - 17	2 Bedroom Apartment	4P	2 E_B	81 m²	73 m²	7 m²	N	14.00 m²	13.00 m²	5089	2800	11.80 m²	11.40 m²	3013	2800	n/a	n/a	26.20 m²	24.40 m²	Y	30.00 m²	30.00 m²	4112	3600	9.30 m²	6.00 m²	12.40 m²	7.00 m²	7.00 m²	7.00 m²	Dual	South & West
		A2 - 01 - 18	2 Bedroom Apartment	4P	2 C_H	81 m²	73 m²	8 m²	Y	13.00 m²	13.00 m²	2825	2800	11.40 m²	11.40 m²	3059	2800	n/a	n/a	24.40 m²	24.40 m²	N	32.00 m²	30.00 m²	3851	3600	7.00 m²	6.00 m²	7.00 m²	7.00 m²	7.00 m²	7.00 m²	Single	West
		A2 - 01 - 19	1 Bedroom Apartment	2P	1 B	48 m²	45 m²	3 m²	Y	13.00 m²	11.40 m²	2800	2800	n/a	n/a	n/a	n/a	n/a	n/a	13.00 m²	11.40 m²	Y	24.00 m²	23.00 m²	3473	3300	3.00 m²	3.00 m²	7.50 m²	5.00 m²	5.00 m²	5.00 m²	Single	West
		A2 - 01 - 20	2 Bedroom Apartment	4P	2 B_D	79 m²	73 m²	6 m²	N	13.30 m²	13.00 m²	3028	2800	11.40 m²	11.40 m²	3367	2800	n/a	n/a	24.70 m²	24.40 m²	Y	31.00 m²	30.00 m²	3300	3600	7.00 m²	6.00 m²	7.50 m²	7.00 m²	7.00 m²	7.00 m²	Dual	South & West
		A2 - 01 - 21	3 Bedroom Apartment	5P	3 C	107 m²	90 m²	17 m²	Y	14.00 m²	13.00 m²	3476	2800	12.30 m²	11.40 m²	3420	2800	7.10 m²	7.10 m²	33.40 m²	31.50 m²	Y	40.00 m²	34.00 m²	5859	3800	10.20 m²	9.00 m²	9.00 m²	9.00 m²	9.00 m²	9.00 m²	Dual	South & East
		A2 - 01 - 22	1 Bedroom Apartment	2P	1 B_G	49 m²	45 m²	4 m²	N	13.00 m²	11.40 m²	2839	2800	n/a	n/a	n/a	n/a	n/a	n/a	13.00 m²	11.40 m²	Y	24.00 m²	23.00 m²	3435	3300	3.00 m²	3.00 m²	7.50 m²	5.00 m²	5.00 m²	5.00 m²	Single	East
		A2 - 01 - 23	2 Bedroom Apartment	2P	1 G_C	61 m²	45 m²	16 m²	Y	11.50 m²	11.40 m²	2800	2800	n/a	n/a	n/a	n/a	n/a	n/a	11.50 m²	11.40 m²	Y	30.00 m²	23.00 m²	6645	3300	3.00 m²	3.00 m²	3.00 m²	5.00 m²	5.00 m²	5.00 m²	Single	East
	A3	A3 - 01 - 10	3 Bedroom Apartment	5P	3 A_D	119 m²	90 m²	29 m²	Y	14.81 m²	13.00 m²	2834	2800	11.40 m²	11.40 m²	2800	2800	11.20 m²	7.10 m²	37.41 m²	31.50 m²	Y	37.00 m²	34.00 m²	6677	3800	9.00 m²	9.00 m²	10.00 m²	9.00 m²	9.00 m²	9.00 m²	Dual	Nwest & Seast
		A3 - 01 - 11	2 Bedroom Apartment	4P	2 W	76 m²	73 m²	6 m²	Y	16.60 m²	13.00 m²	3219	2800	13.00 m²	11.40 m²	2915	2800	n/a	n/a	29.60 m²	24.40 m²	Y	30.00 m²	30.00 m²	3600	3600	6.00 m²	6.00 m²	7.00 m²	7.00 m²	7.00 m²	7.00 m²	Dual	South & West
		A3 - 01 - 12	0 Studio Apartment	2P	0 A_A	47 m²	37 m²	10 m²	Y	n/a	n/a	0	n/a	n/a	n/a	n/a	n/a	n/a	n/a	n/a	n/a	n/a	38.00 m²	30.00 m²	6254	4000	3.00 m²	3.00 m²	7.00 m²	4.00 m²	4.00 m²	4.00 m²	Dual	East & North
		A3 - 01 - 13	0 Studio Apartment	2P	0 A_C	48 m²	37 m²	11 m²	Y	n/a	n/a	0	n/a	n/a	n/a	n/a	n/a	n/a	n/a	n/a	n/a	n/a	23.00 m²	30.00 m²	5217	4000	3.00 m²	3.00 m²	7.20 m²	4.00 m²	4.00 m²	4.00 m²	Single	East
		A3 - 01 - 14	0 Studio Apartment	2P	0 G	39 m²	37 m²	2 m²	Y	n/a	n/a	0	n/a	n/a	n/a	n/a	n/a	n/a	n/a	n/a	n/a	n/a	32.00 m²	30.00 m²	5281	4000	3.20 m²	3.00 m²	7.00 m²	4.00 m²	4.00 m²	4.00 m²	Single	East
		A3 - 01 - 15	0 Studio Apartment	2P	0 B_A	41 m²	45 m²	4 m²	N	n/a	n/a	0	n/a	n/a	n/a	n/a	n/a	n/a	n/a	n/a	n/a	n/a	31.00 m²	30.00 m²	5249	4000	3.00 m²	3.00 m²	7.00 m²	4.00 m²	4.00 m²	4.00 m²	Single	East
		A3 - 01 - 16	0 Studio Apartment	2P	0 C	49 m²	45 m²	4 m²	N	n/a	n/a	0	n/a	n/a	n/a	n/a	n/a	n/a	n/a	n/a	n/a	n/a	35.00 m²	30.00 m²	5803	4000	3.00 m²	3.00 m²	7.00 m²	4.00 m²	5.00 m²	4.00 m²	Dual	South & East
		A3 - 01 - 17	2 Bedroom Apartment	4P	2 Y	76 m²	73 m²	3 m²	N	15.00 m²	13.00 m²	2800	2800	11.50 m²	11.40 m²	2800	2800	n/a	n/a	26.40 m²	24.40 m²	Y	30.00 m²	30.00 m²	6654	3600	5.00 m²	6.00 m²	15.50 m²	7.00 m²	7.00 m²	7.00 m²	Dual	South & West
		A3 - 01 - 18	2 Bedroom Apartment	2P	2 C_E	80 m²	73 m²	7 m²	N	15.00 m²	13.00 m²	3165	2800	11.80 m²	11.40 m²	3001	2800	n/a	n/a	26.80 m²	24.40 m²	Y	31.00 m²	30.00 m²	3812	3600	6.10 m²	6.00 m²	7.00 m²	7.00 m²	7.00 m²	7.00 m²	Single	West
		B0 - 01 - 144	2 Bedroom Apartment	4P	2 K	76 m²	73 m²	3 m²	N	15.00 m²	13.00 m²	2855	2800	12.00 m²	11.40 m²	2870	2800	n/a	n/a	26.40 m²	24.40 m²	Y	30.00 m²	30.00 m²	4063	3600	6.00 m²	6.00 m²	8.00 m²	7.00 m²	7.00 m²	7.00 m²	Dual	West &North

05
APPENDIX B - TYPICAL UNIT TYPES

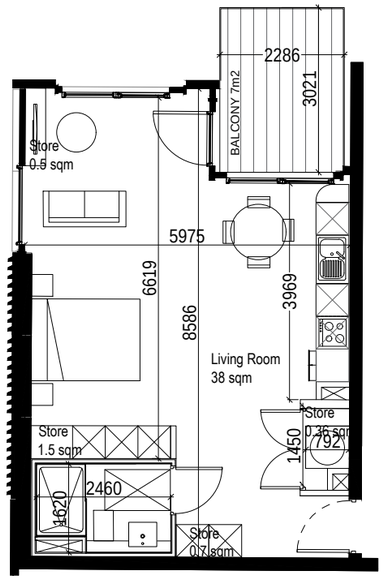

UNIT TYPE - 0A	
NAME	AREA
BEDROOM 1	0
BEDROOM 2	0
AGGREGATE BEDROOM AREA	0
COMBINED KITCHEN / LIVING AREA	38 SQM
AGGREGATE STORAGE	3.6.SQM
PRIVATE AMENITY SPACE	7 SQM
TOTAL APARTMENT AREA	48 SQM

0 Bed Apartment - Type 0A (02 Units)
SCALE 1:50

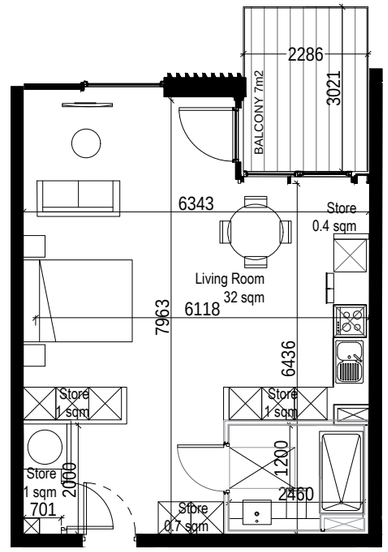

UNIT TYPE - OA_A	
NAME	AREA
BEDROOM 1	0
BEDROOM 2	0
AGGREGATE BEDROOM AREA	0
COMBINED KITCHEN / LIVING AREA	38 SQM
AGGREGATE STORAGE	3.3. SQM
PRIVATE AMENITY SPACE	7 SQM
TOTAL APARTMENT AREA	47 SQM

0 Bed Apartment - Type OA_A (02 Units)
SCALE 1:50

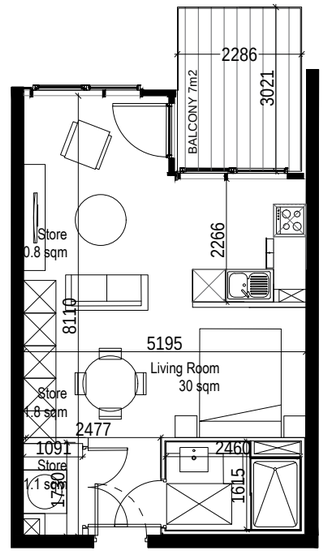

UNIT TYPE - OB	
NAME	AREA
BEDROOM 1	0
BEDROOM 2	0
AGGREGATE BEDROOM AREA	0
COMBINED KITCHEN / LIVING AREA	30 SQM
AGGREGATE STORAGE	3.7 SQM
PRIVATE AMENITY SPACE	7 SQM
TOTAL APARTMENT AREA	39 SQM

0 Bed Apartment - Type 0B (05 units)
SCALE 1:50

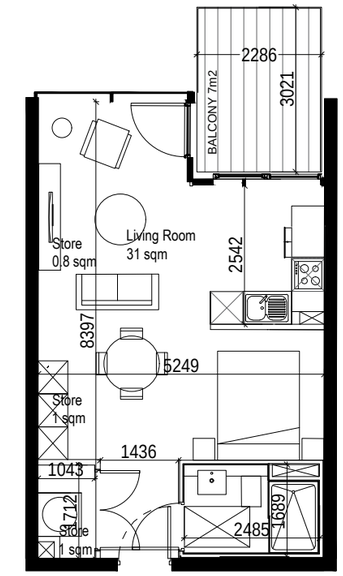

UNIT TYPE - OB_A	
NAME	AREA
BEDROOM 1	0
BEDROOM 2	0
AGGREGATE BEDROOM AREA	0
COMBINED KITCHEN / LIVING AREA	31 SQM
AGGREGATE STORAGE	3 SQM
PRIVATE AMENITY SPACE	7 SQM
TOTAL APARTMENT AREA	41 SQM

0 Bed Apartment - Type 0B_A (1 Unit)
SCALE 1:50

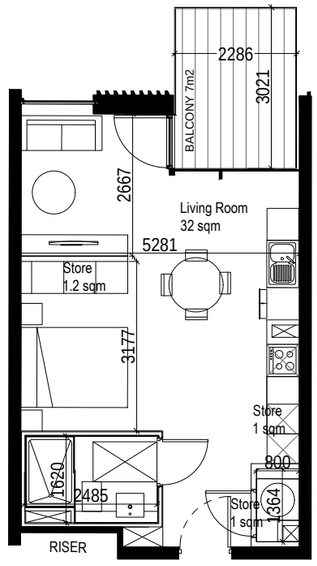

UNIT TYPE - 0G	
NAME	AREA
BEDROOM 1	0
BEDROOM 2	0
AGGREGATE BEDROOM AREA	0
COMBINED KITCHEN / LIVING AREA	32 SQM
AGGREGATE STORAGE	3.2 SQM
PRIVATE AMENITY SPACE	7 SQM
TOTAL APARTMENT AREA	39 SQM

0 Bed Apartment - Type 0G (02 units)
SCALE 1:50

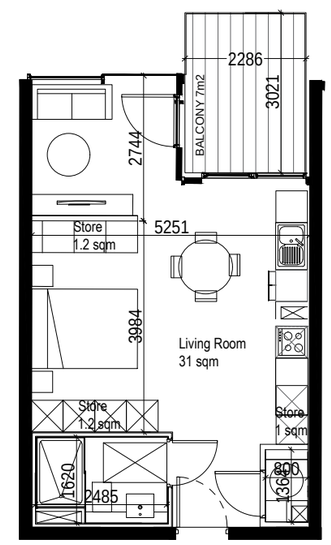

UNIT TYPE - OG_A	
NAME	AREA
BEDROOM 1	0 SQM
BEDROOM 2	0 SQM
AGGREGATE BEDROOM AREA	0 SQM
COMBINED KITCHEN / LIVING AREA	31 SQM
AGGREGATE STORAGE	3.6 SQM
PRIVATE AMENITY SPACE	7 SQM
TOTAL APARTMENT AREA	39 SQM

2 Bed Apartment - Type OG_A (01 Unit)
SCALE 1:50

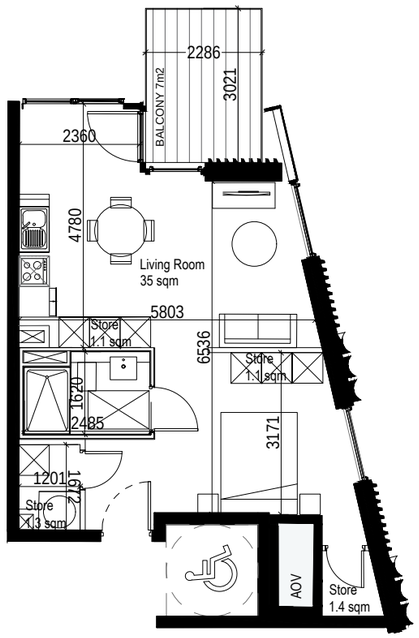

UNIT TYPE - OC	
NAME	AREA
BEDROOM 1	0
BEDROOM 2	0
AGGREGATE BEDROOM AREA	0
COMBINED KITCHEN / LIVING AREA	35 SQM
AGGREGATE STORAGE	3.5 SQM
PRIVATE AMENITY SPACE	7.0 SQM
TOTAL APARTMENT AREA	49 SQM

0 Bed Apartment - Type 0C (02 Units)
SCALE 1:50

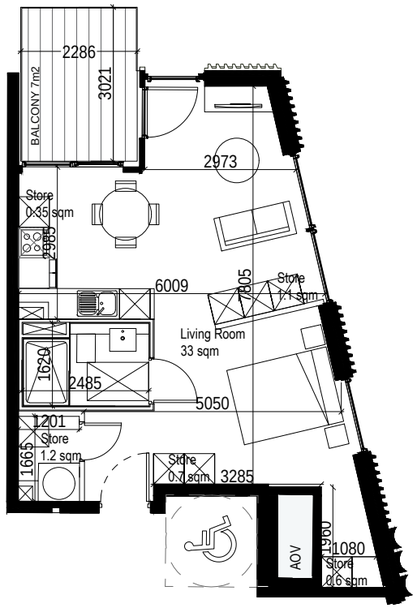

UNIT TYPE - 0F	
NAME	AREA
BEDROOM 1	0 SQM
BEDROOM 2	0 SQM
AGGREGATE BEDROOM AREA	0 SQM
COMBINED KITCHEN / LIVING AREA	33 SQM
AGGREGATE STORAGE	3.35 SQM
PRIVATE AMENITY SPACE	7 SQM
TOTAL APARTMENT AREA	48 SQM

0 Bed Apartment - Type OF (03 Units)
SCALE 1:50

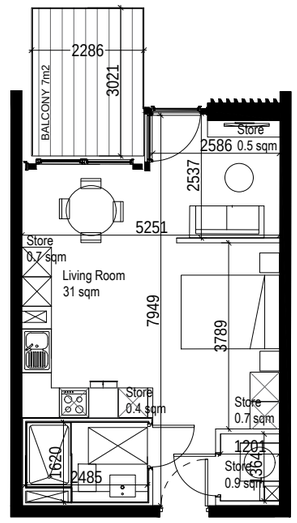

UNIT TYPE - 0K_A	
NAME	AREA
BEDROOM 1	0
BEDROOM 2	0
AGGREGATE BEDROOM AREA	0
COMBINED KITCHEN / LIVING AREA	31 SQM
AGGREGATE STORAGE	3.2 SQM
PRIVATE AMENITY SPACE	7 SQM
TOTAL APARTMENT AREA	39 SQM

09 0 Bed Apartment - Type 0K_A (02 Units)
SCALE 1:50

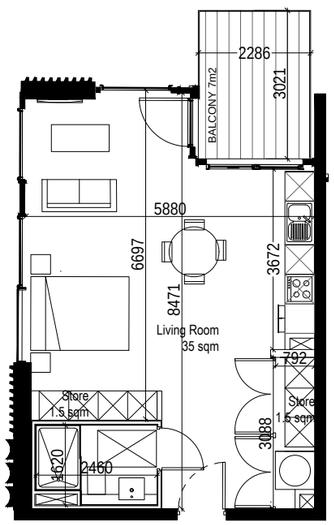

UNIT TYPE - 0P	
NAME	AREA
BEDROOM 1	0 SQM
BEDROOM 2	0 SQM
AGGREGATE BEDROOM AREA	0 SQM
COMBINED KITCHEN / LIVING AREA	35 SQM
AGGREGATE STORAGE	3 SQM
PRIVATE AMENITY SPACE	7 SQM
TOTAL APARTMENT AREA	47 SQM

10 0 Bed Apartment - Type 0P(03 Units)
SCALE 1:50

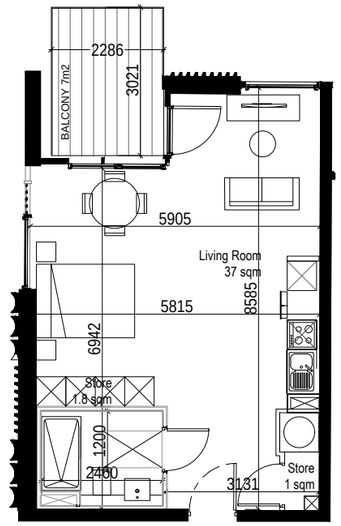

11 0 Bed Apartment - Type 0Q (02 units)
SCALE 1:50

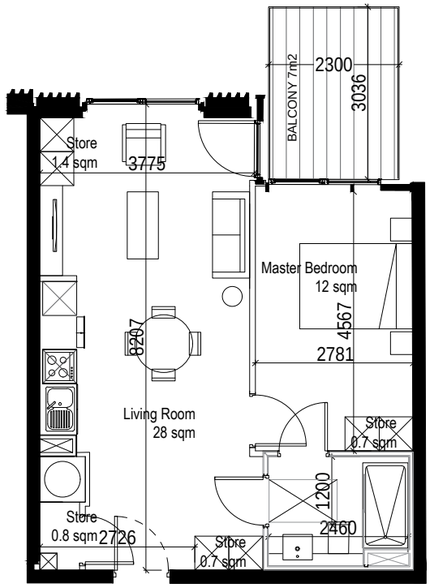

UNIT TYPE - 1A_G	
NAME	AREA
BEDROOM 01	12 SQM
BEDROOM 2	0
AGGREGATE BEDROOM AREA	12 SQM
COMBINED KITCHEN / LIVING AREA	28 SQM
AGGREGATE STORAGE	3.6.SQM
PRIVATE AMENITY SPACE	7 SQM
TOTAL APARTMENT AREA	50 SQM

1 Bed Apartment - Type 1A_G (06 Units)
SCALE 1:50

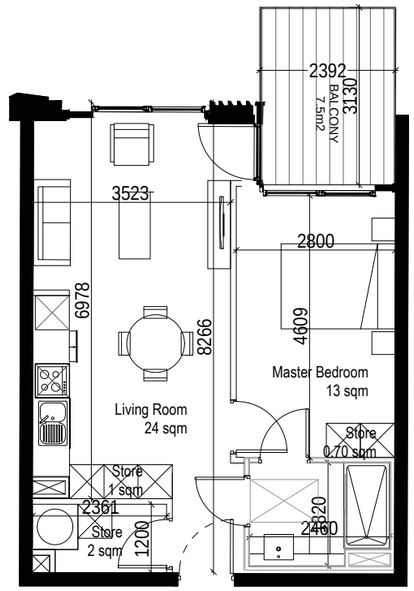

UNIT TYPE - 1B	
NAME	AREA
BEDROOM 1	13 SQM
BEDROOM 2	0
AGGREGATE BEDROOM AREA	13 SQM
COMBINED KITCHEN / LIVING AREA	24 SQM
AGGREGATE STORAGE	3.7. SQM
PRIVATE AMENITY SPACE	7 SQM
TOTAL APARTMENT AREA	48 SQM

1 Bed Apartment - Type 1B (14 Units)
SCALE 1:50

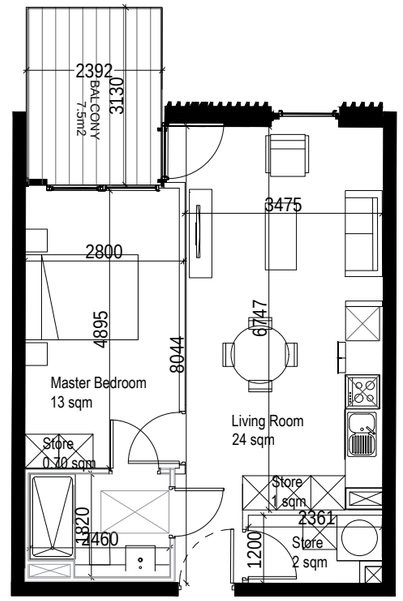

UNIT TYPE - 1B_B	
NAME	AREA
BEDROOM 1	14 SQM
BEDROOM 2	0
AGGREGATE BEDROOM AREA	14 SQM
COMBINED KITCHEN / LIVING AREA	24 SQM
AGGREGATE STORAGE	3.7 SQM
PRIVATE AMENITY SPACE	7.5 SQM
TOTAL APARTMENT AREA	49 SQM

1 Bed Apartment - Type 1A_G (06 Units)
SCALE 1:50

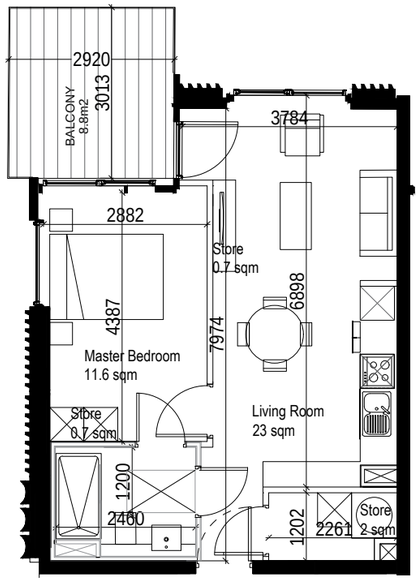

UNIT TYPE - 1B_C	
NAME	AREA
BEDROOM 1	11.6 SQM
BEDROOM 2	0
AGGREGATE BEDROOM AREA	11.6 SQM
COMBINED KITCHEN / LIVING AREA	23 SQM
AGGREGATE STORAGE	3.4 SQM
PRIVATE AMENITY SPACE	8.8 SQM
TOTAL APARTMENT AREA	47 SQM

1 Bed Apartment - Type 1B_C (05 Units)
SCALE 1:50

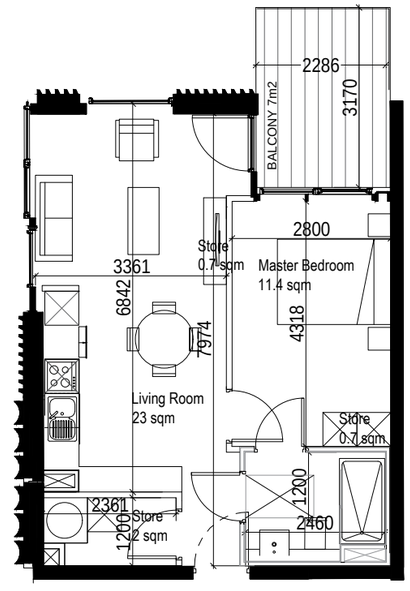

UNIT TYPE - 1B_D	
NAME	AREA
BEDROOM 1	11.4 SQM
BEDROOM 2	0
AGGREGATE BEDROOM AREA	0
COMBINED KITCHEN / LIVING AREA	23 SQM
AGGREGATE STORAGE	3.4 SQM
PRIVATE AMENITY SPACE	7 SQM
TOTAL APARTMENT AREA	47 SQM

1 Bed Apartment - Type 1A_D (07 Units)
SCALE 1:50

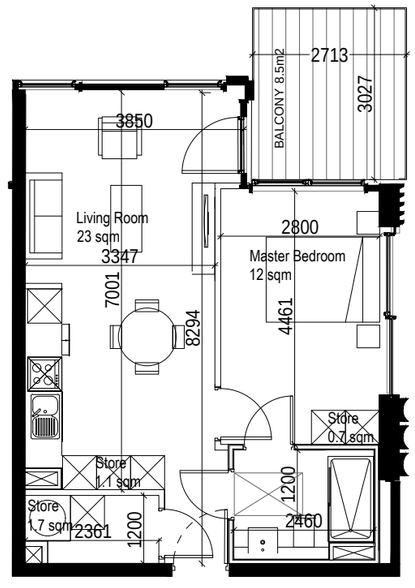

UNIT TYPE - 1B_F	
NAME	AREA
BEDROOM 1	11.6 SQM
BEDROOM 2	0
AGGREGATE BEDROOM AREA	11.6 SQM
COMBINED KITCHEN / LIVING AREA	23 SQM
AGGREGATE STORAGE	3.5 SQM
PRIVATE AMENITY SPACE	8.5 SQM
TOTAL APARTMENT AREA	49 SQM

1 Bed Apartment - Type 1A_E (06 Units)
SCALE 1:50

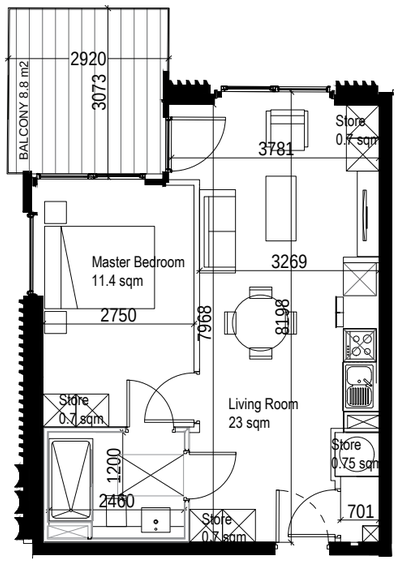

UNIT TYPE - 1A	
NAME	AREA
BEDROOM 01	11.4
BEDROOM 2	0
AGGREGATE BEDROOM AREA	0
COMBINED KITCHEN / LIVING AREA	23 SQM
AGGREGATE STORAGE	2.85.SQM
PRIVATE AMENITY SPACE	8.5 SQM
TOTAL APARTMENT AREA	47 SQM

1 Bed Apartment - Type 1A (03 Units)
SCALE 1:50

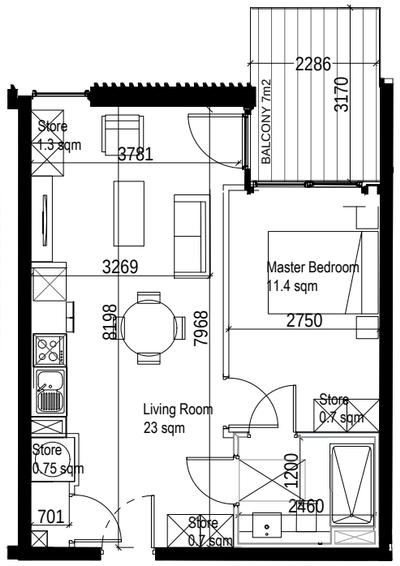

UNIT TYPE - 1C_A	
NAME	AREA
BEDROOM 1	11.4
BEDROOM 2	0
AGGREGATE BEDROOM AREA	0
COMBINED KITCHEN / LIVING AREA	23 SQM
AGGREGATE STORAGE	3.45. SQM
PRIVATE AMENITY SPACE	7 SQM
TOTAL APARTMENT AREA	48 SQM

1 Bed Apartment - Type 1C_A (01 Unit)
SCALE 1:50

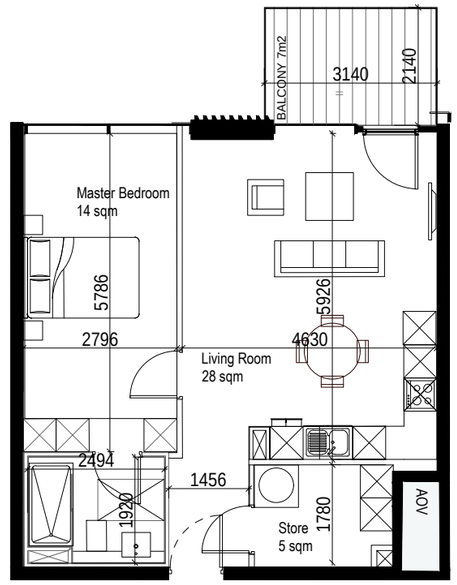

UNIT TYPE - 1C	
NAME	AREA
BEDROOM 1	14 SQM
BEDROOM 2	0
AGGREGATE BEDROOM AREA	0
COMBINED KITCHEN / LIVING AREA	28 SQM
AGGREGATE STORAGE	5.7 SQM
PRIVATE AMENITY SPACE	7 SQM
TOTAL APARTMENT AREA	60 SQM

1 Bed Apartment - Type 1C (01 units)
SCALE 1:50

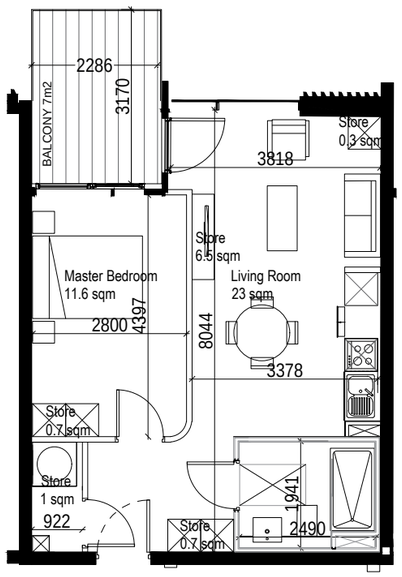

UNIT TYPE - 1A_D	
NAME	AREA
BEDROOM 1	11.6 SQM
BEDROOM 2	0
AGGREGATE BEDROOM AREA	11.6 SQM
COMBINED KITCHEN / LIVING AREA	31 SQM
AGGREGATE STORAGE	2.7 SQM
PRIVATE AMENITY SPACE	3.35 SQM
TOTAL APARTMENT AREA	48 SQM

1 Bed Apartment - Type 1A_D (07 Units)
SCALE 1:50

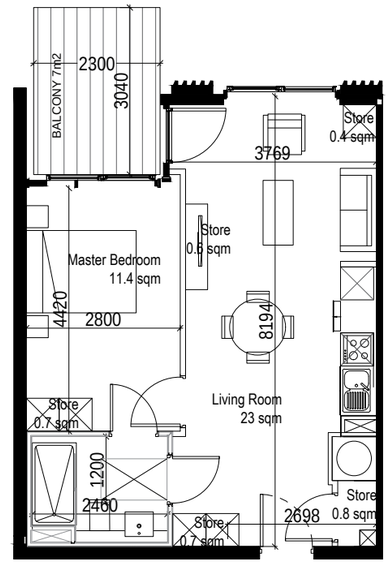

UNIT TYPE - 1A_E	
NAME	AREA
BEDROOM 1	11.6 SQM
BEDROOM 2	0
AGGREGATE BEDROOM AREA	11.6 SQM
COMBINED KITCHEN / LIVING AREA	23 SQM
AGGREGATE STORAGE	3.2 SQM
PRIVATE AMENITY SPACE	7 SQM
TOTAL APARTMENT AREA	48 SQM

1 Bed Apartment - Type 1A_D (07 Units)
SCALE 1:50

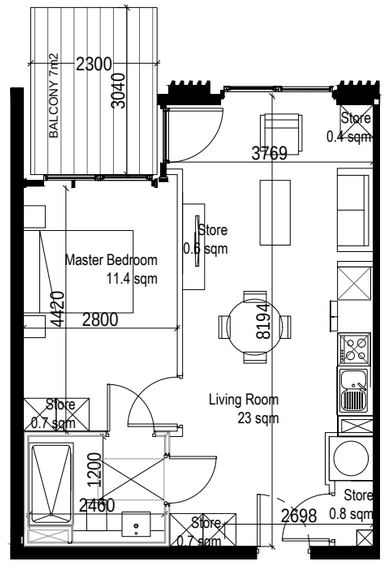

UNIT TYPE - 1A_E	
NAME	AREA
BEDROOM 1	11.6 SQM
BEDROOM 2	0
AGGREGATE BEDROOM AREA	11.6 SQM
COMBINED KITCHEN / LIVING AREA	23 SQM
AGGREGATE STORAGE	3.2 SQM
PRIVATE AMENITY SPACE	7 SQM
TOTAL APARTMENT AREA	48 SQM

1 Bed Apartment - Type 1A_E (06 Units)
SCALE 1:50

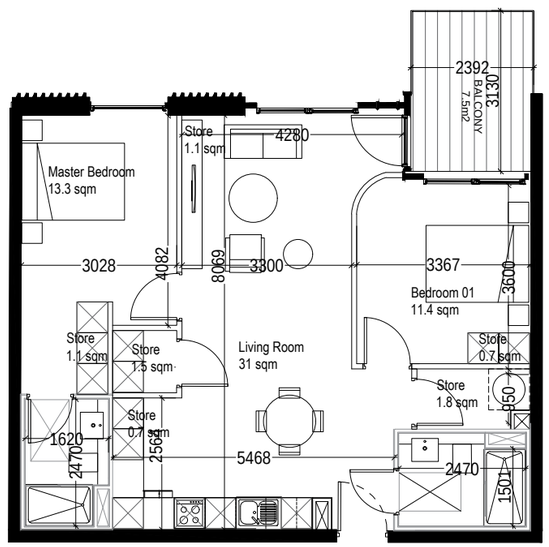

UNIT TYPE - 2B_D	
NAME	AREA
MASTER BEDROOM	13.3 SQM
BEDROOM 01	11.4 SQM
BEDROOM 2	0
AGGREGATE BEDROOM AREA	24.7 SQM
COMBINED KITCHEN / LIVING AREA	31 SQM
AGGREGATE STORAGE	7 SQM
PRIVATE AMENITY SPACE	7.5 SQM
TOTAL APARTMENT AREA	79 QM

2 Bed Apartment - Type 2B_D (01 Units)

SCALE 1:50

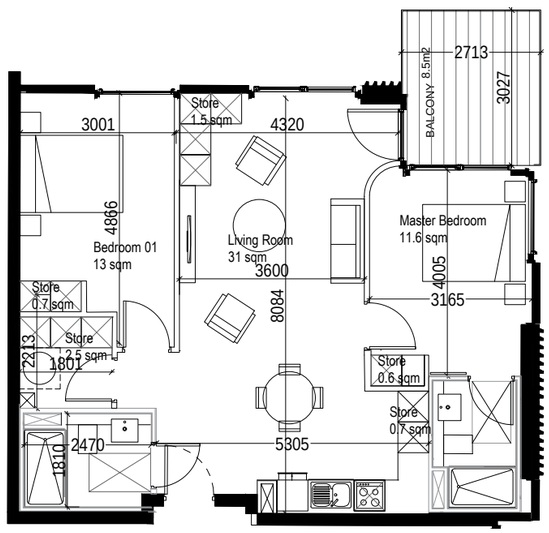

UNIT TYPE - 2B_A	
NAME	AREA
MASTER BEDROOM	11.6 SQM
BEDROOM 01	13 SQM
BEDROOM 2	0 SQM
AGGREGATE BEDROOM AREA	24.6 SQM
COMBINED KITCHEN / LIVING AREA	31 SQM
AGGREGATE STORAGE	6 SQM
PRIVATE AMENITY SPACE	8.5 SQM
TOTAL APARTMENT AREA	76 SQM

0 Bed Apartment - Type 2B_A (01 Unit)

SCALE 1:50

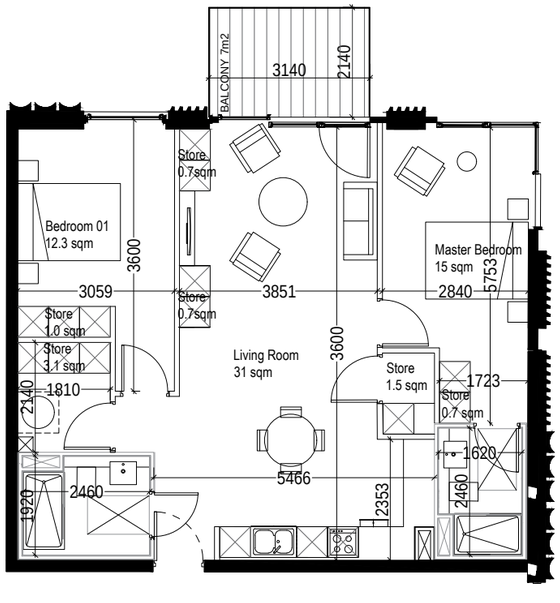

UNIT TYPE - 2C_A	
NAME	AREA
MASTER BEDROOM	15 SQM
BEDROOM 01	12.3 SQM
BEDROOM 2	0 SQM
AGGREGATE BEDROOM AREA	27.3 SQM
COMBINED KITCHEN / LIVING AREA	31 SQM
AGGREGATE STORAGE	7.7 SQM
PRIVATE AMENITY SPACE	7 SQM
TOTAL APARTMENT AREA	87 SQM

2 Bed Apartment - Type 2C_A 04 units)

SCALE 1:50

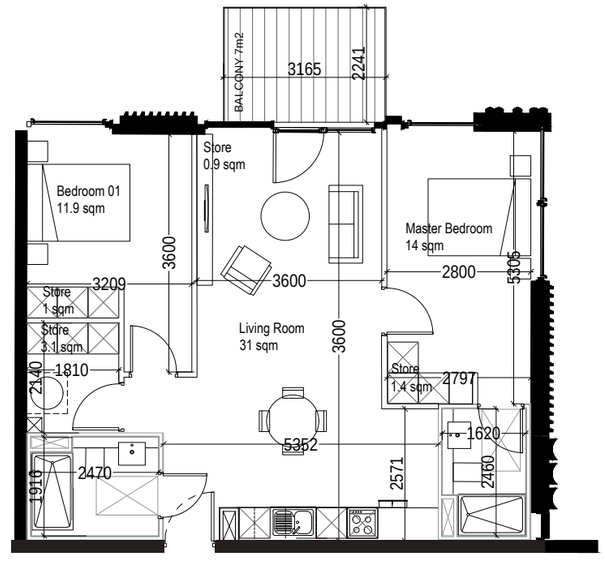

UNIT TYPE - 2C_B	
NAME	AREA
MASTER BEDROOM	14 SQM
BEDROOM 1	11.9 SQM
BEDROOM 2	0 SQM
AGGREGATE BEDROOM AREA	26.4 SQM
COMBINED KITCHEN / LIVING AREA	31 SQM
AGGREGATE STORAGE	6.4 SQM
PRIVATE AMENITY SPACE	7 SQM
TOTAL APARTMENT AREA	81 SQM

2 Bed Apartment - Type 2C_B (18 Units)

SCALE 1:50

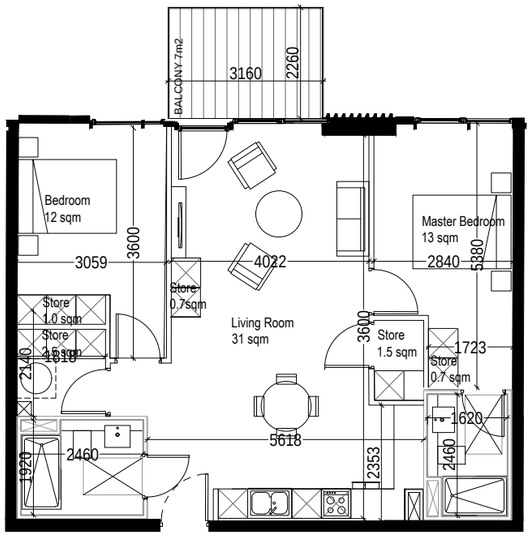

2 Bed Apartment - Type 2C_K (04 Units)

SCALE 1:50

UNIT TYPE - 2C_K	
NAME	AREA
MASTER BEDROOM	13 SQM
BEDROOM 1	12 SQM
BEDROOM 2	0
AGGREGATE BEDROOM AREA	25 SQM
COMBINED KITCHEN / LIVING AREA	31 SQM
AGGREGATE STORAGE	6.4 SQM
PRIVATE AMENITY SPACE	7 SQM
TOTAL APARTMENT AREA	81 SQM

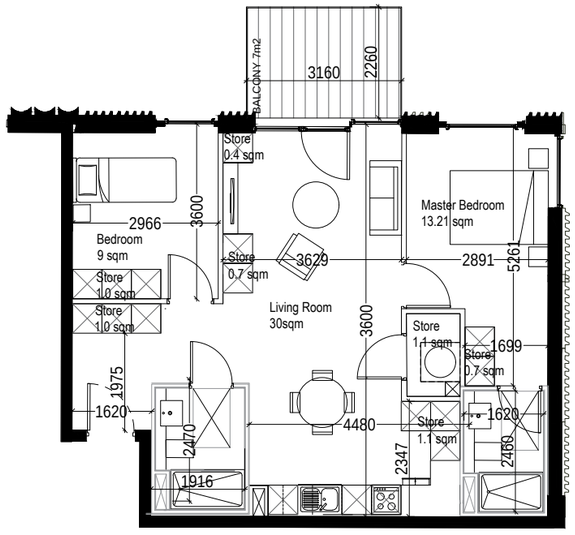

2 Bed Apartment - Type 2D (06 Units)

SCALE 1:50

UNIT TYPE - 2D	
NAME	AREA
MASTER BEDROOM	13.21 SQM
BEDROOM 01	9 SQM
BEDROOM 2	0 SQM
AGGREGATE BEDROOM AREA	30 SQM
COMBINED KITCHEN / LIVING AREA	30 SQM
AGGREGATE STORAGE	6 SQM
PRIVATE AMENITY SPACE	7 SQM
TOTAL APARTMENT AREA	76 SQM

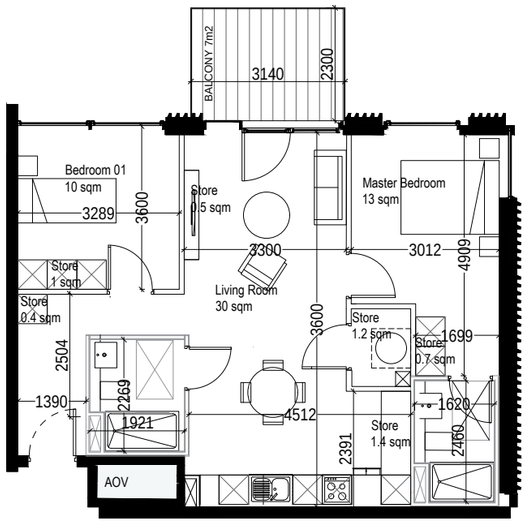

2 Bed Apartment - Type 2D_B (06 units)

SCALE 1:50

UNIT TYPE - 2D_B	
NAME	AREA
BEDROOM 1	13.0 SQM
BEDROOM 2	10 SQM
AGGREGATE BEDROOM AREA	23 SQM
COMBINED KITCHEN / LIVING AREA	34.1 SQM
AGGREGATE STORAGE	6 SQM
PRIVATE AMENITY SPACE	7 SQM
TOTAL APARTMENT AREA	76 SQM

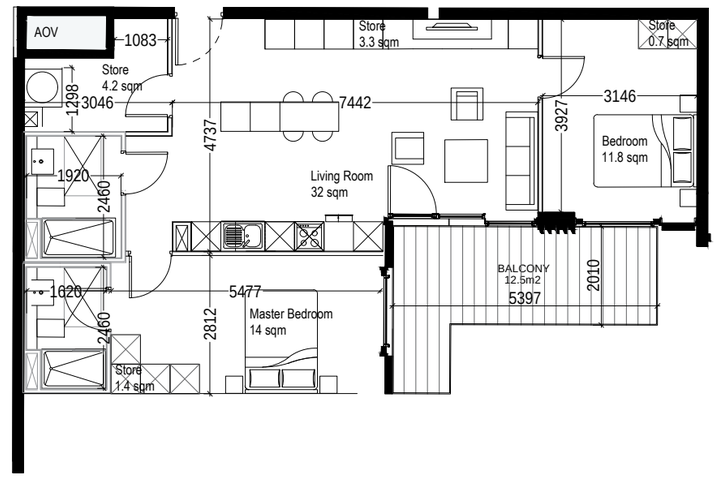

2 Bed Apartment - Type 2E (05 Units)

SCALE 1:50

UNIT TYPE - 2E	
NAME	AREA
MASTER BEDROOM	14 SQM
BEDROOM 1	11.8 SQM
BEDROOM 2	0 SQM
AGGREGATE BEDROOM AREA	25.8 SQM
COMBINED KITCHEN / LIVING AREA	32 SQM
AGGREGATE STORAGE	9.6 SQM
PRIVATE AMENITY SPACE	12.5 SQM
TOTAL APARTMENT AREA	80 SQM

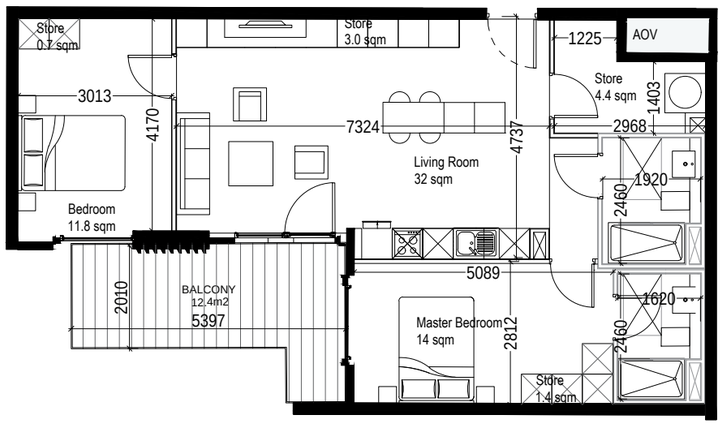

UNIT TYPE - 2E_B	
NAME	AREA
MASTER BEDROOM	14 SQM
BEDROOM 1	11.8 SQM
BEDROOM 2	0
AGGREGATE BEDROOM AREA	25.8 SQM
COMBINED KITCHEN / LIVING AREA	32 SQM
AGGREGATE STORAGE	9.5 SQM
PRIVATE AMENITY SPACE	12.4 SQM
TOTAL APARTMENT AREA	81 SQM

2 Bed Apartment - Type 2E_B (04 Units)
SCALE 1:50

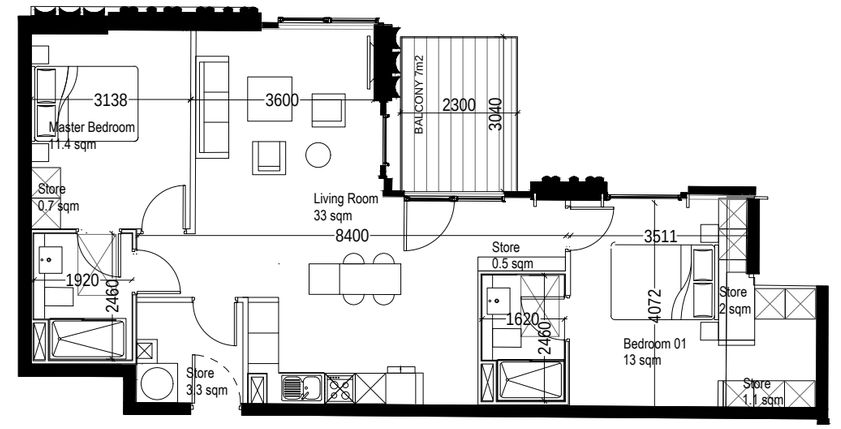

UNIT TYPE - 2F	
NAME	AREA
MASTER BEDROOM	13 SQM
BEDROOM 01	11.4 SQM
BEDROOM 2	0 SQM
AGGREGATE BEDROOM AREA	24.4 SQM
COMBINED KITCHEN / LIVING AREA	33 SQM
AGGREGATE STORAGE	7.6 SQM
PRIVATE AMENITY SPACE	7 SQM
TOTAL APARTMENT AREA	83 SQM

North Aspect Unit

2 Bed Apartment - Type 2F (01 Units)
SCALE 1:50

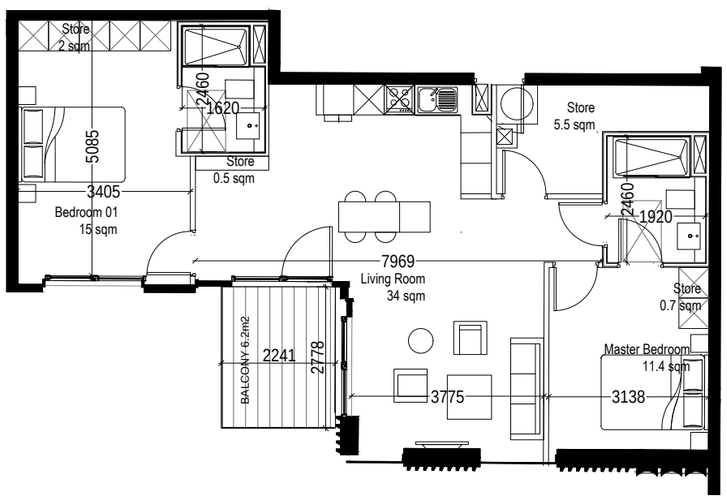

UNIT TYPE - 2G	
NAME	AREA
BEDROOM 1	13.0 SQM
BEDROOM 2	10 SQM
AGGREGATE BEDROOM AREA	23 SQM
COMBINED KITCHEN / LIVING AREA	34.1 SQM
AGGREGATE STORAGE	6 SQM
PRIVATE AMENITY SPACE	7 SQM
TOTAL APARTMENT AREA	76 SQM

2 Bed Apartment - Type 2D_B (06 units)
SCALE 1:50

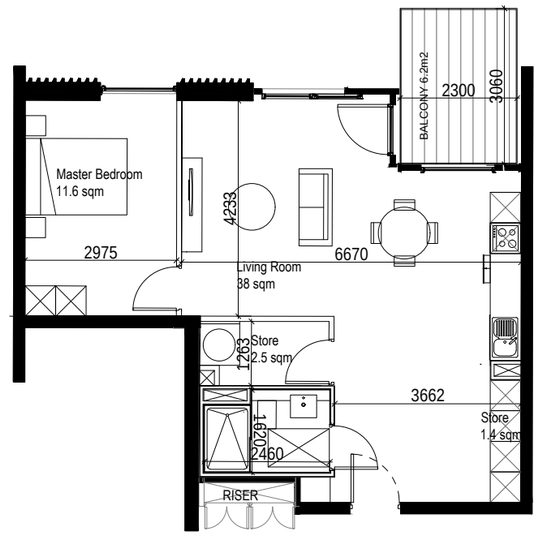

UNIT TYPE - 2G	
NAME	AREA
MASTER BEDROOM	11.6 SQM
BEDROOM 1	0
BEDROOM 2	0
AGGREGATE BEDROOM AREA	11.6 SQM
COMBINED KITCHEN / LIVING AREA	38 SQM
AGGREGATE STORAGE	4.6 SQM
PRIVATE AMENITY SPACE	6.2 SQM
TOTAL APARTMENT AREA	61 SQM

2 Bed Apartment - Type 1G (05 Units)
SCALE 1:50

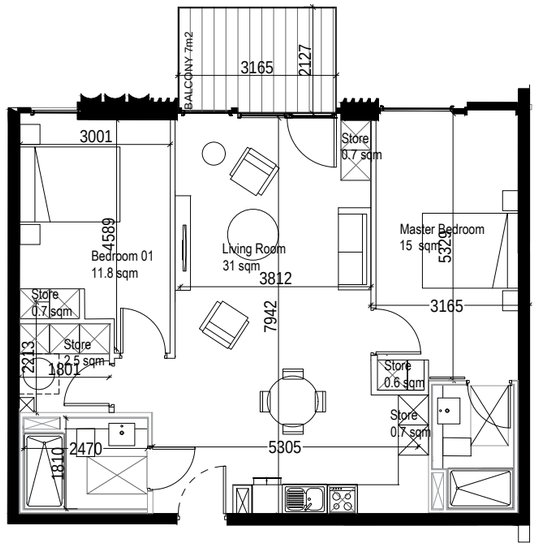

2 Bed Apartment - Type 2C_E (04 Units)

SCALE 1:50

UNIT TYPE - 2C_E	
NAME	AREA
MASTER BEDROOM	15 SQM
BEDROOM 1	11.8 SQM
BEDROOM 2	0
AGGREGATE BEDROOM AREA	26.8 SQM
COMBINED KITCHEN / LIVING AREA	31 SQM
AGGREGATE STORAGE	6.1. SQM
PRIVATE AMENITY SPACE	7 SQM
TOTAL APARTMENT AREA	80 SQM

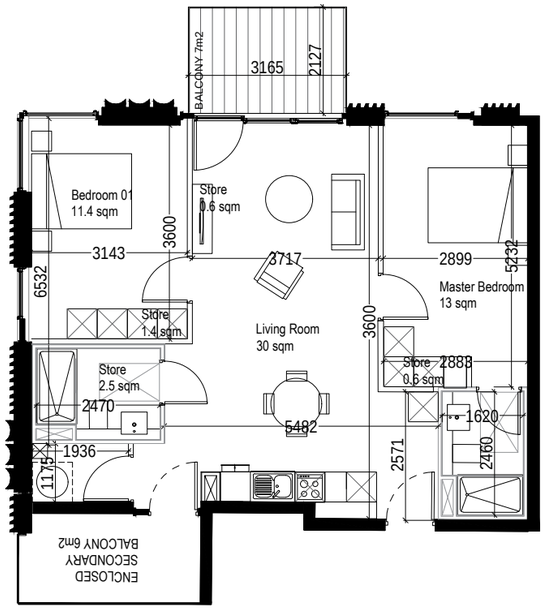

2 Bed Apartment - Type 2C_F (04 Units)

SCALE 1:50

UNIT TYPE - 2C_F	
NAME	AREA
MASTER BEDROOM	13 SQM
BEDROOM 1	11.4 SQM
BEDROOM 2	0 SQM
AGGREGATE BEDROOM AREA	24.4 SQM
COMBINED KITCHEN / LIVING AREA	6 SQM
AGGREGATE STORAGE	3 SQM
PRIVATE AMENITY SPACE	7.2 SQM
TOTAL APARTMENT AREA	76 SQM

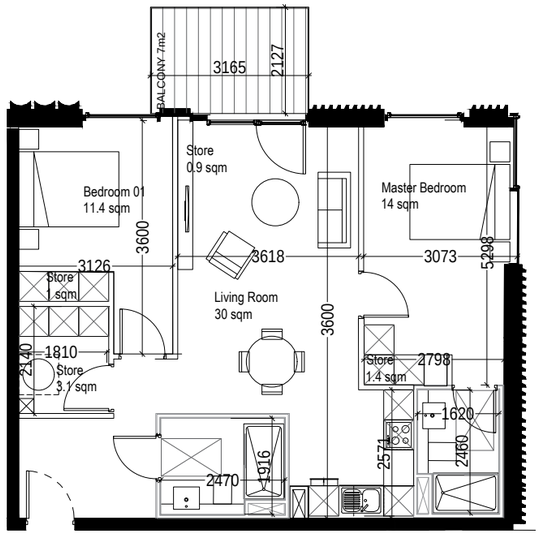

2 Bed Apartment - Type 2C_G (06 units)

SCALE 1:50

UNIT TYPE - 2C_G	
NAME	AREA
MASTER BEDROOM	14 SQM
BEDROOM 01	12 SQM
BEDROOM 2	0
AGGREGATE BEDROOM AREA	26 SQM
COMBINED KITCHEN / LIVING AREA	30 SQM
AGGREGATE STORAGE	6.4 SQM
PRIVATE AMENITY SPACE	7 SQM
TOTAL APARTMENT AREA	79 SQM

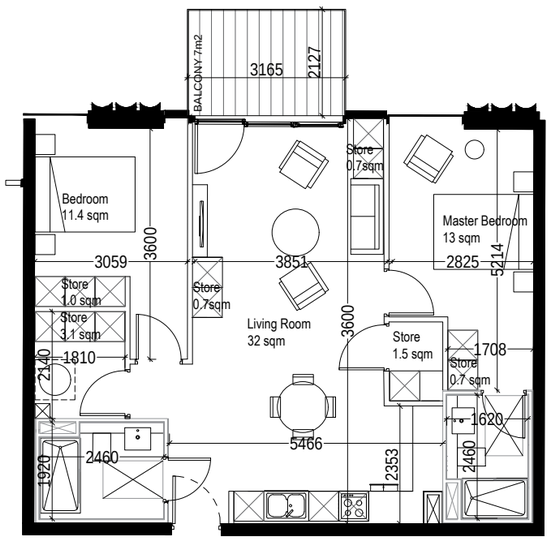

2 Bed Apartment - Type 2C_H (07 Units)

SCALE 1:50

UNIT TYPE - 2C_H	
NAME	AREA
MASTER BEDROOM	13 SQM
BEDROOM 1	11.4 SQM
BEDROOM 2	0 SQM
AGGREGATE BEDROOM AREA	24.4 SQM
COMBINED KITCHEN / LIVING AREA	32 SQM
AGGREGATE STORAGE	7 SQM
PRIVATE AMENITY SPACE	7 SQM
TOTAL APARTMENT AREA	81 SQM

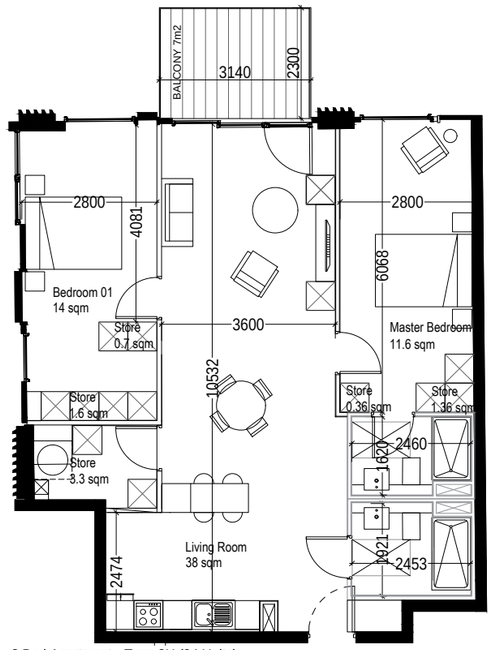

UNIT TYPE - 2H	
NAME	AREA
MASTER BEDROOM	14 SQM
BEDROOM 1	11.6 SQM
BEDROOM 2	0
AGGREGATE BEDROOM AREA	25.6 SQM
COMBINED KITCHEN / LIVING AREA	38 SQM
AGGREGATE STORAGE	8.32 SQM
PRIVATE AMENITY SPACE	12.4 SQM
TOTAL APARTMENT AREA	93 SQM

2 Bed Apartment - Type 2H (04 Units)
SCALE 1:50

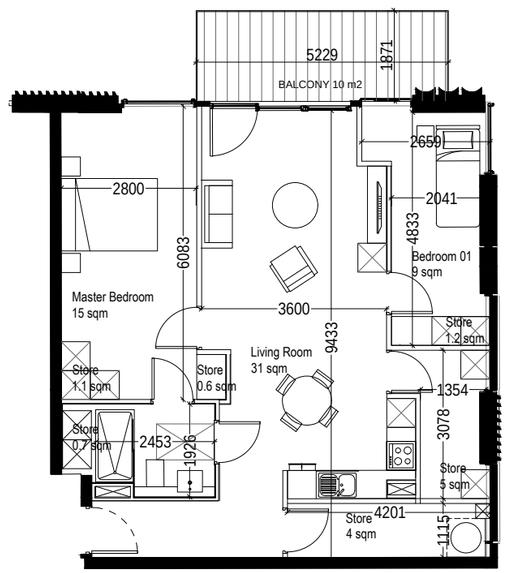

UNIT TYPE - 2H_A	
NAME	AREA
MASTER BEDROOM	15 SQM
BEDROOM 01	9 SQM
BEDROOM 2	0 SQM
AGGREGATE BEDROOM AREA	24 SQM
COMBINED KITCHEN / LIVING AREA	31 SQM
AGGREGATE STORAGE	11.9 SQM
PRIVATE AMENITY SPACE	10 SQM
TOTAL APARTMENT AREA	82 SQM

2 Bed Apartment - Type 2H_A (01 Units)
SCALE 1:50

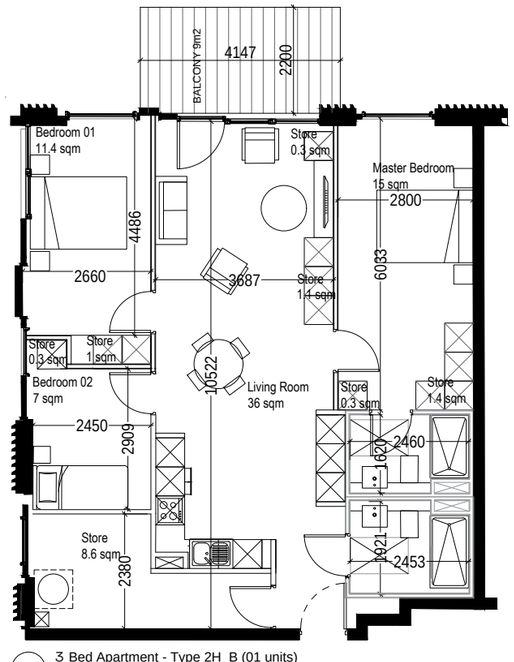

UNIT TYPE - 2H_B	
NAME	AREA
MASTER BEDROOM	15 SQM
BEDROOM 1	11.4 SQM
BEDROOM 2	7.1 SQM
AGGREGATE BEDROOM AREA	33.5 SQM
COMBINED KITCHEN / LIVING AREA	36 SQM
AGGREGATE STORAGE	13 SQM
PRIVATE AMENITY SPACE	9 SQM
TOTAL APARTMENT AREA	98 SQM

3 Bed Apartment - Type 2H_B (01 units)
SCALE 1:50

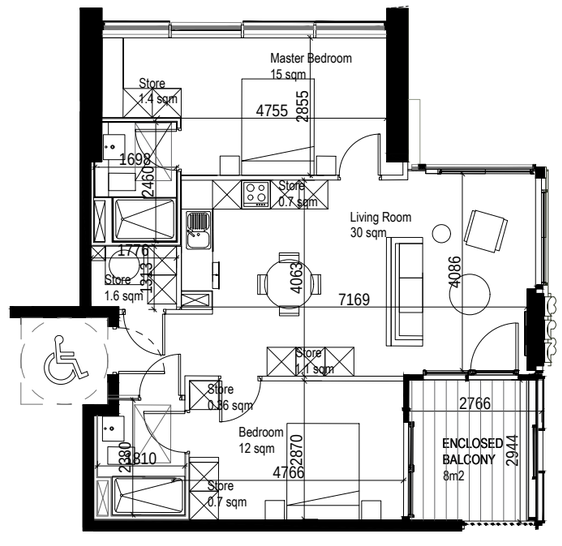

UNIT TYPE - 2K	
NAME	AREA
MASTER BEDROOM	15 SQM
BEDROOM 1	12 SQM
BEDROOM 2	0
AGGREGATE BEDROOM AREA	27 SQM
COMBINED KITCHEN / LIVING AREA	30 SQM
AGGREGATE STORAGE	6 SQM
PRIVATE AMENITY SPACE	8 SQM
TOTAL APARTMENT AREA	76 SQM

2 Bed Apartment - Type 2K (18 Units)
SCALE 1:50

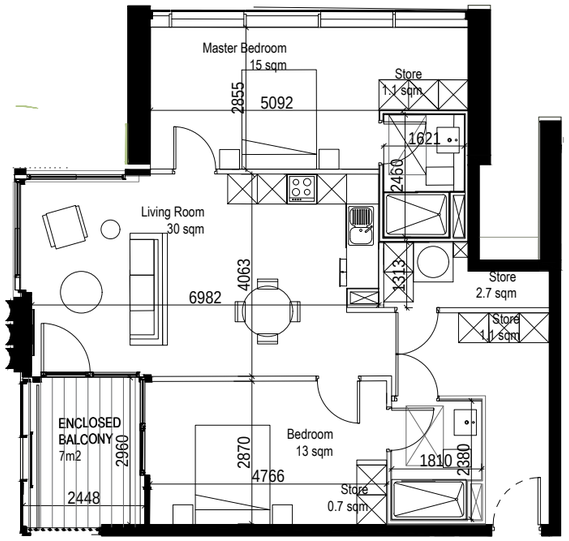

2 Bed Apartment - Type 2K_D (18 Units)
SCALE 1:50

UNIT TYPE - 2K_D	
NAME	AREA
MASTER BEDROOM	15 SQM
BEDROOM 1	13 SQM
BEDROOM 2	0
AGGREGATE BEDROOM AREA	28 SQM
COMBINED KITCHEN / LIVING AREA	30 SQM
AGGREGATE STORAGE	6 SQM
PRIVATE AMENITY SPACE	7 SQM
TOTAL APARTMENT AREA	85 SQM

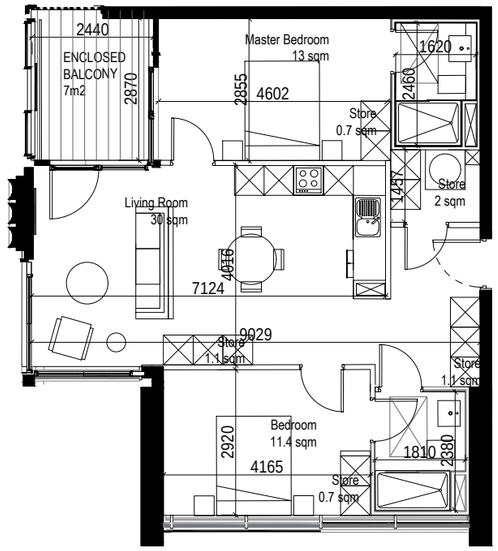

2 Bed Apartment - Type 2K_C (16 Units)
SCALE 1:50

UNIT TYPE - 2K_C	
NAME	AREA
MASTER BEDROOM	13 SQM
BEDROOM 01	11.4 SQM
BEDROOM 2	0 SQM
AGGREGATE BEDROOM AREA	24.4 SQM
COMBINED KITCHEN / LIVING AREA	30 SQM
AGGREGATE STORAGE	6 SQM
PRIVATE AMENITY SPACE	7 SQM
TOTAL APARTMENT AREA	77 SQM

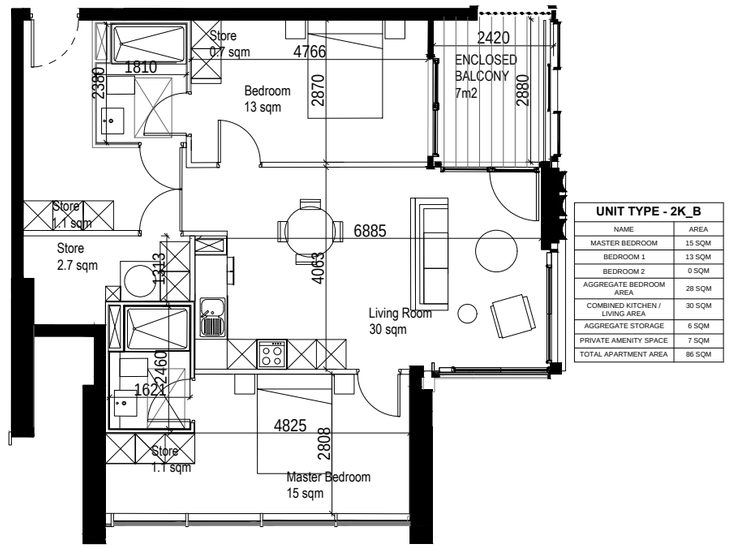

UNIT TYPE - 2K_B	
NAME	AREA
MASTER BEDROOM	15 SQM
BEDROOM 1	13 SQM
BEDROOM 2	0 SQM
AGGREGATE BEDROOM AREA	28 SQM
COMBINED KITCHEN / LIVING AREA	30 SQM
AGGREGATE STORAGE	6 SQM
PRIVATE AMENITY SPACE	7 SQM
TOTAL APARTMENT AREA	86 SQM

2 Bed Apartment - Type 2K_B (16 units)
SCALE 1:50

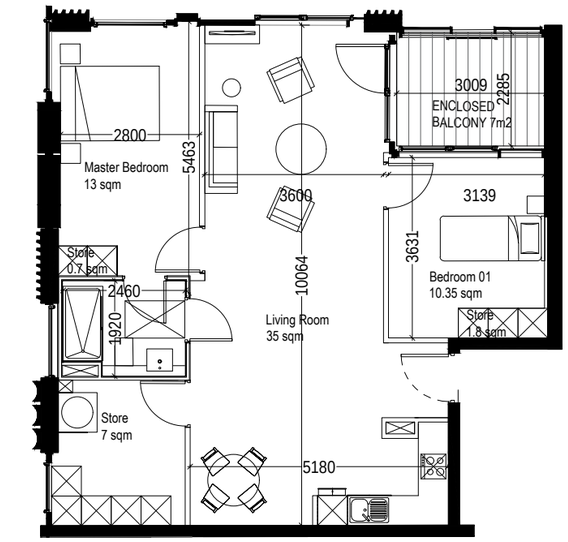

2 Bed Apartment - Type 2U (07 Units)
SCALE 1:50

UNIT TYPE - 2U	
NAME	AREA
MASTER BEDROOM	13 SQM
BEDROOM 1	10.35 SQM
BEDROOM 2	0
AGGREGATE BEDROOM AREA	23.35 SQM
COMBINED KITCHEN / LIVING AREA	35 SQM
AGGREGATE STORAGE	9.5 SQM
PRIVATE AMENITY SPACE	7 SQM
TOTAL APARTMENT AREA	86 SQM

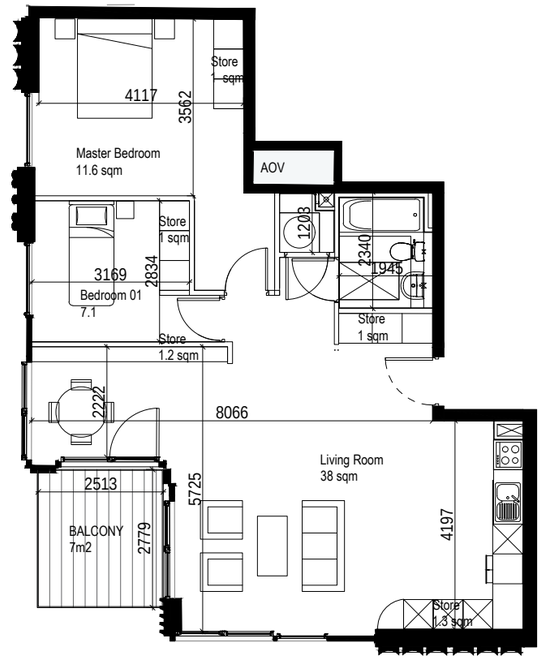

2 Bed Apartment - Type 2P (02 Units)
SCALE 1:50

UNIT TYPE - 2P	
NAME	AREA
MASTER BEDROOM	11.6 SQM
BEDROOM 1	7.1 SQM
BEDROOM 2	0
AGGREGATE BEDROOM AREA	28.7 SQM
COMBINED KITCHEN / LIVING AREA	38 SQM
AGGREGATE STORAGE	6 SQM
PRIVATE AMENITY SPACE	7 SQM
TOTAL APARTMENT AREA	86 SQM

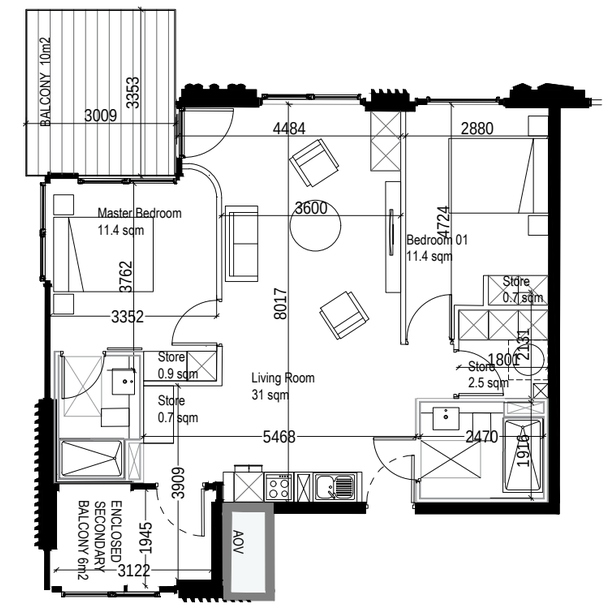

2 Bed Apartment - Type 2K_C (01 Unit)
SCALE 1:50

UNIT TYPE - 2R_C	
NAME	AREA
MASTER BEDROOM	13 SQM
BEDROOM 01	11.4 SQM
BEDROOM 2	0 SQM
AGGREGATE BEDROOM AREA	24.4 SQM
COMBINED KITCHEN / LIVING AREA	30 SQM
AGGREGATE STORAGE	6 SQM
PRIVATE AMENITY SPACE	16 SQM
TOTAL APARTMENT AREA	76 SQM

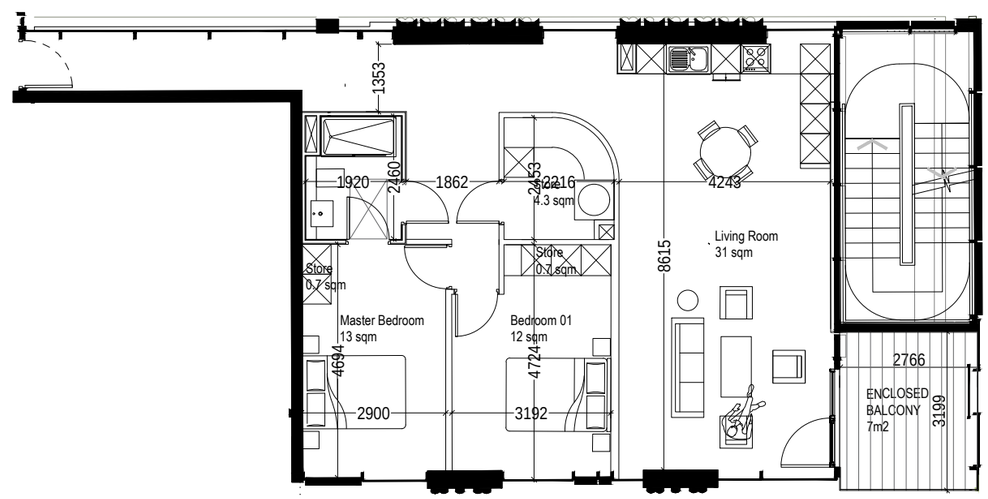

2 Bed Apartment - Type 2K (18 Units)
SCALE 1:50

UNIT TYPE - 2K	
NAME	AREA
MASTER BEDROOM	15 SQM
BEDROOM 1	12 SQM
BEDROOM 2	0
AGGREGATE BEDROOM AREA	27 SQM
COMBINED KITCHEN / LIVING AREA	30 SQM
AGGREGATE STORAGE	6 SQM
PRIVATE AMENITY SPACE	8 SQM
TOTAL APARTMENT AREA	76 SQM

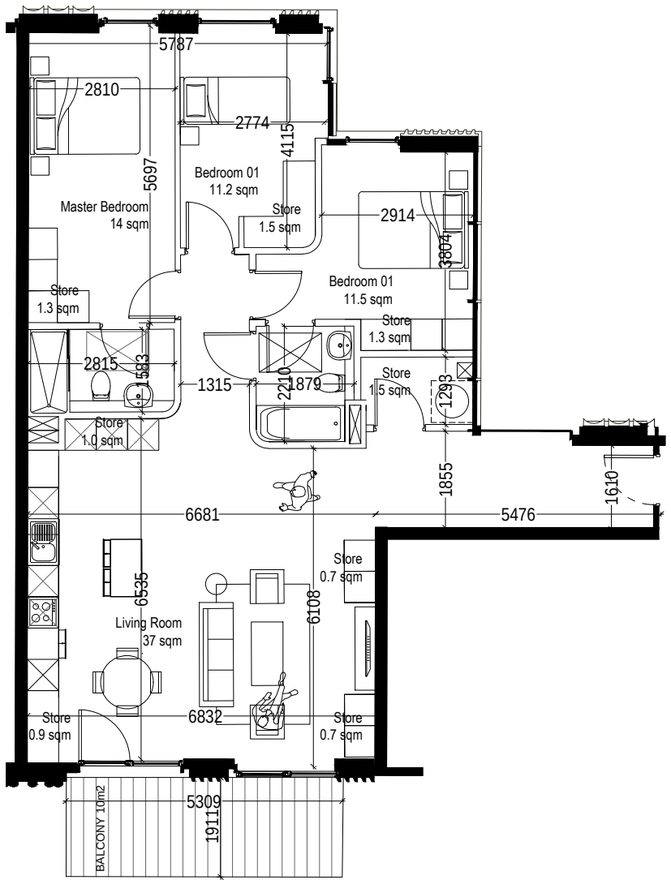

3 Bed Apartment - Type 3A_B (04 Units)
SCALE 1:50

UNIT TYPE - 3A_B	
NAME	AREA
MASTER BEDROOM	14 SQM
BEDROOM 1	11.5 SQM
BEDROOM 2	11.2 SQM
AGGREGATE BEDROOM AREA	36.7 SQM
COMBINED KITCHEN / LIVING AREA	37 SQM
AGGREGATE STORAGE	9 SQM
PRIVATE AMENITY SPACE	10 SQM
TOTAL APARTMENT AREA	113 SQM

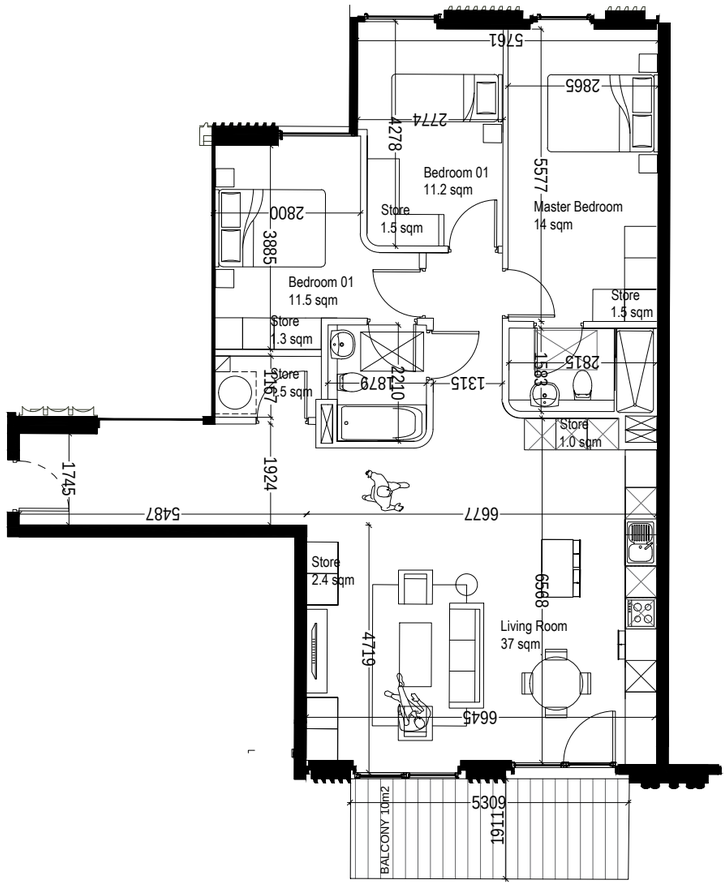

3 Bed Apartment - Type 3A (06 Units)
SCALE 1:50

UNIT TYPE - 3A	
NAME	AREA
MASTER BEDROOM	14 SQM
BEDROOM 1	11.5 SQM
BEDROOM 2	11.2 SQM
AGGREGATE BEDROOM AREA	36.7 SQM
COMBINED KITCHEN / LIVING AREA	37 SQM
AGGREGATE STORAGE	9.2 SQM
PRIVATE AMENITY SPACE	10 SQM
TOTAL APARTMENT AREA	114 SQM

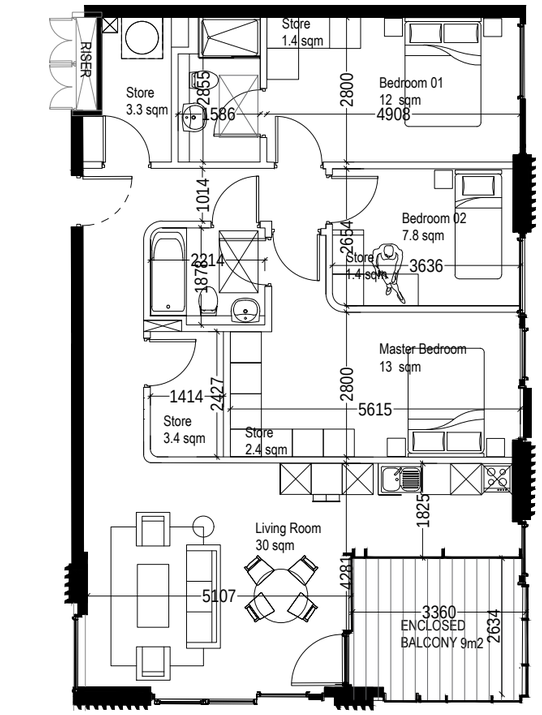

3 Bed Apartment - Type 3D (06 Units)
SCALE 1:50

UNIT TYPE - 3D	
NAME	AREA
MASTER BEDROOM	13 SQM
BEDROOM 1	12 SQM
BEDROOM 2	7.8 SQM
AGGREGATE BEDROOM AREA	36.7 SQM
COMBINED KITCHEN / LIVING AREA	32.8 SQM
AGGREGATE STORAGE	9 SQM
PRIVATE AMENITY SPACE	10 SQM
TOTAL APARTMENT AREA	102 SQM

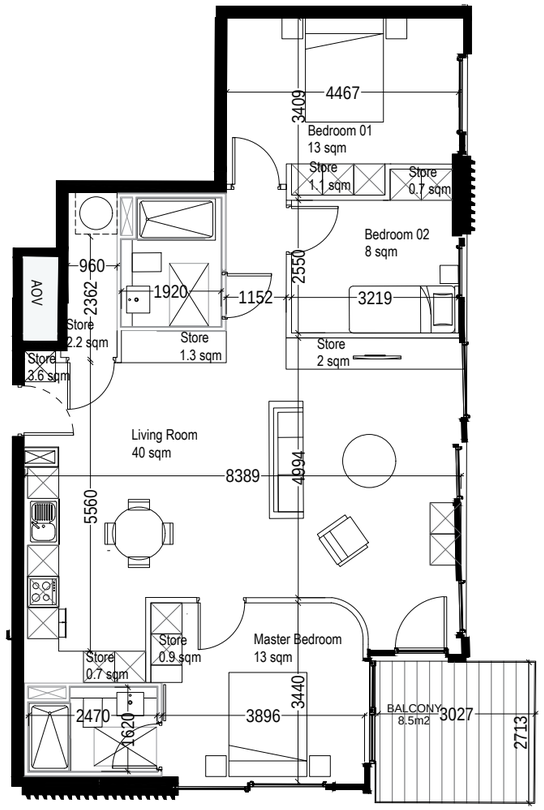

3 Bed Apartment - Type 3G (04 Units)
SCALE 1:50

UNIT TYPE - 3G	
NAME	AREA
MASTER BEDROOM	13 SQM
BEDROOM 1	13 SQM
BEDROOM 2	8 SQM
AGGREGATE BEDROOM AREA	34 SQM
COMBINED KITCHEN / LIVING AREA	40 SQM
AGGREGATE STORAGE	9 SQM
PRIVATE AMENITY SPACE	8.5 SQM
TOTAL APARTMENT AREA	105 SQM

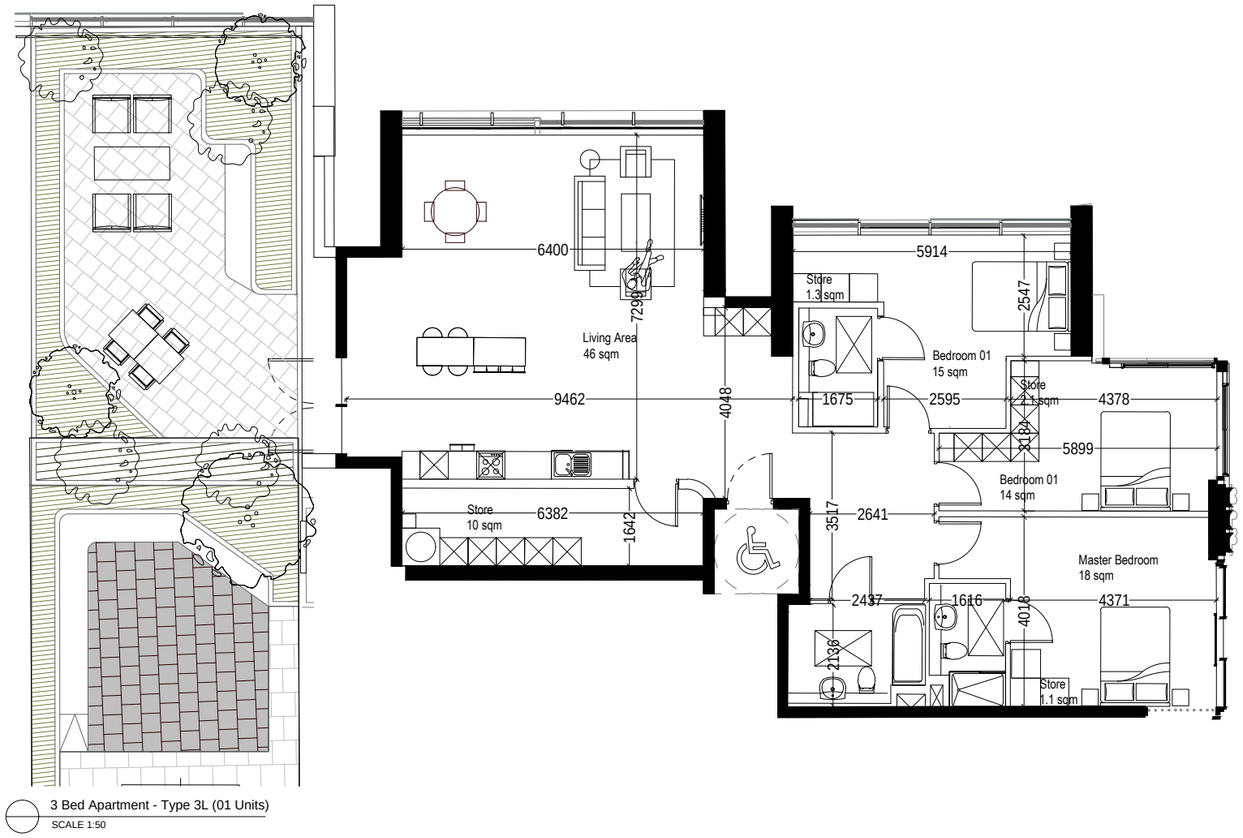

3 Bed Apartment - Type 3L (01 Units)
SCALE 1:50

UNIT TYPE - 3L	
NAME	AREA
MASTER BEDROOM	18 SQM
BEDROOM 1	15 SQM
BEDROOM 2	14 SQM
AGGREGATE BEDROOM AREA	47 SQM
COMBINED KITCHEN / LIVING AREA	46 SQM
AGGREGATE STORAGE	15.2 SQM
PRIVATE AMENITY SPACE	19 SQM
TOTAL APARTMENT AREA	155 SQM

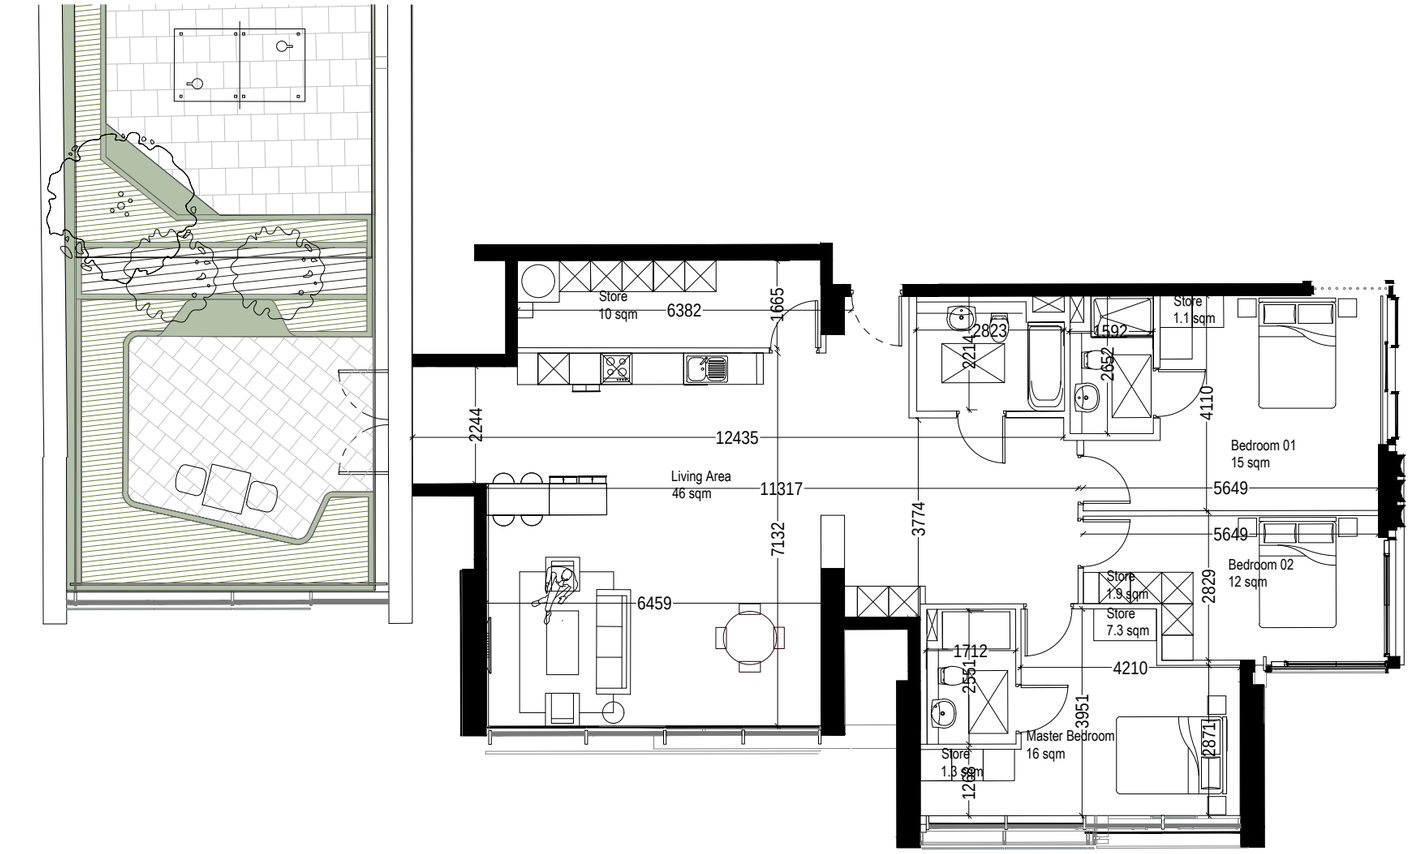

UNIT TYPE - 3M	
NAME	AREA
MASTER BEDROOM	18 SQM
BEDROOM 1	15 SQM
BEDROOM 2	14 SQM
AGGREGATE BEDROOM AREA	47 SQM
COMBINED KITCHEN / LIVING AREA	46 SQM
AGGREGATE STORAGE	14 SQM
PRIVATE AMENITY SPACE	19 SQM
TOTAL APARTMENT AREA	152 SQM

3 Bed Apartment - Type 3M (01 Units)

SCALE 1:50

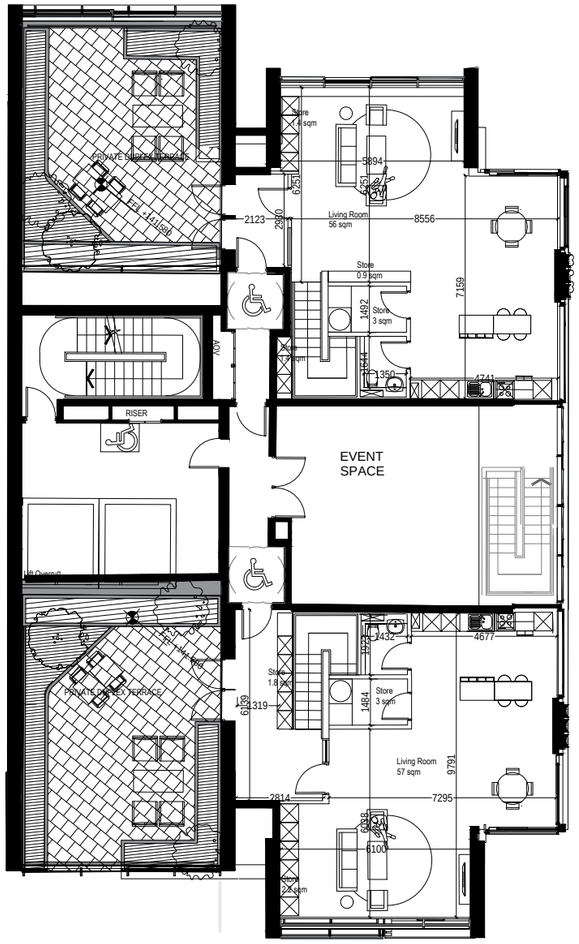

3 Bed Duplex - Type 3O (02 Units)
SCALE 1:50

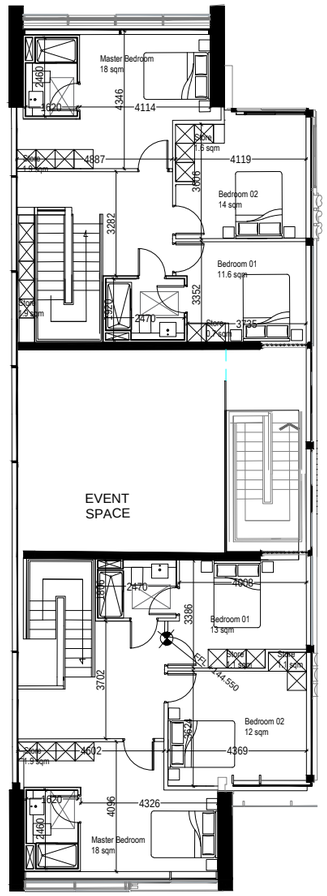

3 Bed Duplex - Type 3O
SCALE 1:50

UNIT TYPE - 3O	
NAME	AREA
MASTER BEDROOM	18 SQM
BEDROOM 1	11.6 SQM
BEDROOM 2	14 SQM
AGGREGATE BEDROOM AREA	43.6 SQM
COMBINED KITCHEN / LIVING AREA	56 SQM
AGGREGATE STORAGE	11.9 SQM
PRIVATE AMENITY SPACE	52 SQM
TOTAL APARTMENT AREA	171 SQM

UNIT TYPE - 3O_B	
NAME	AREA
MASTER BEDROOM	18 SQM
BEDROOM 1	13 SQM
BEDROOM 2	12 SQM
AGGREGATE BEDROOM AREA	43.6 SQM
COMBINED KITCHEN / LIVING AREA	56 SQM
AGGREGATE STORAGE	11.9 SQM
PRIVATE AMENITY SPACE	52 SQM
TOTAL APARTMENT AREA	175 SQM

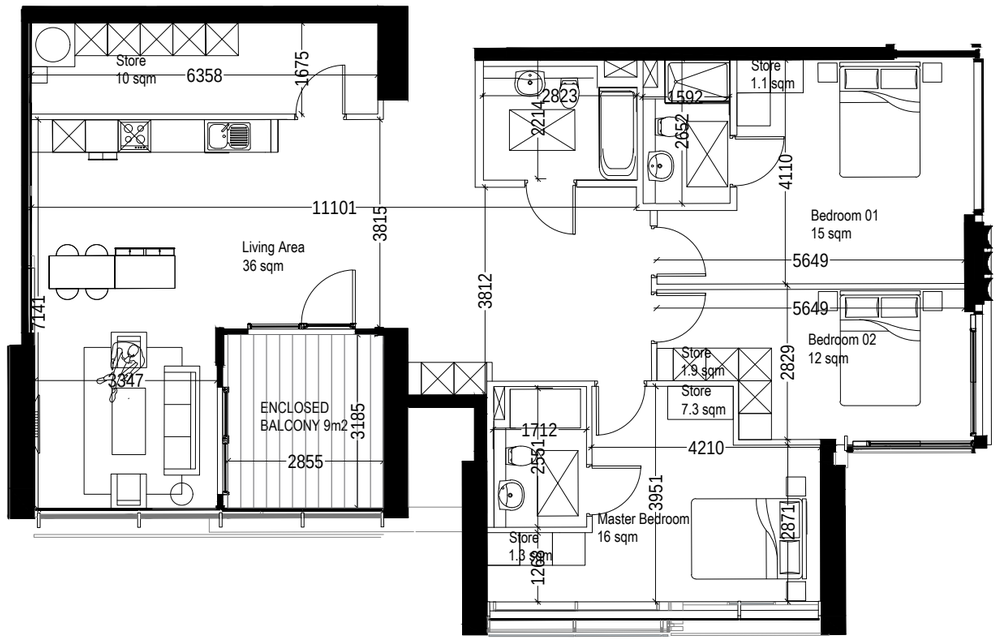

UNIT TYPE - 3M_B	
NAME	AREA
MASTER BEDROOM	18 SQM
BEDROOM 1	15 SQM
BEDROOM 2	14 SQM
AGGREGATE BEDROOM AREA	47 SQM
COMBINED KITCHEN / LIVING AREA	36 SQM
AGGREGATE STORAGE	14 SQM
PRIVATE AMENITY SPACE	21.6 SQM
TOTAL APARTMENT AREA	144 SQM

3 Bed Apartment - Type 3M_B (01 Units)
SCALE 1:50

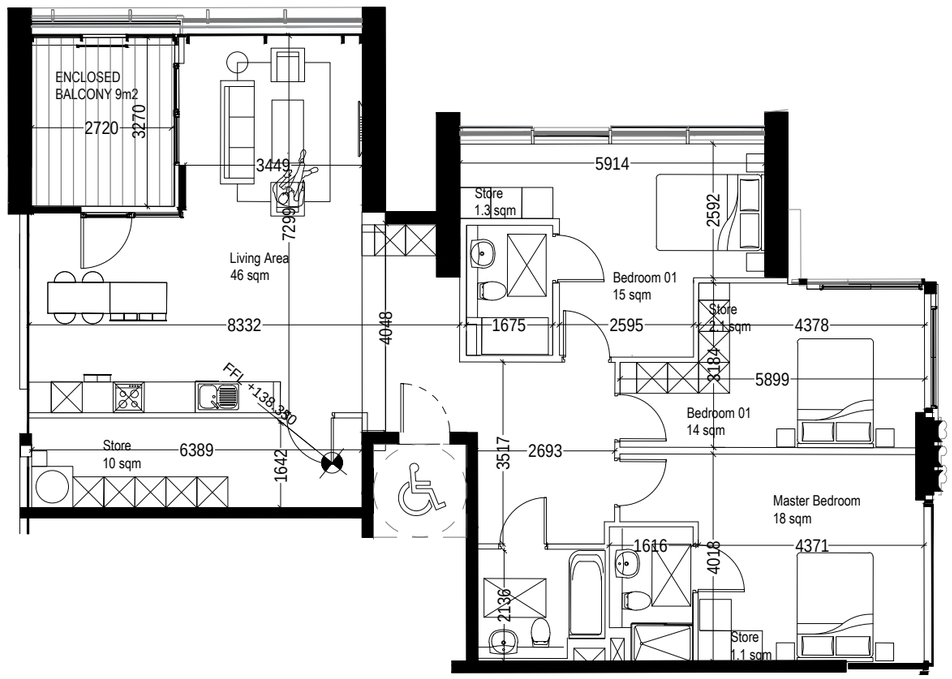

UNIT TYPE - 3L_B	
NAME	AREA
MASTER BEDROOM	18 SQM
BEDROOM 1	15 SQM
BEDROOM 2	14 SQM
AGGREGATE BEDROOM AREA	47 SQM
COMBINED KITCHEN / LIVING AREA	46 SQM
AGGREGATE STORAGE	15.2 SQM
PRIVATE AMENITY SPACE	9 SQM
TOTAL APARTMENT AREA	143 SQM

3 Bed Apartment - Type 3L_B (01 Unit)
SCALE 1:50

06

APPENDIX C - DUAL ASPECT FLOOR PLANS

- PL_P0399

NOTE
ALL DIMENSIONS TO BE CHECKED ON SITE.
NO DIMENSIONS TO BE SCALED FROM THIS DRAWING
THIS DRAWING IS TO BE READ IN CONJUNCTION WITH
RELEVANT CONSULTANTS DRAWINGS

1 **-01 FFL Dual Aspect**
1 : 200

REV	DATE	DESCRIPTION	INITIALS

PLANNING

Henry J Lyons

Architecture + Interiors
henrylyons.com
+353 1 888 3333
info@henrylyons.com
51-54 Pearse Street
Dublin D02 KA68

CLIENT
BOWBECK DAC

[Enter Project Address]
PROJECT
GOLF LANE

DATE	25/03/20
SCALE	1 : 200 @A0
DRAWN	LMD, AF
CHECKED	GS

DRAWING
Level -01 Dual Aspect

HJL JOB No.	DRAWING NUMBER
90 - 950292	PL_P0399

DRAWING STATUS: ISSUED FOR PLANNING
REVISION

COPYRIGHTS

- PL_P0400

NOTE
ALL DIMENSIONS TO BE CHECKED ON SITE
NO DIMENSIONS TO BE SCALED FROM THIS DRAWING
THIS DRAWING IS TO BE READ IN CONJUNCTION WITH
RELEVANT CONSULTANTS DRAWINGS

Dual Aspect Legend
- Dual Aspect
- L unit
- Single Aspect

BUCK ROAD SOUTH

TERRACED GARDENS
COMMUNITY AREA
CENTRAL PLAZA
PODIUM
RESIDENTIAL COURTYARD SECONDARY AMENITY SPACE
GARDEN
GREEN SPINE ALONG MONKSTOWN AVENUE BOULEVARD
GREAT LAWN
STREETSCAPE
LOBBY
CRÈCHE
GYM
SHOP
A1
A2
A3

1 **00 FFL GA Dual Aspect**
1 : 200

REV	DATE	DESCRIPTION	CHK'D	APP'D
		PLANNING		

Henry J Lyons

Architecture + Interiors
henryjlyons.com
+353 1 888 3333
info@henryjlyons.com
51-54 Pearse Street
Dublin D02 KA66

CLIENT
BOWBECK DAC
[Enter Project Address]
PROJECT
GOLF LANE

DATE	25/02/20
SCALE	1 : 200 @A0
DRAWN	LMD, AF
CHECKED	GS

DRAWING
Level 00 Dual Aspect

H.J. JOB No.	DRAWING NUMBER
90 - 950292	PL_P0400

DRAWING STATUS: ISSUED FOR PLANNING
REVISION

COPYRIGHTS

- PL_P0401

NOTE
ALL DIMENSIONS TO BE CHECKED ON SITE.
NO DIMENSIONS TO BE SCALED FROM THIS DRAWING
THIS DRAWING IS TO BE READ IN CONJUNCTION WITH
RELEVANT CONSULTANTS DRAWINGS

Dual Aspect Legend
- Dual Aspect
- L unit
- Single Aspect

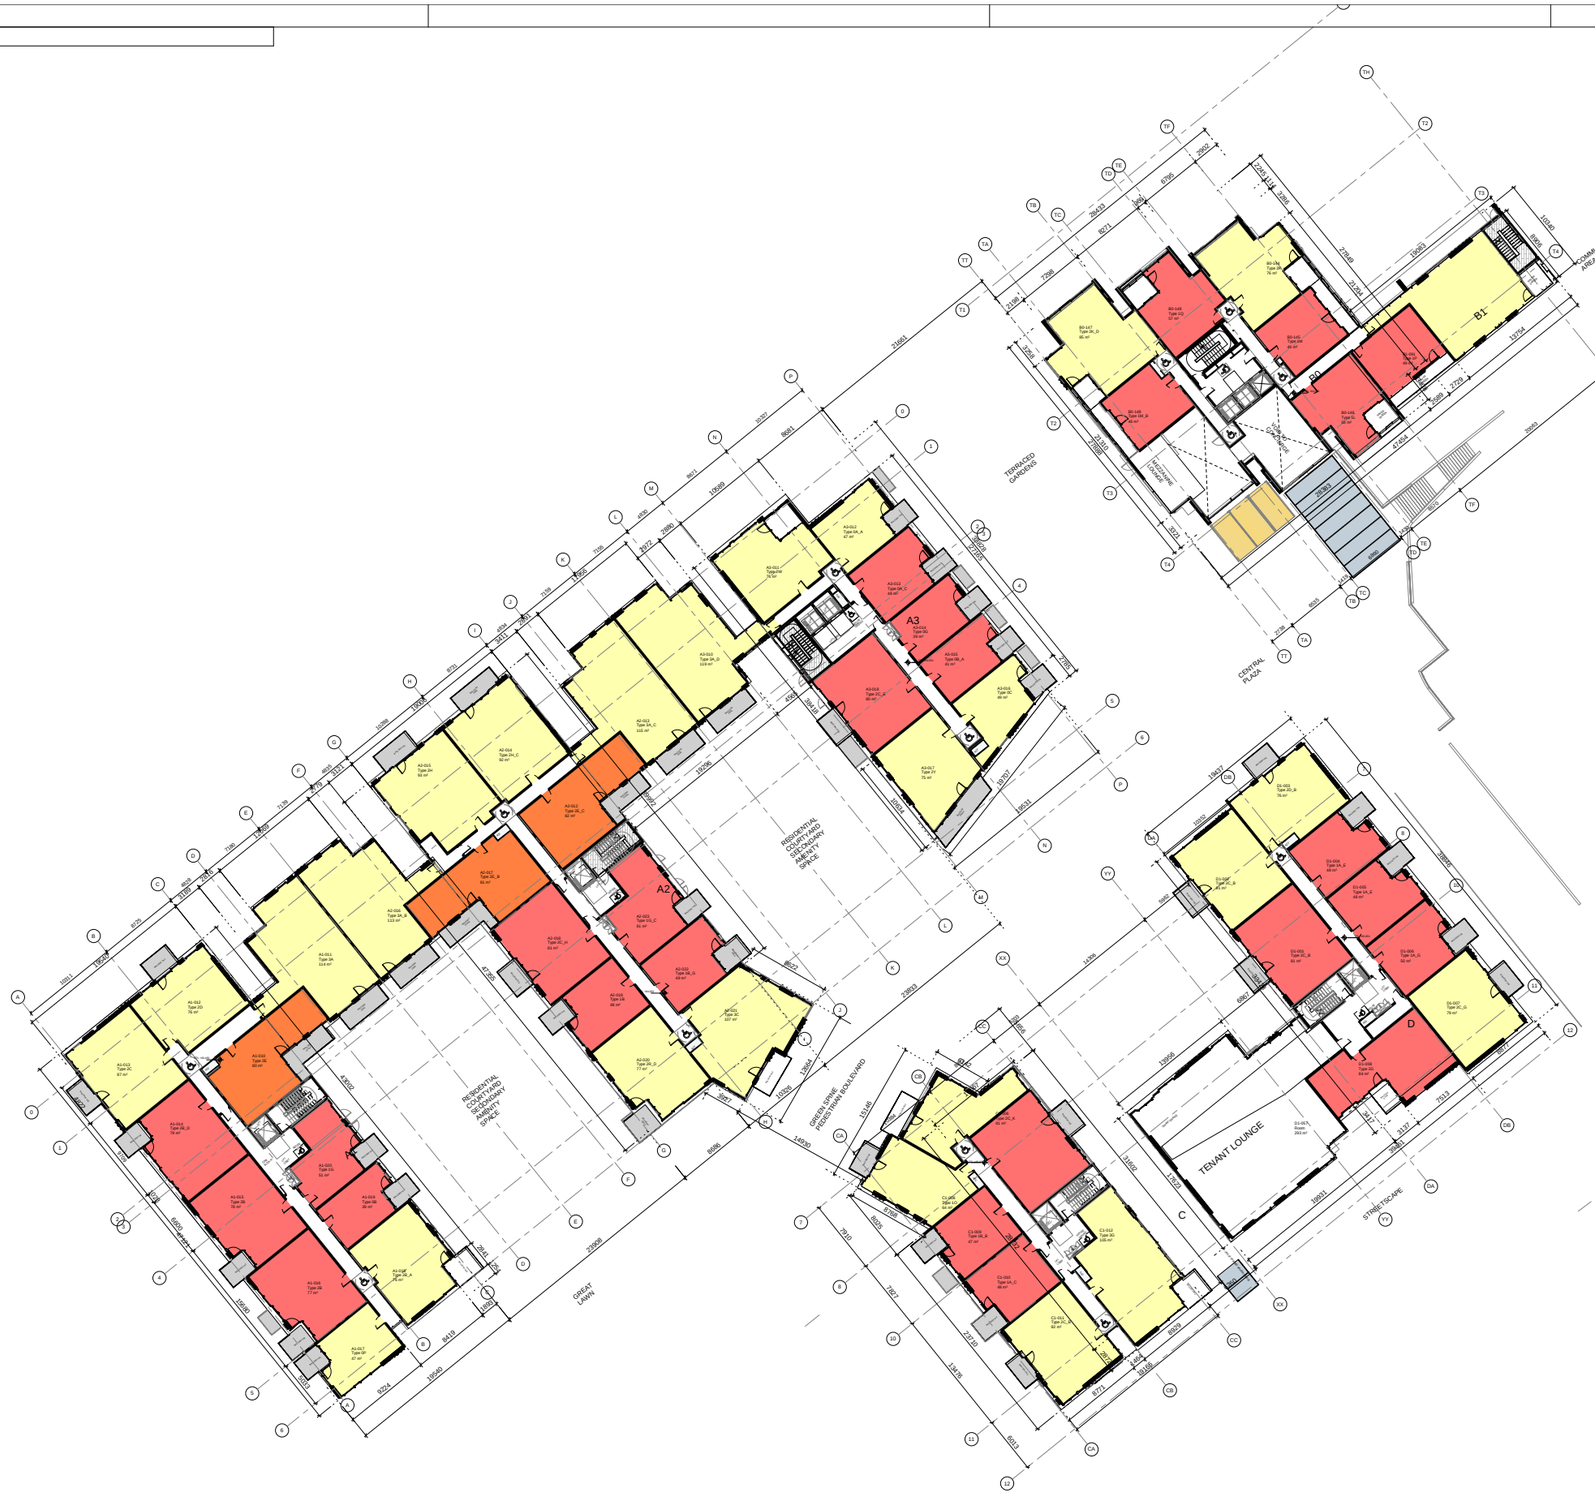

1 **01 FFL Dual Aspect**
1 : 200

REV	DATE	DESCRIPTION	CHECKED
		PLANNING	

Henry J Lyons

Architecture + Interiors
henryjlyons.com
+353 1 898 3333
info@henryjlyons.com
53-54 Pearse Street
Dublin D02 KA66

CLIENT
BOWBECK DAC
[Enter Project Address]
PROJECT
GOLF LANE

DATE	25/02/20
SCALE	1 : 200 @A0
DRAWN	LMD, AF
CHECKED	GS

DRAWING
Level 01 Dual Aspect

H.L.J.OB No.	DRAWING NUMBER
90 - 950292	PL_P0401

DRAWING STATUS	REVISION
ISSUED FOR PLANNING	

COPYRIGHT©

- PL_P0402

NOTE
ALL DIMENSIONS TO BE CHECKED ON SITE.
NO DIMENSIONS TO BE SCALED FROM THIS DRAWING
THIS DRAWING IS TO BE READ IN CONJUNCTION WITH
RELEVANT CONSULTANTS DRAWINGS

Dual Aspect Legend
- Dual Aspect
- L unit
- Single Aspect

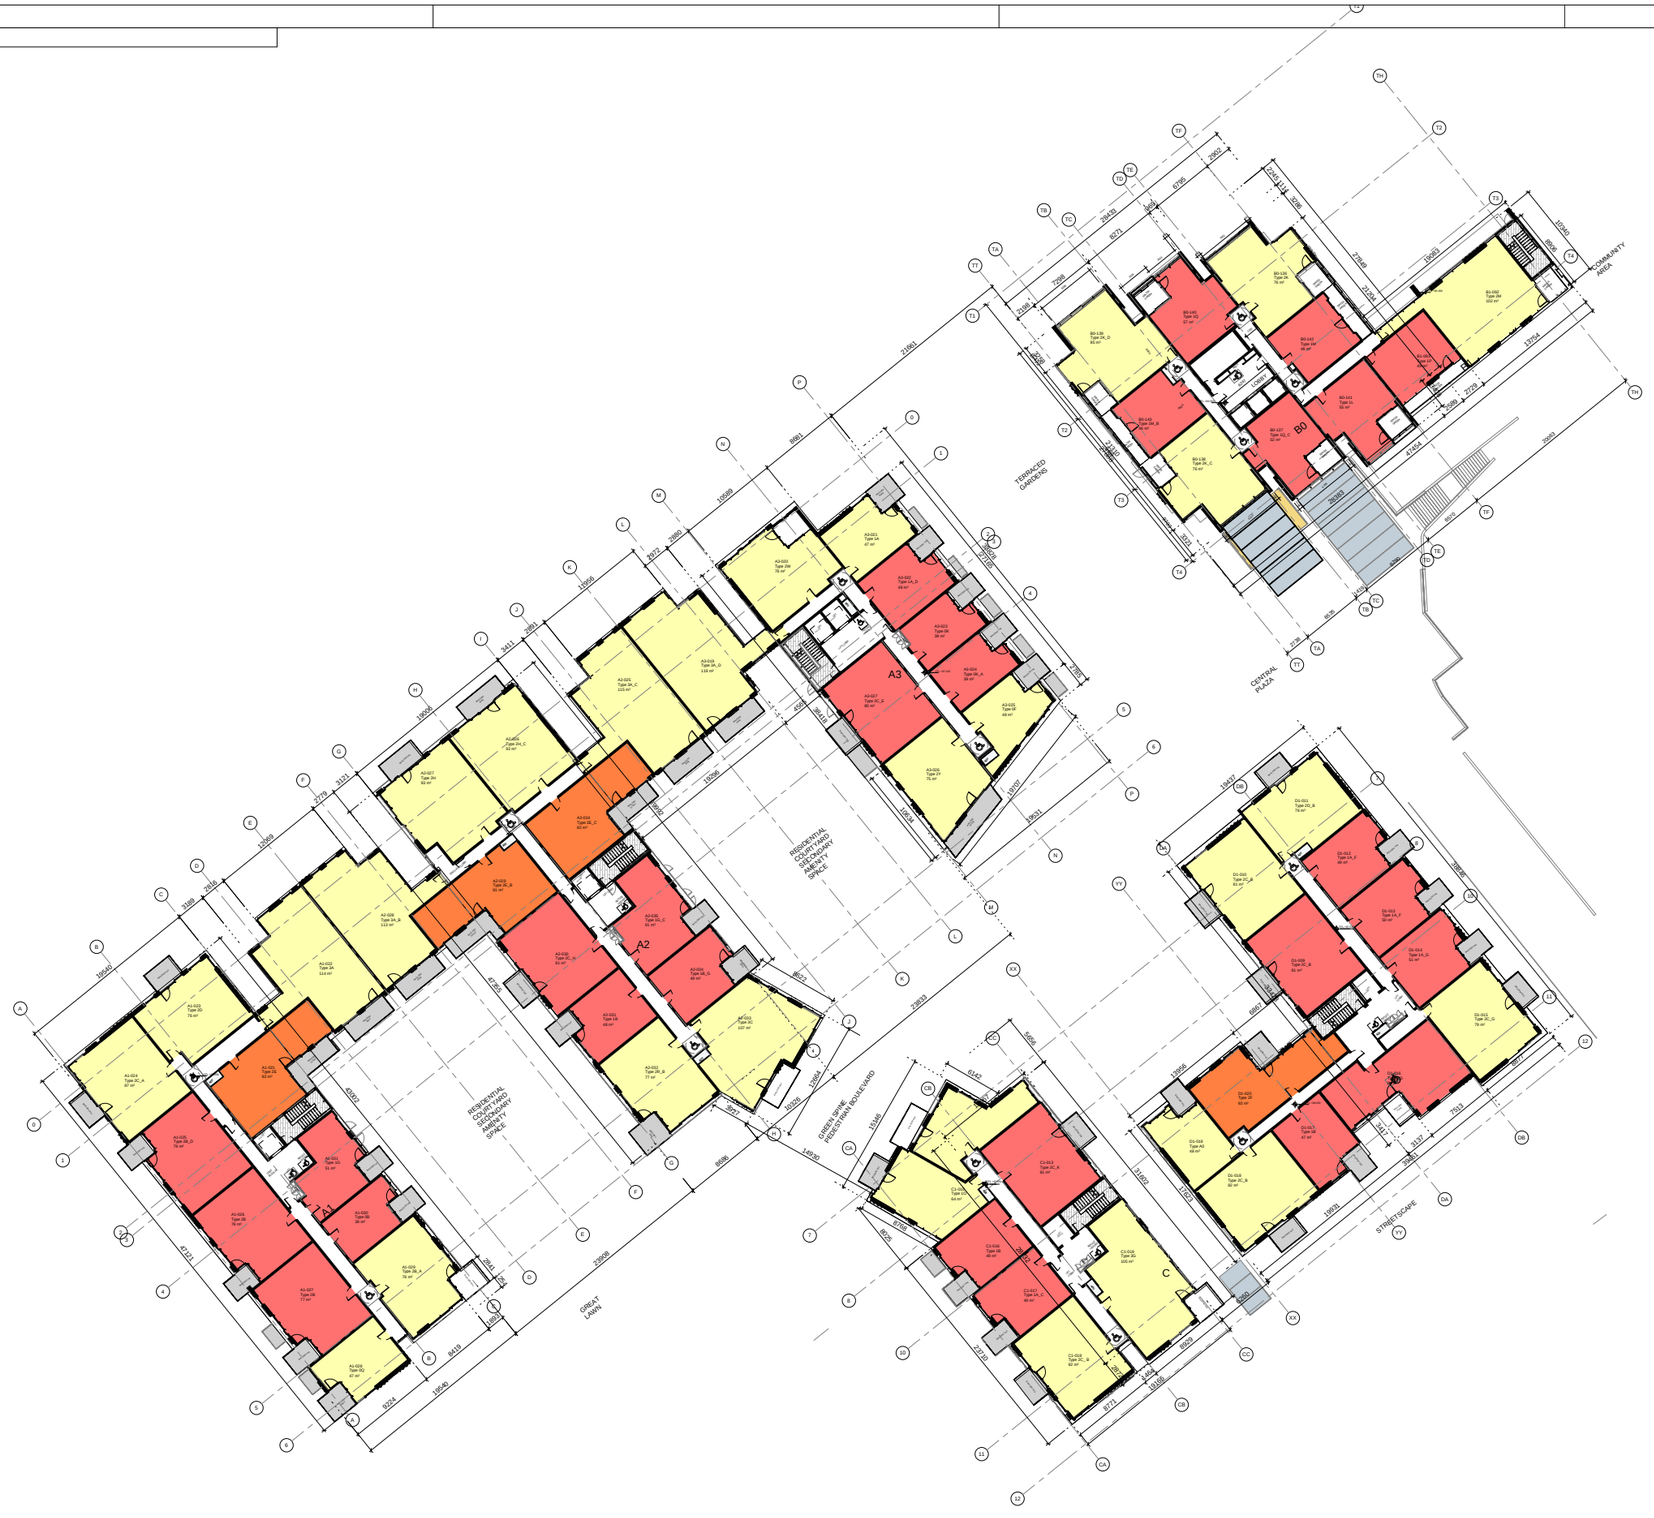

1 **02 FFL Dual Aspect**
1 : 200

PLANNING

Henry J Lyons

Architecture + Interiors
henrylyons.com
+353 1 888 3333
info@henrylyons.com
51-54 Pearse Street
Dublin D02 KA66

CLIENT
BOWBECK DAC

[Enter Project Address]

PROJECT
GOLF LANE

DATE	25/02/20
SCALE	1 : 200 @A0
DRAWN	LMD, AF
CHECKED	GS

DRAWING
Level 02 Dual Aspect

FILE JOB No.	DRAWING NUMBER
90 - 950292	PL_P0402

DRAWING STATUS
ISSUED FOR PLANNING

REVISION

COPYRIGHTS

- PL_P0403

NOTE
ALL DIMENSIONS TO BE CHECKED ON SITE.
NO DIMENSIONS TO BE SCALED FROM THIS DRAWING
THIS DRAWING IS TO BE READ IN CONJUNCTION WITH
RELEVANT CONSULTANTS DRAWINGS

Dual Aspect Legend

- Dual Aspect
- L unit
- Single Aspect

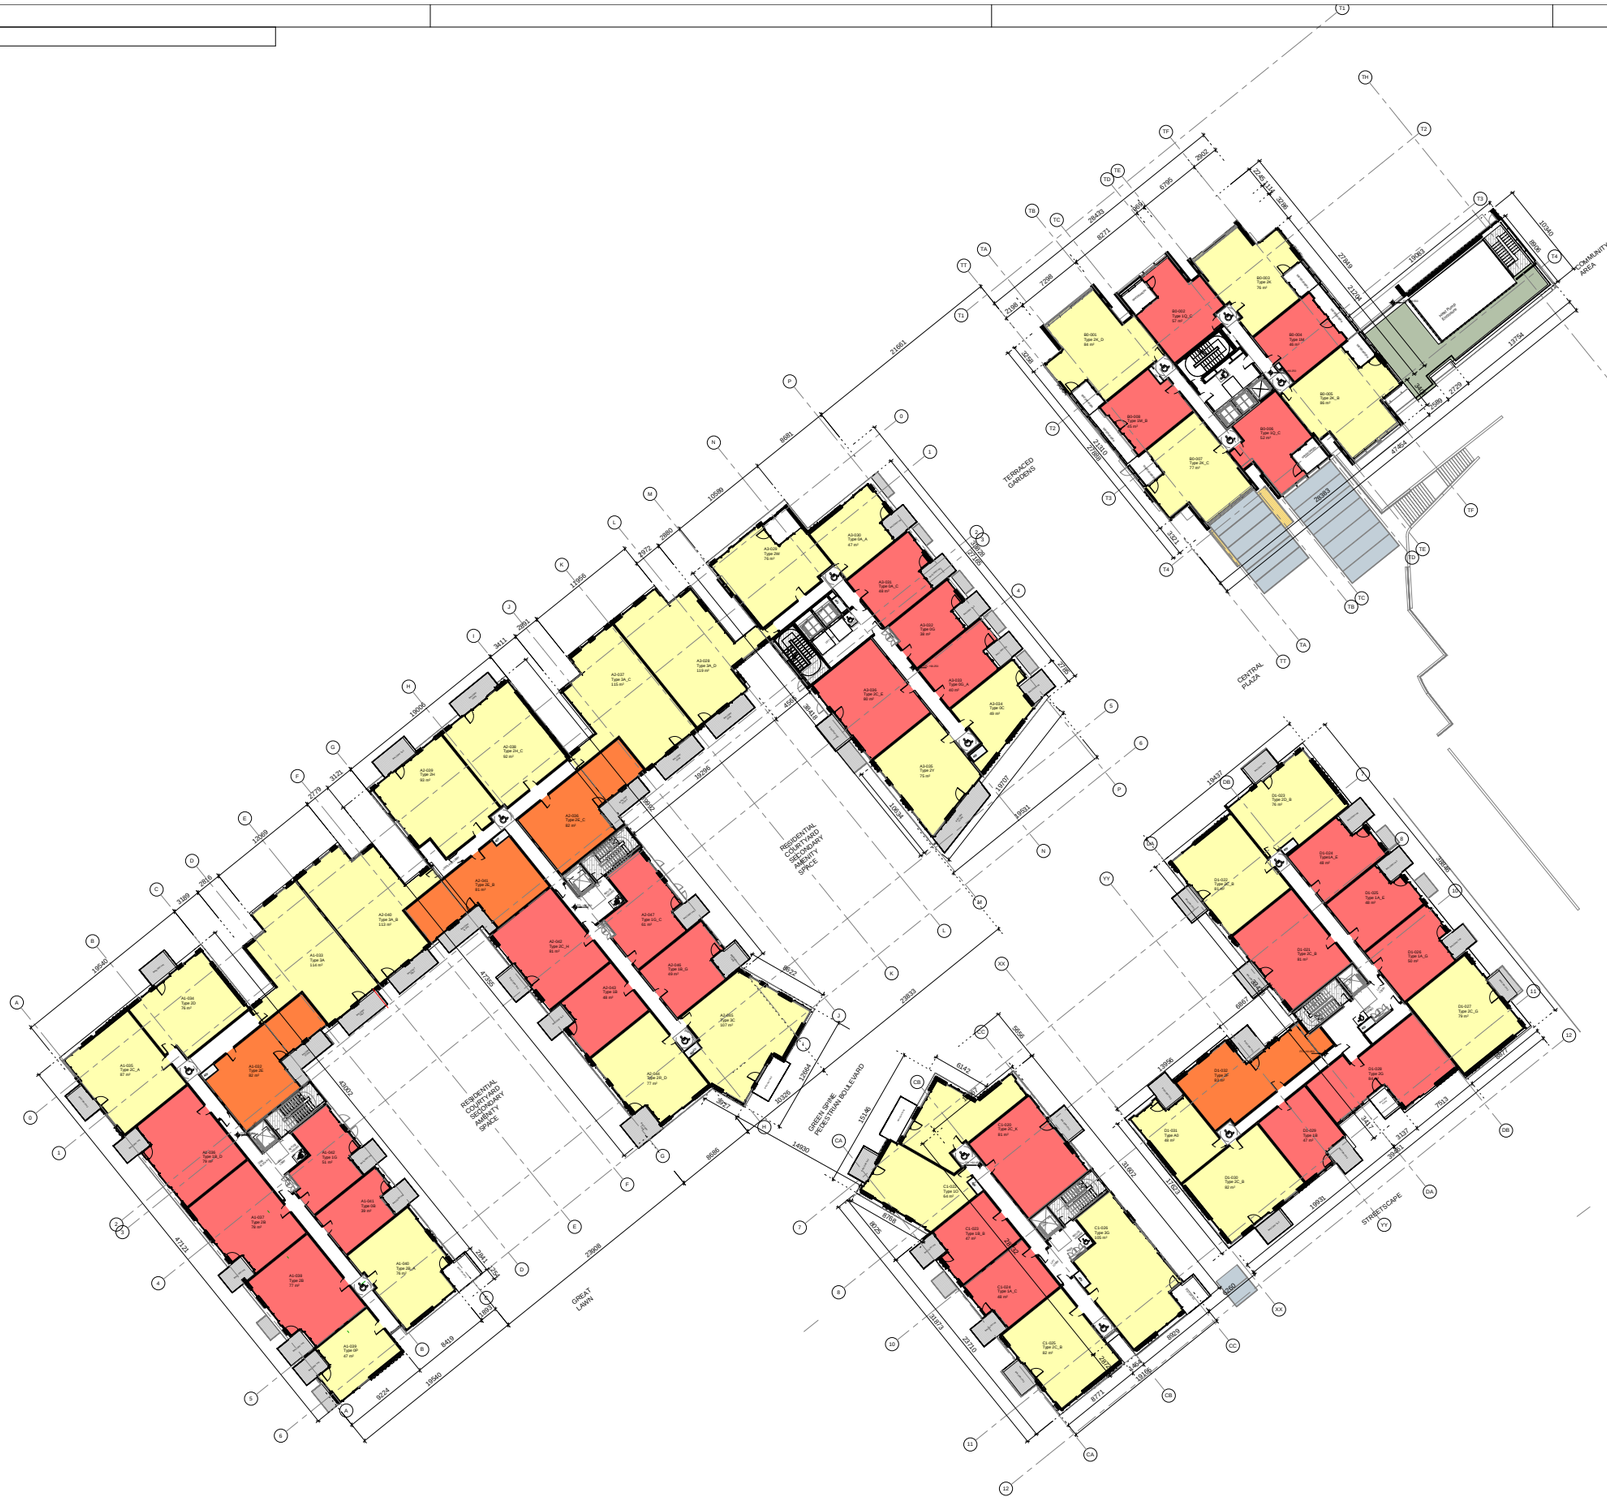

1 **03 FFL Dual Aspect**
1 : 200

REV	DATE	DESCRIPTION	DRAWN

PLANNING

Henry J Lyons

Architecture + Interiors
henrylyons.com
+353 1 898 3333
info@henrylyons.com
52-54 Pearse Street
Dublin D02 KA68

CLIENT
BOWBECK DAC

[Enter Project Address]

PROJECT
GOLF LANE

DATE	25/03/20
SCALE	1 : 200 @A0
DRAWN	LMD, AF
CHECKED	GS

DRAWING
Level 03 Dual Aspect

H.J. JOB No.	DRAWING NUMBER
90 - 950292	PL_P0403

DRAWING STATUS: ISSUED FOR PLANNING
REVISION:

COPYRIGHT ©

- PL_P0405

NOTE
ALL DIMENSIONS TO BE CHECKED ON SITE
NO DIMENSIONS TO BE SCALED FROM THIS DRAWING
THIS DRAWING IS TO BE READ IN CONJUNCTION WITH
RELEVANT CONSULTANTS DRAWINGS

Dual Aspect Legend
Dual Aspect
Single Aspect

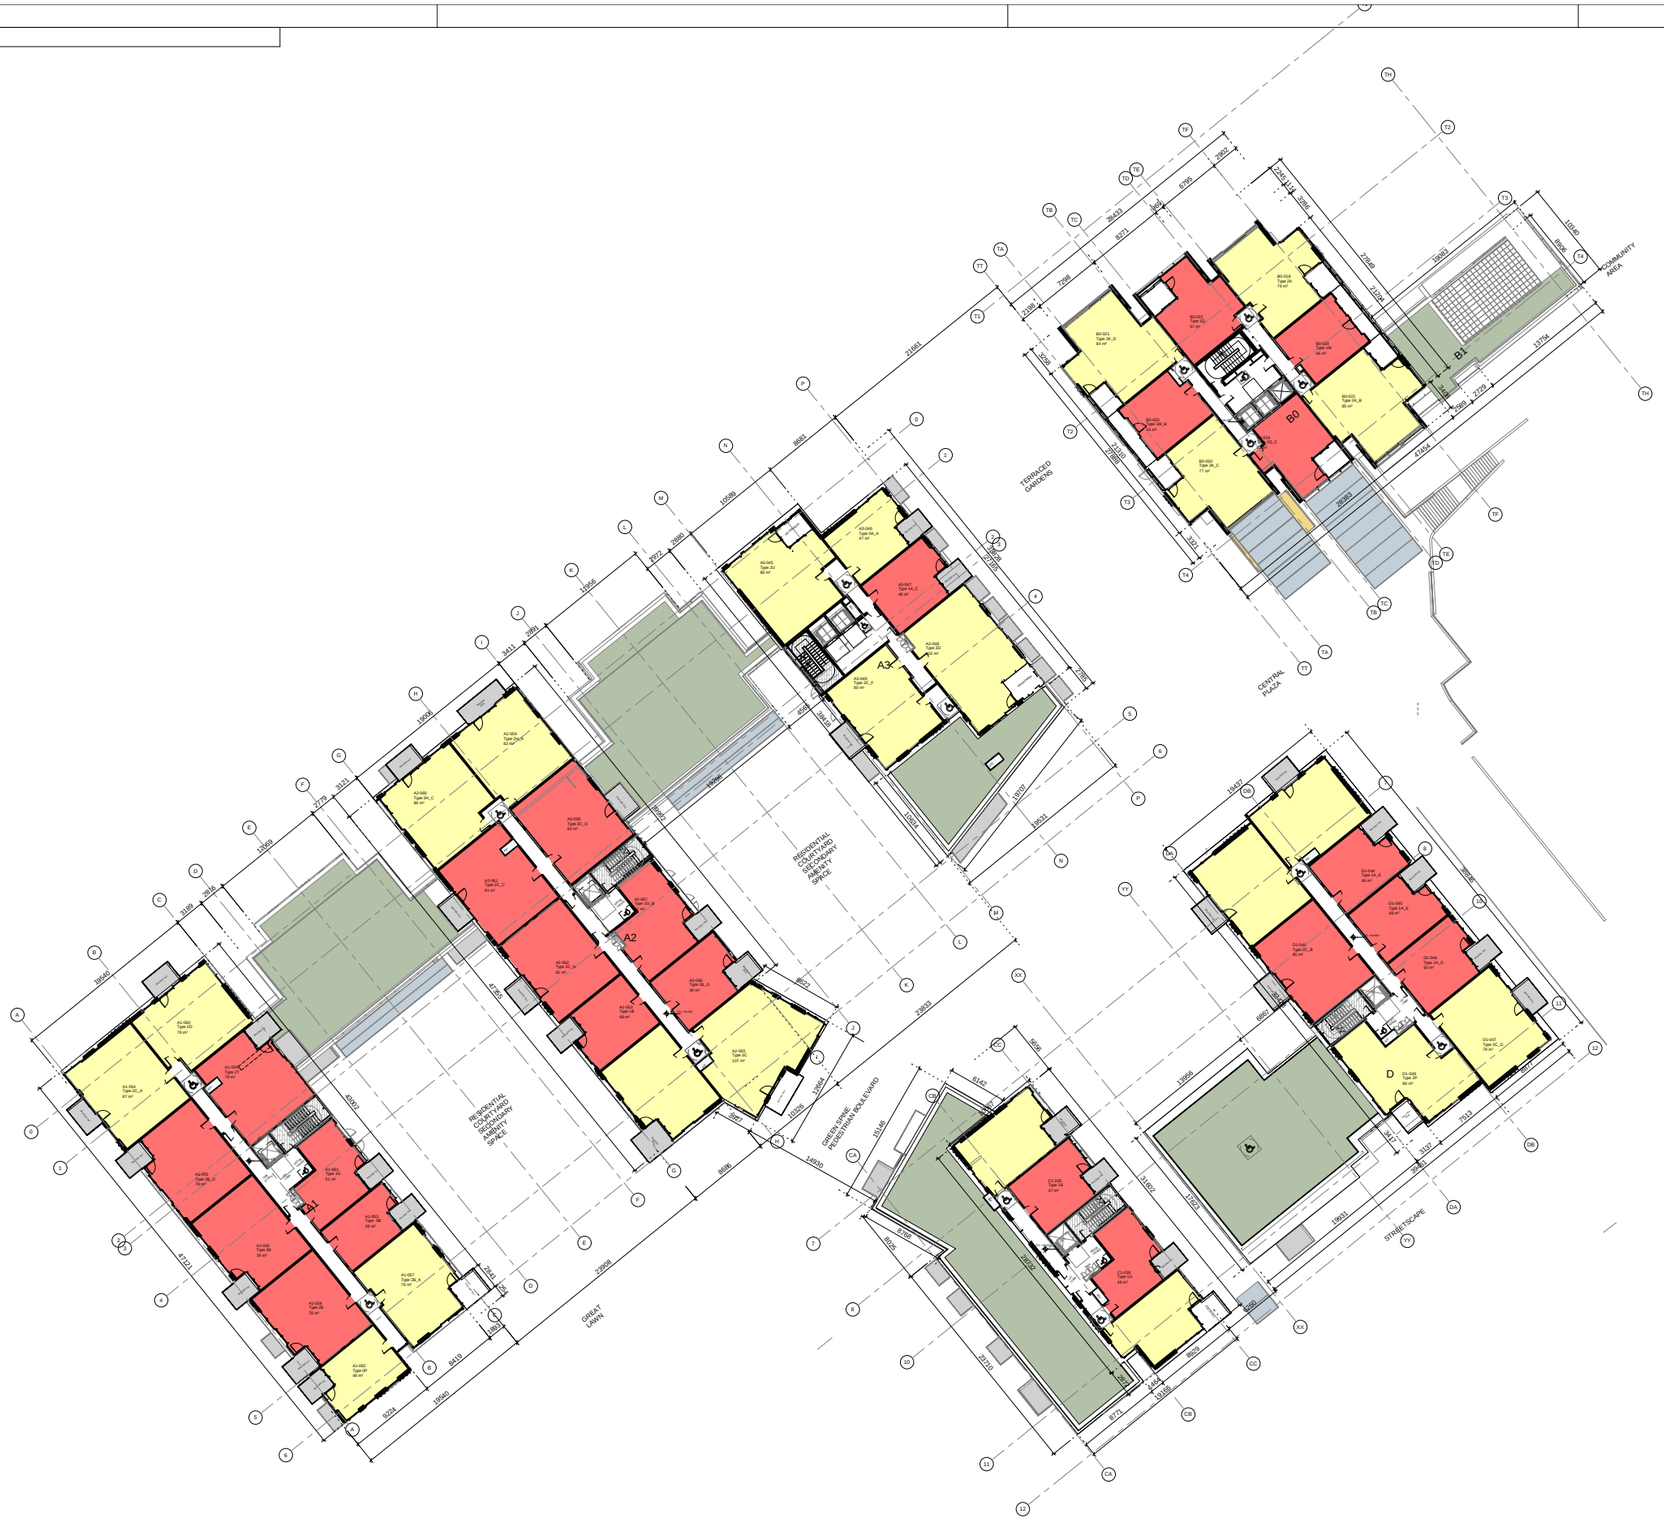

1 **05 FFL Dual Aspect**
1 : 200

REV	DATE	DESCRIPTION	CHKD

PLANNING

Henry J Lyons

Architecture + Interiors
henryjlyons.com
+353 1 888 3333
info@henryjlyons.com
51-54 Pearse Street
Dublin D02 KA68

CLIENT
BOWBECK DAC

[Enter Project Address]

PROJECT
GOLF LANE

DATE	25/02/20
SCALE	1 : 200 @A0
DRAWN	LMD, AF
CHECKED	GS

DRAWING
Level 05 Dual Aspect

H.J. JOB No.	DRAWING NUMBER
90 - 950292	PL_P0405

DRAWING STATUS
ISSUED FOR PLANNING

REVISION

COPYRIGHTS

- PL_P0405

NOTE
ALL DIMENSIONS TO BE CHECKED ON SITE
NO DIMENSIONS TO BE SCALED FROM THIS DRAWING
THIS DRAWING IS TO BE READ IN CONJUNCTION WITH
RELEVANT CONSULTANTS DRAWINGS

Dual Aspect Legend
- Dual Aspect
- Single Aspect

1 **05 FFL Dual Aspect**
1 : 200

REV	DATE	DESCRIPTION	DRAWN
		PLANNING	

Henry J Lyons

Architecture + Interiors
henrylyons.com
+353 1 888 3333
info@henrylyons.com
51-54 Pearse Street
Dublin D02 KA66

CLIENT
BOWBECK DAC
[Enter Project Address]
PROJECT
GOLF LANE

DATE:	25/03/26
SCALE:	1 : 200 @A0
DRAWN:	LMD, AF
CHECKED:	GS

DRAWING
Level 05 Dual Aspect

HJL JOB No.	DRAWING NUMBER
90 - 950292	PL_P0405

DRAWING STATUS: ISSUED FOR PLANNING
REVISION

COPYRIGHT©

- PL_P0406

NOTE
ALL DIMENSIONS TO BE CHECKED ON SITE
NO DIMENSIONS TO BE SCALED FROM THIS DRAWING
THIS DRAWING IS TO BE READ IN CONJUNCTION WITH
RELEVANT CONSULTANTS DRAWINGS

Dual Aspect Legend
- Dual Aspect
- Single Aspect

TUCK ROAD SOUTH

A1
A2
A3
B1
B2
COMMUNITY AREA
TERRACED GARDENS
CENTRAL PLAZA
RESIDENTIAL COURTYARD SECONDARY AMENITY SPACE
GREEN SPINE PEDESTRIAN / CYCLE LINK
GREAT LAWN
STREETSCAPE
PV PANELS
Top of Green Roof +48000
Top of Green Roof +45500
Top of Green Roof +47000
Green Roof 97m2
Green Roof 87m2
Green Roof 270m2
Lobby
Concierge

1 06 FFL Dual Aspect
1 : 200

REV	DATE	DESCRIPTION	DRN	CHK
		PLANNING		

Henry J Lyons

Architecture + Interiors
henryjlyons.com
+353 1 888 3333
info@henryjlyons.com
52-54 Pearse Street
Dublin D02 KA66

CLIENT
BOWBECK DAC
[Enter Project Address]
PROJECT
GOLF LANE

DATE	25/02/20
SCALE	1 : 200 @A0
DRAWN	LMD, AF
CHECKED	GS

DRAWING
Level 06 Dual Aspect

HJL JOB No. 90 - 950292
DRAWING NUMBER PL_P0406
DRAWING STATUS ISSUED FOR PLANNING
REVISION

COPYRIGHT©

- PL_P0407

NOTE
ALL DIMENSIONS TO BE CHECKED ON SITE
NO DIMENSIONS TO BE SCALED FROM THIS DRAWING
THIS DRAWING IS TO BE READ IN CONJUNCTION WITH
RELEVANT CONSULTANTS DRAWINGS

Dual Aspect Legend
- Dual Aspect
- Single Aspect

BUCKINGHAM CHURCH ROAD SOUTH

TERRACED GARDENS

CENTRAL PIAZZA

COMMUNITY AREA

RESIDENTIAL COURTYARD SECONDARY AMENITY SPACE

GREEN SPINE PEDESTRIAN BOULEVARD

GREAT LAWN

STREETSCAPE

PV PANELS

A1

A2

A3

B1

B2

C

D

1 07 FFL Dual Aspect
1 : 200

REV	DATE	DESCRIPTION	CHK'D BY

PLANNING

Henry J Lyons

Architecture + Interiors
henrylyons.com

+353 1 888 3333
info@henrylyons.com

51-54 Pearse Street
Dublin D02 KA66

CLIENT
BOWBECK DAC

[Enter Project Address]

PROJECT
GOLF LANE

DATE	25/03/20
SCALE	1 : 200 @A0
DRAWN	LMD AF
CHECKED	GS

DRAWING
Level 07 Dual Aspect

H.J. JOB No. 90 - 950292

DRAWING NUMBER PL_P0407

DRAWING STATUS ISSUED FOR PLANNING

REVISION

COPYRIGHT

- PL_P0408

NOTE
ALL DIMENSIONS TO BE CHECKED ON SITE
NO DIMENSIONS TO BE SCALED FROM THIS DRAWING
THIS DRAWING IS TO BE READ IN CONJUNCTION WITH
RELEVANT CONSULTANTS DRAWINGS

Dual Aspect Legend
- Dual Aspect
- Single Aspect

GOLF LANE

TERRACED GARDENS

CENTRAL PLAZA

COMMUNITY AREA

RESIDENTIAL COURTYARD SECONDARY AMENITY SPACE

RESIDENTIAL COURTYARD SECONDARY AMENITY SPACE

GREEN/LANE PEDESTRIAN SQUARE/YARD

GREAT LAWN

STREETSCAPE

A1

A2

A3

B1

B2

B3

C1

D1

PV PANELS

Top of Green Roof +19200

Top of Green Roof +19300

1 08 FFL Dual Aspect
1 : 200

PLANNING

Henry J Lyons

Architecture + Interiors
henryjlyons.com

+353 1 888 3333
info@henryjlyons.com

51-54 Pearse Street
Dublin D02 KA68

CLIENT
BOWBECK DAC

[Enter Project Address]

PROJECT
GOLF LANE

DATE 25/02/20
SCALE 1 : 200 @ A0
DRAWN MD, AF
CHECKED GS

DRAWING
Level 08 Dual Aspect

H.J. JOB No. 90 - 950292

DRAWING NUMBER PL_P0408

DRAWING STATUS ISSUED FOR PLANNING

REVISION

COPYRIGHTS

- PL_P0409

UCK ROAD SOUTH

NOTE
ALL DIMENSIONS TO BE CHECKED ON SITE.
NO DIMENSIONS TO BE SCALED FROM THIS DRAWING
THIS DRAWING IS TO BE READ IN CONJUNCTION WITH RELEVANT CONSULTANTS DRAWINGS.

Dual Aspect Legend
- Dual Aspect
- Single Aspect

1 **09 FFL Dual Aspect**
1 : 200

REV.	DATE	DESCRIPTION	CHKD
		PLANNING	

Henry J Lyons

Architecture + Interiors
henrylyons.com
+353 1 888 3333
info@henrylyons.com
51-54 Pearse Street
Dublin D02 KA66

CLIENT
BOWBECK DAC

[Enter Project Address]

PROJECT
GOLF LANE

DATE	25/02/22
SCALE	1 : 200 @ A3
DRAWN	LMD, AF
CHECKED	GS

DRAWING
Level 09 Dual Aspect

H.J. JOB No. 90 - 950292
DRAWING NUMBER PL_P0409
DRAWING STATUS ISSUED FOR PLANNING
REVISION

COPYRIGHT©

- PL_P0410

NOTE
ALL DIMENSIONS TO BE CHECKED ON SITE
NO DIMENSIONS TO BE SCALED FROM THIS DRAWING
THIS DRAWING IS TO BE READ IN CONJUNCTION WITH RELEVANT CONSULTANTS DRAWINGS

Dual Aspect Legend
- Dual Aspect
- Single Aspect

BUCKROAD SOUTH

A1
A2
A3
A4
B1
B2
B3
COMMUNITY AREA
CENTRAL PLAZA
TERRACED GARDENS
RESIDENTIAL COURTYARD SECONDARY SECURITY SPACE
GREEN SPINE PEDESTRIAN BOULEVARD
GREAT LAWN
STREETSCAPE
PV PANELS
Top of Green Roof +52500
Top of Green Roof +49200
Top of Green Roof +46000
Top of Green Roof +43400
Top of Green Roof +40100
Top of Green Roof +37500
Green Roof 87m2
Green Roof 97m2
Green Roof 270m2
LOBBY
CORE

1 **10 FFL Dual Aspect**
1 : 200

REV	DATE	DESCRIPTION	CHECKED
		PLANNING	

Henry J Lyons

Architecture + Interiors
henryjlyons.com
+353 1 888 3333
info@henryjlyons.com
51-54 Pearse Street
Dublin D02 KA68

CLIENT
BOWBECK DAC
[Enter Project Address]
PROJECT
GOLF LANE

DATE	25/02/20
SCALE	1 : 200 @ A0
DRAWN	LMO, AF
CHECKED	GS

DRAWING
Level 10 Dual Aspect

H.J. JOB No.
90 - 950292
DRAWING NUMBER
PL_P0410
DRAWING STATUS
ISSUED FOR PLANNING
REVISION

COPYRIGHTS

- PL_P0411

UCK ROAD SOUTH

NOTE
ALL DIMENSIONS TO BE CHECKED ON SITE
NO DIMENSIONS TO BE SCALED FROM THIS DRAWING
THIS DRAWING IS TO BE READ IN CONJUNCTION WITH
RELEVANT CONSULTANTS DRAWINGS

Dual Aspect Legend
- Dual Aspect
- Single Aspect

A1
A2
A3
B1
B2
TERRACED GARDENS
CENTRAL PLAZA
COMMUNITY AREA
RESIDENTIAL COURTYARD SECONDARY AMENITY SPACE
GREEN SPINE PEDESTRIAN BOULEVARD
GREAT LAWN
STREETSCAPE
PV PANELS
Top of Green Roof +92500
Top of Green Roof +92000
Top of Green Roof +104400
Top of Green Roof +101500
Green Roof 87m2
Green Roof 97m2
Green Roof 270m2

1 **11 FFL Dual Aspect**
1 : 200

REV	DATE	DESCRIPTION	CHKD
		PLANNING	

Henry J Lyons

Architecture + Interiors
henryjlyons.com
+353 1 888 3333
info@henryjlyons.com
51-54 Pearse Street
Dublin D02 KA66

CLIENT
BOWBECK DAC
[Enter Project Address]
PROJECT
GOLF LANE

DATE	25/02/20
SCALE	1 : 200 @ A0
DRAWN	LMO AF
CHECKED	GS

DRAWING
Level 11 Dual Aspect

H.J. JOB No.	DRAWING NUMBER
90 - 950292	PL_P0411

DRAWING STATUS: ISSUED FOR PLANNING
REVISION

COPYRIGHTS

- PL_P0412

1 **12 FFL Dual Aspect**
1 : 200

NOTE
ALL DIMENSIONS TO BE CHECKED ON SITE
NO DIMENSIONS TO BE SCALED FROM THIS DRAWING
THIS DRAWING IS TO BE READ IN CONJUNCTION WITH RELEVANT CONSULTANTS DRAWINGS

REV	DATE	DESCRIPTION	CHK'D BY

PLANNING

Henry J Lyons

Architecture + Interiors
henryjlyons.com
+353 1 888 3333
info@henryjlyons.com
51-54 Pearse Street
Dublin D02 KA66

CLIENT
BOWBECK DAC
[Enter Project Address]
PROJECT
GOLF LANE

DATE	25/02/20
SCALE	1 : 200 @A3
DRAWN	LMD, AF
CHECKED	GS

DRAWING
Level 12 Dual Aspect

HJL JOB No.	DRAWING NUMBER
90 - 950292	PL_P0412
DRAWING STATUS	REVISION
ISSUED FOR PLANNING	

COPYRIGHTS

- PL_P0413

NOTE
ALL DIMENSIONS TO BE CHECKED ON SITE
NO DIMENSIONS TO BE SCALED FROM THIS DRAWING
THIS DRAWING IS TO BE READ IN CONJUNCTION WITH
RELEVANT CONSULTANTS DRAWINGS

Dual Aspect Legend

- Dual Aspect
- Single Aspect

BUCK ROAD SOUTH

A1
A2
A3
B0
B1
C
D
COMMUNITY AREA
TERRACED GARDENS
CENTRAL PLAZA
RESIDENTIAL COURTYARD SECONDARY AMENITY SPACE
RESIDENTIAL COURTYARD SECONDARY AMENITY SPACE
GREEN SPINE PEDESTRIAN BOULEVARD
GREAT LAWN
STREETSCAPE
Top of Green Roof +92000
Top of Green Roof +91500
Top of Green Roof +104400
Top of Green Roof +116800
Top of Green Roof +120000
Green Roof 97m2
Green Roof 87m2
Green Roof 270m2

1 **13 FFL Dual Aspect**
1 : 200

Rev	Date	Description	Drn	Chkd
		PLANNING		

Henry J Lyons

Architecture + Interiors
henryjlyons.com

+353 1 669 3333
info@henryjlyons.com

51-54 Pearse Street
Dublin D02 XA86

CLIENT
BOWBECK DAC

[Enter Project Address]

PROJECT
GOLF LANE

DATE	25/02/20
SCALE	1 : 200 @ A0
DRAWN	LMD, AF
CHECKED	GS

DRAWING
Level 13 Dual Aspect

HJL JOB No.
90 - 950292

DRAWING NUMBER
PL_P0413

DRAWING STATUS
ISSUED FOR PLANNING

REVISION

COPYRIGHT©

- PL_P0414

NOTE
ALL DIMENSIONS TO BE CHECKED ON SITE
NO DIMENSIONS TO BE SCALED FROM THIS DRAWING
THIS DRAWING IS TO BE READ IN CONJUNCTION WITH
RELEVANT CONSULTANTS DRAWINGS

Dual Aspect Legend
- Dual Aspect
- Single Aspect

GOLF LANE

BUCKTOWN ROAD SOUTH

A1
A2
A3
B1
B2
Top of Green Roof +18500
Top of Green Roof +15400
Top of Green Roof +12500
Top of Green Roof +9300
Green Roof 87m2
Green Roof 270m2
RESIDENTIAL COURTYARD SECONDARY AMENITY SPACE
TERRACED GARDENS
CENTRAL PIAZZA
COMMUNITY AREA
GREEN SPINE PEDESTRIAN BOULEVARD
GREAT LAWN
STONE ESCAPE

1 **14 FFL Dual Aspect**
1 : 200

REV	DATE	DESCRIPTION	CHK'D
		PLANNING	

Henry J Lyons

Architecture + Interiors
henryjlyons.com
+353 1 888 3333
info@henryjlyons.com
51-54 Pearse Street
Dublin D02 KA66

CLIENT
BOWBECK DAC
[Enter Project Address]
PROJECT
GOLF LANE

DATE	25/02/20
SCALE	1 : 200 @A0
DRAWN	LMD, AF
CHECKED	GS

DRAWING
Level 14 Dual Aspect

HJL JOB No.
90 - 950292
DRAWING NUMBER
PL_P0414
DRAWING STATUS
ISSUED FOR PLANNING
REVISION

COPYRIGHTS

- PL_P0415

NOTE
ALL DIMENSIONS TO BE CHECKED ON SITE
NO DIMENSIONS TO BE SCALED FROM THIS DRAWING
THIS DRAWING IS TO BE READ IN CONJUNCTION WITH
RELEVANT CONSULTANTS DRAWINGS

Dual Aspect Legend
- Dual Aspect
- Single Aspect

GOLF LANE

BUCKINGHAM ROAD SOUTH

A1 — Top of Green Roof +16200
A2 — Top of Green Roof +15440
A3 — Top of Green Roof +14800
B1 — Top of Green Roof +16200
B2 — Top of Green Roof +16200
C — Top of Green Roof +15300
D — Top of Green Roof +16200
Green Roof 87m2
Green Roof 97m2
Green Roof 270m2

RESIDENTIAL COURTYARD SECONDARY AMENITY SPACE
RESIDENTIAL COURTYARD SECONDARY AMENITY SPACE
TERRACED GARDENS
CENTRAL PLAZA
COMMUNITY AREA
GREEN SPINE PEDESTRIAN BOULEVARD
GREAT LAWN
STREETSCAPE

1 **15 FFL Dual Aspect**
1 : 200

REV	DATE	DESCRIPTION	CHKD BY
		PLANNING	

Henry J Lyons

Architecture + Interiors
henryjlyons.com
+353 1 888 3333
info@henryjlyons.com
51-54 Pearse Street
Dublin D02 KA68

CLIENT
BOWBECK DAC
[Enter Project Address]
PROJECT
GOLF LANE

DATE	25/02/20
SCALE	1 : 200 @ A0
DRAWN	LMD, AF
CHECKED	GS

DRAWING
Level 15 Dual Aspect

HJL JOB No.	DRAWING NUMBER
90 - 950292	PL_P0415

DRAWING STATUS: ISSUED FOR PLANNING
REVISION

COPYRIGHTS

- PL_P0416

NOTE
ALL DIMENSIONS TO BE CHECKED ON SITE
NO DIMENSIONS TO BE SCALED FROM THIS DRAWING
THIS DRAWING IS TO BE READ IN CONJUNCTION WITH
RELEVANT CONSULTANTS DRAWINGS

Dual Aspect Legend
- Dual Aspect
- Single Aspect

GOLF LANE

TERRACED GARDENS

CENTRAL PLAZA

COMMUNITY AREA

RESIDENTIAL COURTYARD SECONDARY AMENITY SPACE

RESIDENTIAL COURTYARD SECONDARY AMENITY SPACE

GREEN SIGNAL ROADSTRIPE ROUGLEWOD

GREAT LAWN

STREET SCAPE

A1 Top of Green Roof +49300

A2 Top of Green Roof +50400

A3 Top of Green Roof +51600

B1 Top of Green Roof +51600

B2 Top of Green Roof +51600

B3 Top of Green Roof +51600

Green Roof 87m2

Green Roof 87m2

Green Roof 270m2

Green Roof 97m2

1 **16 FFL Dual Aspect**
1 : 200

REV	DATE	DESCRIPTION	CHK'D BY
		PLANNING	

Henry J Lyons

Architecture + Interiors
henryjlyons.com
+353 1 888 3333
info@henryjlyons.com
51-54 Pearse Street
Dublin D02 KA66

CLIENT
BOWBECK DAC
[Enter Project Address]
PROJECT
GOLF LANE

DATE	25/02/20
SCALE	1 : 200 @ A0
DRAWN	LMD, AF
CHECKED	GS

DRAWING
Level 16 Dual Aspect

RJL JOB No.	DRAWING NUMBER
90 - 950292	PL_P0416

DRAWING STATUS: ISSUED FOR PLANNING
REVISION

COPYRIGHT©

- PL_P0417

NOTE
ALL DIMENSIONS TO BE CHECKED ON SITE
NO DIMENSIONS TO BE SCALED FROM THIS DRAWING
THIS DRAWING IS TO BE READ IN CONJUNCTION WITH
RELEVANT CONSULTANTS DRAWINGS

Dual Aspect Legend
- Dual Aspect
- Single Aspect

1 **17 FFL Dual Aspect**
1 : 200

No.	DATE	DESCRIPTION	CHK'D BY
		PLANNING	

Henry J Lyons

Architecture + Interiors
henryjlyons.com
+353 1 888 3333
info@henryjlyons.com
51-54 Pearse Street
Dublin D02 KA66

CLIENT
BOWBECK DAC

[Enter Project Address]

PROJECT
GOLF LANE

DATE	25/02/20
SCALE	1 : 200 @A0
DRAWN	LMD, AF
CHECKED	DS

DRAWING
Level 17 Dual Aspect

H.J. JOB No.	DRAWING NUMBER
90 - 950292	PL_P0417

DRAWING STATUS
ISSUED FOR PLANNING

REVISION

COPYRIGHTS

- PL_P0418

NOTE
ALL DIMENSIONS TO BE CHECKED ON SITE
NO DIMENSIONS TO BE SCALED FROM THIS DRAWING
THIS DRAWING IS TO BE READ IN CONJUNCTION WITH
RELEVANT CONSULTANTS DRAWINGS

Dual Aspect Legend
- Dual Aspect
- Single Aspect

GOLF LANE

CENTRAL PLAZA

TERRACED GARDENS

COMMUNITY AREA

STREETSCAPE

GREEN LANE/ PEDESTRIAN BOULEVARD

RESIDENTIAL COURTYARD SECONDARY AMENITY SPACE

GREEN LAWN

A1 A2 A3 B1 B2

Top of Green Roof +92500
Top of Green Roof +95500
Top of Green Roof +98500
Top of Green Roof +101500
Top of Green Roof +104500
Green Roof 87m2
Green Roof 97m2
Green Roof 270m2

1 **18 FFL Dual Aspect**
1 : 200

REV	DATE	DESCRIPTION	CHKD	ORIG

PLANNING

Henry J Lyons

Architecture + Interiors
henryjlyons.com
+353 1 888 3333
info@henryjlyons.com
51-54 Pearse Street
Dublin D02 KA66

CLIENT
BOWBECK DAC

[Enter Project Address]

PROJECT
GOLF LANE

DATE	25/02/20
SCALE	1 : 200 @A0
DRAWN	LMD, AF
CHECKED	GS

DRAWING
Level 18 Dual Aspect

H.J. JOB No.	DRAWING NUMBER
90 - 950292	PL_P0418

DRAWING STATUS: ISSUED FOR PLANNING
REVISION

COPYRIGHTS

- PL_P0419

NOTE
ALL DIMENSIONS TO BE CHECKED ON SITE
NO DIMENSIONS TO BE SCALED FROM THIS DRAWING
THIS DRAWING IS TO BE READ IN CONJUNCTION WITH
RELEVANT CONSULTANTS DRAWINGS

1 **19 FFL Dual Aspect**
1 : 200

REV	DATE	DESCRIPTION	CHK'D BY

PLANNING

Henry J Lyons
Architecture + Interiors
henryjlyons.com
+353 1 888 3333
info@henryjlyons.com
51-54 Pearse Street
Dublin D02 KA66

CLIENT
BOWBECK DAC
[Enter Project Address]
PROJECT
GOLF LANE

DATE	25/02/20
SCALE	1 : 200 @A0
DRAWN	LMD, AF
CHECKED	GS

DRAWING
Level 19 Dual Aspect

H.J. JOB No.	DRAWING NUMBER
90 - 950292	PL_P0419

DRAWING STATUS: ISSUED FOR PLANNING
REVISION

COPYRIGHTS

- PL_P0420

NOTE
ALL DIMENSIONS TO BE CHECKED ON SITE
NO DIMENSIONS TO BE SCALED FROM THIS DRAWING
THIS DRAWING IS TO BE READ IN CONJUNCTION WITH RELEVANT CONSULTANTS DRAWINGS

Dual Aspect Legend

Dual Aspect

"UCK ROAD SOUTH

A1
A2
A3
B1
41
43
TERRACED GARDENS
RESIDENTIAL COURTYARD SECONDARY AMENITY SPACE
GREEN SPINE PEDESTRIAN BOULEVARD
GREAT LAWN
CENTRAL PLAZA
COMMUNITY AREA
STREETSCAPE
Top of Green Roof +18300
Top of Green Roof +18600
Top of Green Roof +18900
Top of Green Roof +19200
Top of Green Roof +19500
Top of Green Roof +104400
Green Roof 87m2
Green Roof 97m2
Green Roof 270m2

1 **20 FFL Dual Aspect**
1 : 200

REV	DATE	DESCRIPTION	CHECKED
		PLANNING	

Henry J Lyons

Architecture + Interiors
henryjlyons.com
+353 1 888 3333
info@henryjlyons.com
51-54 Pearse Street
Dublin D02 KA66

CLIENT
BOWBECK DAC

[Enter Project Address]

PROJECT
GOLF LANE

DATE	25/02/20
SCALE	1 : 200 @ A0
DRAWN	LMD, AF
CHECKED	GS

DRAWING
Level 20 Dual Aspect

H.J. JOB No.
90 - 950292

DRAWING NUMBER
PL_P0420

DRAWING STATUS
ISSUED FOR PLANNING

REVISION

COPYRIGHT©

- PL_P0421

NOTE
ALL DIMENSIONS TO BE CHECKED ON SITE
NO DIMENSIONS TO BE SCALED FROM THIS DRAWING
THIS DRAWING IS TO BE READ IN CONJUNCTION WITH RELEVANT CONSULTANTS DRAWINGS

Dual Aspect Legend

Dual Aspect

GOLF LANE

BUCKTHORN ROAD SOUTH

A1

A2

A3

B0

B1

C1

C2

D1

Top of Green Roof +49300

Top of Green Roof +46700

Top of Green Roof +43400

Top of Green Roof +40000

Top of Green Roof +38500

Top of Green Roof +41800

Green Roof 87m2

Green Roof 97m2

Green Roof 270m2

B0-131 Type 3b 83 m²

B0-132 Type 3D_S 84 m²

COMMUNITY AREA

TERRACED GARDENS

CENTRAL PLAZA

RESIDENTIAL COURTYARD / SECONDARY AMENITY SPACE

GREEN SPINE PEDESTRIAN BOULEVARD

GREAT LAWN

STREETSCAPE

1 **21 FFL Dual Aspect**
1 : 200

Rev	Date	Description	Issued By
		PLANNING	

Henry J Lyons

Architecture + Interiors
henryjlyons.com

+353 1 888 3333
info@henryjlyons.com

51-54 Pearse Street
Dublin D02 KA68

CLIENT
BOWBECK DAC

[Enter Project Address]

PROJECT
GOLF LANE

DATE	25/02/20
SCALE	1 : 200 @ A0
DRAWN	LMD, AF
CHECKED	GS

DRAWING
Level 21 Dual Aspect

HJL JOB No.	DRAWING NUMBER
90 - 950292	PL_P0421
DRAWING STATUS	REVISION
ISSUED FOR PLANNING	

COPYRIGHTS

- PL_P0422

NOTE
ALL DIMENSIONS TO BE CHECKED ON SITE
NO DIMENSIONS TO BE SCALED FROM THIS DRAWING
THIS DRAWING IS TO BE READ IN CONJUNCTION WITH
RELEVANT CONSULTANTS DRAWINGS

GOLF LANE

A1
Top of Green Roof +56500
GREEN ROOF
425m2
Total Roof 835m2

A2
Top of Green Roof +55450
GREEN ROOF
350m2
Total Roof 770m2

A3
Top of Green Roof +54900
GREEN ROOF
86m2
Total Roof 422m2

B1
Top of Green Roof +57200
GREEN ROOF
369m2
Total Roof 643m2

B2
Top of Green Roof +56100
GREEN ROOF
89m2
Total Roof 297m2

B3
Top of Green Roof +55300
Green Roof
265m2

B4
Top of Green Roof +54900
Green Roof
270m2

B5
Top of Green Roof +55100
Green Roof
97m2

Top of Green Roof +55700
Green Roof
254m2

Top of Green Roof +55100
Green Roof
260m2

Top of Green Roof +55100
Green Roof
87m2

RESIDENTIAL COURTYARD / SECONDARY AMENITY SPACE

RESIDENTIAL COURTYARD / SECONDARY AMENITY SPACE

TERRACED GARDENS

COMMUNITY AREA

CENTRAL PLAZA

GREEN SPINE PEDESTRIAN BOULEVARD

GREAT LAWN

STREETSCAPE

GOLF LANE

1 **22 FFL Dual Aspect**
1 : 200

REV.	DATE	DESCRIPTION	CHECKED
		PLANNING	

Henry J Lyons

Architecture + Interiors
henryjlyons.com
+353 1 888 3333
info@henryjlyons.com
51-54 Pearse Street
Dublin D02 KA66

CLIENT
BOWBECK DAC
[Enter Project Address]
PROJECT
GOLF LANE

DATE	25/02/20
SCALE	1 : 200 @A0
DRAWN	LMD, AF
CHECKED	GS

DRAWING
Level 22 Dual Aspect

HJL JOB No.	DRAWING NUMBER
50 - 950292	PL_P0422
DRAWING STATUS	REVISION
ISSUED FOR PLANNING	

COPYRIGHT©

HJL

Architecture + Interiors
henryjlyons.com

51-54 Pearse Street
Dublin D02 KA66

+353 1 888 3333
info@henryjlyons.com