Planning and Environmental Consultants

Environmental Impact Assessment Report

Taurbeg Wind Farm Extension of Operational Life

Volume 3

EIAR Appendices

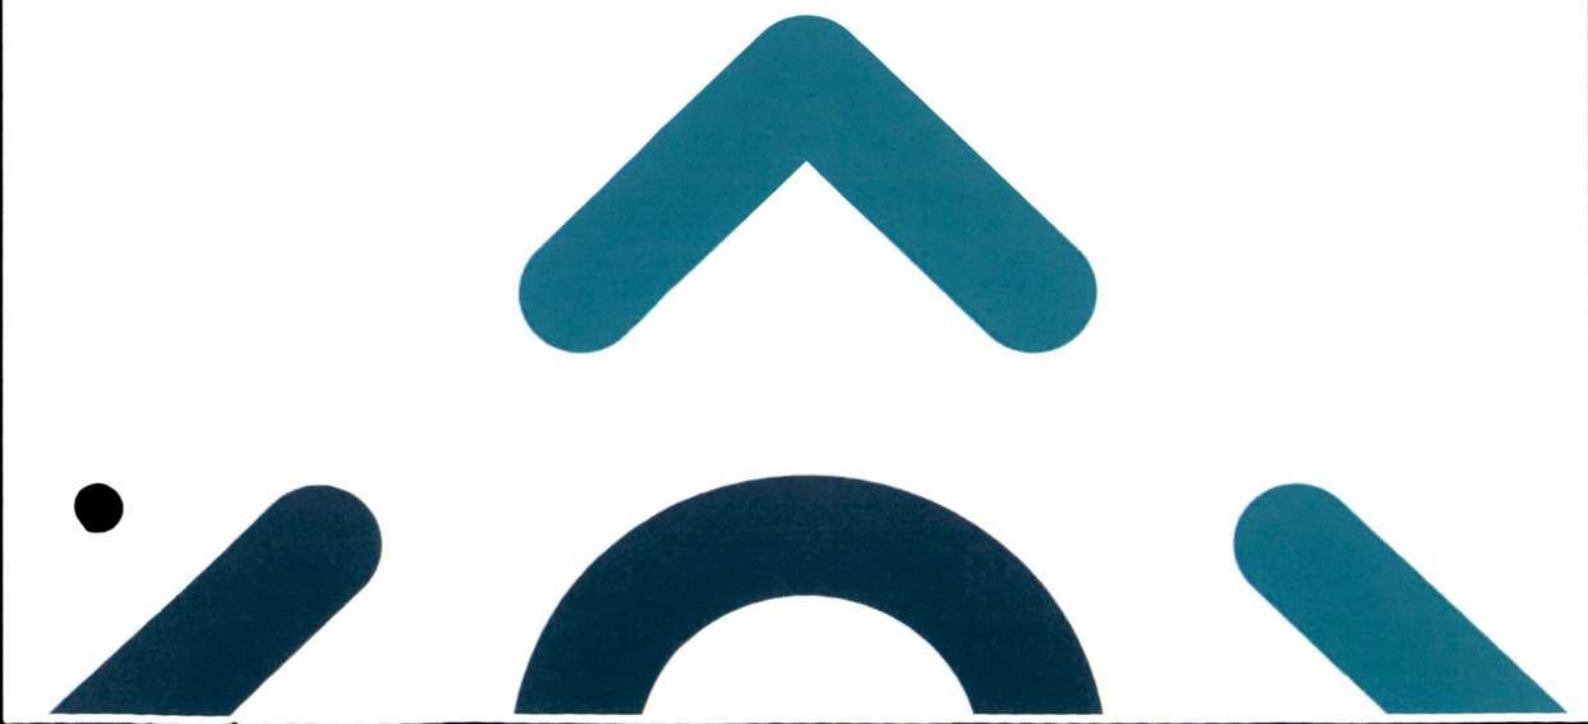

DOCUMENT DETAILS

Client:	Taurbeg Ltd.
Project Title:	Taurbeg Wind Farm Extension of Operational Life
Project Number:	**231030**
Document Title:	Volume 3 – EIAR Appendices
Document File Name:	**EIAR F – 2025.06.30 - 231030**
Prepared By:	**MKO** **Tuam Road** **Galway** **Ireland** **H91 VW84**

Planning and Environmental Consultants

Rev	Status	Date	Author(s)	Approved By
01	Final	30/06/2025	Multiple	Multiple

Table of Contents

Appendix 2-1 Copies of EIA Scoping Responses

Appendix 2-2 Community Engagement Report

Appendix 2-3 Projects Considered in Cumulative Impact Assessment

Appendix 4-1 Site layout Drawings

Appendix 4-2 Operation and Environmental Management Plan (OEMP)

Appendix 4-3 Decommissioning Plan

Appendix 5-1 House Prices 2016 Study - CXC Scotland 2016

Appendix 5-2 Wind Farms and Health Literature Review – Chapman 2015

Appendix 6-1 Bat Report

Appendix 6-2 Aquatic Baseline Report

Appendix 7-1 Species List

Appendix 7-2 Survey Effort

Appendix 7-3 Summary Data

Appendix 7-4 Survey Data

Appendix 7-5 Confidential Appendix

Appendix 7-6 Collision Monitoring Report

Appendix 7-7 Hen Harrier Offsetting Plan

Appendix 7-8 Bird Monitoring Programme

Appendix 8-1 Peat Stability Risk Assessment

Appendix 8-2 Whiteford Geoservices Site Investigation Report

Appendix 9-1 Flood Risk Assessment

Appendix 9-2 Laboratory Reports

Appendix 9-3 Water Framework Directive Compliance Assessment

Appendix 11-1 Climate Legislation and Policy

Appendix 11-2 Carbon Calculations

Appendix 12-1 Glossary of Acoustic Terminology

Appendix 12-2 Copies of Calibration Certificates

Appendix 12-3 Background Noise Survey

Appendix 12-4 Noise Model Parameters

Appendix 12-5 Noise Contour Maps

Appendix 12-6 Tabulated Turbine Noise Prediction Results

Appendix 12-7 Lidar Installation Report

Appendix 14-1 Photographic Visualisation Booklet (volume 2)

Appendix 15-1 IAA Turbine Lighting Correspondence 2004

APPENDIX 2-1

Copies of EIA Scoping Responses

Micheal Cahill

From: Oonagh Duggan <oduggan@birdwatchireland.ie>
Sent: 16 February 2024 11:47
To: Natalia Stolarska
Subject: FW: FW: 231030: EIA Scoping Request for Proposed Extension of Operation of the existing Taurbeg Wind

Follow Up Flag: Follow up
Flag Status: Completed

You don't often get email from oduggan@birdwatchireland.ie. Learn why this is important

Caution: This is an external email and may be malicious. Please take care when clicking links or opening attachments.

Dear Natalia:

Thank you for getting in touch with us. Can I ask who is leading on this proposed extension at MKO?

We would like to receive the environmental monitoring reports since initiation of the Taurbeg wind farm please and in particular bird monitoring reports.

Also, MKO will be aware that a Threat Response Plan for Hen Harrier will be adopted by Government soon.

I look forward to hearing from you.
Many thanks

Oonagh Duggan

Oonagh Duggan
Head of Advocacy

BirdWatch Ireland | Unit 20 Block D | Bullford Business Campus | Kilcoole | County Wicklow | Ireland | A63 RW83
www.birdwatchireland.ie
www.birdlife.org
Email: oduggan@birdwatchireland.ie
Office Tel: +353 (0)1 2819878
Skype: oonaghbwi
Facebook: BirdWatch Ireland
Twitter: @BirdsMatter_ie

BirdWatch Ireland - protecting birds and biodiversity
Cairde Éanlaith Éireann - ag caomhnú éin agus bithéagsúlacht

We are a science-based conservation charity, and Ireland's largest environmental NGO with;
….15,000 members
….2,000 active volunteers
….30 local branches across the nation
…450 events free to the public in every year
…116 partners across the globe in BirdLife International
…25,000 people who receive our e-zine, a monthly update about our work
…2022 as an opportunity to make the changes urgently needed for nature in Ireland, across Europe and globally

To receive our e-zine, join as a member, make a donation or volunteer for us call +353 (0)1 281 9878
Shop online and see more about our work by visiting **www.birdwatchireland.ie**

From: Natalia Stolarska <nstolarska@mkoireland.ie>
Sent: Thursday 15 February 2024 17:06
To: info@birdwatchireland.ie
Cc: Karen Mulryan <kmulryan@mkoireland.ie>
Subject: RE: 231030: EIA Scoping Request for Proposed Extension of Operation of the existing Taurbeg Wind

To whom it may concern,

On behalf of Taurbeg Ltd (c/o Statkraft Ireland Ltd), ('the Applicant'), MKO is preparing an Environmental Impact Assessment Report (EIAR) and Natura Impact Statement (NIS) to accompany a planning application for the proposed extension of operation of the existing Taurbeg Wind Farm (the Proposed Development). The subject site is located

approximately 4km south of Rockchapel and 10km west of Newmarket, in the townlands of Taurbeg, Taurmore, Glasheenanargrid, Rockchapel, Co. Cork.

The existing wind farm is located almost entirely within the Stacks to Mullaghareirk Mountains, West Limerick Hills, and Mount Eagle Special Protection Area (SPA) and consists of 11 no. turbines which were constructed in 2005 and became operational in March 2006. The existing Taurbeg Wind Farm was granted planning permission (Planning Ref No. N/02/3608) by Cork County Council in 2003. The wind farm has been operational for approximately 18 years having been commissioned in 2006. The current planning permission for the development is set to expire in 2026 at which point the existing turbines will have been in operation for only 20 years, whereas the normal operational life of a turbine is 25 to 30 years. Taurbeg Ltd intends to apply for planning permission to extend the operational period of Taurbeg Wind Farm by 9 years. The Proposed Development seeks to maintain the production and supply of electricity generation at the existing Taurbeg Wind Farm through an application for an extension of duration of operation, with no material changes proposed for the wind farm or existing turbines.

As part of the EIA process, we would welcome any comments that you may have in relation to the Proposed Development that should be considered as part of the assessment process and in the preparation of the EIAR. In order to facilitate this, a Scoping Document providing details of the Proposed Development and the site location is attached.

If you could return any comments or suggestions within four weeks upon this receipt, it would be much appreciated. If you require any further information, please do not hesitate to contact me.

Kind regards,

Natalia.

Natalia Stolarska

Graduate Environmental Scientist

MKO

Tuam Road, Galway, H91 VW84

Offices in Galway and Dublin

mkoireland.ie | +353 (0)91 735 611

McCarthy Keville O'Sullivan Ltd. T/A MKO. Registered in Ireland No. 462657. VAT No. IE9693052R

This email and any attached files or emails transmitted with it are confidential and intended solely for the use of the individual(s) or entity to whom it is addressed. If the reader is not a representative of the intended recipient(s), any review, dissemination or copying of this message or the information it contains is prohibited. If you have received this email in error please notify the sender of the email and delete the email. MKO does not represent or warrant that any attachment hereto is free from computer viruses or other defects. The opinions expressed in this e-mail and any attachments may be those of the author and are not necessarily those of MKO

From: Natalia Stolarska
Sent: Thursday, February 15, 2024 12:45 PM
To: info@birdwatchireland.ie
Cc: Karen Mulryan <kmulryan@mkoireland.ie>
Subject: 231030: EIA Scoping Request for Proposed Extension of Operation of the existing Taurbeg Wind

To whom it may concern,

On behalf of Taurbeg Ltd (c/o Statkraft Ireland Ltd), ('the Applicant'), MKO is preparing an Environmental Impact Assessment Report (EIAR) and Natura Impact Statement (NIS) to accompany a planning application for the proposed extension of operation of the existing Taurbeg Wind Farm (the Proposed Development). The subject site is located approximately 4km south of Rockchapel and 10km west of Newmarket, in the townlands of Taurbeg, Taurmore, Glasheenanargrid, Rockchapel, Co. Cork.

The existing wind farm is located almost entirely within the Stacks to Mullaghareirk Mountains, West Limerick Hills, and Mount Eagle Special Protection Area (SPA) and consists of 11 no. turbines which were constructed in 2005 and became operational in March 2006. The existing Taurbeg Wind Farm was granted planning permission (Planning Ref No. N/02/3608) by Cork County Council in 2003. The wind farm has been operational for approximately 18 years having been commissioned in 2006. The current planning permission for the development is set to expire in 2026 at which point the existing turbines will have been in operation for only 20 years, whereas the normal operational life of a turbine is 25 to 30 years. Taurbeg Ltd intends to apply for planning permission to extend the operational period of Taurbeg Wind Farm by 9 years. The Proposed Development seeks to maintain the production and supply of electricity generation at the existing Taurbeg Wind Farm through an application for an extension of duration of operation, with no material changes proposed for the wind farm or existing turbines.

As part of the EIA process, we would welcome any comments that you may have in relation to the Proposed Development that should be considered as part of the assessment process and in the preparation of the EIAR. In order to facilitate this, a Scoping Document providing details of the Proposed Development and the site location is attached.

If you could return any comments or suggestions within four weeks upon this receipt, it would be much appreciated. If you require any further information, please do not hesitate to contact me.

Kind regards,

Natalia.

Natalia Stolarska

Graduate Environmental Scientist

MKO

Tuam Road, Galway, H91 VW84

Offices in Galway and Dublin

mkoireland.ie | +353 (0)91 735 611

McCarthy Keville O'Sullivan Ltd. T/A MKO. Registered in Ireland No. 462657. VAT No. IE9693052R

This email and any attached files or emails transmitted with it are confidential and intended solely for the use of the individual(s) or entity to whom it is addressed. If the reader is not a representative of the intended recipient(s), any review, dissemination or copying of this message or the information it contains is prohibited. If you have received this email in error please notify the sender of the email and delete the email. MKO does not represent or warrant that any attachment hereto is free from computer viruses or other defects. The opinions expressed in this e-mail and any attachments may be those of the author and are not necessarily those of MKO

Micheal Cahill

From: Karen Mulryan
Sent: 13 March 2024 12:34
To: Padraig Cregg
Cc: Natalia Stolarska; Eoin McCarthy
Subject: RE: 231030: EIA Scoping Request for Proposed Extension of Operation of the existing Taurbeg Wind

Hi Padraig,

Any feedback from Oonagh yet?

Kind regards,

Karen.

Karen Mulryan
Project Environmental Scientist BA. MSc. MIAI. CIfA.

MKO
Tuam Road, Galway, H91 VW84

Offices in Galway and Dublin
mkoireland.ie | +353 (0)91 735 611

McCarthy Keville O'Sullivan Ltd. T/A MKO. Registered in Ireland No. 462657. VAT No. IE9693052R

This email and any attached files or emails transmitted with it are confidential and intended solely for the use of the individual(s) or entity to whom it is addressed. If the reader is not a representative of the intended recipient(s), any review, dissemination or copying of this message or the information it contains is prohibited. If you have received this email in error please notify the sender of the email and delete the email. MKO does not represent or warrant that any attachment hereto is free from computer viruses or other defects. The opinions expressed in this e-mail and any attachments may be those of the author and are not necessarily those of MKO

From: Padraig Cregg <pcregg@mkoireland.ie>
Sent: Thursday, February 22, 2024 9:56 AM
To: oduggan@birdwatchireland.ie
Cc: Karen Mulryan <kmulryan@mkoireland.ie>
Subject: 231030: EIA Scoping Request for Proposed Extension of Operation of the existing Taurbeg Wind

Hi Oonagh,

There is a multidisciplinary team working on this project at MKO and I am in the role the lead ornithologist. In answer to your question regarding the monitoring reports, we do not have access to them at the present time, but should they become available to us, we will certainly make them available to you. MKO has only recently been involved in the project and didn't do any of the operational monitoring.

We are very much aware of the Hen Harrier Threat Response Plan and have reviewed it in detail. We are also aware of the sensitivity of this, and other, renewable energy projects located within Hen Harrier SPAs. We would like the opportunity to discuss our approach to this project and how it could potentially align with the provisions of the Hen Harrier Threat Response Plan with you. We would also like to be able to give constructive feedback to our client regarding the initial thoughts of Birdwatch Ireland at a very early stage in the process.

To this end, would you be willing to meet with us to discuss this project at some stage in the next few weeks?

Many thanks for taking the time to respond to our scoping request, hope to hear from you soon.

Kind Regards,

Padraig.

Padraig Cregg
Principal Ornithologist

MKO
9C Beckett Way, Park West
Business Park, Dublin, D12 XN9W

Offices in Galway and Dublin
mkoireland.ie | +353 (0)91 735 611

McCarthy Keville O'Sullivan Ltd. T/A MKO. Registered in Ireland No. 462657. VAT No. IE9693052R

This email and any attached files or emails transmitted with it are confidential and intended solely for the use of the individual(s) or entity to whom it is addressed. If the reader is not a representative of the intended recipient(s), any review, dissemination or copying of this message or the information it contains is prohibited. If you have received this email in error please notify the sender of the email and delete the email. MKO does not represent or warrant that any attachment hereto is free from computer viruses or other defects. The opinions expressed in this e-mail and any attachments may be those of the author and are not necessarily those of MKO

Natalia Stolarska

From: DECC GSI Planning <GSIPlanning@GSI.ie>
Sent: Wednesday 6 March 2024 14:03
To: Natalia Stolarska
Cc: DECC GSI Planning; DECC Planning Advisory
Subject: RE: EIS 24/48 - EIA Scoping Request for Proposed Extended Operation of existing Taurbeg Wind Farm
Attachments: 24_48 Taurbeg Wind Farm Co Cork.pdf; GSI datasets relevant to EIA & SEA_ 20210421.pdf

You don't often get email from gsiplanning@gsi.ie. Learn why this is important

Caution: This is an external email and may be malicious. Please take care when clicking links or opening attachments.

Dear Natalia,
With reference to your email received on the 15 February 2024, concerning the EIA Scoping Request for Proposed Extended Operation of existing Taurbeg Wind Farm, please find attached response and dataset sheet from Geological Survey Ireland.

Yours sincerely,
Trish Smullen

Trish Smullen Geoheritage & Planning.
Geological Survey Ireland, Booterstown Hall, Booterstown Ave., Co. Dublin A94 N2R6.
Email: trish.smullen@gsi.ie **www.gsi.ie**

A division of the Department of the Environment, Climate and Communications.

From: DECC GSI Planning <GSIPlanning@GSI.ie>
Sent: Monday 19 February 2024 10:33
To: Patricia Smullen (DECC) <Trish.Smullen@gsi.ie>
Cc: DECC GSI Planning <GSIPlanning@GSI.ie>; DECC Planning Advisory <PlanningAdvisory@decc.gov.ie>
Subject: EIS 24/48 - EIA Scoping Request for Proposed Extended Operation of existing Taurbeg Wind Farm

EIS 24/48

EIA Scoping Request for Proposed Extension of Operation of the existing Taurbeg Wind Farm. Request for observations by MKO by 15 February 2024. Letter with details is enclosed.

Regards,

John

From: Natalia Stolarska <nstolarska@mkoireland.ie>
Sent: Thursday 15 February 2024 15:20
To: DECC GSI Planning <GSIPlanning@GSI.ie>
Cc: Patricia Smullen (DECC) <Trish.Smullen@gsi.ie>; Karen Mulryan <kmulryan@mkoireland.ie>
Subject: 231030: EIA Scoping Request for Proposed Extension of Operation of the existing Taurbeg Wind

CAUTION: This eMail originated from outside your organisation and the BTS Managed Desktop service. Do not click on any links or open any attachments unless you recognise the sender or are expecting the email and know that the content is safe. If you are in any doubt, please contact the OGCIO IT Service Desk.

To whom it may concern,

On behalf of Taurbeg Ltd (c/o Statkraft Ireland Ltd), ('the Applicant'), MKO is preparing an Environmental Impact Assessment Report (EIAR) and Natura Impact Statement (NIS) to accompany a planning application for the proposed extension of operation of the existing Taurbeg Wind Farm (the Proposed Development). The subject site is located approximately 4km south of Rockchapel and 10km west of Newmarket, in the townlands of Taurbeg, Taurmore, Glasheenanargrid, Rockchapel, Co. Cork.

The existing wind farm is located almost entirely within the Stacks to Mullaghareirk Mountains, West Limerick Hills, and Mount Eagle Special Protection Area (SPA) and consists of 11 no. turbines which were constructed in 2005 and became operational in March 2006. The existing Taurbeg Wind Farm was granted planning permission (Planning Ref No. N/02/3608) by Cork County Council in 2003. The wind farm has been operational for approximately 18 years having been commissioned in 2006. The current planning permission for the development is set to expire in 2026 at which point the existing turbines will have been in operation for only 20 years, whereas the normal operational life of a turbine is 25 to 30 years. Taurbeg Ltd intends to apply for planning permission to extend the operational period of Taurbeg Wind Farm by 9 years. The Proposed Development seeks to maintain the production and supply of electricity generation at the existing Taurbeg Wind Farm through an application for an extension of duration of operation, with no material changes proposed for the wind farm or existing turbines.

As part of the EIA process, we would welcome any comments that you may have in relation to the Proposed Development that should be considered as part of the assessment process and in the preparation of the EIAR. In order to facilitate this, a Scoping Document providing details of the Proposed Development and the site location is attached.

If you could return any comments or suggestions within four weeks upon this receipt, it would be much appreciated. If you require any further information, please do not hesitate to contact me.

Kind regards,
Natalia.

Natalia Stolarska
Graduate Environmental Scientist
MKO
Tuam Road, Galway, H91 VW84

Offices in Galway and Dublin
mkoireland.ie | +353 (0)91 735 611

McCarthy Keville O'Sullivan Ltd. T/A MKO. Registered in Ireland No. 462657. VAT No. IE9693052R

This email and any attached files or emails transmitted with it are confidential and intended solely for the use of the individual(s) or entity to whom it is addressed. If the reader is not a representative of the intended recipient(s), any review, dissemination or copying of this message or the information it contains is prohibited. If you have received this email in error please notify the sender of the email and delete the email. MKO does not represent or warrant that any attachment hereto is free from computer viruses or other defects. The opinions expressed in this e-mail and any attachments may be those of the author and are not necessarily those of MKO

An Roinn Comhshaoil,
Aeráide agus Cumarsáide
Department of the Environment,
Climate and Communications

Geological Survey
Suirbhéireacht Gheolaíochta
Ireland | Éireann

Natalia Stolarska
MKO
Tuam Road,
Galway, H91 VW84

06 March 2024

Re: EIA Scoping Request for Proposed Extended Operation of existing Taurbeg Wind Farm
Your Ref: 231030
Our Ref: 24/48

Dear Natalia,

Geological Survey Ireland is the national earth science agency and is a division of the Department of the Environment, Climate and Communications. We provide independent geological information and gather various data for that purpose. Please see our website for data availability. We recommend using these various data sets, when conducting the EIAR, SEA, planning and scoping processes. Use of our data or maps should be attributed correctly to 'Geological Survey Ireland'.

The publicly available data referenced/presented here, should in no way be construed as Geological Survey Ireland support for or objection to the proposed development or plan. The data is made freely available to all and can be used as independent scientific data in assessments, plans or policies. It should be noted that in many cases this data is a baseline or starting point for further site specific assessments.

With reference to your email received on the 15 February 2024, concerning the EIA Scoping Request for Proposed Extended Operation of existing Taurbeg Wind Farm, Geological Survey Ireland would encourage use of and reference to our datasets. Please find attached a list of our publicly available datasets that may be useful to the environmental assessment and planning process. We recommend that you review this list and refer to any datasets you consider relevant to your assessment. The remainder of this letter and following sections provide more detail on some of these datasets.

Geoheritage

A national inventory of geoheritage sites known as County Geological Sites (CGSs) is managed by the Geoheritage Programme of Geological Survey Ireland. CGSs, as adopted under the National Heritage Plan, include sites that are of national importance which have been selected as the very best examples for NHA (Natural Heritage Areas) designation. NHA designation will be completed in partnership with the National Parks and Wildlife Service (NPWS). CGSs are now routinely included in County Development Plans and in the GIS of planning departments, to ensure the recognition and appropriate protection of geological heritage within the planning system. CGSs can be viewed online under the Geological Heritage tab on the online Map Viewer.

The audit for Co. Cork commenced in 2021; it is a three year process that will be completed in 2024. However, unaudited CGSs can be viewed online under the Geological Heritage tab on the online Map Viewer. **Our records show that there are no unaudited CGSs in the vicinity of the proposed wind farm extension.**

Groundwater

Geological Survey Ireland's Groundwater and Geothermal Unit, provides advice, data and maps relating to groundwater distribution, quality and use, which is especially relevant for safe and secure drinking water supplies and healthy ecosystems. Proposed developments need to consider any potential impact on specific groundwater abstractions and on groundwater resources in general. We recommend using the groundwater maps on our Map viewer which should include: wells; drinking water source protection areas; the national map suite - aquifer, groundwater vulnerability, groundwater recharge and subsoil permeability maps. Background information is also provided in the Groundwater Body Descriptions. Please read all disclaimers carefully when using Geological Survey Ireland data.

The Groundwater Data Viewer indicates an aquifer classed as a 'Locally Important Aquifer - Bedrock which is Moderately Productive only in Local Zones' underlies the wind farm development. The Groundwater Vulnerability map indicates the range of groundwater vulnerabilities within the area covered is variable. We would therefore recommend use of the Groundwater Viewer to identify areas of High to Extreme Vulnerability and 'Rock at or near surface' in your assessments, as any groundwater-surface water interactions that might occur would be greatest in these areas.

GWClimate is a groundwater monitoring and modelling project that aims to investigate the impact of climate change on groundwater in Ireland. This is a follow on from a previous project (GWFlood) and the data may be useful in relation to Flood Risk Assessment (FRA) and management plans. Maps and data are available on the Map viewer.

Geological Survey Ireland has completed Groundwater Protection Schemes (GWPSs) in partnership with Local Authorities, and there is now national coverage of GWPS mapping. A Groundwater Protection Scheme provides guidelines for the planning and licensing authorities in carrying out their functions, and a framework to assist in decision-making on the location, nature and control of developments and activities in order to protect groundwater. **The Groundwater Protection Response overview and link to the main reports is here: https://www.gsi.ie/en-ie/programmes-and-projects/groundwater/projects/protecting-drinking-water/what-is-drinking-water-protection/county-groundwater-protection-schemes/Pages/default.aspx**

Geological Mapping
Geological Survey Ireland maintains online datasets of bedrock and subsoils geological mapping that are reliable and accessible. We would encourage you to use these data which can be found here, in your future assessments.

Please note we have recently launched QGIS compatible bedrock (100K) and Quaternary geology map data, with instructional manuals and videos. This makes our data more accessible to general public and external stakeholders. QGIS compatible data can be found in our downloadable bedrock 100k .zip file on the Data & Maps section of our website.

Geohazards
Geohazards can cause widespread damage to landscapes, wildlife, human property and human life. In Ireland, landslides, flooding and coastal erosion are the most prevalent of these hazards. We recommend that geohazards be taken into consideration, especially when developing areas where these risks are prevalent, and we encourage the use of our data when doing so.

Landslides are common in areas of peat, rock near surface and in fine to coarse range materials (such as glacial tills), areas which are found within the proposed wind farm development area. **The Landslide Susceptibility Viewer indicates areas of Moderately High to High Susceptibility within the vicinity of the wind farm area.** Geological Survey Ireland has information available on landslides in Ireland via the National Landslide Database and Landslide Susceptibility Map both of which are available for viewing on our dedicated Map Viewer. Associated guidance documentation relating to the National Landslide Susceptibility Map is also available.

Geological Survey Ireland also engaged in a national project on Groundwater Flooding. The data from this project may be useful in relation to Flood Risk Assessment (FRA) and management plans, and is described in more detail under 'Groundwater' above.

Natural Resources (Minerals/Aggregates)
Geological Survey Ireland provides data, maps, interpretations and advice on matters related to minerals, their use and their development in our Minerals section of the website. The Active Quarries, Mineral Localities and the Aggregate Potential maps are available on our Map Viewer.

We would recommend use of the Aggregate Potential Mapping viewer to identify areas of High to Very High source aggregate potential within the area. In keeping with a sustainable approach we would recommend use of our data and mapping viewers to identify and ensure that natural resources used in any potential future wind farm development are sustainably sourced from properly recognised and licensed facilities, and that consideration of future resource sterilization is considered.

Guidelines
The following guidelines may also be of assistance:

- Institute of Geologists of Ireland, 2013. Guidelines for the Preparation of the Soils, Geology and Hydrogeology Chapters of Geology in Environmental Impact Statements.

- EPA, 2022. Guidelines on the information to be contained in Environmental Impact Assessment Reports (EIAR)

Other Comments

Should development go ahead, all other factors considered, Geological Survey Ireland would much appreciate a copy of reports detailing any site investigations carried out. The data would be added to Geological Survey Ireland's national database of site investigation boreholes, implemented to provide a better service to the civil engineering sector. Data can be sent to the Geological Mapping Unit, at mailto:GeologicalMappingInfo@gsi.ie, 01-678 2795.

I hope that these comments are of assistance, and if we can be of any further help, please do not hesitate to the Geological Survey Ireland Planning Team at GSIPlanning@gsi.ie.

Yours sincerely,

Geoheritage and Planning Programme

Enc: Table - Geological Survey Ireland's Publicly Available Datasets Relevant to Planning, EIA and SEA processes.

Geological Survey Ireland's Publicly Available Datasets Relevant to Planning, EIA and SEA processes

following European Union (Planning and Development) (Environmental Impact Assessment) Regulations 2018

(S.I. No. 296 of 2018)

Geological Survey Ireland Programme	Dataset	Relevant EIA Topic	Coverage	Description / Notes / Limitations	Link to Geological Survey Ireland map viewer
Geohazards	Landslide: National landslide database and landslide susceptibility map	Land & Soil/Climate/Landscape	National	Associated guidance documentation relating to the National Landslide Susceptibility Map is also available.	https://dcenr.maps.arcgis.com/apps/webappviewer/index.html?id=b68cf1e4a9044a5981f950e9b9c5625c
Geohazards	Groundwater Flooding (Historic)	Water	Regional	Provide information of historic flooding, both surface water and groundwater. [A lack of flooding presented in any specific location of the map only indicates that a flood has not been detected. It does not indicate that a flood cannot occur in that location at present or in the future]	https://dcenr.maps.arcgis.com/apps/webappviewer/index.html?id=848f83c85799436b808652f9c735b1cc
Geohazards	Groundwater Flooding (Predictive)	Water	Regional	Provides information on the probability of future karst groundwater flooding (where available). [The maps do not, and are not intended to, constitute advice. Professional or specialist advice should be sought before taking, or refraining from, any action on the basis of the flood maps]	https://dcenr.maps.arcgis.com/apps/webappviewer/index.html?id=848f83c85799436b808652f9c735b1cc
Geohazards	Radon Map	Land & Soils/Air	National		http://www.epa.ie/radiation/radonmap/
Geoheritage	County Geological Sites as adopted by National Heritage Plan and listed in County Development Pla	Land & Soils/Landscape	Regional	All geological heritage sites identified by Geological Survey Ireland are categorised as CGS pending any further NHA designation by NPWS.	https://dcenr.maps.arcgis.com/apps/MapSeries/index.html?appid=a30af518e87a4c0ab2fbde2aaac3c228
Geological Mapping	Bedrock geology:	Land & Soils	National	1:100,000 scale and associated memoirs.	https://dcenr.maps.arcgis.com/apps/webappviewer/index.html?id=de7012a99d2748ea9106e7ee1b6ab8d5&scale=0
Geological Mapping	Bedrock geology:	Land & Soils	Regional	1:50,000 scale	https://dcenr.maps.arcgis.com/apps/webappviewer/index.html?id=de7012a99d2748ea9106e7ee1b6ab8d5&scale=0
Geological Mapping	Quaternary geology: Sediments	Land & Soils	National	1:50,000 scale	https://dcenr.maps.arcgis.com/apps/webappviewer/index.html?id=de7012a99d2748ea9106e7ee1b6ab8d5&scale=0
Geological Mapping	Quaternary geology: Geomorphology	Land & Soils	National	1:50,000 scale	https://dcenr.maps.arcgis.com/apps/webappviewer/index.html?id=de7012a99d2748ea9106e7ee1b6ab8d5&scale=0
Geological Mapping	Physiographic units:	Land & Soils	National	Broad-scale physical landscape units mapped at 1:100,000 scale in order to be represented as a cartographic digital map at 1:250,000 scale	https://dcenr.maps.arcgis.com/apps/webappviewer/index.html?id=afa76a420fc54877843aca1bc075c62b
Geological Mapping	GeoUrban: Spatial geological data for the greater Dublin and Cork areas	Land & Soils	Regional	includes 3D models	https://dcenr.maps.arcgis.com/apps/webappviewer/index.html?id=9768f4818b79416093b6b2212a850ce6&scale=0
Geological Mapping	Geotechnical database	Land & Soils	National	Digitised geotechnical and Site Investigation Reports and boreholes which can be accessed through online downloads	https://dcenr.maps.arcgis.com/apps/webappviewer/index.html?id=a2718be1873d47a585a3f0415b4a724c
Goldmine	Historical data sets including geological memoirs and 6" to 1 mile geological mapping records	land & Soils/Water	National	available online	https://secure.dccae.gov.ie/goldmine/index.html
Groundwater & Geothermal	Groundwater resources (aquifers)	Water	National	Data limited to 1:100,000 scale; sites should be investigated at local scale	https://dcenr.maps.arcgis.com/apps/webappviewer/index.html?id=7e8a202301594687ab14629a10b748ef
Groundwater & Geothermal	Groundwater recharge.	Water	National	Data limited to 1:40,000 scale; sites should be investigated at local scale; long term annual average recharge	https://dcenr.maps.arcgis.com/apps/webappviewer/index.html?id=7e8a202301594687ab14629a10b748ef
Groundwater & Geothermal	Groundwater vulnerability.	Water	National	Data limited to 1:40,000 scale; sites should be investigated at local scale	https://dcenr.maps.arcgis.com/apps/webappviewer/index.html?id=7e8a202301594687ab14629a10b748ef
Groundwater & Geothermal	Group scheme and public supply source protection areas.	Water	National	Not all PWS / GWS have SPZ / ZOC. Check with IW / coco / NFGWS for private supplies.	https://dcenr.maps.arcgis.com/apps/webappviewer/index.html?id=7e8a202301594687ab14629a10b748ef
Groundwater & Geothermal	Groundwater Protection Schemes	Water	National	Data is limited to scale of 1:40,000. Data does not include all of the source protections areas	https://dcenr.maps.arcgis.com/apps/webappviewer/index.html?id=7e8a202301594687ab14629a10b748ef
Groundwater & Geothermal	Catchment and WFD management units.	Water	National		https://dcenr.maps.arcgis.com/apps/webappviewer/index.html?id=7e8a202301594687ab14629a10b748ef
Groundwater & Geothermal	karst specific data layers	water	National	For areas underlain by limestone, includes karst features, tracer test database; turlough water levels (gwlevel.ie).	https://dcenr.maps.arcgis.com/apps/webappviewer/index.html?id=7e8a202301594687ab14629a10b748ef
Groundwater & Geothermal	Wells and Springs	Water	National	Not comprehensive, there may be unrecorded wells and springs	https://dcenr.maps.arcgis.com/apps/webappviewer/index.html?id=7e8a202301594687ab14629a10b748ef
Groundwater & Geothermal	Groundwater body Descriptions	Water	National	Not exhaustive; only those in designated SACs; could be other GWDTEs; for more information contact NPWS / EPA / site investigations	https://www.gsi.ie/en-ie/programmes-and-projects/groundwater-and-geothermal-unit/activities/understanding-ireland-groundwater/Pages/Groundwater-bodies.aspx
Groundwater & Geothermal	Geothermal Suitability maps	land & Soils/Water	National	Also, Roadmap for a Policy and Regulatory Framework for Geothermal Energy, November 2020	https://dcenr.maps.arcgis.com/apps/webappviewer/index.html?id=9ee46bee08de41278b90a991d60c0b9e
Marine & Coastal Unit	INFOMAR - Ireland's national marine mapping programme; providing key baseline data for Ireland's	Water	National		https://secure.dccae.gov.ie/GSI/INFOMAR_VIEWER/
Marine & Coastal Unit	CHERISH - Coastal change project (Climate, Heritage and Environments of Reefs, Islands, and Headla	Water	Regional		http://www.cherishproject.eu/en/
Marine & Coastal Unit	Coastal Vulnerability Index (CVI).	water /Land & Soils	Regional	Currently the project is being carried out on the east coast and will be rolled out nationally	https://www.gsi.ie/en-ie/programmes-and-projects/marine-and-coastal-unit/projects/Pages/Coastal-Vulnerability-Index.aspx
Minerals	Aggregate potential	Land & Soils/Material Assets	National	Consideration of mineral resources and potential resources as a material asset which should be explicitly recognised within the environmental assessment process	https://dcenr.maps.arcgis.com/apps/webappviewer/index.html?id=ee8c4c285a49413aa6f1344416dc9956
Minerals	Active quarries	Land & Soils	National		https://dcenr.maps.arcgis.com/apps/webappviewer/index.html?id=ee8c4c285a49413aa6f1344416dc9956
Minerals	Historic mines	Land & Soils/Cultural Heritage	National	Inventory and Risk Classification 2009. Environmental Protection Agency, Economic Minerals Division and Geological Survey Ireland (DECC).	https://gis.epa.ie/EPAMaps/default?easting=?&northing=?&lid=EPA:LEMA_Facilties_Extractive_Facilities https://www.epa.ie/enforcement/mines/
Tellus	Geochemical data: multi-element data for shallow soil, stream sediment and stream water	Land & Soils	Regional	A national mapping programme	https://dcenr.maps.arcgis.com/apps/MapSeries/index.html?appid=6304e122b733498b99642707ff72f754
Tellus	Airborne geophysical data including radiometrics, electromagnetics and magnetics	Land & Soils	Regional	A national mapping programme	https://dcenr.maps.arcgis.com/apps/MapSeries/index.html?appid=6304e122b733498b99642707ff72f754
Tellus	urban geochemistry mapping (Dublin SURGE project),	Land & Soils	Regional		https://dcenr.maps.arcgis.com/apps/MapSeries/index.html?appid=6304e122b733498b99642707ff72f754

Notes:

1. The maps and data listed above are available on the Geological Survey Ireland map viewer https://www.gsi.ie/en-ie/data-and-maps/Pages/default.aspx

2. Please read all disclaimers carefully when using Geological Survey Ireland data

3. Geological Survey Ireland and Irish Concrete Federation published guidelines for the treatment of geological heritage in the extractive industry in 2008.

Natalia Stolarska

From: Alan Costello <Alan.Costello@CorkCoCo.ie>
Sent: Friday 1 March 2024 12:32
To: Natalia Stolarska
Cc: Andrew McDonnell
Subject: FW: 231030: EIA Scoping Request for Proposed Extension of Operation of the existing Taurbeg Wind

You don't often get email from alan.costello@corkcoco.ie. Learn why this is important

Caution: This is an external email and may be malicious. Please take care when clicking links or opening attachments.

Hi Natalia

Apologies for the delay in responding.

Couple of comments from Environment to consider in the scoping:

- The Environment Impact Assessment should document and assess the current noise Environment and operational noise impact of the proposed development extension on the receiving environment and sensitive receptors in the vicinity.
- Full descriptive details of all monitoring locations should be included as well as any calculations and details of any assumptions and claims for methods of mitigation.
- The EIA should include an assessment of the efficacy of all mitigation measures claimed during original application, in respect of outputs/emission such as noise, shadow flicker, surface water controls etc. Any changes in habitat in sites affected/influenced by this development should be document, including downstream Q values compared to predevelopment Q values.
- The EIA should include an assessment of the change in any conservational and/or environmental objectives for sites the development influences.
- The EIA should include an assessment of the impact on bird populations resulting from the developments operational phase, with expert evidence of impact to support the continued operation.
- The EIA should provide for the decommissioning phase, removal of all plant, turbine bases, cablings to ensure no legacy waste issues, and/or return insofar as practical to original undisturbed/green field state.

Note no liability can be accepted for any omission in the information submitted regardless of any advice given and a full assessment of the application can only be carried out when it is submitted to the Planning Authority for approval.

Regards,

Alan

From: Natalia Stolarska <nstolarska@mkoireland.ie>
Sent: Thursday, February 15, 2024 3:15 PM
To: Environ <Environ@CorkCoCo.ie>
Cc: Karen Mulryan <kmulryan@mkoireland.ie>
Subject: RE: 231030: EIA Scoping Request for Proposed Extension of Operation of the existing Taurbeg Wind

CAUTION FROM CORK COUNTY COUNCIL IT SECURITY: This email originated from outside of the organisation. Do not click links or open attachments unless you recognise the sender and know the content is safe.

Hi Anita,

Apologies about this, see attached the compressed attachment, it is now 5mb.

On behalf of Taurbeg Ltd (c/o Statkraft Ireland Ltd), ('the Applicant'), MKO is preparing an Environmental Impact Assessment Report (EIAR) and Natura Impact Statement (NIS) to accompany a planning application for the proposed extension of operation of the existing Taurbeg Wind Farm (the Proposed Development). The subject site is located approximately 4km south of Rockchapel and 10km west of Newmarket, in the townlands of Taurbeg, Taurmore, Glasheenanargrid, Rockchapel, Co. Cork.

The existing wind farm is located almost entirely within the Stacks to Mullaghareirk Mountains, West Limerick Hills, and Mount Eagle Special Protection Area (SPA) and consists of 11 no. turbines which were constructed in 2005 and became operational in March 2006. The existing Taurbeg Wind Farm was granted planning permission (Planning Ref No. N/02/3608) by Cork County Council in 2003. The wind farm has been operational for approximately 18 years having been commissioned in 2006. The current planning permission for the development is set to expire in 2026 at which point the existing turbines will have been in operation for only 20 years, whereas the normal operational life of a turbine is 25 to 30 years. Taurbeg Ltd intends to apply for planning permission to extend the operational period of Taurbeg Wind Farm by 9 years. The Proposed Development seeks to maintain the production and supply of electricity generation at the existing Taurbeg Wind Farm through an application for an extension of duration of operation, with no material changes proposed for the wind farm or existing turbines.

As part of the EIA process, we would welcome any comments that you may have in relation to the Proposed Development that should be considered as part of the assessment process and in the preparation of the EIAR. In order to facilitate this, a Scoping Document providing details of the Proposed Development and the site location is attached.

If you could return any comments or suggestions within four weeks upon this receipt, it would be much appreciated. If you require any further information, please do not hesitate to contact me.

Kind regards,
Natalia.

Natalia Stolarska
Graduate Environmental Scientist
MKO
Tuam Road, Galway, H91 VW84

Offices in Galway and Dublin
mkoireland.ie | +353 (0)91 735 611

McCarthy Keville O'Sullivan Ltd. T/A MKO. Registered in Ireland No. 462657. VAT No. IE9693052R

This email and any attached files or emails transmitted with it are confidential and intended solely for the use of the individual(s) or entity to whom it is addressed. If the reader is not a representative of the intended recipient(s), any review, dissemination or copying of this message or the information it contains is prohibited. If you have received this email in error please notify the sender of the email and delete the email. MKO does not represent or warrant that any attachment hereto is free from computer viruses or other defects. The opinions expressed in this e-mail and any attachments may be those of the author and are not necessarily those of MKO

From: Environ <Environ@CorkCoCo.ie>
Sent: Thursday, February 15, 2024 3:11 PM
To: Natalia Stolarska <nstolarska@mkoireland.ie>
Subject: 231030: EIA Scoping Request for Proposed Extension of Operation of the existing Taurbeg Wind

You don't often get email from environ@corkcoco.ie. Learn why this is important

Caution: This is an external email and may be malicious. Please take care when clicking links or opening attachments.

Hello, your email has been blocked by Cork County Council. It is too large. It will be necessary for you to resend the email with attachments less than 20 MB in order to comply with Cork County Council's email policy.

Kind Regards,

Áine Ide Ní Leader || **Oifigeach Cúnta Foirne** | **Comhshaol**
Comhairle Contae Chorcaí | Foirgneamh Chomshaol | Inis Cara | Corcaigh | P31x738 | Éire
T +353- 21 4532761
anita.leader@corkcoco.ie | www.corkcoco.ie
Tairseach na gcustaiméirí: www.yourcouncil.ie

Anita Leader | Assistant Staff Officer | **Environment Directorate**
Cork County Council | Environment | Inniscarra | Cork | P31x738 | Ireland
T +353- 21 4532761
anita.leader@corkcoco.ie | www.corkcoco.ie
Customer Portal: www.yourcouncil.ie

Smaoinigh ar an timpeallacht sula ndéanann tú an ríomhphost seo a phriontáil. Please consider the Environment before printing this mail.

www.corkcoco.ie

Smaoinigh ar an timpeallacht sula ndéanann tú an ríomhphost seo a phriontáil.
Please consider the Environment before printing this mail.

Tá an t-eolas sa ríomhphost seo (agus in aon chomhad a ghabhann leis) rúnda agus ceaptha i gcomhair úsáide don seolaí amháin. Mura seolaí tú, níl tú údaraithe an ríomhphost nó aon cheangaltán a léamh, a chóipeáil nó a úsáid. Má bhfuair tú an ríomhphost seo trí bhotún, ar mhiste leat é sin a chur in iúl don seoltóir trí r-phost ar ais agus ansin é a scriosadh.

This e-mail and any attachment contains information which is private and confidential and is intended for the addressee only. If you are not an addressee, you are not authorised to read, copy or use the e-mail or any attachment. If you have received this e-mail in error, please notify the sender by return e-mail and then destroy it.

www.corkcoco.ie

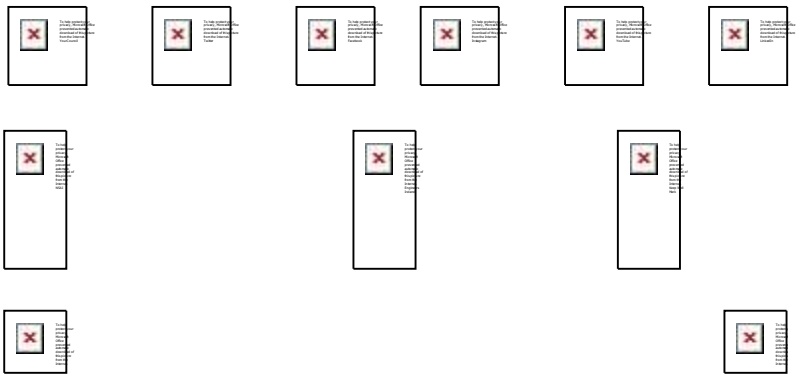

Smaoinigh ar an timpeallacht sula ndéanann tú an ríomhphost seo a phriontáil.
Please consider the Environment before printing this mail.

Tá an t-eolas sa ríomhphost seo (agus in aon chomhad a ghabhann leis) rúnda agus ceaptha i gcomhair úsáide don seolaí amháin. Mura seolaí tú, níl tú údaraithe an ríomhphost nó aon cheangaltán a léamh, a chóipeáil nó a úsáid. Má bhfuair tú an ríomhphost seo trí bhotún, ar mhiste leat é sin a chur in iúl don seoltóir trí r-phost ar ais agus ansin é a scriosadh.

This e-mail and any attachment contains information which is private and confidential and is intended for the addressee only. If you are not an addressee, you are not authorised to read, copy or use the e-mail or any attachment. If you have received this e-mail in error, please notify the sender by return e-mail and then destroy it.

Natalia Stolarska

From: PlanningInfo <PlanningInfo@CorkCoCo.ie>
Sent: Friday 16 February 2024 10:08
To: Natalia Stolarska
Cc: Karen Mulryan
Subject: RE: 231030: EIA Scoping Request for Proposed Extension of Operation of the existing Taurbeg Wind

Follow Up Flag: Follow up
Flag Status: Completed

You don't often get email from planninginfo@corkcoco.ie. Learn why this is important

Caution: This is an external email and may be malicious. Please take care when clicking links or opening attachments.

Good Morning,
I have now forwarded your request to the relevant section. We will revert in due course.
Kind Regards,

Tracy Ní Cheallacháin | Oifigeach Fóirne | Pleanáil agus Fobairt
Comhairle Contae Chorcaí | Halla **an Chontae** | Corcaigh | T12 R2NC | Éire
T +353-(0)21 – 428 5633
tracy.ocallaghan@corkcoco.ie | www.corkcoco.ie
Tairseach na gcustaiméirí: www.yourcouncil.ie

Tracy O' Callaghan | Staff Officer | Planning & Development
Cork County Council | County Hall | Cork | T12 R2NC | Ireland
T +353-(0)21 – 428 5633
tracy.ocallaghan@corkcoco.ie | www.corkcoco.ie
Customer Portal: www.yourcouncil.ie

Smaoinigh ar an timpeallacht sula ndéanann tú an ríomhphost seo a phriontáil. Please consider the Environment before printing this mail.

From: Natalia Stolarska <nstolarska@mkoireland.ie>
Sent: Thursday, February 15, 2024 5:15 PM
To: PlanningInfo <PlanningInfo@CorkCoCo.ie>
Cc: Karen Mulryan <kmulryan@mkoireland.ie>
Subject: RE: 231030: EIA Scoping Request for Proposed Extension of Operation of the existing Taurbeg Wind

CAUTION FROM CORK COUNTY COUNCIL IT SECURITY: This email originated from outside of the organisation. Do not click links or open attachments unless you recognise the sender and know the content is safe.

To whom it may concern,

On behalf of Taurbeg Ltd (c/o Statkraft Ireland Ltd), ('the Applicant'), MKO is preparing an Environmental Impact Assessment Report (EIAR) and Natura Impact Statement (NIS) to accompany a planning application for the proposed extension of operation of the existing Taurbeg Wind Farm (the Proposed Development). The subject site is located approximately 4km south of Rockchapel and 10km west of Newmarket, in the townlands of Taurbeg, Taurmore, Glasheenanargrid, Rockchapel, Co. Cork.

The existing wind farm is located almost entirely within the Stacks to Mullaghareirk Mountains, West Limerick Hills, and Mount Eagle Special Protection Area (SPA) and consists of 11 no. turbines which were constructed in 2005 and became operational in March 2006. The existing Taurbeg Wind Farm was granted planning permission (Planning Ref No. N/02/3608) by Cork County Council in 2003. The wind farm has been operational for approximately 18 years having been commissioned in 2006. The current planning permission for the development is set to expire in 2026 at which point the existing turbines will have been in operation for only 20 years, whereas the normal operational life of a turbine is 25 to 30 years. Taurbeg Ltd intends to apply for planning permission to extend the operational period of Taurbeg Wind Farm by 9 years. The Proposed Development seeks to maintain the production and supply of electricity generation at the existing Taurbeg Wind Farm through an application for an extension of duration of operation, with no material changes proposed for the wind farm or existing turbines.

As part of the EIA process, we would welcome any comments that you may have in relation to the Proposed Development that should be considered as part of the assessment process and in the preparation of the EIAR. In order to facilitate this, a Scoping Document providing details of the Proposed Development and the site location is attached.

If you could return any comments or suggestions within four weeks upon this receipt, it would be much appreciated. If you require any further information, please do not hesitate to contact me.

Kind regards,
Natalia.

Natalia Stolarska
Graduate Environmental Scientist
MKO
Tuam Road, Galway, H91 VW84

Offices in Galway and Dublin
mkoireland.ie | +353 (0)91 735 611

McCarthy Keville O'Sullivan Ltd. T/A MKO. Registered in Ireland No. 462657. VAT No. IE9693052R

This email and any attached files or emails transmitted with it are confidential and intended solely for the use of the individual(s) or entity to whom it is addressed. If the reader is not a representative of the intended recipient(s), any review, dissemination or copying of this message or the information it contains is prohibited. If you have received this email in error please notify the sender of the email and delete the email. MKO does not represent or warrant that any attachment hereto is free from computer viruses or other defects. The opinions expressed in this e-mail and any attachments may be those of the author and are not necessarily those of MKO

From: Natalia Stolarska
Sent: Thursday, February 15, 2024 2:05 PM
To: planninginfo@corkcoco.ie
Cc: Karen Mulryan <kmulryan@mkoireland.ie>
Subject: 231030: EIA Scoping Request for Proposed Extension of Operation of the existing Taurbeg Wind

To whom it may concern,

On behalf of Taurbeg Ltd (c/o Statkraft Ireland Ltd), ('the Applicant'), MKO is preparing an Environmental Impact Assessment Report (EIAR) and Natura Impact Statement (NIS) to accompany a planning application for the proposed extension of operation of the existing Taurbeg Wind Farm (the Proposed Development). The subject site is located

approximately 4km south of Rockchapel and 10km west of Newmarket, in the townlands of Taurbeg, Taurmore, Glasheenanargrid, Rockchapel, Co. Cork.

The existing wind farm is located almost entirely within the Stacks to Mullaghareirk Mountains, West Limerick Hills, and Mount Eagle Special Protection Area (SPA) and consists of 11 no. turbines which were constructed in 2005 and became operational in March 2006. The existing Taurbeg Wind Farm was granted planning permission (Planning Ref No. N/02/3608) by Cork County Council in 2003. The wind farm has been operational for approximately 18 years having been commissioned in 2006. The current planning permission for the development is set to expire in 2026 at which point the existing turbines will have been in operation for only 20 years, whereas the normal operational life of a turbine is 25 to 30 years. Taurbeg Ltd intends to apply for planning permission to extend the operational period of Taurbeg Wind Farm by 9 years. The Proposed Development seeks to maintain the production and supply of electricity generation at the existing Taurbeg Wind Farm through an application for an extension of duration of operation, with no material changes proposed for the wind farm or existing turbines.

As part of the EIA process, we would welcome any comments that you may have in relation to the Proposed Development that should be considered as part of the assessment process and in the preparation of the EIAR. In order to facilitate this, a Scoping Document providing details of the Proposed Development and the site location is attached.

If you could return any comments or suggestions within four weeks upon this receipt, it would be much appreciated. If you require any further information, please do not hesitate to contact me.

Kind regards,
Natalia.

Natalia Stolarska
Graduate Environmental Scientist
MKO
Tuam Road, Galway, H91 VW84

Offices in Galway and Dublin
mkoireland.ie | +353 (0)91 735 611

McCarthy Keville O'Sullivan Ltd. T/A MKO. Registered in Ireland No. 462657. VAT No. IE9693052R

This email and any attached files or emails transmitted with it are confidential and intended solely for the use of the individual(s) or entity to whom it is addressed. If the reader is not a representative of the intended recipient(s), any review, dissemination or copying of this message or the information it contains is prohibited. If you have received this email in error please notify the sender of the email and delete the email. MKO does not represent or warrant that any attachment hereto is free from computer viruses or other defects. The opinions expressed in this e-mail and any attachments may be those of the author and are not necessarily those of MKO

www.corkcoco.ie

Smaoinigh ar an timpeallacht sula ndéanann tú an ríomhphost seo a phriontáil.
Please consider the Environment before printing this mail.

Tá an t-eolas sa ríomhphost seo (agus in aon chomhad a ghabhann leis) rúnda agus ceaptha i gcomhair úsáide don seolaí amháin. Mura seolaí tú, níl tú údaraithe an ríomhphost nó aon cheangaltán a léamh, a chóipeáil nó a úsáid. Má bhfuair tú an ríomhphost seo trí bhotún, ar mhiste leat é sin a chur in iúl don seoltóir trí r-phost ar ais agus ansin é a scriosadh.

This e-mail and any attachment contains information which is private and confidential and is intended for the addressee only. If you are not an addressee, you are not authorised to read, copy or use the e-mail or any attachment. If you have received this e-mail in error, please notify the sender by return e-mail and then destroy it.

Natalia Stolarska

From: Meabhann Crowe
Sent: Wednesday 13 March 2024 16:23
To: Karen Mulryan; Eoin McCarthy; Natalia Stolarska; Padraig Cregg; Pat Roberts
Cc: Colm Ryan; Sean Creedon
Subject: 231030--FW: Informal EIA Scoping Opinion. Taurbeg windfarm
Attachments: Taurbeg Scoping Letter Planning CCC_compressed.pdf; EIA Scoping Informal Opinion Taurbeg Windfarm.pdf

All
See attached just in from Cork on Taurbeg Scoping.
Meabhann

Meabhann Crowe, MRTPI
Senior Planner

Mon – Thurs. Only
MKO
Tuam Road, Galway, H91 VW84
Offices in Galway and Dublin
mkoireland.ie | +353 (0)91 735 611

McCarthy Keville O'Sullivan Ltd. T/A MKO. Registered in Ireland No. 462657. VAT No. IE9693052R

This email and any attached files or emails transmitted with it are confidential and intended solely for the use of the individual(s) or entity to whom it is addressed. If the reader is not a representative of the intended recipient(s), any review, dissemination or copying of this message or the information it contains is prohibited. If you have received this email in error please notify the sender of the email and delete the email. MKO does not represent or warrant that any attachment hereto is free from computer viruses or other defects. The opinions expressed in this e-mail and any attachments may be those of the author and are not necessarily those of MKO

From: Bryan Riney <Bryan.Riney@CorkCoCo.ie>
Sent: Wednesday, March 13, 2024 4:20 PM
To: Meabhann Crowe <mcrowe@mkoireland.ie>
Cc: Helen OSullivan <Helen.OSullivan2@CorkCoCo.ie>; Louise Ahern <Louise.Ahern@CorkCoCo.ie>
Subject: Informal EIA Scoping Opinion. Taurbeg windfarm

Caution: This is an external email and may be malicious. Please take care when clicking links or opening attachments.

A Chara,

I refer to your request for an informal EIA Scoping Opinion. Please see response attached.

Le dea-ghuí,

Bryan Riney| **Pleanálaí Sinsearach** | **Pleanáil agus Forbairt**
Comhairle Contae Chorcaí, Halla an Chontae, Corcaigh, T12 R2NC Éire

T +353-(0)21 – 428 5502| +353-(0)86 – 085 0302|
r bryan.riney @corkcoco.ie | www.corkcoco.ie

Bryan Riney | **Senior Planner** | **Planning and Development**
Cork County Council | County Hall | Cork, T12R2NC Ireland
T +353-(0)21 – 428 5502| +353-(0)86 – 085 0302|
e bryan.riney @corkcoco.ie | www.corkcoco.ie

www.corkcoco.ie

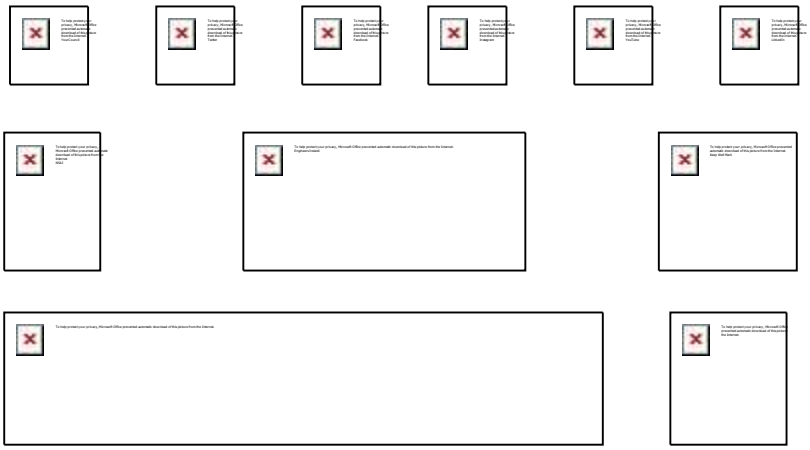

Smaoinigh ar an timpeallacht sula ndéanann tú an ríomhphost seo a phriontáil.
Please consider the Environment before printing this mail.

Tá an t-eolas sa ríomhphost seo (agus in aon chomhad a ghabhann leis) rúnda agus ceaptha i gcomhair úsáide don seolaí amháin. Mura seolaí tú, níl tú údaraithe an ríomhphost nó aon cheangaltán a léamh, a chóipeáil nó a úsáid. Má bhfuair tú an ríomhphost seo trí bhotún, ar mhiste leat é sin a chur in iúl don seoltóir trí r-phost ar ais agus ansin é a scriosadh.

This e-mail and any attachment contains information which is private and confidential and is intended for the addressee only. If you are not an addressee, you are not authorised to read, copy or use the e-mail or any attachment. If you have received this e-mail in error, please notify the sender by return e-mail and then destroy it.

Informal EIA Scoping Request for Proposed Extension of Operation of the existing

Taurbeg Wind Farm, Co. Cork

1. Proposed Development

Taurbeg Ltd (c/o Statkraft Ireland Ltd) intends to apply to Cork County Council for planning permission to extend the operational period of the existing Taurbeg Wind Farm for an additional 9 years (2026-2035) after the expiry of its current planning permission in 2026. The existing site has a currently approved operational period of 20 years. Taurbeg is located 9.3km northwest of Newmarket, Co. Cork and 7.8km northeast of Kiskeam.

2. Scoping Opinion

Schedule 6 of the Planning and Development Regulations, 2001 (as amended), sets out the information required to be contained within an EIAR. The EIAR must contain the information specified in section 1 and the information specified in section 2 to the extent that the information is relevant to the nature of the development in question and to the environmental features likely to be affected.

The content of the EIAR shall have regard to Article 94 of the Regs and provide the information required under Schedule 6.

The EIAR should also contain a list of experts who contributed to the development of the report, identifying for each expert, the part of the EIAR for which he / she is responsible, his / her experience or expertise and any additional information considered relevant to demonstrate the persons competence in the preparation of the EIAR.

The Likely Significant Effects of the Proposed Development

Impacts should address direct, indirect, secondary, cumulative, short, medium and long-term, permanent, temporary, positive and negative effects as well as impact interactions. None of the topics outlined in this scoping opinion (Population and Human Health etc.) should be omitted, although their level of detail may differ depending on the likelihood of impacts.

An assessment of the impact of the proposed development is required, with an assessment of the cumulative impact of existing and permitted developments in the vicinity.

The EIAR should also provide an assessment of the expected effects arising from the vulnerability of the project to major accidents and disasters that are relevant to the project. These risks should be considered in the context of the factors of the environment.

Mitigation Measures

The EIAR shall give a description of the features of the proposed development and measures envisaged to avoid, prevent, reduce and, if possible, offset likely significant adverse effects on the environment. Where adverse impacts are likely to result, appropriate mitigation measures shall be identified where necessary – and shall clearly indicate where and with whom responsibility for the implementation of the mitigation measures lies. The EIAR shall also provide information relating to the monitoring of the impacts of the development on the environment.

The inclusion of a summary table of features and/or measures envisaged to avoid, prevent or reduce and, if possible, offset likely significant adverse effects of the proposed development and a timescale for the implementation of proposed mitigation measures should form part of the EIAR.

Consideration of Alternatives

The consideration of alternatives, in terms of project design, technology locations and the size and scale of the development, should also be addressed in the EIAR and should comprise a description of the reasonable alternatives relevant to the proposed development which were studied and the reason for the option chosen having regard to the effects on the environment. In undertaking this assessment of alternatives, the following should be borne in mind:

- Alternatives should be relevant to the project and its specific characteristics.
- The assessment of alternatives should include a description of the current state of the environment without implementing the project, i.e. the Do-Nothing scenario. This assessment should be the starting point for the consideration of impacts in the EIAR.
- In the assessment of alternatives, the level of detail provided should be reasonable and commensurate with the project.

Non-Technical Summary

The EIAR must contain a non-technical summary of the detailed information contained within the EIAR. The language of this summary shall be non-technical in nature and should provide clear details of the environmental effects the development will have, as well as all significant effects and mitigation measures proposed. The description of the development in this summary should clearly explain and describe all aspects of the proposed development such that the EIAR is accessible in terms of public understanding of the process and to facilitate full public participation and consultation in the process.

In terms of specific environmental topics, the development is likely to impact upon, the EIAR should, in particular, address the following matters:

- **Population and Human Health**

The EIAR shall assess the impacts of the proposed development during the construction, operation and decommissioning phases in terms of population and human health. The assessment of impacts on population and human health should refer to the assessment of factors under which human health effects might occur as addressed within other chapters of the EIAR. For example, the EIAR shall address potential human health impacts from any potential noise/vibrations impacts.

In respect of potential shadow flicker the EIAR should fully assess the overall risk from the proposed development on photosensitive receptors, arising from the operational phases. Any calculations and/or risk contours, along with details of any assumptions should be included as well as full descriptive details of all monitoring locations used. Verification measure for controls efficacy, and flicker risk mitigation and actual flicker obviation, should be identified and responsibility for same. The EIAR should specify how flicker (as a condition of the atmosphere arising from the development during operational stage) will be managed during the operational phase.

- **Biodiversity**

The EIAR should provide a clear baseline assessment of the existing receiving environment and the impact of the development on the ecology of the receiving environment.

This project will need to be subject to Appropriate Assessment under the Habitats Directive and further assessment if necessary. The results of such assessments will inform the Biodiversity section of the EIAR.

The Appropriate Assessment and Natura Impact Statement (NIS) should be compiled by a qualified and experienced ornithologist and it is recommended that the experience and qualifications of contributing ecologists would be cited in any submissions made with the Planning Application. The Appropriate Assessment will need to focus on the potential impacts arising on the European sites arising from the operational and decommissioning phases of the development. The EIAR should address the potential for the enhancement of the biodiversity of the site arising from the development and the measures undertaken to maximise these impacts.

It is also important to highlight the 'Positive Effects' that will improve the quality of the environment. For example, by increasing species diversity, or improving the reproductive capacity of an ecosystem, or by removing nuisances or improving amenities.

If invasive species are identified the EIAR and AA should contain an Invasive Species Management Plan to address the removal of this species and other invasive species (if present) and the subsequent treatment of the affected areas.

The applicant should note that the County Development Plan 2022 highlights the need to support the principle of biodiversity gain (see policy objective BE 15-6). The applicant should further explore a species centred approach that could assist in achieving this biodiversity gain, for example a Nature-based SUDS approach that incorporates a species centred approach. The *Blue Green Infrastructure and Nature-Based Solutions Framework* from the Southern Regional Assembly provides guidance and information. There is also national guidance on Nature-based SUDS. This approach may show how the protection of the marine environment is been achieved in a positive manner.

The EIAR shall address direct, indirect, secondary, cumulative, short, medium and long-term, permanent, temporary, positive and negative effects upon biodiversity.

- **Land, Soil, Water, Air and Climate**

In respect of the potential noise/vibration impacts, the EIAR should fully assess the overall impact (including cumulative) of the proposed development on the receiving environment and sensitive receptors during both the construction and operational phases. All claims for methods of mitigation must be sufficiently detailed to allow audit of the claims. Any calculations along with details of any assumptions should be included as well as full descriptive details of all monitoring locations used.

In respect of air, wastewater and surface water emissions, the EIAR should fully assess the overall risk from the proposed development on the receiving environment and sensitive receptors, and any prescribed environmental quality objectives, arising from both the construction and operational phases. Any calculations along with details of any assumptions should be included. Verification measure for control efficacy should be identified and responsibility for same.

The EIAR should include a Water Framework Impact Assessment, and this shall inform the Natura Impact Assessment. This WFD Assessment should have regard to the Guidance Documents Water Framework Directive assessment: estuarine and coastal waters – *"Clearing the Waters for All"* (Environment Agency, 2016-2023) and Water Framework Compliance Assessment Report (UK Planning Inspectorate Guidance Note 18, 2017).

The EIAR should detail how sustainable drainage methods are proposed to be incorporated into the design and the impact of the development on existing surface water discharges from the site to the local drainage network.

- **Material Assets, Cultural Heritage and Landscape**

The EIAR shall clearly detail any proposed grid connection and cable routes and impacts upon the local infrastructure.

The EIAR shall also detail potential impacts in relation to the local road network for the construction, operational and decommissioning phases of the development.

Along with addressing landscape and built heritage matters the EIAR shall address the potential impacts of the development upon archaeological heritage and features in the area. The applicant should note Policy Objective HE 16-9 of the County Development Plan 2022 (Archaeology and Infrastructure Schemes) requires that all large-scale planning applications (i.e. development of lands on 0.5 ha or more in area or 1km or more in length) are subjected to an archaeological assessment as part of the planning application process which should comply with the Department of Arts, Heritage and the Gaeltacht's codes of practice. It is recommended that the assessment is carried out following pre-planning consultation with the County Archaeologist, by an appropriately experienced archaeologist to guide the design and layout of the proposed scheme/development, safeguarding the archaeological heritage in line with Development Management Guidelines.

Archaeology includes the protection of Archaeological Sites and Recorded Monuments and the assessment of effects of the development upon same should be detailed within the EIAR. The applicant should note the objectives of the CDP 2022 in relation to Archaeology including HE16-9, 16-11, and 16-13.

- **Interaction between the above factors**

The EIAR should include detailed consideration between the above factors were considered relevant.

- **Cumulative Effects**

An assessment of the proposed development when combined with other impacts (minor or significant), should be provided to ascertain if an impact is considered cumulatively significant. The combined effects of projects that exist or are permitted should be assessed. A cumulative map showing existing and permitted turbines in the area would be welcomed.

Effects are to be considered cumulatively. The potential for cumulative effects with other existing or approved developments is an important consideration and this shall be assessed in a clear manner within the EIAR. A single effect on its own may not be significant in terms of impact on the environment but, when considered together with other effects, may have a significant impact on the environment. Also, a single effect which may, on its own, have a significant effect, may have a reduced and insignificant impact when combined with other effects. The cumulative landscape and visual impacts and biodiversity impacts in particular will be important.

3. Policy considerations

The application will be considered and assessed under the Cork County Development Plan (CDP) 2022 and relevant national guidelines.

Section 13.6 of CDP 2022 relevant regarding Wind Energy. The Council are supportive of wind energy development at appropriate locations. Note Objective ET 13-4:

County Development Plan Objective **ET 13-4: Wind Energy**
In order to facilitate increased levels of renewable energy production consistent with national targets on renewable energy and climate change mitigation as set out in the National Energy and Climate Plan 2021-2030, the Climate Action Plan 2021, and any updates to these targets, and in accordance with Ministerial Guidelines on Wind Energy Development, the Council will support further development of on-shore wind energy projects including the upgrading, repowering or expansion of existing infrastructure, at appropriate locations within the county in line with the Wind Energy Strategy and objectives detailed in this chapter and other objectives of this plan in relation to climate change, biodiversity, landscape, heritage, water management and environment etc.

Wind Energy Strategy identifies three categories of 'Wind Deployment Area' for large scale commercial wind energy developments - Acceptable in Principle, Open to Consideration and Normally Discouraged. Note Objective ET 13-5.

County Development Plan Objective **ET 13-5: Wind Energy Projects**	
a)	Support a plan led approach to wind energy development in County Cork through the identification of areas for wind energy development. The aim in identifying these areas is to ensure that there are minimal environmental constraints, which could be foreseen to arise in advance of the planning process.
b)	On-shore wind energy projects should focus on areas considered 'Acceptable in Principle' and 'Areas Open to Consideration' and generally avoid "Normally Discouraged" areas as well as sites and locations of ecological sensitivity.

The subject site is within an 'Normally Discouraged' area. Note Objective ET 13-7:

County Development Plan Objective
ET 13-8: Normally Discouraged

Commercial wind energy developments will be discouraged in these areas which are considered to be sensitive to adverse impacts associated with this form of development (either individually or in combination with other developments). Only in exceptional circumstances where it is clear that adverse impacts do not arise will proposals be considered.

All planning applications for wind energy development should include a comprehensive assessment of the potential impacts of the proposed development on the receiving environment and landscape. Section 13.7 of the CDP sets out criteria to be covered by the applicants.

Other relevant objectives include inter alia:

County Development Plan Objective
ET 13-9: National Wind Energy Guidelines

Development of on-shore wind should be designed and developed in line with the 'Planning Guidelines for Wind Farm Development 2006' and 'Draft Wind Energy Development Guidelines 2019" and any relevant update of these guidelines.

County Development Plan Objective
ET 13-10: Development in line with Best Practice

Ensure that wind energy developments in County Cork are undertaken in observance with best industry practices, and with full engagement of communities potentially impacted by the development. In accordance with the Code of Practice 'Good Practice for Wind Energy Development Guidelines 2016', wind energy development operators are required to put in place an effective complaints procedure in relation to all aspects of wind energy development projects, where members of the public can bring any concerns they have about operational difficulties, including noise and nuisance to the attention of the wind energy development operator.

County Development Plan Objective
ET 13-11: Public Consultation and Community Support

(a) Require wind energy developers to carry out active public consultation with the local community in advance of and in addition to the statutory public consultation required as part of the planning application process.

(b) Applications for large scale wind energy development require a 'Community Report' with the planning application documents detailing the full extent of community and wider public engagement.

Policy Objective HE 16-9 (Archaeology and Infrastructure Schemes) requires that all large-scale planning applications (i.e. development of lands on 0.5 ha or more in area or 1km or more in length) are subjected to an archaeological assessment as part of the planning application process which should comply with the Department of Arts, Heritage and the Gaeltacht's codes of practice. It is recommended that the assessment is carried out following pre planning consultation with the County Archaeologist, by an appropriately experienced archaeologist to guide the design and layout of the proposed scheme/development, safeguarding the archaeological heritage in line with Development Management Guidelines.

It is recommended that the assessment is carried out following pre planning consultation with the County Archaeologist (Annette Quinn), by an appropriately experienced archaeologist to guide the design and layout of the proposed scheme/development, safeguarding the archaeological heritage in line with Development Management Guidelines.

County Development Plan Objectives HE 16-9: Archaeology and Infrastructure Schemes
All large scale planning applications (i.e. development of lands on 0.5 ha or more in area or 1km or more in length) and Infrastructure schemes and proposed roadworks are subjected to an archaeological assessment as part of the planning application process which should comply with the Department of Arts, Heritage and the Gaeltacht's codes of practice. It is recommended that the assessment is carried out following pre planning consultation with the County Archaeologist, by an appropriately experienced archaeologist to guide the design and layout of the proposed scheme/development, safeguarding the archaeological heritage in line with Development Management Guidelines.

The applicant should be cognisant of views from Scenic routes when assessing visual impact. A scenic route (S16) is located to the south of the subject site. Objective GI 14-13 and GI 14-9 refers.

County Development Plan Objective GI 14-13: Scenic Routes
Protect the character of those views and prospects obtainable from scenic routes and in particular stretches of scenic routes that have very special views and prospects identified in this Plan. The scenic routes identified in this Plan are shown on the scenic amenity maps in the CDP Map Browser and are listed in **Volume 2 Heritage and Amenity Chapter 5 Scenic Routes** of this Plan.

County Development Plan Objective GI 14-14: Development on Scenic Routes	
a)	Require those seeking to carry out development in the environs of a scenic route and/or an area with important views and prospects, to demonstrate that there will be no adverse obstruction or degradation of the views towards and from vulnerable landscape features. In such areas, the appropriateness of the design, site layout, and landscaping of the proposed development must be demonstrated along with mitigation measures to prevent significant alterations to the appearance or character of the area.
b)	Encourage appropriate landscaping and screen planting of developments along scenic routes (See **Chapter 16 Built and Cultural Heritage**).

A Shadow Flicker Study detailing the outcome of computational modelling for the potential for shadow flicker from the development should accompany the planning application.

4. **Environment Department of CCC scoping advice.**

The primary potential impacts on water quality from the operating turbines are loss of oil/hydraulic fluid from the turbines, or risk of fire. Both of these impacts can be minimised with good thorough maintenance procedures in place.

It is recommended that the EIA would clearly identify the maintenance programme that is in place/proposed to ensure that the existing turbines will continue to operate without posing a risk to water quality through loss of oil/hydraulic fluid from the turbines, and what fire prevention measures are in place for the turbines.

The following should also be considered:

- The Environment Impact Assessment should document and assess the current noise Environment and operational noise impact of the proposed development extension on the receiving environment and sensitive receptors in the vicinity.

- Full descriptive details of all monitoring locations should be included as well as any calculations and details of any assumptions and claims for methods of mitigation.

- The EIA should include an assessment of the efficacy of all mitigation measures claimed during original application, in respect of outputs/emission such as noise, shadow flicker,

surface water controls etc. Any changes in habitat in sites affected/influenced by this development should be document, including downstream Q values compared to predevelopment Q values.

- The EIA should include an assessment of the change in any conservational and/or environmental objectives for sites the development influences.

- The EIA should include an assessment of the impact on bird populations resulting from the developments operational phase, with expert evidence of impact to support the continued operation.

- The EIA should provide for the decommissioning phase, removal of all plant, turbine bases, cablings to ensure no legacy waste issues, and/or return insofar as practical to original undisturbed/green field state.

Note no liability can be accepted for any omission in the information submitted regardless of any advice given and a full assessment of the application can only be carried out when it is submitted to the Planning Authority for approval.

5. Ecology Office of CCC scoping advice

These comments are made without prejudice and are based on a review of Scoping Request Document received in respect of the above-mentioned windfarm site and are also based on publicly available information.

European Designated Sites: The location of the proposal and that of the existing windfarm is located wholly within the Stack's to Mullaghareirk Mountains, West Limerick Hills and Mount Eagle Special Protection Area (SPA). The site is also located adjacent the Lower Shannon Special Area of Conservation and proximal to the Blackwater River (Cork / Waterford) Special Area of Conservation.

Of note is that the grant of planning permission (CCC Planning Ref No. 02/3608) for the Taurbeg Windfarm was made in 2003 prior to the designation of the Stack's to Mullaghareirk Mountains, West Limerick Hills and Mount Eagle Special Protection Area in 2012 and as such naturally the development could not at that time have been assessed in light of the conservation objectives for the site. However, this proposal will now need to be subject to Appropriate Assessment and the Ecology Office advice is that the applicants gather the necessary information to address the concerns raised below for presentation in a Natura Impact Statement. The NIS should be compiled by a qualified and experienced ecologist / ornithologist and it is recommended that the experience and qualifications of contributing ecologists would be cited in any submissions made with the planning application.

Of particular concern will be the potential for the proposal to impact the conservation objectives for which the SPA is designated. Therefore, the possible implications the proposal will have on Hen Harrier the species of conservation interest for which the SPA is designated (and other species of conservation concern etc.), will need to be addressed in the planning application and include the following:

- Collision Risk: could the development increase the risk of collision impacts for one or more species? Are the turbine locations within a flight path for any species? Consideration needs to be given to migratory flight patterns, diurnal flight patterns and potential impacts associated with poor weather conditions;

- Disturbance impacts (noise, visual) – could activities associated with the development cause the avoidance of important nearby breeding, roosting and/or foraging sites either during the construction or operational phases. Potential for disturbance/ displacement impacts generated by increased recreational usage through facilitation of tracks / pathways etc during operation also needs to be considered;

- Disturbance/Displacement impacts e.g. barrier effects – could the erection of turbines at this location impact negatively on regular flight patterns (diurnal and migratory) of bird species and/or dissuade birds from utilising habitats in proximity for foraging, breeding and/or roosting; and

- In combination effects: The likely significance of impacts associated with each of the above identified risks should be considered both in their own right and 'in combination' with possible impacts linked to other projects such as other windfarms within the whole of the SPA.

As part of their assessment the applicant should have regard to any baseline ornithological surveys conducted as part of the existing Taurbeg Windfarm, including and in particular operational monitoring in relation to Hen Harrier. Additional surveys will be required to allow the Planning Authority to make a complete and robust assessment based on up-to-date scientific data. Any species-specific surveys which are deemed to be required including bird surveys must be completed by qualified and experienced practitioners following recognised best practise methods and include a full swath of appropriate surveys which would be applicable to a development of this nature. It should be noted that up to two years full season surveys are required for certain bird species should a potential impact on any such species be identified as a possible risk.

The applicant is also advised that a detailed Ornithological Monitoring and Mitigation Plan should be provided as part of any future planning application which includes for the following:

- Details of ornithological post construction monitoring and surveys for the site and its zone of influence for the lifetime of the proposal;
- Details of fatality monitoring for the lifetime of the proposal.
- Details of a fluid mitigation response based on the assessment of results / observations collected during monitoring / surveys and the provision for review and updating of the monitoring programme and mitigation strategy arising from the ongoing monitoring e.g. in the event that its discovered that particular periods of the year have large numbers of species of conservation concern traversing and/or utilising the site then a curtailment programme should be implemented.

The applicant is further advised to submit an operational and decommissioning Surface Water Management Plan for the site which should have regard to the any hydrological connections to nearby Special Areas of Conservation and sensitive catchments in general. Regard should be had to the '*Guidance on Assessment and Construction Management in Margaritifera Catchments in Ireland – 2024'* document.

Habitats: It is noted that it is not proposed to alter the current 11 no. turbine layout or infrastructure and that no groundworks are proposed.

The Ecology Office supports the principle of biodiversity net gain and assesses all planning applications in that context and given the location of the site within a Special Protection Area and general landcover of the area, the applicant is advised to submit a detailed Site Restoration Plan which would be

developed to maximise the use of the area for Hen Harrier in particular. The plan should include the following:

- Description of target habitats and range of species appropriate for the site;
- Method statement for ground forming, soil preparation and habitat and species establishment;
- Timelines for restoration proposals;
- Details for ongoing management /maintenance;
- Details of ecological oversight of implementation of same;
- Details of habitat linkages and continuity of habitat within and outside the site;
- Details of water (ground and surface) management; and
- Selection of appropriate strategies for maintaining or introducing target habitats and species.

Other Protected Species: With regard to bat surveys details of same should be provided which again should follow recommended best practice guidelines and include information in respect operational carcass searches to be undertaken and the frequency of same. Operational mitigation measures to be implemented should a risk to bats be identified should be provided.

In general, the applicant should be requested to provide a description of the species occurring at the site, and an assessment of possible implications of the proposal on protected species identified to be occurring within its zone of influence.

6. Flooding

Section 11.11.13 of the CDP 2022 states that an assessment of flood risk is required in support of all proposals for development. The level of detail will vary depending on the risks identified and the proposed land use. As a minimum, all proposed development, including that in Flood Zone C, must carry out a flood risk screening assessment to include:

- An examination of all potential sources of flooding that may affect a particular location – in addition to the fluvial and tidal risk represented in the Flood Zone maps. This may include flooding associated with overland flows, flooding from artificial drainage systems, ground water flooding, pluvial flooding, flooding from unmapped streams, and flooding indicated by OPW's benefiting lands (See www.floodinfo.ie for more information about Arterial Drainage Schemes).
- A review of all available flood related information, including the flood zone maps and historical flood records (from www.floodinfo.ie, and through wider internet / newspaper / library search, local knowledge of the flooding area).
- Assessment of potential impact of development on adjoining land and development, whether in Flood Zones A, B or C, particularly with respect to surface water management
- potential impacts of climate change

7. Conclusion

It is considered that the above informal written opinion provides appropriate scoping for the EIAR to be prepared in relation to the proposed development. It also provides additional information which will be useful in the preparation of an application.

If a formal EIAR Scoping Request is requested in accordance with the requirements of Section 173 of the Planning and Development Act, 2000 (as amended) and Articles 95 and 177 of the Planning and Development Regulations, 2001 (as amended) then consultation with prescribed bodies can be undertaken and a formal opinion issued by the Planning Authority.

The applicant should be advised accordingly that no liability can be accepted for any omission in the information submitted regardless of any advice given and a full assessment of the application can only be carried out when it is submitted to the Planning Authority for approval.

Natalia Stolarska

From: Cork Airport Customer Info <info@corkairport.com>
Sent: Thursday 15 February 2024 12:58
To: Natalia Stolarska
Subject: 231030: EIA Scoping Request for Proposed Extension of Operation of the existing Taurbeg Wind

Caution: This is an external email and may be malicious. Please take care when clicking links or opening attachments.

Dear Customer,
Thank you for taking the time to contact Cork Airport.
One of our agents will respond to you as soon as possible.
We are available from 9am-5pm Monday to Friday.
Kind regards,
Cork Airport Customer Service Team

Natalia Stolarska

From: planning applications <planning.applications@failteireland.ie>
Sent: Thursday 14 March 2024 15:58
To: Natalia Stolarska
Cc: Karen Mulryan
Subject: RE: 231030: EIA Scoping Request for Proposed Extension of Operation of the existing Taurbeg Wind
Attachments: Fáilte Ireland EIAR Guidelines 2023.pdf

Caution: This is an external email and may be malicious. Please take care when clicking links or opening attachments.

Hello Natalia,

Thank you for your email regarding the Environmental Impact Assessment Report (EIAR) and Natura Impact Statement (NIS) that will accompany a planning application for the proposed extension of operation of the existing Taurbeg Wind Farm.

Please see attached a copy of Fáilte Ireland's Guidelines for the Treatment of Tourism in an EIA, which you may find informative for the preparation of the Environmental Impact Assessment for the proposed project. The purpose of this report is to provide guidance for those conducting Environmental Impact Assessment and compiling an Environmental Impact Assessment Reports (EIAR), or those assessing EIARs, where the project involves tourism or may have an impact upon tourism. These guidelines are non-statutory and act as supplementary advice to the EPA EIAR Guidelines outlined in section 2.

Regards,

Yvonne

Yvonne Jackson
Product Development-Environment & Planning Support | Fáilte Ireland

88-95 Amiens Street, Dublin 1, D01 WR86
M +353 (0)86 0357590

Fáilte Ireland

LinkedIn | Twitter | YouTube | Facebook

From: Natalia Stolarska <nstolarska@mkoireland.ie>
Sent: Thursday, February 15, 2024 3:09 PM
To: planning applications <planning.applications@failteireland.ie>
Cc: Karen Mulryan <kmulryan@mkoireland.ie>
Subject: 231030: EIA Scoping Request for Proposed Extension of Operation of the existing Taurbeg Wind

[ATTENTION] This email originated from outside of the organisation. Do not click links or open attachments unless you recognise the sender and know the content is safe.

Dear Ms Jackson,

On behalf of Taurbeg Ltd (c/o Statkraft Ireland Ltd), ('the Applicant'), MKO is preparing an Environmental Impact Assessment Report (EIAR) and Natura Impact Statement (NIS) to accompany a planning application for the proposed extension of operation of the existing Taurbeg Wind Farm (the Proposed Development). The subject site is located approximately 4km south of Rockchapel and 10km west of Newmarket, in the townlands of Taurbeg, Taurmore, Glasheenanargrid, Rockchapel, Co. Cork.

The existing wind farm is located almost entirely within the Stacks to Mullaghareirk Mountains, West Limerick Hills, and Mount Eagle Special Protection Area (SPA) and consists of 11 no. turbines which were constructed in 2005 and became operational in March 2006. The existing Taurbeg Wind Farm was granted planning permission (Planning Ref No. N/02/3608) by Cork County Council in 2003. The wind farm has been operational for approximately 18 years having been commissioned in 2006. The current planning permission for the development is set to expire in 2026 at which point the existing turbines will have been in operation for only 20 years, whereas the normal operational life of a turbine is 25 to 30 years. Taurbeg Ltd intends to apply for planning permission to extend the operational period of Taurbeg Wind Farm by 9 years. The Proposed Development seeks to maintain the production and supply of electricity generation at the existing Taurbeg Wind Farm through an application for an extension of duration of operation, with no material changes proposed for the wind farm or existing turbines.

As part of the EIA process, we would welcome any comments that you may have in relation to the Proposed Development that should be considered as part of the assessment process and in the preparation of the EIAR. In order to facilitate this, a Scoping Document providing details of the Proposed Development and the site location is attached.

If you could return any comments or suggestions within four weeks upon this receipt, it would be much appreciated. If you require any further information, please do not hesitate to contact me.

Kind regards,
Natalia.

Natalia Stolarska
Graduate Environmental Scientist
MKO
Tuam Road, Galway, H91 VW84

Offices in Galway and Dublin
mkoireland.ie | +353 (0)91 735 611

McCarthy Keville O'Sullivan Ltd. T/A MKO. Registered in Ireland No. 462657. VAT No. IE9693052R

This email and any attached files or emails transmitted with it are confidential and intended solely for the use of the individual(s) or entity to whom it is addressed. If the reader is not a representative of the intended recipient(s), any review, dissemination or copying of this message or the information it contains is prohibited. If you have received this email in error please notify the sender of the email and delete the email. MKO does not represent or warrant that any attachment hereto is free from computer viruses or other defects. The opinions expressed in this e-mail and any attachments may be those of the author and are not necessarily those of MKO

Note: To protect against computer viruses, e-mail programs may prevent sending or receiving certain types of file attachments. Check your e-mail security settings to determine how attachments are handled. Privileged, confidential andor copyright information may be contained in this E-Mail. This E-Mail is for the use of the intended addressee. If you are not the intended addressee, or the person responsible for delivering it to the intended addressee, you may not copy, forward, disclose or otherwise use it or any part of it in any way whatsoever. To do so is prohibited and may be unlawful. If you receive this E-Mail by mistake, please advise the sender immediately by using the REPLY facility in your E-Mail software and delete all associated material immediately.

Fáilte Ireland
Turasóireacht Náisúnta
An tÚdara Eorbartha
National Tourism
Development Authority

EIAR Guidelines for the Consideration of Tourism and Tourism Related Projects

July 2023

An tÚdarás Náisiúnta Forbartha Turasóireachta
Áras Fáilte, 88–95 Sráid Amiens
Baile Átha Cliath 1
D01 WR86
Éire

National Tourism Development Authority
Áras Fáilte, 88 - 95 Amiens Street
Dublin 1
D01 WR86
Ireland

Phone 1890 525 525
or +353 1 884 7700
Email info@failteireland.ie
www.failteireland.ie

Contents

1. Introduction 1
2. Background to this Document 1
3. Legislation and Statutory Guidance 2
4. Assessing Tourism 5
5. Guiding Principles of EIAR 6
6. Consideration of Competency and Qualifications 6
7. EIAR Requirements 6
   - Population and Human Health 8
   - Biodiversity 8
   - Land, Soils and Geology 9
   - Water 9
   - Air Quality and Climate 9
   - Noise and Vibration 9
   - Material Assets; Traffic and Transport 9
   - Cultural Heritage 10
   - Archaeology 10
   - Material Assets; Waste Management 10
   - Material Assets 10
   - Landscape 10
8. Sources of information on Tourism 12
   - Information available online 12

1. Introduction

Tourism is a growing sector and substantial part of the Irish Economy. It contributes to both urban and rural economies in every part of the country. The impact and interaction of tourism with the environment is complex and the assessment of environmental impacts is of utmost importance to creating a sustainable tourism economy and protecting the natural resources that are so often a tourism attraction.

The purpose of this report is to provide guidance for those conducting Environmental Impact Assessment and compiling an Environmental Impact Assessment Reports (EIAR), or those assessing EIARs, where the project involves tourism or may have an impact upon tourism. These guidelines are non-statutory and act as supplementary advice to the EPA EIAR Guidelines outlined in section 2.

This guidance document has been prepared by Fáilte Ireland to update their EIA guidelines in line with changes in legislative and guidance requirements.

2. Background to this Document

Tourism is one of the largest and most important sectors of the economy, providing employment for approximately **260,000 people**, an economic contribution of **€9.5 billion**, and exchequer revenue of **€1.8 billion** in 2019, which helps fund other key public services.

In 2019 Ireland welcomed **9.7 million overseas visitors.**

Fáilte Ireland is the National Tourism Development Authority established by the Irish Government in May 2003. Fáilte Irelands role is to support the tourism industry and work to sustain Ireland as a high-quality and competitive tourism destination. They provide a range of practical business supports to help tourism businesses better manage and market their products and services.

Fáilte Ireland also work with other state agencies and representative bodies, at local and national levels, to implement and champion positive and practical strategies that will benefit Irish tourism and the Irish economy.

Fáilte Ireland promotes Ireland as a holiday destination through a domestic marketing campaign (DiscoverIreland.ie) and manage a network of nationwide tourist information centres that provide help and advice for visitors to Ireland.

Tourism related projects cover a broad range of plans, programmes and developments, from the Wild Atlantic Way to a single hotel conversion. These guidelines apply to projects involving or impacting upon tourism. A tourism plan, strategy or programme where it is part of the statutory plan making process under the Planning and Development Acts (as amended), may be more appropriately assessed by a Strategic Environmental Assessment (SEA) as discussed in the next section.

It should be borne in mind that EIA is required where there is anticipated to be a significant impact on the environment, where tourism projects are of a prescribed type or meet thresholds identified below.

Where Natura 2000 Designated Sites are potentially affected by tourism development Appropriate Assessment must be carried out by the appropriate authority in accordance with Article 6(3) of the EU Habitats Directive.

3. Legislation and Statutory Guidance

Environmental Impact Assessment is a procedure that ensures that the environmental implications of decisions are taken into account before planning based decisions are made. The assessment results in a report, called an Environmental Impact Assessment Report (EIAR).

Legislation

These guidelines are produced under current EIAR legislative requirements, having regard to Directive 2011/92/EU (known as 'Environmental Impact Assessment' – EIA Directive), as amended by Directive EU 2014/52 which came into effect in May of 2017. These requirements were transposed into Irish Law on 1 September 2018 as most of the provisions of the European Union (Planning and Development) (Environmental Impact Assessment) Regulations 2018 (S.I. No. 296 of 2018) came into effect. The principle of both Directives is to ensure that plans, programmes and projects likely to have significant effects on the environment are made subject to an environmental assessment, prior to their approval or authorisation.

Statutory Guidance

In response to the changes to the EIAR requirements under Directive EU 2014/52, the Environmental Protection Agency (EPA) developed Guidelines on the information to be contained in Environmental Impact Assessment Reports in May 2022. The Guidelines are a statutory document to be regarded by those preparing EIARs and the decision makers considering the EIARs.

Some of the key changes to the EIA Directive introduced by Directive 2014/52/EU are as follows:

- Additional information to be provided in the project description to describe the location of the project, the technologies and substances used, the construction of the project and required demolition;
- The requirement for consideration of alternatives has changed from a requirement to provide ‘An outline of the main alternatives studied by the developer and an indication of the main reasons for this choice, taking into account the environmental effects’ to ‘a description of the reasonable alternatives studied by the developer, which are relevant to the project and its specific characteristics, and an indication of the main reasons for the option chosen, taking into account the effects of the project on the environment’;
- A refinement of the environmental factors to be considered in the assessment with an increased focus on resource efficiency, climate change, biodiversity and disaster prevention;
- Changes to Prescribed Environmental Factors with ‘Land’ being added, ‘Human Beings’ replaced by ‘Population & Human Health’ and ‘Flora & Fauna’ replaced by ‘Biodiversity’;

- The developer is required to have competent experts to prepare the EIAR and the Board is required to have access to sufficient expertise to assess the EIAR;
- Requirement for the incorporation of mitigation and monitoring measures in consents and ensuring that developers deliver these measures;
- The requirements for the assessment of cumulative effects with existing and/or approved projects, taking into account existing environmental issues to be considered; and
- Reasoned decisions made with regard to the EIA outcomes must be provided.

In addition to the EPA statutory guidance, the Department of Housing has produced Guidelines for Planning Authorities and An Bord Pleanála on carrying out Environmental Impact Assessment in August 2018.

The process of EIA is set out in the EPA EIAR Guidelines, this document should be read in conjunction with and used as supplementary guidance to the EPA EIAR Guidelines. The process for ascertaining whether an EIAR is required is known as 'screening' and the process to determine the breath and scope of an EIAR is known as 'scoping'. Guidance on this can be found in Section 3.2 of the EPA Guidelines.

Screening

Through EIA Screening, developments are either considered as requiring an EIAR due to the project type or because they exceed a threshold level. The screening process begins by establishing whether the proposal is a 'project' as understood by the Directive (as amended).

The prescribed development types and thresholds are set out in Annex I and II of the EIA Directive as transposed into Schedule 5 of the Planning and Development Regulations 2010-2018 (as amended). Development which does not exceed these thresholds but may require an EIAR are called sub threshold. Sub-Threshold considerations are outlined in Schedule 7 of European Union (Planning and Development) (Environmental Impact Assessment) Regulations 2018 (S.I. No. 296 of 2018) as transposed from Annex III of the Directive. The Guidelines on Environmental Impact Assessment Reports note that projects at first glance may not appear to come under the Schedule but on closer examination when the process is further examined, they may do so because of the sensitivity or significance of the receiving environment etc. Sub threshold developments require an EIAR if they are likely to have significant environmental impacts and must undergo assessment for likely significant impacts through an EIAR screening report. The contents of a screening report for subthreshold development are contained in Annex III of the EIA Directive.

Figure 1: EIAR Screening Process

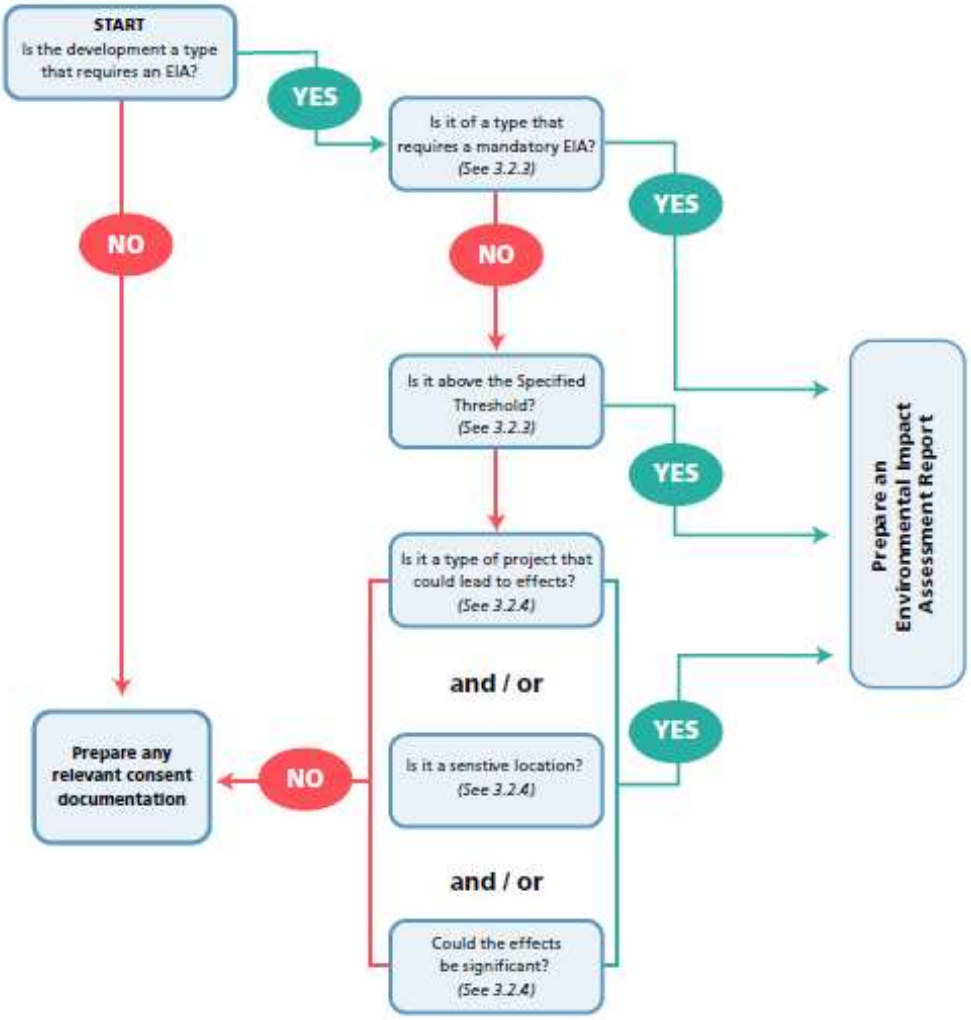

(Taken from Fig 3.2 of the EPA Guidelines)

Tourism locations should be identified as sensitive receptors in screening assessments for particular impacts, depending on scale and sensitivity, as they would in a full EIAR. Section 6 below can act as guidance for Screening Reports as well as for full EIAR.

The screening process for considering where an EIAR is necessary, is summarised above in Figure 1 (excerpted from Figure 3.2 of the EPA Guidelines).

Strategic Environmental Assessment (SEA) is a more strategic level of environmental assessment that examines plans, policies, objectives and programmes specifically rather than projects. For some tourism developments it may be more appropriate that they be examined through SEA, while individual projects or specific proposals are likely to be more assessed through EIAR. If a project is part of a plan, programme or policy/objective assessed by SEA there may still be a requirement for an EIAR for that development (subject to EIA Screening assessment).

EIAR Scoping

Scoping an EIAR is an opportunity to look at the breadth of issues and ensure that any areas of possible significant impact are assessed. Identifying sensitivities and stakeholders should take account of tourism facilities and consider Fáilte Ireland in scoping requests where necessary.

4. Assessing Tourism

There is no legal definition of 'tourism' in Irish legislation. The UNWTO definition of sustainable tourism is *"Tourism that takes full account of its current and future economic, social and environmental impacts, addressing the needs of visitors, the industry, the environment and host communities"*. This is widely accepted as a key definition of tourism as we move to a more sustainable future.

Tourism assessments are frequently carried out by economic consultants and by specific tourism consultants. It is always advisable, particular for tourism projects, that suitably qualified and experienced personnel are used to determine the impact of tourism related projects or to assess the impact of more general proposals on a tourism asset identified in a particular location. There is a requirement for EIAR under current legislation to contain a statement of competency within all EIAR documents, including screening and scoping reports.

Projects which involve a tourism element

Tourism projects are wide ranging and diverse. While there are some projects which cater to tourism and are easily identified as such - Hotels, Museums, etc. there are other projects where tourism is a key service or element, but which may not be immediately obvious – walking/cycling/forest trails, greenways, blueways, community facilities and others. EIAR conducted for developments containing tourist elements should be completed in accordance with the current guidance from the EPA.

Projects which include a tourism element can have potential for particular environmental effects which differ from a non-tourism development. These impacts can be intermittent, event related, inconsistent, dependent on weather, temporal, temporary or seasonal. This is considered within the prescribed environmental topics for EIAR outlined in Section 7 below.

Projects which may have an impact upon tourism

While tourism projects may be diverse, the projects which can impact tourism are considerably more wide ranging, from large infrastructural developments to local energy developments. Disruption to or suppression of a tourist resource or amenity can have very local or more strategic impacts, directly or indirectly- for example energy projects in a rural area can have both a negative and positive impact in different regards. There can be temporary, periodic or even seasonal impacts occurring during construction or operational periods.

According to the Fáilte Ireland Tourism Facts 2019 Report, the most important factors in determining the attractiveness of tourism destinations for visitors to Ireland are;

- Beautiful Scenery and Unspoiled Environment
- Hospitality
- Safety
- Nature, Wildlife and Natural Attractions
- History and Culture

- Pace of Life

These factors used for the promotion of tourism in Ireland are also barometers of sensitivity to change in tourism sensitive or dominant locations where development may have an impact upon the tourism asset. The potential for development to impact these sensitivities, and the environmental criteria under which they can be considered, are identified in section 7 of the guidelines.

5. Guiding Principles of EIAR

As outlined in the EPA EIAR Guidelines, the fundamental principles to be followed when preparing an EIAR, including screening and scoping, are:

- Anticipating, avoiding and reducing significant effects
- Assessing and mitigating effects
- Maintaining objectivity
- Ensuring clarity and quality
- Providing relevant information to decision makers
- Facilitating better consultation.

Environmental assessment should be undertaken in accordance with the European Union (Planning and Development) (Environmental Impact Assessment) Regulations 2018.

6. Consideration of Competency and Qualifications

As per Section 2.5 of the EPA Guidelines, EIAR is required to be completed by '*competent experts*'.

Contributors to the preparation of environmental impact assessment reports, including screening and scoping assessments, should be qualified and competent. Sufficient expertise, in the relevant field of the project concerned, is required for the purpose of its examination by the competent authorities in order to ensure that the information provided by the developer is complete and of a high level of quality so that a full and proper assessment can be undertaken.

For tourism related projects, or projects likely to affect tourism assets, competent experts in the area of tourism should be utilised in the environmental assessment.

The competency of all involved in the production of an EIAR or any related report (e.g. Screening and scoping) is required to be stated at the beginning of the EIAR report with further details as necessary in each following chapter.

Where tourism projects involve for example heritage or cultural components, input from heritage consultants, conservation architects, or historians may be required.

7. EIAR Requirements

The following are the key requirements for an EIAR under the current guidance. This is not a definitive list and should be read in conjunction with regulations.

- project description;
- assessment of alternatives considered;
- baseline assessment;
- assessment of effects;
- cumulative impact;
- interaction of impacts;
- mitigation & monitoring; and
- residual impacts

Project Description

Project descriptions are required to describe the whole project including site, scale, design and key factors. It is important that the EIAR and design team have a consistent understanding of the development description in full. The key requirements are outlined in section 3.5 of the EPA Guidelines however they identify the following;

- the location of the project
- the physical characteristics of the whole project
- the main characteristics of the operational phase of the project
- an estimate, by type and quantity, of the expected residues and emissions

The location of the project should include identifying key sensitive receptors (including tourism receptors). In the operational phase of the project any tourism based, or potentially tourism related activity, should be identified.

Assessment of Alternatives

The assessment of the various reasonable alternatives is an important requirement of the EIA process.

Where tourism projects are location dependent the assessment of reasonable alternatives should consider alternative methods, layouts, technologies and mitigations, detail the key considerations culminating in the selection of the option/design, the reasoning for these and the environmental effect of these decisions. This is particularly important for tourism projects which are often location tied. The EPA EIAR Guidelines indicate that it is generally sufficient to provide a broad description of each main alternatives and the key issues associated with each, showing how environmental considerations were taken into account in deciding on the selected option.

Baseline Assessment

Baseline descriptions are evidence based, current descriptions of environmental characteristics with consideration of likely changes to the baseline environment evidenced in planning histories, unimplemented permissions, and applications pending determination. Baseline assessments should identify any tourism sensitivities in the zone of influence of a development. This zone of influence of a development is highly dependent on its **Context, Character, Significance,** and **Sensitivity**, as outlined in the EPA EIAR Guidelines. These characteristics apply to both the development and the environment.

For example, in a tourism context;

The location of sensitive tourism resources that are likely to be directly affected should be highlighted, and other premises which although located elsewhere, may be the subject of in combination impacts such as alteration of traffic flows or increased urban development.

The character of an area from a tourism perspective should be described and the principal types of tourism in the area. Where relevant, the specific environmental resources or attributes in the existing environment which each group uses or values should be stated and where relevant, indicate the time, duration or seasonality of any of those activities.

The significance of the tourism assets or activities likely to be affected should be highlighted. Reference to any existing formal or published designation or recognition of such significance should be included. Where possible the value of the contribution of such tourism assets and activities to the local economy should also be provided.

If there are any significant concerns or opposition to the development known to exist among tourism stakeholders and interest groups, this should be highlighted. Identify, where possible, the particular aspect of the development which is of concern, together with the part of the existing tourism resource which may be threatened or impacted.

In addition, the baseline should include any methodologies employed in the study to obtain information, if particular databases are used to locate sensitive receptors they should be acknowledged. In relation to tourism information, the suggested information sources at the end of this document are a non-exhaustive list which may be of assistance in identifying tourism receptors.

Impact Assessment

The topics for consideration of impact are prescribed in the EIA Directive and transcribed into Irish law by the European Union (Planning and Development) (Environmental Impact Assessment) Regulations 2018 (S.I. No. 296 of 2018). Impact assessment should contain the likely significant effects of a development arising from both construction and operation of a development. Advice on describing the effects is contained within the EPA EIAR Guidelines and includes the **quality, significance, extent, probability, type** and **duration** of the effect, with particular descriptors for each. In describing effects upon tourism receptors these descriptors should take account of the particular aspects and sensitivities of tourism, for example a temporary annual effect from a development may have different impacts upon tourism if it falls at peak season rather than off-peak.

Impact assessment should be carried out as per EPA guidelines and the best practice for that prescribed topic. It may be considered appropriate to consider impact on tourism under the 'Population and Human Health' and / or 'Landscape' topics as suggested below.

Population and Human Health

The consideration of tourism projects within the Population and Human Health is extensive, with impacts ranging from rural employment population impacts of seasonal tourism, to the health impact of air pollution from increased traffic in urban areas.

The impact upon tourism can be considered within this section through the sensitivities of Hospitality, Safety and Pace of Life. Changes in population can impact the perception of pace of life or safety in a particular location. Impacts upon these issues in areas which rely heavily on tourism or have a particular sensitive tourism generator should be considered in this section. The EPA guidelines makes reference to amenity *"..which may be relevant under 'Population and Human Health' and 'Landscape'"*.

Biodiversity

Particular tourist activities can have a significant impact upon biodiversity. Landscapes which are 'unspoiled' can be attractors of tourism. However, the disturbance to ecology must be managed to minimise impacts.

Biodiversity is also a tourism asset and should be protected as such from other development and should be provided for in proposals where possible.

The assessment should also consider current Government policy on nature conservation as outlined in the National Biodiversity Action Plan 2017-2021 (NBAP) (and subsequent iterations (Including draft NBAP recently open for public consultation, to cover 2023 to 2027) which also includes Ireland's vision for biodiversity below.

'That biodiversity and ecosystems in Ireland are conserved and restored, delivering benefits essential for all sectors of society and that Ireland contributes to efforts to halt the loss of biodiversity and the degradation of ecosystems in the EU and globally.'

Land, Soils and Geology

A link between tourism and this prescribed environmental factor, beyond the normal development impacts, is rare, however particular activities or facilities which use geological features may have an impact upon soils and geology, such as mountain biking trails, recreational uses of old quarries etc.

The impact upon Geotourism related to geoheritage within the natural environment, e.g., any impacts on UNESCO Global Geoparks, of which we currently have three on the island of Ireland; Copper Coast in Co. Waterford, Burren and Cliffs of Moher in Co. Clare, and Cuilcagh Lakelands in Cavan and Fermanagh should be considered (where applicable) in this section.

Indirect impacts such as material use for extensive landscaping and public realm should also be considered.

Water

Tourism uses can be water intense, depending on development type. Recreational use of a surface water feature, water-based leisure centres etc have different impacts to standard development.

Air Quality and Climate

Tourism impact upon air quality is dependent on the activity proposed and sensitivity of the location. If the tourism project includes a large increase in transportation services, collection of baseline air emission data is advised. Transportation emissions affect not only air quality, but also greenhouse gases. Changing climatic patterns due to climate change should be factored into this analysis.

Noise and Vibration

A link between tourism and this prescribed environmental factor, beyond the normal development impacts, is rare, however the impact upon tourism of issues of noise and vibration can be significant. Construction adjoining hotels for example should consider the sensitivity of the development and ensure mitigation is in place.

Material Assets; Traffic and Transport

The different transport patterns associated with tourism activities is a key impact of tourism and should be considered especially for tourism projects. These produce temporal and seasonal changes on the norm and specialist consideration and interpretation should be given. Tourism proposals should, where possible, be well served by public transport and should be accessible by modes other than the car. The impact of traffic on tourism assets can be substantial and can vary in severity according to season, the weather, etc. The impact of construction traffic can be a particular concern in tourism sensitive areas in terms of noise pollution and visual impact. The construction programme of developments should work to

avoid peak tourism periods in tourism areas and should consider planned or anticipated tourism events and festivals.

Cultural Heritage

Cultural heritage can be a key component of tourism projects and the impact of tourism on the maintenance of cultural heritage should be given the utmost consideration, whether positive or negative. As a tourism attraction, cultural heritage should be strongly considered in non-tourism developments and the impact upon tourism considered as a potential impact.

Archaeology

Archaeology can be of tourism interest and can be an attractive or key component of tourism projects. Archaeology can be a tourism attractor and given that national policy emphasis on the non-renewable nature of the archaeology and archaeological heritage, focus should be a presumption in favour of its preservation in-situ or where preservation in-situ is not the option chosen, there must be preservation by record (i.e. archaeological excavation and recording must take place) in line with statutory requirements.

Material Assets; Waste Management

Tourism is a resource heavy activity and can impact waste streams and waste segregation. Impacts here should be considered strongly and with knowledge of the variation that arises from the particular tourist activity. Waste and Waste disposal issues can also impact the perception of an unspoiled environment, effecting tourism, which should be considered.

Material Assets

Material assets outside of the material assets already referenced that should be considered are built services (utilities) and infrastructure. Tourism development should include impact assessment on built services (utilities) and infrastructure while non tourism related development should consider the effect on tourism, which should be considered.

Landscape

The visual impact of a tourism development, especially in locations which are visually sensitive or renowned for their scenic or landscape beauty, should be considered carefully. A development intended to utilise or enjoy a particular vista or environment should minimise impact upon that environment.

Major Accident and Natural Disaster

There is a requirement for tourist developments to describe expected significant effects on the environment of the proposed development's vulnerability to major accidents and/or natural disasters relevant to it. Where appropriate measures should be identified to prevent or mitigate the significant adverse effects of such accidents or disasters, including resulting from climate change, on the environment and detail the preparedness for the proposed response.

Interaction of Impacts

Where two or more environmental impacts combine or interact they should be considered under the prescribed topics. It is best practice to provide a table of interactions within an EIAR or EIA Screening Report.

Cumulative Impact

The cumulative impact is that of the project combined with any known likely project which will interact or compound an environmental impact.

Transboundary Impact

Transboundary impacts should be included in EIAR. In the case of tourism, especially international travel, the transboundary impacts may not be proximate to the EIAR site.

Mitigation & Monitoring

Mitigation should follow the hierarchy of minimisation in descending order of preference- Avoid, Reduce, Remedy.

Avoid sensitive tourism resources- such as views, access and amenity areas including habitats as well as historical or cultural sites and structures.

Reduce the exposure of sensitive resources to excessive environmental impact.

Reduce the adverse effects to tourism land uses and patterns of activities, especially through interactions arising from significant changes in the intensity of use or contrasts of character or appearance.

Remedy any unavoidable significant residual adverse effects on tourism resources or activities.

Mitigation measures must be measurable and achievable within the bounds of the project.

With regard to Monitoring, Article 8a of the EIA Directive requires that:

1. 'The decision to grant development consent shall incorporate at least the following information …
(b) any environmental conditions attached to the decision, a description of any features of the project and/or measures envisaged to avoid, prevent or reduce and, if possible, offset significant adverse effects on the environment as well as, where appropriate, monitoring measures. … 4 Member States shall ensure that the features of the project and/or measures envisaged to avoid, prevent or reduce and, if possible, offset significant adverse effects on the environment are implemented by the developer, and shall determine the procedures regarding the monitoring of significant adverse effects on the environment. The type of parameters to be monitored and the duration of the monitoring shall be proportionate to the nature, location and size of the project and the significance of its effects on the environment. Existing monitoring arrangements resulting from Union legislation other than this Directive and from national legislation may be used if appropriate, with a view to avoiding duplication of monitoring.'

Residual Impacts

The residual impacts are the final predicted or intended impacts which occur after the proposed mitigation measures have been implemented.

8. Sources of information on Tourism

Information available online

Fáilte Ireland

Fáilte Ireland offers detailed research analysis and insights into the Irish Tourism Industry. The National Tourism Development Authority has a portfolio of research across a number of areas including facts and figures, Environmental Surveying and Monitoring, briefing papers and reports and visitor feedback. The Fáilte Ireland website has a dedicated research library which can be accessed here

Fáilte Ireland also manages an environmental surveying and monitoring database as part of the Wild Atlantic Way Operational Programme which can be accessed here. The purpose of this is to work with and demonstrate to our stakeholders and partners that we are committed to the sustainable development of the Wild Atlantic Way, and to be able to pre-empt and avoid environmental effects in the future should they occur.

Discover Ireland:

Operated by Fáilte Ireland, the Discover Ireland website includes comprehensive information on tourist attractions in destinations all around Ireland, including listings for activities, accommodation, events and experiences for every county, major town and region in Ireland. The website features elements from the four destination brands – Wild Atlantic Way, Ireland's Ancient East, Ireland's Hidden Heartlands and Visit Dublin and can be accessed here.

Tourism Ireland

Tourism Ireland is responsible for marketing the island of Ireland overseas as a holiday and business tourism destination. Tourism Ireland publishes a range of research documents including; visitor facts and figures, seasonal updates and industry insights which are accessible here

Local Authorities

Local Authorities are an invaluable source of information. They produce tourism strategies and audits of tourism assets within their jurisdiction. Local authorities will also produce landscape and seascape studies. Protected views and prospects as well as the record of protected structures and other designated protected buildings are contained within the Statutory Development Plans.

Regional Assemblies

Regional Assemblies can also be consulted on high level strategic tourism and potential Regional Spatial and Economic Strategies (RSESs) should be consulted.

Central Statistics Office

The Central Statistics Office (CSO) is Ireland's national statistical office and their purpose is to impartially collect, analyse and make available statistics about Ireland's people, society and economy. The Tourism and Travel Section of the Central Statistics Office is the major source for tourism statistics in Ireland and is updated regularly.

Natalia Stolarska

From: Environmental Co-ordination (Inbox) <Environmental_Co-ordination@agriculture.gov.ie>
Sent: Thursday 14 March 2024 09:42
To: Natalia Stolarska
Subject: FW: 231030: EIA Scoping Request for Proposed Extension of Operation of the existing Taurbeg Wind
Attachments: Taurbeg Scoping Letter Dept of Ag_compressed.pdf; Taurbeg Windfarm, Co Cork.pdf

You don't often get email from environmental_co-ordination@agriculture.gov.ie. Learn why this is important

Caution: This is an external email and may be malicious. Please take care when clicking links or opening attachments.

Good morning,

Please see observations attached from our Felling Division.

Regards,

Environmental Co-ordination Unit

From: Natalia Stolarska <nstolarska@mkoireland.ie>
Sent: Friday, February 16, 2024 9:05 AM
To: Environmental_Co-ordination@agriculture.gov.ie>
Cc: Karen Mulryan <kmulryan@mkoireland.ie>
Subject: RE: 231030: EIA Scoping Request for Proposed Extension of Operation of the existing Taurbeg Wind

CAUTION: This Email originated from Outside of this department. Do not click links or open attachments unless you recognise the sender and know the content is safe. Otherwise Please Forward any suspicious Emails to Notify.Cyber@agriculture.gov.ie .

To whom it may concern,

On behalf of Taurbeg Ltd (c/o Statkraft Ireland Ltd), ('the Applicant'), MKO is preparing an Environmental Impact Assessment Report (EIAR) and Natura Impact Statement (NIS) to accompany a planning application for the proposed extension of operation of the existing Taurbeg Wind Farm (the Proposed Development). The subject site is located approximately 4km south of Rockchapel and 10km west of Newmarket, in the townlands of Taurbeg, Taurmore, Glasheenanargrid, Rockchapel, Co. Cork.

The existing wind farm is located almost entirely within the Stacks to Mullaghareirk Mountains, West Limerick Hills, and Mount Eagle Special Protection Area (SPA) and consists of 11 no. turbines which were constructed in 2005 and became operational in March 2006. The existing Taurbeg Wind Farm was granted planning permission (Planning Ref No. N/02/3608) by Cork County Council in 2003. The wind farm has been operational for approximately 18 years having been commissioned in 2006. The current planning permission for the development is set to expire in 2026 at which point the existing turbines will have been in operation for only 20 years, whereas the normal operational life of a turbine is 25 to 30 years. Taurbeg Ltd intends to apply for planning permission to extend the operational period of Taurbeg Wind Farm by 9 years. The Proposed Development seeks to maintain the production and supply of

electricity generation at the existing Taurbeg Wind Farm through an application for an extension of duration of operation, with no material changes proposed for the wind farm or existing turbines.

As part of the EIA process, we would welcome any comments that you may have in relation to the Proposed Development that should be considered as part of the assessment process and in the preparation of the EIAR. In order to facilitate this, a Scoping Document providing details of the Proposed Development and the site location is attached.

If you could return any comments or suggestions within four weeks upon this receipt, it would be much appreciated. If you require any further information, please do not hesitate to contact me.

Kind regards,
Natalia.

Natalia Stolarska
Graduate Environmental Scientist
MKO
Tuam Road, Galway, H91 VW84

Offices in Galway and Dublin
mkoireland.ie | +353 (0)91 735 611

McCarthy Keville O'Sullivan Ltd. T/A MKO. Registered in Ireland No. 462657. VAT No. IE9693052R

This email and any attached files or emails transmitted with it are confidential and intended solely for the use of the individual(s) or entity to whom it is addressed. If the reader is not a representative of the intended recipient(s), any review, dissemination or copying of this message or the information it contains is prohibited. If you have received this email in error please notify the sender of the email and delete the email. MKO does not represent or warrant that any attachment hereto is free from computer viruses or other defects. The opinions expressed in this e-mail and any attachments may be those of the author and are not necessarily those of MKO

From: Natalia Stolarska
Sent: Thursday, February 15, 2024 4:42 PM
To: environmentalco-ordination@agriculture.gov.ie
Cc: Karen Mulryan <kmulryan@mkoireland.ie>
Subject: 231030: EIA Scoping Request for Proposed Extension of Operation of the existing Taurbeg Wind

To whom it may concern,

On behalf of Taurbeg Ltd (c/o Statkraft Ireland Ltd), ('the Applicant'), MKO is preparing an Environmental Impact Assessment Report (EIAR) and Natura Impact Statement (NIS) to accompany a planning application for the proposed extension of operation of the existing Taurbeg Wind Farm (the Proposed Development). The subject site is located approximately 4km south of Rockchapel and 10km west of Newmarket, in the townlands of Taurbeg, Taurmore, Glasheenanargrid, Rockchapel, Co. Cork.

The existing wind farm is located almost entirely within the Stacks to Mullaghareirk Mountains, West Limerick Hills, and Mount Eagle Special Protection Area (SPA) and consists of 11 no. turbines which were constructed in 2005 and became operational in March 2006. The existing Taurbeg Wind Farm was granted planning permission (Planning Ref No. N/02/3608) by Cork County Council in 2003. The wind farm has been operational for approximately 18 years having been commissioned in 2006. The current planning permission for the development is set to expire in 2026 at which point the existing turbines will have been in operation for only 20 years, whereas the normal operational life of a turbine is 25 to 30 years. Taurbeg Ltd intends to apply for planning permission to extend the operational period of Taurbeg Wind Farm by 9 years. The Proposed Development seeks to maintain the production and supply of

electricity generation at the existing Taurbeg Wind Farm through an application for an extension of duration of operation, with no material changes proposed for the wind farm or existing turbines.

As part of the EIA process, we would welcome any comments that you may have in relation to the Proposed Development that should be considered as part of the assessment process and in the preparation of the EIAR. In order to facilitate this, a Scoping Document providing details of the Proposed Development and the site location is attached.

If you could return any comments or suggestions within four weeks upon this receipt, it would be much appreciated. If you require any further information, please do not hesitate to contact me.

Kind regards,
Natalia.

Natalia Stolarska
Graduate Environmental Scientist
MKO
Tuam Road, Galway, H91 VW84

Offices in Galway and Dublin
mkoireland.ie | +353 (0)91 735 611

McCarthy Keville O'Sullivan Ltd. T/A MKO. Registered in Ireland No. 462657. VAT No. IE9693052R

This email and any attached files or emails transmitted with it are confidential and intended solely for the use of the individual(s) or entity to whom it is addressed. If the reader is not a representative of the intended recipient(s), any review, dissemination or copying of this message or the information it contains is prohibited. If you have received this email in error please notify the sender of the email and delete the email. MKO does not represent or warrant that any attachment hereto is free from computer viruses or other defects. The opinions expressed in this e-mail and any attachments may be those of the author and are not necessarily those of MKO

Disclaimer:

Department of Agriculture, Food and the Marine

The information contained in this email and in any attachments is confidential and is designated solely for the attention and use of the intended recipient(s). This information may be subject to legal and professional privilege. If you are not an intended recipient of this email, you must not use, disclose, copy, distribute or retain this message or any part of it. If you have received this email in error, please notify the sender immediately and delete all copies of this email from your computer system(s).

An Roinn Talmhaíochta, Bia agus Mara

Tá an t-eolas sa ríomhphost seo, agus in aon cheangaltáin leis, faoi rún agus tá sé dírithe ar an bhfaighteoir/na faighteoirí beartaithe amháin agus níor cheart ach dóibh siúd é a úsáid. D'fhéadfadh an t-eolas seo a bheith faoi réir pribhléid dhlíthiúil agus ghairmiúil. Mura tusa faighteoir beartaithe an ríomhphoist seo, níor cheart duit an teachtaireacht seo, nó aon chuid di, a úsáid, a nochtadh, a chóipeáil, a dháileadh nó a choinneáil. Má fuair tú an ríomhphost seo go hearráideach, cuir an seoltóir ar an eolas láithreach agus scrios gach cóip den ríomhphost seo ó chóra(i)s do ríomhaire, le do thoil.

MKO
Tuam Road
Galway
H91 VW84

13th March 2024

Re: **Scoping Request for the Proposed Extension Of Operations at Existing Taurbeg Wind Farm near Newmarket & Kishkeem, Co Cork.**

Dear Sir/Madam,

The following are the comments from this Division in relation to the proposed development:

If the proposed development will involve the felling or removal of any trees, the developer must obtain a Felling License from this Department before trees are felled or removed. A Felling Licence application form can be obtained from **Felling Section, Department of Agriculture, Food and the Marine, Johnstown Castle Estate, Co. Wexford**. Email: felling.forestservice@agriculture.gov.ie or Web gov.ie - Tree Felling Licences (www.gov.ie)

A Felling Licence granted by the Minister for Agriculture, Food and the Marine provides authority under the Forestry Act 2014 to fell or otherwise remove a tree or trees and/or to thin a forest for silvicultural reasons. The Act prescribes the functions of the Minister and details the requirements, rights and obligations in relation to felling licences. The principal set of regulations giving further effect to the Forestry Act 2014 are the Forestry Regulations 2017 (S.I. No. 191 of 2017).

The developer should take note of the contents of **Felling and Reforestation Policy** document which provide a consolidated source of information on the legal and regulatory framework relating to tree felling; gov.ie - Tree Felling Licences (www.gov.ie) As this development is within forest lands, particular attention should be paid to deforestation, turbulence felling and the requirement to afforest alternative lands.

In order to ensure regulated forestry operations in Ireland accord with the principles of sustainable forest management (SFM), as well fulfilling the requirements of other relevant environmental protection laws, the Department (acting through its Forest Service division) must undertake particular consultations, and give certain matters full consideration during the assessment of individual Felling Licence applications. This includes consultation with relevant bodies, the application of various protocols and procedures (e.g. Forest Service Appropriate Assessment Procedure), and the requirement for applicants on occasion to provide further information (e.g. a Natura Impact Statement).

Consequently, when the Forest Service is considering an application to fell trees, the following applies:

1. The interaction of these proposed works with the environment locally and more widely, in addition to potential direct and indirect impacts on designated sites and water, is assessed. Consultation with relevant environmental and planning authorities may be required where specific sensitivities arise (e.g. local authorities, National Parks & Wildlife Service, Inland Fisheries Ireland, and the National Monuments Service);

2. Where a tree Felling Licence application is received, the Department will publish a notice of the application before making a decision on the matter. The notice shall state that any person may make a submission to the Department within 30 days from the date of the notice. The notices are published online at: gov.ie - Felling Licence Applications (www.gov.ie)

3. Third parties that make a submission or observation will be informed of the decision to grant or refuse the licence, and on request, details of the conditions attached to the licence, the main reasons and considerations on which the decision to grant or refuse the licence was based, and where conditions are attached to any licence, the reasons for the conditions. Both third parties and applicants will be also informed of their right to appeal any decision within 14 days to the Forestry Appeals Committee. Felling Licence decision are published online at: gov.ie - Felling Licence Decisions (www.gov.ie)

It is important to note that when applying to **a Local Authority**, or **An Bord Pleanàla**, for planning permission where developments are:

a) subject to an EIA procedure (including screening in the case of a sub-threshold development) and any resulting requirement to produce an EIAR; and/or

b) subject to an Appropriate Assessment procedure (including screening) and any resulting requirement to a Natura Impact Statement (NIS); and

c) the proposed development in its construction or operational phases, or any works ancillary thereto, would directly or indirectly involve the felling and replanting of trees, deforestation for the purposes of conversion to another type of land use, or replacement of broadleaf high forest by conifer species,

1. that there is a requirement inter alia under the EIA Directive for an overall assessment of the effects of the project or the alteration thereof on the environment to be undertaken, including the direct and indirect environmental impact of the project;

   and

2. pursuant to Article 2(3) of the EIA Directive, the Department of Agriculture, Food and the Marine strongly recommends that, notwithstanding the fact that a parallel consent in the form of felling licence may also have to be applied for, any EIAR and/or NIS produced in connection with the application for planning permission to the Local Planning Authority or An Bord Pleanàla, should include an assessment of the impact of and measures, as appropriate, to prevent, mitigate or compensate for any significant adverse effects direct or indirect identified on the environment arising from such felling and replanting of trees, deforestation for the purposes of conversion to another type of land use, or replacement of broadleaf high forest by conifer species.

3. Please note that there must be absolute spatial consistency between the felling licence areas submitted to DAFM (second authority) and all related planning documents submitted to the first authority in respect of the felling area(s)

Yours sincerely,

_____

Catherine Boyce
Felling Section
Department of Agriculture, Food and the Marine
Johnstown Castle
Co Wexford

Natalia Stolarska

From: Transport GCU <GeneralCo-OrdinationUnit@transport.gov.ie>
Sent: Tuesday 27 February 2024 16:03
To: Natalia Stolarska; Transport GCU
Cc: Karen Mulryan
Subject: RE: 231030: EIA Scoping Request for Proposed Extension of Operation of the existing Taurbeg Wind

Some people who received this message don't often get email from generalco-ordinationunit@transport.gov.ie. Learn why this is important

Caution: This is an external email and may be malicious. Please take care when clicking links or opening attachments.

Good afternoon,

Thank you for contacting the Department of Transport in relation to an EIA Scoping Request for Proposed Extension of Operation of the existing Taurbeg Wind.

The Department has no observations to make at this point in time.

It would be appreciated if you could keep the Department updated of any further developments in relation to this proposal.

Kind regards
Jacqui

Jacqui Traynor
Central Policy, Coordination and Reform
An Roinn Iompair
Department of Transport
Lána Líosain, Baile Átha Cliath, D02 TR60
Leeson Lane, Dublin, D02 TR60
T +353 (0)1 604 1177
gcu@transport.gov.ie www.gov.ie/transport

From: Natalia Stolarska <nstolarska@mkoireland.ie>
Sent: Thursday 15 February 2024 14:36
To: Transport GCU <GeneralCo-OrdinationUnit@transport.gov.ie>
Cc: Karen Mulryan <kmulryan@mkoireland.ie>
Subject: 231030: EIA Scoping Request for Proposed Extension of Operation of the existing Taurbeg Wind

CAUTION: This eMail originated from outside your organisation and the BTS Managed Desktop service. Do not click on any links or open any attachments unless you recognise the sender or are expecting the email and know that the content is safe. If you are in any doubt, please contact the OGCIO IT Service Desk.

To whom it may concern,

On behalf of Taurbeg Ltd (c/o Statkraft Ireland Ltd), ('the Applicant'), MKO is preparing an Environmental Impact Assessment Report (EIAR) and Natura Impact Statement (NIS) to accompany a planning application for the proposed extension of operation of the existing Taurbeg Wind Farm (the Proposed Development). The subject site is located approximately 4km south of Rockchapel and 10km west of Newmarket, in the townlands of Taurbeg, Taurmore, Glasheenanargrid, Rockchapel, Co. Cork.

The existing wind farm is located almost entirely within the Stacks to Mullaghareirk Mountains, West Limerick Hills, and Mount Eagle Special Protection Area (SPA) and consists of 11 no. turbines which were constructed in 2005 and became operational in March 2006. The existing Taurbeg Wind Farm was granted planning permission (Planning Ref No. N/02/3608) by Cork County Council in 2003. The wind farm has been operational for approximately 18 years having been commissioned in 2006. The current planning permission for the development is set to expire in 2026 at which point the existing turbines will have been in operation for only 20 years, whereas the normal operational life of a turbine is 25 to 30 years. Taurbeg Ltd intends to apply for planning permission to extend the operational period of Taurbeg Wind Farm by 9 years. The Proposed Development seeks to maintain the production and supply of electricity generation at the existing Taurbeg Wind Farm through an application for an extension of duration of operation, with no material changes proposed for the wind farm or existing turbines.

As part of the EIA process, we would welcome any comments that you may have in relation to the Proposed Development that should be considered as part of the assessment process and in the preparation of the EIAR. In order to facilitate this, a Scoping Document providing details of the Proposed Development and the site location is attached.

If you could return any comments or suggestions within four weeks upon this receipt, it would be much appreciated. If you require any further information, please do not hesitate to contact me.

Kind regards,
Natalia.

Natalia Stolarska
Graduate Environmental Scientist
MKO
Tuam Road, Galway, H91 VW84

Offices in Galway and Dublin
mkoireland.ie | +353 (0)91 735 611

McCarthy Keville O'Sullivan Ltd. T/A MKO. Registered in Ireland No. 462657. VAT No. IE9693052R

This email and any attached files or emails transmitted with it are confidential and intended solely for the use of the individual(s) or entity to whom it is addressed. If the reader is not a representative of the intended recipient(s), any review, dissemination or copying of this message or the information it contains is prohibited. If you have received this email in error please notify the sender of the email and delete the email. MKO does not represent or warrant that any attachment hereto is free from computer viruses or other defects. The opinions expressed in this e-mail and any attachments may be those of the author and are not necessarily those of MKO

An tOifig Náisiúnta um Sláinte Chomhshaoil
Feidhmeannacht na Seirbhíse Sláinte,
Urlár 2, Teach na Darach, Ascaill na Teile
Páirc na Mílaoise, An Nás, Co. Chill Dara.

National Office for Environmental Health Services
2nd Floor, Oak House, Lime Tree Avenue
Millennium Park, Naas, Co. Kildare
Eircode: W91KDC2

HSE EIA Scoping

Environmental Health Service Submission Report

Date: 20/03/2024

Our reference: EHIS 3730

Report to: MKO Consultants,email:info@mkoireland.ie Website: www.mkoireland.ie Planning and Environmental Consultants MKO

Type of Consultation: Informal EIA Scoping Request for Proposed Extension of Operation of the existing Taurbeg Wind Farm, Co. Cork

Proposed development: EIA Scoping Application for Taurbeg Ltd (c/o Statkraft Ireland Ltd) intends to apply to Cork County Council for planning permission to extend the operational period of the existing Taurbeg Wind Farm for an additional 9 years (2026-2035) after the expiry of its current planning permission in 2026. The existing site has a currently approved operational period of 20 years. Taurbeg is located 9.3km northwest of Newmarket, Co. Cork and 7.8km northeast of Kishkeem. The existing site infrastructure is shown on Figure 2 attached. 14 no. turbines were granted under planning reference N/02/3608. 11 no. of the permitted turbines were constructed in 2005 and remain in place. Each of the 11 no. operational turbines has an installed capacity of approximately 2.3 Megawatt (MW), with a combined installed capacity of 25.3 MW. An Environmental Impact Statement (EIS) was prepared and submitted as part of the planning application to Cork County Council. The wind farm is connected to the national grid via an existing 38kV overhead line connection from the Taurbeg Wind Farm to Glenlara 110/38kV Substation. The wind farm was commissioned and has been in commercial operation since March 2006.

Details of the application were circulated to the following HSE stakeholders on the 19/02/2024:

- HSE South Emergency Management – David O'Sullivan
- Estates – Helen Maher / Stephen Murphy
- Director of National Health Protection – Eamonn O' Moore
- CHO – Michael Fitzgerald

General Introduction

The following documents should be taken into consideration when preparing the Environmental Impact Assessment Report:

- Guidelines on the information to be contained in EIS (2002), 187kb
- Advice Notes on Current Practice in the preparation of EIS (2003), 435kb
- Guidelines for Planning Authorities and An Bord Pleanála on carrying out Environmental Impact Assessment

https://www.housing.gov.ie/sites/default/files/publications/files/guidelines_for_planning_authorities_and_an_bord_pleanála_on_carrying_out_eia_-_august_2018.pdf

EU publication: Environmental Impact Assessment of Projects - Guidance on the preparation of the Environmental Impact Assessment Report, EU, 2017

http://ec.europa.eu/environment/eia/pdf/EIA_guidance_EIA_report_final.pdf
Adoption of the Directive (2014/52/EU) in April 2014 initiated a review of the above guidelines. The draft new guidelines can be seen at:
http://www.epa.ie/pubs/consultation/reviewofdrafteisguidelinesadvicenotes

Generally the Environmental Impact Assessment should examine all likely significant impacts and provide the following information for each:

a) Description of the receiving environment
b) The nature and scale of the impact
c) An assessment of the significance of the impact
d) Proposed mitigation measures
e) Residual impacts

Directive 2014/52/EU has an enhanced requirement to assess likely significant impacts on Population and Human Health. It is the experience of the Environmental Health Service (EHS) that impacts on human health are often inadequately assessed in EIAs in Ireland. It is recommended that the wider determinants of health and wellbeing are considered in a proportionate manner when considering the EIA. Guidance on wider determinants of health can be found at www.publichealth.ie
In addition to any likely significant negative impacts from the proposed development, any positive likely significant impacts should also be assessed.

The applicant should also consider the findings of the High Court judgement issued in the judicial review of the Derryadd Wind Farm. (2021 IEHC 390 [20202 No. 557 JR] P. Sweetman v An Bord Pleanála).

The HSE will consider **the final EIAR accompanying the planning application** and will make comments to the planning authority on the methodology used for assessing the likely significant impacts and the evaluation criteria used in assessing the significance of the impact.
This report only comments on Environmental Health Impacts of the proposed development. It is based on an assessment of the correspondence submitted to this office dated 21st of November 2022.

The Environmental Health Service (EHS) recommends that the following matters are included and assessed in the EIAR:

• Public Consultation
• Population and Human Health
• Water (Hydrology and Hydrogeology)
• Land and Soils
• Air, Dust and Odour
• Climate Change and Opportunity for Health Gain
• Noise and Vibration
• Waste Management
• Ancillary Facilities

• Cumulative Impacts

Public Consultation

The applicant should consider the appointment of a community liaison officer. Early and meaningful public consultation with the local community should be carried out to ensure all potentially significant impacts have been adequately addressed. All parties affected by the proposed development, including those who may benefit financially from the project, must be fully informed of what the proposal entails especially with regard to potential impacts on surrounding areas. Sensitive receptors and other stake-holders should be identified to ensure all necessary and appropriate mitigation measures are put in place to avoid any complaints about the proposed wind farm development in the future. With the lifting of restrictions around public gatherings as a result of Covid 19 prevention measures there should be no barrier to holding public consultation events albeit within current government guidance at the time. Meaningful public consultation, where the local community is fully informed of the proposed development must be undertaken. Members of the public should be given sufficient opportunities to express their views on the proposed development.

The Environmental Impact Assessment Report (EIAR) should clearly demonstrate the link between public consultations and how those consultations have influenced the decision-making process in the EIA. To assist with the consultation and planning process it is recommended that the applicant develops a dedicated website for the proposed development. All correspondence, maps, project updates and documentation including the EIAR should be uploaded to the website. The EIAR should state the period of planning permission sought, the length of time construction is estimated to take, and if it is anticipated that the renewable energy development will be decommissioned and removed or will continue to operate (following any further planning consent) at the end of this period of planning permission (should permission be granted).

Decommissioning

The EIAR should detail the eventual fate of wind turbines, substation, and energy storage batteries and associated material, i.e. will the material be recycled or how will it be disposed of.

Information should also be provided regarding the proposed methodology to be used for the disposal of the materials forming the foundations of the wind turbines. The EIAR should indicate the proposed future use of the development site at the end of the planning permission period.

Siting, Location and details of Turbines/Energy Storage Batteries

The EIAR should include a map and a description of the proposed location of each of the proposed
wind turbines, substation, energy storage locations and associated developments. For example- The details (height and model) of the turbines to be installed should be available at the time planning permission is sought and included in the EIAR. Details of the foundations for the wind turbine including depth, quantity and material to be used
should be included in the EIAR.

Assessment of Consideration of Alternatives

The EIAR should consider an assessment of alternatives. The EHS recommends that alternative renewable energy options to on- shore wind farms should be assessed as part of the EIAR.

Noise & Vibration

The potential impacts for noise and vibration from the proposed development on all noise sensitive locations must be clearly identified in the EIAR. The EIAR must also consider the appropriateness and effectiveness of all proposed mitigation measures to minimise noise and vibration. A baseline noise monitoring survey should be undertaken to establish the existing background noise levels. Noise from any existing turbines in the area should not be included as part of the back ground levels.
In addition, an assessment of the predicted noise impacts during the construction phase and the operational phase of the proposed renewable energy development must be undertaken which details the change in the noise environment resulting from the proposed development.
The Draft Revised Wind Energy Development Guidelines were published in December 2019. Whilst these have yet to be adopted, any proposed wind farm development should have consideration of the draft Guidelines.

https://www.housing.gov.ie/sites/default/files/publicconsultation/files/draft_revised_wind_energy_development_guidelines_december_2019.pdf

Shadow Flicker

It is recommended that a shadow flicker assessment is undertaken to identify any dwellings and sensitive receptors which may be impacted by shadow flicker. The assessment must include all proposed mitigation measures. Dwellings should include all occupied properties and any existing or proposed properties for which planning consent has been granted for construction or refurbishment. It is

recommended that turbine selection will be based on the most advanced available technology that permits shut down during times when residents are exposed to shadow flicker. As a result no dwelling should be exposed to shadow flicker.

Air Quality

Due to the nature of the proposed construction works, generation of airborne dust has the potential to have significant impacts on sensitive receptors. A **Construction Environmental Management Plan** (CEMP) should be included in the EIAR which details dust control and mitigation measures.

Measures should include:

• Sweeping of hard road surfaces
• Provision of a water bowser on site, regular spraying of haul roads
• Wheel washing facilities at site exit
• Restrict speed on site
• Provide covers to all delivery trucks to minimise dust generation
• Inspect and clean public roads in the vicinity if necessary
• Material stockpiling provided with adequate protection from the wind
• Dust monitoring at the site boundary
• Truck inspection and maintenance plan
• Details of a road maintenance agreement between the operator and the Local Roads Authority to clarify responsibility for the upkeep and repair of access roads during the construction phase of the project .

Surface and Ground Water Quality

The proposed development has the potential to have a significant impact on the quality of both surface and ground water.
All drinking water sources, both surface and ground water, must be identified. Public and Group Water Scheme sources and supplies should be identified in addition to any private wells supplying potable water to houses in the vicinity of the proposed development. Measures to ensure that all sources and supplies are protected should be described.
The Environmental Health Service recommends that a walk-over survey of the site is undertaken in addition to a desktop analysis of Geological Survey of Ireland data in order to identify the location of private wells used for drinking water purposes. Any potential significant impacts to drinking water sources should be assessed. Details of bedrock, overburden, vulnerability, groundwater flows, aquifers and catchment areas should be considered when assessing potential impacts and any proposed mitigation measures. Any impacts on surface water as a result of the construction of the underground cables should be identified and addressed in the EIAR.

Geotechnical and Peat Stability Assessment

A detailed assessment of the current ground stability of the site for the proposed renewable energy development and all proposed mitigation measures should be detailed in the EIAR. The assessment should include the impact construction work may have on the future stability of ground conditions, taking into consideration extreme weather events, site drainage and the potential for soil erosion. Information should be provided on the make and model of the turbines and on construction details for the turbine foundations, including the depth and volume of concrete required. An accurate assessment of the potential impacts of the foundations on water quality and peat stability cannot be undertaken without this information. The Environmental Health Service recommends that a detailed Peat Stability/Geotechnical Assessment of the proposed site should be undertaken to assess the suitability of the soil for the proposed development. The EIAR should include provision for a peat stability monitoring programme to identify early signs of potential bog slides ('pre-failure indicators' see the Scottish Government's 'Peat Landslide Hazard and Risk Assessments: Best Practice Guide for Proposed Electricity Developments 2017)

https://www.gov.scot/binaries/content/documents/govscot/publications/advice-andguidance/2017/04/peat-landslide-hazard-risk-assessments-best-practice-guide-proposedelectricity/documents/00517176-pdf/00517176-pdf/govscot%3Adocument/00517176.pdf

Ancillary Facilities

The EIAR should include details of the location of all site office, construction compound, fuel storage depot, sanitary accommodation and canteen, First Aid facilities, disposal of wastewater and the provision of a potable water supply to the site canteen.

Cumulative Impacts

All existing or proposed wind farm developments in the vicinity should be clearly identified in the EIAR. The impact on sensitive receptors of the proposed development combined with any other wind farm/renewable energy developments in the vicinity should be considered. The EIAR should include a detailed assessment of any likely significant cumulative impacts of the proposed renewable energy development.

Eve Smith
Oifigeach Sláinte Comhshaoil | Environmental Health Officer
Environment/Climate Change, Network Support Unit (NSU)

*** All correspondence or any queries with regard to this report including acknowledgement of this report should be forwarded to : Eve Smith Environmental Health Officer, Environmental Health Service, Dungloe Community Hospital, Letterkenny Co. Donegal. F94 Y326**

Natalia Stolarska

From: Christophe O'BRIEN <Christophe.O'BRIEN@IAA.ie>
Sent: Wednesday 21 February 2024 12:58
To: Natalia Stolarska
Cc: Karen Mulryan; Planning
Subject: RE: 231030: EIA Scoping Request for Proposed Extension of Operation of the existing Taurbeg Wind

Follow Up Flag: Follow up
Flag Status: Completed

Some people who received this message don't often get email from christophe.o'brien@iaa.ie. Learn why this is important

Caution: This is an external email and may be malicious. Please take care when clicking links or opening attachments.

Good afternoon Natalia,

Thank you for your email and the scoping letter. As this development dates from 2003, I have not been able to locate any specific correspondence in relation to this Wind Farm and I note that the Cork Co. Co. website provides no documentation under the planning reference: No. N/02/3608

Therefore, can you please advise which turbines are lit currently as part of this development as per the numbering sequence below:

If you also have information on the specification of the lights, i.e. candela value, Type B/C, medium or low intensity lighting and colour, it would be most useful.

We look forward to your reply which will assist the Authority in reviewing this scoping request.

Regards,

Christophe

Christophe O'Brien
Aerodromes Inspector
M: +353 (0) 86 33 22022|
E: obrienc@iaa.ie | www.iaa.ie
The Times Building, 11-12 D'Olier Street, Dublin 2, D02 T449

ÚDARÁS EITLÍOCHTA NA hÉIREANN
IRISH AVIATION AUTHORITY

From: Natalia Stolarska <nstolarska@mkoireland.ie>
Sent: Thursday, February 15, 2024 3:32 PM
To: Planning <planning@iaa.ie>
Cc: Christophe O'BRIEN <Christophe.O'BRIEN@IAA.ie>; Karen Mulryan <kmulryan@mkoireland.ie>
Subject: 231030: EIA Scoping Request for Proposed Extension of Operation of the existing Taurbeg Wind

*** This message originated from outside the Irish Aviation Authority. Please treat hyperlinks, attachments and instructions in this email with caution. ***

To whom it may concern,

On behalf of Taurbeg Ltd (c/o Statkraft Ireland Ltd), ('the Applicant'), MKO is preparing an Environmental Impact Assessment Report (EIAR) and Natura Impact Statement (NIS) to accompany a planning application for the proposed extension of operation of the existing Taurbeg Wind Farm (the Proposed Development). The subject site is located approximately 4km south of Rockchapel and 10km west of Newmarket, in the townlands of Taurbeg, Taurmore, Glasheenanargrid, Rockchapel, Co. Cork.

The existing wind farm is located almost entirely within the Stacks to Mullaghareirk Mountains, West Limerick Hills, and Mount Eagle Special Protection Area (SPA) and consists of 11 no. turbines which were constructed in 2005 and became operational in March 2006. The existing Taurbeg Wind Farm was granted planning permission (Planning Ref No. N/02/3608) by Cork County Council in 2003. The wind farm has been operational for approximately 18 years having been commissioned in 2006. The current planning permission for the development is set to expire in 2026 at which point the existing turbines will have been in operation for only 20 years, whereas the normal operational life of a turbine is 25 to 30 years. Taurbeg Ltd intends to apply for planning permission to extend the operational period of Taurbeg Wind Farm by 9 years. The Proposed Development seeks to maintain the production and supply of electricity generation at the existing Taurbeg Wind Farm through an application for an extension of duration of operation, with no material changes proposed for the wind farm or existing turbines.

As part of the EIA process, we would welcome any comments that you may have in relation to the Proposed Development that should be considered as part of the assessment process and in the preparation of the EIAR. In order to facilitate this, a Scoping Document providing details of the Proposed Development and the site location is attached.

If you could return any comments or suggestions within four weeks upon this receipt, it would be much appreciated. If you require any further information, please do not hesitate to contact me.

Kind regards,
Natalia.

Natalia Stolarska
Graduate Environmental Scientist
MKO
Tuam Road, Galway, H91 VW84

Offices in Galway and Dublin
mkoireland.ie | +353 (0)91 735 611

McCarthy Keville O'Sullivan Ltd. T/A MKO. Registered in Ireland No. 462657. VAT No. IE9693052R

This email and any attached files or emails transmitted with it are confidential and intended solely for the use of the individual(s) or entity to whom it is addressed. If the reader is not a representative of the intended recipient(s), any review, dissemination or copying of this message or the information it contains is prohibited. If you have received this email in error please notify the sender of the email and delete the email. MKO does not represent or warrant that any attachment hereto is free from computer viruses or other defects. The opinions expressed in this e-mail and any attachments may be those of the author and are not necessarily those of MKO

==========
========== PLEASE consider the environment; PRINT ONLY when necessary! DISCLAIMER: This message contains information that is confidential, may be privileged and is the property of The Irish Aviation Authority (IAA). If you are not the intended recipient, you may not use this email or the information it contains. If you are not the intended recipient please notify the sender immediately and delete all copies of this message. Thank you. This email message has been swept for the presence of computer viruses. Internet Emails are not necessarily secure. The IAA accepts no responsibility for malicious content such as viruses or for changes made to this message after it was sent. _____ Registered Office: The Times Building, 11-12 D'Olier Street, Dublin 2. D02 T449 Registered Number: 211082 Place of Registration: Ireland A limited liability company
==========
==========

Natalia Stolarska

From: IWT Info <info@iwt.ie>
Sent: Wednesday 21 February 2024 10:13
To: Natalia Stolarska
Subject: Re: 231030: EIA Scoping Request for Proposed Extension of Operation of the existing Taurbeg Wind

You don't often get email from info@iwt.ie. Learn why this is important

Caution: This is an external email and may be malicious. Please take care when clicking links or opening attachments.

Dear Natalia,

Thank you for contacting us. We do not have the staff capacity to respond to this consultation at the moment but we will endeavour to respond if possible.

Kind regards,
Fabiola Vieira

On Thu, 15 Feb 2024 at 15:56, Natalia Stolarska <nstolarska@mkoireland.ie> wrote:

> Dear Ms Vieira,
>
> On behalf of Taurbeg Ltd (c/o Statkraft Ireland Ltd), ('the Applicant'), MKO is preparing an Environmental Impact Assessment Report (EIAR) and Natura Impact Statement (NIS) to accompany a planning application for the proposed extension of operation of the existing Taurbeg Wind Farm (the Proposed Development). The subject site is located approximately 4km south of Rockchapel and 10km west of Newmarket, in the townlands of Taurbeg, Taurmore, Glasheenanargrid, Rockchapel, Co. Cork.
>
> The existing wind farm is located almost entirely within the Stacks to Mullaghareirk Mountains, West Limerick Hills, and Mount Eagle Special Protection Area (SPA) and consists of 11 no. turbines which were constructed in 2005 and became operational in March 2006. The existing Taurbeg Wind Farm was granted planning permission (Planning Ref No. N/02/3608) by Cork County Council in 2003. The wind farm has been operational for approximately 18 years having been commissioned in 2006. The current planning permission for the development is set to expire in 2026 at which point the existing turbines will have been in operation for only 20 years, whereas the normal operational life of a turbine is 25 to 30 years. Taurbeg Ltd intends to apply for planning permission to extend the operational period of Taurbeg Wind Farm by 9 years. The Proposed Development seeks to maintain the production and supply of electricity generation at the existing Taurbeg Wind Farm through an application for an extension of duration of operation, with no material changes proposed for the wind farm or existing turbines.

As part of the EIA process, we would welcome any comments that you may have in relation to the Proposed Development that should be considered as part of the assessment process and in the preparation of the EIAR. In order to facilitate this, a Scoping Document providing details of the Proposed Development and the site location is attached.

If you could return any comments or suggestions within four weeks upon this receipt, it would be much appreciated. If you require any further information, please do not hesitate to contact me.

Kind regards,

Natalia.

Natalia Stolarska

Graduate Environmental Scientist

MKO

Tuam Road, Galway, H91 VW84

Offices in Galway and Dublin

mkoireland.ie | +353 (0)91 735 611

McCarthy Keville O'Sullivan Ltd. T/A MKO. Registered in Ireland No. 462657. VAT No. IE9693052R

This email and any attached files or emails transmitted with it are confidential and intended solely for the use of the individual(s) or entity to whom it is addressed. If the reader is not a representative of the intended recipient(s), any review, dissemination or copying of this message or the information it contains is prohibited. If you have received this email in error please notify the sender of the email and delete the email. MKO does not represent or warrant that any attachment hereto is free from computer viruses or other defects. The opinions expressed in this e-mail and any attachments may be those of the author and are not necessarily those of MKO

--
--

Thank you for your email. Please note that this email inbox is not monitored outside normal working hours.

--

HELP SUPPORT OUR WORK - Join the IWT Today - https://iwt.ie/support-us/become-a-member/
Irish Wildlife Trust, 8 Cabra Road, Dublin 7, D07T1W2
Registered Charity (CRA) Number: 20010966
Facebook: IrishWildlifeTrust
Twitter: @irishwildlife
Phone: 01 445 7259 (landline available Wednesday-Thursday 9:30 to 5pm)

Natalia Stolarska

From: Housing Manager DAU <Manager.DAU@npws.gov.ie>
Sent: Wednesday 28 February 2024 10:51
To: Natalia Stolarska
Subject: RE: 231030: EIA Scoping Request for Proposed Extension of Operation of the existing Taurbeg Wind- National Monuments Service

You don't often get email from manager.dau@npws.gov.ie. Learn why this is important

Caution: This is an external email and may be malicious. Please take care when clicking links or opening attachments.

Good morning Natalia,

On behalf of the Department of Housing, Local Government and Heritage, I acknowledge receipt of your email concerning an EIA Scoping Request for Proposed Extension of Operation of the existing Taurbeg Wind.

I can confirm the Department's reference number is G Pre00066/2024.

Regards,

Brian Bone
Executive Officer

An Roinn Tithíochta, Rialtais Áitiúil agus Oidhreachta
Department of Housing, Local Government and Heritage

Aonad na nIarratas ar Fhorbairt
Development Applications Unit

Oifigí an Rialtais, Bóthar an Bhaile Nua, Loch Garman, Contae Loch Garman Y35 AP90
Government Offices, Newtown Road, Wexford, Co Wexford, Y35 AP90

From: Natalia Stolarska <nstolarska@mkoireland.ie>
Sent: Wednesday 28 February 2024 10:08
To: Housing Manager DAU <Manager.DAU@npws.gov.ie>
Cc: Karen Mulryan <kmulryan@mkoireland.ie>; Diarmuid Buttimer (Housing) <Diarmuid.Buttimer@npws.gov.ie>
Subject: RE: 231030: EIA Scoping Request for Proposed Extension of Operation of the existing Taurbeg Wind- National Monuments Service

CAUTION: This eMail originated from outside your organisation and the BTS Managed Desktop service. Do not click on any links or open any attachments unless you recognise the sender or are expecting the email and know that the content is safe. If you are in any doubt, please contact the OGCIO IT Service Desk.

Good Morning,

Can I get a reference number for the below please, thank you.

Kind regards,
Natalia.

Natalia Stolarska
Graduate Environmental Scientist

MKO
Tuam Road, Galway, H91 VW84

Offices in Galway and Dublin
mkoireland.ie | +353 (0)91 735 611

McCarthy Keville O'Sullivan Ltd. T/A MKO. Registered in Ireland No. 462657. VAT No. IE9693052R

This email and any attached files or emails transmitted with it are confidential and intended solely for the use of the individual(s) or entity to whom it is addressed. If the reader is not a representative of the intended recipient(s), any review, dissemination or copying of this message or the information it contains is prohibited. If you have received this email in error please notify the sender of the email and delete the email. MKO does not represent or warrant that any attachment hereto is free from computer viruses or other defects. The opinions expressed in this e-mail and any attachments may be those of the author and are not necessarily those of MKO

From: Housing Manager DAU <Manager.DAU@npws.gov.ie>
Sent: Friday, February 16, 2024 2:30 PM
To: Natalia Stolarska <nstolarska@mkoireland.ie>
Subject: RE: 231030: EIA Scoping Request for Proposed Extension of Operation of the existing Taurbeg Wind- National Monuments Service

You don't often get email from manager.dau@npws.gov.ie. Learn why this is important

Caution: This is an external email and may be malicious. Please take care when clicking links or opening attachments.

A Chara

I acknowledge receipt of your recent consultation.

Please note that the Development Applications Unit (DAU) is the co-ordinating unit for the Department of Housing, Local Government and Heritage, co-ordinating responses/submission from National Parks and Wildlife Service, National Monuments Service, the Underwater Archaeology Unit and Architectural Heritage.

All Correspondence in relation to preplanning consultations is to be issued to Development Applications Unit.

In the event of observations, you will receive a co-ordinated heritage-related response by email from the Development Applications Unit (DAU).

The normal target turnaround for pre-planning and other general consultations is six weeks from date of receipt. In relation to general consultations from public bodies under the European Communities (Environmental Assessment of Certain Plans and Programmes) Regulations 2004 to 2011, the Department endeavours to meet deadline dates, where requested.

If you have not heard from DAU and wish to receive an update, please email manager.dau@npws.gov.ie.

Kind Regards

David O'Connor
Executive Officer

An Roinn Tithíochta, Rialtais Áitiúil agus Oidhreachta
Department of Housing, Local Government and Heritage
Aonad na nIarratas ar Fhorbairt
Development Applications Unit

Oifigí an Rialtais
Government Offices
Bóthar an Bhaile Nua, Loch Garman, Contae Loch Garman, Y35 AP90
Newtown Road, Wexford, County Wexford, Y35 AP90

—

David.oconnor@npws.gov.ie
Manager.DAU@npws.gov.ie

From: Natalia Stolarska <nstolarska@mkoireland.ie>
Sent: Thursday 15 February 2024 14:58
To: Housing Manager DAU <Manager.DAU@npws.gov.ie>
Cc: Karen Mulryan <kmulryan@mkoireland.ie>; Diarmuid Buttimer (Housing) <Diarmuid.Buttimer@npws.gov.ie>
Subject: 231030: EIA Scoping Request for Proposed Extension of Operation of the existing Taurbeg Wind- National Monuments Service

CAUTION: This eMail originated from outside your organisation and the BTS Managed Desktop service. Do not click on any links or open any attachments unless you recognise the sender or are expecting the email and know that the content is safe. If you are in any doubt, please contact the OGCIO IT Service Desk.

To whom it may concern,

On behalf of Taurbeg Ltd (c/o Statkraft Ireland Ltd), ('the Applicant'), MKO is preparing an Environmental Impact Assessment Report (EIAR) and Natura Impact Statement (NIS) to accompany a planning application for the proposed extension of operation of the existing Taurbeg Wind Farm (the Proposed Development). The subject site is located approximately 4km south of Rockchapel and 10km west of Newmarket, in the townlands of Taurbeg, Taurmore, Glasheenanargrid, Rockchapel, Co. Cork.

The existing wind farm is located almost entirely within the Stacks to Mullaghareirk Mountains, West Limerick Hills, and Mount Eagle Special Protection Area (SPA) and consists of 11 no. turbines which were constructed in 2005 and became operational in March 2006. The existing Taurbeg Wind Farm was granted planning permission (Planning Ref No. N/02/3608) by Cork County Council in 2003. The wind farm has been operational for approximately 18 years having been commissioned in 2006. The current planning permission for the development is set to expire in 2026 at which point the existing turbines will have been in operation for only 20 years, whereas the normal operational life of a turbine is 25 to 30 years. Taurbeg Ltd intends to apply for planning permission to extend the operational period of Taurbeg Wind Farm by 9 years. The Proposed Development seeks to maintain the production and supply of electricity generation at the existing Taurbeg Wind Farm through an application for an extension of duration of operation, with no material changes proposed for the wind farm or existing turbines.

As part of the EIA process, we would welcome any comments that you may have in relation to the Proposed Development that should be considered as part of the assessment process and in the preparation of the EIAR. In order to facilitate this, a Scoping Document providing details of the Proposed Development and the site location is attached.

We would be grateful if you could issue the attached scoping document for comment to the National Monuments Service. If you could return any comments or suggestions within four weeks upon this receipt, it would be much appreciated. If you require any further information, please do not hesitate to contact me.

Kind regards,
Natalia.

Natalia Stolarska
Graduate Environmental Scientist

MKO
Tuam Road, Galway, H91 VW84

Offices in Galway and Dublin
mkoireland.ie | +353 (0)91 735 611

McCarthy Keville O'Sullivan Ltd. T/A MKO. Registered in Ireland No. 462657. VAT No. IE9693052R

This email and any attached files or emails transmitted with it are confidential and intended solely for the use of the individual(s) or entity to whom it is addressed. If the reader is not a representative of the intended recipient(s), any review, dissemination or copying of this message or the information it contains is prohibited. If you have received this email in error please notify the sender of the email and delete the email. MKO does not represent or warrant that any attachment hereto is free from computer viruses or other defects. The opinions expressed in this e-mail and any attachments may be those of the author and are not necessarily those of MKO

Natalia Stolarska

From: Claire Breen <cbreen@southernassembly.ie>
Sent: Friday 16 February 2024 09:08
To: Natalia Stolarska
Subject: RE: 231030: EIA Scoping Request for Proposed Extension of Operation of the existing Taurbeg Wind

You don't often get email from cbreen@southernassembly.ie. Learn why this is important

Caution: This is an external email and may be malicious. Please take care when clicking links or opening attachments.

Hi Natalia,

I wish to acknowledge receipt of the below correspondence. This correspondence has been forwarded to the planning department for review.

Le dea-ghuí,
Claire

Claire Breen
Clerical Officer – Regional Planning
Southern Regional Assembly
Assembly House, O'Connell Street, Waterford, X91 F8PC
cbreen@southernassembly.ie | :: www.southernassembly.ie; www.eufunds.gov.ie; #EuropeInMyRegion
Please consider the environment before printing

Rialtas na hÉireann Government of Ireland
Arna chomhchistiú ag an Aontas Eorpach Co-funded by the European Union
Tionól Réigiúnach an Deiscirt Southern Regional Assembly
Ireland Europe in my region

From: Natalia Stolarska <nstolarska@mkoireland.ie>
Sent: Thursday, February 15, 2024 4:05 PM
To: info <info@southernassembly.ie>
Cc: Karen Mulryan <kmulryan@mkoireland.ie>
Subject: 231030: EIA Scoping Request for Proposed Extension of Operation of the existing Taurbeg Wind

To whom it may concern,

On behalf of Taurbeg Ltd (c/o Statkraft Ireland Ltd), ('the Applicant'), MKO is preparing an Environmental Impact Assessment Report (EIAR) and Natura Impact Statement (NIS) to accompany a planning application for the proposed extension of operation of the existing Taurbeg Wind Farm (the Proposed Development). The subject site is located approximately 4km south of Rockchapel and 10km west of Newmarket, in the townlands of Taurbeg, Taurmore, Glasheenanargrid, Rockchapel, Co. Cork.

The existing wind farm is located almost entirely within the Stacks to Mullaghareirk Mountains, West Limerick Hills, and Mount Eagle Special Protection Area (SPA) and consists of 11 no. turbines which were constructed in 2005 and became operational in March 2006. The existing Taurbeg Wind Farm was granted planning permission (Planning Ref No. N/02/3608) by Cork County Council in 2003. The wind farm has been operational for approximately 18 years

having been commissioned in 2006. The current planning permission for the development is set to expire in 2026 at which point the existing turbines will have been in operation for only 20 years, whereas the normal operational life of a turbine is 25 to 30 years. Taurbeg Ltd intends to apply for planning permission to extend the operational period of Taurbeg Wind Farm by 9 years. The Proposed Development seeks to maintain the production and supply of electricity generation at the existing Taurbeg Wind Farm through an application for an extension of duration of operation, with no material changes proposed for the wind farm or existing turbines.

As part of the EIA process, we would welcome any comments that you may have in relation to the Proposed Development that should be considered as part of the assessment process and in the preparation of the EIAR. In order to facilitate this, a Scoping Document providing details of the Proposed Development and the site location is attached.

If you could return any comments or suggestions within four weeks upon this receipt, it would be much appreciated. If you require any further information, please do not hesitate to contact me.

Kind regards,
Natalia.

Natalia Stolarska
Graduate Environmental Scientist
MKO
Tuam Road, Galway, H91 VW84

Offices in Galway and Dublin
mkoireland.ie | +353 (0)91 735 611

McCarthy Keville O'Sullivan Ltd. T/A MKO. Registered in Ireland No. 462657. VAT No. IE9693052R

This email and any attached files or emails transmitted with it are confidential and intended solely for the use of the individual(s) or entity to whom it is addressed. If the reader is not a representative of the intended recipient(s), any review, dissemination or copying of this message or the information it contains is prohibited. If you have received this email in error please notify the sender of the email and delete the email. MKO does not represent or warrant that any attachment hereto is free from computer viruses or other defects. The opinions expressed in this e-mail and any attachments may be those of the author and are not necessarily those of MKO

Natalia Stolarska

From: INFO <Information@tii.ie>
Sent: Friday 1 March 2024 08:16
To: Natalia Stolarska
Subject: TII Ref: TII24-126288 - 231030: EIAR Scoping Request for Proposed Extension of Operation of the existing Taurbeg Wind Farm

You don't often get email from information@tii.ie. Learn why this is important

Caution: This is an external email and may be malicious. Please take care when clicking links or opening attachments.

Dear Ms. Stolarska,

Thank you for your correspondence of 15 February 2024 regarding the above. Transport Infrastructure Ireland's (TII's) position in relation to your enquiry is as follows.

TII will endeavour to consider and respond to planning applications referred to it, given its status and duties as a statutory consultee under the Planning Acts. The approach to be adopted by TII in making such submissions or comments will seek to uphold official policy and guidelines as outlined in the Section 28 Ministerial Guidelines 'Spatial Planning and National Roads Guidelines for Planning Authorities' (DoECLG, 2012). Regard should also be had to other relevant guidance available at www.TII.ie.

The issuing of this correspondence is provided as best practice guidance only, and does not prejudice TII's statutory right to make any observations, requests for further information, objections or appeals, following the examination of any valid planning application referred.

National Strategic Outcome 2 of the National Planning Framework includes the objective to maintain the strategic capacity and safety of the national road network. In addition, Chapter 7 'Enhanced Regional Accessibility' of the National Development Plan, 2021 – 2030, sets out the key sectoral priority of maintaining Ireland's existing national road network to a robust and safe standard for users. This requirement is further reflected in the publication of the National Investment Framework for Transport in Ireland and also the existing Statutory Section 28 Spatial Planning and National Roads Guidelines for Planning Authorities.

With respect to EIAR scoping issues, the recommendations indicated below provide only general guidance for the preparation of an EIAR, which may affect the national road network.

The developer/scheme promoter should have regard, inter alia, to the following:

- Consultations should be had with the relevant Local Authority/National Roads Design Office with regard to the locations of existing and future national road schemes.

- TII would be specifically concerned as to potential significant impacts the development would have on the national road network (and junctions with national roads), in the proximity of the proposed development, including the potential haul route.

- The developer, in preparing EIAR, should have regard to TII Publications (formerly 'DMRB' and the 'Manual of Contract Documents for Road Works').

- The EIAR/EIS should consider the 'Environmental Noise Regulations 2006' (SI 140 of 2006) and, in particular, how the development will affect future action plans by the relevant competent authority. The developer

may need to consider the incorporation of noise barriers to reduce noise impacts (see 'Guidelines for the Treatment of Noise and Vibration in National Road Schemes' (1st Rev., NRA, 2004)).

- It would be important that, where appropriate, subject to meeting the appropriate thresholds and criteria and having regard to best practice, a Traffic and Transport Assessment (TTA) be carried out in accordance with relevant guidelines, noting traffic volumes attending the site and traffic routes to/from the site, with reference to impacts on the national road network and junctions of lower category roads with national roads.

  In relation to national roads, TII's TTA Guidelines' (2014) should be referred to in relation to proposed development with potential impacts on the national road network.

  The scheme promoter is also advised to have regard to Section 2.2 of TII's TTA Guidelines, which addresses requirements for sub-threshold TTA. Any improvements required to facilitate development should be identified. It will be the responsibility of the developer to pay for the costs of any improvements to national roads to facilitate the private development proposed, as TII will not be responsible for such costs.

- The designers are asked to consult TII Publications to determine whether a Road Safety Audit is required.

- In the interests of maintaining the safety and standard of the national road network, the EIAR should identify the methods/techniques proposed for any works traversing/in proximity to the national road network.

- With respect to turbine and associated delivery haul route(s) which utilise national roads.

  In relation to any proposed haul route, where abnormal 'weight' loads are proposed, separate structure approvals/permits and other licences may be required. All national road structures on the haul route through all the relevant County Council administrative areas should be checked by the applicant/developer to confirm their capacity to accommodate any abnormal 'weight' load proposed.

  In addition, the haul route should be assessed to confirm capacity to accommodate abnormal 'length' loads and any temporary works required are identified.

  The national road network is managed by a combination of PPP Concessions, Motorway Maintenance and Renewal Contracts (MMaRC) and local road authorities in association with TII.

  The applicant/developer should also consult with all PPP Companies, MMaRC Contractors and road authorities over which the haul route traverses to ascertain any operational requirements, including delivery timetabling, etc. to ensure that the strategic function of the national road network is safeguarded.

  Where temporary works within any MMaRC Contract Boundary are required to facilitate the transport of turbine components to site, the applicant/developer shall contact thirdpartyworks@tii.ie in advance, as a works specific Deed of Indemnity will be needed by TII before the works can take place.

  Additionally, any damage caused to the pavement on the existing national road arising from any temporary works due to the turning movement of abnormal loads (e.g., tearing of the surface course, etc.) shall be rectified in accordance with TII Pavement Standards and details in this regard shall be agreed with the Road Authority prior to the commencement of any development on site.

- In the event of any Greenway and National Cycle Network Plan (NCN) proposals in the vicinity of the proposal or haul route, consultation with the local authority internal project and/or design staff is recommended.

Notwithstanding any of the above, the developer should be aware that this list is non-exhaustive, thus site and development specific issues should be addressed in accordance with best practise.

I hope that this information is of assistance to you.

Yours sincerely,

_____
Alban Mills
Senior Regulatory & Administration Executive

From: Natalia Stolarska <nstolarska@mkoireland.ie>
Sent: Thursday, February 15, 2024 4:19 PM
To: Landuse Planning <LandUsePlanning@tii.ie>
Cc: Karen Mulryan <kmulryan@mkoireland.ie>
Subject: 231030: EIA Scoping Request for Proposed Extension of Operation of the existing Taurbeg Wind

You don't often get email from nstolarska@mkoireland.ie. Learn why this is important

CAUTION: This email originated from outside of TII. Do not click links or open attachments unless you recognise the sender and are sure that the content is safe.

To whom it may concern,

On behalf of Taurbeg Ltd (c/o Statkraft Ireland Ltd), ('the Applicant'), MKO is preparing an Environmental Impact Assessment Report (EIAR) and Natura Impact Statement (NIS) to accompany a planning application for the proposed extension of operation of the existing Taurbeg Wind Farm (the Proposed Development). The subject site is located approximately 4km south of Rockchapel and 10km west of Newmarket, in the townlands of Taurbeg, Taurmore, Glasheenanargrid, Rockchapel, Co. Cork.

The existing wind farm is located almost entirely within the Stacks to Mullaghareirk Mountains, West Limerick Hills, and Mount Eagle Special Protection Area (SPA) and consists of 11 no. turbines which were constructed in 2005 and became operational in March 2006. The existing Taurbeg Wind Farm was granted planning permission (Planning Ref No. N/02/3608) by Cork County Council in 2003. The wind farm has been operational for approximately 18 years having been commissioned in 2006. The current planning permission for the development is set to expire in 2026 at which point the existing turbines will have been in operation for only 20 years, whereas the normal operational life of a turbine is 25 to 30 years. Taurbeg Ltd intends to apply for planning permission to extend the operational period of Taurbeg Wind Farm by 9 years. The Proposed Development seeks to maintain the production and supply of electricity generation at the existing Taurbeg Wind Farm through an application for an extension of duration of operation, with no material changes proposed for the wind farm or existing turbines.

As part of the EIA process, we would welcome any comments that you may have in relation to the Proposed Development that should be considered as part of the assessment process and in the preparation of the EIAR. In order to facilitate this, a Scoping Document providing details of the Proposed Development and the site location is attached.

If you could return any comments or suggestions within four weeks upon this receipt, it would be much appreciated. If you require any further information, please do not hesitate to contact me.

Kind regards,
Natalia.

Natalia Stolarska
Graduate Environmental Scientist

MKO
Tuam Road, Galway, H91 VW84

Offices in Galway and Dublin
mkoireland.ie | +353 (0)91 735 611

McCarthy Keville O'Sullivan Ltd. T/A MKO. Registered in Ireland No. 462657. VAT No. IE9693052R

This email and any attached files or emails transmitted with it are confidential and intended solely for the use of the individual(s) or entity to whom it is addressed. If the reader is not a representative of the intended recipient(s), any review, dissemination or copying of this message or the information it contains is prohibited. If you have received this email in error please notify the sender of the email and delete the email. MKO does not represent or warrant that any attachment hereto is free from computer viruses or other defects. The opinions expressed in this e-mail and any attachments may be those of the author and are not necessarily those of MKO

In accordance with TII's Right to Disconnect policy, if you are receiving this email outside of normal working hours, I do not expect a response or action outside of your own working hours unless it is clearly noted as requiring urgent attention.

De réir pholasaí BIÉ An Ceart gan a bheith Ceangailte, má tá an ríomhphost seo á fháil agat lasmuigh de na gnáthuaireanta oibre, nílim ag súil le freagra ná le gníomh uait lasmuigh de do ghnáthuaireanta oibre féin mura bhfuil sé ráite go soiléir go bhfuil gá gníomhú go práinneach.

TII processes personal data provided to it in accordance with its Data Protection Notice available at https://www.tii.ie/about/about-tii/Data-Protection/

Próiseálann BIÉ sonraí pearsanta a sholáthraítear dó i gcomhréir lena Fhógra ar Chosaint Sonraí atá ar fáil ag https://www.tii.ie/about/about-tii/Data-Protection/?set-lang=ga

TII E-mail system: This email and any files transmitted with it are confidential and intended solely for the use of the individual or entity to whom they are addressed. If you have received this email in error then please notify postmaster@tii.ie and delete the original including attachments.

Córas r-phoist BIE: Tá an ríomhphost seo agus aon chomhaid a tharchuirtear leis faoi rún agus beartaithe lena n-úsáid ag an duine aonair nó ag an eintiteas a bhfuil siad dírithe chuige/chuici amháin. Más rud é go bhfuair tú an ríomhphost seo trí bhotún, cuir sin in iúil do postmaster@tii.ie, le do thoil, agus scrios an ríomhphost bunaidh agus aon cheangaltáin.

In accordance with TII's Right to Disconnect policy, if you are receiving this email outside of normal working hours, I do not expect a response or action outside of your own working hours unless it is clearly noted as requiring urgent attention.

De réir pholasaí BIÉ An Ceart gan a bheith Ceangailte, má tá an ríomhphost seo á fháil agat lasmuigh de na gnáthuaireanta oibre, nílim ag súil le freagra ná le gníomh uait lasmuigh de do ghnáthuaireanta oibre féin mura bhfuil sé ráite go soiléir go bhfuil gá gníomhú go práinneach.

TII processes personal data provided to it in accordance with its Data Protection Notice available at https://www.tii.ie/about/about-tii/Data-Protection/

Próiseálann BIÉ sonraí pearsanta a sholáthraítear dó i gcomhréir lena Fhógra ar Chosaint Sonraí atá ar fáil ag https://www.tii.ie/about/about-tii/Data-Protection/?set-lang=ga

TII E-mail system: This email and any files transmitted with it are confidential and intended solely for the use of the individual or entity to whom they are addressed. If you have received this email in error then please notify postmaster@tii.ie and delete the original including attachments.

Córas r-phoist BIE: Tá an ríomhphost seo agus aon chomhaid a tharchuirtear leis faoi rún agus beartaithe lena n-úsáid ag an duine aonair nó ag an eintiteas a bhfuil siad dírithe chuige/chuici amháin. Más rud é go bhfuair tú an ríomhphost seo trí bhotún, cuir sin in iúil do postmaster@tii.ie, le do thoil, agus scrios an ríomhphost bunaidh agus aon cheangaltáin.

Natalia Stolarska

From: Planning <Planning@water.ie>
Sent: Thursday 7 March 2024 13:48
To: Natalia Stolarska
Cc: Barry Kelly(C)
Subject: UÉ EIAR Scoping Response - Taurbeg Wind, Co Cork
Attachments: UÉ_EIAR_ScopingResponse_Taurbeg.pdf

You don't often get email from planning@water.ie. Learn why this is important

Caution: This is an external email and may be malicious. Please take care when clicking links or opening attachments.

Dear Sir/Madam,

Please find attached Uisce Éireann's response to your EIA scoping request relating to the Proposed Extension of Operation of the existing Taurbeg Wind, Co. Cork

I hope you find this information helpful. If you have any queries please do not hesitate to contact me.

Yours faithfully,

Bojana Grujic
Planning Application Specialist

Uisce Éireann
Bosca OP 448, Oifig Sheachadta na Cathrach Theas, Cathair Chorcaí, Éire
Uisce Éireann
PO Box 448, South City Delivery Office, Cork City, Ireland

T: 1800 278 278
Text to Voice/Voice to Text: 1800 378 378
www.water.ie

Is don duine amháin nó don eintiteas amháin ainmnithe ar an seoladh an fhaisnéis agus d'fhéadfadh ábhar faoi rún, faoi phribhléid nó ábhar atá íogair ó thaobh na tráchtála de a bheith mar chuid den fhaisnéis. Tá toirmeasc ar aon daoine nó aon eititis; nach dóibh siúd an fhaisnéis- aon athbhreithniú a dhéanamh, aon atarchur a dhéanamh nó aon athdháileadh a dhéanamh, nó aon úsáid eile a bhaint as an bhfaisnéis, nó aon ghníomh a bhraithfeadh ar an bhfaisnéis seo a dhéanamh agus d'fhéadfaí an dlí a shárú dá ndéanfaí sin. Séanann Uisce Éireann dliteanas as aon ghníomh agus as aon iarmhairt bunaithe ar úsáid neamhúdaraithe na faisnéise seo. Séanann Uisce Éireann dliteanas maidir le seachadadh iomlán agus ceart na faisnéise sa chumarsáid seo agus séanann Uisce Éireann dliteanas maidir le haon mhoill a bhaineann leis an bhfaisnéis a fháil. Má tá an ríomh-phost seo faighte agat trí dhearmad, déan teagmháil leis an seoltóir más é do thoil é agus scrios an t-ábhar ó gach aon ríomhaire. D'fhéadfadh ríomhphost a bheith so-ghabhálach i leith truaillithe, idircheaptha agus i leith leasuithe neamhúdaraithe. Séanann Uisce Éireann aon fhreagracht as athruithe nó as

For the attention of Natalia Stolarska

Uisce Éireann
Bosca OP 6000
Baile Átha Cliath 1
D01 WA07
Éire

Uisce Éireann
PO Box 6000
Dublin 1
D01 WA07
Ireland

T: +353 1 89 25000
F: +353 1 89 25001
www.water.ie

Environmental Scientist
MKO Consultants
Tuam Road,
Galway,
H91 VW84

7th March, 2024

By Email: nstolarska@mkoireland.ie

Re: EIA Scoping Request – Proposed Extension of Operation of the existing Taurbeg Wind, Co. Cork

Dear Natalia Stolarska,

Uisce Éireann has received notification of your Environmental Impact Assessment (EIA) scoping request in relation to the proposed extension of operation of the existing Taurbeg Wind, Co. Cork

Please see attached, Uisce Éireann's scoping opinion in relation to Water Services. On receipt of the planning referral, Uisce Éireann will review the finalised Environmental Impact Assessment Report (EIAR) as part of the planning process.

Queries relating to the terms and observations above should be directed to planning@water.ie

Yours sincerely,

PP Alí Robinson

Signed on behalf of Yvonne Harris

Connections and Developer Services

Stiúrthóirí / Directors: Tony Keohane (Cathaoirleach / Chairman), Niall Gleeson (POF / CEO), Christopher Banks, Fred Barry, Gerard Britchfield, Liz Joyce, Patricia King, Eileen Maher, Cathy Mannion, Michael Walsh.
Oifig Chláraithe / Registered Office: Teach Colvill, 24-26 Sráid Thalbóid, Baile Átha Cliath 1, D01 NP86 / Colvill House, 24-26 Talbot Street, Dublin, Ireland D01NP86
Is cuideachta ghníomhaíochta ainmnithe atá faoi theorainn scaireanna é Uisce Éireann / Uisce Éireann is a design activity company, limited by shares.
Cláraithe in Éirinn Uimh.: 530363 / Registered in Ireland No.: 530363.

Uisce Éireann's Response to EIA Scoping Requests

At present, Uisce Éireann does not have the capacity to advise on the scoping of individual projects. However, in general the following aspects of Water Services should be considered in the scope of an EIA where relevant;

a) Where the development proposal has the potential to impact an Uisce Éireann Drinking Water Source(s), the applicant shall provide details of measures to be taken to ensure that there will be no negative impact to Uisce Éireann's Drinking Water Source(s) during the construction and operational phases of the development. Hydrological / hydrogeological pathways between the applicant's site and receiving waters should be identified as part of the report.

b) Where the development proposes the backfilling of materials, the applicant is required to include a waste sampling strategy to ensure the material is inert.

c) Mitigations should be proposed for any potential negative impacts on any water source(s) which may be in proximity and included in the environmental management plan and incident response.

d) Any and all potential impacts on the nearby reservoir as public water supply water source(s) are assessed, including any impact on hydrogeology and any groundwater/ surface water interactions.

e) Impacts of the development on the capacity of water services (*i.e. do existing water services have the capacity to cater for the new development*). This is confirmed by Uisce Éireann in the form of a Confirmation of Feasibility (COF). If a development requires a connection to either a public water supply or sewage collection system, the developer is advised to submit a Pre-Connection Enquiry (PCE) enquiry to Uisce Éireann to determine the feasibility of connection to the Uisce Éireann network. All pre-connection enquiry forms are available from https://www.water.ie/connections/connection-steps/.

f) The applicant shall identify any upgrading of water services infrastructure that would be required to accommodate the proposed development.

g) In relation to a development that would discharge trade effluent – any upstream treatment or attenuation of discharges required prior to discharging to an Uisce Éireann collection network.

h) In relation to the management of surface water; the potential impact of surface water discharges to combined sewer networks and potential measures to minimise and or / stop surface waters from combined sewers.

i) Any physical impact on Uisce Éireann assets – reservoir, drinking water source, treatment works, pipes, pumping stations, discharges outfalls etc. including any relocation of assets.

j) When considering a development proposal, the applicant is advised to determine the location of public water services assets, possible connection points from the applicant's site / lands to the public network and any drinking water abstraction catchments to ensure these are included and fully assessed in any pre-planning proposals. Details, where known, can be obtained by emailing an Ordnance Survey map identifying the proposed location of the applicant's intended development to datarequests@water.ie

k) Other indicators or methodologies for identifying infrastructure located within the applicant's lands are the presence of registered wayleave agreements, visible manholes, vent stacks, valve chambers, marker posts etc. within the proposed site.

l) Any potential impacts on the assimilative capacity of receiving waters in relation to Uisce Éireann discharge outfalls including changes in dispersion / circulation characterises. Hydrological / hydrogeological pathways between the applicant's site and receiving waters should be identified within the report.

m) Any potential impact on the contributing catchment of water sources either in terms of water abstraction for the development (*and resultant potential impact on the capacity of the source*) or the potential of the development to influence / present a risk to the quality of the water abstracted by Uisce Éireann for public supply should be identified within the report.

n) Where a development proposes to connect to an Uisce Éireann network and that network either abstracts water from or discharges wastewater to a "protected"/ sensitive area, consideration as to whether the integrity of the site / conservation objectives of the site would be compromised should be identified within the report.

o) Mitigation measures in relation to any of the above ensuring a zero risk to any Uisce Éireann drinking water sources (Surface and Ground water).

This is not an exhaustive list.

Please note;

• Where connection(s) to the public network is required as part of the development proposal, applicants are advised to complete the Pre-Connection Enquiry process and have received a Confirmation of Feasibility letter from Uisce Éireann ahead of any planning application.

• Uisce Éireann will not accept new surface water discharges to combined sewer networks.

idircheapadh a rinneadh ar an ríomhphost seo nó as aon dochar do chórais na bhfaighteoirí déanta ag an teachtaireacht seo nó ag a ceangaltáin tar éis a sheolta. Tabhair faoi deara go bhféadfadh monatóireacht a bheith á dhéanamh ar theachtaireachtaí chuig Uisce Éireann agus ó Uisce Éireann d'fhonn ár ngnó a chosaint agus chun a chinntiú go bhfuiltear ag teacht le beartais agus le caighdeáin Uisce Éireann. Is cuideachta gníomhaíochta ainmnithe é Uisce Éireann atá faoi theorainn scaireanna, a bunaíodh de bhun fhorálacha na n-Achtanna um Sheirbhísí Uisce 2007-2022, a bhfuil a bpríomh-ionad gnó ag Teach Colvill, 24-26 Sráid na Talbóide, BÁC 1.

Go raibh maith agat as d'aird a thabhairt.

The information transmitted is intended only for the person or entity to which it is addressed and may contain confidential, commercially sensitive and/or privileged material. Any review, retransmission, dissemination or other use of, or taking of any action in reliance upon, this information by persons or entities other than the intended recipient is prohibited and may be unlawful. Uisce Éireann accepts no liability for actions or effects based on the prohibited usage of this information. Uisce Éireann is neither liable for the proper and complete transmission of the information contained in this communication nor for any delay in its receipt. If you received this in error, please contact the sender and delete the material from any computer. E-Mail may be susceptible to data corruption, interception and unauthorised amendment. Uisce Éireann accepts no responsibility for changes to or interception of this e-mail after it was sent or for any damage to the recipients systems or data caused by this message or its attachments. Please also note that messages to or from Uisce Éireann may be monitored to ensure compliance with Uisce Eireann's policies and standards and to protect our business. Uisce Éireann is a designated activity company limited by shares, established pursuant to the Water Services Acts 2007-2022, having its principal place of business at Colvill House, 24-26 Talbot Street, Dublin 1.

Thank you for your attention.

Natalia Stolarska

From: Sabine Browne <Sabine.Browne@waterwaysireland.org>
Sent: Thursday 15 February 2024 18:28
To: Natalia Stolarska
Cc: Karen Mulryan
Subject: RE: 231030: EIA Scoping Request for Proposed Extension of Operation of the existing Taurbeg Wind

You don't often get email from sabine.browne@waterwaysireland.org. Learn why this is important

Caution: This is an external email and may be malicious. Please take care when clicking links or opening attachments.

Good afternoon Natalia,

This is not within any Zone of Influence of our waterways so we will not be commenting.

Kind regards,

Sabine Browne

From: Natalia Stolarska <nstolarska@mkoireland.ie>
Sent: Thursday, February 15, 2024 4:22 PM
To: Sabine Browne <Sabine.Browne@waterwaysireland.org>
Cc: Karen Mulryan <kmulryan@mkoireland.ie>
Subject: 231030: EIA Scoping Request for Proposed Extension of Operation of the existing Taurbeg Wind

Dear Ms Brown,

On behalf of Taurbeg Ltd (c/o Statkraft Ireland Ltd), ('the Applicant'), MKO is preparing an Environmental Impact Assessment Report (EIAR) and Natura Impact Statement (NIS) to accompany a planning application for the proposed extension of operation of the existing Taurbeg Wind Farm (the Proposed Development). The subject site is located approximately 4km south of Rockchapel and 10km west of Newmarket, in the townlands of Taurbeg, Taurmore, Glasheenanargrid, Rockchapel, Co. Cork.

The existing wind farm is located almost entirely within the Stacks to Mullaghareirk Mountains, West Limerick Hills, and Mount Eagle Special Protection Area (SPA) and consists of 11 no. turbines which were constructed in 2005 and became operational in March 2006. The existing Taurbeg Wind Farm was granted planning permission (Planning Ref No. N/02/3608) by Cork County Council in 2003. The wind farm has been operational for approximately 18 years having been commissioned in 2006. The current planning permission for the development is set to expire in 2026 at which point the existing turbines will have been in operation for only 20 years, whereas the normal operational life of a turbine is 25 to 30 years. Taurbeg Ltd intends to apply for planning permission to extend the operational period of Taurbeg Wind Farm by 9 years. The Proposed Development seeks to maintain the production and supply of electricity generation at the existing Taurbeg Wind Farm through an application for an extension of duration of operation, with no material changes proposed for the wind farm or existing turbines.

As part of the EIA process, we would welcome any comments that you may have in relation to the Proposed Development that should be considered as part of the assessment process and in the preparation of the EIAR. In order to facilitate this, a Scoping Document providing details of the Proposed Development and the site location is attached.

If you could return any comments or suggestions within four weeks upon this receipt, it would be much appreciated. If you require any further information, please do not hesitate to contact me.

Kind regards,
Natalia.

Natalia Stolarska
Graduate Environmental Scientist
MKO
Tuam Road, Galway, H91 VW84

Offices in Galway and Dublin
mkoireland.ie | +353 (0)91 735 611

McCarthy Keville O'Sullivan Ltd. T/A MKO. Registered in Ireland No. 462657. VAT No. IE9693052R

This email and any attached files or emails transmitted with it are confidential and intended solely for the use of the individual(s) or entity to whom it is addressed. If the reader is not a representative of the intended recipient(s), any review, dissemination or copying of this message or the information it contains is prohibited. If you have received this email in error please notify the sender of the email and delete the email. MKO does not represent or warrant that any attachment hereto is free from computer viruses or other defects. The opinions expressed in this e-mail and any attachments may be those of the author and are not necessarily those of MKO

This email has been scanned by the Symantec Email Security.cloud service.
For more information please visit http://www.symanteccloud.com

Natalia Stolarska

From: Stratton, Laurence <laurence.stratton@cellnextelecom.ie>
Sent: Tuesday 19 December 2023 16:02
To: Natalia Stolarska
Cc: Karen Mulryan; Grainne Griffin
Subject: RE: 231030 Taurbeg Wind Farm Co.Cork- Telecoms

Follow Up Flag: Follow up
Flag Status: Flagged

Some people who received this message don't often get email from laurence.stratton@cellnextelecom.ie. Learn why this is important

Caution: This is an external email and may be malicious. Please take care when clicking links or opening attachments.

Hi Natalia,

We have one telecoms installation in the affected area - Meentinny CIG-00316. (Lat – 52.27887, Long - -9.09287)

The links on the tower are owned by –

- Three Ireland – ComReg Reference – CK0176
- Vodafone – ComReg Reference – CK040
- Imagine – ComReg Reference – CK137
- Eir – ComReg Reference – CK_3202
- Tetra – ComReg Reference - 512

You will need to contact them to confirm any potential link interference. (Unlikely if the wind farm is existing..)

Kind regards,
Laurence

Laurence Stratton
Director of Operations
Cellnex Telecom, Ireland
T: +353 (0)1 482 5890 / M: +353 (0)85 158 3620

cellnex
driving telecom connectivity

cellnextelecom.com

Consider the environment before printing this email

De: Natalia Stolarska <nstolarska@mkoireland.ie>
Enviado el: jueves, 30 de noviembre de 2023 15:07
Para: Cellnex Telecom IR <investor.relations@cellnextelecom.com>; Sales <sales@cellnextelecom.com>
CC: Karen Mulryan <kmulryan@mkoireland.ie>; Grainne Griffin <ggriffin@mkoireland.ie>
Asunto: RE: 231030 Taurbeg Wind Farm Co.Cork- Telecoms

Hi,

I am undertaking an early stage feasibility study for extension of life of an existing wind farm at Taurbeg and surrounding areas in County Cork. Please see site centre coordinates below.

ITM: 522556.4, 611551.7
IG: 122599 E, 111515 N

Can you please let me know if any telecommunication operators have links in the area. Please see the attached KML files and site boundary map.

Kind regards,
Natalia.

Natalia Stolarska
Graduate Environmental Scientist
MKO
Tuam Road, Galway, H91 VW84

Offices in Galway and Dublin
mkoireland.ie | +353 (0)91 735 611

McCarthy Keville O'Sullivan Ltd. T/A MKO. Registered in Ireland No. 462657. VAT No. IE9693052R

This email and any attached files or emails transmitted with it are confidential and intended solely for the use of the individual(s) or entity to whom it is addressed. If the reader is not a representative of the intended recipient(s), any review, dissemination or copying of this message or the information it contains is prohibited. If you have received this email in error please notify the sender of the email and delete the email. MKO does not represent or warrant that any attachment hereto is free from computer viruses or other defects. The opinions expressed in this e-mail and any attachments may be those of the author and are not necessarily those of MKO

From: Natalia Stolarska
Sent: Monday, November 20, 2023 11:12 AM
To: investor.relations@cellnextelecom.com
Cc: Karen Mulryan <kmulryan@mkoireland.ie>; Grainne Griffin <ggriffin@mkoireland.ie>
Subject: 231030 Taurbeg Wind Farm Co.Cork- Telecoms

Hi,

I am undertaking an early stage feasibility study for extension of life of an existing wind farm at Taurbeg and surrounding areas in County Cork. Please see site centre coordinates below.

ITM: 522556.4, 611551.7
IG: 122599 E, 111515 N

Can you please let me know if any telecommunication operators have links in the area. Please see the attached KML files and site boundary map.

Kind regards,
Natalia.

Natalia Stolarska
Graduate Environmental Scientist

MKO
Tuam Road, Galway, H91 VW84

Offices in Galway and Dublin
mkoireland.ie | +353 (0)91 735 611

McCarthy Keville O'Sullivan Ltd. T/A MKO. Registered in Ireland No. 462657. VAT No. IE9693052R

This email and any attached files or emails transmitted with it are confidential and intended solely for the use of the individual(s) or entity to whom it is addressed. If the reader is not a representative of the intended recipient(s), any review, dissemination or copying of this message or the information it contains is prohibited. If you have received this email in error please notify the sender of the email and delete the email. MKO does not represent or warrant that any attachment hereto is free from computer viruses or other defects. The opinions expressed in this e-mail and any attachments may be those of the author and are not necessarily those of MKO

El contenido de este correo electrónico es confidencial y va dirigido únicamente a la persona destinataria. Si usted no es su destinatario, no está autorizado para su uso, por lo que le rogamos informe del error al remitente y proceda a su inmediata eliminación.

El contingut d'aquest correu electrònic és confidencial i està adreçat únicament a la persona destinatària. Si vostè no n'és el destinatari, no està autoritzat a utilitzar-lo. En aquest cas, preguem que informi de l'error al remitent i procedeixi a eliminar-lo immediatament.

This e-mail contains confidential information and is intended solely for the person to whom it is addressed. If you are not the intended recipient, you are not authorized to use it. In such case, please inform the sender of the mistake and proceed to delete this e-mail immediately.

Natalia Stolarska

From: Matthew Craig <matthew.craig@2rn.ie>
Sent: Monday 20 November 2023 15:38
To: Natalia Stolarska
Cc: windfarms; Johnny Evans; Grainne Griffin; Karen Mulryan
Subject: RE: 231030 Taurbeg Wind Farm Co.Cork- Telecoms

You don't often get email from matthew.craig@2rn.ie. Learn why this is important

Caution: This is an external email and may be malicious. Please take care when clicking links or opening attachments.

Hi Natalia,

If there is no change to the existing windfarm, we are happy enough that it is not causing any interference to our network and have no concerns about it continuing to run.

Regards

Matthew Craig

Project Engineer
Projects and Coverage Planning
2RN
Block B, Cookstown Court, Old Belgard Road, Tallaght, Dublin 24, Ireland
D24 WK28
Phone: + 353 (0) 1 2082261
Mobile: + 353 (0) 87 7509955

From: Natalia Stolarska <nstolarska@mkoireland.ie>
Sent: Monday, November 20, 2023 10:46:40 AM (UTC+00:00) Dublin, Edinburgh, Lisbon, London
To: windfarms <windfarms@rte.ie>
Cc: Karen Mulryan <kmulryan@mkoireland.ie>; Grainne Griffin <ggriffin@mkoireland.ie>
Subject: 231030 Taurbeg Wind Farm Co.Cork- Telecoms

You don't often get email from nstolarska@mkoireland.ie. Learn why this is important

Caution - This email originated from outside RTÉ. Do not click any link, do not open attachments unless you can confirm the sender and do not scan any QR codes in any emails.

Hi,

I am undertaking an early stage feasibility study for extension of life of an existing wind farm at Taurbeg and surrounding areas in County Cork. Please see site centre coordinates below.

ITM: 522556.4, 611551.7
IG: 122599 E, 111515 N

Can you please let me know if any telecommunication operators have links in the area. Please see the attached KML files and site boundary map.

Kind regards,
Natalia.

Natalia Stolarska
Graduate Environmental Scientist
MKO
Tuam Road, Galway, H91 VW84

Offices in Galway and Dublin
mkoireland.ie | +353 (0)91 735 611

RTÉ Disclaimer: The information in this e-mail is confidential and may be legally privileged. It is intended solely for the addressee. Access to this e-mail by anyone else is unauthorised. If you are not the intended recipient, any disclosure, copying, distribution, or any action taken or omitted to be taken in reliance on it, is prohibited and may be unlawful. Please note that emails to, from and within RTÉ may be subject to the Freedom of Information Act 2014 and may be liable to disclosure. Tá an t-eolas sa ríomhphost seo faoi rún agus d'fhéadfadh sé a bheith faoi phribhléid dhlíthiúil. Is ar an seolaí amháin atá sé dírithe. Níl cead ag aon duine eile rochtain a fháil ar an ríomhphost seo. Mura tú an faighteoir beartaithe, tá cosc ar aon nochtadh, cóipeáil, dáileadh, nó aon ghníomh a dhéanamh nó a fhágáil ar lár i dtaca leis an ríomhphost agus d'fhéadfadh sin a bheith mídhleathach. Tabhair ar aird le do thoil, d'fhéadfadh ríomhphost chuig, ó agus laistigh de RTÉ a bheith faoi réir an Achta um Shaoráil Faisnéise 2014, agus d'fhéadfadh go ndéanfaí é a nochtadh.
2rn Disclaimer: The information in this e-mail is confidential and may be legally privileged. It is intended solely for the addressee. Access to this e-mail by anyone else is unauthorised. If you are not the intended recipient, any disclosure, copying, distribution, or any action taken or omitted to be taken in reliance on it, is prohibited and may be unlawful. Please note that emails to, from and within 2rn may be subject to the Freedom of Information Act 2014 and may be liable to disclosure

Natalia Stolarska

From: Roger Woods <rwoods@cnam.ie>
Sent: Thursday 30 November 2023 13:58
To: Natalia Stolarska
Cc: Karen Mulryan; Grainne Griffin
Subject: RE: 231030 Taurbeg Wind Farm Co.Cork- Telecoms

You don't often get email from rwoods@cnam.ie. Learn why this is important

Caution: This is an external email and may be malicious. Please take care when clicking links or opening attachments.

Hi Natalia

Coimisiún na Meán does not perform an in-depth analysis of the effect of wind turbines on FM networks. However, we are not aware of any issues from existing windfarms into existing FM networks. Also, the proposed windfarms are not located close to any existing or planned FM transmission sites.

Regards

Roger

Senior Executive Engineer

My email address has now changed to rwoods@cnam.ie, please update your address book accordingly.
Tá mo sheoladh ríomhphoist athraithe anois go rwoods@cnam.ie, dá réir sin déan do leabhar seoltaí a uasdátú, le do thoil.

Coimisiún na Meán | 2-5 Plás Warrington, Baile Átha Cliath D02 XP29, Éire
Coimisiún na Meán | 2-5 Warrington Place, Dublin D02 XP29, Ireland
T: + 353 (0)1 644 1200 | rwoods@cnam.ie

Tá an ríomhphost seo agus aon iatán a ghabhann leis rúnda agus is leis an duine sin amháin a bhfuil siad seolta chuige/chuici a bhaineann siad. Muna duitse an ríomhphost seo, ní ceart é a léamh ná a scaoileadh chuig aon tríú páirtí. Iarrtar ort teachtaireacht a sheoladh chuig an seoltóir nó chuig info@cnam.ie, agus an ríomhphost seo a scrios.

This email and any files transmitted with it are confidential and intended only for the use of the addressee. if you have received this email in error, please notify the sender or info@cnam.ie immediately and delete this email. If you are not the intended recipient, any distribution or copying of this email is strictly prohibited.

Please consider the environment before printing this email

From: Natalia Stolarska <nstolarska@mkoireland.ie>
Sent: Thursday, November 30, 2023 12:39 PM
To: Roger Woods <rwoods@cnam.ie>
Cc: Karen Mulryan <kmulryan@mkoireland.ie>; Grainne Griffin <ggriffin@mkoireland.ie>
Subject: RE: 231030 Taurbeg Wind Farm Co.Cork- Telecoms

You don't often get email from nstolarska@mkoireland.ie. Learn why this is important

Hi Roger,

I am undertaking an early stage feasibility study for extension of life of an existing wind farm at Taurbeg and surrounding areas in County Cork. Please see site centre coordinates below.

ITM: 522556.4, 611551.7
IG: 122599 E, 111515 N

Can you please let me know if any telecommunication operators have links in the area. Please see the attached KML files and site boundary map.

Kind regards,
Natalia.

Natalia Stolarska
Graduate Environmental Scientist
MKO
Tuam Road, Galway, H91 VW84

Offices in Galway and Dublin
mkoireland.ie | +353 (0)91 735 611

McCarthy Keville O'Sullivan Ltd. T/A MKO. Registered in Ireland No. 462657. VAT No. IE9693052R

This email and any attached files or emails transmitted with it are confidential and intended solely for the use of the individual(s) or entity to whom it is addressed. If the reader is not a representative of the intended recipient(s), any review, dissemination or copying of this message or the information it contains is prohibited. If you have received this email in error please notify the sender of the email and delete the email. MKO does not represent or warrant that any attachment hereto is free from computer viruses or other defects. The opinions expressed in this e-mail and any attachments may be those of the author and are not necessarily those of MKO

From: Natalia Stolarska
Sent: Monday, November 20, 2023 10:28 AM
To: rwoods@bai.ie
Cc: Karen Mulryan <kmulryan@mkoireland.ie>; Grainne Griffin <ggriffin@mkoireland.ie>
Subject: 231030 Taurbeg Wind Farm Co.Cork- Telecoms

Hi Roger,

I am undertaking an early stage feasibility study for extension of life of an existing wind farm at Taurbeg and surrounding areas in County Cork. Please see site centre coordinates below.

ITM: 522556.4, 611551.7
IG: 122599 E, 111515 N

Can you please let me know if any telecommunication operators have links in the area. Please see the attached KML files and site boundary map.

Kind regards,
Natalia.

Natalia Stolarska
Graduate Environmental Scientist

MKO
Tuam Road, Galway, H91 VW84

Offices in Galway and Dublin
mkoireland.ie | +353 (0)91 735 611

McCarthy Keville O'Sullivan Ltd. T/A MKO. Registered in Ireland No. 462657. VAT No. IE9693052R

This email and any attached files or emails transmitted with it are confidential and intended solely for the use of the individual(s) or entity to whom it is addressed. If the reader is not a representative of the intended recipient(s), any review, dissemination or copying of this message or the information it contains is prohibited. If you have received this email in error please notify the sender of the email and delete the email. MKO does not represent or warrant that any attachment hereto is free from computer viruses or other defects. The opinions expressed in this e-mail and any attachments may be those of the author and are not necessarily those of MKO

Natalia Stolarska

From: John Bagnall <john.bagnall@eir.ie>
Sent: Friday 1 December 2023 11:55
To: Natalia Stolarska
Cc: Paul Marron; Karen Mulryan; Grainne Griffin
Subject: Re: 231030 Taurbeg Wind Farm Co.Cork- Telecoms

Caution: This is an external email and may be malicious. Please take care when clicking links or opening attachments.

Hi Natalia,

We have no transmission links within the proposed area and it has no risk to the network.

Kind regards,

John Bagnall
Wireless Transmission Engineer

M: +353 85 1053746
E: john.bagnall@eir.ie
Address: EirCode - D08 Y42N

On Thu, 30 Nov 2023 at 14:03, Natalia Stolarska <nstolarska@mkoireland.ie> wrote:

> Hi Paul, John,
>
> I am undertaking an early stage feasibility study for extension of life of an existing wind farm at Taurbeg and surrounding areas in County Cork. Please see site centre coordinates below.
>
> ITM: 522556.4, 611551.7
>
> IG: 122599 E, 111515 N
>
> Can you please let me know if any telecommunication operators have links in the area. Please see the attached KML files and site boundary map.
>
> Kind regards,
>
> Natalia.
>
> **Natalia Stolarska**
>
> Graduate Environmental Scientist

MKO

Tuam Road, Galway, H91 VW84

Offices in Galway and Dublin

mkoireland.ie | +353 (0)91 735 611

McCarthy Keville O'Sullivan Ltd. T/A MKO. Registered in Ireland No. 462657. VAT No. IE9693052R

This email and any attached files or emails transmitted with it are confidential and intended solely for the use of the individual(s) or entity to whom it is addressed. If the reader is not a representative of the intended recipient(s), any review, dissemination or copying of this message or the information it contains is prohibited. If you have received this email in error please notify the sender of the email and delete the email. MKO does not represent or warrant that any attachment hereto is free from computer viruses or other defects. The opinions expressed in this e-mail and any attachments may be those of the author and are not necessarily those of MKO

From: Paul Marron <paul.marron@eir.ie>
Sent: Monday, November 20, 2023 1:52 PM
To: John Bagnall <John.Bagnall@eir.ie>; Natalia Stolarska <nstolarska@mkoireland.ie>; Karen Mulryan <kmulryan@mkoireland.ie>; Grainne Griffin <ggriffin@mkoireland.ie>
Subject: Fwd: 231030 Taurbeg Wind Farm Co.Cork- Telecoms

Caution: This is an external email and may be malicious. Please take care when clicking links or opening attachments.

Hi Natalia,

I'm forwarding your request to my colleague John Bagnall who will assess it against the eir mobile network and get back to you.

Regards,

Paul

---------- Forwarded message ---------
From: **Natalia Stolarska** <nstolarska@mkoireland.ie>
Date: Mon, 20 Nov 2023 at 10:45
Subject: 231030 Taurbeg Wind Farm Co.Cork- Telecoms
To: Paul.Marron@eir.ie <Paul.Marron@eir.ie>
Cc: Karen Mulryan <kmulryan@mkoireland.ie>, Grainne Griffin <ggriffin@mkoireland.ie>

Hi Paul,

I am undertaking an early stage feasibility study for extension of life of an existing wind farm at Taurbeg and surrounding areas in County Cork. Please see site centre coordinates below.

ITM: 522556.4, 611551.7

IG: 122599 E, 111515 N

Can you please let me know if any telecommunication operators have links in the area. Please see the attached KML files and site boundary map.

Kind regards,

Natalia.

Natalia Stolarska

Graduate Environmental Scientist

MKO

Tuam Road, Galway, H91 VW84

Offices in Galway and Dublin

mkoireland.ie | +353 (0)91 735 611

McCarthy Keville O'Sullivan Ltd. T/A MKO. Registered in Ireland No. 462657. VAT No. IE9693052R

This email and any attached files or emails transmitted with it are confidential and intended solely for the use of the individual(s) or entity to whom it is addressed. If the reader is not a representative of the intended recipient(s), any review, dissemination or copying of this message or the information it contains is prohibited. If you have received this email in error please notify the sender of the email and delete the email. MKO does not represent or warrant that any attachment hereto is free from computer viruses or other defects. The opinions expressed in this e-mail and any attachments may be those of the author and are not necessarily those of MKO

--

Paul Marron

Transmission Engineer

Eir Mobile Networks

2022 Bianconi Ave, Citywest, Dublin 24.

www.eir.ie

Mobile: 0876548499 ¦ **Email**: paul.marron@eir.ie

The information contained in this e-mail and any files transmitted with it is confidential and may be subject to legal professional privilege. It is intended solely for the use of the addressee(s). If you are not the intended recipient of this e-mail, please note that any review, dissemination, disclosure, alteration, printing, copying or transmission of this e-mail and/or any file transmitted with it, is prohibited and may be unlawful. If you have received this e-mail by mistake, please promptly inform the sender by reply e-mail and delete the material. Whilst this e-mail message has been swept for the presence of computer viruses, eir does not, except as required by law, represent, warrant and/or guarantee that the integrity of this communication has been maintained nor that the communication is free of errors, viruses, interception or interference.

eircom Limited, Registered as a Branch in Ireland Number 907674. Incorporated in Jersey Number 116389. Branch Address: 2 Heuston South Quarter, St. John's Road West, Dublin 8, D08 Y42N,Ireland.

The information contained in this e-mail and any files transmitted with it is confidential and may be subject to legal professional privilege. It is intended solely for the use of the addressee(s). If you are not the intended recipient of this e-mail, please note that any review, dissemination, disclosure, alteration, printing, copying or transmission of this e-mail and/or any file transmitted with it, is prohibited and may be unlawful. If you have received this e-mail by mistake, please promptly inform the sender by reply e-mail and delete the material. Whilst this e-mail message has been swept for the presence of computer viruses, eir does not, except as required by law, represent, warrant and/or guarantee that the integrity of this communication has been maintained nor that the communication is free of errors, viruses, interception or interference.

eircom Limited, Registered as a Branch in Ireland Number 907674. Incorporated in Jersey Number 116389. Branch Address: 2 Heuston South Quarter, St. John's Road West, Dublin 8, D08 Y42N,Ireland.

Natalia Stolarska

From: Peter O`Brien <peter.obrien@enet.ie>
Sent: Monday 20 November 2023 10:37
To: Natalia Stolarska
Cc: Karen Mulryan; Grainne Griffin
Subject: RE: 231030 Taurbeg Wind Farm Co.Cork- Telecoms

Follow Up Flag: Follow up
Flag Status: Flagged

Caution: This is an external email and may be malicious. Please take care when clicking links or opening attachments.

Hi Natalia,

We don't have any links currently in this area,

Regards,
Peter

Peter O`Brien | Licensed Link planner
A: Enet House, National Technology Park, Castletroy, Co Limerick, V946P52
M: +353867744313 | **W:** www.enet.ie

Registered in Ireland, Registration No. 332982
Registered Offices: Enet House, National Technology Park, Castletroy, Co Limerick, V94 6P52
enet is a registered business name of e-nasc éireann teoranta

From: Natalia Stolarska <nstolarska@mkoireland.ie>
Sent: Monday, November 20, 2023 10:34 AM
To: Peter O`Brien <peter.obrien@enet.ie>
Cc: Karen Mulryan <kmulryan@mkoireland.ie>; Grainne Griffin <ggriffin@mkoireland.ie>
Subject: 231030 Taurbeg Wind Farm Co.Cork- Telecoms

You don't often get email from nstolarska@mkoireland.ie. Learn why this is important

CAUTION: This E-mail has originated from OUTSIDE the Speed Fibre Group | DO NOT CLICK links or attachments unless you recognize the sender and know the content is safe..

Hi Peter,

I am undertaking an early stage feasibility study for extension of life of an existing wind farm at Taurbeg and surrounding areas in County Cork. Please see site centre coordinates below.

ITM: 522556.4, 611551.7
IG: 122599 E, 111515 N

Can you please let me know if any telecommunication operators have links in the area. Please see the attached KML files and site boundary map.

Kind regards,
Natalia.

Natalia Stolarska
Graduate Environmental Scientist
MKO
Tuam Road, Galway, H91 VW84

Offices in Galway and Dublin
mkoireland.ie | +353 (0)91 735 611

McCarthy Keville O'Sullivan Ltd. T/A MKO. Registered in Ireland No. 462657. VAT No. IE9693052R

This email and any attached files or emails transmitted with it are confidential and intended solely for the use of the individual(s) or entity to whom it is addressed. If the reader is not a representative of the intended recipient(s), any review, dissemination or copying of this message or the information it contains is prohibited. If you have received this email in error please notify the sender of the email and delete the email. MKO does not represent or warrant that any attachment hereto is free from computer viruses or other defects. The opinions expressed in this e-mail and any attachments may be those of the author and are not necessarily those of MKO

Natalia Stolarska

From: Ross D'Arcy <ross@hiberniantowers.ie>
Sent: Thursday 11 January 2024 19:35
To: Natalia Stolarska
Cc: Karen Mulryan; Grainne Griffin
Subject: Re: 231030 Taurbeg Wind Farm Co.Cork- Telecoms

Some people who received this message don't often get email from ross@hiberniantowers.ie. Learn why this is important

Caution: This is an external email and may be malicious. Please take care when clicking links or opening attachments.

Hi Natalia,

There is an existing wind farm at this location thus we don't have an objection as I assume you are just going for planning for it to extend it's life there.

Kind Regards
Ross

Ross D'Arcy
Hibernian Towers
4 Argyle Square,
Morehampton Road,
Donnybrook,
Dublin 4.
D04 HW97

Head Office: 0818 300 221
Mobile no: (087) 2813606

From: Natalia Stolarska <nstolarska@mkoireland.ie>
Date: Thursday 4 January 2024 at 08:56
To: "'info@hiberniantowers.ie'" <info@hiberniantowers.ie>
Cc: Karen Mulryan <kmulryan@mkoireland.ie>, Grainne Griffin <ggriffin@mkoireland.ie>
Subject: RE: 231030 Taurbeg Wind Farm Co.Cork- Telecoms

Hi,

I am undertaking an early stage feasibility study for extension of life of an existing wind farm at Taurbeg and surrounding areas in County Cork. Please see site centre coordinates below.

ITM: 522556.4, 611551.7
IG: 122599 E, 111515 N

Can you please let me know if any telecommunication operators have links in the area. Please see the attached KML files and site boundary map.

Kind regards,
Natalia.

Natalia Stolarska
Graduate Environmental Scientist
MKO
Tuam Road, Galway, H91 VW84

Offices in Galway and Dublin
mkoireland.ie | +353 (0)91 735 611

McCarthy Keville O'Sullivan Ltd. T/A MKO. Registered in Ireland No. 462657. VAT No. IE9693052R

This email and any attached files or emails transmitted with it are confidential and intended solely for the use of the individual(s) or entity to whom it is addressed. If the reader is not a representative of the intended recipient(s), any review, dissemination or copying of this message or the information it contains is prohibited. If you have received this email in error please notify the sender of the email and delete the email. MKO does not represent or warrant that any attachment hereto is free from computer viruses or other defects. The opinions expressed in this e-mail and any attachments may be those of the author and are not necessarily those of MKO

From: Natalia Stolarska
Sent: Thursday, November 30, 2023 1:01 PM
To: 'info@hiberniantowers.ie' <info@hiberniantowers.ie>
Cc: Karen Mulryan <kmulryan@mkoireland.ie>; Grainne Griffin <ggriffin@mkoireland.ie>
Subject: RE: 231030 Taurbeg Wind Farm Co.Cork- Telecoms

Hi,

I am undertaking an early stage feasibility study for extension of life of an existing wind farm at Taurbeg and surrounding areas in County Cork. Please see site centre coordinates below.

ITM: 522556.4, 611551.7
IG: 122599 E, 111515 N

Can you please let me know if any telecommunication operators have links in the area. Please see the attached KML files and site boundary map.

Kind regards,
Natalia.

Natalia Stolarska
Graduate Environmental Scientist
MKO
Tuam Road, Galway, H91 VW84

Offices in Galway and Dublin
mkoireland.ie | +353 (0)91 735 611

McCarthy Keville O'Sullivan Ltd. T/A MKO. Registered in Ireland No. 462657. VAT No. IE9693052R

This email and any attached files or emails transmitted with it are confidential and intended solely for the use of the individual(s) or entity to whom it is addressed. If the reader is not a representative of the intended recipient(s), any review, dissemination or copying of this message or the information it contains is prohibited. If you have received this email in error please notify the sender of the email and delete the email. MKO does not represent or warrant that any attachment hereto is free from computer viruses or other defects. The opinions expressed in this e-mail and any attachments may be those of the author and are not necessarily those of MKO

From: Natalia Stolarska
Sent: Monday, November 20, 2023 10:38 AM
To: info@hiberniantowers.ie
Cc: Karen Mulryan <kmulryan@mkoireland.ie>; Grainne Griffin <ggriffin@mkoireland.ie>
Subject: 231030 Taurbeg Wind Farm Co.Cork- Telecoms

Hi Ross,

I am undertaking an early stage feasibility study for extension of life of an existing wind farm at Taurbeg and surrounding areas in County Cork. Please see site centre coordinates below.

ITM: 522556.4, 611551.7
IG: 122599 E, 111515 N

Can you please let me know if any telecommunication operators have links in the area. Please see the attached KML files and site boundary map.

Kind regards,
Natalia.

Natalia Stolarska
Graduate Environmental Scientist
MKO
Tuam Road, Galway, H91 VW84

Offices in Galway and Dublin
mkoireland.ie | +353 (0)91 735 611

McCarthy Keville O'Sullivan Ltd. T/A MKO. Registered in Ireland No. 462657. VAT No. IE9693052R

This email and any attached files or emails transmitted with it are confidential and intended solely for the use of the individual(s) or entity to whom it is addressed. If the reader is not a representative of the intended recipient(s), any review, dissemination or copying of this message or the information it contains is prohibited. If you have received this email in error please notify the sender of the email and delete the email. MKO does not represent or warrant that any attachment hereto is free from computer viruses or other defects. The opinions expressed in this e-mail and any attachments may be those of the author and are not necessarily those of MKO

Natalia Stolarska

From: Paul Brunel <Paul.Brunel@imaginegroup.ie>
Sent: Tuesday 21 November 2023 16:35
To: Natalia Stolarska
Cc: Ronnie O'Neill
Subject: RE: 231030 Taurbeg Wind Farm Co.Cork- Telecoms

You don't often get email from paul.brunel@imaginegroup.ie. Learn why this is important

Caution: This is an external email and may be malicious. Please take care when clicking links or opening attachments.

Hi Natalia,
At present Imagine have no microwave links affected by this development.
Your mail has been forwarded to our radio planning department. They will respond directly if they have any concerns.

Kind Regards,

Paul Brunel
Transmission Planner

www.imagine.ie
086 388 1962
Sandyford Business Centre | Blackthorn Road |Sandyford | D18AW89

Disclaimer: www.imagine.ie/email-disclaimer/

From: Ronnie O'Neill <Ronnie.ONeill@imaginegroup.ie>
Sent: Monday, November 20, 2023 10:43 AM
To: Paul Brunel <Paul.Brunel@imaginegroup.ie>
Subject: FW: 231030 Taurbeg Wind Farm Co.Cork- Telecoms

fyi

From: Natalia Stolarska <nstolarska@mkoireland.ie>
Sent: Monday, November 20, 2023 10:40 AM
To: Ronnie O'Neill <Ronnie.ONeill@imaginegroup.ie>
Cc: Karen Mulryan <kmulryan@mkoireland.ie>; Grainne Griffin <ggriffin@mkoireland.ie>
Subject: 231030 Taurbeg Wind Farm Co.Cork- Telecoms

This email originated outside of the organisation - please exercise caution when opening attachments or clicking links.

Hi Ronnie,

I am undertaking an early stage feasibility study for extension of life of an existing wind farm at Taurbeg and surrounding areas in County Cork. Please see site centre coordinates below.

ITM: 522556.4, 611551.7
IG: 122599 E, 111515 N

Can you please let me know if any telecommunication operators have links in the area. Please see the attached KML files and site boundary map.

Kind regards,
Natalia.

Natalia Stolarska
Graduate Environmental Scientist
MKO
Tuam Road, Galway, H91 VW84

Offices in Galway and Dublin
mkoireland.ie | +353 (0)91 735 611

McCarthy Keville O'Sullivan Ltd. T/A MKO. Registered in Ireland No. 462657. VAT No. IE9693052R

This email and any attached files or emails transmitted with it are confidential and intended solely for the use of the individual(s) or entity to whom it is addressed. If the reader is not a representative of the intended recipient(s), any review, dissemination or copying of this message or the information it contains is prohibited. If you have received this email in error please notify the sender of the email and delete the email. MKO does not represent or warrant that any attachment hereto is free from computer viruses or other defects. The opinions expressed in this e-mail and any attachments may be those of the author and are not necessarily those of MKO

Natalia Stolarska

From: Thomas Quigley <Thomas.Quigley@irishrail.ie>
Sent: Tuesday 21 November 2023 08:59
To: Natalia Stolarska
Cc: Karen Mulryan; Grainne Griffin
Subject: RE: 231030 Taurbeg Wind Farm Co.Cork- Telecoms

Caution: This is an external email and may be malicious. Please take care when clicking links or opening attachments.

Hi,

The existing site is not within the GSM-R (Mobile Network for Railways) exclusion zone. Please see below:

From a study carried out by the ANFR (Agence Nationale des Frequences in France), the output calls for 2 main recommendations by defining 2 main zones as follows:

1- **Exclusion zone**: wind farm not less than 5 Km from antenna
2- **Coordination zone**: : 5Km<wind farm <30Km: this area, coordination between operators is required to fix any issue and impact on the signal propagation

Regards,

Thomas Quigley,
National Telecoms Manager,
SET Department

please don't print this e-mail unless you really need to

From: Natalia Stolarska <nstolarska@mkoireland.ie>
Sent: Monday, November 20, 2023 11:02 AM
To: Thomas Quigley <Thomas.Quigley@irishrail.ie>
Cc: Karen Mulryan <kmulryan@mkoireland.ie>; Grainne Griffin <ggriffin@mkoireland.ie>
Subject: 231030 Taurbeg Wind Farm Co.Cork- Telecoms

CAUTION: This email originated from outside of the organisation. Do not click links or open attachments unless you recognise the sender and know the content is safe.

Hi Thomas,

I am undertaking an early stage feasibility study for extension of life of an existing wind farm at Taurbeg and surrounding areas in County Cork. Please see site centre coordinates below.

ITM: 522556.4, 611551.7
IG: 122599 E, 111515 N

Can you please let me know if any telecommunication operators have links in the area. Please see the attached KML files and site boundary map.

Kind regards,
Natalia.

Natalia Stolarska
Graduate Environmental Scientist
MKO
Tuam Road, Galway, H91 VW84

Offices in Galway and Dublin
mkoireland.ie | +353 (0)91 735 611

McCarthy Keville O'Sullivan Ltd. T/A MKO. Registered in Ireland No. 462657. VAT No. IE9693052R

This email and any attached files or emails transmitted with it are confidential and intended solely for the use of the individual(s) or entity to whom it is addressed. If the reader is not a representative of the intended recipient(s), any review, dissemination or copying of this message or the information it contains is prohibited. If you have received this email in error please notify the sender of the email and delete the email. MKO does not represent or warrant that any attachment hereto is free from computer viruses or other defects. The opinions expressed in this e-mail and any attachments may be those of the author and are not necessarily those of MKO

Natalia Stolarska

From: Gerard O'Sullivan <gosullivan@ivertec.ie>
Sent: Monday 20 November 2023 10:52
To: Natalia Stolarska
Subject: RE: 231030 Taurbeg Wind Farm Co.Cork- Telecoms

Follow Up Flag: Follow up
Flag Status: Flagged

You don't often get email from gosullivan@ivertec.ie. Learn why this is important

Caution: This is an external email and may be malicious. Please take care when clicking links or opening attachments.

Hi Natalia

This development will not impact our network. Thanks.

Kind Regards,

Gerard O Sullivan
Business Development Manager
Provincial House, Main Street, Caherciveen, Co. Kerry, V23 EH70

Are you pleased with Ivertec?
Give us a rating on Google or Facebook. We'd love to get your feedback.

Facebook | Twitter | LinkedIn

Telephone: 0669478811 or 0818-483783

From: Jimmy Sugrue <jsugrue@ivertec.ie>
Sent: Monday, November 20, 2023 10:49 AM
To: Gerard O'Sullivan <gosullivan@ivertec.ie>
Subject: FW: 231030 Taurbeg Wind Farm Co.Cork- Telecoms

From: Natalia Stolarska <nstolarska@mkoireland.ie>
Sent: Monday, November 20, 2023 10:41 AM
To: Jimmy Sugrue <jsugrue@ivertec.ie>
Cc: Karen Mulryan <kmulryan@mkoireland.ie>; Grainne Griffin <ggriffin@mkoireland.ie>
Subject: 231030 Taurbeg Wind Farm Co.Cork- Telecoms

Hi Jimmy,

I am undertaking an early stage feasibility study for extension of life of an existing wind farm at Taurbeg and surrounding areas in County Cork. Please see site centre coordinates below.

ITM: 522556.4, 611551.7
IG: 122599 E, 111515 N

Can you please let me know if any telecommunication operators have links in the area. Please see the attached KML files and site boundary map.

Kind regards,
Natalia.

Natalia Stolarska
Graduate Environmental Scientist
MKO
Tuam Road, Galway, H91 VW84

Offices in Galway and Dublin
mkoireland.ie | +353 (0)91 735 611

McCarthy Keville O'Sullivan Ltd. T/A MKO. Registered in Ireland No. 462657. VAT No. IE9693052R

This email and any attached files or emails transmitted with it are confidential and intended solely for the use of the individual(s) or entity to whom it is addressed. If the reader is not a representative of the intended recipient(s), any review, dissemination or copying of this message or the information it contains is prohibited. If you have received this email in error please notify the sender of the email and delete the email. MKO does not represent or warrant that any attachment hereto is free from computer viruses or other defects. The opinions expressed in this e-mail and any attachments may be those of the author and are not necessarily those of MKO

Natalia Stolarska

From: Fergal Kearney <fergalk@aptus.ie>
Sent: Monday 11 December 2023 07:43
To: Natalia Stolarska
Cc: Karen Mulryan; Grainne Griffin
Subject: RE: 231030 Taurbeg Wind Farm Co.Cork- Telecoms

Follow Up Flag: Follow up
Flag Status: Flagged

Some people who received this message don't often get email from fergalk@aptus.ie. Learn why this is important

Caution: This is an external email and may be malicious. Please take care when clicking links or opening attachments.

Hi Natalia

JFK Communications Ltd have no Telecoms in this area.

Kind Regards
Fergal.

Fergal Kearney
JFK Communications Ltd
Lorum House
Bagenalstown
Co Carlow

Tel +353 59 9720900
Mobile +353 86 3807997

Email kearneyf@jfk.ie
Web www.jfk.ie

From: Natalia Stolarska <nstolarska@mkoireland.ie>
Sent: Thursday, November 30, 2023 1:02 PM
To: Fergal Kearney <fergalk@aptus.ie>
Cc: Karen Mulryan <kmulryan@mkoireland.ie>; Grainne Griffin <ggriffin@mkoireland.ie>
Subject: RE: 231030 Taurbeg Wind Farm Co.Cork- Telecoms

Hi,

I am undertaking an early stage feasibility study for extension of life of an existing wind farm at Taurbeg and surrounding areas in County Cork. Please see site centre coordinates below.

ITM: 522556.4, 611551.7
IG: 122599 E, 111515 N

Can you please let me know if any telecommunication operators have links in the area. Please see the attached KML files and site boundary map.

Kind regards,
Natalia.

Natalia Stolarska
Graduate Environmental Scientist
MKO
Tuam Road, Galway, H91 VW84

Offices in Galway and Dublin
mkoireland.ie | +353 (0)91 735 611

McCarthy Keville O'Sullivan Ltd. T/A MKO. Registered in Ireland No. 462657. VAT No. IE9693052R

This email and any attached files or emails transmitted with it are confidential and intended solely for the use of the individual(s) or entity to whom it is addressed. If the reader is not a representative of the intended recipient(s), any review, dissemination or copying of this message or the information it contains is prohibited. If you have received this email in error please notify the sender of the email and delete the email. MKO does not represent or warrant that any attachment hereto is free from computer viruses or other defects. The opinions expressed in this e-mail and any attachments may be those of the author and are not necessarily those of MKO

From: Natalia Stolarska
Sent: Monday, November 20, 2023 10:42 AM
To: kearneyf@jfk.ie
Cc: Karen Mulryan <kmulryan@mkoireland.ie>; Grainne Griffin <ggriffin@mkoireland.ie>
Subject: 231030 Taurbeg Wind Farm Co.Cork- Telecoms

Hi,

I am undertaking an early stage feasibility study for extension of life of an existing wind farm at Taurbeg and surrounding areas in County Cork. Please see site centre coordinates below.

ITM: 522556.4, 611551.7
IG: 122599 E, 111515 N

Can you please let me know if any telecommunication operators have links in the area. Please see the attached KML files and site boundary map.

Kind regards,
Natalia.

Natalia Stolarska
Graduate Environmental Scientist
MKO
Tuam Road, Galway, H91 VW84

Offices in Galway and Dublin
mkoireland.ie | +353 (0)91 735 611

McCarthy Keville O'Sullivan Ltd. T/A MKO. Registered in Ireland No. 462657. VAT No. IE9693052R

This email and any attached files or emails transmitted with it are confidential and intended solely for the use of the individual(s) or entity to whom it is addressed. If the reader is not a representative of the intended recipient(s), any review, dissemination or copying of this message or the information it

Natalia Stolarska

From: Sarah Broughall <sarah@whizzyinternet.ie>
Sent: Monday 4 March 2024 11:05
To: Natalia Stolarska
Subject: Re: 231030 Taurbeg Wind Farm Co.Cork- Telecoms

You don't often get email from sarah@whizzyinternet.ie. Learn why this is important

Caution: This is an external email and may be malicious. Please take care when clicking links or opening attachments.

Hi Natalia,

We are based in Wexford and do not have any links in this area.

Regards,
Sarah.

Re

On Thu, Feb 29, 2024 at 11:49 AM Natalia Stolarska <nstolarska@mkoireland.ie> wrote:

> Hi Sarah,
>
> I am undertaking an early stage feasibility study for extension of life of an existing wind farm at Taurbeg and surrounding areas in County Cork. Please see site centre coordinates below.
>
> ITM: 522556.4, 611551.7
>
> IG: 122599 E, 111515 N
>
> Can you please let me know if any telecommunication operators have links in the area. Please see the attached KML files and site boundary map.
>
> Kind regards,
>
> Natalia.

Natalia Stolarska

Graduate Environmental Scientist
MKO

Tuam Road, Galway, H91 VW84

Offices in Galway and Dublin

mkoireland.ie | +353 (0)91 735 611

McCarthy Keville O'Sullivan Ltd. T/A MKO. Registered in Ireland No. 462657. VAT No. IE9693052R

This email and any attached files or emails transmitted with it are confidential and intended solely for the use of the individual(s) or entity to whom it is addressed. If the reader is not a representative of the intended recipient(s), any review, dissemination or copying of this message or the information it contains is prohibited. If you have received this email in error please notify the sender of the email and delete the email. MKO does not represent or warrant that any attachment hereto is free from computer viruses or other defects. The opinions expressed in this e-mail and any attachments may be those of the author and are not necessarily those of MKO

From: Natalia Stolarska
Sent: Thursday, January 4, 2024 8:55 AM
To: 'sarah@whizzyinternet.ie' <sarah@whizzyinternet.ie>
Cc: Karen Mulryan <kmulryan@mkoireland.ie>; Grainne Griffin <ggriffin@mkoireland.ie>
Subject: RE: 231030 Taurbeg Wind Farm Co.Cork- Telecoms

Hi Sarah,

I am undertaking an early stage feasibility study for extension of life of an existing wind farm at Taurbeg and surrounding areas in County Cork. Please see site centre coordinates below.

ITM: 522556.4, 611551.7

IG: 122599 E, 111515 N

Can you please let me know if any telecommunication operators have links in the area. Please see the attached KML files and site boundary map.

Kind regards,

Natalia.

Natalia Stolarska

Graduate Environmental Scientist
MKO

Tuam Road, Galway, H91 VW84

Offices in Galway and Dublin

mkoireland.ie | +353 (0)91 735 611

McCarthy Keville O'Sullivan Ltd. T/A MKO. Registered in Ireland No. 462657. VAT No. IE9693052R

This email and any attached files or emails transmitted with it are confidential and intended solely for the use of the individual(s) or entity to whom it is addressed. If the reader is not a representative of the intended recipient(s), any review, dissemination or copying of this message or the information it contains is prohibited. If you have received this email in error please notify the sender of the email and delete the email. MKO does not represent or warrant that any attachment hereto is free from computer viruses or other defects. The opinions expressed in this e-mail and any attachments may be those of the author and are not necessarily those of MKO

From: Natalia Stolarska
Sent: Thursday, November 30, 2023 1:02 PM
To: 'sarah@whizzyinternet.ie' <sarah@whizzyinternet.ie>

Cc: Karen Mulryan <kmulryan@mkoireland.ie>; Grainne Griffin <ggriffin@mkoireland.ie>
Subject: RE: 231030 Taurbeg Wind Farm Co.Cork- Telecoms

Hi Sarah,

I am undertaking an early stage feasibility study for extension of life of an existing wind farm at Taurbeg and surrounding areas in County Cork. Please see site centre coordinates below.

ITM: 522556.4, 611551.7

IG: 122599 E, 111515 N

Can you please let me know if any telecommunication operators have links in the area. Please see the attached KML files and site boundary map.

Kind regards,

Natalia.

Natalia Stolarska

Graduate Environmental Scientist
MKO

Tuam Road, Galway, H91 VW84

Offices in Galway and Dublin

mkoireland.ie | +353 (0)91 735 611

McCarthy Keville O'Sullivan Ltd. T/A MKO. Registered in Ireland No. 462657. VAT No. IE9693052R

This email and any attached files or emails transmitted with it are confidential and intended solely for the use of the individual(s) or entity to whom it is addressed. If the reader is not a representative of the intended recipient(s), any review, dissemination or copying of this message or the information it contains is prohibited. If you have received this email in error please notify the sender of the email and delete the email. MKO does not represent or warrant that any attachment hereto is free from computer viruses or other defects. The opinions expressed in this e-mail and any attachments may be those of the author and are not necessarily those of MKO

From: Natalia Stolarska
Sent: Monday, November 20, 2023 10:43 AM
To: sarah@whizzyinternet.ie
Cc: Karen Mulryan <kmulryan@mkoireland.ie>; Grainne Griffin <ggriffin@mkoireland.ie>
Subject: 231030 Taurbeg Wind Farm Co.Cork- Telecoms

Hi Sarah,

I am undertaking an early stage feasibility study for extension of life of an existing wind farm at Taurbeg and surrounding areas in County Cork. Please see site centre coordinates below.

ITM: 522556.4, 611551.7

IG: 122599 E, 111515 N

Can you please let me know if any telecommunication operators have links in the area. Please see the attached KML files and site boundary map.

Kind regards,

Natalia.

Natalia Stolarska

Graduate Environmental Scientist
MKO

Tuam Road, Galway, H91 VW84

Natalia Stolarska

From: Monika Biniaszewska <Monika.Biniaszewska@three.ie>
Sent: Monday 20 November 2023 14:48
To: David Montgomery; Natalia Stolarska
Cc: Sean Kelly
Subject: RE: 231030 Taurbeg Wind Farm Co.Cork- Telecoms

You don't often get email from monika.biniaszewska@three.ie. Learn why this is important

Caution: This is an external email and may be malicious. Please take care when clicking links or opening attachments.

Hi Natalia,

I have reviewed the Proposed Wind Farm at Taurbeg Co. Cork. And this area will have no effect on our transmission network.

Thanks
Monika

From: David Montgomery <David.Montgomery@three.ie>
Sent: Monday, November 20, 2023 2:31 PM
To: Natalia Stolarska <nstolarska@mkoireland.ie>

Cc: Monika Biniaszewska <Monika.Biniaszewska@three.ie>; Sean Kelly <Sean.Kelly2@three.ie>
Subject: FW: 231030 Taurbeg Wind Farm Co.Cork- Telecoms

Hi Natalia,

I'll pass this one over to Monika.

Can you send any requests to myself, Monika and Sean please?

Thanks,

Dave

From: Natalia Stolarska <nstolarska@mkoireland.ie>
Sent: Monday, November 20, 2023 2:04 PM
To: David Montgomery <David.Montgomery@three.ie>
Subject: FW: 231030 Taurbeg Wind Farm Co.Cork- Telecoms

You don't often get email from nstolarska@mkoireland.ie. Learn why this is important

CAUTION! External Email.

Hi David,

FYI below.

Kind regards,
Natalia.

Natalia Stolarska
Graduate Environmental Scientist
MKO
Tuam Road, Galway, H91 VW84

Offices in Galway and Dublin
mkoireland.ie | +353 (0)91 735 611

McCarthy Keville O'Sullivan Ltd. T/A MKO. Registered in Ireland No. 462657. VAT No. IE9693052R

This email and any attached files or emails transmitted with it are confidential and intended solely for the use of the individual(s) or entity to whom it is addressed. If the reader is not a representative of the intended recipient(s), any review, dissemination or copying of this message or the information it contains is prohibited. If you have received this email in error please notify the sender of the email and delete the email. MKO does not represent or warrant that any attachment hereto is free from computer viruses or other defects. The opinions expressed in this e-mail and any attachments may be those of the author and are not necessarily those of MKO

From: Natalia Stolarska
Sent: Monday, November 20, 2023 10:48 AM
To: alister.cole1@three.ie
Cc: Karen Mulryan <kmulryan@mkoireland.ie>; Grainne Griffin <ggriffin@mkoireland.ie>
Subject: 231030 Taurbeg Wind Farm Co.Cork- Telecoms

Hi Alister,

I am undertaking an early stage feasibility study for extension of life of an existing wind farm at Taurbeg and surrounding areas in County Cork. Please see site centre coordinates below.

ITM: 522556.4, 611551.7
IG: 122599 E, 111515 N

Can you please let me know if any telecommunication operators have links in the area. Please see the attached KML files and site boundary map.

Kind regards,
Natalia.

Natalia Stolarska
Graduate Environmental Scientist
MKO
Tuam Road, Galway, H91 VW84

Offices in Galway and Dublin
mkoireland.ie | +353 (0)91 735 611

McCarthy Keville O'Sullivan Ltd. T/A MKO. Registered in Ireland No. 462657. VAT No. IE9693052R

This email and any attached files or emails transmitted with it are confidential and intended solely for the use of the individual(s) or entity to whom it is addressed. If the reader is not a representative of the intended recipient(s), any review, dissemination or copying of this message or the information it contains is prohibited. If you have received this email in error please notify the sender of the email and delete the email. MKO does not represent or warrant that any attachment hereto is free from computer viruses or other defects. The opinions expressed in this e-mail and any attachments may be those of the author and are not necessarily those of MKO

Three Ireland
28/29 Sir John Rogerson's Quay, Dublin 2, Ireland.

www.three.ie

This e-mail message (including any attachment) is intended only for the personal use of the recipient(s) named above. This message is confidential and may be legally privileged. If you are not an intended recipient, you may not review, copy or distribute this message. If you have received this communication in error, please notify us immediately by e-mail and delete the original message. Any views or opinions expressed in this message are those of the author only. Three Ireland (Hutchison) Limited is a company registered in Ireland with company number 316982. Registered Office 28/29 Sir John Rogerson's Quay, Dublin 2, Ireland.Three Ireland Services (Hutchison) Limited is a company registered in Ireland with company number 234895. Registered Office 28/29 Sir John Rogerson's Quay, Dublin 2, Ireland. Furthermore, this message (including any attachment) does not create any legally binding rights or obligations whatsoever, which may only be created by the exchange of hard copy documents signed by a duly authorized representative(s) of Three Ireland (Hutchison) Limited or Three Ireland Services (Hutchison) Limited.

Natalia Stolarska

From: Raymond Ryan <rryan@towercom.ie>
Sent: Tuesday 21 November 2023 13:54
To: Natalia Stolarska
Subject: RE: [Netlify] Form submission from contact form: Natalia Stolarska

[You don't often get email from rryan@towercom.ie. Learn why this is important at https://aka.ms/LearnAboutSenderIdentification]

Caution: This is an external email and may be malicious. Please take care when clicking links or opening attachments.

Hi Natalia,

Towercom do not have any links in this area.

Regards,

Ray

_____

Ray Ryan
Property Manager
m: +353 87 9718041
Website | LinkedIn

This message may contain confidential information and is intended only for the named recipients. If you have received this email in error, please notify the sender and delete this email from your system.

My working day may not be the same as your working day. Please don’t feel obliged to reply to this e-mail outside of your normal working hours.
Please consider the environment before printing this email.

-----Original Message-----
From: towercom.ie <formresponses@netlify.com>
Sent: Monday, November 20, 2023 11:07 AM
To: Morag Pollock <mpollock@towercom.ie>
Subject: [Netlify] Form submission from contact form: Natalia Stolarska

Email:
nstolarska@mkoireland.ie

Name:
Natalia Stolarska

Option:
Site Enquiries

Query:

Hi,

I am undertaking an early stage feasibility study for extension of life of an existing wind farm at Taurbeg and surrounding areas in County Cork. Please see site centre coordinates below.

ITM: 522556.4, 611551.7
IG: 122599 E, 111515 N

Can you please let me know if any telecommunication operators have links in the area.

Natalia Stolarska

From: Mark Nolan <Mark.Nolan@virginmedia.ie>
Sent: Monday 20 November 2023 10:56
To: Natalia Stolarska
Cc: Karen Mulryan; Grainne Griffin
Subject: RE: 231030 Taurbeg Wind Farm Co.Cork- Telecoms

Follow Up Flag: Follow up
Flag Status: Flagged

Caution: This is an external email and may be malicious. Please take care when clicking links or opening attachments.

Hi Natalia,

From Virgin Medias perspective this will have no impact on our current Wireless network.

Rgds

Mark

Mark Nolan B2B Access Network Manager
Virgin Media |LEDP, Roxboro Road, Limerick.
D: + 353(0))1 2458480 | M: + 353(0)862315007
mark.nolan@virginmedia.ie | www.virginmedia.ie

From: Natalia Stolarska <nstolarska@mkoireland.ie>
Sent: Monday, November 20, 2023 10:52 AM
To: Mark Nolan <Mark.Nolan@virginmedia.ie>
Cc: Karen Mulryan <kmulryan@mkoireland.ie>; Grainne Griffin <ggriffin@mkoireland.ie>
Subject: 231030 Taurbeg Wind Farm Co.Cork- Telecoms

You don't often get email from nstolarska@mkoireland.ie. Learn why this is important

CAUTION: This email originated from outside of the organization. Do not click links or open attachments unless you recognize the sender and know the content is safe.

Hi Mark,

I am undertaking an early stage feasibility study for extension of life of an existing wind farm at Taurbeg and surrounding areas in County Cork. Please see site centre coordinates below.

ITM: 522556.4, 611551.7
IG: 122599 E, 111515 N

Can you please let me know if any telecommunication operators have links in the area. Please see the attached KML files and site boundary map.

Kind regards,
Natalia.

Natalia Stolarska
Graduate Environmental Scientist
MKO
Tuam Road, Galway, H91 VW84

Offices in Galway and Dublin
mkoireland.ie | +353 (0)91 735 611

McCarthy Keville O'Sullivan Ltd. T/A MKO. Registered in Ireland No. 462657. VAT No. IE9693052R

This email and any attached files or emails transmitted with it are confidential and intended solely for the use of the individual(s) or entity to whom it is addressed. If the reader is not a representative of the intended recipient(s), any review, dissemination or copying of this message or the information it contains is prohibited. If you have received this email in error please notify the sender of the email and delete the email. MKO does not represent or warrant that any attachment hereto is free from computer viruses or other defects. The opinions expressed in this e-mail and any attachments may be those of the author and are not necessarily those of MKO

********** Virgin Media Ireland Limited Registered Number in Ireland: 435668 Registered Address: Macken House, 39/40 Mayor Street Upper, Dublin 1, D01 C9W8. The contents of this email and any attachments are sent for the attention of the addressee(s) only and are or may be confidential, proprietary and/or privileged material. If you have received this email in error, please notify the sender immediately and delete it from your system. If you are not the addressee, any review, retransmission, disclosure, copying or other use of this email and any attachments is prohibited. Statements and opinions expressed in this email may not represent those of the company and any representations or commitments in this email are subject to contract."**********

Natalia Stolarska

From: Robert Power, Vodafone (External) <robert.power1@vodafone.com>
Sent: Thursday 30 November 2023 14:35
To: Natalia Stolarska
Cc: Siobhan Burke, Vodafone; Karen Mulryan; Grainne Griffin; Michelle Linnane, Vodafone; Gavin Byrne, Vodafone; Sean Lyons, Vodafone
Subject: RE: 231030 Taurbeg Wind Farm Co.Cork- Telecoms

You don't often get email from robert.power1@vodafone.com. Learn why this is important

Caution: This is an external email and may be malicious. Please take care when clicking links or opening attachments.

Hi Natalia,

Vodafone does not have any links in the area. See screenshot below.

Kind Regards,

Robert Power
Transmission Engineer
Technology- NET
+353864648455
robert.power1@vodafone.com

Vodafone Ireland Limited, Registered Office:
MountainView, Leopardstown, Dublin 18, Registered in Ireland: No. 326967

vodafone.ie

The future is exciting.
Ready?

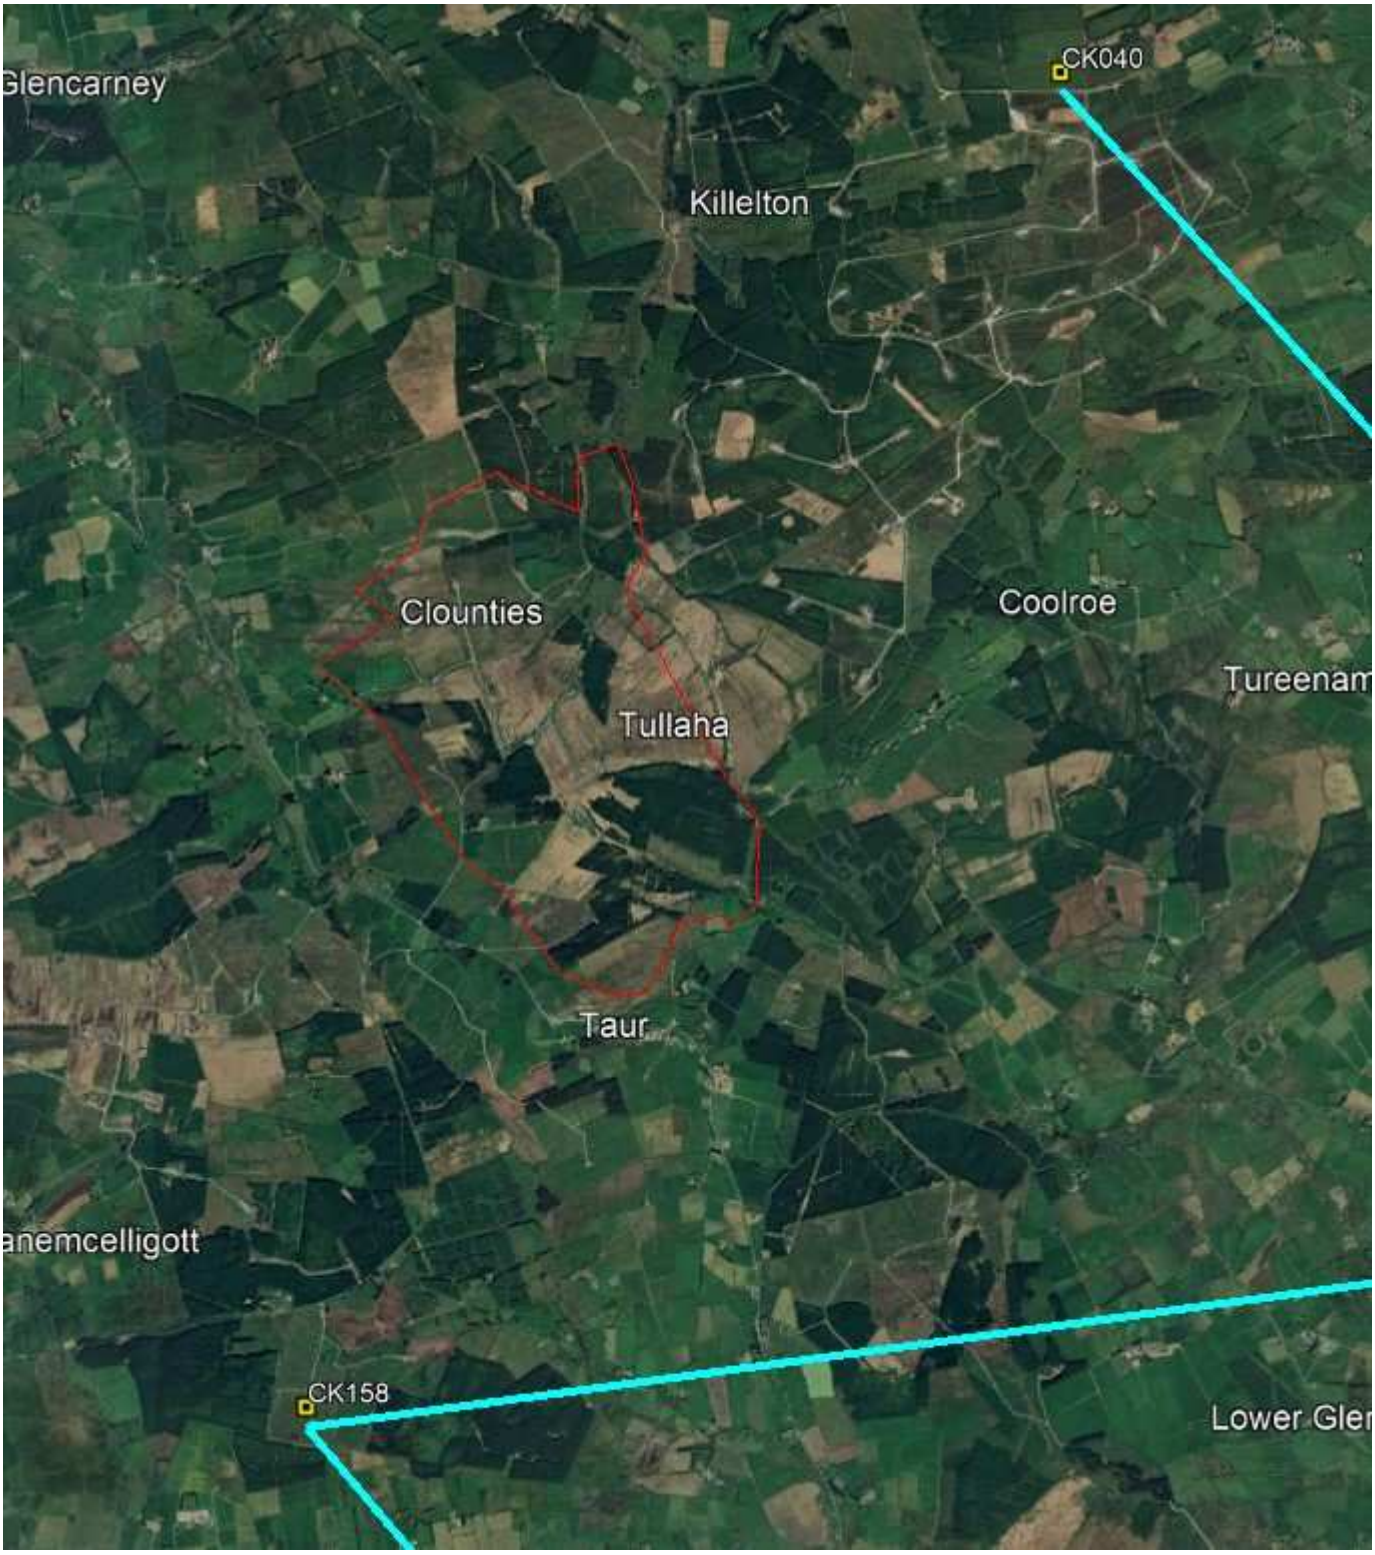

C2 General

From: Siobhan Burke, Vodafone <siobhan.burke1@vodafone.com>
Sent: Thursday 30 November 2023 14:06
To: Robert Power, Vodafone (External) <robert.power1@vodafone.com>
Cc: Natalia Stolarska <nstolarska@mkoireland.ie>; Karen Mulryan <kmulryan@mkoireland.ie>; Grainne Griffin <ggriffin@mkoireland.ie>; Michelle Linnane, Vodafone <michelle.linnane@vodafone.com>; Gavin Byrne, Vodafone <gavin.byrne@vodafone.com>; Sean Lyons, Vodafone <sean.lyons1@vodafone.com>
Subject: FW: 231030 Taurbeg Wind Farm Co.Cork- Telecoms

Hi Rob

Can you please review the attached wind farm development.

Thanks,

Siobhan Burke
Transmission Planning and Design Engineer
Technology- NET
+353851614333
siobhan.burke1@vodafone.com

Vodafone Ireland Limited, Registered Office:
MountainView, Leopardstown, Dublin 18, Registered in
Ireland: No. 326967

vodafone.ie

The future is exciting.
Ready?

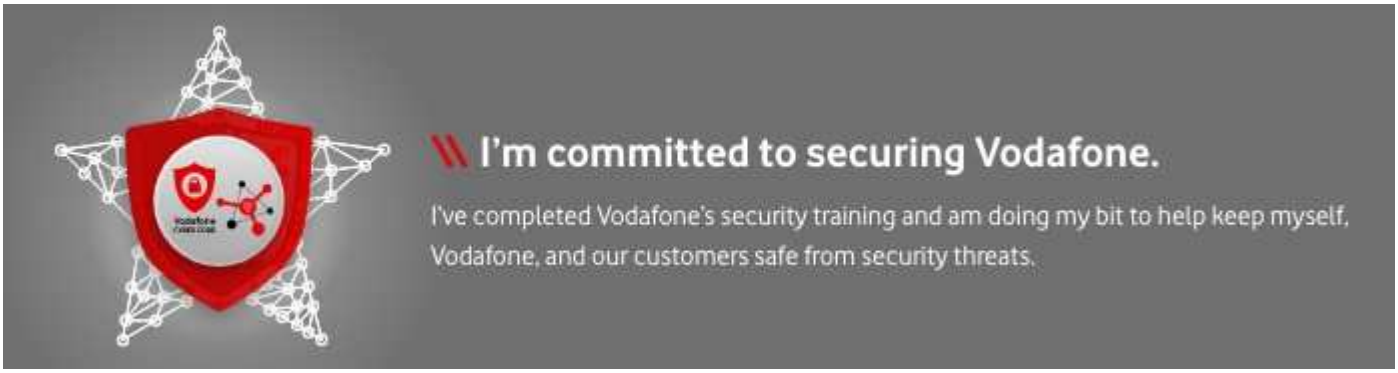

C2 General

From: Natalia Stolarska <nstolarska@mkoireland.ie>
Sent: Thursday 30 November 2023 13:06
To: Gavin Byrne, Vodafone <gavin.byrne@vodafone.com>
Cc: Karen Mulryan <kmulryan@mkoireland.ie>; Grainne Griffin <ggriffin@mkoireland.ie>
Subject: RE: 231030 Taurbeg Wind Farm Co.Cork- Telecoms

You don't often get email from nstolarska@mkoireland.ie. Learn why this is important

External Email: Be cautious about the sender email address, attachments and links. If uncertain use Report Message button.

Hi Gavin,

I am undertaking an early stage feasibility study for extension of life of an existing wind farm at Taurbeg and surrounding areas in County Cork. Please see site centre coordinates below.

ITM: 522556.4, 611551.7
IG: 122599 E, 111515 N

Can you please let me know if any telecommunication operators have links in the area. Please see the attached KML files and site boundary map.

Kind regards,
Natalia.

Natalia Stolarska
Graduate Environmental Scientist
MKO
Tuam Road, Galway, H91 VW84

Offices in Galway and Dublin
mkoireland.ie | +353 (0)91 735 611

McCarthy Keville O'Sullivan Ltd. T/A MKO. Registered in Ireland No. 462657. VAT No. IE9693052R

This email and any attached files or emails transmitted with it are confidential and intended solely for the use of the individual(s) or entity to whom it is addressed. If the reader is not a representative of the intended recipient(s), any review, dissemination or copying of this message or the information it contains is prohibited. If you have received this email in error please notify the sender of the email and delete the email. MKO does not represent or warrant that any attachment hereto is free from computer viruses or other defects. The opinions expressed in this e-mail and any attachments may be those of the author and are not necessarily those of MKO

From: Natalia Stolarska
Sent: Monday, November 20, 2023 10:53 AM
To: gavin.byrne@vodafone.com
Cc: Karen Mulryan <kmulryan@mkoireland.ie>; Grainne Griffin <ggriffin@mkoireland.ie>
Subject: 231030 Taurbeg Wind Farm Co.Cork- Telecoms

Hi Gavin,

I am undertaking an early stage feasibility study for extension of life of an existing wind farm at Taurbeg and surrounding areas in County Cork. Please see site centre coordinates below.

ITM: 522556.4, 611551.7
IG: 122599 E, 111515 N

Can you please let me know if any telecommunication operators have links in the area. Please see the attached KML files and site boundary map.

Kind regards,
Natalia.

Natalia Stolarska
Graduate Environmental Scientist
MKO
Tuam Road, Galway, H91 VW84

Offices in Galway and Dublin
mkoireland.ie | +353 (0)91 735 611

McCarthy Keville O'Sullivan Ltd. T/A MKO. Registered in Ireland No. 462657. VAT No. IE9693052R

This email and any attached files or emails transmitted with it are confidential and intended solely for the use of the individual(s) or entity to whom it is addressed. If the reader is not a representative of the intended recipient(s), any review, dissemination or copying of this message or the information it contains is prohibited. If you have received this email in error please notify the sender of the email and delete the email. MKO does not represent or warrant

Offices in Galway and Dublin

mkoireland.ie | +353 (0)91 735 611

McCarthy Keville O'Sullivan Ltd. T/A MKO. Registered in Ireland No. 462657. VAT No. IE9693052R

This email and any attached files or emails transmitted with it are confidential and intended solely for the use of the individual(s) or entity to whom it is addressed. If the reader is not a representative of the intended recipient(s), any review, dissemination or copying of this message or the information it contains is prohibited. If you have received this email in error please notify the sender of the email and delete the email. MKO does not represent or warrant that any attachment hereto is free from computer viruses or other defects. The opinions expressed in this e-mail and any attachments may be those of the author and are not necessarily those of MKO

Natalia Stolarska

From: Westnet <info@westnet.ie>
Sent: Monday 20 November 2023 11:03
To: Natalia Stolarska
Cc: Karen Mulryan; Grainne Griffin
Subject: Re: 231030 Taurbeg Wind Farm Co.Cork- Telecoms [wn#153073]

Follow Up Flag: Follow up
Flag Status: Flagged

Caution: This is an external email and may be malicious. Please take care when clicking links or opening attachments.

Hi,

We don't have any infrastructure in the area of the proposed development.

Jules

Westnet Support

On Mon 20 Nov 2023, 10:55 Natalia Stolarska <nstolarska@mkoireland.ie> wrote:

> Hi,
>
> I am undertaking an early stage feasibility study for extension of life of an existing wind farm at Taurbeg and surrounding areas in County Cork. Please see site centre coordinates below.
>
> ITM: 522556.4, 611551.7
> IG: 122599 E, 111515 N
>
> Can you please let me know if any telecommunication operators have links in the area. Please see the attached KML files and site boundary map.

--
Westnet Broadband Mayo Ltd t/a Westnet
PO Box 101, Castlebar DSU, Castlebar, Co Mayo
Registered in Ireland no. 572580
www.westnet.ie

Natalia Stolarska

From: wfanalysis (ESB Networks) <wfanalysis@esb.ie>
Sent: Tuesday 20 May 2025 11:44
To: Natalia Stolarska
Subject: RE: 231030 Taurbeg Wind Farm Co.Cork- Telecoms

Caution: This is an external email and may be malicious. Please take care when clicking links or opening attachments.

Good morning,

I am writing to inform you that we have successfully assessed your windfarm proposal. We are pleased to advise that the proposal has been thoroughly reviewed and cleared.

We appreciate your patience during this assessment process. If you have any further questions, please feel free to reach out.

Regards,
Abud

From: Natalia Stolarska <nstolarska@mkoireland.ie>
Sent: Friday 13 December 2024 09:58
To: wfanalysis (ESB Networks) <wfanalysis@esb.ie>
Cc: Eoin McCarthy <emccarthy@mkoireland.ie>
Subject: RE: 231030 Taurbeg Wind Farm Co.Cork- Telecoms

CAUTION: This message is from an EXTERNAL SENDER - be CAUTIOUS, Do NOT Click any links or Open any attachments if you were not expecting them.

Hi Abud,

See attached the filled out form. We sent a KML of the site boundary previously, see attached. Let me know if you need anything further.

Thanks.

Kind regards,
Natalia.

Natalia Stolarska BSc. MSc.
Environmental Scientist
MKO
Tuam Road, Galway, H91 VW84

Offices in Galway and Dublin
mkoireland.ie | +353 (0)91 735 611

McCarthy Keville O'Sullivan Ltd. T/A MKO. Registered in Ireland No. 462657. VAT No. IE9693052R

This email and any attached files or emails transmitted with it are confidential and intended solely for the use of the individual(s) or entity to whom it is addressed. If the reader is not a representative of the intended recipient(s), any review, dissemination or copying of this message or the information it

contains is prohibited. If you have received this email in error please notify the sender of the email and delete the email. MKO does not represent or warrant that any attachment hereto is free from computer viruses or other defects. The opinions expressed in this e-mail and any attachments may be those of the author and are not necessarily those of MKO

From: wfanalysis (ESB Networks) <wfanalysis@esb.ie>
Sent: Monday 9 December 2024 16:43
To: Natalia Stolarska <nstolarska@mkoireland.ie>
Subject: RE: 231030 Taurbeg Wind Farm Co.Cork- Telecoms

Caution: This is an external email and may be malicious. Please take care when clicking links or opening attachments.

Good afternoon,

I am writing to inform you that unfortunately, we have been unable to proceed with the analysis without additional information.

To move forward, we kindly request you to complete the attached proforma and provide any GIS data if available.

If you have any further questions, please feel free to reach out.

Regards,
Abud

From: Natalia Stolarska <nstolarska@mkoireland.ie>
Sent: Thursday 4 January 2024 08:59
To: wfanalysis (ESB Networks) <wfanalysis@esb.ie>
Cc: Karen Mulryan <kmulryan@mkoireland.ie>; Grainne Griffin <ggriffin@mkoireland.ie>
Subject: RE: 231030 Taurbeg Wind Farm Co.Cork- Telecoms

CAUTION: This message is from an EXTERNAL SENDER - be CAUTIOUS, Do NOT Click any links or Open any attachments if you were not expecting them.

Hi,

I am undertaking an early stage feasibility study for extension of life of an existing wind farm at Taurbeg and surrounding areas in County Cork. Please see site centre coordinates below.

ITM: 522556.4, 611551.7
IG: 122599 E, 111515 N

Can you please let me know if any telecommunication operators have links in the area. Please see the attached KML files and site boundary map.

Kind regards,
Natalia.

Natalia Stolarska
Graduate Environmental Scientist

MKO
Tuam Road, Galway, H91 VW84

Offices in Galway and Dublin
mkoireland.ie | +353 (0)91 735 611

McCarthy Keville O'Sullivan Ltd. T/A MKO. Registered in Ireland No. 462657. VAT No. IE9693052R

This email and any attached files or emails transmitted with it are confidential and intended solely for the use of the individual(s) or entity to whom it is addressed. If the reader is not a representative of the intended recipient(s), any review, dissemination or copying of this message or the information it contains is prohibited. If you have received this email in error please notify the sender of the email and delete the email. MKO does not represent or warrant that any attachment hereto is free from computer viruses or other defects. The opinions expressed in this e-mail and any attachments may be those of the author and are not necessarily those of MKO

From: Natalia Stolarska
Sent: Thursday, November 30, 2023 12:57 PM
To: 'wfanalysis@esb.ie' <wfanalysis@esb.ie>
Cc: Karen Mulryan <kmulryan@mkoireland.ie>; Grainne Griffin <ggriffin@mkoireland.ie>
Subject: RE: 231030 Taurbeg Wind Farm Co.Cork- Telecoms

Hi,

I am undertaking an early stage feasibility study for extension of life of an existing wind farm at Taurbeg and surrounding areas in County Cork. Please see site centre coordinates below.

ITM: 522556.4, 611551.7
IG: 122599 E, 111515 N

Can you please let me know if any telecommunication operators have links in the area. Please see the attached KML files and site boundary map.

Kind regards,
Natalia.

Natalia Stolarska
Graduate Environmental Scientist
MKO
Tuam Road, Galway, H91 VW84

Offices in Galway and Dublin
mkoireland.ie | +353 (0)91 735 611

McCarthy Keville O'Sullivan Ltd. T/A MKO. Registered in Ireland No. 462657. VAT No. IE9693052R

This email and any attached files or emails transmitted with it are confidential and intended solely for the use of the individual(s) or entity to whom it is addressed. If the reader is not a representative of the intended recipient(s), any review, dissemination or copying of this message or the information it contains is prohibited. If you have received this email in error please notify the sender of the email and delete the email. MKO does not represent or warrant that any attachment hereto is free from computer viruses or other defects. The opinions expressed in this e-mail and any attachments may be those of the author and are not necessarily those of MKO

From: Natalia Stolarska
Sent: Monday, November 20, 2023 10:32 AM
To: wfanalysis@esb.ie

Cc: Karen Mulryan <kmulryan@mkoireland.ie>; Grainne Griffin <ggriffin@mkoireland.ie>
Subject: 231030 Taurbeg Wind Farm Co.Cork- Telecoms

Hi,

I am undertaking an early stage feasibility study for extension of life of an existing wind farm at Taurbeg and surrounding areas in County Cork. Please see site centre coordinates below.

ITM: 522556.4, 611551.7
IG: 122599 E, 111515 N

Can you please let me know if any telecommunication operators have links in the area. Please see the attached KML files and site boundary map.

Kind regards,
Natalia.

Natalia Stolarska
Graduate Environmental Scientist
MKO
Tuam Road, Galway, H91 VW84

Offices in Galway and Dublin
mkoireland.ie | +353 (0)91 735 611

McCarthy Keville O'Sullivan Ltd. T/A MKO. Registered in Ireland No. 462657. VAT No. IE9693052R

This email and any attached files or emails transmitted with it are confidential and intended solely for the use of the individual(s) or entity to whom it is addressed. If the reader is not a representative of the intended recipient(s), any review, dissemination or copying of this message or the information it contains is prohibited. If you have received this email in error please notify the sender of the email and delete the email. MKO does not represent or warrant that any attachment hereto is free from computer viruses or other defects. The opinions expressed in this e-mail and any attachments may be those of the author and are not necessarily those of MKO

An timpeallacht? - Smaoinigh air sula bpriontáileann tú an r-phost seo.
Please consider the Environment before printing this email.

* ** *** ** * ** *** ** * ** *** ** *
Tá an t-eolas sa ríomhphost seo agus in aon chomhad a ghabhann leis rúnda agus ceaptha le haghaidh úsáide an té nó an aonáin ar seoladh chuige iad agus na húsáide sin amháin.
Is tuairimí nó dearcthaí an údair amháin aon tuairimí nó dearcthaí ann, agus ní gá gurb ionann iad agus tuairimí nó dearcthaí ESB.
Má bhfuair tú an ríomhphost seo trí earráid, ar mhiste leat é sin a chur in iúl don seoltóir.
Scanann ESB ríomhphoist agus ceangaltáin le haghaidh víreas, ach ní ráthaíonn sé go bhfuil ceachtar díobh saor ó víreas agus ní glacann dliteanas ar bith as aon damáiste de dhroim víreas.
https://www.esb.ie/contact

This email and any files transmitted with it are confidential and intended solely for the use of the individual or entity to whom they are addressed.
Any views or opinions presented are solely those of the author, and do not necessarily represent those of ESB.
If you have received this email in error please notify the sender. Although ESB scans e-mail and

attachments for viruses, it does not guarantee that either is virus-free and accepts no liability for any damage sustained as a result of viruses.
https://www.esb.ie/contact

* ** *** ** * ** *** ** * ** *** ** *

An timpeallacht? - Smaoinigh air sula bpriontáileann tú an r-phost seo.
Please consider the Environment before printing this email.

* ** *** ** * ** *** ** * ** *** ** *
Tá an t-eolas sa ríomhphost seo agus in aon chomhad a ghabhann leis rúnda agus ceaptha le haghaidh úsáide an té nó an aonáin ar seoladh chuige iad agus na húsáide sin amháin.
Is tuairimí nó dearcthaí an údair amháin aon tuairimí nó dearcthaí ann, agus ní gá gurb ionann iad agus tuairimí nó dearcthaí ESB.
Má bhfuair tú an ríomhphost seo trí earráid, ar mhiste leat é sin a chur in iúl don seoltóir.
Scanann ESB ríomhphoist agus ceangaltáin le haghaidh víreas, ach ní ráthaíonn sé go bhfuil ceachtar díobh saor ó víreas agus ní glacann dliteanas ar bith as aon damáiste de dhroim víreas.
https://www.esb.ie/contact

This email and any files transmitted with it are confidential and intended solely for the use of the individual or entity to whom they are addressed.
Any views or opinions presented are solely those of the author, and do not necessarily represent those of ESB.
If you have received this email in error please notify the sender. Although ESB scans e-mail and attachments for viruses, it does not guarantee that either is virus-free and accepts no liability for any damage sustained as a result of viruses.
https://www.esb.ie/contact

* ** *** ** * ** *** ** * ** *** ** *

APPENDIX 2-2

Community Engagement Report

Taurbeg Extension of Operational Life

Community Consultation Summary

Statkraft

In preparation for the public consultation, conducted by Statkraft Ireland, a Community Liaison Strategy (CLS) was developed by the Community Engagement Team. The CLS involved desk research on the local area including research on the 2022 Census figures and the County and Local Development Plans. This research was undertaken in order to gain an understanding of the local heritage, people and business environment. The CLS is based on the 'Code of Practice for Wind Energy Development in Ireland Guidelines for Community Engagement' and the Aarhus Convention.

A Statkraft Community Liaison Officer (CLO) was appointed for the project in August 2023 to act as the main point of contact to the local community. The appointment of a dedicated CLO was crucial to ensure effective communication and foster trust between Statkraft Ireland and the local residents.

Public consultation for the project comprised of two rounds of engagement where the CLO and a member of the Community Liaison Team called to households in the local area. The intention of the visits to households was for the CLO and the Community Liaison Team to introduce themselves and Statkraft Ireland to the individuals locally, to establish a line of dialogue with local residents, informing them of the acquisition of the existing wind farm by Statkraft Ireland and outlining the details of the Lifetime Extension (LTE) proposal.

The first round of engagement was conducted in June 2024 and comprised of door-to-door engagement with residents living around the 1km radius of the Taurbeg Wind Farm. A dedicated project booklet and an introductory booklet to Statkraft Ireland were provided to residents during this round of consultation. A project-specific website (www.taurbegwindfarm.ie) was also established.

The second consultation round was conducted in May 2025 and consisted of further door-to-door engagement and a letter drop to residents living around the 1km radius of the Taurbeg Wind Farm. The intention of this round of consultation was to provide further details on the Proposed LTE and the extension of the LTE from 9 years to 10 years which was previously presented, informing residents of the upcoming planning application submission date, details on how to access the planning application documents online once submitted and to gain further feedback from the local community.

During the consultation with the local community contact details in the form of a contact phone number and email address for enquiries were distributed. A contact and feedback facility are also included on the project website.

The project website displays up to date information on the Proposed LTE. While the initial aim of the project website is to provide context for the project, develop a greater understanding on the need for renewable energy development, provide project information and advice on the consultation approach, the Project Website will evolve with the project to provide a source of updated information as the project progresses.

Feedback from the consultation rounds were passed on to the Project Team. Where areas of concern or interest were expressed, every effort was made to not only provide accurate information but also to guide the individuals concerned towards sources of accurate

information to assist them in the process of informing themselves. The main issues and queries that arose during the consultation with the local community included the LTE proposal and planning application, the Community Benefit Fund, the potential for noise impacts and battery storage (which does not form part of the proposal). Follow-up phone calls on topics were undertaken where required.

Over the course of engagement with the local community/individuals and community groups feedback was actively sought on the Community Benefit Fund. The Community Benefit Fund is currently €23,000 per year and will increase by 2% annually over the 10-year lifetime extension period which will amount to approximately €290,000. Community groups in the vicinity of the project were also contacted to inform them of the project acquisition by Statkraft Ireland, details of the LTE proposal and to make assurances that Community Benefit funding would be continued and increased where a grant of planning permission for the LTE is secured.

Rockchapel village contains a national school, community centre and GAA club – all of which have benefited from the Taurbeg Wind Farm Community Benefit Fund over the last 20 years of operation. Over the 20-year period the fund has provided the following:

- Assisted in the creation of a creche/playground in Rockchapel village;
- Provided funding to the local GAA Club;
- Provided funding for maintenance and improvements to the Taur church;
- Assisted with renovation works at the old Glash school which became a community centre; and
- Provided funding for improvements to the Rockchapel National School and the Knocknaclarig National School.

The wind farm was also previously opened to a number of school groups from surrounding settlements and villages. This was part of commitments made in the original planning application for the wind farm.

Statkraft facilitated an initiative with Wind Energy Ireland on the 28th November 2024, where students from Rockchapel National School visited Taurbeg and were given a tour of the wind farm. Following this, a representative from the Statkraft Operations Team also visited Rockchapel National School giving a presentation on wind energy and how it contributes to the local community. There was positive engagement from the school on both occasions. There was also very positive feedback from the class and teacher about the wind farms in the area, and how they contribute to local initiatives. The project will continue to be used to inform how best we can educate school children on the benefits of wind energy.

The approach to consultation with the community is to engage in an open, honest and transparent manner with the aim to not only provide clear and understandable information but also to gain feedback to understand the views of the local community.

Rockchapel Community Council CLG
C/O Breeda O'Callaghan
Milleen
Rockchapel,
Co.Cork
P51 NX54
26/08/2024

To Whom it May Concern,

On behalf of Rockchapel Community Council CLG, I would like to register support for the planning application by Taurbeg Wind Farm Ltd. for the continued operation of the Taurbeg Wind Farm located in the townland of Taurbeg, Co. Cork.

The Community Benefit Fund has sponsored many projects for a variety of different organisations within Rockchapel Parish.

The following is the list Taurbeg community fund has sponsored to date:

Community Alert €5,200, Rockchapel GAA €24,878; Rockchapel National school €23,795;

Rockchapel preschool, €7,700; Rockchapel Defib Group €1,443.97;

Knocknaclairig National school €10,000; Rockchapel community centre 5,000;

Rockchapel website €200 to set up in 2015, the annual fee is paid from Taurbeg community fund.

1916 commeration and celebration €1,670;

Taurbeg gave an extra €500 in 2016 which helped to pay for a hot meal for our senior citizen's party.

Our post office closed in 2018, €100 from community fund helped towards retirement party for post master and post mistress along with a donation from organisations within the parish.

Having a playground in Rockchapel was a life long dream for children in Rockchapel down through the years. That dream materialised in September 2019. €24,480 from Taurbeg Community fund and a 75% grant from IRD made this possible. We have a 35 year lease of ground from Cork County Council at an annual fee of €200 and a strip of ground was also leased from community centre for playground at an annual fee of €100 and both are paid from Taurbeg community fund each year. The official opening of the playground in September 2019 was a wonderful evening of celebrations for both young and the not so young of the parish and surrounding areas. We were delighted that Brian Moloney, Asset Manager of Taurbeg Windfarm and a number of technicians from Taurbeg windfarm took the time out of their busy schedule to celebrate with us. It also gave Brian an opportunity to meet representatives of other organisations and see 1st hand all the other projects that have been funded by Taurbeg community fund. The children queued at the ice cream van and really enjoyed freshly whipped cones. This was the 1st time an ice cream van came to Rockchapel so it was a real treat for all the children. Celebrations continued in the community centre where a number of volunteers served some light refreshments and goodie bags to all the children. €650 from Taurbeg community helped to cover the cost of this wonderful event. Photographers from the local papers were present, it was great to see all the happy faces and cover story in the Corkman at the weekend.

Rockchapel is a very small village. Our only car park is our Church yard, apart from the small car park in front of the community centre at the west end of the village which is too far away from our local shop and preschool. The Church yard was in badly need of repair as it was a health and safety issue with holes all over it, water lodging in the wet weather and freezing over in the frost. Our preschool is in the Church yard as it was once a parochial house but has since been renovated to a preschool following HSE guidelines. The yard was drained, resurfaced and tarred at a cost of over €100,000. Taurbeg community fund contributed €20,000.

We are delighted to have a very active Biodiversity group in Rockchapel. They completed a water project on the river Feale in 2022. €800 from Taurbeg Community fund helped part fund this project. A loan of €3,000 was sanctioned for a Biodiversity project June 2022. As part of this project the children in both local schools and preschools were educated in a fun way on the importants of recycling and the role nature plays in our world. This loan was refunded in April 2023 when they received their grant from LAWPRO.

Every organisation in Rockchapel apply for grants for new projects. These grants are a great help but without Taurbeg community fund any of these projects would not be possible.

An interest free loan of €13,800 was given to the community centre committee in 2013 to upgrade toilets and include a wheelchair accessible toilet. This was paid back a few months later when we received grant from IRD.

An interest free loan was given to GAA in 2014 for a project in the training field. This was paid back 6 months later when they received Sports Capital Grant.

The most recent project is a set of jerseys for our very talented ladies under age team who have brought great glory to our Parish over last few years. The jerseys are costing €1,150 euro. They will have the Taurbeg name and logo on their jerseys.

I will conclude by wishing Taurbeg best of luck with their recent planning application.
As you can see from our letter and attached letters from Rockchapel School, Rockchapel GAA and Rockchapel Defibrator Group, we are all extremely grateful for all the funding and have put it to great use.

I think it's fair to say that Rockchapel cannot survive without this vital funding for our parish.

Yours sincerely,

Neily Curtin
Chairman

Dan Joe Murphy
Treasurer

Breeda O'Callaghan
Secretary

Rockchapel
Co.Cork
20/08/2024

To Whom it may concern

I am Writing to you on behalf of Rockchapel GAA club. The financial funding we have received from "Taurbeg community fund" has helped our club make much needed improvements to our grounds and has been a great help in keeping our grounds kept to such a high standard. This in turn helps us keep our club competing at high levels and improves community involvement from all in our locality.

It is no coincidence we have won county titles within our club both male and female within the last number or years. The financial contribution from Taurbeg community fund has helped us immensely in keeping our club at such a high level and has played a pivotal part in these success's coming to our village. We are extremely grateful to have this community fund available to us.

Below is the outline of funding we have received from Taurbeg community fund

2013 - €15,000 – New dugouts and astroturf at goal posts.
2021 - €7,430 – LED lighting for walking track and upgrade dressingroom lighting.
2023 - €2,448- Upgrade of water system for showers in dressingrooms which is more eco friendly

Tony Murphy
Chairperson

Mary Collins
Secretary

Noel O Callaghan
Treasurer

Classification: Confidential

Rockchapel Defibrillator Group

To Whom it may concern

Rockchapel Defibrillator group is a voluntary organisation that was set up for our parish in 2007. At the time, we went door to door within the parish to fundraise to buy one defibrillator and ended up raising enough money to buy two defibrillators. Since then, we have a 24/7 rotate going where someone is on call with the phone and defibrillator at all times for any cardiac callout.

Maintaining these defibrillators and keeping our volunteers up to date on training comes with a big expense. The group is extremely grateful to Taurbeg Community Fund for their help with this. To date, Taurbeg Community Fund has paid for:

- ✓ First Aid training for our whole community, which cost €850.
- ✓ Replacement of batteries and pads for our defibrillators at a cost of €595.
- ✓ Funding has also been sanctioned by Taurbeg to replace one of our defibrillators that needs to be updated.

Rockchapel Defibrillator Group are deeply indebted to Taurbeg Community Fund for the invaluable help they have given us whenever we have needed it.

Kind regards

Yours sincerely

Triona Carroll

Secretary of Rockchapel Defibrillator Group.

Scoil Náisiúnta Séipéal na Carraige
Séipeal na Carraige,
Mala,
Co. Chorcaí.

Rockchapel National School,
Rockchapel,
Mallow,
Co. Cork.

Uimhir Rolla 17763A

August 2024

A Chara,

It is with much appreciation that I wish to acknowledge the support our school has received from the Taurbeg Community Fund, operated on behalf of Taurbeg Wind Farm. Since its inception, this fund has provided the following funding to our school –

2013: €13,000.00 to replace all the flooring in the school

2017: €10,795.00 to purchase fifteen laptops and five ipads for use by the pupils in our school.

This investment (€23,795.00) in education in our community has enhanced the experiences of all pupils in our school. We very much appreciate this support.

At present we are fundraising to replace the external boundary wall at the school – (projected cost €60,000) and would hope that Taurbeg Community Fund might consider this project in the future.

We appreciate the investment in our community by Taurbeg Wind Farms and wish them well in their future endeavours.

Yours sincerely,

Eileen Curtin

Principal

Tel. No. (029) 69129
E-mail: office@rockchapelns.ie

Lisa-Anne Crookes • 2nd
Communications Manager
4mo •

+ Follow ···

Wind energy education in action here with young students from Mallow in Co Cork on a Statkraft organised trip to their local wind farm. The visit and follow up visit in the classroom is part of a new Wind Energy Ireland / WindEurope project to get more children learning about wind energy at a young age.

Big thank you to Joanne O'Connor and Deirdre Kingston at Statkraft for making it happen. And to the students and teachers for their infectious enthusiasm.

Plenty of green careers for these and thousands of other Irish students to www.workinwind.ie if they want to Be anything you want, but be part of the solution!

Ekaterine Gogoberishvili Mariana Batista WindEurope

51 4 reposts

Like Comment Repost Send

APPENDIX 2-3

Projects Considered in the Cumulative Assessment

Local Authority Planning Applications

Planning Authority	Application Number	Development Description	Development Category	Large-scale Development	Number of Residential Units	Development Address	Application Status	Application Type	Decision	Decision Date	Grant Date	Appeal Reference Number	Appeal Decision	Distance to Turbine (km)	Within SPA + 5km Buffer	Distance to Proposed Lifetime Extension EIAR Site Boundary (km)	Distance to Proposed Lifetime Extension and Proposed Offsetting Lands Hydro Buffer (km)	Within Proposed Offsetting Lands
Kerry County Council	191018	CONSTRUCT A SLATTED COW HOUSE WITH UNDERGROUND SLURRY TANK WITH ANCILLARY CONCRETE CENTRAL FEEDING PASSAGE	Agriculture	No	0	TYLAGH , KILDUFF , TRALEE	APPLICATION FINALISED	PERMISSION	CONDITIONAL	25/11/2019	03/01/2020			29.91	Y	29.81	9.85	
Kerry County Council	191017	CONSTRUCT A SLATTED COW HOUSE WITH UNDERGROUND SLURRY TANK WITH ANCILLARY CONCRETE FEEDING PASSAGE	Agriculture	No	0	RANALEEN , CURROW , KILLARNEY	APPLICATION FINALISED	PERMISSION	CONDITIONAL	25/11/2019	03/01/2020			23.43	Y	23.31	3.74	
Cork County Council	196176	(i) Construct a new milking complex, covered holding yard, drafting area and ancillary external concrete. Holding yard to incorporate underground slatted slurry tank with 2 external agitation points. (ii) Erect a meal bin (iii) Erect a milk silo (iv) Retain extension to existing slatted easy feed cubicle house. Extension incorporates cubicles and underground slatted slurry storage tank. The above to be carried out with all associated ancillary site works.	Agriculture	No	0	Lismire, Newmarket, Co. Cork,	Application Closed	Permission, Permission for Retention	Conditional Permission	26/11/2019	03/01/2020			12.12		11.60	0.00	
Cork County Council	196012	1)Permission for construction of a) a new single-storey extension to the existing community hospital consisting of 31 no. single residents bedrooms with en-suite, treatment room, sitting room, dining room, relative's family room with en-suite, visitors room, nurses station, toilets, store rooms and other associated ancillary accommodation, b) a new single-storey extension to the existing community hospital consisting 1 no. dirty laundry store, c) a new single-storey extension, to the existing community hospital consisting of a dry goods store room and kitchen staff shower and WC; 2) Permission is also sought for a) internal alterations and elevational treatments to the existing community hospital b) replacement of main entrance access ramp; 3) Permission for the demolition of a) 1 no. single-storey accommodation extension to the existing community hospital, b) 1 no. two storey 'Ambulance Base' building and associated gas tank, concrete bund, lean-to ambulance parking bay, 2 no. ambulance charging points, gas bottle store and clinical store located to the east of the existing community hospital, c) 1 no. prefabricated store building located to the east of the existing hospital; 4) Permission for the removal of existing trees to suit new site layout; 5) Permission for altered entrance to provide new pedestrian link to the public footpath; 6) Permission is also sought for the provision a)1 no. external waste management enclosure, b) 2 no. semi mounted LPG tanks, c) 0.5m high gas dispersion wall, d) under-ground attenuation tank, e) 2.1m high powder coated steel fence enclosure containing new oil tank and generator with associated concrete plinth, f) 3 no. air to water heat pumps, g) ESB Unit Sub, h) site lighting, i) reconfiguring of existing service road to suit new layout, j) general upgrade of landscaped areas including the provision of a landscaped outdoor amenity 'wandering route' pathway and reconfiguring and extending of car parking facilities, along will all associated ancillary site services	Public Infrastructure	No	0	Kanturk Community Hospital, Kanturk, Co. Cork,	Application Closed	Permission	Conditional Permission	21/11/2019	06/01/2020			16.36		15.91	0.00	
Limerick County Council	19819	a change of site boundaries as previously granted 06/3318, new site entrance, new wastewater treatment system, percolation area, new bored well and all associated site works	Miscellaneous	No	0	Kilcolman , Ardagh , Co. Limerick.	APPLICATION FINALISED	PERMISSION	CONDITIONAL	19/11/2019	07/01/2020			30.96	Y	30.64	23.14	
Limerick County Council	19971	upgrading an existing agricultural entrance to a Forest Road Bellmouth to facilitate timber harvesting, haulage operations and associated site works to existing forestry lands	Agriculture	No	0	Knockaclugga , Carrigkerry , Ardagh Co. Limerick.	APPLICATION FINALISED	PERMISSION	CONDITIONAL	20/11/2019	07/01/2020			28.06	Y	27.84	20.52	
Limerick County Council	19976	new entrance walls on existing entrance an access road serving existing home and farm	Residential dwelling	No	0	Fawnlehane , Newcastle West , Co. Limerick.	APPLICATION FINALISED	PERMISSION	CONDITIONAL	20/11/2019	07/01/2020			19.70		19.26	11.32	
Cork County Council	194257	Construct new entrance and access road into existing forestry plantation.	Extractive Industry	No	0	Foilogohig, Ballydesmond, Mallow, Co. Cork	Application Closed	Permission	Conditional Permission	28/11/2019	07/01/2020			5.90	Y	5.79	2.49	
Cork County Council	196397	1) Demolish existing canopy at the front of the cheese processing & storage building, 2) to construct extensions at the front, rear and sides of the existing cheese processing & storage building, 3) services and plant area on the new roof at the rear including solar panels, 4) fire escape staircases from the lower ground floor at both sides of the building, 5) carparking, 6) signage & 7) all associated services & site works. A Natura Impact Statement has been submitted as part of the planning application.	Industrial	No	0	Gneeves, Boherbue, Mallow, Co. Cork	Application Closed	Permission	Conditional Permission	28/11/2019	07/01/2020			10.24	Y	9.97	2.80	
Cork County Council	196002	To construct a dwellinghouse	Residential dwelling	No	1	Tulladuff, Liscarroll, Co. Cork,	Application Closed	Permission	Conditional Permission	26/11/2019	07/01/2020			22.94		22.52	10.36	
Cork County Council	196276	Construction of a new milking parlour including drafting area, collection yard, and all associated site work	Agriculture	No	0	Ballyhane Upper, Milford, Co. Cork,	Application Closed	Permission	Conditional Permission	28/11/2019	07/01/2020			21.95		21.52	11.48	
Limerick County Council	19286	Retention of garage and all associated site works and retention for fenestration changes to existing dwelling house	Residential dwelling	No	0	Feohanagh , Newcastle West , Co. Limerick.	APPLICATION FINALISED	PERMISSION	CONDITIONAL	28/11/2019	10/01/2020			18.62		18.15	10.99	
Limerick County Council	181244	construction of a two storey dwelling house including provision of a waste water treatment system and percolation area, new front boundary wall, new site entrance and gates, garage, hard and soft landscaping and all ancillary site works	Residential dwelling	No	1	Dromin Beesom , Newcastle West , Co. Limerick.	APPLICATION FINALISED	PERMISSION	CONDITIONAL	29/11/2019	10/01/2020			22.61	Y	22.30	14.92	
Limerick County Council	191017	a dwelling house, detached domestic garage, mechanical aeration unit and soil polishing filter, upgrade existing entrance and carry out all associated site works	Residential dwelling	No	1	Highmount , Dromcolliher , Co. Limerick.	APPLICATION FINALISED	PERMISSION	CONDITIONAL	29/11/2019	10/01/2020			21.83		21.38	12.22	
Cork County Council	194643	To construct two dwellinghouses with connection to public sewer	Residential dwelling	No	2	Lyraneag, Rockchapel, Co. Cork,	Application Closed	Permission	Conditional Permission	02/12/2019	10/01/2020			3.63	Y	3.40	0.00	
Limerick County Council	19925	the construction of a slatted cubicle house and concrete apron	Agriculture	No	0	Duncaha , Shanagolden , Co. Limerick.	APPLICATION FINALISED	PERMISSION	CONDITIONAL	03/12/2019	14/01/2020			31.55	Y	31.27	23.97	
Limerick County Council	191046	extension to side of existing dwelling house consisting of bedroom, wetroom and living room, septic tank, percolation area and associated site works	Residential dwelling	No	0	Glenquin , Strand , Co. Limerick.	APPLICATION FINALISED	PERMISSION	CONDITIONAL	03/12/2019	14/01/2020			14.72	Y	14.41	7.11	
Limerick County Council	191047	construction of a stone boundary wall with pedestrian access gate and all ancillary works to front of dwelling house	Residential dwelling	No	0	'The Cottage' , Coolcappa , Ardagh Co. Limerick.	APPLICATION FINALISED	PERMISSION	CONDITIONAL	03/12/2019	14/01/2020			30.91	Y	30.51	22.67	
Limerick County Council	211142	a dwelling house, entrance, boundary walls, an onsite waste water treatment and disposal system and all associated works	Residential dwelling	No	1	Corgrig , Foynes , Co. Limerick	APPLICATION FINALISED	OUTLINE PERMISSION	CONDITIONAL	24/11/2021	14/01/2022			37.77	Y	37.47	30.05	
Limerick County Council	211368	(Ref. number of outline permission 17/1152), subsequently amended by planning reference 20/401, for the construction of 11 no. detached dwellings	Residential dwelling	Yes	11	Loughill , Co. Limerick	APPLICATION FINALISED	PERMISSION CONSEQUENT	CONDITIONAL	24/11/2021	14/01/2022			37.78	Y	37.55	30.40	
Kerry County Council	191055	(A) CONSTRUCT A NEW MILKING PARLOUR WITH HANDLING AND DRAFTING AREA, WAITING YARD, DAIRY AND ANCILLARY ROOMS (B) ERECT A MEAL BIN AND WATER STORAGE TANK (C) CONSTRUCT EXTENSION TO EXISTING CUBICLE SHED WITH UNDERGROUND SLATTED TANK AND ALL ASSOCIATED SITE WORKS	Agriculture	No	0	LACKABAUN , CASTLEISLAND , CO KERRY	APPLICATION FINALISED	PERMISSION	CONDITIONAL	05/12/2019	16/01/2020			23.87	Y	23.76	3.08	
Kerry County Council	191056	CONSTRUCT A FORESTRY ENTRANCE ALONG WITH ANCILLARY SITE WORKS	Extractive Industry	No	0	KNOCKNAGOSHEL WEST , CO KERRY	APPLICATION FINALISED	PERMISSION	CONDITIONAL	06/12/2019	17/01/2020			20.92	Y	20.83	7.03	
Kerry County Council	191068	CONSTRUCT A FARM SHED INCORPORATING LOOSE ANIMAL DRY BED HOUSING, COMPLETE WITH CATTLE EASY FEED BARRIERS, CALVING PENS, AND CALVES PENS, INCLUDING ALL ASSOCIATED ANCILLARY CONCRETE AND SITE WORKS	Agriculture	No	0	KILCOW , CASTLEISLAND , CO KERRY	APPLICATION FINALISED	PERMISSION	CONDITIONAL	09/12/2019	20/01/2020			24.47	Y	24.35	1.78	
Kerry County Council	191063	CONSTRUCT A DWELLING WITH FIRST FLOOR ACCOMMODATION, SERVICED BY A MECHANICAL TREATMENT UNIT, INTERMITTENT FILTER AND POLISHING FILTER WITH ALL ASSOCIATED SITE WORKS	Residential dwelling	No	1	BOHERROE , ABBEYDORNEY , CO KERRY	APPLICATION FINALISED	PERMISSION	CONDITIONAL	09/12/2019	20/01/2020			38.11	Y	38.01	19.23	
Kerry County Council	211008	CONSTRUCT A DWELLING HOUSE WITH MECHANICAL TREATMENT UNIT AND POLISHING FILTER ALL ASSOCIATED WORKS	Residential dwelling	No	1	TULLACRIMEEN , ABBEYDORNEY , CO KERRY	APPLICATION FINALISED	OUTLINE PERMISSION	CONDITIONAL	09/12/2021	20/01/2022			36.80	Y	36.70	18.72	
Limerick County Council	197022	Extension of Permission for Planning Ref. 14/316: traditional style bungalow with front entrance gate and wall, waste water treatment unit and percolation area and bored well	Residential dwelling	No	1	Mount Trenchard , Foynes , Co. Limerick.	APPLICATION FINALISED	EXTENSION OF DURATION	CONDITIONAL	15/11/2019				38.16	Y	37.91	30.74	
Cork County Council	195921	To construct a new dwelling house, domestic garage, entrance and waste water treatment system with percolation area and all associated site and ancillary works.	Residential dwelling	No	1	Cromoge, Dromina, Charleville, Co. Cork	Application Closed	Permission	Conditional Permission	11/12/2019	20/01/2020			20.30		19.90	8.22	
Cork County Council	196046	Construct a dwellinghouse	Residential dwelling	No	1	Commons, Freemount, Charleville, Co. Cork	Application Closed	Permission	Conditional Permission	12/12/2019	20/01/2020			18.81		18.34	6.12	
Kerry County Council	191080	UPGRADING OF AN EXISTING ROADSIDE ENTRANCE TO ACCOMMODATE A BELL-MOUTH FOREST ENTRANCE, FOR TRUCKS TO ACCESS FORESTRY PLANTATIONS AND ASSOCIATED SITE WORKS	Extractive Industry	No	0	TOORNANAUNAGH , GNEEVEGUILLA , RATHMORE	APPLICATION FINALISED	PERMISSION	CONDITIONAL	11/12/2019	22/01/2020			19.35	Y	19.30	6.01	
Kerry County Council	191091	CONSTRUCT UNIVERSAL ACCESS PARKING FACILITIES ALONG WITH STUDENT SET DOWN AREAS TO ENABLE UNIVERSAL ACCESS AND TO CHANGE THE LOCATION OF EXISTING FLAG POLES AT THE FRONT OF THE BUILDING AND ALL ANCILLARY SITE WORKS TO THE EXISTING NATIONAL SCHOOL	Public Infrastructure	No	0	DROMCLOUGH , LISTOWEL , CO KERRY	APPLICATION FINALISED	PERMISSION	CONDITIONAL	12/12/2019	23/01/2020			31.17	Y	31.07	18.46	
Kerry County Council	191085	CONSTRUCT EXTENSION TO THE SIDE OF THE EXISTING DWELLING HOUSE	Residential dwelling	No	0	NO. 1 GLEANN RUA , SHINNAGH , RATHMORE	APPLICATION FINALISED	PERMISSION	CONDITIONAL	12/12/2019	23/01/2020			18.62		18.53	13.46	
Kerry County Council	211193	CONSTRUCT A NEW DWELLING HOUSE SERVED BY SEPTIC TANK AND PERCOLATION AREA	Residential dwelling	No	1	ANGLORE , CASTLEISLAND , CO KERRY	APPLICATION FINALISED	OUTLINE PERMISSION	CONDITIONAL	13/12/2021	24/01/2022			20.88	Y	20.76	0.26	
Limerick County Council	19404	an extension for a required single storey chilled storage area for goods inwards & outwards, additional car parking area and all associated site works. Retention Permission is also sought for an existing cold storage area previously granted under planning ref. 09/867, one further cold storage extension and an external canopy roof	Industrial	No	0	Cloonyscrehane , Newcastle West , Co. Limerick.	APPLICATION FINALISED	PERMISSION	CONDITIONAL	12/12/2019	24/01/2020			21.24		20.82	12.93	

Planning Authority	Application Number	Development Description	Development Category	Large-scale Development	Number of Residential Units	Development Address	Application Status	Application Type	Decision	Decision Date	Grant Date	Appeal Reference Number	Appeal Decision	Distance to Turbine (km)	Within SPA + 5km Buffer	Distance to Proposed Lifetime Extension EIAR Site Boundary (km)	Distance to Proposed Lifetime Extension and Proposed Offsetting Lands Hydro Buffer (km)	Within Proposed Offsetting Lands
Limerick County Council	191067	an extension to the side of the existing dwelling and all associated site works	Residential dwelling	No	0	No. 8 Beechwood Avenue , Newcastle West , Co. Limerick.	APPLICATION FINALISED	PERMISSION	CONDITIONAL	12/12/2019	24/01/2020			21.76	Y	21.36	13.56	
Limerick County Council	19816	installation of a new treatment system & polishing filter together with all associated site works	Residential dwelling	No	0	Monavaha , Shanagolden , Co. Limerick.	APPLICATION FINALISED	PERMISSION	CONDITIONAL	12/12/2019	24/01/2020			34.74	Y	34.43	26.96	
Limerick County Council	197032	Extension of Permission for Planning Ref. No. 14/955: construction of a new dwelling house, detached garage, site entrance, waste water treatment system percolation area and all associated site works	Residential dwelling	No	1	Knocknagorna , Athea , Co. Limerick	APPLICATION FINALISED	EXTENSION OF DURATION	CONDITIONAL	13/02/2020				27.15	Y	26.97	18.48	
Limerick County Council	211569	amendments to the granted planning application reference 14/955 and the subsequent grant of extension of time, reference 19/7032. The amendments consist of changes to the house and garage design and associated site layout	Residential dwelling	No	1	Knocknagorna , Athea , Co. Limerick	APPLICATION FINALISED	PERMISSION	CONDITIONAL	11/01/2022	15/02/2022			27.17	Y	26.99	18.50	
Cork County Council	196329	An extension containing a classroom and an assisted shower room and all associated site works.	Public Infrastructure	No	0	Freemount National School, Knockaneglass East, Freemount, Charleville, Co. Cork	Application Closed	Permission	Conditional Permission	17/12/2019	27/01/2020			16.88		16.45	4.46	
Limerick County Council	191068	construction of an extension with attic accommodation to the existing dwelling house, a packaged wastewater treatment system and all associated services	Residential dwelling	No	0	Ballyhahill Townland , Ballyhahill , Co. Limerick.	APPLICATION FINALISED	PERMISSION	CONDITIONAL	13/12/2019	28/01/2020			33.29	Y	33.06	25.73	
Limerick County Council	191081	construction of a new dwelling house, detached garage, site entrance, wastewater treatment system, sand polishing filter and all associated site works	Residential dwelling	No	1	Glenagragara , Glin , Co. Limerick.	APPLICATION FINALISED	PERMISSION	CONDITIONAL	18/12/2019	28/01/2020			31.28	Y	31.12	21.94	
Limerick County Council	191063	a two storey dwelling house, detached domestic garage, new entrance walls, installation of mechanical aeration unit with polishing filter system with all associated site works	Residential dwelling	No	1	Ardvone , Ardagh , Co. Limerick.	APPLICATION FINALISED	PERMISSION	CONDITIONAL	18/12/2019	28/01/2020			26.62	Y	26.27	18.60	
Limerick County Council	19618	a two storey dwelling, detached domestic garage, new entrance walls and mechanical aeration unit and polishing filter system with all associated works	Residential dwelling	No	1	Dromroe , Tournafulla , Co. Limerick.	APPLICATION FINALISED	PERMISSION	CONDITIONAL	17/12/2019	28/01/2020			12.40	Y	12.06	4.68	
Limerick County Council	19876	the change of use of part of the ground floor of the existing building from warehouse storage to offices, meeting rooms, gym, locker rooms, shower room, comms room, plant room including elevational alteration and all ancillary site works	Commercial	No	0	Ballylahiff , Newcastle West , Co. Limerick.	APPLICATION FINALISED	PERMISSION	CONDITIONAL	13/12/2019	28/01/2020			24.39	Y	24.03	16.34	
Kerry County Council	191105	ERECT A SINGLE STOREY EXTENSION TO THE FRONT OF THEIR DWELLING HOUSE CONSISTING OF A KITCHEN AND DINING AREA WITH AN ENTRANCE HALL AND A STUDY ROOM ALSO TO DEMOLISH FLAT ROOF AREA TO THE REAR OF SAME WITH ALTERATIONS TO EXISTING HOUSE ALL ON THEIR SITE	Residential dwelling	No	0	POULNAHAHA , ENNISMORE , LISTOWEL	APPLICATION FINALISED	PERMISSION	CONDITIONAL	18/12/2019	29/01/2020			34.59	Y	34.49	21.48	
Limerick County Council	19335	demolition of two existing cubicle houses and a calving house, construction of a new cubicle house with calving pens & slatted tank and all associated site works. This development is within the curtilage of a protected structure	Agriculture	No	0	Woodfield , Dromcolliher , Co. Limerick.	APPLICATION FINALISED	PERMISSION	CONDITIONAL	19/12/2019	30/01/2020			17.21		16.76	7.82	
Limerick County Council	191088	construction of a single storey dwelling, serviced by a mechanical treatment unit & polishing filter, a domestic garage, with all associated site works	Residential dwelling	No	1	Tooraree Lower , Glin , Co. Limerick.	APPLICATION FINALISED	PERMISSION	CONDITIONAL	19/12/2019	30/01/2020			32.36	Y	32.16	24.04	
Limerick County Council	191089	construction of a single storey dwelling, serviced by a mechanical treatment unit & polishing filter, a domestic garage, with all associated site works. Protected Structure no. 727 is located within the site enclosure	Residential dwelling	No	1	Tooraree Lower , Glin , Co. Limerick.	APPLICATION FINALISED	PERMISSION	CONDITIONAL	19/12/2019	30/01/2020			32.45	Y	32.25	24.18	
Limerick County Council	19928	construction of a poultry house, soiled water storage tank, machinery store and carry out all associated ancillary site works	Agriculture	No	0	Gortroe/Dromindeel , Newcastle West , Co. Limerick.	APPLICATION FINALISED	PERMISSION	CONDITIONAL	02/01/2020	06/02/2020			22.68		22.25	14.35	
Limerick County Council	19754	a dwelling house, entrance, domestic wastewater treatment system and all ancillary site works	Residential dwelling	No	1	Cloonyclohassy , Shanagolden , Co. Limerick.	APPLICATION FINALISED	PERMISSION	CONDITIONAL	09/01/2020	12/02/2020			35.04	Y	34.76	27.46	
Kerry County Council	191143	CONSTRUCT A SINGLE STOREY DWELLING HOUSE, DOMESTIC GARAGE, TREATMENT UNIT AND SOIL POLISHING FILTER UNIT AND ALL SITE DEVELOPMENT WORKS	Residential dwelling	No	1	SHINNAGH , RATHMORE , CO KERRY	APPLICATION FINALISED	PERMISSION	CONDITIONAL	10/01/2020	13/02/2020			19.29		19.19	14.13	
Kerry County Council	191182	(1) DEMOLISH EXISTING STABLES (11) CONSTRUCT A NEW EASY FEED SLATTED UNIT. PROPOSED SLATTED UNIT TO INCORPORATE ASSOCIATED UNDERGROUND SLURRY STORAGE TANK WITH 2 EXTERNAL AGITATION POINTS, CRUSH, PEN AND EXTERNAL ANCILLARY CONCRETE WITH ALL ASSOCIATED SITE WORKS	Agriculture	No	0	ANNAGHILYMORE , HEADFORD , KILLARNEY	APPLICATION FINALISED	PERMISSION	CONDITIONAL	10/01/2020	13/02/2020			21.51		21.39	10.91	
Kerry County Council	19924	CONSTRUCT A TWO STOREY 72 BED NURSING HOME, TOGETHER WITH SERVICES BLOCK INCLUDING PLANT ROOM, ELECTRICAL SWITCH ROOM, WASTE HOLD AND OXYGEN STORE, CONSTRUCTION OF A SEWAGE HOLDING TANK, ASSOCIATED CAR PARKING AND ALL ASSOCIATED SITE DEVELOPMENT WORKS	Public Infrastructure	Yes	0	FERNDENE , OAKPARK ROAD , KILLEEN	APPLICATION FINALISED	PERMISSION	CONDITIONAL	10/01/2020	13/02/2020			37.02	Y	36.91	15.62	
Cork County Council	196696	To construct a single storey extension to an existing dwellinghouse, a new garage, retention of the entrance and retention of the revised site boundary and all associated site works.	Residential dwelling	No	0	Knawhill, Freemount, Co. Cork,	Application Closed	Permission, Permission for Retention	Conditional Permission	13/01/2020	13/02/2020			20.33		19.90	7.76	
Cork County Council	196356	Permission to (i) Demolish existing open slurry pit and construct in its place a new easy feed slatted livestock unit. Proposed livestock unit to incorporate cubicles and associated underground slurry storage tank with 3 agitation points and ancillary external concrete (ii) Construct a new collecting yard and slatted collecting yard tank (iii) Construct a gravity flow channel and a new roof over existing holding yard. The above development to be carried out with all associated ancillary site works.	Agriculture	No	0	Gooseberryhill, Newmarket, Co. Cork,	Application Closed	Permission	Conditional Permission	13/01/2020	13/02/2020			10.87	Y	10.40	0.00	
Cork County Council	196688	To construct a new dwelling house and domestic garage served by mechanical aeration unit and sand polishing filter.	Residential dwelling	No	1	Coolclogh, Kanturk, Co. Cork,	Application Closed	Permission	Conditional Permission	13/01/2020	14/02/2020			17.19		16.79	4.44	
Cork County Council	194962	(i) Construction of a new two storey pitched roof extension with glazed link to the rear of existing residential care facility to cater for an additional 8 residents (ii) Extension of existing carpark area to provide 8 additional carparking spaces (iii) Installation of new waste water treatment plant to serve the new extension (iv) Decommission of existing waste water treatment percolation area (v) Installation of new raised sand/soil percolation area to serve both the new and existing waste water treatment plants (vi) all associated site works necessary to facilitate the development.	Public Infrastructure	No	0	Meelin, Knockduff Upper, Newmarket, Co. Cork	Application Closed	Permission	Conditional Permission	14/01/2020	14/02/2020			6.65	Y	6.26	0.00	
Cork County Council	196319	To construct a dwellinghouse and all associated site development works including the installation of a septic tank and percolation area, landscaping and the provision of a new site entrance and all associated site works	Residential dwelling	No	1	Shronebeha, Banteer, Co. Cork,	Application Closed	Permission	Conditional Permission	13/01/2020	14/02/2020			21.86		21.47	8.30	
Kerry County Council	191149	(A) DEMOLISH 8 BEDROOM BLOCK (B) CONSTRUCT A 10 BEDROOM BLOCK WITH STAFF FACILITIES, DAY ROOM, SERVICES AND ASSOCIATED SITE WORKS	Public Infrastructure	No	0	CLOONALOUR , TRALEE , CO KERRY	APPLICATION FINALISED	PERMISSION	CONDITIONAL	14/01/2020	17/02/2020			37.42	Y	37.31	15.84	
Limerick County Council	197024	Extension of Permission for Planning Ref. 14/941: the construction of dwelling house, front boundary walls, entrance, together with all associated site works	Residential dwelling	No	1	Knockane , Newcastle West , Co. Limerick.	APPLICATION FINALISED	EXTENSION OF DURATION	CONDITIONAL	18/12/2019				21.44	Y	21.05	13.28	
Cork County Council	194070	The construction of 14 no. two storey semi-detached dwellinghouses, a new vehicular entrance from the Claragh Road and all ancillary site development works. A Natura Impact Statement (NIS) will be submitted to the Planning Authority with the application.	Residential dwelling	Yes	14	Claragh Road, Mountleader, Millstreet, Co. Cork	Application Closed	Permission	Conditional Permission	17/01/2020	17/02/2020			21.31		21.12	14.17	
Cork County Council	195980	Build slatted cubicle house and demolish cubicle house	Agriculture	No	0	Garraunawarrig Lower, Newmarket, Co. Cork,	Application Closed	Permission	Conditional Permission	15/01/2020	17/02/2020			12.53		12.08	0.00	
Cork County Council	196514	To construct a dwellinghouse	Residential dwelling	No	1	Ardaprior, Lisgriffin, Mallow, Co. Cork	Application Closed	Permission	Conditional Permission	17/01/2020	17/02/2020			24.71		24.19	10.31	
Limerick County Council	19905	a domestic garage at rear of existing house and connections to all existing services	Residential dwelling	No	0	Moig Cottage , Moig , Shanagolden Co. Limerick.	APPLICATION FINALISED	PERMISSION	CONDITIONAL	14/01/2020	18/02/2020			32.94	Y	32.65	25.26	
Kerry County Council	191167	(A) CONSTRUCT A DWELLING HOUSE, (B) CONNECT TO MAIN SEWER AND (C) FRONT BOUNDARY WALL, WINGWALLS AND ALL ASSOCIATED SITE WORKS	Residential dwelling	No	1	COLLEGE ROAD , BAWNLUSKAHA , CASTLEISLAND	APPLICATION FINALISED	PERMISSION	CONDITIONAL	17/01/2020	20/02/2020			21.42	Y	21.30	0.01	
Kerry County Council	191164	(A) CONSTRUCT A PORCH TO THE FRONT OF EXISTING DWELLING AND (B) CARRY OUT ELEVATIONAL CHANGES TO THE FRONT OF THE SAME EXISTING DWELLING ALL	Residential dwelling	No	0	LISSANEARLA WEST , ABBEYDORNEY , TRALEE	APPLICATION FINALISED	PERMISSION	CONDITIONAL	17/01/2020	20/02/2020			36.88	Y	36.77	16.82	
Kerry County Council	191161	DEMOLITION OF A CATTLE HOUSE AND CONSTRUCTION OF A MILKING PARLOUR COMPLEX AND CALVING/CALF HOUSE	Agriculture	No	0	DERRINDAFF , DUAGH , CO KERRY	APPLICATION FINALISED	PERMISSION	CONDITIONAL	17/01/2020	20/02/2020			27.41	Y	27.31	15.16	
Kerry County Council	191034	CONSTRUCT A NEW DWELLING HOUSE AND DOMESTIC GARAGE, SERVED BY A MECHANICAL AERATION UNIT AND SAND POLISHING FILTER	Residential dwelling	No	1	BALLYCONNELL , KILFLYNN , CO KERRY	APPLICATION FINALISED	PERMISSION	CONDITIONAL	21/01/2020	24/02/2020			34.70	Y	34.60	16.45	
Cork County Council	196429	Construct a two storey extension to the side of existing dwellinghouse and change the existing front door	Residential dwelling	No	0	No. 3 Ard na Si, Banteer, Co. Cork,	Application Closed	Permission	Conditional Permission	22/01/2020	24/02/2020			20.27		19.85	5.04	
Cork County Council	196767	To build 1 dairy unit.	Agriculture	No	0	Cloghboola, Kilbrin, Kanturk, Co. Cork	Application Closed	Permission	Conditional Permission	22/01/2020	24/02/2020			18.70		18.18	4.58	
Limerick County Council	19488	a dwelling house, with front entrance gate to site from public road, packaged wastewater treatment system and polishing filter and connection to all existing services	Residential dwelling	No	1	Ministersland , Ardagh , Co. Limerick.	APPLICATION FINALISED	PERMISSION	CONDITIONAL	22/01/2020	25/02/2020			27.54	Y	27.17	19.45	
Limerick County Council	191133	(a) construction of a traditional style storey and a half dwelling house incorporating part of the existing family dwelling house, the remainder being utilised as a granny flat with elevational changes to existing dwelling, (b) demolish partly constructed rear extension to the existing dwelling, (c) construct new detached domestic garage, (d) decommissioning existing septic tank system and the installation of a new mechanical aeration unit with polishing filter and all associated site works	Residential dwelling	No	1	Dromtrasna Collins , Abbeyfeale , Co. Limerick.	APPLICATION FINALISED	PERMISSION	CONDITIONAL	21/01/2020	25/02/2020			15.60	Y	15.47	5.14	
Limerick County Council	19454	a community park and playground and associated parking	Public Infrastructure	No	0	Feenagh Village , Co. Limerick.	APPLICATION FINALISED	PERMISSION	CONDITIONAL	22/01/2020	25/02/2020			22.66		22.20	14.07	

Planning Authority	Application Number	Development Description	Development Category	Large-scale Development	Number of Residential Units	Development Address	Application Status	Application Type	Decision	Decision Date	Grant Date	Appeal Reference Number	Appeal Decision	Distance to Turbine (km)	Within SPA + 5km Buffer	Distance to Proposed Lifetime Extension EIAR Site Boundary (km)	Distance to Proposed Lifetime Extension and Proposed Offsetting Lands Hydro Buffer (km)	Within Proposed Offsetting Lands
Kerry County Council	191037	(A) DEMOLISH EXISTING ON SITE DWELLING (B) CONSTRUCT A SINGLE STOREY REPLACEMENT DWELLING, SERVICED BY A MECHANICAL TREATMENT UNIT, INTERMITTENT FILTER AND POLISHING FILTER (C) CONSTRUCT ALL ASSOCIATED SITE WORKS (D) INCLUDE FOR THE CREATION OF A NEW VEHICULAR ACCESS	Residential dwelling	No	1	BALLYNABRENNAGH LOWER , ALDERWOOD ROAD , TRALEE	APPLICATION FINALISED	PERMISSION	CONDITIONAL	23/01/2020	26/02/2020			35.35	Y	35.25	14.82	
Limerick County Council	191030	demolition of existing derelict bungalow and domestic garage and to build a new bungalow and domestic garage, front entrance gate and wall and connections to all existing services	Residential dwelling	No	1	Bothar-Bui , Newcastle West , Co. Limerick.	APPLICATION FINALISED	PERMISSION	CONDITIONAL	23/01/2020	26/02/2020			21.70	Y	21.31	13.54	
Kerry County Council	191100	FOR THE DEVELOPMENT OF A TWO STOREY EXTENSION TO THE REAR OF AN EXISTING TWO STOREY DWELLING, A PORCH TO THE FRONT OF THE PROPERTY AND A WASTE WATER TREATMENT UNIT WITH A SAND POLISHING FILTER AND ALL ASSOCIATED SITE WORKS	Residential dwelling	No	1	NO. 7 COLLIS WOOD , OAK PARK , TRALEE	APPLICATION FINALISED	PERMISSION	CONDITIONAL	24/01/2020	27/02/2020			36.91	Y	36.80	15.65	
Limerick County Council	191153	change of design of dwelling house as constructed from that previously granted under planning ref. 11/932 and all associated site works	Residential dwelling	No	1	Killeedy South , Ballagh , Co. Limerick.	APPLICATION FINALISED	RETENTION	CONDITIONAL	24/01/2020	27/02/2020			14.60	Y	14.15	6.22	
Limerick County Council	19721	renovating and extending existing dwelling house, convert existing garage attached to dwelling house into utility and study area, erect new detached garage/domestic storage and carry out all ancillary site works	Residential dwelling	No	0	Gortroe , Newcastle west , Co Limerick	APPLICATION FINALISED	PERMISSION	CONDITIONAL	24/01/2020	27/02/2020			23.17		22.75	14.88	
Limerick County Council	19542	construction of a dwelling house, upgrade existing agricultural entrance for vehicular access, septic tank, puraflo peat biofilter with gravel distribution area and carry out all associated site works	Residential dwelling	No	1	Moanroe More , Newcastle West , Co. Limerick.	APPLICATION FINALISED	PERMISSION	CONDITIONAL	24/01/2020	27/02/2020			17.14	Y	16.68	8.84	
Limerick County Council	191152	construction of an agricultural entrance and all associated site works	Agriculture	No	0	The Commons , Ardagh , Co. Limerick.	APPLICATION FINALISED	PERMISSION	CONDITIONAL	24/01/2020	27/02/2020			26.62	Y	26.29	18.75	
Kerry County Council	19668	(A) DEMOLISH EXISTING SUBSTANDARD COTTAGE (B) CONSTRUCT NEW REPLACEMENT DWELLING HOUSE WITH DETACHED DOMESTIC GARAGE, MECHANICAL AERATION UNIT AND SOIL POLISHING FILTER SYSTEM (C) UPGRADE EXISTING ACCESS AND CONSTRUCT NEW ENTRANCE WALLS WITH ALL ASSOCIATED SITE WORKS	Residential dwelling	No	1	CRAGGANE , DUAGH , CO LIMERICK	APPLICATION FINALISED	PERMISSION	CONDITIONAL	28/01/2020	02/03/2020			21.51	Y	21.38	9.61	
Kerry County Council	19717	CONSTRUCT A 2 STOREY DWELLING HOUSE, SHED, PROPRIETARY WASTE WATER TREATMENT SYSTEM AND PERCOLATION AREA AND ALL ANCILLARY SITE WORKS	Residential dwelling	No	1	LACKABEG , ABBEYDORNEY , CO.KERRY	APPLICATION FINALISED	PERMISSION	REFUSED	12/11/2019	03/03/2020	306139-19	CONDITIONAL	37.46	Y	37.36	18.01	
Kerry County Council	191202	INSTALL 24 NO. SOLAR PV PANELS (TWO ROWS OF TWELVE) ON EXISTING ROOF	Energy Industry	No	0	LYRACRUMPANE , LISTOWEL , CO KERRY	APPLICATION FINALISED	PERMISSION	CONDITIONAL	29/01/2020	03/03/2020			26.13	Y	26.04	11.88	
Limerick County Council	191004	filling proposed land with suitable material to the proposed levels and all associated site works	Miscellaneous	No	0	Mountplummer , Broadford , Co. Limerick.	APPLICATION FINALISED	PERMISSION	CONDITIONAL	28/01/2020	03/03/2020			10.79	Y	10.33	4.27	
Limerick County Council	19497	a broiler breeder house	Agriculture	No	0	Raheenagh , Ballagh , Co. Limerick.	APPLICATION FINALISED	PERMISSION	CONDITIONAL	30/01/2020	04/03/2020			14.68	Y	14.22	6.38	
Limerick County Council	191189	(a) the change of use from former Fruit and Veg shop unit, to the current use of sale and display of Motor Vehicles, (b) retention of site security fencing to the perimeter of the site, entrance gate, (c) conversion of the former shop area to car valet area, office, store and WC and all ancillary site works	Commercial	No	0	Clooncyscrehane & Rathnanane , Newcastle West , Co. Limerick.	APPLICATION FINALISED	RETENTION	CONDITIONAL	31/01/2020	05/03/2020			22.07		21.67	13.83	
Limerick County Council	19994	a two-storey extension to rear of a dwelling house, matching finishes and all ancillary site works	Residential dwelling	No	0	116 Carrig Desmond , Newcastle West , Co. Limerick.	APPLICATION FINALISED	PERMISSION	CONDITIONAL	31/01/2020	05/03/2020			22.40	Y	22.03	14.32	
Limerick County Council	191186	a domestic house with detached domestic garage, front boundary entrance walls, installation of a new mechanical aeration unit with polishing filter system and all associated site works	Residential dwelling	No	1	Ballyshane , Monagea , Co. Limerick.	APPLICATION FINALISED	PERMISSION	CONDITIONAL	31/01/2020	05/03/2020			19.24	Y	18.88	11.21	
Kerry County Council	191223	CONSTRUCT A BELLMOUTH FOREST ROAD ENTRANCE, FOR TRUCKS TO ACCESS FORESTRY PLANTATIONS AND ASSOCIATED SITE WORKS	Extractive Industry	No	0	KNOCKARDTRY , CASTLEISLAND , CO KERRY	APPLICATION FINALISED	PERMISSION	CONDITIONAL	04/02/2020	09/03/2020			18.03	Y	17.91	0.43	
Kerry County Council	191230	(1) EXTEND A CUBICLE HOUSE, (2) CONSTRUCT A MILKING COMPLEX, (3) CONSTRUCT A CALF HOUSE AND (4) EXTEND AN UNDERGROUND SLURRY TANK ON THEIR FARM	Agriculture	No	0	KILCUSNIN , CASTLEISLAND , CO KERRY	APPLICATION FINALISED	PERMISSION	CONDITIONAL	05/02/2020	10/03/2020			17.91	Y	17.79	0.00	
Kerry County Council	19695	(A) CONSTRUCT AN EXTENSION TO AN EXISTING DWELLING HOUSE, (B) ELEVATION ALTERATIONS TO EXISTING DWELLING HOUSE, AND ALL SITE DEVELOPMENT WORKS	Residential dwelling	No	1	DROMULTAN , CURROW , KILLARNEY	APPLICATION FINALISED	PERMISSION	CONDITIONAL	05/02/2020	10/03/2020			22.14	Y	22.02	1.86	
Kerry County Council	19900	(A) DEMOLITION OF EXISTING DETACHED DOMESTIC SHED, (B) CONSTRUCTION OF SINGLE STOREY EXTENSION TO SIDE (SOUTH WEST) AND REAR (NORTH WEST), (C) ALTERATIONS TO WINDOW AND DOOR OPES TO FRONT (SOUTH EAST) ELEVATION, (D) ALTERATIONS TO EXISTING FIRST FLOOR DORMER TO FRONT (SOUTH EAST) ELEVATION, (E) NEW ON SITE WASTE WATER TREATMENT SYSTEM AND (F) ALL ANCILLARY SITE WORKS AT SITE	Residential dwelling	No	1	KNOCKUNDERVAUL , DUAGH , LISTOWEL	APPLICATION FINALISED	PERMISSION	CONDITIONAL	05/02/2020	10/03/2020			24.54	Y	24.44	12.33	
Limerick County Council	197027	Extension of Permission for Planning Ref. 14/967: the construction of a bungalow type dwelling house, garage, waste water treatment system & percolation area, entrance and all associated site works	Residential dwelling	No	1	Dunmoylan , Shanagolden , Co. Limerick.	APPLICATION FINALISED	EXTENSION OF DURATION	CONDITIONAL	28/01/2020				33.29	Y	32.98	25.50	
Limerick County Council	191198	construction of a new dwelling house, detached garage, site entrance, waste water treatment system, percolation area and all associated site works	Residential dwelling	No	1	Kilbradran , Shanagolden , Co. Limerick.	APPLICATION FINALISED	PERMISSION	CONDITIONAL	05/02/2020	10/03/2020			32.93	Y	32.55	24.78	
Limerick County Council	191199	an existing garage and all associated site works	Residential dwelling	No	0	Templeathea , Athea , Co. Limerick.	APPLICATION FINALISED	RETENTION	CONDITIONAL	05/02/2020	10/03/2020			24.57	Y	24.41	15.88	
Limerick County Council	191239	and completion of a domestic garage to the rear of the house	Residential dwelling	No	0	46 Woodfield Grove , Newcastle West , Co. Limerick.	APPLICATION FINALISED	RETENTION	CONDITIONAL	04/02/2020	10/03/2020			21.34		20.93	13.09	
Limerick County Council	19665	construction of a single storey extension to the existing Jasmine ward in St. Ita's Hospital, a Protected Structure (RPS 1446 also recorded on the National inventory of Architectural Heritage Ref. No. 21837019) including bedrooms, family room, kitchen, dining room and roof plant area, all with associated site works , gas store and car parking	Public Infrastructure	No	0	Station Road , Gortboy , Newcastle West Co. Limerick.	APPLICATION FINALISED	PERMISSION	CONDITIONAL	07/02/2020	12/03/2020			22.68	Y	22.29	14.50	
Limerick County Council	191204	(a) construction of a dwelling served by a wastewater treatment system and polishing filter and (b) Permission for the construction of a garage incorporated into the dwelling design along with ancillary works. Outline Planning Permission Ref. No. 19/483	Residential dwelling	No	1	Derreen , Athea , Co. Limerick.	APPLICATION FINALISED	PERMISSION CONSEQUENT	CONDITIONAL	06/02/2020	12/03/2020			26.98	Y	26.85	17.22	
Limerick County Council	191228	proposed porch to front of house with wheelchair ramp to same and connections to all existing services	Residential dwelling	No	0	10 Bishops Court , Newcastle West , Co. Limerick.	APPLICATION FINALISED	PERMISSION	CONDITIONAL	06/02/2020	12/03/2020			22.52	Y	22.14	14.37	
Limerick County Council	191224	the existing 24m high lattice mast together with antenna and dishes and ground based equipment all enclosed within security fencing	Public Infrastructure	No	0	Ballymurragh East , Newcastle West , Co. Limerick.	APPLICATION FINALISED	RETENTION	CONDITIONAL	06/02/2020	12/03/2020			17.35	Y	17.10	10.03	
Limerick County Council	191227	construction of a detached steel-framed garage and carry out all associated site works	Residential dwelling	No	0	Dooally , Newcastle West , Co. Limerick.	APPLICATION FINALISED	PERMISSION	CONDITIONAL	06/02/2020	12/03/2020			23.24	Y	22.90	15.32	
Kerry County Council	211405	ERECT A DWELLING HOUSE WITH AN EFFLUENT TREATMENT SYSTEM AND PERCOLATION AREA AND CARRYING OUT ASSOCIATED SITE WORKS AND SERVICES	Residential dwelling	No	1	ROCKFIELD , BALLYMACELLIGOTT , TRALEE	APPLICATION FINALISED	OUTLINE PERMISSION	CONDITIONAL	09/02/2022	15/03/2022			29.01	Y	28.90	6.79	
Limerick County Council	211580	construction of a dwelling, garage, entrance, effluent treatment system and all associated site works	Residential dwelling	No	1	Rathfredagh , Castlemahon , Co. Limerick	APPLICATION FINALISED	OUTLINE PERMISSION	CONDITIONAL	09/02/2022	15/03/2022			23.77		23.32	15.45	
Limerick County Council	211742	the construction of a detached dwelling with vehicular access from public road and serves by a proprietary waste water treatment unit and soil polishing filter along with all necessary connections to adjacent utilities and ancillary site works	Residential dwelling	No	1	Knockaunnagun , Carrigkerry , Co. Limerick	APPLICATION FINALISED	OUTLINE PERMISSION	CONDITIONAL	10/02/2022	16/03/2022			26.57	Y	26.33	19.24	
Limerick County Council	191064	the construction of a new two storey dwelling house, a domestic garage, a waste-water treatment system, a new site entrance and all ancillary site works	Residential dwelling	No	1	Camas , Newcastle West , Co. Limerick.	APPLICATION FINALISED	PERMISSION	CONDITIONAL	13/02/2020	18/03/2020			17.43	Y	17.01	9.15	
Limerick County Council	191238	the construction of a new 246sq.m two-storey dwelling house to replace the existing dwelling and outbuildings. Works to include demolition of existing structures, provision of a new wastewater treatment plant, widening of existing entrance to provide sightlines and all ancillary drainage, site works and external landscaping	Residential dwelling	No	1	Doonskerdeen , Foynes , Co. Limerick.	APPLICATION FINALISED	PERMISSION	CONDITIONAL	11/02/2020	18/03/2020			37.59	Y	37.32	30.03	
Limerick County Council	191246	construction of a single storey split level domestic house with detached domestic garage, front boundary entrance walls, installation of a new mechanical aeration unit with sand polishing filter system and all associated site works	Residential dwelling	No	1	Dromtrasna North , Abbeyfeale , Co. Limerick.	APPLICATION FINALISED	PERMISSION	CONDITIONAL	14/02/2020	19/03/2020			14.16	Y	14.03	4.25	
Kerry County Council	191040	(A) DEMOLISH PART OF THE EXISTING DWELLING HOUSE TO THE NORTHERN SIDE (B) CONSTRUCT A NEW REAR EXTENSION ONTO THE EXISTING DWELLING (C) ELEVATION CHANGES AND INTERNAL ALTERATIONS TO EXISTING HOUSE (D) INSTALL A NEW WASTEWATER TREATMENT SYSTEM AND POLISHING FILTER AND ALL ASSOCIATED SITE WORKS	Residential dwelling	No	1	DERRINDAFF , DUAGH , CO KERRY	APPLICATION FINALISED	PERMISSION	CONDITIONAL	14/02/2020	20/03/2020			26.78	Y	26.69	14.54	
Kerry County Council	191278	CONSTRUCT AN EXTENSION TO SIDE ELEVATION OF EXISTING DWELLING HOUSE	Residential dwelling	No	1	KNOCKBRACK , KNOCKNAGOSHEL , CO KERRY	APPLICATION FINALISED	PERMISSION	CONDITIONAL	17/02/2020	23/03/2020			16.72	Y	16.63	3.88	
Cork County Council	197032	Construction of an agricultural livestock shed with underground slatted slurry storage tank and all associated siteworks	Agriculture	No	0	Ballynoe, Kilbrin, Mallow, Co. Cork	Application Closed	Permission	Conditional Permission	18/02/2020	23/03/2020			19.28		18.76	3.91	
Cork County Council	197010	1) Demolition of existing single storey and two storey rear extensions 2) Construction of a two storey extension to the rear of the existing dwellinghouse, 3) elevational alteration to front facade and all other associated site works.	Residential dwelling	No	0	High Street, Newmarket, Co. Cork,	Application Closed	Permission	Conditional Permission	20/02/2020	23/03/2020			9.50	Y	9.02	0.00	
Cork County Council	196309	The development of a new potable water pumphouse. The development will compromise the construction of a new single storey potable water pumphouse. The pumphouse will contain pumping, chemical dosing and welfare facilities. The works will also compromise the construction of a new perimeter, access gate, internal site roadway, and all associated ancillary works and other enabling civil works. A Natura Impact Statement will be submitted to the Planning Authority with the application.	Public Infrastructure	Yes	0	Glenreagh, Kiskeam, Co. Cork,	Application Closed	Permission	Conditional Permission	19/02/2020	23/03/2020			8.12	Y	8.02	3.00	

Planning Authority	Application Number	Development Description	Development Category	Large-scale Development	Number of Residential Units	Development Address	Application Status	Application Type	Decision	Decision Date	Grant Date	Appeal Reference Number	Appeal Decision	Distance to Turbine (km)	Within SPA + 5km Buffer	Distance to Proposed Lifetime Extension EIAR Site Boundary (km)	Distance to Proposed Lifetime Extension and Proposed Offsetting Lands Hydro Buffer (km)	Within Proposed Offsetting Lands
Cork County Council	197055	The construction of a two storey extension (46m2) to the side of their existing dwellinghouse and associated site works	Residential dwelling	No	0	11 The Sycamores, Dún An Óir, Kanturk,	Application Closed	Permission	Conditional Permission	20/02/2020	23/03/2020			16.50		16.03	0.00	
Kerry County Council	21745	CONSTRUCT A NEW DWELLING HOUSE, CONNECTION TO A MECHANICAL TREATMENT UNIT, POLISHING FILTER AND ALL ASSOCIATED SITE WORKS	Residential dwelling	No	1	SCART , GORTATLEA , BALLYMACELLIGOTT	APPLICATION FINALISED	OUTLINE PERMISSION	CONDITIONAL	16/02/2022	24/03/2022			28.25	Y	28.13	5.60	
Limerick County Council	191269	demolition of existing derelict dwelling and the build a new bungalow and domestic garage with front entrance gates & wall with a packaged wastewater treatment system with tertiary treatment unit with discharge of effluent to ground	Residential dwelling	No	1	Meenoline , Templeglantine , Co. Limerick.	APPLICATION FINALISED	PERMISSION	CONDITIONAL	18/02/2020	24/03/2020			16.85	Y	16.65	10.08	
Limerick County Council	191275	a dwelling house, domestic garage, entrance, domestic wastewater treatment system and all ancillary site works. Outline Planning Ref. 19/463	Residential dwelling	No	1	Shanagolden , Co. Limerick.	APPLICATION FINALISED	PERMISSION CONSEQUENT	CONDITIONAL	18/02/2020	24/03/2020			35.02	Y	34.72	27.27	
Limerick County Council	211756	the construction of a dwelling, garage, entrance, effluent treatment system and all associated site works	Residential dwelling	No	1	Dromrahnee , Ardagh , Co. Limerick	APPLICATION FINALISED	OUTLINE PERMISSION	CONDITIONAL	16/02/2022	24/03/2022			25.94	Y	25.57	17.87	
Limerick County Council	211757	the construction of a dwelling, garage, entrance, effluent treatment system and all associated site works	Residential dwelling	No	1	Commons , Ardagh , Co. Limerick	APPLICATION FINALISED	OUTLINE PERMISSION	CONDITIONAL	16/02/2022	24/03/2022			26.14	Y	25.80	18.22	
Kerry County Council	191321	EXTEND EXISTING DWELLING HOUSE AND MAKE ELEVATIONAL CHANGES	Residential dwelling	No	1	SHINNAGH (ARD MHUIRE) , RATHMORE , CO KERRY	APPLICATION FINALISED	PERMISSION	CONDITIONAL	20/02/2020	25/03/2020			18.79		18.70	13.64	
Limerick County Council	191268	a bungalow, domestic garage, entrance and packaged wastewater treatment system and polishing filter with all ancillary site works	Residential dwelling	No	1	Mountmahon , Abbeyfeale East , Co. Limerick.	APPLICATION FINALISED	PERMISSION	CONDITIONAL	20/02/2020	25/03/2020			17.59	Y	17.47	7.11	
Kerry County Council	191302	CONSTRUCT 2 NO. SLATTED CUBICLE HOUSES, COMPLETE WITH ASSOCIATED UNDERGROUND SLURRY TANKS AND ALL ASSOCIATED SITE WORKS	Agriculture	No	0	BALLYHENNESSY , LIXNAW , CO KERRY	APPLICATION FINALISED	PERMISSION	CONDITIONAL	21/02/2020	26/03/2020			34.39	Y	34.29	19.40	
Kerry County Council	191324	CEAD PLEANALA A LORG O CHOMHAIRLE CONTAE CHIARRAI SINEADHIEIS AN SCOIL, CUIGSEOMRA RANGA GINEARAITA, CEITHRE SEOMRA TACAIOCHTA, AGUS SEOMRA FOLCTHA INROCHTANA, AON STOR A THOGAIL I DTEANNTA NA HOIBREACHA SUIOMHE A GHABHANN LEIS (PERMISSION OF SINGLE STOREY EXTENSION TO EXISTING SCHOOL, COMPRISED OF FIVE CLASSROOMS, FOUR RESOURCE ROOMS, ACCESSIBLE TOILET, TOGETHER WITH ANCILLARY CIRCULATION AND ASSOCIATED SITE WORKS)	Public Infrastructure	No	0	AR BHOTHAR CHILLIN , RATH RONAIN , TRA LI	APPLICATION FINALISED	PERMISSION	CONDITIONAL	21/02/2020	26/03/2020			37.67	Y	37.56	16.25	
Kerry County Council	191328	CONSTRUCT AN NEW EASY FEED CATTLE SHED EXTENSION FOR OVERWINTERING COWS, COMPLETE WITH EASY FEED BARRIERS, CUBICLE BEDS AND UNDERGROUND SLURRY STORAGE TANK, INCLUDING ALL ASSOCIATED ANCILLARY CONCRETE AND SITE WORKS. ALL WORK TO BE CARRIED OUT ON HIS FARM	Agriculture	No	0	KNOCKROWER WEST , SCARTAGLEN , CO KERRY	APPLICATION FINALISED	PERMISSION	CONDITIONAL	25/02/2020	30/03/2020			17.59	Y	17.50	3.43	
Kerry County Council	19978	(A) RETAIN AND COMPLETE THE EXTENSION TO THE REAR OF THE EXISTING DWELLING, (B) CONSTRUCT A NEW ROOF,(C) CONSERVATORY TO THE FRONT (D) INSTALL A PROPRIETARY WASTEWATER TREATMENT SYSTEM AND SAND POLISHING FILTER AND TO DECOMMISSION THE EXISTING SEPTIC TANK	Residential dwelling	No	1	LISTOWEL ROAD , DROMTACKER , TRALEE	APPLICATION FINALISED	PERMISSION	CONDITIONAL	25/02/2020	30/03/2020			36.61	Y	36.50	15.44	
Limerick County Council	191162	construction of a one storey dwelling house, detached domestic garage, wastewater treatment system, percolation area, entrance and all ancillary site works	Residential dwelling	No	1	Ballyguiltenane , Glin , Co. Limerick.	APPLICATION FINALISED	PERMISSION	CONDITIONAL	26/02/2020	31/03/2020			32.62	Y	32.44	23.66	
Limerick County Council	204	construction of a dormer style dwelling house, entrance, driveway and all ancillary site works	Residential dwelling	No	1	Knockane , Newcastle West , Co. Limerick.	APPLICATION FINALISED	PERMISSION	CONDITIONAL	26/02/2020	31/03/2020			21.07	Y	20.69	12.96	
Limerick County Council	203	demolition of existing garage, construction of a single storey extension to existing dwelling house and all ancillary site works	Residential dwelling	No	0	Sugarhill , Templeglantine , Co. Limerick.	APPLICATION FINALISED	PERMISSION	CONDITIONAL	25/02/2020	31/03/2020			20.07	Y	19.86	13.12	
Limerick County Council	19583	a dwelling house, mechanical aeration unit and soil polishing filter, entrance and carry out all associated site works	Residential dwelling	No	1	Ahawilk , Feohanagh , Co. Limerick.	APPLICATION FINALISED	PERMISSION	CONDITIONAL	24/02/2020	31/03/2020			17.16	Y	16.71	8.95	
Limerick County Council	197010	Extension of Permission for Planning Ref. No. 14/1030: a dwelling house, entrance, on-site waste water treatment and disposal system	Residential dwelling	No	0	Knocknabooly East , Foynes , Co. Limerick.	APPLICATION FINALISED	EXTENSION OF DURATION	CONDITIONAL	06/06/2019				36.64	Y	36.40	29.24	
Cork County Council	197097	To construct industrial unit including offices & storage/assembly area, car parking, external storage yard, signage, fencing & all associated services & site works.	Industrial	No	0	Site No. 1, Scarteen Business Park, Scarteen Lower, Newmarket, Co. Cork	Application Closed	Permission	Conditional Permission	25/02/2020	23/04/2020			9.55	Y	9.05	0.00	
Limerick County Council	2299	construction of a dwelling house, detached domestic garage, front boundary entrance walls, installation of mechanical aeration unit with polishing filter system with all associated site works	Residential dwelling	No	1	Dromtrasna South , Abbeyfeale , Co. Limerick	APPLICATION FINALISED	OUTLINE PERMISSION	CONDITIONAL	24/03/2022	27/04/2022			12.61	Y	12.48	3.13	
Limerick County Council	19619	construction of a single storey dwelling house, detached garage, entrance, driveway, wastewater treatment unit, polishing filter and all ancillary site works	Residential dwelling	No	1	Meenoline North , Templeglantine , Co. Limerick.	APPLICATION FINALISED	PERMISSION	CONDITIONAL	26/09/2019		305735-19	CONDITIONAL	17.88	Y	17.68	11.06	
Cork County Council	196622	(1) The change of use of the ground floor of existing building from a sports retail store to a public library, (2) alterations to front elevation and (3) all associated site works	Public Infrastructure	No	0	Market Square, Kanturk, Co. Cork,	Application Closed	Permission	Conditional Permission	28/02/2020	11/05/2020			16.94		16.49	0.00	
Cork County Council	195650	(1) Change of use of existing apartment building to commercial office space and reception building, (2) alterations of existing elevations, (3) alteration of internal layouts, (4) construction of a single storey extension to rear of building, (5) construction of a new car park to rear of building (6) demolishing of existing post and panel fence to north of property to allow vehicular flow within existing processing site, (7) construction of one number pedestrian access gate at street side of property and (8) all associated site works.	Commercial	No	0	Bluepool Lower, Kanturk, Co. Cork,	Application Closed	Permission	Conditional Permission	28/02/2020	11/05/2020			17.35		16.89	0.28	
Limerick County Council	207005	Extension of permission for planning reference 14/891	Commercial	No	0	110 & 111 Maiden Street , Newcastle West , Co. Limerick	APPLICATION FINALISED	EXTENSION OF DURATION	CONDITIONAL	24/03/2020				22.18	Y	21.80	14.04	
Limerick County Council	22235	a dwelling house, waste water treatment system, percolation area, site entrance and all associated site works	Residential dwelling	No	1	Dromrahnee , Ardagh , Co. Limerick	APPLICATION FINALISED	OUTLINE PERMISSION	CONDITIONAL	20/04/2022	24/05/2022			26.10	Y	25.74	18.06	
Limerick County Council	19695	a commercial garage as constructed to include change of use from previously permitted domestic use to commercial use	Commercial	No	0	Kilmurry , Feenagh , Co. Limerick.	APPLICATION FINALISED	RETENTION	CONDITIONAL	04/03/2020	02/06/2020			24.73		24.28	15.50	
Limerick County Council	197029	Extension of Permission for Planning Ref. 15/141: the construction of a first floor extension to rear of dwelling consisting of a bedroom and en-suite with connections to all existing services	Residential dwelling	No	0	No. 2 St. Mary's Terrace , Newcastle West , Co. Limerick.	APPLICATION FINALISED	EXTENSION OF DURATION	CONDITIONAL	07/02/2020				22.07	Y	21.67	13.88	
Cork County Council	204029	To construct a new vehicular entrance	Miscellaneous	No	0	The Parochial House, Banteer Village, Banteer, Co. Cork	Application Closed	Permission	Conditional Permission	05/03/2020	02/06/2020			20.63		20.21	5.32	
Cork County Council	196509	The construction of dwelling house, detached domestic garage, the installation of waste water treatment unit and percolation area and all associated site works.	Residential dwelling	No	1	Garrane, Banteer, Co. Cork,	Application Closed	Permission	Conditional Permission	04/03/2020	02/06/2020			20.00		19.61	6.95	
Limerick County Council	191150	construction of a farm machinery store and all ancillary site works	Agriculture	No	0	Ballylin , Ardagh , Co. Limerick.	APPLICATION FINALISED	PERMISSION	CONDITIONAL	05/03/2020	03/06/2020			27.20	Y	26.87	19.34	
Limerick County Council	191165	the construction of a slatted shed, new farm entrance and concrete apron	Agriculture	No	0	Clashganiff , Shanagolden , Co. Limerick.	APPLICATION FINALISED	PERMISSION	CONDITIONAL	05/03/2020	03/06/2020			34.56	Y	34.25	26.78	
Kerry County Council	191233	DEMOLISH AN EXISTING AGRICULTURAL BUILDING AND PLANNING PERMISSION TO CONSTRUCT A NEW TWO STOREY EXTENSION TO THE REAR OF THE EXISTING DWELLING, ELEVATIONAL CHANGES TO THE EXISTING DWELLING, A NEW PROPRIETARY WASTE WATER TREATMENT SYSTEM ALONG WITH ALL ASSOCIATED SITE DEVELOPMENT WORKS	Residential dwelling	No	0	RATHBEG , RATHMORE , CO KERRY	APPLICATION FINALISED	PERMISSION	CONDITIONAL	06/03/2020	04/06/2020			20.91		20.81	15.79	
Limerick County Council	2048	a dwelling house together with entrance, drive and associated site works (Reference No. of Outline Permission 18/528)	Residential dwelling	No	1	Cloonyscrehane , Newcastle West , Co. Limerick	APPLICATION FINALISED	PERMISSION CONSEQUENT	CONDITIONAL	06/03/2020	04/06/2020			21.66		21.25	13.39	
Kerry County Council	19992	(A) DEMOLISH AN EXISTING TWO STOREY DWELLING HOUSE ALONG WITH ANOTHER PARTLY DEMOUSHED DWELLING AND SHEDS/OUTBUILDINGS, (B) CONSTRUCT TWO NO. TWO STOREY SEMI-DETACHED DWELLINGS WITH CONNECTIONS TO THE SEWER AND WATER AND (C) ALL ASSOCIATED SITE WORKS AT CREAMERY ROAD	Residential dwelling	No	2	BROSNA WEST , TRALEE	APPLICATION FINALISED	PERMISSION	CONDITIONAL	11/03/2020	08/06/2020			11.00	Y	10.91	0.00	
Kerry County Council	19957	CONSTRUCT 2 NO. SEMI DETACHED HOUSES, AND ALL ASSOCIATED SITE WORKS	Residential dwelling	No	2	LISTOWEL (BRIDGE ROAD) , CO KERRY	APPLICATION FINALISED	PERMISSION	CONDITIONAL	12/03/2020	09/06/2020			31.39	Y	31.30	19.16	
Limerick County Council	19540	construction of an extension to the gable of the existing dwelling consisting of a study and entrance lobby together with associated site works	Residential dwelling	No	0	Rose Cottage , The Demense , Shanagolden Co. Limerick.	APPLICATION FINALISED	PERMISSION	CONDITIONAL	10/03/2020	09/06/2020			36.02	Y	35.74	28.37	
Limerick County Council	191231	construction of cubicles shed with slatted tanks and all associated site works. Demolition of (i) 2 loose shed and (ii) part of silage pit base is also required	Agriculture	No	0	Ballymongaun , Dromcollogher , Co. Limerick.	APPLICATION FINALISED	PERMISSION	CONDITIONAL	10/03/2020	09/06/2020			20.37		19.91	11.06	
Cork County Council	196848	The demolition of cubicle shed and outhouse, construction of cattle shed to include slatted slurry storage and all associated site works.	Agriculture	No	0	Lissaniska, Cullen, Mallow, Co. Cork	Application Closed	Permission	Conditional Permission	10/03/2020	09/06/2020			16.37		16.23	9.81	
Limerick County Council	2058	the construction of a calf house, calving pens, slatted tank, manure pit, silage slab, and concrete aprons	Agriculture	No	0	Lisbane , Shanagolden , Co. Limerick	APPLICATION FINALISED	PERMISSION	CONDITIONAL	13/03/2020	10/06/2020			33.23	Y	32.89	25.28	
Limerick County Council	2061	the conversion of existing farm sheds into slatted shed, straw bedded area, feeding passages, cattle handling unit and concrete apron	Agriculture	No	0	Callahow , Dromcollogher , Co. Limerick	APPLICATION FINALISED	PERMISSION	CONDITIONAL	13/03/2020	10/06/2020			20.21		19.75	11.80	
Limerick County Council	191180	construction of 2 no. single storey extension to existing dwelling house, domestic garage and all ancillary site works	Residential dwelling	No	0	Duncaha , Shanagolden , Co. Limerick.	APPLICATION FINALISED	PERMISSION	CONDITIONAL	13/03/2020	10/06/2020			32.22	Y	31.91	24.47	

Planning Authority	Application Number	Development Description	Development Category	Large-scale Development	Number of Residential Units	Development Address	Application Status	Application Type	Decision	Decision Date	Grant Date	Appeal Reference Number	Appeal Decision	Distance to Turbine (km)	Within SPA + 5km Buffer	Distance to Proposed Lifetime Extension EIAR Site Boundary (km)	Distance to Proposed Lifetime Extension and Proposed Offsetting Lands Hydro Buffer (km)	Within Proposed Offsetting Lands
Limerick County Council	2060	a dwelling house, domestic garage, entrance, domestic wastewater treatment system & all ancillary site works	Residential dwelling	No	1	Knocktoosh , Broadford , Co. Limerick	APPLICATION FINALISED	PERMISSION	CONDITIONAL	13/03/2020	10/06/2020			10.94	Y	10.50	2.41	
Limerick County Council	2050	the construction of a silage slab, slatted shed, cubicle house and slurry channel	Agriculture	No	0	Gortnaclohy , Ballagh , Co. Limerick	APPLICATION FINALISED	PERMISSION	CONDITIONAL	13/03/2020	10/06/2020			11.88	Y	11.45	3.54	
Limerick County Council	19864	(a) construction of part single storey, part storey and a half extension to side (east) of existing house, (b) construction of single storey extension to side (west) and rear of existing house to create an independent living unit, (c) alterations to window and door opes to existing house throughout, (d) demolition of existing chimney stack to existing house and (e) all ancillary works	Residential dwelling	No	0	Carrowbane More , Loughill , Co. Limerick.	APPLICATION FINALISED	PERMISSION	CONDITIONAL	13/03/2020	10/06/2020			37.04	Y	36.81	29.33	
Kerry County Council	2049	DEMOLISH A CATTLE HOUSE AND CONSTRUCT A ROOFED COMPLEX INCLUDING (1) A SLATTED SLURRY TANK ADJACENT TO MILKING PARLOUR (2) CATTLE CRUSH (3)A CALF HOUSE COMPLETE WITH ALL ASSOCIATED SITE WORKS	Agriculture	No	0	TOOR , DUAGH , LISTOWEL	APPLICATION FINALISED	PERMISSION	CONDITIONAL	16/03/2020	12/06/2020			24.15	Y	24.06	11.91	
Kerry County Council	2053	CREATE 2 SEPARATE SITE ENTRANCES TO FACILITATE THE DEVELOPMENT OF FORESTRY BELLMOUTHS EITHER SIDE OF L1024 PUBLIC ROAD	Extractive Industry	No	0	KNOCKNACROHY , ABBEYFEALE , CO KERRY	APPLICATION FINALISED	PERMISSION	CONDITIONAL	16/03/2020	12/06/2020			20.83	Y	20.73	8.64	
Cork County Council	196465	To construct a two storey dwellinghouse, domestic garage, septic tank and percolation area and all site development works	Residential dwelling	No	1	Knockanroe, Rathcoole, Mallow, Co. Cork	Application Closed	Permission	Conditional Permission	16/03/2020	15/06/2020			21.63		21.30	10.98	
Kerry County Council	191318	CONSTRUCT A DWELLING HOUSE AND GARAGE SERVED BY A SEPTIC TANK AND PERCOLATION AREA	Residential dwelling	No	1	SHRONE MORE , RATHMORE , CO KERRY	APPLICATION FINALISED	PERMISSION	CONDITIONAL	19/03/2020	16/06/2020			23.43		23.34	18.28	
Kerry County Council	19758	FOR THE CONSTRUCTION OF A TWO / THREE STOREY STEM BUILDING, INCLUDING PROVISION FOR MACHINERY WORKSHOPS AND HALLS. THE DEVELOPMENT WILL CONSIST OF: (I) A TWO / THREE STOREY BUILDING WITH A MAXIMUM GROSS FLOOR AREA OF 9.097 SQM WITH SCREENED PLANT SET BACK AT ROOF LEVEL, (II) PROVISION OF AN ENGINEERING AND AGRI-TECH YARD TO THE REAR OF THE BUILDING WITH A DEDICATED ACCESS ROAD, (IV) PEDESTRIAN CONNECTIVITY TO THE BUSINESS / IT BUILDING THE NORTH EAST, (V) ENTRANCE ARRIVAL PLAZA AND ASSOCIATED LANDSCAPING, (VI) TEMPORARY CONSTRUCTION SIGNAGE AND (VII) ALL ASSOCIATED SITE WORKS INCLUDING THE CONSTRUCTION OF TWO SEWAGE HOLDING TANKS	Public Infrastructure	No	1	TRALEE INSTITUTE OF TECHNOLOGY , NORTH CAMPUS , DROMTHACKER ROAD	APPLICATION FINALISED	PERMISSION	CONDITIONAL	20/03/2020	17/06/2020			36.38	Y	36.27	15.11	
Kerry County Council	2085	BUILD A PRIVATE GARAGE AT REAR OF EXISTING DWELLING	Residential dwelling	No	0	SCART , GORTATLEA , TRALEE	APPLICATION FINALISED	PERMISSION	CONDITIONAL	20/03/2020	17/06/2020			28.19	Y	28.08	5.61	
Cork County Council	204122	The construction of two new gable end walls to the existing PVC sorting yard canopy, as previously granted under planning reference 185972. This will enclose the PVC sorting area creating a new building with a floor area of 2,142 m2. This development is located at the existing facility.	Miscellaneous	No	0	Lackanastooka, Ballydesmond, Co. Cork,	Application Closed	Permission	Conditional Permission	20/03/2020	18/06/2020			12.48	Y	12.37	7.67	
Limerick County Council	191134	construction of a storey and a half dwelling house, detached domestic garage, mechanical aeration unit and polishing filter system with entrance wall and all associated site works	Residential dwelling	No	1	Glengort North , Tournafulla , Co. Limerick.	APPLICATION FINALISED	PERMISSION	CONDITIONAL	24/03/2020	19/06/2020			12.64	Y	12.51	5.38	
Limerick County Council	191151	demolition of existing dwelling, hay barn and sheds and construct a replacement dwelling, garage entrance, effluent treatment system and all associated site works	Residential dwelling	No	1	The Commons , Ardagh , Co. Limerick.	APPLICATION FINALISED	PERMISSION	CONDITIONAL	24/03/2020	19/06/2020			26.59	Y	26.26	18.73	
Kerry County Council	191078	(A)CONSTRUCT A TWO STOREY DWELLING HOUSE, DOMESTIC GARAGE WITH WASTEWATER TREATMENT SYSTEM AND SOIL POLISHING FILTER SYSTEM (B) ALTER AND IMPROVE LAYOUT OF EXISTING ORIGINAL ACCESS ROAD. (C) RETENTION PERMISSION TO RETAIN AND COMPLETE EXISTING EXTENDED ACCESS ROAD WITH ALL ASSOCIATED SITE WORKS	Residential dwelling	No	1	KILLEEN , TRALEE , CO KERRY	APPLICATION FINALISED	PERMISSION	CONDITIONAL	26/03/2020	23/06/2020			37.14	Y	37.03	15.82	
Kerry County Council	19128S	(1) TO DECOMMISSION EXISTING SEPTIC TANK AND INSTALL TRICEL NOVO WASTE WATER TREATMENT PLANT WITH SANDCEL SAND POLISHING FILTER, (2)TO RETAIN EXTENSIONS TO EXISTING DWELLING (B) RETAIN DOMESTIC GARAGE	Residential dwelling	No	1	LISSATANVALLY , TRALEE , CO KERRY	APPLICATION FINALISED	PERMISSION	CONDITIONAL	26/03/2020	23/06/2020			36.24	Y	36.14	15.60	
Kerry County Council	20100	CONSTRUCT A NEW DOMESTIC GARAGE INCLUDING SLATED ROOF, ROLLER DOORS AND WINDOWS AT THE EXISTING DWELLING	Residential dwelling	No	0	KNOCKAVALLLIG , DUAGH	APPLICATION FINALISED	PERMISSION	CONDITIONAL	26/03/2020	23/06/2020			24.92	Y	24.79	12.86	
Kerry County Council	2090	(1) CONSTRUCT A 3 BAY SLATTED HOUSE WITH AN UNDERGROUND TANK INCORPORATING 1 SOLID BAY FOR BEDDING WEANLINGS. ANCILLARY CONCRETE FARM YARD 19.2M X 6M AT FRONT, ON HIS LAND	Agriculture	No	0	KNOCKUNDERVAL , DUAGH , CO KERRY	APPLICATION FINALISED	PERMISSION	CONDITIONAL	26/03/2020	23/06/2020			24.54	Y	24.44	12.32	
Kerry County Council	191158	FOR CHANGE OF HOUSE DESIGN TO THAT GRANTED UNDER PLANNING REG. NO. 17/468, WHICH GAVE PERMISSION TO ERECT A DWELLING HOUSE WITH ATTIC ACCOMMODATION, A DOMESTIC GARAGE, INSTALL AN IRL8 TRICEL NOVO WASTE WATER TREATMENT PUMPED UNIT AND SANDCEL TERTIARY TREATMENT SYSTEM AND CARRY OUT ALL ASSOCIATED SITE WORKS. THE REVISED DESIGN WILL BE A DWELLING HOUSE WITH ATTIC ACCOMMODATION, EXCEPT FOR A SECTION OF THE FRONT ELEVATION, WHICH WILL BE A STOREY AND A HALF TYPE STRUCTURE	Residential dwelling	No	1	BUNAGARHA , LISTOWEL , CO KERRY	APPLICATION FINALISED	PERMISSION	CONDITIONAL	27/03/2020	24/06/2020			28.78	Y	28.66	16.79	
Cork County Council	204183	To construct dwellinghouse with effluent treatment system and sand polishing filter and all associated services and site works	Residential dwelling	No	1	Greenane, Kanturk, Co. Cork,	Application Closed	Permission	Conditional Permission	27/03/2020	25/06/2020			17.22		16.75	0.84	
Kerry County Council	191231	CONSTRUCT A FARM STORAGE SHED AND ALL ASSOCIATED SITE WORKS	Agriculture	No	0	TRIEN , KILMORNA , LISTOWEL	APPLICATION FINALISED	PERMISSION	CONDITIONAL	30/03/2020	26/06/2020			26.05	Y	25.92	14.48	
Kerry County Council	20145	ROOF OVER EXISTING SLATTED TANK, MILKING PARLOUR, DAIRY HOLDING YARD AND CONSTRUCT A NEW DAIRY STORAGE AREA AND ALL ASSOCIATED ANCILLARY SITE WORKS	Agriculture	No	0	BALLYNABRENNAGH LOWER , TRALEE	APPLICATION FINALISED	PERMISSION	CONDITIONAL	09/04/2020	26/06/2020			34.07	Y	33.96	13.54	
Kerry County Council	204	REPLACE AN EXISTING 26.7 METRE MONOPOLE TELECOMMUNICATIONS SUPPORT STRUCTURE WITH A NEW 30 METRE MULTI-USER LATTICE TELECOMMUNICATIONS SUPPORT STRUCTURE, CARRYING ANTENNA AND DISHES ENCLOSED WITHIN AN A EXISTING 2.4 METRE HIGH PALISADE FENCE COMPOUND TOGETHER WITH ASSOCIATED GROUND EQUIPMENT CABINETS AND ASSOCIATED SITE WORKS	Public Infrastructure	No	0	GLENAGEENTY WOOD , KILBANE NOHAVAL , BALLYMACELLIGOTT	APPLICATION FINALISED	PERMISSION	CONDITIONAL	02/04/2020	26/06/2020			27.02	Y	26.91	6.26	
Kerry County Council	20107	ALTER, REFURBISH AND EXTEND A DWELLING COMPLETE WITH ASSOCIATED SITE WORKS, NEW SITE ENTRANCE AND NEW MECHANICAL WASTE TREATMENT UNIT AND POLISHING FILTER TO REPLACE THE EXISTING WASTEWATER TREATMENT SYSTEM	Residential dwelling	No	0	LEATH WEST , TRALEE , CO KERRY	APPLICATION FINALISED	PERMISSION	CONDITIONAL	05/05/2020	26/06/2020			35.30	Y	35.19	15.26	
Kerry County Council	2061	DEMOLISH AN EXISTING DERELICT DWELLING AND CONSTRUCT A 2 STOREY DWELLING HOUSE, SHED, WASTE WATER TREATMENT SYSTEM CONSISTING OF A SEPTIC TANK AND PERCOLATION AREA AND ALL ANCILLARY SITE WORKS	Residential dwelling	No	1	KNOCKNACASKA , KILFLYNN , CO KERRY	APPLICATION FINALISED	PERMISSION	CONDITIONAL	22/04/2020	26/06/2020			35.45	Y	35.35	16.38	
Kerry County Council	20136	CONSTRUCT A SINGLE STOREY EXTENSION TO THE EASTERN SIDE OF EXISTING DWELLING HOUSE AND ANCILLARY SITE WORKS	Residential dwelling	No	1	COOLNAGERAGH , SCARTAGLEN , CO KERRY V93 NPSY	APPLICATION FINALISED	PERMISSION	CONDITIONAL	06/04/2020	26/06/2020			21.57	Y	21.45	1.51	
Kerry County Council	20158	CONSTRUCT AN EASY FEED SLATTED CUBICLE HOUSE WITH ASSOCIATED UNDERGROUND SLURRY TANKS, COMPLETE WITH ALL ANCILLARY CONCRETE AND GROUND WORK	Agriculture	No	0	CLONDOUGHLAS , LIXNAW , CO KERRY	APPLICATION FINALISED	PERMISSION	CONDITIONAL	14/04/2020	26/06/2020			33.81	Y	33.72	18.20	
Limerick County Council	19978	a dwelling house, garage, entrance, single dwelling waste water treatment system, well and associated site works. Outline Ref. No. 16/534	Residential dwelling	No	1	Boola , Broadford , Co. Limerick.	APPLICATION FINALISED	PERMISSION CONSEQUENT	CONDITIONAL	28/04/2020	26/06/2020			13.67	Y	13.22	5.08	
Limerick County Council	19729	amendments to planning condition 5 of previously approved permission 14/1266, to remove the restriction of the use of the apartment to family members only, Glenville House is a protected structure R. P. S. 428	Residential dwelling	No	0	Glenville , Ardagh , Co. Limerick.	APPLICATION FINALISED	PERMISSION	CONDITIONAL	02/04/2020	26/06/2020			27.90	Y	27.55	19.91	
Limerick County Council	191147	(1) the revised location of existing agricultural building and retention of building as constructed from that previously granted under planning ref. 17/491 and (2) Planning Permission for change of use of existing agricultural building to a waste composting facility including an extension to the southern side of existing building with an office and toilet facilities, a bio filter bed, an underground rainwater harvesting tank, to relocate existing entrance and to concrete existing yards. The proposed development will be subject to a Waste Facility Permit	Agriculture	No	0	Lisnafulla , Broadford , Co. Limerick.	APPLICATION FINALISED	RETENTION	CONDITIONAL	17/04/2020	26/06/2020			13.14	Y	12.67	5.65	
Limerick County Council	19567	erection of 2 no. semi-detached dwellings with connections to all existing services and off street parking to front of houses	Residential dwelling	No	2	Churchtown , Newcastle West , Co. Limerick.	APPLICATION FINALISED	PERMISSION	CONDITIONAL	02/04/2020	26/06/2020			22.47	Y	22.10	14.37	
Limerick County Council	191176	a dwelling house, mechanical aeration unit and soil polishing filter, new site entrance and carry out all associated site works	Residential dwelling	No	1	Inishkeen , Feohanagh , Co. Limerick.	APPLICATION FINALISED	PERMISSION	CONDITIONAL	09/04/2020	26/06/2020			15.32	Y	14.85	7.37	
Limerick County Council	20766	a revised site layout plan to include demolishing existing building on site, relocating and the complete building & bio filter granted planning under planning reference 19/1147 to the most southern(rear) boundary. Creating a new yard, removing all existing hardcore yards and building base and returning same to green areas with screen planting. Extending the building on the western elevation by 1.5m for ease of construction purposes. The proposed development will be subject to a Waste Facility Permit	Miscellaneous	No	0	Lisnafulla , Broadford , Co. Limerick	APPLICATION FINALISED	PERMISSION	CONDITIONAL	30/09/2020	03/11/2020			13.14	Y	12.67	5.65	
Limerick County Council	20130	1) demolition of a rear flat roof annex, construction of a new larger annex incorporating WC's, kitchen, service area, changing rooms and external covered area 2) refurbishments and alterations to main roof and window/door opes and all ancillary site works	Residential dwelling	No	0	Broadford Community Centre , Tullaha , Broadford	APPLICATION FINALISED	PERMISSION	CONDITIONAL	08/04/2020	26/06/2020			14.67	Y	14.21	7.15	
Limerick County Council	20117	side extension of lounge, utility and adjoining domestic garage, rear conservatory, elevation changes, detached domestic shed to rear and all ancillary site works	Residential dwelling	No	0	Ballinlongig , Dromcollogher , Co. Limerick	APPLICATION FINALISED	RETENTION	CONDITIONAL	08/04/2020	26/06/2020			16.36	Y	15.90	7.82	

Planning Authority	Application Number	Development Description	Development Category	Large-scale Development	Number of Residential Units	Development Address	Application Status	Application Type	Decision	Decision Date	Grant Date	Appeal Reference Number	Appeal Decision	Distance to Turbine (km)	Within SPA + 5km Buffer	Distance to Proposed Lifetime Extension EIAR Site Boundary (km)	Distance to Proposed Lifetime Extension and Proposed Offsetting Lands Hydro Buffer (km)	Within Proposed Offsetting Lands
Limerick County Council	19922	the construction of a silage base, walls and concrete apron	Miscellaneous	No	0	Ballyowen , Ballagh , Co. Limerick.	APPLICATION FINALISED	PERMISSION	CONDITIONAL	16/04/2020	26/06/2020			15.96	Y	15.53	7.65	
Limerick County Council	211060	an extension to building granted under planning permission 19/1147 and 20/766 for to facilitate a more efficient process for maturing and out loading of product. This extension will not lead to an increase in tonnage as granted under planning permission 19/1147 and 20/766. The proposed development will be subject to a Waste Facility Permit	Waste	No	0	Lisnafulla , Broadford , Co. Limerick	APPLICATION FINALISED	PERMISSION	CONDITIONAL	14/09/2021	21/10/2021			13.14	Y	12.67	5.65	
Kerry County Council	22113	CONSTRUCT A NEW DWELLING HOUSE, MAINS CONNECTION AND ALL ASSOCIATED SITE WORKS	Residential dwelling	No	1	MOANMORE , CASTLEISLAND , CO KERRY	APPLICATION FINALISED	OUTLINE PERMISSION	CONDITIONAL	25/05/2022	28/06/2022			21.96	Y	21.84	0.45	
Kerry County Council	2022	FOR CURRENT SITE ACCESS IS FROM L10582 LOCAL ROAD, PROPOSED SITE ACCESS WILL BE FROM L10582 LOCAL ROAD. SITE AREA IS 1.37 HECTARES. THE DEVELOPMENT WILL CONSISTS OF (A) NEW VEHICULAR ACCESS FROM L10582 LOCAL ROAD AND NEW INTERNAL ROAD WITH SET-DOWN FOR BUSES AND CARS, 18 NO. CAR PARKING SPACES AND ASSOCIATED ANCILLARY LANDSCAPING AND SITEWORKS, (B) NEW BOUNDARY FENCE TREATMENTS GENERALLY, (C) CONSTRUCTION OF A NEW 8 CLASSROOM PRIMARY SCHOOL WITH CONNECTED G.P. HALL, 1 NO. BALLCOURT AND A JUNIOR PLAY AREA, A NEW SEWAGE TREATMENT SYSTEM, 1 NO. EXTERNAL STORE, 1 NO. BIN STORAGE (NO ROOF), 1 NO. EXTERNAL SHELTER, (D) THE BUILDING AREA IS 1553M2. THE EXTERNAL STORAGE AREA IS 15M2. TOTAL AREA IS 1568M2	Public Infrastructure	Yes	0	LISTELLICK NORTH , TRALEE , CO KERRY	APPLICATION FINALISED	PERMISSION	CONDITIONAL	27/05/2020	29/06/2020			37.82	Y	37.71	16.93	
Limerick County Council	22388	a dwelling house, wastewater treatment system, percolation area, site entrance and all associated site works	Residential dwelling	No	1	Graigoor , Shanagolden , Co. Limerick	APPLICATION FINALISED	OUTLINE PERMISSION	CONDITIONAL	26/05/2022	29/06/2022			31.80	Y	31.44	23.70	
Cork County Council	195831	Demolish existing single storey annex to west side of existing dwellinghouse and to construct a single storey extension to west side of existing dwellinghouse and a one and a half storey extension to east side of dwellinghouse and carry out alterations and modifications to existing dwellinghouse including alterations to size of existing windows to front (south) facing elevation and carry out all associated site works	Residential dwelling	No	0	Kilbolane, Milford, Co. Cork,	Application Closed	Permission	Conditional Permission	30/03/2020	29/06/2020			21.40		20.97	10.83	
Cork County Council	196756	To construct a one-and-a-half storey dormer style detached dwelling with provision for 2 no. vehicular car spaces off the public road and all associated site works including removal of front boundary wall to suit.	Residential dwelling	No	1	Bluepool Upper, Kanturk, Co. Cork,	Application Closed	Permission	Conditional Permission	30/03/2020	29/06/2020			17.14		16.69	0.25	
Cork County Council	195046	Permission consequent on the grant of outline permission ref. no. 15/05287 to construct dwelling house, domestic garage, treatment system & all associated services.	Residential dwelling	No	0	Glentanedowney, Kiskeam, Mallow, Co. Cork	Application Closed	Permission Consequent	Conditional Permission	30/03/2020	29/06/2020			4.66	Y	4.56	0.31	
Limerick County Council	20161	demolition of existing derelict dwelling house and construction of a new replacement single storey dwelling house with detached domestic garage, mechanical aeration unit and polishing filter system with entrance walls and all associated site works	Residential dwelling	No	1	Knocknasna , Abbeyfeale , Co. Limerick	APPLICATION FINALISED	PERMISSION	CONDITIONAL	28/05/2020	30/06/2020			20.78	Y	20.65	10.21	
Limerick County Council	20159	construction of dwelling house, installation of on site treatment plant and percolation area, construction of new entrance together with all associated site works	Residential dwelling	No	1	Inishkeen , Feohanagh , Co. Limerick	APPLICATION FINALISED	PERMISSION	CONDITIONAL	28/05/2020	30/06/2020			15.23	Y	14.77	7.27	
Cork County Council	204300	To construct a dwellinghouse with attached car port and plant room with related site works	Residential dwelling	No	1	Cloghboola More, Millstreet, Co. Cork,	Application Closed	Permission	Conditional Permission	27/05/2020	30/06/2020			24.65		24.47	17.49	
Cork County Council	197079	(a) The construction of a single storey extension to existing nursing home, consisting of 25. no. single ensuite bedrooms and other associated rooms. (b) Permission for all ancillary site services including wastewater treatment system & percolation area, external bin store enclosure, clinical waste enclosure, hard standings, lighting, configuration and extending existing car park facilities. (c) The construction of extensions to existing nursing home to include 8 ensuite bedrooms, store and dining room extension (change of plan to part of development permitted under 15/6840).	Miscellaneous	Yes	0	Araglen House Nursing Home, Loumanagh South, Boherbue, Co. Cork	Application Closed	Permission	Conditional Permission	02/04/2020	01/07/2020			10.76		10.54	3.64	
Cork County Council	204276	To construct a new dwelling house.	Residential dwelling	No	1	Kilbolane, Milford, Charleville, Co. Cork	Application Closed	Permission	Conditional Permission	06/04/2020	01/07/2020			22.22		21.79	11.62	
Cork County Council	204147	To construct a new dwelling house and detached domestic garage.	Residential dwelling	No	1	Maine South, Milford, Charleville, Co. Cork	Application Closed	Permission	Conditional Permission	21/04/2020	02/07/2020			24.15		23.72	13.57	
Kerry County Council	20171	CONSTRUCT A NEW DWELLING HOUSE, DETACHED GARAGE, INSTALL A WASTEWATER TREATMENT SYSTEM, AND ALL ASSOCIATED SITE WORKS	Residential dwelling	No	1	GORTNAHANEBOY WEST , HEADFORD , KILLARNEY	APPLICATION FINALISED	PERMISSION	CONDITIONAL	02/06/2020	03/07/2020			22.80		22.69	14.87	
Limerick County Council	207013	Extension of permission for planning reference 14/1050	Residential dwelling	No	0	The Hill , Abbeyfeale East , Abbeyfeale	APPLICATION FINALISED	EXTENSION OF DURATION	CONDITIONAL	26/06/2020				15.67	Y	15.54	4.47	
Cork County Council	196475	(A) To construct an extension onto existing dwellinghouse at ground and first floor levels (B) To construct a domestic garage/fuel store and all site development works	Residential dwelling	No	0	Rathduane, Rathmore, Co. Cork,	Application Closed	Permission	Conditional Permission	21/05/2020	07/07/2020			19.84		19.77	14.17	
Kerry County Council	20192	ERECT NEW TWO STOREY PITCHED ROOF EXTENSION INCORPORATING KITCHEN AND BEDROOM OVER A SINGLE STOREY FLAT ROOF SECTION INCORPORATING DINING AREA TO REAR NORTH WEST SIDE, A NEW FIRST FLOOR ENSUITE WINDOW AND A NEW UTILITY DOOR/WINDOW AND A BATHROOM WINDOW AT GROUND FLOOR LEVEL ALL TO NORTH EAST SIDE, VELUX TO REAR OF OLD ROOF AND ALL ANCILLARY SITE WORKS ASSOICATED WITH THE DEVELOPMENT	Residential dwelling	No	1	NO.2 WOODBROOK LAWN , MONAVALLY , TRALEE	APPLICATION FINALISED	PERMISSION	CONDITIONAL	04/06/2020	08/07/2020			38.09	Y	37.98	16.50	
Kerry County Council	20196	(A) ERECT 6 NO.6M HIGH STEEL LIGHTING POLES EACH FITTED WITH 2 NO. THORN LEO 100W LED LIGHTS (PART NO. 96630253). (B)ERECT LIGHTING TO 6 NO. EXISTING STOP NET WOODEN POLES AT A HEIGHT OF 6M, 2NO. (THORN LEO 100W LED LIGHTS (PART NO. 96630253) PER POLE AND ALL ANCILLARY SITE WORKS. ALL PROPOSED LIGHTING IS TO PROVIDE ILLUMINATION TO COMMUNITY WALKWAY LOCATED AT THE PERIMETER OF EXISTING GAA PITCH.	Miscellaneous	No	0	DROMMAKEE , KILFLYNN , TRALEE	APPLICATION FINALISED	PERMISSION	CONDITIONAL	04/06/2020	08/07/2020			35.55	Y	35.46	17.83	
Kerry County Council	20186	(A) EXTEND AND RENOVATE THE EXISTING SINGLE STOREY DWELLING, (B) DECOMMISSION THE EXISTING SEPTIC TANK AND PERCOLATION AREA AND INSTALL MECHANICAL TREATMENT UNIT AND POLISHING FILTER, (C) WITH ALL ASSOCIATED SITE WORKS	Residential dwelling	No	1	CLONNAFINNEELA , KILFLYNN , CO KERRY	APPLICATION FINALISED	PERMISSION	CONDITIONAL	04/06/2020	08/07/2020			33.14	Y	33.05	15.31	
Cork County Council	196231	Construct new entrance and access road (on the site of existing entrance) into existing forestry plantation.	Extractive Industry	No	0	Knockardrahan, Kanturk, Co. Cork,	Application Closed	Permission	Conditional Permission	20/04/2020	08/07/2020			14.99		14.59	2.81	
Cork County Council	197016	To construct a dormer dwelling house with entrance, waste water treatment plant with polishing filter and all associated site works.	Residential dwelling	No	1	Knocknacolan, Kanturk, Co. Cork,	Application Closed	Permission	Conditional Permission	09/04/2020	08/07/2020			17.41		16.92	1.34	
Cork County Council	196934	(1) Demolition of existing derelict dwelling house and entrance, (2) decommissioning of existing septic tank, (3) construction of a new detached dwelling house, (4) construction of a new entrance recessed from the public road, (5) construction of a new waste water treatment system and (6) all associated site works.	Residential dwelling	No	1	Coolbane, Liscarroll, Mallow, Co. Cork	Application Closed	Permission	Conditional Permission	16/04/2020	08/07/2020			21.61		21.12	8.84	
Limerick County Council	21362	amendments to planning permission 19/1031 comprising a revised house extension proposal from that previously approved, including all associated site development works	Residential dwelling	No	1	Ballinliska , Feohanagh , Co. Limerick	APPLICATION FINALISED	PERMISSION	CONDITIONAL	12/05/2021	15/06/2021			19.75		19.29	11.53	
Limerick County Council	20181	construction of a single storey dwelling house with detached domestic garage, mechanical aeration unit and soil polishing filter system utilising existing access road	Residential dwelling	No	1	Coole East , Athea , Co. Limerick	APPLICATION FINALISED	PERMISSION	CONDITIONAL	05/06/2020	09/07/2020			22.78	Y	22.62	13.83	
Limerick County Council	191031	alterations and extension to dwelling, reposition existing site entrance including all associated site development works	Residential dwelling	No	0	Ballinliska , Feohanagh , Co. Limerick.	APPLICATION FINALISED	PERMISSION	CONDITIONAL	05/06/2020	09/07/2020			19.75		19.29	11.53	
Cork County Council	204117	To construct a new dwelling house, detached garage, new site entrance, install a septic tank and percolation area and all associated site works.	Residential dwelling	No	1	Gneeves, Boherbue, Co. Cork,	Application Closed	Permission	Conditional Permission	20/04/2020	09/07/2020			10.56		10.31	3.18	
Cork County Council	204258	To construct a new dwelling house and domestic garage served by mechanical aeration unit and sand polishing filter.	Residential dwelling	No	1	Lisnaboy Upper, Cullen, Mallow, Co. Cork	Application Closed	Permission	Conditional Permission	27/04/2020	09/07/2020			15.10		15.02	9.84	
Kerry County Council	20202	INSTALLATION OF A CATTLE UNDERPASS, SOILED WATER STORAGE TANK AND ASSOCIATED WORKS	Agriculture	No	0	KNOCKAUNMORE , ABBEYDORNEY , CO KERRY	APPLICATION FINALISED	PERMISSION	CONDITIONAL	08/06/2020	10/07/2020			38.95	Y	38.85	19.98	
Kerry County Council	20203	(A) PERMISSION TO CONSTRUCT AN EXTENSION ONTO AN EXISTING DWELLING HOUSE AT GROUND FLOOR LEVEL. (B) PERMISSION TO REMOVE EXISTING STORAGE BUILDING (C) PERMISSION TO CONSTRUCT A NEW STORAGE BUILDING AND ALL SITE DEVELOPMENT WORKS	Residential dwelling	No	1	SHINNAGH (24 ARD MHUIRE) , RATHMORE , CO KERRY	APPLICATION FINALISED	PERMISSION	CONDITIONAL	08/06/2020	10/07/2020			18.82		18.73	13.66	
Cork County Council	204334	To construct a vehicular ambulance shelter within the existing HSE Health Centre to accommodate two no. ambulances with sluice unit, gas bottle store and clinical waste store, alterations to boundary wall to improve sightlines and all associated ancillary site services	Public Infrastructure	No	0	Kanturk Health Centre, Kanturk, Co. Cork,	Application Closed	Permission	Conditional Permission	13/04/2020	10/07/2020			16.53		16.08	0.02	
Cork County Council	204336	Retention of the following: (a) Alterations, single storey extensions and canopy to rear of dwelling. (b) Domestic garage and fuel store to the side and rear of dwelling (c) Store for the storage of plant and equipment associated with groundworks contracting. (d) Permission for the construction of granny apartment to the front and side of the dwelling, and the installation of proprietary treatment plant and soil polishing filter and the decommissioning of the existing tank and percolation area and associated works, and upgrading of entrance.	Residential dwelling	No	1	Garraveasoge, Kanturk, Co. Cork,	Application Closed	Permission, Permission for Retention	Conditional Permission	04/06/2020	10/07/2020			16.65		16.22	1.92	

Planning Authority	Application Number	Development Description	Development Category	Large-scale Development	Number of Residential Units	Development Address	Application Status	Application Type	Decision	Decision Date	Grant Date	Appeal Reference Number	Appeal Decision	Distance to Turbine (km)	Within SPA + 5km Buffer	Distance to Proposed Lifetime Extension EIAR Site Boundary (km)	Distance to Proposed Lifetime Extension and Proposed Offsetting Lands Hydro Buffer (km)	Within Proposed Offsetting Lands
Cork County Council	204322	To (A) demolish the existing W.C. to the rear of the existing dwelling house, (B) raise the roof height of the main part of the existing dwelling house with associated roof windows installed, (C) carry out alterations to the existing elevations including windows to be added at first floor level, widening of door at ground floor level (rear) and all other associated works.	Residential dwelling	No	0	No. 11 Mill Lane, Millstreet, Co. Cork,	Application Closed	Permission	Conditional Permission	06/04/2020	13/07/2020			20.97		20.77	13.70	
Limerick County Council	20190	construction of dwelling house, detached garage and new entrance, together with all associated site works	Residential dwelling	No	1	Cross , Ardagh , Co. Limerick	APPLICATION FINALISED	PERMISSION	CONDITIONAL	11/06/2020	15/07/2020			27.25	Y	26.89	19.21	
Cork County Council	204261	To construct a new dwelling house and domestic garage served by septic tank and percolation area.	Residential dwelling	No	0	Park, Knocknagree, Mallow, Co. Cork	Application Closed	Permission	Conditional Permission	11/06/2020	15/07/2020			13.94		13.85	8.79	
Cork County Council	196427	The retention of; a dwelling house, a shed, a vehicular entrance and a domestic well and the permission for the installation of a new septic tank and all ancillary works.	Residential dwelling	No	1	Muingyroogeen, Banteer, Co. Cork,	Application Closed	Permission, Permission for Retention	Conditional Permission	11/06/2020	15/07/2020			23.09		22.72	10.38	
Cork County Council	195603	New parking area at the west of the existing complex	Miscellaneous	No	0	Gneeves, Boherbue, Mallow, Co. Cork	Application Closed	Permission	Conditional Permission	11/06/2020	15/07/2020			10.25	Y	9.99	2.84	
Cork County Council	196467	To demolish projections to northern, southern and eastern elevations of existing dwelling house. To construct a new extension to northern and southern elevations, new porch to front elevation, install new rooflight to the rear all to existing dwelling house, new bored well, septic tank and percolation area. A Natura Impact Statement (NIS) will be submitted to the planning authority with the application.	Residential dwelling	No	0	Bawnmore South, Kanturk, Co. Cork,	Application Closed	Permission	Conditional Permission	11/06/2020	15/07/2020			16.40		15.89	3.47	
Cork County Council	204113	To construct dwelling house, domestic garage, mechanical aeration system, intermittent filter & polishing filter & all associated services & site works.	Residential dwelling	No	1	Farrankeal, Knocknagree, Mallow, Co. Cork	Application Closed	Permission	Conditional Permission	11/06/2020	15/07/2020			14.65		14.55	9.52	
Limerick County Council	19589	construction of a new tractor and tractor lawnmower showroom along with offices, maintenance warehouse, outdoor covered and open sales display area, signage along with new concrete yard and all ancillary site works connected to existing utilities to the rear yard	Commercial	No	0	Kilmeedy , Co. Limerick.	APPLICATION FINALISED	PERMISSION	CONDITIONAL	12/06/2020	16/07/2020			22.94		22.47	15.10	
Limerick County Council	20204	the construction of a dwelling house with mechanical aeration unit and soil polishing filter, front boundary walls with all associated site works (reference number of outline permission 17/52) and permission to construct a domestic garage with all associated site works	Residential dwelling	No	1	Dromtrasna North , Abbeyfeale , Co. Limerick	APPLICATION FINALISED	PERMISSION CONSEQUENT	CONDITIONAL	12/06/2020	16/07/2020			14.48	Y	14.35	4.78	
Kerry County Council	191188	ERECT A ONE AND A HALF STOREY DWELLING, SEWAGE, TREATMENT UNIT AND ALL ASSOCIATED SITE WORKS	Residential dwelling	No	1	LISSANISKA , KILMORNA , LISTOWEL	APPLICATION FINALISED	PERMISSION	CONDITIONAL	16/06/2020	20/07/2020			26.85	Y	26.72	15.31	
Cork County Council	204152	To construct a new dwelling house.	Residential dwelling	No	1	Tullig, Millstreet, Co. Cork,	Application Closed	Permission	Conditional Permission	15/06/2020	20/07/2020			24.59		24.34	15.96	
Kerry County Council	20225	(A) DEMOLITION OF EXISITNG CALFING SHED, CALF SHED, MILKING PARLOUR AND DAIRY (B) CONSTRUCTION OF A NEW MILKING PALROUR WITH HANDLING AND DRAFTING AREA AND DIARY (C) CONSTRUCTION OF A CALVING SHED WITH UNDERGROUND SLATTED TANK (D) CONSTRUCTION OF A CALF REARING SHED (E) ERECTION OF A MEAL BIN AND ALL ASSOCIATED SITE WORKS	Agriculture	No	0	KNOCKEEN , CASTLEISLAND , CO KERRY	APPLICATION FINALISED	PERMISSION	CONDITIONAL	17/06/2020	21/07/2020			24.96	Y	24.85	2.87	
Kerry County Council	20230	EXTEND EXISTING SILO BASE AND SILO APRON BY 2.5M IN WIDTH AND CONSTRUCT A SILO WALL 2.4M HIGH ON THE LOWER SIDE ALL NECESSARY SILO CHANNELS TO BE CONSTRUCTED, SILO EFFLUENT TO CHANNELED TO EXISTING EFFLUENT TANK	Miscellaneous	No	0	RATHMORE , KIELDUFF , TRALEE	APPLICATION FINALISED	PERMISSION	CONDITIONAL	17/06/2020	21/07/2020			29.21	Y	29.10	9.12	
Limerick County Council	20214	construction of a) a single storey dwelling with attic accommodation, serviced by a waste water treatment unit and percolation area, b) a domestic garage, c) a new site entrance, with all associated site works	Residential dwelling	No	1	Tooraree Lower , Glin , Co. Limerick	APPLICATION FINALISED	PERMISSION	CONDITIONAL	16/06/2020	21/07/2020			32.42	Y	32.22	24.20	
Limerick County Council	20218	construction of a new dwelling house, waste-water treatment system, new site entrance and all ancillary site works	Residential dwelling	No	1	Ballyhahill , Ballingarry , Co. Limerick	APPLICATION FINALISED	PERMISSION	CONDITIONAL	16/06/2020	21/07/2020			24.99		24.52	17.12	
Limerick County Council	19786	(A) Construction of a two storey traditional style dwelling house with domestic garage (B) install a mechanical aeration unit and soil polishing filter and (C) carry out all associated site works	Residential dwelling	No	1	Mahoonagh Beg , Castlemahon , Co. Limerick.	APPLICATION FINALISED	PERMISSION	CONDITIONAL	18/06/2020	22/07/2020			21.51		21.06	13.14	
Cork County Council	195858	Construction of 25 no. detached residential units, comprising 1 no. 5 bedroom dwelling, 10 no. 4 bed dwellings and 14 no. 3 bed dwellings, and all associated site development works, foul and storm drainage including attenuation tank, and landscaping and amenity areas. The proposed development incorporates 1 no. new vehicular access onto the existing estate road to the north which provides vehicular access onto the Curragh Road and 1 no. new pedestrian access onto the R579 to the east. A Natura Impact Statement will be submitted to the Planning Authority with the application.	Residential dwelling	Yes	25	Curragh, Kanturk, Co. Cork,	Application Closed	Permission	Conditional Permission	05/02/2020	22/07/2020	ABP-306769-20	Modified	16.04		15.57	0.00	
Kerry County Council	20244	CONSTRUCT A FARM SLATTED UNIT BUILDING	Agriculture	No	0	CAHERCULLAGH LOWER , KILDUFF , TRALEE	APPLICATION FINALISED	PERMISSION	CONDITIONAL	19/06/2020	23/07/2020			28.87	Y	28.76	8.42	
Kerry County Council	20229	CONSTRUCT A 4 BAY DOUBLE SHED HAVING A SLATTED UNDERGROUND TANK AND CREEP SYSTEM ON ONE SIDE AND A STRAW BEDDED AREA WITH A SOLID FLOOR INCROPORATING A CATTLE CRUSH ON OPPOSITE SIDE OF LAND	Agriculture	No	0	BALLYNAHOULORT , TRALEE , CO KERRY	APPLICATION FINALISED	PERMISSION	CONDITIONAL	19/06/2020	23/07/2020			39.01	Y	38.90	17.68	
Kerry County Council	20260	CONSTRUCTION OF AN EXTENSION TO EXISTING SHED WHICH WILL INCLUDE A ROOFED CUBICLE AND FEED AREA WITH AN UNDERGROUND SLATTED TANK AND ALL ASSOCIATED SITE WORKS	Agriculture	No	1	BALLYGREE , CASTLEISLAND , CO KERRY	APPLICATION FINALISED	PERMISSION	CONDITIONAL	22/06/2020	24/07/2020			23.00		22.88	1.53	
Kerry County Council	20261	CONSTRUCT A NEW DWELLING HOUSE AND DOMESTIC GARAGE SERVED BY SEPTIC TANK AND PERCOLATION AREA	Residential dwelling	No	1	GORTDERRIG , HEADFORD , KILLARNEY	APPLICATION FINALISED	PERMISSION	CONDITIONAL	23/06/2020	27/07/2020			24.86		24.76	18.13	
Cork County Council	204490	The installation of a photovoltaic solar panel array on the roof of the existing SuperValu supermarket.	Commercial	No	0	New Street, Newmarket, Co. Cork,	Application Closed	Permission	Conditional Permission	25/06/2020	29/07/2020			9.43	Y	8.95	0.00	
Cork County Council	197025	Extension to existing milking parlour and all asssociated site works on existing farmyard.	Agriculture	No	0	Doony, Milford, Co. Cork,	Application Closed	Permission	Conditional Permission	22/06/2020	29/07/2020			20.63		20.19	10.42	
Limerick County Council	191114	construction of an extension to the front of the existing school comprising of a 2 classroom ASD unit and 1 no. mainstream classroom with all ancillary rooms and connecting link corridor to the existing school building, all associated services and ancillary site works with existing connection to all public utility services	Public Infrastructure	No	0	Courtenay Boys N.S. , Gortboy , Newcastle West Co. Limerick.	APPLICATION FINALISED	PERMISSION	CONDITIONAL	26/06/2020	30/07/2020			22.50	Y	22.12	14.34	
Limerick County Council	20242	construction of a new living space extension and to make alterations and modifications to extend from our existing three bedroom dwelling to a four bedroom dwelling with elevational changes, demolition of existing sheds on the westerly boundary, maintain existing entrances, all with ancillary works	Residential dwelling	No	0	Glenshesk , Templeglantine , Co. Limerick	APPLICATION FINALISED	PERMISSION	CONDITIONAL	26/06/2020	30/07/2020			15.33	Y	15.10	8.59	
Cork County Council	204405	The construction of a new part single storey, part two storey detached dwelling including a new single storey detached garage and all associated site works, drainage works and associated landscaping.	Residential dwelling	No	2	Ballinatona, Millstreet, Co. Cork,	Application Closed	Permission	Conditional Permission	24/06/2020	30/07/2020			23.68		23.51	16.73	
Kerry County Council	211231	ERECT A DWELLING HOUSE WITH A SECONDARY TREATMENT UNIT AND PERCOLATION AREA ALSO TO RETAIN AND RESTORE ALL EXISTING DERELICT BUILDINGS ON SITE FOR DOMESTIC STORAGE PURPOSES AND ALL ASSOCIATED SITE WORKS	Residential dwelling	No	1	MOYVANE SOUTH , MOYVANE , CO KERRY	APPLICATION FINALISED	OUTLINE PERMISSION	CONDITIONAL	29/06/2022	03/08/2022			30.89	Y	30.76	19.72	
Kerry County Council	20291	CONSTRUCT AN ENTRANCE AND ACCESS ROAD TO A FORESTRY BLOCK AND ALL ASSOCIATED SITE SERVICES	Extractive Industry	No	0	KNOCKNAGOSHEL WEST , CO KERRY	APPLICATION FINALISED	PERMISSION	CONDITIONAL	30/06/2020	04/08/2020			20.97	Y	20.88	8.01	
Cork County Council	196113	Retention and completion of (1) Ground and first floor extension to dwelling (2) Retention and completion of conversion of attic to habitable space in the existing dwelling and installation of rooflights to same (3) Permission to widen existing entrance and all associated site works.	Residential dwelling	No	0	Bridgeview Cottage, Coolnahane, Kanturk, Co. Cork	Application Closed	Permission, Permission for Retention	Conditional Permission	29/06/2020	04/08/2020			23.18		22.73	6.08	
Cork County Council	194882	(1) The construction of an entrance as permitted under planning reference number 06/7308, (2) the retention of a conservatory extension to the South-West of the house, (3) the retention of the conversion of the attic into a habitable living space, (4) the retention of alterations to elevations to those permitted under planning reference number 06/7308 and (5) all ancillary works.	Residential dwelling	No	1	Toorard, Freemount, Co. Cork,	Application Closed	Permission, Permission for Retention	Conditional Permission	26/06/2020	04/08/2020			11.31	Y	10.83	0.00	
Cork County Council	197027	Construction of a new slatted unit and silo slabs and all associated site works on existing farmyard.	Agriculture	No	0	Gortnagoul, Milford, Co. Cork,	Application Closed	Permission	Conditional Permission	26/06/2020	04/08/2020			21.80		21.37	10.93	
Kerry County Council	20304	TO ERECT AN EASY FEED SLATTED UNIT WITH CALF PENS AND A CATTLE CRUSH, AND ALL ON HIS FARMYARD.	Agriculture	No	0	KNOCKAUNBRACK , LYREACROMPANE	APPLICATION FINALISED	PERMISSION	CONDITIONAL	02/07/2020	05/08/2020			23.75	Y	23.66	11.20	
Kerry County Council	20288	TO CONSTRUCT A NEW VEHICULAR ENTRANCE AND ACCESS TO ROAD TO SERVICE EXISTING AGRICULTURAL BUILDINGS AND FARMLAND	Agriculture	No	0	KNOCKNAGOSHEL WEST , KNOCKNAGOSHEL , TRALEE	APPLICATION FINALISED	PERMISSION	CONDITIONAL	01/07/2020	05/08/2020			18.82	Y	18.72	6.00	
Cork County Council	204718	Retention for single storey extensions to front, rear and sides of existing two storey dwelling and permission to construct ground & first floor extensions, roof alterations & extensions, facade alterations, new sewerage system to replace existing and site entrance alterations and all associated works to existing two storey dwelling.	Residential dwelling	No	0	Knockaneda, Freemount, Co. Cork,	Application Closed	Permission, Permission for Retention	Conditional Permission	02/07/2020	05/08/2020			19.32		18.86	6.68	
Cork County Council	204342	The construction of a dwellinghouse and all associated site development works including the installation of a septic tank and percolation area, landscaping and the provision of a new site entrance	Residential dwelling	No	1	Shronebeha, Banteer, Co. Cork,	Application Closed	Permission	Conditional Permission	02/07/2020	05/08/2020			21.99		21.61	8.48	
Cork County Council	196127	Construct a new entrance and access road to lands for use by forestry and all associated site works	Extractive Industry	No	0	Ardaprior, Lisgriffin, Mallow, Co. Cork	Application Closed	Permission	Conditional Permission	02/07/2020	05/08/2020			24.86		24.35	10.61	

Planning Authority	Application Number	Development Description	Development Category	Large-scale Development	Number of Residential Units	Development Address	Application Status	Application Type	Decision	Decision Date	Grant Date	Appeal Reference Number	Appeal Decision	Distance to Turbine (km)	Within SPA + 5km Buffer	Distance to Proposed Lifetime Extension EIAR Site Boundary (km)	Distance to Proposed Lifetime Extension and Proposed Offsetting Lands Hydro Buffer (km)	Within Proposed Offsetting Lands
Kerry County Council	20163	CONSTRUCT AN EASY FEED CATTLE SHED FOR OVER WINTERING COWS CPMPLETE WITH CUBICLE BEDS, EASY FEED BARRIERS AND UNDERGROUND SLURRY STORAGE TANK, INCLUDING ALL ANCILLARY CONCRETE AND SITE WORKS. ALL WORK TO BE CARRIED OUT ON HIS FARM	Agriculture	No	0	CRAG , BALLYMACELLIGOTT , TRALEE	APPLICATION FINALISED	PERMISSION	CONDITIONAL	02/07/2020	06/08/2020			25.37	Y	25.25	3.44	
Kerry County Council	20277	(A) CONSTRUCT A STOREY AND A HALF STYLE DWELLING SERVED BY CONNECTION TO THE PUBLIC SEWER AND (B) TO CONSTRUCT A DOMESTIC SHED/ GARAGE AND ALL NECESSARY ANCILLARY SITE WORKS	Residential dwelling	No	1	BALLINGERAGH , LIXNAW , CO KERRY	APPLICATION FINALISED	PERMISSION	CONDITIONAL	02/07/2020	06/08/2020			36.21	Y	36.12	20.43	
Limerick County Council	20262	a) demolition of existing storage shed, b) construction of a milking parlour, dairy and ancillary rooms and collecting yard with underground slatted tanks, c) construction of calf rearing shed, d) erection of feed bin and all other associated site works. This lies within the curtilage of a protected structure	Agriculture	No	0	Feenagh , Kilmallock , Co. Limerick	APPLICATION FINALISED	PERMISSION	CONDITIONAL	02/07/2020	06/08/2020			22.51		22.05	13.78	
Limerick County Council	20291	construction of a cubicle house, calving pens, straw storage shed, manure pit and roof over existing cubicles	Agriculture	No	0	Ballintubber South , Newcatle West , Co. Limerick	APPLICATION FINALISED	PERMISSION	CONDITIONAL	03/07/2020	06/08/2020			16.29	Y	15.85	7.93	
Limerick County Council	20285	construction of an extension to existing cubicle house to include slatted tank and feeding barrier and construction of a cubicle house with slatted tank and feeding barrier	Residential dwelling	No	0	Garbally , Kilmeedy , Co. Limerick	APPLICATION FINALISED	PERMISSION	CONDITIONAL	03/07/2020	06/08/2020			21.71		21.24	13.76	
Limerick County Council	20290	construction of a slatted shed and concrete apron	Agriculture	No	0	Dooncaha , Shanagolden , Co. Limerick	APPLICATION FINALISED	PERMISSION	CONDITIONAL	03/07/2020	06/08/2020			31.64	Y	31.36	24.02	
Limerick County Council	20282	the construction of single storey dwelling house, detached domestic garage, proposed installation of mechanical aeration unit and a soil polishing filter, percolation area, entrance and all ancillary site works	Residential dwelling	No	1	The Hill , Abbeyfeale , Co. Limerick	APPLICATION FINALISED	PERMISSION	CONDITIONAL	03/07/2020	06/08/2020			17.21	Y	17.08	5.98	
Cork County Council	204560	Demolition of an existing portacabin & permission for the construction of a new detached single storey log cabin for use as a classroom located to side of existing crèche and all associated site works.	Public Infrastructure	No	0	Gneeves, Boherbue, Mallow, Co. Cork	Application Closed	Permission	Conditional Permission	03/07/2020	06/08/2020			10.62		10.37	3.28	
Kerry County Council	20373	CONSTRUCT AN EXTENSION TO THE SIDE OF THEIR EXISTING DWELLING HOUSE WITH ALL ASSOCIATED SITE WORKS	Residential dwelling	No	1	GORTROE , KNOCKNAGOSHAL , CO KERRY	APPLICATION FINALISED	PERMISSION	CONDITIONAL	03/07/2020	07/08/2020			19.55	Y	19.45	6.92	
Kerry County Council	20388	(A) MAKE ALTERATIONS AND CONSTRUCT EXTENSIONS TO EXISTING DWELLING HOUSE, AND (B) INSTALL A NEW MECHANICAL AERATION UNIT AND SOIL POLISHING FILTER	Residential dwelling	No	1	KNOCKNASEED , GNEEVEGUILLA , RATHMORE	APPLICATION FINALISED	PERMISSION	CONDITIONAL	07/07/2020	10/08/2020			15.98		15.88	10.90	
Kerry County Council	20285	CONSTRUCT A NEW DWELLING HOUSE, DETACHED GARAGE, CONNECTION TO A NEW WASTEWATER TREATMENT SYSTEM, AND ALL ASSOCIATED SITE WORKS	Residential dwelling	No	1	KNOCKBURRANE , LIXNAW , CO KERRY	APPLICATION FINALISED	PERMISSION	CONDITIONAL	07/07/2020	10/08/2020			32.49	Y	32.40	17.79	
Limerick County Council	191148	construction of 10 no. dwelling houses, access roadway, foul and surface water sewers and all ancillary site works	Residential dwelling	Yes	10	Rathnaneane , Newcastle West , Co. Limerick.	APPLICATION FINALISED	PERMISSION	CONDITIONAL	20/03/2020		307187-20	CONDITIONAL	21.63		21.22	13.39	
Cork County Council	204999	Construction of a multipurpose community building including spectator stand and changing facilities (change of plan to changing facilities building from that permitted under Pl. Reg. No 17/5530). Permission is also sought for 40 no. car and 2 no. bus parking spaces adjacent to the proposed building and retaining wall to car park, including all associated site works.	Public Infrastructure	No	0	Banteer Community Sportsfield, Banteer, Co. Cork, .,	Application Closed	Permission	Conditional Permission	07/07/2020	10/08/2020			20.36		19.95	5.35	
Kerry County Council	20313	(A) DECOMMISSION THE EXISTING HOUSE ENTRANCE (B) CONSTRUCT A RE-POSITIONED ENTRANCE (C) CONSTRUCT A SITE PERIMETER BOUNDARY, WITH ALL ASSOICATED SITE WORKS	Residential dwelling	No	1	OAKPARK ROAD , KILLEEN , TRALEE	APPLICATION FINALISED	PERMISSION	CONDITIONAL	08/07/2020	11/08/2020			37.02	Y	36.91	15.62	
Kerry County Council	20345	(1) DEMOLISH EXISTING 2 STOREY REAR DOMESTIC EXTENSION AND (2) TO CONSTRUCT REAR SINGLE STOREY DOMESTIC EXTENSION AND ALL ASSOCIATES SITE WORKS (3) TO REBUILD EXISTING CHIMNEY TO WESTERN GABLE AND (4) TO INSTALL NEW WINDOW TO FIRST FLOOR REAR ELAVATION OF EXISTING DWELLING, (5) TO DEMOLISH EXISTING BOILER HOUSE, ALL THE ABOVE TO EXISTING 2 STOREY DWELLING	Residential dwelling	No	1	KNOCKNAGUN , ABBEYDORNEY , CO KERRY	APPLICATION FINALISED	PERMISSION	CONDITIONAL	08/07/2020	11/08/2020			37.06	Y	36.96	18.31	
Kerry County Council	20318	CONSTRUCT AN EXTENSION TO EXISTING CALF HOUSE, CONSTRUCT AN EXTENSION TO EXISTING HAY SHED, TO MODIFY THE WIDTH OF THE ENTRANCE BY REMOVING A SHORT " LEYLANDII" HEDGE AND REPLACING WITH A WING WALL AND PIER ON THE FARM ENTRANCE AND ALL ASSOCIATED ANCILLARY SITE WORKS	Agriculture	No	0	GARRYNAGORE , LIXNAW	APPLICATION FINALISED	PERMISSION	CONDITIONAL	08/07/2020	11/08/2020			35.90	Y	35.81	18.52	
Kerry County Council	20310	TO (A) DEMOLISH AN EXISTING DOMESTIC SHED (B) CONSTRUCT A STOREY AND A HALF DWELLING (C) CONSTRUCT A NEW VEHICULAR ENTRANCE WITH ALL ASSOCIATED SITES WORKS (D) CONSTRUCT A SITE PERIMETER BOUNDARY (E) THE PROPERTY WILL BE CONNECTED TO THE MAINS PUBLIC SEWER AND SERVICES	Residential dwelling	No	1	OAKPARK ROAD , KILLEEN , TRALEE	APPLICATION FINALISED	PERMISSION	CONDITIONAL	08/07/2020	11/08/2020			37.01	Y	36.90	15.62	
Limerick County Council	2172	change of house type from previously approved under planning permission 19/788 and for planning permission for the construction of a domestic garage and all ancillary site works	Residential dwelling	No	1	Killeedy South , Ballagh , Co. Limerick	APPLICATION FINALISED	PERMISSION	CONDITIONAL	11/03/2021	14/04/2021			13.40	Y	12.98	5.17	
Limerick County Council	19788	Construction of a single storey dwelling house, entrance, driveway, wastewater treatment unit, polishing filter and all ancillary site works	Residential dwelling	No	1	Kileedy south , Ballagh , Co. Limerick.	APPLICATION FINALISED	PERMISSION	CONDITIONAL	08/07/2020	11/08/2020			13.40	Y	12.98	5.17	
Limerick County Council	20158	construction of a new dwelling house, site entrance, detached garage, waste water treatment system, percolation area and all associated site works	Residential dwelling	No	1	Meenoline North , Templeglantine , Co. Limerick	APPLICATION FINALISED	PERMISSION	CONDITIONAL	07/07/2020	11/08/2020			16.95	Y	16.75	10.24	
Cork County Council	196860	Retention of existing detached domestic garage as constructed and planning permission is sought for alterations, extension and conversion of said garage to habitable space and incorporate same into existing dwelling and also permission for new detached domestic shed and all associated site works.	Residential dwelling	No	0	Clonmeen North, Banteer, Co. Cork,	Application Closed	Permission, Permission for Retention	Conditional Permission	08/07/2020	11/08/2020			21.58		21.15	4.97	
Kerry County Council	20338	AMALGAMATE AND CHANGE USE OF EXISTING RESIDENTIAL ACCOMODATION AND STORAGE ON THE FIRST AND SECOND FLOOR TO CONSTRUCT A 1.NO 2-BEDROOM APARTMENT AND 1 NO 1-BEDROOM APARTMENT ON THE FIRST FLOOR AND 1 NO 1- BEDROOM APARTMENT ON THE SECOND FLOOR, INCLUDING INTERNALLY ALTER THE ORINGINAL STRUCTURE TO FACILITATE SAME, INCLUDING REAR ELEVATION CHANGES, UPGRADE ALL ASSOCIATED PUBLIC SERVICES AND ALL ANCILLARY SITE SERVICES	Residential dwelling	No	3	15&17 MAIN STREET , CASTLEISLAND , CO KERRY	APPLICATION FINALISED	PERMISSION	CONDITIONAL	09/07/2020	12/08/2020			22.08	Y	21.96	0.00	
Kerry County Council	20371	CONSTRUCT A NEW DWELLING HOUSE, DETACHED GARAGE, CONNECTION TO A MECHANICAL TREATMENT UNIT, INTERMITTENT FILTER AND POLISHING FILTER AND ALL ASSOCIATED SITE WORKS	Residential dwelling	No	1	CORDAL WEST , CASTLEISLAND , CO KERRY	APPLICATION FINALISED	PERMISSION	CONDITIONAL	09/07/2020	12/08/2020			17.05	Y	16.94	0.00	
Kerry County Council	20382	CONSTRUCT A DWELLING HOUSE, PROPERITARY WASTEWATER TREATMENT SYSTEM ALONG WITH ASSOCIATED SITE WORKS	Residential dwelling	No	1	BALLYBEGGAN , TRALEE , CO. KERRY	APPLICATION FINALISED	PERMISSION	CONDITIONAL	09/07/2020	12/08/2020			35.62	Y	35.51	14.23	
Limerick County Council	20340	domestic garage to include garden shed and 3no. dog kennels and connections to all existing services	Residential dwelling	No	0	Churchtown , Newcastle West , Co. Limerick	APPLICATION FINALISED	PERMISSION	CONDITIONAL	09/07/2020	12/08/2020			22.86	Y	22.49	14.78	
Limerick County Council	20342	the erection of a retractable ball stop netting 30m long by 12m high and all ancillary works at the north eastern end of our grounds, adjoining Belfry Heights housing estate	Residential dwelling	No	0	The Grove , Abbeyfeale West , Abbeyfeale	APPLICATION FINALISED	PERMISSION	CONDITIONAL	09/07/2020	12/08/2020			17.63	Y	17.50	6.56	
Kerry County Council	20432	(01) CONSTRUCT AN EASY FEED CATTLE SHED FOR OVER WINTERING COWS COMPLETE WITH CUBICLE BEDS, EASY FEED BARRIERS, UNDERGROUND SLURRY STORAGE TANK, INCLUDING ALL ASSOCIATED ANCILLARY CONCRETE AND SITE WORKS. ALL WORK TO BE CARRIED OUT ON HIS FARM	Agriculture	No	0	CLASHGANNIV , CASTLEISLAND , CO KERRY	APPLICATION FINALISED	PERMISSION	CONDITIONAL	10/07/2020	13/08/2020			22.47		22.35	1.29	
Kerry County Council	20409	CONSTRUCT A NEW DWELLING HOUSE, DETACHED GARAGE, CONNECTION TO A SEPTIC TANK AND PERCOLATION AREA AND ALL ASSOICATED SITE WORKS	Residential dwelling	No	1	CORDAL WEST , CASTLEISLAND , CO KERRY	APPLICATION FINALISED	PERMISSION	CONDITIONAL	10/07/2020	13/08/2020			16.98	Y	16.86	0.00	
Kerry County Council	20404	DEMOLISH EXISTING EXTENSIONS AT THE EAST SIDE AND REAR OF MY DWELLING HOUSE AND PERMISSION TO CONSTRUCT A NEW STOREY AND A HALF STYLE DORMER EXTENSION TO THE EAST SIDE AND A NEW FLAT ROOFED EXTENSION TO THE REAR OF MY EXISTING DWELLING INCORPORATING ADDITIONAL LIVING AND BEDROOM ACCOMODATION COMPLETE WITH ALL ANCILLARY SITE WORKS ASSOCIATED WITH THE DEVELOPMENT	Residential dwelling	No	0	52 LAUREL COURT , OAKPARK , TRALEE	APPLICATION FINALISED	PERMISSION	CONDITIONAL	10/07/2020	13/08/2020			37.18	Y	37.07	15.67	
Kerry County Council	20431	(01) CONSTRUCT A EASY FEED DRY BED SHEEP SHED FOR OVER WINTERING SHEEP COMPLETE WITH EASY FEED BARRIERS AND HOLDING PENS (2) DEMOLISH AN EXISTING LOW LEVEL FARM SHED, (03) ALLOW FOR ALL ASSOCIATED ANCILLARY CONCRETE AND SITE WORKS. ALL WORK TO BE CARRIED OUT ON THEIR FARM	Agriculture	No	0	GLANLEA , SCARTAGLIN , KILLARNEY	APPLICATION FINALISED	PERMISSION	CONDITIONAL	10/07/2020	13/08/2020			21.59	Y	21.50	5.02	
Limerick County Council	211325	a dwelling house, waste water treatment system, percolation area, site entrance and all associated site works	Residential dwelling	No	1	Knocknaboula , Foynes , Co. Limerick	APPLICATION FINALISED	OUTLINE PERMISSION	CONDITIONAL	12/07/2022	16/08/2022			36.36	Y	36.11	28.92	
Kerry County Council	20427	ERECT A GREEN COLOURED MESH PANEL FENCING 2.44 METRES HIGH AROUND (A) PERIMETER OF SAND TRAINING PITCH AND (B) ALONG PART OF THE SOUTHERN BOUNDARY PARALLEL TO THE PUBLIC ROAD AT OUR GROUNDS	Public Infrastructure	No	1	SHANBALLY , ABBEYFEALE P.O , CO KERRY	APPLICATION FINALISED	PERMISSION	CONDITIONAL	14/07/2020	17/08/2020			18.40	Y	18.27	7.16	
Limerick County Council	20160	construction of detached single storey dwelling, on-site waste water treatment system and percolation area, new vehicular entrance and all ancillary works	Residential dwelling	No	1	Cloonyclohassy , Shanagolden , Co. Limerick	APPLICATION FINALISED	PERMISSION	CONDITIONAL	15/07/2020	18/08/2020			34.65	Y	34.38	27.10	
Kerry County Council	22295	CONSTRUCTION OF TWO NUMBER DWELLING HOUSES, CONSTRUCT SITE ENTRANCES, CONNECTION TO PUBLIC WATER, SEWER LINE AND ALL ASSOCIATED SITE WORKS.	Residential dwelling	No	2	UPPER MAIN STREET , BROSNA , TRALEE	APPLICATION FINALISED	OUTLINE PERMISSION	CONDITIONAL	18/07/2022	19/08/2022			10.45	Y	10.35	0.00	
Cork County Council	204893	Development comprising amendments to the permitted mono-pitched licensed discount foodstore (An Bord Pleanála Reference No. PL04.248281, Cork County Council Plan Reg. Ref. No.: 16/06209) currently under construction at a site of approximately 0.2414 ha. The proposed development will consist of the installation of a rooftop photovoltaic solar panel array totalling 984 sq m and an amendment to the opening hours of 09.00 to 22.00 Monday to Saturday and 10.00 to 19.00 on Sundays and public holidays as permitted by Condition No. 4 of An Bord Pleanála Reference No. PL04.248281 to 08.00 to 22.00 Monday to Saturday and 09.00 to 21.00 on Sundays and public holidays.	Energy Industry	No	0	Banteer Road, Kanturk, Co. Cork,	Application Closed	Permission	Conditional Permission	16/07/2020	19/08/2020			17.45		17.00	0.54	

Planning Authority	Application Number	Development Description	Development Category	Large-scale Development	Number of Residential Units	Development Address	Application Status	Application Type	Decision	Decision Date	Grant Date	Appeal Reference Number	Appeal Decision	Distance to Turbine (km)	Within SPA + 5km Buffer	Distance to Proposed Lifetime Extension EIAR Site Boundary (km)	Distance to Proposed Lifetime Extension and Proposed Offsetting Lands Hydro Buffer (km)	Within Proposed Offsetting Lands
Limerick County Council	191069	existing balcony as constructed to the rear of the cellar bar which is a Protected Structure (RPS No. 51) with associated works	Commercial	No	0	Cellar Bar , The Square , Abbeyfeale Co. Limerick.	APPLICATION FINALISED	RETENTION	CONDITIONAL	08/05/2020		ABP-307276-20	CONDITIONAL	18.04	Y	17.91	6.80	
Limerick County Council	20178	construction of a cattle sorting shed, dung stead, new straw/hay storage shed, extension of existing straw bedded shed, extension of existing silage slab, construction of new shed over existing slatted tank pit, new roof over existing yard and all associated site works	Agriculture	No	0	Clonmore , Dromcollogher , Co. Limerick	APPLICATION FINALISED	PERMISSION	CONDITIONAL	16/07/2020	21/08/2020			17.41		16.95	9.54	
Limerick County Council	2020	construction of a dormer style extension to existing dwelling house and all ancillary site works	Residential dwelling	No	0	Ballylin , Ardagh , Co. Limerick.	APPLICATION FINALISED	PERMISSION	CONDITIONAL	16/07/2020	21/08/2020			27.36	Y	27.03	19.50	
Limerick County Council	20448	construction of a calf house, manure pit and concrete apron	Agriculture	No	0	Ballyneety , Shanagolden , Co. Limerick	APPLICATION FINALISED	PERMISSION	CONDITIONAL	16/07/2020	21/08/2020			31.44	Y	31.08	23.40	
Limerick County Council	20397	erection of an extension (part single storey, part one & a half storey & part two storey) to the south-east of our house, single storey to the north-west of our house, and some elevation changes to the north-east elevation to the existing house consisting of new window arrangement and new raised masonry parapet. Demolish existing garage at the south-west of the site, construct new barrel vaulter shed to the east of the site, decommission existing septic tank & provision of new effluent treatment system including all associated site works	Residential dwelling	No	0	Parkanna , Upper Athea , Athea	APPLICATION FINALISED	PERMISSION	CONDITIONAL	16/07/2020	21/08/2020			24.27	Y	24.14	14.11	
Limerick County Council	207025	extension of duration for 15/385	Residential dwelling	No	0	Ballinakill More , Castlemahon , Co. Limerick	APPLICATION FINALISED	EXTENSION OF DURATION	CONDITIONAL	15/10/2020				23.13		22.68	14.78	
Limerick County Council	207014	Extension of permission for planning ref. 15/132	Residential dwelling	No	0	Strand , Newcastle West	APPLICATION FINALISED	EXTENSION OF DURATION	CONDITIONAL	26/06/2020				15.63	Y	15.31	7.96	
Cork County Council	204765	The partial demolition of an existing structural steel fabrication building, the construction of 2 no. steel storage buildings and all ancillary site works on a site adjacent to the existing steel plant. Ancillary site works to include proposed surface water attenuation and firefighting tanks, terramesh retaining structure and importation of fill material to facilitate raising of ground levels. Access to the proposed development will be from the existing steel facility entrance from the Main Street. The proposed development represents a new and amended scheme to that previously permitted by T.P. 18/5567. A Natura Impact Statement (NIS) has been prepared and will be submitted to the Planning Authority with the application.	Public Infrastructure	No	0	Liscahane, Main Street, Millstreet, Co. Cork	Application Closed	Permission	Conditional Permission	16/07/2020	24/08/2020			20.88		20.68	13.54	
Cork County Council	204153	To construct a new dwelling house.	Residential dwelling	No	1	Knockbarry, Liscarroll, Co. Cork,	Application Closed	Permission	Conditional Permission	20/07/2020	24/08/2020			22.26		21.76	9.04	
Kerry County Council	20240	CONSTRUCT A NEW DWELLING HOUSE AND DOMESTIC GARAGE SERVED BY MECHANICAL ARERATION UNIT AND SOIL POLISHING FILTER	Residential dwelling	No	1	KNOCKROWER EAST , SCARTAGLEN , CO KERRY	APPLICATION FINALISED	PERMISSION	CONDITIONAL	22/07/2020	25/08/2020			17.45	Y	17.36	3.65	
Limerick County Council	20447	construction of a calf house and concrete apron	Agriculture	No	0	Treanboy , Newcastle West , Co. Limerick	APPLICATION FINALISED	PERMISSION	CONDITIONAL	21/07/2020	25/08/2020			19.70	Y	19.31	11.51	
Limerick County Council	20451	the demolition of existing end of terrace 2 storey dwelling and re-construction/re-instatement of 2 storey dwelling on existing dwelling footprint, construction of a single storey extension to side and rear, installation of solar panels, photovoltaic panels, and 2 number roof lights to south elevation roof of proposed reconstructed 2 storey dwelling, and all associated site works	Residential dwelling	No	1	Con Colbert Street , Athea , Co. Limerick	APPLICATION FINALISED	PERMISSION	CONDITIONAL	22/07/2020	25/08/2020			24.95	Y	24.83	15.11	
Limerick County Council	20455	construction of enclosed patio extension and associated site works	Residential dwelling	No	0	The Glórach Theatre , Convent Road , Abbeyfeale Co. Limerick	APPLICATION FINALISED	PERMISSION	CONDITIONAL	23/07/2020	26/08/2020			17.85	Y	17.72	6.88	
Limerick County Council	20472	demolition of single storey dwelling house, construction of replacement part single storey, part two storey dwelling house, new on site waste water treatment system and all ancillary works	Residential dwelling	No	1	Tullyglass , Glin , Co. Limerick	APPLICATION FINALISED	PERMISSION	CONDITIONAL	23/07/2020	26/08/2020			35.18	Y	35.02	25.92	
Cork County Council	204422	To construct a new dwelling house.	Residential dwelling	No	1	Park , Knocknagree, Co. Cork,	Application Closed	Permission	Conditional Permission	24/07/2020	27/08/2020			14.09		14.00	8.94	
Cork County Council	204512	a)To demolish disused dwelling house and (b) to construct a new dwelling house and domestic garage served by a septic tank and percolation area.	Residential dwelling	No	1	Knockahorrea East, Rockchapel, Co. Cork,	Application Closed	Permission	Conditional Permission	29/07/2020	01/09/2020			3.91	Y	3.73	0.00	
Cork County Council	204557	To construct a new dwelling house and domestic garage served by septic tank and percolation area.	Residential dwelling	No	1	Dernagree, Mallow, Co. Cork,	Application Closed	Permission	Conditional Permission	29/07/2020	01/09/2020			15.28		14.98	6.74	
Kerry County Council	20486	CONSTRUCT AN EASY FEED SLATTED SHED FOR CATTLE, INCORPORATING THE RE-CONSTRUCTION AND ROOFING OF OLD CUBICLE HOUSE ON THE SAME SITE, A MACHINERY SHED AND ALL ASSOCIATED ANCILLARY SITE WORKS	Agriculture	No	0	MOUNTCOAL , LISTOWEL , CO KERRY	APPLICATION FINALISED	PERMISSION	CONDITIONAL	30/07/2020	02/09/2020			29.88	Y	29.78	16.91	
Limerick County Council	20226	the construction of an entrance, dwelling house, garage, domestic waste water treatment system with polishing filter together with all associated site works	Residential dwelling	No	1	Ballintober West , Newcastle West , Co. Limerick	APPLICATION FINALISED	PERMISSION	CONDITIONAL	28/07/2020	02/09/2020			16.69	Y	16.24	8.33	
Limerick County Council	20500	domestic garage with first floor, utility store, boundary walls to north and east of site, all within revised site boundaries to her site	Residential dwelling	No	0	Athea Lower , Athea , Co. Limerick	APPLICATION FINALISED	RETENTION	CONDITIONAL	28/07/2020	02/09/2020			26.40	Y	26.27	16.25	
Limerick County Council	20435	demolition of single storey attached garage to side, single storey extension to rear, chimney stack and detached domestic shed, construction of part single storey, part storey and a half extension to side(south-west) and rear, alterations to window and door opes throughout and all ancillary site works	Residential dwelling	No	0	Knockane , Newcastle West , Co. Limerick	APPLICATION FINALISED	PERMISSION	CONDITIONAL	29/07/2020	02/09/2020			20.30	Y	19.92	12.21	
Limerick County Council	20487	the construction of a calf house and concrete apron	Agriculture	No	0	Glenquin , Strand , Co. Limerick	APPLICATION FINALISED	PERMISSION	CONDITIONAL	30/07/2020	02/09/2020			14.03	Y	13.70	6.33	
Limerick County Council	20473	construction of a first floor extension to existing dwelling house and all ancillary works	Residential dwelling	No	0	56 Hawthorn Drive , Newcastle West , Co. Limerick	APPLICATION FINALISED	PERMISSION	CONDITIONAL	28/07/2020	02/09/2020			21.62	Y	21.23	13.44	
Limerick County Council	20486	construction of a milking parlour, dairy, plant room, drafting area, collecting yard, slatted tanks and concrete apron	Agriculture	No	0	Lower Athea , Athea , Co. Limerick	APPLICATION FINALISED	PERMISSION	CONDITIONAL	28/07/2020	02/09/2020			25.82	Y	25.70	15.85	
Kerry County Council	191312	CONSTRUCT A DWELLING HOUSE SERVED BY AN EFFLUENT TREATMENT TANK AND SANDCEL POLISHING FILTER	Residential dwelling	No	1	COOM , GNEEVEGUILLA , RATHMORE	APPLICATION FINALISED	PERMISSION	CONDITIONAL	31/07/2020	03/09/2020			17.12		17.01	11.37	
Cork County Council	204252	Construction of an agricultural shed with slatted feeding passage and drafting area.	Agriculture	No	0	Rowls Langford South, Meelin, Co. Cork,	Application Closed	Permission	Conditional Permission	31/07/2020	03/09/2020			8.82	Y	8.36	2.14	
Limerick County Council	20278	construction of a livestock underpass, effluent holding tank and all associated siteworks	Agriculture	No	0	Gortnaskehy , Tournafulla , Co. Limerick	APPLICATION FINALISED	PERMISSION	CONDITIONAL	05/08/2020	08/09/2020			12.70	Y	12.45	5.59	
Limerick County Council	20205	rear extensions to existing bakery facility, car park area, expansion of site boundaries and installation of a new mechanical aeration unit and polishing filter system	Miscellaneous	No	0	Tenekilla , Ballyhahill , Co. Limerick	APPLICATION FINALISED	RETENTION	CONDITIONAL	05/08/2020	08/09/2020			33.45	Y	33.24	25.39	
Limerick County Council	20521	construction of a slatted agricultural shed and all associated site works, abutting existing slatted shed	Agriculture	No	0	Kilconlea Upper , Abbeyfeale , Co. Limerick	APPLICATION FINALISED	PERMISSION	CONDITIONAL	05/08/2020	08/09/2020			16.34	Y	16.22	4.37	
Limerick County Council	211277	change of house design from that previously approved under planning application reference 19/900 and permission for the re-location of the previously permitted garage on site	Residential dwelling	No	1	Knocknasna , Abbeyfeale , Co. Limerick.	APPLICATION FINALISED	PERMISSION	CONDITIONAL	29/10/2021	03/12/2021			20.31	Y	20.18	9.23	
Limerick County Council	19900	a dwelling house, detached domestic garage, mechanical aeration unit with polishing filter system, construct a new entrance off existing access road with all ancillary site works	Residential dwelling	No	2	Knocknasna , Abbeyfeale , Co. Limerick.	APPLICATION FINALISED	PERMISSION	CONDITIONAL	07/08/2020	10/09/2020			20.31	Y	20.18	9.23	
Cork County Council	204635	To construct a new dwelling house and domestic garage served by mechanical aeration unit and sand polishing filter.	Residential dwelling	No	1	Cloonbannin East, Mallow, Co. Cork,	Application Closed	Permission	Conditional Permission	06/08/2020	10/09/2020			14.33		14.01	5.37	
Cork County Council	196314	Alterations to front, rear and side elevations, first floor extension and change of use of former public house known as The USA bar to pharmacy use with mezzanine level and incorporate same into the existing adjoining pharmacy, new shopfronts and signage to front and side elevations and alterations to shopfront of existing pharmacy.	Commercial	No	0	Strand Street, Kanturk, Co. Cork,	Application Closed	Permission	Conditional Permission	06/08/2020	10/09/2020			17.08		16.62	0.00	
Kerry County Council	20320	CONSTRUCTION OF A DWELLING AND GARAGE, VEHICLE ENTRANCE, FOUL WATER TREATMENT PLANT AND ALL ASSOICATED SITE WORKS	Residential dwelling	No	1	KNOCKAWINNA , BROSNA , TRALEE	APPLICATION FINALISED	PERMISSION	CONDITIONAL	10/08/2020	11/09/2020			6.32	Y	6.22	0.00	
Kerry County Council	20452	ERECT AN EXTENSION TO THE REAR OF THEIR DWELLING HOUSE, CONSISTING OF A KITCHEN/DINING UTILITY ROOM, BATHROOM AND A BEDROOM WITH A WATEWATER TREATMENT UNIT AND SAND POLISHING FILTER, ALSO TO DECOMMISSION EXISTING SEPTIC TANK AND ALL ASSOCIATED SITE WORKS TO THEIR SITE	Residential dwelling	No	0	BUNAGARHA , LISTOWEL , CO KERRY	APPLICATION FINALISED	PERMISSION	CONDITIONAL	11/08/2020	14/09/2020			28.76	Y	28.63	16.78	
Cork County Council	204744	Permission for the construction of a dwelling house, domestic garage, mechanical aeration system, soil polishing filter and all associated services and site works.	Residential dwelling	No	1	Farrankeal, Knocknagree, Mallow, Co. Cork	Application Closed	Permission	Conditional Permission	10/08/2020	14/09/2020			14.67		14.57	9.54	
Cork County Council	204584	Construct a slatted unit for cattle, cattlecrush, farmyard manure store and ancillary concrete works.	Agriculture	No	0	Ardagh, Dromina, Charleville, Co. Cork	Application Closed	Permission	Conditional Permission	10/08/2020	14/09/2020			23.58		23.17	11.06	
Cork County Council	196621	Construction of a livestock underpass, effluent holding tank and all associated siteworks	Agriculture	No	0	Kilknockane, Freemount, Charleville, Co. Cork	Application Closed	Permission	Conditional Permission	10/08/2020	14/09/2020			16.18		15.69	3.44	

Planning Authority	Application Number	Development Description	Development Category	Large-scale Development	Number of Residential Units	Development Address	Application Status	Application Type	Decision	Decision Date	Grant Date	Appeal Reference Number	Appeal Decision	Distance to Turbine (km)	Within SPA + 5km Buffer	Distance to Proposed Lifetime Extension EIAR Site Boundary (km)	Distance to Proposed Lifetime Extension and Proposed Offsetting Lands Hydro Buffer (km)	Within Proposed Offsetting Lands
Cork County Council	196857	To construct a dormer dwelling house, domestic garage, effluent treatment tank and sandcel polishing filter unit and all site development works.	Residential dwelling	No	1	Laghtsigh, Knocknagree, Mallow, Co. Cork	Application Closed	Permission	Conditional Permission	10/08/2020	14/09/2020			15.48		15.39	10.33	
Kerry County Council	20529	EXTEND EXISTING SLATTED LIVESTOCK UNIT. PROPOSED EXTENSION TO INCORPORATE CUBICLES, UNDERGROUND SLATTED SLURRY TANK WITH 2 EXTERNAL AGITATION POINTS AND ANCILLARY EXTERNAL CONCRETE. THE ABOVE TO BE CARRIED OUT WITH ALL ASSOCIATED ANCILLARY SITE WORKS	Agriculture	No	0	KILLEENTIERNA , CURROW , KILLARNEY	APPLICATION FINALISED	PERMISSION	CONDITIONAL	12/08/2020	15/09/2020			23.98		23.86	3.85	
Limerick County Council	20545	construction of a dwelling house, site entrance, onsite wastewater treatment system and all associated site works	Residential dwelling	No	1	Moneymohill , Ballyhahill , Loughill Co. Limerick	APPLICATION FINALISED	PERMISSION	CONDITIONAL	12/08/2020	15/09/2020			31.92	Y	31.68	24.63	
Cork County Council	205249	Construction of three walled silo's, an effluent tank and calving shed .	Agriculture	No	0	Corbally, Kanturk, Co. Cork,	Application Closed	Permission	Conditional Permission	12/08/2020	15/09/2020			18.63		18.13	3.07	
Limerick County Council	20549	construction of a detached domestic garage	Residential dwelling	No	0	Knocknasna , Abbeyfeale , Co. Limerick	APPLICATION FINALISED	PERMISSION	CONDITIONAL	13/08/2020	16/09/2020			20.89	Y	20.76	10.02	
Cork County Council	204528	To construct a two storey extension to south east side of existing two storey dwelling house comprising of a 2 bedroom self contained apartment unit along with septic tank & percolation area.	Residential dwelling	No	0	Barleyhill, Newmarket, Co. Cork,	Application Closed	Permission	Conditional Permission	13/08/2020	16/09/2020			10.61	Y	10.10	0.00	
Kerry County Council	20422	ERECT DOMESTIC UTILITY SHED AT THE REAR OF HIS DWELLING HOUSE	Residential dwelling	No	0	DERRINDAFF , DUAGH , CO KERRY	APPLICATION FINALISED	PERMISSION	CONDITIONAL	14/08/2020	17/09/2020			26.51	Y	26.42	14.27	
Kerry County Council	20420	ERECT A DOMESTIC UTILITY SHEAD AT REAR OF HIS DWELLING	Residential dwelling	No	1	DERRINDAFF , DUAGH , CO KERRY	APPLICATION FINALISED	PERMISSION	CONDITIONAL	14/08/2020	17/09/2020			26.56	Y	26.46	14.32	
Cork County Council	205289	The development will consist of the construction of an 18-metre-high free-standing communications structure with its associated antennae, communication dishes, ground equipment, lightening rod and all associated site development works. This proposed structure will replace the existing 10-meter-high support structure currently on site. The development will form part of Eircom Ltd existing telecommunications and broadband network.	Public Infrastructure	No	0	Boherbue Eircom Exhange, Gneeves, Boherbue, Co. Cork	Application Closed	Permission	Conditional Permission	14/08/2020	17/09/2020			10.50		10.23	3.03	
Kerry County Council	20379	DECOMMISION EXISTING SEPTIC TANK AND INSTALL A MECHANICAL TREATMENT UNIT AND POLISHING FILTER AND ALL ANCILLARY WORKS	Miscellaneous	No	0	BALLINORIG EAST , TRALEE , CO KERRY	APPLICATION FINALISED	PERMISSION	CONDITIONAL	18/08/2020	21/09/2020			34.71	Y	34.60	13.34	
Limerick County Council	20584	existing prefabricated standalone classroom serving existing school building as presently constructed with all associated site works	Public Infrastructure	No	0	Monagea National School , Monagea , Newcastle West Co. Limerick	APPLICATION FINALISED	RETENTION	CONDITIONAL	18/08/2020	22/09/2020			18.13	Y	17.78	10.21	
Cork County Council	196962	(a) Demolish ground floor annex to rear of dwelling and remove a profiled slate roof to first floor of dwelling. (b) Carry out alterations and raise roof to front of dwelling to match level of flat roofs of adjoining dwellings on either side to incorporate bedroom accommodation and construct single storey flat roof extension to rear of dwelling and ancillary works.	Residential dwelling	No	0	No. 2 Darrell Cottages, Greenane, Kanturk,	Application Closed	Permission	Conditional Permission	19/08/2020	22/09/2020			17.33		16.87	0.17	
Cork County Council	205318	To construct a dwellinghouse and garage with related site works. A Natura Impact Statement will be submitted to the planning authority in relation to this application.	Residential dwelling	No	1	Foilogohig, Ballydesmond, Mallow, Co. Cork	Application Closed	Permission	Conditional Permission	19/08/2020	22/09/2020			5.50	Y	5.38	1.92	
Kerry County Council	20437	CONSTRUCT A NEW DWELLING HOUSE AND DOMESTIC GARAGE SERVED BY MECHANICAL AERATION UNIT AND SAND POLISHED FILTER	Residential dwelling	No	1	GNEEVGULLIA , RATHMORE , CO KERRY	APPLICATION FINALISED	PERMISSION	CONDITIONAL	20/08/2020	23/09/2020			16.57	Y	16.46	9.67	
Cork County Council	205176	To construct a single storey extension to the south western side of their dwelling consisting of a living room and a closed front porch along with installation of 2 no. velux windows to the rear roof along with alterations to elevations including removal of existing external staircase	Residential dwelling	No	0	Cloghboola Beg, Millstreet, Co. Cork,	Application Closed	Permission	Conditional Permission	20/08/2020	23/09/2020			24.01		23.79	16.27	
Cork County Council	204537	Construction of a car valeting facility including construction of structure for valeting, wash down area, entrance, palisade and weldmesh fencing and all associated site works.	Commercial	No	0	Percival Street, Kanturk, Co. Cork,	Application Closed	Permission	Conditional Permission	20/08/2020	23/09/2020			16.90		16.44	0.00	
Cork County Council	224219	Construction of 3 no. dwelling houses with domestic garages, along with all associated site works.	Residential dwelling	No	3	Carriganes Road, Kingwilliamstown, Ballydesmond, Mallow, Co Cork	Application Closed	Outline Permission	Conditional Permission	19/08/2022	23/09/2022			10.01	Y	9.91	4.24	
Limerick County Council	20409	a milk silo and all associated site works	Agriculture	No	0	Cloonroosk , Feenagh , Co. Limerick	APPLICATION FINALISED	PERMISSION	CONDITIONAL	20/08/2020	24/09/2020			22.06		21.60	13.69	
Limerick County Council	20271	construction of an extension with ancillary works to our private store to the rear of our property	Residential dwelling	No	0	New Street , Abbeyfeale , Co. Limerick	APPLICATION FINALISED	PERMISSION	CONDITIONAL	20/08/2020	24/09/2020			18.39	Y	18.26	7.19	
Limerick County Council	20570	demolition of existing dwelling house and construction of a new two storey replacement dwelling house, wastewater treatment unit, polishing filter and all ancillary site works	Residential dwelling	No	1	Mohernagh , Ballyhahill , Co. Limerick	APPLICATION FINALISED	PERMISSION	CONDITIONAL	21/08/2020	24/09/2020			32.87	Y	32.63	25.55	
Limerick County Council	20198	construction of a storey and a half style dwelling house, entrance, driveway, waste water treatment system, polishing filter and all ancillary site works	Residential dwelling	No	1	Tiermore , Shanagolden , Co. Limerick	APPLICATION FINALISED	PERMISSION	CONDITIONAL	25/08/2020	29/09/2020			33.96	Y	33.63	26.07	
Limerick County Council	20293	construction of stables, tack room, foaling box, workshop, machinery shed, manure pit, polytunnel, sand ring and new entrance onto public road	Agriculture	No	0	Glenquin , Ballagh , Co. Limerick	APPLICATION FINALISED	PERMISSION	CONDITIONAL	26/08/2020	29/09/2020			13.55	Y	13.20	5.79	
Limerick County Council	20582	construction of detached part single storey, part storey and a half dwelling house, on-site waste water treatment system and percolation area, new vehicular entrance and all ancillary site works	Residential dwelling	No	1	Killaghteen , Newcastle West , Co. Limerick	APPLICATION FINALISED	PERMISSION	CONDITIONAL	26/08/2020	29/09/2020			21.10	Y	20.80	13.47	
Limerick County Council	20260	construction of a dwelling house, detached domestic garage, mechanical aeration unit and soil polishing filter, new site entrance and carry out all associated site works	Residential dwelling	No	1	Farrihy , Broadford , Co. Limerick	APPLICATION FINALISED	PERMISSION	CONDITIONAL	27/08/2020	30/09/2020			14.21	Y	13.75	6.10	
Limerick County Council	20594	construction of a slatted shed, slatted tank, creep area, roofed cattle crush and concrete aprons	Agriculture	No	0	Glenagragara , Glin , Co. Limerick	APPLICATION FINALISED	PERMISSION	CONDITIONAL	27/08/2020	30/09/2020			31.41	Y	31.25	22.10	
Kerry County Council	211240	CONSTRUCT A PRIVATE DWELLING HOUSE SERVICED WITH A SEPTIC TANK AND PERCOLATION AREA ALONG WITH ALL ASSOCIATED EXTERNAL WORKS ON SITE	Residential dwelling	No	1	GARRAUN MORE , BALLYMACELLIGOTT , TRALEE	APPLICATION FINALISED	OUTLINE PERMISSION	CONDITIONAL	31/08/2022	04/10/2022			26.92	Y	26.81	5.88	
Cork County Council	205447	To construct a domestic garage adjacent to their home. The above to be carried out with all associated ancillary site works.	Residential dwelling	No	0	2 Bowling Green, Sally's Cross, Garraunteefineen, Kanturk, Co. Cork	Application Closed	Permission	Conditional Permission	31/08/2020	05/10/2020			18.75		18.27	1.74	
Cork County Council	204712	To construct dwelling house, domestic garage, wastewater treatment system with polishing filter, entrance & all associated services & site works.	Residential dwelling	No	1	Loumanagh South, Boherbue, Mallow, Co. Cork	Application Closed	Permission	Conditional Permission	31/08/2020	05/10/2020			10.94		10.71	3.79	
Limerick County Council	20615	erection of a 20m lattice telecommunications structure together with antennas, dishes and associated equipment all enclosed in security fencing and remove the existing 15m (overall height 16.5m) telecommunications support structure	Public Infrastructure	No	0	Eir Exchange , South Mall/Marian Place , Glin Co. Limerick.	APPLICATION FINALISED	PERMISSION	CONDITIONAL	02/09/2020	06/10/2020			36.03	Y	35.86	26.98	
Limerick County Council	20618	erection of a 30m high lattice telecommunications support structure together with antennas, dishes and associated equipment all enclosed in security fencing and remove the existing two 12m lattice telecommunications support structures(overall height 14.5m)	Public Infrastructure	No	0	eir Exchange , Templeglantine West , Co. Limerick	APPLICATION FINALISED	PERMISSION	CONDITIONAL	02/09/2020	06/10/2020			15.46	Y	15.26	8.72	
Cork County Council	205446	(a) Retention permission for excavations and alterations to ground levels, (b) Permission to construct a new detached domestic garage/store. The above to be carried out with all associated ancillary site works.	Residential dwelling	No	1	Liscahane, Millstreet, Co. Cork,	Application Closed	Permission, Permission for Retention	Conditional Permission	02/09/2020	06/10/2020			22.88		22.66	15.25	
Kerry County Council	20615	(A) CONSTRUCT A SINGLE STOREY EXTENSION ONTO THE SIDE/REAR OF THE EXISTING BUILDING, AND (B) MAKE INTERNAL ALTERATIONS ON THE GROUND FLOOR OF THE EXISTING BUILDING IN ORDER TO CONSTRUCT A NEW WHEELCHAIR ACCESSIBLE TOILET, CORRIDOR AND ALL ASSOCIATED WORKS	Residential dwelling	No	0	LYREACROMPANE COMMUNITY CENTRE , LYREACROMPANE , LISTOWEL	APPLICATION FINALISED	PERMISSION	CONDITIONAL	03/09/2020	07/10/2020			26.13	Y	26.04	11.88	
Limerick County Council	20627	the construction of a new dwelling, garage, waste water treatment system, vehicular entrance and all associated site works	Residential dwelling	No	1	Doonakeena , Templeglantine , Co. Limerick	APPLICATION FINALISED	PERMISSION	CONDITIONAL	03/09/2020	07/10/2020			17.26	Y	17.03	10.49	
Limerick County Council	20453	existing dwelling house as constructed and permission to renovate and alter the existing dwelling and construct an independent living unit attached to existing dwelling comprising a single storey and storey and half extension, construct a new garage and installation of a new wastewater treatment system and polishing filter and all associated site works	Residential dwelling	No	1	Balliniska , Feohanagh , Newcastle West	APPLICATION FINALISED	RETENTION	CONDITIONAL	03/09/2020	07/10/2020			19.84		19.38	11.63	
Limerick County Council	20638	change of use for part of the existing retail facility to an off-licence and all associated site works	Commercial	No	0	Abbeyfeale West , Abbeyfeale , Co. Limerick	APPLICATION FINALISED	PERMISSION	CONDITIONAL	04/09/2020	08/10/2020			17.52	Y	17.39	5.87	
Limerick County Council	20188	construction of 1 no. poultry house and soiled water storage tank, machinery/bedding store and carry out all associated ancillary site works. Retention permission is also sought for existing as constructed poultry house, soiled water tank and all associated site works	Agriculture	No	0	Ballynakill Beg , Castlemahon , Co. Limerick	APPLICATION FINALISED	PERMISSION	CONDITIONAL	04/09/2020	08/10/2020			22.07		21.63	13.70	
Limerick County Council	20506	construction of a milking parlour, dairy collecting yard, slatted tanks and all associated site works	Agriculture	No	0	Shanrath , Newcastle West , Co. Limerick	APPLICATION FINALISED	PERMISSION	CONDITIONAL	04/09/2020	08/10/2020			19.11		18.66	10.74	
Limerick County Council	20484	construction of a livestock underpass, effluent holding tank and carry out all associated site works	Agriculture	No	0	Camas , Newcastle West , Co. Limerick	APPLICATION FINALISED	PERMISSION	CONDITIONAL	04/09/2020	08/10/2020			16.49	Y	16.06	8.15	

Planning Authority	Application Number	Development Description	Development Category	Large-scale Development	Number of Residential Units	Development Address	Application Status	Application Type	Decision	Decision Date	Grant Date	Appeal Reference Number	Appeal Decision	Distance to Turbine (km)	Within SPA + 5km Buffer	Distance to Proposed Lifetime Extension EIAR Site Boundary (km)	Distance to Proposed Lifetime Extension and Proposed Offsetting Lands Hydro Buffer (km)	Within Proposed Offsetting Lands
Limerick County Council	20654	demolition of existing derelict two storey dwelling house, construction of a new replacement dwelling house with attached domestic garage, installation of a new mechanical aeration unit and polishing filter system, utilise existing entrance and access road with all associated site works	Residential dwelling	No	1	Tournafulla , Co. Limerick	APPLICATION FINALISED	PERMISSION	CONDITIONAL	04/09/2020	08/10/2020			11.21	Y	10.98	4.72	
Kerry County Council	20623	DEMOLISH SECTIONS OF THE EXISTING BUILDING TO THE REAR OF OLD EXISTING DWELLING HOUSE AND ALSO DEMOLISH THE FRONT PORCH. ERECT NEW PITCHED ROOF FRONT PORCH AND CONSTRUCT NEW EXTENSIONS TO THE REAR OF THE PROPERTY AND ALONG NORTHERN BOUNDARY COMPLETE WITH ALL ANCILLARY SITE WORKS ASSOCIATED WITH THE DEVELOPMENT	Residential dwelling	No	0	CNOC MHUIRE , CLOUNALOUR , UPPER OAKPARK ROAD	APPLICATION FINALISED	PERMISSION	CONDITIONAL	07/09/2020	09/10/2020			37.13	Y	37.02	15.68	
Cork County Council	204683	The construction of a new agricultural entrance.	Agriculture	No	0	Ballintober, Kanturk, Co. Cork,	Application Closed	Permission	Conditional Permission	08/09/2020	12/10/2020			19.08		18.60	2.15	
Cork County Council	196829	To construct a new dwelling house.	Residential dwelling	No	1	Paal West, Kanturk, Co. Cork,	Application Closed	Permission	Conditional Permission	07/09/2020	12/10/2020			15.61		15.18	1.06	
Kerry County Council	20638	CONSTRUCT A MILKING COMPLEX, INCLUDING A MILKING PARLOUR, DIARY, PLANT ROOM, OFFICE, ROOFED CATTLE HANDLING FACILITY INCORPORATING HOLDING PENS, DRAFTING CHUTE, CATTLE CRUSH WITH OPERATOR PASSAGES, COW ASSEMBLY YARD AND COMPLETE WITH ALL ASSOCIATED UNDERGROUND SLURRY TANKS AND ALL ASSOCIATED SITE WORK	Agriculture	No	0	GORTACLOGHANE , LISTOWEL , CO KERRY	APPLICATION FINALISED	PERMISSION	CONDITIONAL	09/09/2020	13/10/2020			25.18	Y	25.09	12.48	
Kerry County Council	20635	GRIANAN A THOGAINT. (CONSTRUCT A SUN ROOM)	Residential dwelling	No	0	CAMP (AN COMA) , OILEAN CHIARRAI , CO CHIARRAI	APPLICATION FINALISED	PERMISSION	CONDITIONAL	09/09/2020	13/10/2020			25.01	Y	24.90	2.39	
Limerick County Council	197030	Extension of Permission for Planning Ref. 15/403: the construction of an industrial unit, entrances, boundary walls/fencing, connections to public services including all associated site works	Miscellaneous	No	0	Sheehan's Road , Newcastle West , Co. Limerick.	APPLICATION FINALISED	EXTENSION OF DURATION	CONDITIONAL	07/02/2020				22.25	Y	21.85	14.05	
Limerick County Council	2067	the demolition of the existing dwelling house and fuel store and the construction of a new three bedroom single storey dwelling and new fuel store, use the existing septic tank and effluent system and maintain the existing entrance with new piers and gates and all ancillary site works	Residential dwelling	No	2	Knocknasna , Abbeyfeale , Co. Limerick	APPLICATION FINALISED	PERMISSION	CONDITIONAL	09/09/2020	13/10/2020			21.00	Y	20.87	10.35	
Cork County Council	204700	The construction of a single storey dwelling and a domestic garage, and all ancillary site works and landscaping necessary.	Residential dwelling	No	1	Duinch, Banteer, County Cork,	Application Closed	Permission	Conditional Permission	11/09/2020	14/10/2020			22.20		21.78	6.82	
Cork County Council	196738	To construct new entrance and access road (on the site of existing entrance) into existing forestry plantation.	Extractive Industry	No	0	Coolageela East, Kanturk, Co. Cork,	Application Closed	Permission	Conditional Permission	11/09/2020	14/10/2020			16.46		15.93	1.90	
Kerry County Council	20653	(1) CONSTRUCT A NEW EASY FEED CATTLE SHED EXTENSION. FOR OVER WINTERING COWS COMPLETE WITH EASY FEED BARRIERS, CUBICLE BED AND UNDERGROUND SLURRY STORAGE TANK. (2) CONSTRUCT A STRAW AND HAY STORE (3) CONSTRUCT A MACHINERY STORE, INCLUDING ALL ASSOCIATED ANCILLARY CONCRETE AND SITE WORKS. ALL WORK TO BE CARRIED OUT ON HIS FARM	Agriculture	No	0	BALLYMACPIERCE , BALLYMACELLIGOTT , TRALEE	APPLICATION FINALISED	PERMISSION	CONDITIONAL	11/09/2020	15/10/2020			26.92	Y	26.81	4.26	
Kerry County Council	20655	EXTEND AND RENOVATE THE EXISTING DWELLING AND ALL ASSOCIATED SITE WORKS	Residential dwelling	No	1	OAKPARK ROAD , KILLEEN , TRALEE	APPLICATION FINALISED	PERMISSION	CONDITIONAL	11/09/2020	15/10/2020			37.02	Y	36.91	15.62	
Limerick County Council	20250	extensions to existing bakery facility as presently constructed and planning permission to construct an extension to existing bakery to contain production, staff and storage facilities with all associated works, demolition of existing storage/maintenance building in lieu of same, decommissioning of existing septic tank system and installation of a new mechanical aeration unit with polishing filter system, utilise existing entrance, construct entrance walls and all associated site works	Industrial	No	0	Caherlane , Abbeyfeale , Co. Limerick	APPLICATION FINALISED	RETENTION	CONDITIONAL	11/09/2020	15/10/2020			14.31	Y	14.21	2.13	
Kerry County Council	20535	CONSTRUCT A SINGLE STOREY DWELLING WITH ATTIC CONVERSION WITH DETACHED DOMESTIC GARAGE AND WASTE WATER TREATMENT UNIT AND PERCOLATION AREA WITH ALL ASSOCIATED SITE WORKS	Residential dwelling	No	1	KILMANIHAN WEST , KNOCKNAGOSHEL , CO KERRY	APPLICATION FINALISED	PERMISSION	CONDITIONAL	15/09/2020	19/10/2020			16.15	Y	16.05	3.96	
Cork County Council	205544	To construct a new dwelling house.	Residential dwelling	No	1	Kilmagoura, Newtownshandrum, Charleville, Co. Cork	Application Closed	Permission	Conditional Permission	14/09/2020	19/10/2020			24.77		24.35	13.46	
Limerick County Council	20711	construction of a first floor extension to the side of the existing dwelling and alterations to the side and rear elevations. A new dormer window to the rear and all associated site works	Residential dwelling	No	0	Main Street , Shanagolden , Co. Limerick	APPLICATION FINALISED	PERMISSION	CONDITIONAL	16/09/2020	20/10/2020			35.14	Y	34.84	27.43	
Limerick County Council	24346	the change of house type and relocation of vehicular entrance from previously approved planning permission ref. no. 20/535 and all ancillary site works	Residential dwelling	No	1	Kerrikyle , Ardagh , Co. Limerick	APPLICATION FINALISED	PERMISSION	CONDITIONAL	01/11/2024	05/12/2024			28.63	Y	28.34	20.97	
Limerick County Council	20535	demolition of existing dwelling house and garage, construction of a replacement dwelling house, entrance, wastewater treatment unit, polishing filter and all ancillary site works	Residential dwelling	No	1	Kerrikyle , Ardagh , Co. Limerick	APPLICATION FINALISED	PERMISSION	CONDITIONAL	16/09/2020	20/10/2020			28.63	Y	28.34	20.97	
Limerick County Council	20470	addition of dormer windows and porch to front elevation, velux roof lights to the rear and side elevations and sunroom to the south gable	Residential dwelling	No	0	Clooncon , Ballagh , Co. Limerick	APPLICATION FINALISED	PERMISSION	CONDITIONAL	18/09/2020	22/10/2020			13.11	Y	12.66	4.80	
Limerick County Council	20724	the construction of a single storey extension to the side of our house and the retention of a single storey extension to the rear of our house	Residential dwelling	No	0	Lower Athea , Athea , Co. Limerick	APPLICATION FINALISED	PERMISSION	CONDITIONAL	18/09/2020	22/10/2020			25.54	Y	25.42	15.58	
Cork County Council	204802	Construction of (a) an extension to existing cubicle house to include cubicles, slatted tanks, milking area, dairy, office and plant room (b) milk silo (c) grazing selection pen with slatted tank.	Agriculture	No	0	Boolymore, Rathcoole, Co. Cork,	Application Closed	Permission	Conditional Permission	23/09/2020	27/10/2020			19.55		19.21	8.54	
Cork County Council	205590	Demolition of existing side annex to dwelling, alterations to side of dwelling, provision for a planter bed to front of dwelling, construction of extension to side of dwelling and construction of a detached garage and all associated site works.	Residential dwelling	No	0	Lissadell, Liscahane, Millstreet, Co. Cork	Application Closed	Permission	Conditional Permission	21/09/2020	27/10/2020			21.87		21.66	14.40	
Cork County Council	204130	To construct a dwelling house, garage, septic tank and percolation area together with all associated ancillary site works and services.	Residential dwelling	No	1	Garraunawarrig Lower, Newmarket, Co. Cork,	Application Closed	Permission	Conditional Permission	21/09/2020	27/10/2020			12.45		11.99	0.00	
Kerry County Council	20683	TO DECOMMISSION EXISTING SEPTIC TANK/REMOVE FROM SITE AND INSTALL A NEW TREATMENT UNIT/SAND POLISHING FILTER AND ASSOCIATED SITE WORKS	Miscellaneous	No	0	BALLYGRENANE , LISTOWEL , CO KERRY	APPLICATION FINALISED	PERMISSION	CONDITIONAL	23/09/2020	28/10/2020			30.66	Y	30.56	18.43	
Kerry County Council	20689	FOR PROPOSED MODIFICATIONS TO THE PREVIOUSLY PERMITTED DEVELOPMENT (KERRY COUNTY COUNCIL PLANNING REF: 18/964) GRANTED BY AN BORD PLEANÁLA (REF.: ABP303329-18) ON 7TH MAY 2019 WITHIN THE EXISTING ESB BALLYNAHULLA 220/110kV SUBSTATION LOCATED IN THE TOWNLAND OF NALLYNAHULLA, BALLYDESMOND, CO KERRY. THE MODIFICATIONS WILL COMPRISE THE ADDITIONAL CONSTRUCTION OF ONE (1) HARMONIC FILTER, ONE (1) HV CIRCUIT BREAKER (INCLUDING CT AND VT), ONE (1) MV DISCONNECTOR AND EARTH SWITCH, TWO (2) ADDITIONAL LIGHTNING MASTS APPROXIMATELY 25M HIGH AND ADDITIONAL LAMPPOST LIGHTING. IT FURTHER INCLUDES A RETAINING WALL APPROXIMATELY 2.5M HIGH, ASPHALT (NON-PERMEABLE) SURFACING, A 2M HIGH MESH FENCE AND ANCILLARY SITE DEVELOPMENT WORKS. THE DEVELOPMENT WILL REMAIN AN EXTENSION TO THE EXISTING SUBSTATION AND THIS EXTENSION WILL HAVE AN OVERALL SITE AREA (WITHIN THE PLANNING APPLICATION BOUNDARY) OF 1.1HA. ACCESS WILL CONTINUE TO BE PROVIDED VIA AN EXISTING ACCESS ON TO CHURCH ROAD, ACCESSED VIA THE R577. A NATURA IMPACT STATEMENT (NIS) ACCOMPANIES THIS APPLICATION; THIS NIS COMPRISES A REVISION AND UPDATE TO THE NIS SUBMITTED WITH THE PREVIOUS PLANNING APPLICATION PER PLANNING REF. 18/964.	Energy Industry	Yes	0	ESB BALLYNAHULLA 220/110kV ELECTRICITY SUBSTATION , BALLYNAHULLA , BALLYDESMOND	APPLICATION FINALISED	PERMISSION	CONDITIONAL	24/09/2020	29/10/2020			11.85	Y	11.78	5.36	
Limerick County Council	20757	ancillary take away facilities from Arra House Restaurant which is a protected structure	Commercial	No	0	North Quay , Newcastle West , Co. Limerick	APPLICATION FINALISED	RETENTION	CONDITIONAL	25/09/2020	30/10/2020			22.10	Y	21.72	13.95	
Kerry County Council	20256	CONSTRUCT A STOREY AND A HALF DWELLING AND A DOMESTIC GARAGE WITH WASTE WATER TREATMENT SYSTEM AND POLISING FILTER AND UPGRADE EXISTING ACCESS ROAD WITH ALL ASSOCIATED SITE WORKS	Residential dwelling	No	1	GARRANE (ED DOON) , TRALEE , CO KERRY	APPLICATION FINALISED	PERMISSION	CONDITIONAL	29/09/2020	02/11/2020			37.16	Y	37.05	16.00	
Kerry County Council	20384	BUILD 4 NEW WEANER ROOMS AND ASSOCIATED SLURRY STORAGE ONTO EXISTING PIGGERY BUILDINGS TO GIVE MORE FLOOR SPACE AND INCREASE ANIMAL WELFARE FOR EXISTING NUMBERS LOCATED	Agriculture	No	0	BALLYDUFF , KNOCKNAGOSHEL , CO KERRY	APPLICATION FINALISED	PERMISSION	CONDITIONAL	29/09/2020	02/11/2020			16.86	Y	16.76	3.76	
Kerry County Council	20562	DEMOLISH EXISTING DERELICT DWELLING AND OUTBUILDINGS. CONSTRUCT A NEW DWELLING HOUSE AND DOMESTIC GARAGE SERVED BY MECHANICAL AERATION UNIT AND POLISHING FILTER AND ALL ASSOCIATED SITE WORKS	Residential dwelling	No	1	GLENOWEN , CORDAL , CASTLEISLAND	APPLICATION FINALISED	PERMISSION	CONDITIONAL	28/09/2020	02/11/2020			13.01	Y	12.89	1.34	
Limerick County Council	20219	(a) construction of a cold storage distribution warehouse with associated offices and ancillary areas, (b) construction of new entrance walls, access and internal roads with car/truck parking facilities, external lighting, boundary fencing, installation of effluent holding tanks and storm water attenuation tanks with all associated services and site works and (c) erection of signage	Industrial	No	0	Kantoher Business Park , Killeedy , Ballagh	APPLICATION FINALISED	PERMISSION	CONDITIONAL	02/10/2020	05/11/2020			14.21	Y	13.77	5.83	
Cork County Council	205377	To construct a dwellinghouse	Residential dwelling	No	1	Dromanarrigle, Newmarket, Co. Cork,	Application Closed	Permission	Conditional Permission	01/10/2020	05/11/2020			10.05	Y	9.65	0.00	

Planning Authority	Application Number	Development Description	Development Category	Large-scale Development	Number of Residential Units	Development Address	Application Status	Application Type	Decision	Decision Date	Grant Date	Appeal Reference Number	Appeal Decision	Distance to Turbine (km)	Within SPA + 5km Buffer	Distance to Proposed Lifetime Extension EIAR Site Boundary (km)	Distance to Proposed Lifetime Extension and Proposed Offsetting Lands Hydro Buffer (km)	Within Proposed Offsetting Lands
Kerry County Council	20715	(A) PERMISSION TO ALTER SIZE OF WINDOWS AND DOOR UNITS TO PREMISES, (B) PERMISSION TO SURROUND ENTRANCE DOORWAYS TO PREMISES WITH LIMESTONE OR MARBLE EXTERNAL WALL CLADDING, (C) PERMISSION TO CONSTUCT RAISED PLASTER BANDS AROUND EXISTING AND NEW WINDOWS, ALL ON NORHTERN ELEVATION OF PROPERTY	Residential dwelling	No	1	SHINNAGH , RATHMORE , CO KERRY	APPLICATION FINALISED	PERMISSION	CONDITIONAL	05/10/2020	06/11/2020			18.93		18.83	13.77	
Kerry County Council	20590	CONSTRUCT A NEW DWELLING HOUSE, DETACHED GARAGE, CAR PORT, CONNECTION TO A MECHANICAL TREATMENT UNIT AND POLISHING FILTER AND ALL ASSOCIATED SITE WORKS	Residential dwelling	No	1	GLANNALAPPA EAST , MOYVANE , CO KERRY	APPLICATION FINALISED	PERMISSION	CONDITIONAL	05/10/2020	06/11/2020			31.93	Y	31.79	22.10	
Kerry County Council	20457	CONSTRUCT A NEW DWELLING HOUSE AND DOMESTIC GARAGE, SERVED BY MECHANICAL ARERATION UNIT AND SAND POLISHING FILTER	Residential dwelling	No	1	MAGALASS EAST , BALLYMACELLIGOTT , TRALEE	APPLICATION FINALISED	PERMISSION	CONDITIONAL	06/10/2020	09/11/2020			27.43	Y	27.31	5.77	
Cork County Council	205725	To construct a dwelling house, site entrance, wastewater treatment system and all associated site works.	Residential dwelling	No	1	Coolbane, Liscarroll, Mallow, Co. Cork	Application Closed	Permission	Conditional Permission	05/10/2020	09/11/2020			20.69		20.20	7.93	
Cork County Council	205292	Construction of a domestic garage , carport and canopy all to existing dwelling , change of site boundaries and new vehicular entrance and all associated site works.	Residential dwelling	No	0	North Horsemount, Kilcorney, Mallow, Co. Cork	Application Closed	Permission	Conditional Permission	05/10/2020	09/11/2020			23.34		23.02	12.80	
Kerry County Council	20722	CONSTRUCT A SLURRY TANK IN A CUBICLE HOUSE THAT HAS ALREADY RECEIVED PLANNING APPROVAL UNDER PLANNING REF. NO. 17/1109, CONSTRUCT A SILO BASE AND APRON ON HIS LAND	Agriculture	No	0	KILFEIGNEY NORTH , LIXNAW , CO KERRY	APPLICATION FINALISED	PERMISSION	CONDITIONAL	07/10/2020	10/11/2020			33.30	Y	33.21	17.31	
Limerick County Council	20647	construction of a domestic house with detached domestic garage, front boundary entrance walls, mechanical aeration unit and polishing filter system with all associated site works	Residential dwelling	No	1	Ballaughbehy , Abbeyfeale , Co. Limerick	APPLICATION FINALISED	PERMISSION	CONDITIONAL	06/10/2020	10/11/2020			17.62	Y	17.49	8.16	
Cork County Council	205759	Change of use of 2 no. areas in existing shop to off-licence and install escape door to the rear of existing service station from upstairs office area.	Commercial	No	0	Dewlands Service Station, Dromcummer More Td., Kanturk, Co. Cork	Application Closed	Permission	Conditional Permission	07/10/2020	10/11/2020			21.13		20.69	4.38	
Limerick County Council	20645	two storey extension to existing bungalow, consisting of 2 no. bedrooms, en-suite to ground floor, hobby room, and attic storage area to first floor, and to form flat zinc porch roof across front of house, to build domestic garage and boat storage shed to rear of house and connections to all existing services	Residential dwelling	No	0	Galbally , Kilmeedy , Co. Limerick	APPLICATION FINALISED	PERMISSION	CONDITIONAL	08/10/2020	11/11/2020			21.52		21.05	13.49	
Limerick County Council	191168	demolition of derelict single storey dwelling and to replace it with a two storey dwelling house and connections to all existing services	Residential dwelling	No	1	Churchtown , Newcastle West , Co. Limerick.	APPLICATION FINALISED	PERMISSION	CONDITIONAL	08/10/2020	11/11/2020			22.67	Y	22.30	14.59	
Limerick County Council	20796	construction of a single storey dwelling house, domestic garage, entrance, driveway, wastewater treatment unit, polishing filter and all ancillary site works	Residential dwelling	No	1	Carrickerry West , Athea , Co. Limerick	APPLICATION FINALISED	PERMISSION	CONDITIONAL	08/10/2020	11/11/2020			26.21	Y	25.97	18.92	
Cork County Council	205747	To demolish existing single storey annex to west side of existing dwelling house and to construct a single storey extension to west end of existing dwelling house and a one and a half storey extension to east side of existing dwelling house (change of design from that previously granted under planning ref. 19/05831) and carry out alterations and modifications to existing dwelling house including alterations to size of existing windows on front (south) facing elevation and carry out all associated site works.	Residential dwelling	No	0	Kilbolane, Milford, Co. Cork,	Application Closed	Permission	Conditional Permission	08/10/2020	11/11/2020			21.40		20.97	10.83	
Cork County Council	204624	To construct a single storey dwelling with carport, new site entrance, treatment unit and all associated site works.	Residential dwelling	No	1	Gneeves, Boherbue, Co. Cork,	Application Closed	Permission	Conditional Permission	08/10/2020	11/11/2020			9.87	Y	9.63	2.70	
Limerick County Council	20140	construction of two no. poultry houses, soiled water storage tanks and carry out all associated ancillary site works	Agriculture	No	0	Cloonsherick , Newcastle West , Co. Limerick	APPLICATION FINALISED	PERMISSION	CONDITIONAL	09/10/2020	12/11/2020			16.97	Y	16.53	8.60	
Limerick County Council	20814	construction of a new slatted shed, cattle crush, concrete apron and extension of existing silage slab	Agriculture	No	0	Mauricetown , Ballagh , Co. Limerick	APPLICATION FINALISED	PERMISSION	CONDITIONAL	09/10/2020	12/11/2020			11.03	Y	10.61	2.83	
Limerick County Council	20804	construction of a cubicle house, roofed feed passage, slatted tank, milking parlour, dairy, plant room, calf house, meal bin, roofed drafting area, roofed collecting yard and concrete aprons	Agriculture	No	0	Coolybrown , Ardagh , Co. Limerick	APPLICATION FINALISED	PERMISSION	CONDITIONAL	09/10/2020	12/11/2020			28.98	Y	28.58	20.72	
Cork County Council	205270	Permission for retention of the following (a) Change of location of entrance door and elevational changes to side of shop. (b) Alterations to shop front incorporating advertising signage. (c) Store to rear of filling station forecourt. Permission for provision of an off-licence within shop and ancillary works.	Commercial	No	0	Bluepool Lower, Kanturk, Co. Cork,	Application Closed	Permission, Permission for Retention	Conditional Permission	09/10/2020	12/11/2020			17.39		16.94	0.39	
Cork County Council	205865	Install a Zip Wire arrangement, construct associated fencing and all other associated works relating to the new Zip Wire alongside the existing playground.	Miscellaneous	No	0	Millstreet Town Park, West End, Coomlogane, Millstreet, Co. Cork	Application Closed	Permission	Conditional Permission	09/10/2020	12/11/2020			20.98		20.78	13.75	
Kerry County Council	191030	RENOVATE AND EXTEND EXISTING DWELLING HOUSE INCLUDING THE CONVERSION OF EXISTING ATTACHED GARAGE TO LIVING SPACE, CONSTRUCT EXTENSIONS TO FRONT AND SIDE ELEVATION WITH ELEVATIONAL CHANGES AND RETENTION PERMISSION OF THE DETACHED SHED/GARAGE AND SENCOND ENTRANCE AND ALL ASSOCIATED SITE WORKS	Residential dwelling	No	0	MEENSCOVANE , KNOCKNAGOSHEL	APPLICATION FINALISED	PERMISSION	CONDITIONAL	13/10/2020	16/11/2020			19.21	Y	19.12	6.98	
Kerry County Council	19639	CONSTRUCT THE DEVELOPMENT WHICH WILL CONSIST OF THE PROVISION OF A WASTE RECYCLING FACILITY, COMPRISING FACILITIES FOR THE ACCEPTANCE OF SKIP WASTE AND GLASS WASTE AND CIVIC AMENITY FACILITY. THIS WILL COMPRISE (A) A MATERIALS RECOVERY FACILITY BUILDING OF APPROX. 2,687 SQM GROSS FLOOR AREA INCLUDING ANCILLARY OFFICES AND WELFARE FACILITIES, (B) EXTERNAL STORAGE BAYS, (C) WEIGHBRIDGE, INTERNAL CIRCULATION SPACE, PARKING AND STORAGE AREAS, (D) PROVISION OF A NEW VEHICULAR ACCESS TO MONAVALLEY INDUSTRIAL ESTATE ROAD TO FACILITATE PUBLIC ACCESS, (E) USE OF EXISTING VEHICULAR ACCESS POINT TO FACILITATE COMMERCIAL VEHICLES AND (F) ALL ANCILLARY SITE DEVELOPMENT WORKS INCLUDING SITE CLEARANCE, PARTIAL DEMOLITION OF EXISTING CONCRETE SLAB, LANDSCAPING, BOUNDARY TREATMENT AND SERVICES. A TEN YEAR PERMISSION TO BEING SOUGHT FOR THIS DEVELOPMENT. A NATURA IMPACT STATEMENT (NIS) HAS BEEN SUBMITTED WITH THIS APPLICATION.	Miscellaneous	No	0	BUNTALLOON MONAVALLEY , TRALEE , CO.KERRY	APPLICATION FINALISED	PERMISSION	CONDITIONAL	17/06/2020	16/11/2020	307580-20	CONDITIONAL	38.65	Y	38.54	17.24	
Cork County Council	204434	To construct 1) agricultural shed incorporating sheep housing with underground effluent storage tank, 2) sheep holding yard, 3) feed storage bin, 4) hardstanding areas to the side and rear of the new building and 5) all associated services and site works. A Natura Impact Statement has been submitted as part of the planning application.	Agriculture	No	0	Urraghilmore West, Boherbue, Mallow, Co. Cork	Application Closed	Permission	Conditional Permission	12/10/2020	16/11/2020			10.27		10.17	4.92	
Cork County Council	205179	The demolition of existing derelict dwelling house and out building, construction of new dwellinghouse, domestic garage, new entrance, proprietary treatment unit and polishing filter together with all other ancillary site works.	Residential dwelling	No	1	Knockeennagearagh, Cullen, Mallow, Co. Cork	Application Closed	Permission	Conditional Permission	12/10/2020	16/11/2020			16.11		16.03	10.34	
Limerick County Council	20518	an extension at the rear of the existing dwelling, new roof with the attic converted into living space, two new skylights to the front elevation, new porch to the front elevation, new size front windows and all associated site works	Residential dwelling	No	0	Caheragh , Glin , Co. Limerick	APPLICATION FINALISED	RETENTION	CONDITIONAL	13/10/2020	17/11/2020			37.02	Y	36.83	28.37	
Cork County Council	205254	The construction of silage walls on an existing silage slab and all associated site works.	Miscellaneous	No	0	Tullig, Millstreet, Co. Cork,	Application Closed	Permission	Conditional Permission	14/10/2020	17/11/2020			24.58		24.32	15.82	
Kerry County Council	20398	CONSTRUCT A SINGLE STOREY STEEL FRAME BUILDING FOR THE PURPOSE OF METAL FABRICATION, CONSTRUCTION OF A NEW ASSOCIATED AND ADJACENT CONCRETE APRON/YARD OVER EXISTING ENGINEERED STONE HARDSTANDING AND ALL ANCILLARY ASSOCIATED SERVICES NECESSARY FOR THE CONSTRUCTION AND OPERATON OF THE ASSOCIATED PROCESS	Industrial	No	0	KILMEANY , KILMORNA , LISTOWEL	APPLICATION FINALISED	PERMISSION	CONDITIONAL	15/10/2020	18/11/2020			26.05	Y	25.92	14.20	
Kerry County Council	20517	FOR THE COMPLETION OF A PARTIALLY CONSTRUCTED RESIDENTIAL DEVELOPMENT INCLUDING THE CONSTRUCTION OF 19 NO. DWELLINGS IN TOTAL, CONSISTING OF 9 NO. THREE BEDROOM TWO STOREY TERRACED HOUSES, 6 NO. ONE BEDROOM SINGLE STOREY HOUSES AND 4 NO. FOUR BEDROOM TWO STOREY DETACHED HOUSES. THE DEVELOPMENT WILL BE ACCESSIBLE VIA THE EXISTING VEHICULAR AND PEDESTRIAN ACCESS FROM THE R557 AT THE WESTERN BOUNDARY OF THE SITE. THE DEVELOPMENT ALSO INCLUDES THE PROVISION OF INTERNAL ROADS, FOOTPATHS, LANDSCAPED PUBLIC OPEN SPACE (946 SQ. M), SURFACE CAR PARKING (39 NO. CAR SPACES), BOUNDARY TREATMENTS, SOLAR PANELS, ANCILLARY PLANT AND SUBSTATION, LIGHTING AND SERVICES PROVISION AND ALL ANCILLARY SITE DEVELOPMENT AND EXCAVATION WORKS ABOVE AND BELOW GROUND, DEVELOPMENT ON THIS SITE OF 0.75 HA	Residential dwelling	Yes	19	THE GREEN , BALLINAGERAGH , LIXNAW	APPLICATION FINALISED	PERMISSION	CONDITIONAL	15/10/2020	18/11/2020			35.97	Y	35.88	20.20	
Kerry County Council	20751	(A) MAKE ELEVATIONAL CHANGES (ON ALL SIDES) TO THE EXISTING DWELLING HOUSE INCLUDING ALTERING THE ROOF STRUCTURE AND (B) CONSTRUCT A DOMESTIC GARAGE / SHED TO THE REAR OF THE EXISTING DWELLING HOUSE AS WELL AS ALL ASSOCIATED SITE WORKS	Residential dwelling	No	1	BALLYREEHAN WEST , LIXNAW , CO KERRY	APPLICATION FINALISED	PERMISSION	CONDITIONAL	16/10/2020	19/11/2020			35.35	Y	35.26	18.65	
Kerry County Council	20752	(A) DEMOLISH IN FULL A COTTAGE IN RUINS, (B) CONSTRUCT A SINGLE STOREY DWELLING HOUSE WITH ON-SITE WASTE WATER TREATMENT SYSTEM COMPRISING OF A MECHANICAL AERATION UNIT, INTERMITTENT FILTER AND SOIL POLISHING FILTER AND (C) CONNECT TO EXISTING WELL AND ALL ASSOCIATED WORKS	Residential dwelling	No	1	TRIENEARAGH , DUAGH , LISTOWEL	APPLICATION FINALISED	PERMISSION	CONDITIONAL	16/10/2020	19/11/2020			26.21	Y	26.08	14.12	
Kerry County Council	20516	CONSTRUCT A NEW TWO STOREY DWELLING, SITE ENTRANCE, SEWERAGE TREATMENT SYSTEM AND ALL ASSOCIATED SITE WORKS	Residential dwelling	No	1	KNOCKNASEED , GNEEVEGUILLA , CO KERRY	APPLICATION FINALISED	PERMISSION	CONDITIONAL	16/10/2020	19/11/2020			15.79		15.69	10.72	

Planning Authority	Application Number	Development Description	Development Category	Large-scale Development	Number of Residential Units	Development Address	Application Status	Application Type	Decision	Decision Date	Grant Date	Appeal Reference Number	Appeal Decision	Distance to Turbine (km)	Within SPA + 5km Buffer	Distance to Proposed Lifetime Extension EIAR Site Boundary (km)	Distance to Proposed Lifetime Extension and Proposed Offsetting Lands Hydro Buffer (km)	Within Proposed Offsetting Lands
Kerry County Council	20756	FOR (1) DEMOLITION OF AN EXISTING MILKING PARLOUR AND DISUSED CATTLE HOUSE, (2) CONSTRUCTION OF A MILKING COMPLEX, INCLUDING A MILKING PARLOUR, CATTLE HANDLING AREA INCORPORATING HOLDING PENS, SLATTED DRAFTING CHUTE WITH SLURRY CHANNEL UNDERNEATH, CATTLE CRUSH AND CAT-WALKS, UNROOFED COLLECTING YARD, REMODELLING EXISTING SLURRY TANK BY CONSTRUCTING SLAT SUPPORT WALLS WITHIN AND INSTALLING SLATS THEREON, AS WELL AS CONSTRUCTING SAFETY WALLS AROUND THE REMODELLED STRUCTURE AND (3) CONSTRUCTION OF A SLATTED CUBICLE HOUSE EXTENSION AND ALL ASSOCIATED SITE WORKS	Agriculture	No	0	MUCKENAGH , LIXNAW , CO KERRY	APPLICATION FINALISED	PERMISSION	CONDITIONAL	19/10/2020	20/11/2020			33.35	Y	33.25	18.62	
Kerry County Council	20214	CONSTRUCT A SINGLE STOREY DWELLING HOUSE, DETACHED DOMESTIC GARAGE, ENTRANCE WALLS, PROPRIETARY EFFLUENT TREATMENT SYSTEM AND POLISHING FILTER WITH ALL ASSOCIATED SITE WORKS	Residential dwelling	No	1	COOLANEELIG , DUAGH , CO KERRY	APPLICATION FINALISED	PERMISSION	CONDITIONAL	19/10/2020	20/11/2020			21.20	Y	21.07	9.38	
Kerry County Council	20627	(1) CONSTRUCT AN EXTENSION TO REAR OF EXISTING PUBLIC HOUSE, (2) THE CHANGE OF USE OF PART OF EXISTING STORAGE BUILDING TO USE AS PART OF PUBLIC HOUSE, (3) THE CONSTRUCTION OF A COVERED OUTDOOR SEATING AREA, (4) THE CHANGE OF USE OF PART OF EXISTING SHED TO TOILETS AND (5) THE CONSTRUCTION OF NEW SITE ENTRANCE, WALLS, FENCES AND GATES WITHIN SITE AND ALL ASSOCIATED WORKS	Commercial	No	0	DENNEHYS CORNER , MAIN STREET , SHINNAGH RATHMORE	APPLICATION FINALISED	PERMISSION	CONDITIONAL	20/10/2020	23/11/2020			18.86		18.76	13.70	
Cork County Council	205831	To construct (A) a new shop front, providing a repositioned and recessed retail access door, central to the existing fascade with glass window displays to both sides (B) a level threshold to the existing single door to the right of the retail entrance (C) associated signage (D) all associated site works.	Commercial	No	0	Main Street, Liscahane, Millstreet, Co. Cork	Application Closed	Permission	Conditional Permission	19/10/2020	23/11/2020			21.08		20.88	13.79	
Cork County Council	205589	Extension to dwelling house and all associated site works	Residential dwelling	No	0	Knockardrahan, Kanturk, Co. Cork,	Application Closed	Permission	Conditional Permission	20/10/2020	23/11/2020			14.79		14.40	3.07	
Cork County Council	205580	Construction of (a) milking parlour with collection yard and slatted tank, (b) silage pit and (c) bulk feed storage bin.	Agriculture	No	0	Moanavraca, Milford, Co. Cork,	Application Closed	Permission	Conditional Permission	20/10/2020	23/11/2020			21.66		21.21	11.88	
Kerry County Council	20195	CONSTRUCT A NEW DWELLING HOUSE	Residential dwelling	No	1	BALLYNAHALLIA/CORDAL WEST , CASTLEISLAND , CO KERRY	APPLICATION FINALISED	PERMISSION	CONDITIONAL	21/10/2020	24/11/2020			18.45	Y	18.33	0.00	
Limerick County Council	20848	the construction of a store room extension onto rear of existing shop/workshop building	Commercial	No	0	Ballinvullin , Newcastle West , Co. Limerick	APPLICATION FINALISED	PERMISSION	CONDITIONAL	20/10/2020	25/11/2020			20.24		19.80	11.87	
Limerick County Council	20660	the demolition of existing dwelling and the construction of a replacement dwelling house, detached domestic garage, mechanical aeration unit and polishing filter system, upgrade and utilise existing entrance with all associated site works	Residential dwelling	No	1	Kilkinlea Lower , Abbeyfeale , Co. Limerick	APPLICATION FINALISED	PERMISSION	CONDITIONAL	22/10/2020	25/11/2020			17.83	Y	17.73	5.62	
Limerick County Council	20835	construction of a private dwelling with separate garage, onsite waste water treatment and disposal system, entrance, front boundary wall and carry out all associated site works	Residential dwelling	No	1	Crean , Newcastle West , Co. Limerick	APPLICATION FINALISED	PERMISSION	CONDITIONAL	21/10/2020	25/11/2020			18.76	Y	18.46	11.14	
Limerick County Council	20857	construction of 2 no. dwelling houses, new entrance with connection to public foul sewer with all ancillary site works	Residential dwelling	No	2	Gortnagross , Athea , Co. Limerick	APPLICATION FINALISED	PERMISSION	CONDITIONAL	22/10/2020	25/11/2020			24.28	Y	24.15	14.49	
Kerry County Council	20340	RETAIN (A) EXISTING BOUNDARY BLOCK WALL, (B) TO RETAIN AND COMPLETE EXISTING FRONT PORCH (C) FULL PLANNING PERMISSION TO RENOVATE EXISTING DWELLING AND BUILD A PRIVATE SINGLE STOREY EXTENSION WITH 2 STOREY IN PART AT SIDE AND REAR OF EXISTING DWELLING AND ALL ASSOICATED SITE WORKS	Residential dwelling	No	1	LISMORE AND LEITH WEST , TRALEE , CO KERRY	APPLICATION FINALISED	PERMISSION	CONDITIONAL	23/10/2020	26/11/2020			34.77	Y	34.66	14.83	
Kerry County Council	20652	CONSTRUCT A NEW DWELLING HOUSE AND DOMESTIC GARAGE SERVED BY MECHANICAL AERATION UNIT AND SAND POLISHING FILTER	Residential dwelling	No	1	LISSYCONNOR , RATHMORE , CO KERRY	APPLICATION FINALISED	PERMISSION	CONDITIONAL	23/10/2020	26/11/2020			17.47		17.37	12.36	
Cork County Council	205414	To construct a dwelling house, domestic garage, new entrance, septic tank & percolation area. The above to be carried out with all associated ancillary site works.	Residential dwelling	No	1	Knockduff Upper, Cullen, Mallow, Co. Cork	Application Closed	Permission	Conditional Permission	23/10/2020	26/11/2020			13.56		13.46	7.77	
Cork County Council	205341	To construct a new dwelling house.	Residential dwelling	No	1	Mill Road, Coolacoosane, Kanturk, Co. Cork	Application Closed	Permission	Conditional Permission	23/10/2020	26/11/2020			16.78		16.33	0.20	
Cork County Council	205507	To construct a new dwelling house.	Residential dwelling	No	1	Knockanroe, Rathcoole, Mallow, Co. Cork	Application Closed	Permission	Conditional Permission	23/10/2020	26/11/2020			21.17		20.84	10.55	
Kerry County Council	20795	CONSTRUCT A DWELLING HOUSE WITH CONNECTION TO PUBLIC SEWER, ALL IN ACCODANCE WITH PLANS AND PARTICULARS SUBMITTED	Residential dwelling	No	1	GNEEVEGUILLA , RATHMORE , CO KERRY	APPLICATION FINALISED	PERMISSION	CONDITIONAL	27/10/2020	30/11/2020			17.51		17.40	11.43	
Kerry County Council	20789	BUILD A PRIVATE SINGLE STOREY EXTENSION AT SIDE OF EXISTING DWELLING AND RENOVATE EXISTING PORCH AT FRONT OF DWELLING	Residential dwelling	No	1	CASTLETOWN , KILFLYNN , CO KERRY	APPLICATION FINALISED	PERMISSION	CONDITIONAL	27/10/2020	30/11/2020			34.90	Y	34.80	16.87	
Kerry County Council	20784	CONSTRUCT A GARDEN SHED/STORE WITH ANCILLARY SITE DEVELOPMENT WORKS	Residential dwelling	No	0	TONBWEE , CASTLEISLAND , CO KERRY	APPLICATION FINALISED	PERMISSION	CONDITIONAL	27/10/2020	30/11/2020			22.22	Y	22.11	0.00	
Cork County Council	204908	(1)Construction of a warehouse to be used for storage purposes which will include a single loading dock, (2) construction of a revised vehicular entrance to suit articulated vehicles, (3) construction of a concrete wall with palisade railing around site perimeter ,(4) construction of concrete pavements around new building and (5) all associated site works.	Industrial	No	0	Site 6 and 7, Dromalour Industrial Estate, Dromalour, Kanturk, Co. Cork	Application Closed	Permission	Conditional Permission	27/10/2020	30/11/2020			17.78		17.34	1.82	
Cork County Council	205904	To construct new public footpath & all associated services & site works (from Drishane Castle entrance to the Coole crossroads).	Public Infrastructure	No	0	Drishane More, Millstreet, Co. Cork,	Application Closed	Permission	Conditional Permission	27/10/2020	01/12/2020			19.73		19.49	11.77	
Kerry County Council	20802	CONSTRUCT AN EASY FEED SLATTED CUBLICLE HOUSE COMPLETE WITH UNDERGROUND SLATTED SLURRY TANK, BARRIERS AND CANOPY FOR DAIRY COWS AND ALL ANCILLARY SITE WORKS	Agriculture	No	0	BALLAHANTOURAGH , SCATAGLIN , KILLARNEY	APPLICATION FINALISED	PERMISSION	CONDITIONAL	29/10/2020	02/12/2020			20.41	Y	20.33	4.73	
Cork County Council	205918	a) Construct a community centre comprising of a multipurpose use hall, meeting rooms and cafe-shop, incorporating all ancillary facilities, b) carry out all site works associated with the provision of site access, parking and services attached to the proposed development , c) provide a public playground and associated works.	Public Infrastructure	No	0	Farrankeal, Knocknagree, Mallow, Co. Cork	Application Closed	Permission	Conditional Permission	29/10/2020	02/12/2020			14.50		14.40	9.35	
Limerick County Council	20440	bay window extension to front of existing dwelling house, existing double garage, existing mirror extension/elevational changes to previously permitted shed with all associated site works	Residential dwelling	No	0	Dunmoylan , Shanagolden , Co. Limerick	APPLICATION FINALISED	RETENTION	CONDITIONAL	29/10/2020	03/12/2020			33.37	Y	33.06	25.58	
Limerick County Council	20878	the construction of a domestic garage and all associated site works	Residential dwelling	No	0	Tullaha , Broadford , Co. Limerick	APPLICATION FINALISED	PERMISSION	CONDITIONAL	27/10/2020	03/12/2020			14.98	Y	14.52	7.78	
Limerick County Council	20883	construction of a dwelling house, detached domestic garage, front boundary entrance walls, mechanical aeration unit and polishing filter system with all associated site works	Residential dwelling	No	1	Ballygeele , Newcastle West , Co. Limerick	APPLICATION FINALISED	PERMISSION	CONDITIONAL	29/10/2020	03/12/2020			19.10	Y	18.67	10.78	
Limerick County Council	20885	construction of part two storey, part storey and a half detached dwelling house, on-site waste water treatment system and percolation area, alterations to existing vehicular entrance and all ancillary site works	Residential dwelling	No	1	Tullyglass , Glin , Co. Limerick	APPLICATION FINALISED	PERMISSION	CONDITIONAL	29/10/2020	03/12/2020			35.34	Y	35.17	26.24	
Limerick County Council	20292	demolition of existing cattle shed and construction of a cubicle house, slatted tank, calving pens, storage shed, cattle crush, calf house and concrete aprons within the curtilage of a protected structure	Agriculture	No	0	Gardenfield , Newcatle West , Co. Limerick	APPLICATION FINALISED	PERMISSION	CONDITIONAL	29/10/2020	03/12/2020			18.09	Y	17.71	9.99	
Limerick County Council	20595	construction of a slatted shed, slatted tanks, storage area, cattle crush, race, holding pens and concrete aprons	Agriculture	No	0	Glenmore East , Strand , Co. Limerick	APPLICATION FINALISED	PERMISSION	CONDITIONAL	28/10/2020	03/12/2020			14.91	Y	14.61	7.33	
Limerick County Council	20485	construction of a milking parlour, dairy, plant room, office, drafting area, collecting yard, slatted tanks, cubicle house, calf house, calving pens and concrete apron	Agriculture	No	0	Knockgloss , Broadford , Co. Limerick	APPLICATION FINALISED	PERMISSION	CONDITIONAL	30/10/2020	03/12/2020			12.32	Y	11.86	4.59	
Limerick County Council	20608	a new hurling wall enclosure with internal drills pitch, with 4m high concrete wall and 2m ball stop netting on top of 2 sides, with 5m high fence on the other 2 sides consisting of 1.2m precast concrete panel, with 1.2m high wire mesh fencing on top with 2.6m ball stop netting over mesh fence, 4no. 10m high lighting columns, field services entrance and the development will include all ancillary site works	Public Infrastructure	No	0	Coolyroe , Castlemahon , Co. Limerick	APPLICATION FINALISED	PERMISSION	CONDITIONAL	30/10/2020	03/12/2020			20.52		20.06	12.35	
Limerick County Council	20864	an existing garage and planning permission for an extension to the side of the existing dwelling and all associated site works	Residential dwelling	No	0	Knocknagorna , Athea , Co. Limerick	APPLICATION FINALISED	RETENTION	CONDITIONAL	27/10/2020	03/12/2020			27.05	Y	26.88	18.38	
Kerry County Council	20815	(1) CONSTRUCT AN OVER GROUND SLURRY STORAGE TOWER, INCLUDING ALL ASSOCIATED ANCILLARY CONCRETE AND SITE WORKS. ALL WORK TO BE CARRIED OUT	Agriculture	No	0	FAHAVANE , KILFLYNN , TRALEE	APPLICATION FINALISED	PERMISSION	CONDITIONAL	02/11/2020	04/12/2020			35.02	Y	34.92	16.29	
Cork County Council	205159	To construct dwelling house, domestic garage, wastewater treatment system with sand polishing filter, entrance & all associated services & site works.	Residential dwelling	No	1	Islandav, Boherbue, Mallow, Co. Cork	Application Closed	Permission	Conditional Permission	03/11/2020	07/12/2020			9.17	Y	8.98	2.78	
Cork County Council	205442	1) Permission for change of use of the existing ground floor area from a pharmacy to a one bedroom apartment, including alterations to the elevations. 2) Permission for retention of previous alterations to the front elevation of the ground floor, involving the change in location of the front door. 3) Permission for retention of the construction of the existing access ramp and steps to the front of the building. 4) Permission for the removal of the access ramp and steps and replacement with a new footpath and steps.	Residential dwelling	No	1	O'Brien Street, Curragh, Kanturk, Co. Cork	Application Closed	Permission, Permission for Retention	Conditional Permission	02/11/2020	07/12/2020			17.10		16.64	0.00	

Planning Authority	Application Number	Development Description	Development Category	Large-scale Development	Number of Residential Units	Development Address	Application Status	Application Type	Decision	Decision Date	Grant Date	Appeal Reference Number	Appeal Decision	Distance to Turbine (km)	Within SPA + 5km Buffer	Distance to Proposed Lifetime Extension EIAR Site Boundary (km)	Distance to Proposed Lifetime Extension and Proposed Offsetting Lands Hydro Buffer (km)	Within Proposed Offsetting Lands
Limerick County Council	20364	construction of an extension to the rear and side of their existing dwelling house with existing connection to all public utility services, all associated services and site works	Residential dwelling	No	0	63 Cois Teampaill , Churchtown , Newcastle West	APPLICATION FINALISED	PERMISSION	CONDITIONAL	04/11/2020	08/12/2020			23.19	Y	22.82	15.11	
Kerry County Council	20830	CONSTRUCT AN OVER GROUND CIRCULAR SLURRY STORE, COMPLETE WITH SUMP TANK AND ALL ANCILLARY SITE WORKS	Agriculture	No	0	CUNNAGARE , LIXNAW TRALEE , CO KERRY	APPLICATION FINALISED	PERMISSION	CONDITIONAL	05/11/2020	09/12/2020			36.70	Y	36.60	20.38	
Limerick County Council	20921	construction of a single storey extension to the side of existing house, modifications to existing house to include erection of a new porch and insertion of additional window, the installation of a wastewater polishing filter, adjustment to roadside boundary and all ancillary site works	Residential dwelling	No	0	Kilcolman , Ardagh , Co. Limerick.	APPLICATION FINALISED	PERMISSION	CONDITIONAL	05/11/2020	09/12/2020			30.03	Y	29.69	22.10	
Limerick County Council	20601	a change of use from the original warehouse use to a retail shop including permission for an off licence	Commercial	No	0	Mini Europa Shop , Station Road , Newcastle West Co. Limerick	APPLICATION FINALISED	RETENTION	CONDITIONAL	05/11/2020	09/12/2020			22.93	Y	22.54	14.76	
Limerick County Council	20912	removal of existing 13.5m lattice mast and erection of a new freestanding 20m lattice telecommunications mast together with antennas, dishes and associated equipment	Public Infrastructure	No	0	eir Exchange , Killarney Road , Abbeyfeale Co. Limerick	APPLICATION FINALISED	PERMISSION	CONDITIONAL	05/11/2020	09/12/2020			17.80	Y	17.67	6.42	
Kerry County Council	20834	FOR ALTERATIONS TO SITE BOUNDARY TREATMENTS A GRANTED UNDER PLANNING PERMISSION 17/1188 ALL	Miscellaneous	No	0	KNOCKEEN , CAMP , CASTLEISLAND	APPLICATION FINALISED	PERMISSION	CONDITIONAL	06/11/2020	10/12/2020			24.78	Y	24.66	2.31	
Kerry County Council	20837	CONSTRUCT A NEW DWELLING HOUSE, DETACHED GARAGE, CONNECTION TO A PACKAGED WASTE WATER TREATMENT SYSTEM AND POLISHING FILTER AND ALL ASSOCIATED SITE WORKS	Residential dwelling	No	1	CARKER , SCARTAGLEN , CO KERRY	APPLICATION FINALISED	PERMISSION	CONDITIONAL	09/11/2020	11/12/2020			20.00	Y	19.89	2.71	
Kerry County Council	20839	CONSTRUCT A 4 BAY SLATTED HOUSE WITH UNDERGROUND TANK AND EXTERNAL FEED PASSAGE ON HIS LAND	Residential dwelling	No	1	COOLAGATA , KNOCKNAGOSHEL , CO KERRY	APPLICATION FINALISED	PERMISSION	CONDITIONAL	09/11/2020	11/12/2020			17.97	Y	17.87	5.17	
Cork County Council	205149	Construction of dwelling house, entrance, waste water treatment unit and percolation area.	Residential dwelling	No	1	Farthingville East, Dromina, Co. Cork,	Application Closed	Permission	Conditional Permission	09/11/2020	14/12/2020			22.88		22.48	11.25	
Cork County Council	205600	To construct a dwellinghouse and detached domestic garage with carport.	Residential dwelling	No	1	Curragh, Kanturk, Co. Cork,	Application Closed	Permission	Conditional Permission	10/11/2020	14/12/2020			16.00		15.52	0.00	
Kerry County Council	20843	DEMOLISH EXISTING DERELICT DWELLING HOUSE, REMOVE EXISTING SEPTIC TANK AND TO BUILD A DWELLING HOUSE, DOMESTIC GARAGE AND ASSOCIATED SITE WORKS TO INCLUDE THE INSTALLATION OF A SEPTIC TANK AND PERCOLATION AREA	Residential dwelling	No	1	BARROGOUGEEN , MOYVANE , CO KERRY	APPLICATION FINALISED	PERMISSION	CONDITIONAL	11/11/2020	15/12/2020			33.74	Y	33.61	23.53	
Cork County Council	206001	To construct a new dwelling house served by mechanical aeration unit and soil polishing filter.	Residential dwelling	No	1	Doonasleen North, Kiskeam, Mallow, Co. Cork	Application Closed	Permission	Conditional Permission	09/11/2020	15/12/2020			10.48	Y	10.40	5.34	
Cork County Council	206041	Permission for revised site boundaries for dwellinghouse previously granted under Planning Ref: 19/05628	Residential dwelling	No	0	Lackaroe, Liscarroll, Mallow, Co. Cork	Application Closed	Permission	Conditional Permission	11/11/2020	15/12/2020			23.25		22.75	10.18	
Cork County Council	206042	To construct a dwellinghouse (change of layout and design from that granted under Planning Ref: 18/04332)	Residential dwelling	No	1	Kerry Road, Newmarket, Co. Cork,	Application Closed	Permission	Conditional Permission	11/11/2020	15/12/2020			9.45	Y	8.97	0.00	
Limerick County Council	20964	amendments to planning permission ref. 19/692. The amendments consist of a change of design to the domestic garage consisting of the increase in overall height to allow for upper floor with the inclusion of a home gym and office space and all ancillary site works	Residential dwelling	No	0	Ballyfrawley , Newcastle West , Co. Limerick	APPLICATION FINALISED	PERMISSION	CONDITIONAL	13/11/2020	17/12/2020			24.28		23.85	15.97	
Limerick County Council	20635	the construction of a livestock underpass under the R515 public road, effluent tank and ancillary works	Agriculture	No	0	Glenmore West , Tournafulla , Co. Limerick	APPLICATION FINALISED	PERMISSION	CONDITIONAL	13/11/2020	17/12/2020			13.79	Y	13.52	6.48	
Limerick County Council	20652	erection of a cow cubicle house to include cow cubicles and underground slatted slurry storage, erection of calf shed in existing yard area, roof over existing collecting yard at milking parlour, manure pit, concrete yards and ancillary works	Agriculture	No	0	Glenmore West , Tournafulla , Co. Limerick	APPLICATION FINALISED	PERMISSION	CONDITIONAL	13/11/2020	17/12/2020			13.96	Y	13.70	6.70	
Limerick County Council	20826	construction of a slatted animal house complete with underground slatted tanks, construction of a calf house, the demolition of an animal loose house and all associated site works on their lands	Agriculture	No	0	Rathcahill East , Strand , Co. Limerick	APPLICATION FINALISED	PERMISSION	CONDITIONAL	13/11/2020	17/12/2020			16.76	Y	16.44	9.07	
Kerry County Council	20739	DEMOLISH THE EXISTING SINGLE STOREY DWELLING AND CONSTRUCT A DORMER STYLE DWELLING IN ITS PLACE SERVICED BY A PROPRIETARY WASTE WATER TREATMENT SYSTEM AND SAND POLISHING FILTER	Residential dwelling	No	1	CLASHGANNIV , CASTLEISLAND , CO KERRY	APPLICATION FINALISED	PERMISSION	CONDITIONAL	16/11/2020	18/12/2020			22.23	Y	22.11	1.00	
Kerry County Council	20865	CONSTRUCT AN EXTERNAL SLATTED SLURRY TANK 16M X 4.12M X 2.4M	Agriculture	No	0	BALLINCOLLIG , KIELDUFF , TRALEE	APPLICATION FINALISED	PERMISSION	CONDITIONAL	16/11/2020	18/12/2020			32.12	Y	32.02	12.00	
Kerry County Council	20872	FOR A CHANGE OF HOUSE DESIGN TO PLANNING REG. NO. 18/1221 (ABP - 303922 - 19) AND ALL ASSOCIATED SITE WORKS ON SITE 7	Residential dwelling	No	1	THE PADDOCKS , BRIDGE ROAD , LISTOWEL	APPLICATION FINALISED	PERMISSION	CONDITIONAL	17/11/2020	21/12/2020			31.34	Y	31.24	19.11	
Cork County Council	204174	Undertaking scour countermeasures, structural repairs at existing railway underbridge, construction of temporary access road, temporary fencing and all associated site works. A Natura Impact Statement will be submitted to the planning authority with the application.	Public Infrastructure	Yes	0	Duinch, Banteer, County Cork,	Application Closed	Permission	Conditional Permission	16/11/2020	21/12/2020			20.79		20.37	4.98	
Kerry County Council	20882	FOR THE FOLLOWING, ROOF AN EXISTING CONCRETE FARM YARD FOR STRAW BEDDING CALVING COWS AND FOR HOUSING CALVES, RUN - OFF TO BE DIVERTED INTO NEARBY CONCRETE TANK AND PUMPED INTO STEEL SLURRY TOWER ON HIS LAND	Agriculture	No	0	RATHANNY , KIELDUFF , TRALEE	APPLICATION FINALISED	PERMISSION	CONDITIONAL	18/11/2020	22/12/2020			29.44	Y	29.33	8.06	
Kerry County Council	20878	(1) CONSTRUCT A NEW DRY BED SHED FOR REARING YOUNG CALVES WITH ASSOCIATED CALF FEEDERS AND (2) CONSTRUCT A CONCRETE MANURE PIT WITH PERIMETER CONCRETE WALLS, AND CONCRETE WORK APRON, INCLUDING ALL ASSOCIATED ANCILLARY CONCRETE AND SITE WORKS, ALL WORK TO BE CARRIED OUT ON HIS FARM	Agriculture	No	0	GORTANAHANEBOY WEST , RATHMORE , CO KERRY	APPLICATION FINALISED	PERMISSION	CONDITIONAL	18/11/2020	22/12/2020			22.79		22.68	15.48	
Kerry County Council	20884	(A) DEMOLISH EXISTING CUBICLE HOUSE / EASY FEED AND (B) CONSTRUCT A NEW SLATTED LIVESTOCK HOUSE. PROPOSED SLATTED HOUSE TO INCORPORATE EASY FEED, CRUSH AND TWO UNDERGROUND SLURRY STORAGE TANKS WITH EXTERNAL AGITATION POINTS AND FLOW CHANNEL AND ANCILLARY CONCRETE. THE ABOVE TO BE CARRIED OUT WITH ALL ASSOCIATED ANCILLARY SITE WORKS	Agriculture	No	0	RATHMORE TOWNLAND , RATHMORE , CO KERRY	APPLICATION FINALISED	PERMISSION	CONDITIONAL	19/11/2020	22/12/2020			20.04		19.95	14.89	
Cork County Council	205706	The construction of a dwelling house, detached garage with carport all associated site development works including the installation of a secondary wastewater treatment system and a tertiary treatment filter.	Residential dwelling	No	1	Lisnaboy Upper, Cullen, Co. Cork,	Application Closed	Permission	Conditional Permission	16/11/2020	22/12/2020			14.92		14.85	9.66	
Cork County Council	205429	The construction of a dwellinghouse and all associated site development works including the installation of a wastewater treatment system and polishing filter. A Natura Impact Statement will be submitted with the application.	Residential dwelling	No	1	Inchantotane, Newmarket, Co. Cork,	Application Closed	Permission	Conditional Permission	17/11/2020	22/12/2020			2.73	Y	2.23	0.00	
Kerry County Council	20890	(A) CONSTRUCT OF A SLURRY TANK AND (B) CONSTRUCT A SILAGE PIT, ASSOCIATED EFFLUENT STORAGE TANK AND ALL ASSOCIATED SITE WORKS	Agriculture	No	0	CLOONAMETAGH , ABBEYDORNEY , TRALEE	APPLICATION FINALISED	PERMISSION	CONDITIONAL	20/11/2020	23/12/2020			37.84	Y	37.74	18.60	
Limerick County Council	201033	construction of a domestic garage to serve existing dwelling house with all associated site works	Residential dwelling	No	0	Knocknadiha , Tournafulla , Co. Limerick	APPLICATION FINALISED	PERMISSION	CONDITIONAL	24/11/2020	05/01/2021			11.83	Y	11.62	5.51	
Limerick County Council	201029	domestic garage and workshop, general storage and garden equipment shed, art studio shed, dog kennel, hen house, 3 number timber logs/turf sheds, revolving sun room and all ancillary works	Residential dwelling	No	0	Ballaghbehy North , Abbeyfeale , Co. Limerick	APPLICATION FINALISED	RETENTION	CONDITIONAL	24/11/2020	05/01/2021			17.41	Y	17.27	8.72	
Cork County Council	206156	To construct (i) cubicle shed with slatted tank and loose straw area (ii) walled silage slabs and all associated site works.	Agriculture	No	0	Knockahorrea East, Rockchapel, Mallow, Co. Cork	Application Closed	Permission	Conditional Permission	23/11/2020	06/01/2021			3.48	Y	3.35	0.00	
Cork County Council	206128	To construct a new dwelling house (change of layout and design from that granted under planning ref: 20/4147).	Residential dwelling	No	1	Maine South, Milford, Charleville, Co. Cork	Application Closed	Permission	Conditional Permission	23/11/2020	06/01/2021			24.15		23.72	13.57	
Kerry County Council	20922	CONSTRUCT AN AGRICULTURAL SHED WHICH WILL BE USED FOR THE STORAGE OF HAY AND ALL NECESSARY ANCILLARY SITE WORKS	Agriculture	No	0	LEAMAPREAGHANE , KILFLYNN , CO KERRY	APPLICATION FINALISED	PERMISSION	CONDITIONAL	26/11/2020	07/01/2021			32.33	Y	32.24	16.45	
Kerry County Council	20909	CONSTRUCT AN UNROOFED SLATTED EASY FEED ENCLOSURE COMPLETE WITH THE ASSOCIATED UNDERGROUND SLURRY TANK AND REPLACEMENT CONCRETE YARD AND ALL ASSOCIATED SITE WORKS	Agriculture	No	0	KEALID , MOYVANE	APPLICATION FINALISED	PERMISSION	CONDITIONAL	25/11/2020	07/01/2021			29.47	Y	29.34	18.06	
Kerry County Council	20417	RETAIN AND COMPLETE AGRICULTURAL ACCESS ROAD WITH ALL ASSOCIATED SITE WORKS	Agriculture	No	0	CARRIGEEN , BROSNA , CO KERRY	APPLICATION FINALISED	PERMISSION	CONDITIONAL	26/11/2020	07/01/2021			12.74	Y	12.65	0.61	
Cork County Council	205908	To construct a new classroom extension with en-suite toilets, 1 no. WC for assisted users, 2 no. set rooms, a general purpose room with new lobby, entrance lobby, and all associated site works.	Public Infrastructure	No	0	Boherbue National School, Gneeves, Boherbue, Co. Cork	Application Closed	Permission	Conditional Permission	25/11/2020	07/01/2021			10.39		10.12	2.96	
Cork County Council	206184	To i) erect ball nets on the north and south sides and ii) adjust the size of the nets/add additional ball netting to the east and west sides to the all weather pitch granted under planning no. 18/06718.	Miscellaneous	No	0	Laharan East and West, Boherbue, Mallow, Co. Cork	Application Closed	Permission	Conditional Permission	25/11/2020	07/01/2021			10.53		10.24	2.87	
Limerick County Council	20995	demolition of part of bottle store shed and planning permission for a rear bar, toilets and all associated site works	Commercial	No	0	Whelan's Bar , Maiden Street , Newcastle West Co. Limerick	APPLICATION FINALISED	PERMISSION	CONDITIONAL	27/11/2020	08/01/2021			22.17	Y	21.79	14.02	
Cork County Council	206185	To construct i) 2 no. cattle sheds with underground slurry storage tanks, ii) machinery shed and iii) all associated services and site works.	Agriculture	No	0	Kishkeam Lower, Kiskeam, Mallow, Co. Cork	Application Closed	Permission	Conditional Permission	30/11/2020	11/01/2021			7.63	Y	7.55	2.54	
Kerry County Council	20930	(1) CONSTRUCT A DWELLING HOUSE (2) CONSTRUCT A NEW SITE ENTRANCE WITH SPLAYED ENTRANCE WALLS (3) CONSTRCUT A NEW DOMESTIC GARAGE (4) INSTALL A NEW ON SITE WASTEWATER TREATMENT SYSTEM. THE PROPOSED INSTALLATION WILL INCLUDE A SEPTIC TANK SYSTEM AND PERCOLATION AREA INCLUDING ALL ASSOCIATED ANCILLARY SITE WORKS AND BOUNDARY TREATMENT	Residential dwelling	No	1	KILCOW , CASTLEISLAND , CO KERRY	APPLICATION FINALISED	PERMISSION	CONDITIONAL	01/12/2020	13/01/2021			24.05	Y	23.93	1.37	
Kerry County Council	20624	FILL LAND WITH WASTE CLAY, STONE AND SOIL FOR LAND RECLAMATION AND ALL SITE DEVELOPMENT WORKS. A NATURA IMPACT STATEMENT HAS BEEN SUBMITTED WITH THIS APPLICATION.	Extractive Industry	Yes	0	GORTANAHANEBOY EAST , RATHMORE , CO KERRY	APPLICATION FINALISED	PERMISSION	CONDITIONAL	02/12/2020	14/01/2021			22.16		22.05	14.76	

Planning Authority	Application Number	Development Description	Development Category	Large-scale Development	Number of Residential Units	Development Address	Application Status	Application Type	Decision	Decision Date	Grant Date	Appeal Reference Number	Appeal Decision	Distance to Turbine (km)	Within SPA + 5km Buffer	Distance to Proposed Lifetime Extension EIAR Site Boundary (km)	Distance to Proposed Lifetime Extension and Proposed Offsetting Lands Hydro Buffer (km)	Within Proposed Offsetting Lands
Limerick County Council	201046	construction of a single storey extension to the rear of existing house, installation of a mechanical aeration wastewater treatment unit, stratified sand polishing filter and all ancillary site works	Residential dwelling	No	0	Glenbaun , Ballyhahill , Co. Limerick	APPLICATION FINALISED	PERMISSION	CONDITIONAL	02/12/2020	15/01/2021			29.20	Y	28.99	21.43	
Kerry County Council	20967	CONSTRUCT AN AGRICULTURAL ENTRANCE WITH ALL ASSOCIATED SITE WORKS	Agriculture	No	0	KNOCKOGNOE , BROSNA , CO KERRY	APPLICATION FINALISED	PERMISSION	CONDITIONAL	07/12/2020	19/01/2021			11.26	Y	11.16	0.00	
Cork County Council	206035	To construct a new dwelling house.	Residential dwelling	No	1	Lackaroe, Liscarroll, Mallow, Co. Cork	Application Closed	Permission	Conditional Permission	09/12/2020	21/01/2021			23.21		22.72	10.16	
Cork County Council	206031	(a) To construct a new slatted livestock house. Proposed slatted livestock house to incorporate easy feed, cubicles, scrapers and associated underground slurry storage tank with external agitation point and ancillary concrete. (b) To construct a new walled silage slab and 2 no. concrete aprons and ancillary concrete.	Agriculture	No	0	Dromskehy, Clonbanin, Mallow, Co. Cork	Application Closed	Permission	Conditional Permission	09/12/2020	21/01/2021			14.97		14.60	4.16	
Cork County Council	205213	Permission to keep existing dwelling, permission for retention for change of use from said dwelling to domestic garage, permission for replacement roof of said garage, permission for construction of first floor extension to side of said garage and all associated site works.	Residential dwelling	No	1	Liscahane, Millstreet, Co. Cork,	Application Closed	Permission, Permission for Retention	Conditional Permission	09/12/2020	21/01/2021			22.03		21.82	14.56	
Cork County Council	205858	To construct a dwelling house with related site works.	Residential dwelling	No	1	Lissaniska, Cullen, Mallow, Co. Cork	Application Closed	Permission	Conditional Permission	09/12/2020	21/01/2021			16.44		16.29	9.84	
Limerick County Council	20296	construction of a slatted shed and new entrance onto public road	Agriculture	No	0	Lisbane , Shanagolden , Co. Limerick	APPLICATION FINALISED	PERMISSION	CONDITIONAL	08/12/2020	22/01/2021			33.43	Y	33.07	25.37	
Limerick County Council	20203	construction of an extension to his dwelling, new wastewater treatment system and percolation area, relocation of existing shed within his site, and ancillary works	Residential dwelling	No	0	Meenyline North , Templeglantine , Co. Limerick	APPLICATION FINALISED	PERMISSION	CONDITIONAL	08/12/2020	22/01/2021			19.22	Y	19.00	12.60	
Limerick County Council	201110	extension to their home consisting of first floor and rear ground floor extensions and connections to all existing services	Residential dwelling	No	0	11 Chapel Close , Newcastle West , Co. Limerick	APPLICATION FINALISED	PERMISSION	CONDITIONAL	08/12/2020	22/01/2021			21.70	Y	21.31	13.51	
Limerick County Council	201091	construction of extensions and carry out elevational alterations to existing two storey dwelling, widen existing entrance and all ancillary site works	Residential dwelling	No	0	Churchtown Road , Newcastle West , Co. Limerick	APPLICATION FINALISED	PERMISSION	CONDITIONAL	08/12/2020	22/01/2021			22.51	Y	22.13	14.40	
Cork County Council	205878	(1) Alterations to front elevation, (2) an increase in eaves and ridge height, (3) the demolition of existing rear extension, (4) the construction of a two storey extension to the rear of the existing dwelling, (5) the construction of garage to the rear and (6) all associated site works.	Residential dwelling	No	0	Percival Street, Kanturk, Co. Cork,	Application Closed	Permission	Conditional Permission	11/12/2020	22/01/2021			16.82		16.36	0.00	
Limerick County Council	221153	the construction of a dwelling house, detached domestic garage, connection to public foul sewer, new vehicular entrance and carry out all associated ancillary site works	Residential dwelling	No	0	Carraward West , Dromcollogher , Co. Limerick	APPLICATION FINALISED	OUTLINE PERMISSION	CONDITIONAL	12/12/2022	24/01/2023			17.86		17.42	8.17	
Cork County Council	205877	(1) the construction of a garage, (2) the retention of alterations to elevations of dwelling house permitted under Planning Ref: 17/6651 and (3) all associated site works	Residential dwelling	No	0	Banteer, Co. Cork, .,	Application Closed	Permission, Permission for Retention	Conditional Permission	14/12/2020	25/01/2021			20.30		19.89	5.76	
Cork County Council	205803	To construct a new dwelling house.	Residential dwelling	No	1	Knockilly, Freemount, Charleville, Co. Cork	Application Closed	Permission	Conditional Permission	14/12/2020	25/01/2021			14.46		13.99	1.92	
Kerry County Council	20871	(A) EXTEND EXISTING MILKING COMPLEX BY ERECTING A SHED CONSISTING OF A CALVING AREA, CUBICLES WITH AUTOMATIC SCRAPERS, A SLURRY DUCT AND AN UNDERGROUND SLATTED SLURRY TANK (B) PROVIDE A CATTLE CRUSH AND FEED PASSAGES (C) EXTEND EXISTING MILKING COMPLEX AND EXTEND EXISTING CUBICLE SHED (D) REMOVE EXISTING CANOPY AND PROVIDE A ROOF OVER EXISTING FEED PASSAGE ALSO REUSE EXISTING CANOPY ON NORTH WEST ELEVATION (E) CONSTRUCT A CATTLE UNDERPASS AND ALL ASSOCIATED WORKS ON PUBLIC ROAD ADJACENT TO FARMYARD	Agriculture	No	0	MOYVANE NORTH , MOYVANE , CO KERRY	APPLICATION FINALISED	PERMISSION	CONDITIONAL	18/12/2020	28/01/2021			31.37	Y	31.25	20.63	
Kerry County Council	20226	ALTER, REFURBISH AND EXTEND THEIR DWELLING COMPLETE WITH ASSOCIATED SITE WORKS INCLUDING THE CLOSING OF THE EXISTING SITE ENTRANCE AND THE FORMING A NEW SHARED SITE ENTRANCE AND ALSO FOR A NEW MECHANICAL WASTE WATER TREATMENT UNIT AND POLISHING FILTER	Residential dwelling	No	1	GLENLARHAN , CORDAL , CASTLEISLAND	APPLICATION FINALISED	PERMISSION	CONDITIONAL	17/12/2020	28/01/2021			16.27	Y	16.15	0.00	
Kerry County Council	20731	CONSTRUCT AN AGRICULTURAL ENTRANCE	Agriculture	No	1	BALLYDUFF , KNOCKNAGOSHEL , CO KERRY	APPLICATION FINALISED	PERMISSION	CONDITIONAL	17/12/2020	28/01/2021			16.50	Y	16.40	3.66	
Kerry County Council	201012	DEMOLISH EXISTING ATTACHED GARAGE, ALTER AND REFURBISH THE EXISTING DWELLING AND CONSTRUCT A SINGLE STOREY EXTENSION TO THE FRONT (NORTHEAST) CONSISTING OF LIVING , DINING AND KITCHEN ACCOMMODATION , A DETACHED GARAGE AND ASSOICATED SITE WORKS	Residential dwelling	No	1	LISTELLICK NORTH , TRALEE , CO KERRY	APPLICATION FINALISED	PERMISSION	CONDITIONAL	16/12/2020	28/01/2021			38.37	Y	38.26	17.90	
Limerick County Council	201082	the relocation of the existing site entrance and all associated site works	Miscellaneous	No	0	Carrons , Kilcolman , Ardagh Co. Limerick	APPLICATION FINALISED	PERMISSION	CONDITIONAL	14/12/2020	29/01/2021			31.58	Y	31.25	23.71	
Limerick County Council	20945	construction of a new slatted livestock house over existing slurry tank. Proposed livestock house to incorporate easy feed, cubicles and all agitation points to be external. Construction of a loose livestock house adjoining proposed slatted livestock house. Loose house to incorporate covered slatted slurry tank with easy feed area & external agitation point & ancillary concrete and all associated ancillary site works	Agriculture	No	0	Killaculleen , Tournafulla , Ballagh Co. Limerick	APPLICATION FINALISED	PERMISSION	CONDITIONAL	18/12/2020	29/01/2021			12.53	Y	12.30	5.88	
Limerick County Council	20401	amendments to Planning Reference 17/1152 which comprised of a) permission for site development works which will consist of vehicular/pedestrian access, internal roads and footpaths, connections to all adjacent utilities including foul sewer, provision of public lighting, boundary treatment, landscaping and all ancillary site works and b) Outline Permission for 9 no. serviced residential sites. The amendments sought include a revision to site boundaries and an increase in the overall density from 9 to 11 no. detached dwellings which will necessitate minor revisions to the overall site layout including the drainage design	Residential dwelling	Yes	11	Loughill , Co. Limerick	APPLICATION FINALISED	PERMISSION	CONDITIONAL	17/12/2020	29/01/2021			37.78	Y	37.55	30.40	
Cork County Council	205512	To construct an extension and make alterations to an existing dwellinghouse	Residential dwelling	No	0	Mill Road, Coolacoosane, Kanturk, Co. Cork	Application Closed	Permission	Conditional Permission	17/12/2020	29/01/2021			16.65		16.20	0.12	
Limerick County Council	20758	construction of one poultry house and all associated site works. An Environmental Impact Assessment Report (EIAR) has been submitted as part of the planning application	Agriculture	Yes	0	Raheenagh , Ballagh , Co. Limerick	APPLICATION FINALISED	PERMISSION	CONDITIONAL	22/12/2020	02/02/2021			14.48	Y	14.03	6.16	
Cork County Council	205538	To demolish existing extension to existing cottage, demolition of existing shed on site, to construct new extension to include first floor living space and alterations to existing cottage and new vehicular entrance and all associated site works.	Residential dwelling	No	0	Cooles, Tullylease, Charleville, Co. Cork	Application Closed	Permission	Conditional Permission	22/12/2020	02/02/2021			16.39		15.98	5.18	
Kerry County Council	201057	CONSTUCT A CATTLE ROAD UNDERPASS TO CONNECT MY LANDS	Agriculture	No	0	TUREENAMULT , GNEEVGUILLA , CO KERRY	APPLICATION FINALISED	PERMISSION	CONDITIONAL	22/12/2020	03/02/2021			18.81		18.73	7.71	
Kerry County Council	20274	A WASTE FACILITY FOR THE IMPORTATION OF WASTE MATERIAL COMPRISING OF SOIL AND STONE (17 05 04) AND CONCRETE (17 01 01) TO RESTORE A QUARRY TO AN AGRICULTURAL FIELD BY RAISING THE LEVELS OF THE GROUND. A NATURA IMPACT STATEMENT HAS BEEN SUBMITTED WITH THE APPLICATION.	Waste	Yes	0	KILCARRA MORE , DUAGH , CO KERRY	APPLICATION FINALISED	PERMISSION	CONDITIONAL	23/12/2020	04/02/2021			22.85	Y	22.72	10.89	
Cork County Council	205477	The construction of new agricultural building as livestock housing, also conversion of existing silage storage shed to cubicle house and feed passage. Construction of new silage slab, construction of 3 no. slatted slurry storage tanks, flow channel, canopy over crush area, extension of collection yard, proposed collection yard, dungstead and ramp, re-positioning of farm roadway and entrance, also permission for retention of existing machinery shed as constructed and all associated site works.	Agriculture	No	0	Rowls Shaddock, Meelin, Newmarket, Co. Cork	Application Closed	Permission, Permission for Retention	Conditional Permission	04/01/2021	08/02/2021			7.60	Y	7.17	0.84	
Cork County Council	206416	The construction of a slatted agricultural livestock unit and all associated site works.	Agriculture	No	0	Knocknacolan, Kanturk, Co. Cork,	Application Closed	Permission	Conditional Permission	04/01/2021	08/02/2021			18.03		17.53	2.14	
Kerry County Council	20959	CONSTRUCT A SINGLE STOREY DWELLING SERVED BY A MECHANICAL AERATION UNIT AND SAND POLISHING FILTER AND ALL NECESSARY ANCILLARY SITE WORKS	Residential dwelling	No	1	CLOONAFINEELA , KILFLYNN , CO KERRY	APPLICATION FINALISED	PERMISSION	CONDITIONAL	06/01/2021	09/02/2021			32.98	Y	32.88	15.01	
Kerry County Council	201064	BUILD A DOUBLE DOMESTIC GARAGE	Residential dwelling	No	1	CRAGGANE , KILCARA BEG , DUAGH	APPLICATION FINALISED	PERMISSION	CONDITIONAL	06/01/2021	09/02/2021			21.65	Y	21.52	9.68	
Limerick County Council	20206	alteration and extension of site layout serving existing residential development as previously granted under planning reference 93/1223 which will involve the closing up of existing access onto the Square and creating a new access onto Grove Crescent road with all associated site works	Residential dwelling	No	0	Breffny Court , The Square , Abbeyfeale	APPLICATION FINALISED	PERMISSION	CONDITIONAL	06/01/2021	09/02/2021			18.00	Y	17.87	6.80	
Limerick County Council	20974	construction of a single storey dwelling house, detached domestic garage, front boundary entrance walls, mechanical aeration unit with polishing filter system with all associated site works	Residential dwelling	No	1	Templeathea , Athea , Co. Limerick	APPLICATION FINALISED	PERMISSION	CONDITIONAL	06/01/2021	09/02/2021			25.50	Y	25.31	17.48	
Limerick County Council	20316	poolroom/store/wc at the rear of my house	Residential dwelling	No	0	Templeathea , Athea , Co. Limerick	APPLICATION FINALISED	RETENTION	CONDITIONAL	06/01/2021	09/02/2021			24.82	Y	24.67	15.65	
Limerick County Council	201131	change of opening hours to 9am to 6pm, Monday to Friday. Also for retention permission of a covered play area to the side of existing Montessori School building and toy storage building(2 sqm)	Public Infrastructure	No	0	Daar Lane , Gortboy , Newcastle West Co. Limerick	APPLICATION FINALISED	PERMISSION	CONDITIONAL	06/01/2021	09/02/2021			22.91		22.51	14.69	

Planning Authority	Application Number	Development Description	Development Category	Large-scale Development	Number of Residential Units	Development Address	Application Status	Application Type	Decision	Decision Date	Grant Date	Appeal Reference Number	Appeal Decision	Distance to Turbine (km)	Within SPA + 5km Buffer	Distance to Proposed Lifetime Extension EIAR Site Boundary (km)	Distance to Proposed Lifetime Extension and Proposed Offsetting Lands Hydro Buffer (km)	Within Proposed Offsetting Lands
Cork County Council	205214	Retention of existing septic tank and percolation area serving existing dwelling and for permission to upgrade the existing percolation area to comply with the current EPA code of practice and all associated site works in accordance with plans and documents submitted.	Residential dwelling	No	0	Bawnmore South Td., Kanturk, Co. Cork,	Application Closed	Permission, Permission for Retention	Conditional Permission	07/01/2021	09/02/2021			15.68		15.17	3.17	
Kerry County Council	20411	CONSTRUCT A SINGLE STOREY DWELLING, SERVICED BY A PROPRIETARY WASTE WATER TREATMENT SYSTEM AND SAND POLISHING FILTER WITH ALL ASSOCIATED SITE WORKS	Residential dwelling	No	1	BALLINORIG WEST , TRALEE , CO. KERRY	APPLICATION FINALISED	PERMISSION	CONDITIONAL	12/01/2021	15/02/2021			35.87	Y	35.76	14.20	
Limerick County Council	191257	construction of a new dwelling house, site entrance, wastewater treatment system, percolation area and all associated site works	Residential dwelling	No	1	Rathfredagh , Newcastle West , Co. Limerick.	APPLICATION FINALISED	PERMISSION	CONDITIONAL	12/01/2021	16/02/2021			23.89		23.44	15.52	
Limerick County Council	20971	construction of a two storey dwelling house with detached domestic garage, front boundary entrance walls, installation of mechanical aeration unit with polishing filter system and all associated site works	Residential dwelling	No	1	Old Abbey , Shanagolden , Co. Limerick	APPLICATION FINALISED	PERMISSION	CONDITIONAL	12/01/2021	16/02/2021			35.78	Y	35.45	27.89	
Cork County Council	205171	Construction of new dwelling house, domestic garage, well, entrance, driveway, septic tank, percolation area and all associated site works.	Residential dwelling	No	1	Knockbrack, Banteer, Co. Cork,	Application Closed	Permission	Conditional Permission	13/01/2021	16/02/2021			21.46		21.09	9.18	
Limerick County Council	20926	construction of a cubicle house	Agriculture	No	0	Appletown , Feohanagh , Co. Limerick.	APPLICATION FINALISED	PERMISSION	CONDITIONAL	14/01/2021	17/02/2021			16.78	Y	16.32	8.91	
Limerick County Council	20651	two storey extension to dwelling with the attached existing garage and sheds to be converted to granny flat, mans room and gym. Also to construct garage with all associated site works	Residential dwelling	No	0	Knockbweehan , Ardagh , Co. Limerick	APPLICATION FINALISED	PERMISSION	CONDITIONAL	14/01/2021	17/02/2021			29.88	Y	29.55	22.00	
Limerick County Council	201162	the construction of a multi storey dwelling house, comprising of a single storey and two-storey section. An entrance, driveway, garage, waste water treatment, polishing filter and all ancillary site works	Residential dwelling	No	1	Tiermore , Shanagolden , Co. Limerick	APPLICATION FINALISED	PERMISSION	CONDITIONAL	14/01/2021	17/02/2021			33.82	Y	33.49	25.95	
Cork County Council	206509	To construct a new dwelling house.	Residential dwelling	No	1	Curryglass, Newtownshandrum, Charleville, Co. Cork	Application Closed	Permission	Conditional Permission	18/01/2021	22/02/2021			22.79		22.37	11.68	
Cork County Council	206464	To demolish existing dwelling and adjoining shed and construct a new dwelling served by mechanical aeration unit and sand polishing filter.	Residential dwelling	No	1	Knockawillin, Lismire, Newmarket, Co. Cork	Application Closed	Permission	Conditional Permission	12/01/2021	22/02/2021			13.05		12.56	0.46	
Cork County Council	204722	Conversion of existing Convent building/residence to 7 No. 2-bed dwelling units (2 No. 2-bed semi-detached units and 5 No. 2-bed units), partial demolition of portion of the building, construction of single storey extensions, alterations to existing elevations and construction of new vehicular entrance. Permission is also sought for the construction of a terrace of 3 No. 2 bed dwelling houses, car parking and bin stores, 7 No. external domestic stores and all associated site works. A Natura Impact Statement will be submitted to the Planning Authority with the application	Residential dwelling	No	7	Drishane House, Killarney Road, Coomlogane, Millstreet, Co. Cork	Application Closed	Permission	Conditional Permission	15/01/2021	22/02/2021			20.93		20.73	13.81	
Cork County Council	206494	Modification to previously granted permission (Reg ref: 15/04230), for the boundary fence and gate as follows: 1) Change in type of fence type A from painted mild steel over plinth wall to paladin type powder coated mesh panels over rendered plinth wall; 2) Change in height of fence type A and B from 1.8m to 2.4m, to offer increased security; 3) Change in material finish of main front gate piers to blue brick finish to match main school building, and additional timber infill panels to proposed gates; and permission for the construction of a bin store and fuel tank enclosure with paladin fencing (change of plan to that previously permitted) and associated site works.	Miscellaneous	No	0	The new under construction Kanturk National School, Mill Road, Kanturk, Co. Cork	Application Closed	Permission	Conditional Permission	18/01/2021	22/02/2021			16.83		16.38	0.20	
Cork County Council	195708	Provision of a pedestrian footpath including public lighting, installation of rock armour/gabions and all associated services from entrance to Kanturk Castle (Paal East) along R579 to the junction fronting North Cork Co-op Stores (Dromalour).	Public Infrastructure	No	0	Paal East, Dromalour, Kanturk, Co. Cork	Application Closed	Permission	Conditional Permission	20/01/2021	22/02/2021			17.91		17.47	1.37	
Limerick County Council	22434	(a) change of design of school car park and drop off area from that granted under planning permission reference 20/858 (b) erect pre-school building with all associated site work and ancillary site services	Public Infrastructure	No	0	Killoughteen National School , Killoughteen , Newcastle West Co. Limerick	APPLICATION FINALISED	PERMISSION	CONDITIONAL	08/06/2022	12/07/2022			20.74	Y	20.45	13.14	
Limerick County Council	207027	extension of duration for 15/427	Residential dwelling	No	0	Cloonoughter , Glin , Co. Limerick	APPLICATION FINALISED	EXTENSION OF DURATION	CONDITIONAL	12/11/2020				35.72	Y	35.53	27.21	
Limerick County Council	20858	construction of an extension to the front of the existing school comprising of a 2 classroom ASD unit with central activity area and all ancillary rooms; construction of a main stream classroom to the rear of the existing school building; demolition of a section of the original school building and construction of an extension to same to include a general purpose hall, toilets and ancillary areas with external sheltered walkway; proposed signage; construction of new car parking area, set down area and pedestrian crossing to lands opposite the main public road with all associated site works, construction of entrance boundary and site enclosures; existing connection to on site effluent treatment system and all ancillary site services	Public Infrastructure	No	0	Killoughteen National School , Killoughteen , Newcastle West Co. Limerick	APPLICATION FINALISED	PERMISSION	CONDITIONAL	19/01/2021	23/02/2021			20.74	Y	20.45	13.14	
Limerick County Council	201198	demolition of existing cubicle house and construction of a new slatted tank, cubicle house, feed passage and concrete aprons	Agriculture	No	0	Gurteen , Templeglantine West , Co. Limerick	APPLICATION FINALISED	PERMISSION	CONDITIONAL	20/01/2021	23/02/2021			13.56	Y	13.38	6.78	
Cork County Council	206668	A single storey extension to the rear of dwelling, demolition of existing conservatory, alterations to dwelling and all associated site works.	Residential dwelling	No	0	Ballygiblin T.D., Cecilstown, Mallow, Co. Cork	Application Closed	Permission	Conditional Permission	21/01/2021	23/02/2021			23.70		23.20	7.13	
Cork County Council	206580	Dwelling house, detached domestic garage, entrance and waste water treatment system.	Residential dwelling	No	1	Moyge, Liscarroll, Co. Cork,	Application Closed	Permission	Conditional Permission	15/01/2021	23/02/2021			23.66		23.22	11.03	
Kerry County Council	20576	CONSTRUCT A SERIES OF EXTENSIONS TO THE SIDE AND FRONT OF THE EXISTING HOUSE AND ALL ASSOCIATED EXTERNAL WORKS, SERVICING AND LANDSCAPING	Residential dwelling	No	0	BALLYGARRET , DUAGH , CO KERRY	APPLICATION FINALISED	PERMISSION	CONDITIONAL	21/01/2021	24/02/2021			25.61	Y	25.48	13.57	
Limerick County Council	20949	construction of extensions to existing dwelling house, change of use of existing domestic shed to residential use and link same to existing dwelling house, raise height of existing front boundary wall, all with connection to existing services and all associated site works	Residential dwelling	No	0	Ballyshane , Monagea , Co. Limerick	APPLICATION FINALISED	PERMISSION	CONDITIONAL	19/01/2021	24/02/2021			19.32	Y	18.95	11.27	
Limerick County Council	20936	construction of a new dwelling house, detached garage, site entrance, wastewater treatment system, percolation area and all associated site works	Residential dwelling	No	1	Craggard , Shanagolden , Co. Limerick.	APPLICATION FINALISED	PERMISSION	CONDITIONAL	19/01/2021	24/02/2021			34.00	Y	33.66	26.00	
Limerick County Council	201217	construction of a two storey extension to the side of existing dwelling, a first floor extension to the rear of existing dwelling and all ancillary works	Residential dwelling	No	0	37 Woodfield Drive , Killeline , Newcastle West Co. Limerick	APPLICATION FINALISED	PERMISSION	CONDITIONAL	19/01/2021	24/02/2021			21.55		21.14	13.29	
Limerick County Council	201178	construction of a machinery storage shed and all associated site works	Agriculture	No	0	Cahermoyle , Ardagh , Co. Limerick	APPLICATION FINALISED	PERMISSION	CONDITIONAL	19/01/2021	24/02/2021			28.37	Y	27.99	20.21	
Limerick County Council	201213	demolition of existing garage, demolition of existing chimney, proposed extension to the rear, consisting of a pitched roof(including roof lights), flat roof link between the existing and proposed dwelling and flat roof canopy over terrace(including roof lights), proposed alterations to all elevation including internal re-arrangements, proposed external fire/BBQ area with covered pergola, proposed waste water treatment & polishing filter system, including all associated site works	Residential dwelling	No	0	Dungeeha , Newcastle West , Co. Limerick	APPLICATION FINALISED	PERMISSION	CONDITIONAL	20/01/2021	24/02/2021			23.44		23.02	15.15	
Kerry County Council	201129	(A) TO CONSTRUCT A SINGLE STOREY DWELLING HOUSE, WITH ASSOCIATED DRIVEWAY (B) TO CONSTRUCT A MECHANICAL TREATMENT UNIT AND POLISHING FILTER (C) THE PROPOSAL WILL BE ACCESSED VIA A SHARED ENTRANCE (D) ALL ASSOCIATED SITE WORKS	Residential dwelling	No	1	BALLYNAHOULORT , TRALEE , CO KERRY	APPLICATION FINALISED	PERMISSION	CONDITIONAL	26/01/2021	01/03/2021			39.03	Y	38.92	17.68	
Cork County Council	205814	Permission for the development of a glamping site for 3 no. glamping pods with associated services, site works and landscaping, for the construction of a new site entrance with signage, of a hard standing access track and parking area and for the installation of a new sewage system serving the proposed development. The use of the proposed development is for short term/holiday letting.	Commercial	No	0	Curraghrour West, Banteer, Co. Cork,	Application Closed	Permission	Conditional Permission	26/01/2021	01/03/2021			23.55		23.12	7.00	
Cork County Council	206280	To construct a new dwelling house and domestic garage served by mechanical aeration unit and sand polishing filter.	Residential dwelling	No	1	Carrigaline, Rathmore Post Office, Co. Cork,	Application Closed	Permission	Conditional Permission	26/01/2021	01/03/2021			17.65		17.57	12.25	
Kerry County Council	201135	CONSTRUCT A PRE-CAST CONCRETE CATTLE ROAD UNDERPASS WITH EFFLUENT HOLDING TANK TOGETHER WITH ALL ASSOCIATED SITE WORKS TO CONNECT FARM LANDS	Agriculture	No	0	KILSARKAN WEST , CURROW , CO KERRY	APPLICATION FINALISED	PERMISSION	CONDITIONAL	27/01/2021	02/03/2021			22.25	Y	22.14	3.68	
Kerry County Council	20785	CONSTRUCT A SINGLE STOREY DWELLING WITH ATTIC CONVERSION WITH DETACHED DOMESTIC GARAGE AND WASTEWATER TREATMENT UNIT AND POLISHING FILTER WITH ALL ASSOCIATED SITE WORKS	Residential dwelling	No	1	CRINNY WEST , CASTLEISLAND , CO KERRY	APPLICATION FINALISED	PERMISSION	CONDITIONAL	28/01/2021	03/03/2021			18.64	Y	18.53	1.40	
Kerry County Council	20940	CONSTRUCT A SINGLE STOREY DWELLING HOUSE, DETACHED DOMESTIC GARAGE, FRONT BOUNDARY ENTRANCE WALLS WITH MECHANICAL ARERATION UNIT AND POLISHING FILTER SYSTEM WITH ALL ASSOCIATED SITE WORKS	Residential dwelling	No	1	BOOLA , KNOCKNAGOSHEL , TRALEE	APPLICATION FINALISED	PERMISSION	CONDITIONAL	28/01/2021	03/03/2021			20.23	Y	20.13	6.88	
Kerry County Council	201022	CONSTRUCT A SINGLE STOREY DWELLING HOUSE, DETACHED DOMESTIC GARAGE, MECHANICAL AERATION UNIT AND POLISHING FILTER SYSTEM, FRONT BOUNDARY ENTRANCE WALLS WITH ALL ASSOCIATED SITE WORKS	Residential dwelling	No	1	KNOCKAFREGHANE , BROSNA , CO KERRY	APPLICATION FINALISED	PERMISSION	CONDITIONAL	28/01/2021	03/03/2021			13.85	Y	13.76	1.08	
Limerick County Council	201225	construction of a two storey dwelling house incorporating domestic garage, front boundary entrance, mechanical aeration unit with polishing filter system with all associated site works	Residential dwelling	No	1	Gardenfield , Newcastle West , Co. Limerick	APPLICATION FINALISED	PERMISSION	CONDITIONAL	27/01/2021	03/03/2021			17.97	Y	17.59	9.86	
Limerick County Council	201056	existing extension to the side of his dwelling house and also to retain garage and carport as constructed for private domestic use adjacent to his house and all associated site works	Residential dwelling	No	0	The Forge , Gortnagross , Athea Co. Limerick	APPLICATION FINALISED	RETENTION	CONDITIONAL	29/01/2021	04/03/2021			23.66	Y	23.53	13.98	

Planning Authority	Application Number	Development Description	Development Category	Large-scale Development	Number of Residential Units	Development Address	Application Status	Application Type	Decision	Decision Date	Grant Date	Appeal Reference Number	Appeal Decision	Distance to Turbine (km)	Within SPA + 5km Buffer	Distance to Proposed Lifetime Extension EIAR Site Boundary (km)	Distance to Proposed Lifetime Extension and Proposed Offsetting Lands Hydro Buffer (km)	Within Proposed Offsetting Lands
Cork County Council	206704	(A) To construct an extension to existing dwelling house. (B) To make elevational alterations to existing dwelling house. (C) To construct a domestic garage and storage building. (D) To remove and decommission existing septic tank and permission to install a mechanical unit, intermittent filter and polishing filter and all site development works.	Residential dwelling	No	0	Coomlogane, Millstreet, Co. Cork,	Application Closed	Permission	Conditional Permission	31/01/2021	05/03/2021			19.46		19.26	12.32	
Kerry County Council	201032	1. A DAIRY, 2. MILKING PARLOUR, 3. HOLDING YARD WITH DAIRY EFFLUENT TANK, 4. A MEAL BIN, 5. THREE SILAGE BASES WITH WALLS, APRONS AND EFFLUENT CHANNELS AND ALL ANCILLARY SITE WORKS	Agriculture	No	0	BALLYREEHAN WEST , LIXNAW , TRALEE	APPLICATION FINALISED	PERMISSION	CONDITIONAL	02/02/2021	08/03/2021			34.63	Y	34.54	17.80	
Kerry County Council	201147	CHANGE DESIGN TO THE GRANTED UNDER PLANNING REG NO 18/1071	Residential dwelling	No	0	CARHOONOE , NEWQUARTER , GNEEVEGUILLA	APPLICATION FINALISED	PERMISSION	CONDITIONAL	02/02/2021	08/03/2021			12.97	Y	12.86	7.56	
Kerry County Council	201150	(A) CONSTRUCT A BUNGALOW SERVED BY AN EFFLUENT TREATMENT TANK AND SANDCEL POLISHING FILTER, (B) PERMISSION TO CONSTURCT A DOMESTIC GARAGE/GENERAL STORAGE BUILDING AND ALL SITE DEVELOPMENT WOKS	Residential dwelling	No	1	SHINNAGH , RATHMORE , CO KERRY	APPLICATION FINALISED	PERMISSION	CONDITIONAL	02/02/2021	08/03/2021			19.31		19.22	14.15	
Cork County Council	206685	To erect 2 No. information boards/signs at proposed centenary memorial monument at a site within the church car park.	Miscellaneous	No	0	Dernagree, Mallow, Co. Cork,	Application Closed	Permission	Conditional Permission	03/02/2021	08/03/2021			15.30		15.01	6.87	
Cork County Council	206731	Construction of dwelling house, septic tank, percolation area, entrance (change of site boundaries and layout from that permitted under planning ref: 20/4153).	Residential dwelling	No	1	Knockbarry, Liscarroll, Co. Cork,	Application Closed	Permission	Conditional Permission	03/02/2021	08/03/2021			22.24		21.74	9.00	
Limerick County Council	211030	changes to the house design and site layout that were previously granted planning permission under planning reference 20/1260. The changes proposed include an increase in external plan dimensions and resultant increase in total floor area, alterations to windows, internal layout and site layout	Residential dwelling	No	0	Ballydoorty , Castlemahon , Co. Limerick	APPLICATION FINALISED	PERMISSION	CONDITIONAL	02/09/2021	06/10/2021			21.56		21.11	13.27	
Limerick County Council	201260	construction of a one and a half storey dormer dwelling house, detached domestic garage, front boundary entrance, mechanical aeration unit, percolation area using stratified sand polishing filter and all ancillary site works and associated services	Residential dwelling	No	1	Ballydoorty , Castlemahon , Co. Limerick	APPLICATION FINALISED	PERMISSION	CONDITIONAL	02/02/2021	10/03/2021			21.56		21.11	13.27	
Limerick County Council	201321	elevational changes and bay windows to an existing dwelling house as constructed and all associated site works	Residential dwelling	No	0	Abbeyfeale West , Abbeyfeale , Co. Limerick	APPLICATION FINALISED	RETENTION	CONDITIONAL	03/02/2021	10/03/2021			16.85	Y	16.72	5.12	
Kerry County Council	20581	RETAIN DEMOLITION OF COTTAGE ON SITE AND FULL PLANNING PERMISSION TO CONSTRUCT A ONE AND A HALF STOREY DOMESTIC DWELLING HOUSE AND ALL ANCILLARY SITE WORKS AND TO INSTALL A MECHANICAL WASTE WATER TREATMENT PUMPED UNIT, INTERMITTENT FILTER AND SOIL POLISHING FILTER	Residential dwelling	No	1	ARABELLA , BALLYMACELLIGOTT , TRALEE	APPLICATION FINALISED	PERMISSION	CONDITIONAL	05/02/2021	11/03/2021			31.19	Y	31.07	8.95	
Kerry County Council	201169	DEMOLISH EXISTING SALT SHED AND RECONSTRUCT REPLACEMENT SHED, ALL IN ACCORDANCE WITH PLANS AND PARTICULARS SUBMITTED	Agriculture	No	0	GORTANAHANEBOY WEST , RATHMORE , CO KERRY	APPLICATION FINALISED	PERMISSION	CONDITIONAL	05/02/2021	11/03/2021			23.56		23.45	14.77	
Kerry County Council	201186	AN AGRICULTURAL ENTRANCE	Agriculture	No	0	COOLNAGERAGH , SCARTAGLEN , CO KERRY	APPLICATION FINALISED	PERMISSION	CONDITIONAL	08/02/2021	12/03/2021			21.57	Y	21.45	1.53	
Limerick County Council	221306	the construction of dormer style dwelling house and garage, new entrance, front boundary stone wall, effluent treatment system and to demolish existing poultry house	Residential dwelling	No	1	Ballinoe , Castlemahon , Co. Limerick	APPLICATION FINALISED	OUTLINE PERMISSION	CONDITIONAL	07/02/2023	13/03/2023			24.63		24.17	16.44	
Kerry County Council	201193	CONSTRUCT A NEW DWELLING HOUSE AND DOMESTIC GARAGE SERVED BY MECHANICAL AERATION UNIT AND SAND POLISHING FILTER	Residential dwelling	No	1	MAULYKEVANE , HEADFORD , KILLARNEY	APPLICATION FINALISED	PERMISSION	CONDITIONAL	09/02/2021	15/03/2021			22.30		22.20	9.53	
Cork County Council	206187	The construction of new dwellinghouse, domestic garage, new entrance, proprietary treatment unit and polishing filter together with all other ancillary site works.	Residential dwelling	No	1	Islandav, Boherbue, Co. Cork,	Application Closed	Permission	Conditional Permission	08/02/2021	15/03/2021			9.27	Y	9.07	2.70	
Kerry County Council	20342	CONSTRUCT A NEW CLASSROOM EXTENSION AND ACCESS CORRIDOR AND ALL ASSOCIATED SITE WORKS	Public Infrastructure	No	0	LACKABAUN , CURRANES , CASTLEISLAND	APPLICATION FINALISED	PERMISSION	CONDITIONAL	10/02/2021	16/03/2021			23.73	Y	23.62	3.12	
Limerick County Council	201307	agricultural storage and domestic storage sheds along with associated site works	Agriculture	No	0	Carrowbane , Loughill , Co. Limerick	APPLICATION FINALISED	RETENTION	CONDITIONAL	09/02/2021	16/03/2021			37.50	Y	37.27	30.04	
Kerry County Council	201048	CONSTRUCT A SHED FOR THE STORAGE OF MACHINERY AND PLANT EQUIPMENT AND ALL NECESSARY ANCILLARY SITE WORKS	Agriculture	No	0	BALLYNAGERAGH , LIXNAW	APPLICATION FINALISED	PERMISSION	CONDITIONAL	12/02/2021	19/03/2021			35.68	Y	35.59	20.19	
Kerry County Council	20553	CONSTRUCT (A) A SINGLE STOREY DWELLING HOUSE WITH DETACHED SINGLE STOREY DOMESTIC GARAGE (B) PROPRIETARY WASTEWATER TREATMENT SYSTEM AND SOIL POLISHING FILTER (C) NEW VEHICULAR ENTRANCE (D) ALL ANCILLARY WORKS	Residential dwelling	No	1	CROTTA , KILFLYNN , CO KERRY	APPLICATION FINALISED	PERMISSION	CONDITIONAL	15/02/2021	19/03/2021			34.77	Y	34.68	17.30	
Kerry County Council	201204	CONSTRUCT AN EXTENSION TO THE EASY FEED SLATTED CUBICLE HOUSE AND AN OVERGROUND STEEL SLURRY TOWER, COMPLETE WITH SUMP TANK AND ROOF AND ALL ANCILLARY SITE WORKS	Agriculture	No	0	BEHEENS WEST , LISTOWEL , CO KERRY	APPLICATION FINALISED	PERMISSION	CONDITIONAL	12/02/2021	19/03/2021			28.49	Y	28.39	16.02	
Kerry County Council	201213	(A) EXTEND THE EXISTING BUILDING TO INCLUDE A CORRIDOR LINK, DISABLED WC/SHOWER, QUIET ROOM AND ACCESS ENTRANCE LOBBY ALL TO THE FRONT ELEVATION (B) MAKE ALTERATIONS TO THE EXISTING SCHOOL BUILDING (C) PROVIDE A DISABLED CAR PARKING SPACE AND LEVEL ACCESS ROUTE TO ENTRANCE VIA EXISTING VEHICULAR ACCESS RAMP (D) AND ALL ASSOCIATED SITE WORKS	Public Infrastructure	No	0	CLOGHER NATIONAL SCHOOL , BALLYDWYER EAST , BALLYMACELLIGOTT	APPLICATION FINALISED	PERMISSION	CONDITIONAL	16/02/2021	22/03/2021			29.10	Y	28.99	7.45	
Cork County Council	204501	Construction of a livestock underpass, effluent holding tank and all associated siteworks.	Agriculture	No	0	Lisrobin West, Kiskeam, Mallow, Co. Cork	Application Closed	Permission	Conditional Permission	15/02/2021	22/03/2021			6.01	Y	5.72	0.00	
Cork County Council	206322	To construct a new dwelling house.	Residential dwelling	No	1	Sally Park, Liscarroll, Mallow, Co. Cork	Application Closed	Permission	Conditional Permission	16/02/2021	22/03/2021			22.50		22.01	9.73	
Kerry County Council	201235	CONSTRUCT A LIVESTOCK UNDERPASS, EFFLUENT HOLDING TANK AND ASSOCIATED SITE WORKS	Agriculture	No	0	KNOCKROWER EAST , SCARTAGLEN , COUNTY KERRY	APPLICATION FINALISED	PERMISSION	CONDITIONAL	17/02/2021	23/03/2021			17.29	Y	17.22	4.64	
Kerry County Council	201088	CHANGE USE OF THE GROUND FLOOR FROM PART OF A DOMESTIC DWELLING TO A BEAUTY SALON AND SIGNAGE TO THE FRONT	Residential dwelling	No	0	KNOCKANALIG (159 UPPER MAIN STREET) , CASTLEISLAND , CO KERRY	APPLICATION FINALISED	PERMISSION	CONDITIONAL	16/02/2021	23/03/2021			21.68	Y	21.56	0.00	
Kerry County Council	201233	CONSTRUCT AN EASY FEED CATTLE SHED FOR OVER WINTERING COWS COMPLETE WITH EASY FEED BARRIERS, UNDERGROUND STORAGE SLURRY TANK, INCLUDING ALL ASSOCIATED ANCILLARY CONCRETE AND SITE WORKS	Agriculture	No	0	BALLYFINOGE , RATHANNY , TRALEE	APPLICATION FINALISED	PERMISSION	CONDITIONAL	17/02/2021	23/03/2021			30.88	Y	30.77	9.28	
Kerry County Council	201227	CONSTRUCT A CUBICLE HOUSE FOR DAIRY COWS WITH A SCRAPER SYSTEM AND ASSOCIATED SLURRY	Agriculture	No	0	DRUMULTON , SCARTAGLEN	APPLICATION FINALISED	PERMISSION	CONDITIONAL	17/02/2021	23/03/2021			21.42	Y	21.31	1.83	
Kerry County Council	201224	(A) AMALGAMATE AND CHANGE USE OF EXISTING RETAIL , COMMERCIAL AND RESIDENTIAL ACCOMMODATION TO USE AS A CAFE/DELICATESSEN RESTAURANT ON GROUND FLOOR WITH GUEST ACCOMMODATION ON FIRST AND SECOND FLOOR (C) ALTER AND RENOVATE THE EXISTING STRUCTURES ON SITE TO FACILITATE SAME (D) ALTER EXISTING SHOPFRONT (E) ELEVATION CHANGES AND ALL ASSOCIATED PUBLIC SERVICES AND ANCILLARY SITE SERVICES	Commercial	No	0	75 -79 MAIN STREET , CASTLEISLAND , CO KERRY	APPLICATION FINALISED	PERMISSION	CONDITIONAL	17/02/2021	23/03/2021			21.87	Y	21.76	0.00	
Limerick County Council	201396	the construction of a slatted house, holding pen and concrete apron	Agriculture	No	0	Fawnlehane , Newcastle West , Co. Limerick.	APPLICATION FINALISED	PERMISSION	CONDITIONAL	19/02/2021	25/03/2021			19.37		18.94	11.00	
Limerick County Council	201357	construction of a dwelling house, detached domestic garage, upgrade existing agricultural entrance to provide new site entrance, septic tank & percolation area and carry out all associated site works	Residential dwelling	No	1	Kilmeedy , Co. Limerick	APPLICATION FINALISED	PERMISSION	CONDITIONAL	17/02/2021	25/03/2021			23.35		22.89	15.59	
Limerick County Council	201350	construction of a poultry house, soiled water storage tank and carry out all associated ancillary site works	Agriculture	No	0	Walshestown , Castlemahon , Co. Limerick	APPLICATION FINALISED	PERMISSION	CONDITIONAL	17/02/2021	25/03/2021			22.68		22.23	14.31	
Limerick County Council	201348	demolition of existing dwelling house and outbuildings, construction of a new replacement dwelling house & detached domestic garage, upgrade and utilise existing vehicular entrance, upgrade existing onsite effluent disposal system with all associated site works	Residential dwelling	No	1	Churchtown , Newcastle West , Co. Limerick	APPLICATION FINALISED	PERMISSION	CONDITIONAL	17/02/2021	25/03/2021			23.32	Y	22.96	15.31	
Cork County Council	206933	To construct a new dwelling house and domestic garage served by mechanical aeration unit and sand polishing filter.	Residential dwelling	No	1	Liscreagh, Millstreet, Co. Cork,	Application Closed	Permission	Conditional Permission	24/02/2021	29/03/2021			19.02		18.83	11.97	
Kerry County Council	201282	(A) DEMOLISH EXISTING DWELLING HOUSE, (B) PERMISSION TO CONSTRUCT A NEW SINGLE STOREY DWELLING HOUSE, DOMESTIC GARAGE AND ALL SITE DEVELOPMENT WORKS	Residential dwelling	No	1	SHINNAGH , RATHMORE , COUNTY KERRY	APPLICATION FINALISED	PERMISSION	CONDITIONAL	24/02/2021	30/03/2021			18.42		18.33	13.26	
Kerry County Council	20661	FOR CHANGE OF DESIGN TO THE SUBSTATION COMPOUND PERMITTED CARE OF REG NO 18/931, CREATING 2 NO COMPOUND AREAS; ESB COMPOUND AND IPP COMPOUND AND A SEPERATE CONTROL BUILDING WITHIN EACH COMPOUND, SEPERATE ENTRANCE GATES AND ALL ASSOCIATED SITE WORKS	Energy Industry	Yes	0	SHRONEBEIRNE , LISTOWEL , CO KERRY	APPLICATION FINALISED	PERMISSION	CONDITIONAL	24/02/2021	30/03/2021			24.95	Y	24.83	13.31	
Limerick County Council	201405	a single storey dwelling house with attic development, detached domestic garage, front boundary entrance walls, mechanical aeration unit with polishing filter system and all associated site works	Residential dwelling	No	1	Rathcahill West , Templeglantine , Co. Limerick.	APPLICATION FINALISED	PERMISSION	CONDITIONAL	23/02/2021	30/03/2021			16.43	Y	16.18	9.27	
Limerick County Council	201413	construction of a new dwelling house, garage, site entrance, waste water treatment system, percolation area and all associated site works	Residential dwelling	No	1	Lissatotan , Rathkeale , Co. Limerick	APPLICATION FINALISED	PERMISSION	CONDITIONAL	24/02/2021	30/03/2021			32.20	Y	31.81	24.01	
Cork County Council	206418	To (A) construct a two storey extension to the rear of the existing dwelling ouse with elevational changes to existing dwellinghouse, (B) decommission existing septic tank, (C) install new mechanical aeration unit with polishing filter system with all associated site works.	Residential dwelling	No	0	Claragh More, Millstreet, Co. Cork,	Application Closed	Permission	Conditional Permission	25/02/2021	30/03/2021			20.82		20.68	14.21	

Planning Authority	Application Number	Development Description	Development Category	Large-scale Development	Number of Residential Units	Development Address	Application Status	Application Type	Decision	Decision Date	Grant Date	Appeal Reference Number	Appeal Decision	Distance to Turbine (km)	Within SPA + 5km Buffer	Distance to Proposed Lifetime Extension EIAR Site Boundary (km)	Distance to Proposed Lifetime Extension and Proposed Offsetting Lands Hydro Buffer (km)	Within Proposed Offsetting Lands
Cork County Council	205980	(A) To renovate existing club rooms to include a referee's room, wheelchair accessible toilet and new metal roof covering. (B) To construct an extension onto existing club rooms consisting of a new gymnasium, meeting room, dressing rooms, kitchenette, treatment room and male and female toilet facilities. (C) To remove existing septic tank and permission to install a new treatment unit and polishing filter unit and all site development works.	Public Infrastructure	No	0	Scrahan, Knocknagree, Mallow, Co. Cork	Application Closed	Permission	Conditional Permission	25/02/2021	30/03/2021			13.76		13.66	8.64	
Kerry County Council	201279	1) ALTER AND EXTEND EXISTING DWELLING HOUSE TOGETHER WITH ALL ASSOCIATED WORKS, 2) TO WIDEN EXISTING SITE ENTRANCE AND DRIVEWAY TO ACCOMMODATE A SECOND VEHICLE	Residential dwelling	No	1	NO.1 KILEEN MEWS , KILLEEN ROAD OAKPARK , TRALEE	APPLICATION FINALISED	PERMISSION	CONDITIONAL	25/02/2021	31/03/2021			37.96	Y	37.85	16.54	
Limerick County Council	201434	demolition of existing derelict house, permission to construct new dwelling house, domestic garage and new site entrance, install new wastewater treatment system and soil polishing filter	Residential dwelling	No	1	The Hill , Abbeyfeale East , Abbeyfeale Co. Limerick.	APPLICATION FINALISED	PERMISSION	CONDITIONAL	25/02/2021	31/03/2021			15.67	Y	15.54	4.47	
Limerick County Council	201226	partially constructed dwelling house, permission to complete the construction of the dwelling house to include extensions and modifications from the original design, construct a domestic garage, front boundary entrance walls and the installation of an onsite mechanical aeration unit with polishing filter system with all associated site works	Residential dwelling	No	1	Raheenagh , Ballagh , Co. Limerick	APPLICATION FINALISED	RETENTION	CONDITIONAL	25/02/2021	31/03/2021			15.36	Y	14.90	7.10	
Kerry County Council	201033	THE REALIGNMENT OF AGRICULTURAL ENTRANCE AND THE CONSTRUCTION OF A DWELLING HOUSE, DOMESTIC GARAGE, TREATMENT UNIT, PERCOLATION AREA AND ALL ASSOCIATED SITE WORKS	Residential dwelling	No	1	SHRONEBEG , RATHMORE , CO KERRY	APPLICATION FINALISED	PERMISSION	CONDITIONAL	26/02/2021	01/04/2021			23.61		23.51	16.94	
Limerick County Council	237002	extension of permission for planning ref. 17/383: construction of 54 no dwelling houses, comprising of 12 detached dwellings, 34 semi-detached dwellings and 8 terraced dwellings, together with all roads, services, landscaping and associated site works. The development was previously approved under Planning Application reference 05/415 and extended under Extension of Duration reference 10/7021, which has now expired	Residential dwelling	Yes	54	Carraig Desmond , Newcastle West , Co. Limerick	APPLICATION FINALISED	EXTENSION OF DURATION	CONDITIONAL	08/05/2023	12/06/2023			22.24	Y	21.87	14.17	
Limerick County Council	207035	extension of duration for 15/652	Residential dwelling	No	0	Abbeyfeale East , Abbeyfeale , Co. Limerick	APPLICATION FINALISED	EXTENSION OF DURATION	CONDITIONAL	26/01/2021				17.56	Y	17.43	6.52	
Cork County Council	214018	change of use from existing furniture store on ground floor to 1 no. residential unit, alterations to elevations and associated works.	Residential dwelling	No	1	13 West End, Coomlogane, Millstreet, Co Cork	Application Closed	Permission	Conditional Permission	01/03/2021	06/04/2021			21.00		20.80	13.78	
Cork County Council	206051	(1)Permission to construct a new single storey side extension to existing dwellinghouse (2.) Permission for completion of alterations to existing vehicular access to comply with Planning Register No. 13/6289 (3.) Permission for retention of revised site boundaries (4.) Permission for retention of minor alterations to elevations of dwellinghouse and (5.) Permission for retention of roof light.	Residential dwelling	No	0	Killowen, Millstreet, Co. Cork,	Application Closed	Permission, Permission for Retention	Conditional Permission	03/03/2021	06/04/2021			20.47		20.20	11.64	
Cork County Council	206200	To construct new dwelling house and domestic waste water treatment system and percolation area and all associated site works.	Residential dwelling	No	1	Duinch, Banteer, Co. Cork,	Application Closed	Permission	Conditional Permission	03/03/2021	06/04/2021			22.31		21.90	7.43	
Cork County Council	205665	To construct a single storey extension to the side of the existing dwellinghouse. The above to be carried out with all associated ancillary site works.	Residential dwelling	No	1	Knockskavane, Tullylease, Charleville, Co. Cork	Application Closed	Permission	Conditional Permission	03/03/2021	06/04/2021			11.18	Y	10.77	0.92	
Cork County Council	206611	To construct a two storey dwelling with entrance, septic tank and percolation area with all services.	Residential dwelling	No	1	Ballymaquirk, Kanturk, Co. Cork,	Application Closed	Permission	Conditional Permission	01/03/2021	06/04/2021			18.89		18.46	3.93	
Kerry County Council	201131	CONSTRUCT (A) A TWO STOREY DWELLING, SERVICED BY A SECONDARY TREATMENT SYSTEM AND SOIL POLISHING FILTER, (B) A VEHICULAR ACCESS, (C) ALL ASSOCIATED SITE WORKS	Residential dwelling	No	1	BALLYDWYER EAST , BALLYMACELLIGOTT , TRALEE	APPLICATION FINALISED	PERMISSION	CONDITIONAL	03/03/2021	07/04/2021			29.75	Y	29.64	7.96	
Limerick County Council	201090	construction of two storey extension to side(north-east), alterations to existing fenestration at ground and first floor level to side(south-west) elevation, alterations to existing fenestration at first floor level to side(north-east) elevation, demolition of existing south chimney stack, demolition of existing boiler house/oil tank to rear and all ancillary site works	Residential dwelling	No	0	Kinard , Glin , Co. Limerick	APPLICATION FINALISED	PERMISSION	CONDITIONAL	02/03/2021	09/04/2021			33.98	Y	33.82	24.65	
Limerick County Council	201072	the construction of a single storey extension to existing dwelling house and all ancillary site works	Residential dwelling	No	0	Knockbewheen , Ardagh , Co. Limerick	APPLICATION FINALISED	PERMISSION	CONDITIONAL	02/03/2021	09/04/2021			28.97	Y	28.65	21.14	
Limerick County Council	2117	an agricultural shed comprising of calf house and straw store	Agriculture	No	0	Appletown , Feohanagh , Co. Limerick	APPLICATION FINALISED	RETENTION	CONDITIONAL	04/03/2021	09/04/2021			16.78	Y	16.32	8.91	
Limerick County Council	201177	construction of a four bedroom bungalow, detached domestic garage, septic tank with packaged wastewater treatment system, front entrance and all associated services	Residential dwelling	No	1	Ballaughbehy North , Abbeyfeale , Co. Limerick	APPLICATION FINALISED	PERMISSION	CONDITIONAL	02/03/2021	09/04/2021			18.04	Y	17.90	9.39	
Kerry County Council	214	CONSTRUCT AN EASY FEED SLATTED HOUSE COMPLETE WITH UNDERGROUND SLATTED SLURRY TANK, BARRIERS, PENNING, WALKWAY, CATTLE CRUSH AND PENS, SILAGE BASE, MANURE PIT, ANCILLARY CONCRETE, AND ALL ANCILLARY SITE WORKS	Agriculture	No	0	GLANWADDRA , CORDAL , COUNTY KERRY	APPLICATION FINALISED	PERMISSION	CONDITIONAL	08/03/2021	12/04/2021			9.55	Y	9.47	2.26	
Kerry County Council	20908	CONSTRUCT A DWELLING HOUSE SERVED BY AN EFFLUENT TREATMENT TANK AND SAND CELL POLISHING FILTER	Residential dwelling	No	1	KNOCKANINANE EAST , KILLARNEY , CO KERRY	APPLICATION FINALISED	PERMISSION	CONDITIONAL	09/03/2021	13/04/2021			24.50		24.45	9.90	
Limerick County Council	2133	the construction of a two storey dwelling house, driveway, wastewater treatment unit, polishing filter and all ancillary site services	Residential dwelling	No	1	Kilteery , Loughill , Co. Limerick	APPLICATION FINALISED	PERMISSION	CONDITIONAL	10/03/2021	13/04/2021			36.52	Y	36.30	28.67	
Limerick County Council	201117	the demolition of existing haybarn and the construction of a dwelling house, garage, installation of waste water treatment system, new vehicular entrance and all associated site works	Residential dwelling	No	1	Tullig North , Templeglantine , Co. Limerick	APPLICATION FINALISED	PERMISSION	CONDITIONAL	10/03/2021	13/04/2021			17.03	Y	16.87	9.21	
Limerick County Council	201291	construction of dwelling house, domestic garage, widening of existing entrance, driveway, treatment unit and polishing filter and all associated site works	Residential dwelling	No	1	Knockatanvally , Templeathea East , Athea Co. Limerick	APPLICATION FINALISED	PERMISSION	CONDITIONAL	10/03/2021	13/04/2021			24.58	Y	24.42	15.86	
Limerick County Council	201076	construction of a storey and a half style dwelling, garage, entrance and a secondary waste water treatment system	Residential dwelling	No	1	Lisnafulla , Broadford , Co. Limerick	APPLICATION FINALISED	PERMISSION	CONDITIONAL	10/03/2021	13/04/2021			13.54	Y	13.08	5.91	
Limerick County Council	201338	an extension onto the rear of the existing dwelling house, a new waste water treatment system, percolation area and all associated site works	Residential dwelling	No	0	Garryduff , Newcastle West , Co. Limerick	APPLICATION FINALISED	PERMISSION	CONDITIONAL	09/03/2021	13/04/2021			20.35	Y	20.06	12.77	
Limerick County Council	201045	the installation of floodlights, erection of ball wall and enclosure fencing, new vehicular entrance, and all associated site development works	Miscellaneous	No	0	Rahannagh , Monagea , Co. Limerick	APPLICATION FINALISED	PERMISSION	CONDITIONAL	09/03/2021	13/04/2021			18.06	Y	17.72	10.19	
Limerick County Council	201305	as constructed domestic garage	Residential dwelling	No	0	Knockbrack , Abbeyfeale , Co. Limerick.	APPLICATION FINALISED	RETENTION	CONDITIONAL	10/03/2021	13/04/2021			19.14	Y	19.01	8.31	
Kerry County Council	2116	CONSTRUCT A SILAGE BASE WITH WALLS, APRONS AND EFFLUENT CHANNELS, MANURE PIT, AND ALL ANCILLARY SITE WORKS	Miscellaneous	No	0	LACKA WEST , DUAGH , CO KERRY	APPLICATION FINALISED	PERMISSION	CONDITIONAL	12/03/2021	15/04/2021			26.37	Y	26.28	14.13	
Kerry County Council	2121	CONSTRUCT A DOMESTIC GARAGE	Residential dwelling	No	0	GULLAUN WEST , GNEEVEGUILLA , RATHMORE	APPLICATION FINALISED	PERMISSION	CONDITIONAL	12/03/2021	15/04/2021			19.64		19.53	11.01	
Kerry County Council	201177	(A) CONSTRUCT A SINGLE-STOREY STYLE DWELLING SERVICED BY A PROPRIETARY WASTEWATER TREATMENT SYSTEM AND SAND POLISHING FILTER, AND (B) RE-ALIGN THE EXISTING ACCESS ROAD AT THE EXIT ONTO THE PUBLIC ROAD	Residential dwelling	No	1	KNOCKROUR WEST , SCARTAGLEN , CO KERRY	APPLICATION FINALISED	PERMISSION	CONDITIONAL	15/03/2021	16/04/2021			17.67	Y	17.56	2.63	
Kerry County Council	2143	CONSTRUCT AN EXTENSION TO AN EASY FEED CUBICLE HOUSE COMPLETE WITH SLATTED UNDERGROUND SLURRY TANK, BARRIERS, CUBICLES, PASSAGEWAYS, ANCILLARY CONCRETE, AND ALL ANCILLARY SITE WORKS	Agriculture	No	1	KILFEIGHNY SOUTH , KILFLYNN , TRALEE	APPLICATION FINALISED	PERMISSION	CONDITIONAL	16/03/2021	16/04/2021			30.85	Y	30.75	14.23	
Limerick County Council	201341	replacement of existing open slurry lagoon with a 3-bay slatted unit with a hay/machinery storage shed and dung stead	Agriculture	No	0	Carrowbreedoge , Shanagolden , Co. Limerick	APPLICATION FINALISED	PERMISSION	CONDITIONAL	15/03/2021	16/04/2021			33.87	Y	33.52	25.86	
Cork County Council	206105	The construction of dwellinghouse, domestic garage, new entrance, proprietary treatment unit and raised polishing filter together with all other ancillary site works	Residential dwelling	No	1	Meens, Newmarket, Co. Cork,	Application Closed	Permission	Conditional Permission	15/03/2021	16/04/2021			6.17	Y	5.65	0.00	
Cork County Council	214076	(A) Retention of underground slatted tank and flow channel and extension to milking parlour for storage. (B) Construction of a cubicle and feeding shed with flow channel adjacent to existing cubicle shed. (C) Construction of extension to milking parlour. (D) Construction of a silage pit and underground effluent tank. (E) Construction of dungstead. (F) Construction of an overground circular slurry storage tank and all associated siteworks.	Agriculture	No	0	Minehill House, Minehill, Dromagh, Mallow, Co. Cork	Application Closed	Permission, Permission for Retention	Conditional Permission	15/03/2021	16/04/2021			17.20		16.90	8.36	
Cork County Council	206465	Construct a dwellinghouse and domestic garage, served by mechanical aeration unit and sand polishing filter.	Residential dwelling	No	1	Maulyclickeen, Boherbue, Co. Cork,	Application Closed	Permission	Conditional Permission	15/03/2021	16/04/2021			11.63		11.31	3.22	
Cork County Council	205613	Construct a dwelling and all associated site works.	Residential dwelling	No	1	Kilpatrick T.D., Lombardstown, Mallow, Co. Cork	Application Closed	Permission	Conditional Permission	15/03/2021	16/04/2021			23.89		23.41	6.86	
Kerry County Council	2140	(A) DEMOLISH PART OF EXISTING LICENSED PREMISES AT GROUND FLOOR LEVEL (B) PERMISSION TO CONSTRUCT A NEW EXTENSION AT GROUND FLOOR LEVEL CONSISTING OF A NEW LOUNGE AREA, NEW MALE AND FEMALE TOILET FACILITIES, NEW BAR STORES, AND COLD ROOM. (C) PERMISSION TO CONTRUCT 3 NUMBER APARTMENTS AT FIRST FLOOR LEVEL. (D) PERMISSION TO MAKE ELEVATIONAL ALTERATIONS TO EXISTING PROPERTY AND ALL SITE DEVELOPMENT WORKS	Commercial	No	0	CAHILL'S BAR , SHINNAGH , RATHMORE	APPLICATION FINALISED	PERMISSION	CONDITIONAL	16/03/2021	19/04/2021			18.92		18.83	13.77	
Cork County Council	205917	a)Permission to demolish old derelict dwelling, dry store and existing milking complex, (b) Permission to construct a new milking complex which incorporates covered drafting area, store, dairy, plant room, ancillary rooms and collecting yard and ancillary concrete. Collecting yard to incorporate slatted slurry tank with external agitation point (c) Erect a meal silo. The above development to be carried out with all associated ancillary site works.	Agriculture	No	0	Scarteen Upper, Newmarket, Co. Cork,	Application Closed	Permission	Conditional Permission	16/03/2021	19/04/2021			7.29	Y	6.76	0.00	

Planning Authority	Application Number	Development Description	Development Category	Large-scale Development	Number of Residential Units	Development Address	Application Status	Application Type	Decision	Decision Date	Grant Date	Appeal Reference Number	Appeal Decision	Distance to Turbine (km)	Within SPA + 5km Buffer	Distance to Proposed Lifetime Extension EIAR Site Boundary (km)	Distance to Proposed Lifetime Extension and Proposed Offsetting Lands Hydro Buffer (km)	Within Proposed Offsetting Lands
Limerick County Council	2166	construction of a new dwelling house, detached garage, site entrance, waste water treatment system, percolation area and all associated site works	Residential dwelling	No	1	Camas , Newcastle West , Co. Limerick	APPLICATION FINALISED	PERMISSION	CONDITIONAL	16/03/2021	20/04/2021			15.47	Y	15.03	7.10	
Limerick County Council	20966	construction of a two storey dwelling house incorporating domestic garage, front boundary entrance walls, installation of mechanical aeration unit with polishing filter system and all associated site works	Residential dwelling	No	1	Treanboy , Killeline , Newcastle West Co. Limerick	APPLICATION FINALISED	PERMISSION	CONDITIONAL	18/03/2021	21/04/2021			20.01	Y	19.61	11.82	
Limerick County Council	201135	demolition of existing porch and conservatory, modification to existing roof to accommodate changes, construction of 2 no. mixed single/two storey extensions to existing dwelling house and associated site works and services	Residential dwelling	No	0	The Old Presbytery , Carrons Kilcolman , Ardagh Co. Limerick	APPLICATION FINALISED	PERMISSION	CONDITIONAL	19/03/2021	22/04/2021			32.10	Y	31.77	24.21	
Kerry County Council	2159	CONSTRUCT A NEW DWELLING HOUSE, INSTALL A MECHANICAL TREATMENT UNIT AND POLISHING FILTER AND ALL ASSOCIATED SITE WORKS	Residential dwelling	No	1	TOOR , DUAGH , COUNTY KERRY	APPLICATION FINALISED	PERMISSION	CONDITIONAL	23/03/2021	26/04/2021			24.11	Y	24.02	11.87	
Limerick County Council	217012	extension of duration for 15/989 for the construction of a new dwelling house, detached garage, site entrance, waste water treatment system, percolation area and all associated site works	Residential dwelling	No	1	Ballyowen , Newcastle West , Co. Limerick	APPLICATION FINALISED	EXTENSION OF DURATION	CONDITIONAL	16/04/2021				15.75	Y	15.32	7.44	
Limerick County Council	217009	extension of duration for 15/976	Residential dwelling	No	0	Gortnagross , Abbeyfeale Road , Athea Co. Limerick	APPLICATION FINALISED	EXTENSION OF DURATION	CONDITIONAL	03/03/2021				24.41	Y	24.28	14.61	
Cork County Council	214162	To construct a new dwelling house served by mechanical aeration unit and soil polishing filter.	Residential dwelling	No	1	Knockeenacurrig West, Kiskeam, Mallow, Co. Cork	Application Closed	Permission	Conditional Permission	22/03/2021	26/04/2021			7.75	Y	7.67	2.59	
Cork County Council	206837	To (i) demolish existing derelict shed ruin (ii) construct in its place a new dwelling house. The above be carried out with all associated ancillary site works.	Residential dwelling	No	1	Lower Road, Knocknagree Village, Mallow, Co. Cork	Application Closed	Permission	Conditional Permission	23/03/2021	26/04/2021			14.72		14.63	9.59	
Cork County Council	214147	Construct a new dwelling house, garage, entrance walls, wastewater treatment system with percolation area and associated site works.	Residential dwelling	No	1	Ballinla, Freemount, Charleville, Co. Cork	Application Closed	Permission	Conditional Permission	22/03/2021	26/04/2021			19.68		19.29	7.60	
Cork County Council	214217	1) The construction of a new cattle shed, 2) the construction off underground slurry tank and 3) all associated site works.	Agriculture	No	0	Killarush, Kanturk, Co. Cork,	Application Closed	Permission	Conditional Permission	23/03/2021	26/04/2021			20.17		19.73	3.11	
Kerry County Council	201208	BUILD 2 NO. DWELLING HOUSES WITH MECHANICAL TREATMENT UNIT AND STONE POLISHING FILTER	Residential dwelling	No	2	COOLANEELIG , ABBEYFEALE , CO KERRY	APPLICATION FINALISED	PERMISSION	CONDITIONAL	24/03/2021	27/04/2021			20.38	Y	20.25	8.53	
Kerry County Council	2166	EXTEND EXISTING ANIMAL HOUSE BY CONSTRUCTING A 5 BAY SHED OVER AN EXISTING EXTERNAL SLURRY TANK	Agriculture	No	0	BALLYGARRET , LIXNAW , COUNTY KERRY	APPLICATION FINALISED	PERMISSION	CONDITIONAL	24/03/2021	27/04/2021			31.42	Y	31.32	17.19	
Limerick County Council	201312	the construction of a new dwelling house, (part single storey, and part two storey), incorporating integrated garage. Solar and photovoltaic panels, and roof lights to roof. New access road, utilising of existing site entrance. Construction of new pumping station, and new wastewater connection to existing public sewer and all associated ancillary site works	Residential dwelling	No	1	Gortnagross , Athea , Co. Limerick.	APPLICATION FINALISED	PERMISSION	CONDITIONAL	23/03/2021	27/04/2021			24.34	Y	24.21	14.62	
Limerick County Council	2177	the construction of an entrance, dwelling house, garage, septic tank & percolation area together with all associated site works	Residential dwelling	No	1	Coolygorman , Broadford , Co. Limerick	APPLICATION FINALISED	PERMISSION	CONDITIONAL	23/03/2021	27/04/2021			15.97	Y	15.50	8.25	
Kerry County Council	20921	(A) CHANGE OF USE OF GROUND FLOOR GARAGE AREA AND PART OF THE EXISTING DWELLINGHOUSE INTO GRANNY FLAT, (B) CONSTRUCT A NEW SIDE EXTENSION ONTO THE EXISTING DWELLING HOUSE TO FORM A NEW GRANNY FLAT AND (C) ELEVATION CHANGES AND INTERNAL ALTERATIONS TO EXISTING HOUSE (D) DECOMMISSION EXISTING WAST WATER TREATMENT SYSTEM AND INSTALL A NEW PACKAGED WASTEWATER TREATMENT SYSTEM , POLISHING FILTER AND ALL ASSOCIATED SITE WORKS	Residential dwelling	No	0	CRAG , CASTLEISLAND , CO KERRY	APPLICATION FINALISED	PERMISSION	CONDITIONAL	26/03/2021	29/04/2021			19.87	Y	19.76	1.02	
Limerick County Council	2194	construction of a new single storey extension to north western elevation of existing dwelling house, installation of a new wastewater treatment unit and polishing filter, alterations to existing dwelling house to include replacing front door with window and installing new window to rear elevation, new vehicular entrance and all associated site works	Residential dwelling	No	0	Carroward East , Dromcolliher , Co. Limerick	APPLICATION FINALISED	PERMISSION	CONDITIONAL	25/03/2021	29/04/2021			18.76		18.32	8.78	
Cork County Council	206766	To (i) demolish existing open slurry pit (ii) construct a new easy feed slatted livestock unit adjacent to existing farm building. Proposed livestock unit to incorporate easy feed, crush and associated underground slurry storage tank with 2 external agitation points and ancillary external concrete (iii) construct a dungstead and ancillary concrete (iv) construct a concrete wall and railing (v) erect a meal bin. The above development to be carried out with all associated ancillary site works.	Agriculture	No	0	Ballyduane South, Newmarket, Co. Cork,	Application Closed	Permission	Conditional Permission	25/03/2021	29/04/2021			7.14	Y	6.73	0.00	
Kerry County Council	201018	CONSTRUCT A SINGLE STOREY SPLIT-LEVEL DWELLING AND DETACHED SINGLE STOREY GARDEN STORE, THE INSTALLATION OF A DOMESTIC WASTEWATER TREATMENT SYSTEM, NEW SITE ENTRANCE AND WALLS AND PIERS AND ALL ASSOCIATED SITE WORKS	Residential dwelling	No	1	KNOCKNABOUL , BALLYDESMOND , CO. KERRY	APPLICATION FINALISED	PERMISSION	CONDITIONAL	29/03/2021	30/04/2021			11.91	Y	11.84	4.07	
Kerry County Council	201093	CONSTRUCT A NEW DWELLING HOUSE AND DOMESTIC GARAGE SERVED BY MECHANICAL AERATION UNITY AND SOIL POLISHING FILTER	Residential dwelling	No	1	KNOCKNAGEEHA , GNEEVEGUILLA , RATHMORE	APPLICATION FINALISED	PERMISSION	CONDITIONAL	29/03/2021	30/04/2021			15.48	Y	15.37	8.62	
Limerick County Council	217029	extension of duration for 16/86 for the construction of a slatted cubicle house and silage base within the curtilage of a protected structure	Agriculture	No	0	Cooltomin , Rathkeale , Co. Limerick	APPLICATION FINALISED	EXTENSION OF DURATION	CONDITIONAL	01/09/2021				33.11	Y	32.73	24.92	
Kerry County Council	201017	CONSTRUCT A NEW DWELLING HOUSE WITH ATTACHED GRANNY FLAT, CONNECTION TO A MECHANICAL AERATION UNIT AND SOIL POLISHING FILTER AND ALL ASSOCIATED SITE WORKS	Residential dwelling	No	1	MAUSROWER , GNEEVEGUILLA , CO KERRY	APPLICATION FINALISED	PERMISSION	CONDITIONAL	30/03/2021	04/05/2021			17.36		17.24	9.75	
Cork County Council	206798	To construct a new dwelling house.	Residential dwelling	No	1	Dromahoe, Dromagh, Mallow, Co. Cork	Application Closed	Permission	Conditional Permission	31/03/2021	04/05/2021			17.25		16.91	7.04	
Cork County Council	205668	To construct a dwellinghouse and domestic garage served by mechanical aeration unit and soil polishing filter	Residential dwelling	No	1	Knockavoreen, Kiskeam, Mallow, Co. Cork	Application Closed	Permission	Conditional Permission	30/03/2021	04/05/2021			8.46	Y	8.37	3.36	
Cork County Council	214300	Construction of an extension to rear of dwelling and all associated site works.	Residential dwelling	No	0	No. 10 Avenue Demesne, Demesne, Newmarket, Co. Cork	Application Closed	Permission	Conditional Permission	31/03/2021	04/05/2021			9.91	Y	9.43	0.00	
Cork County Council	206962	To construct a dwelling, domestic garage and all associated site works.	Residential dwelling	No	1	Curragh TD., Millstreet, Co. Cork,	Application Closed	Permission	Conditional Permission	30/03/2021	04/05/2021			24.30		24.14	17.48	
Cork County Council	205650	To i) construct extension to the front, side and rear of the existing dwellinghouse, ii) changes to the elevations of the existing dwellinghouse, iii) effluent treatment system and percolation area and IV) all associated services and site works (change of plan granted under 18/4305).	Residential dwelling	No	0	Garraveasoge, Kanturk, Co. Cork,	Application Closed	Permission	Conditional Permission	30/03/2021	04/05/2021			16.67		16.23	1.88	
Cork County Council	204326	Dwelling, garage, site entrance, site boundary, wastewater treatment system and all associated site works	Residential dwelling	No	1	Knockcloona, Liscarroll, Mallow, Co. Cork	Application Closed	Permission	Conditional Permission	30/03/2021	04/05/2021			19.43		18.94	6.66	
Kerry County Council	201079	(A) DEMOLISH EXISTING 2 STOREY DERELICT DWELLING HOUSE ON SITE, (B) CONSTRUCT A 2 STOREY DWELLING HOUSE WHICH SHALL BE SERVED BY A CONNECTION TO THE PUBLIC SEWER AND ALL NECESSARY ANCILLARY SITE WORKS	Residential dwelling	No	1	MONTANAGAY , ABBEYDORNEY , CO. KERRY.	APPLICATION FINALISED	PERMISSION	CONDITIONAL	31/03/2021	05/05/2021			38.48	Y	38.39	19.44	
Limerick County Council	21135	the development of a walking track around the perimeter of the existing playing pitch and grounds to include floodlighting and all associated site development works	Public Infrastructure	No	0	Coolyroe , Castlemahon , Co. Limerick	APPLICATION FINALISED	PERMISSION	CONDITIONAL	01/04/2021	06/05/2021			20.44		19.98	12.27	
Limerick County Council	21112	alterations and extension to existing dwelling house, decommission existing septic tank and construct a new wastewater treatment system and polishing filter, demolish existing hay barn and outbuilding and carry out all associated site works	Residential dwelling	No	0	Gortnacreha Upper , Kilmeedy , Co. Limerick	APPLICATION FINALISED	PERMISSION	CONDITIONAL	01/04/2021	06/05/2021			23.65		23.19	15.59	
Limerick County Council	201276	construction of a storey and half side extension with new link from original cottage, upgraded waste water treatment system and all other ancillary site works	Residential dwelling	No	0	Kilcosgrave , Shanagolden , Co. Limerick	APPLICATION FINALISED	PERMISSION	CONDITIONAL	30/03/2021	06/05/2021			33.59	Y	33.25	25.63	
Limerick County Council	20718	construction of 2 no. new entrances and access road to existing forestry plantations on the site of existing entrances	Miscellaneous	No	0	Boughilbo , Ardagh , Co. Limerick	APPLICATION FINALISED	PERMISSION	CONDITIONAL	01/04/2021	06/05/2021			29.32	Y	29.05	21.78	
Limerick County Council	21129	the construction of an agricultural field entrance gate and all ancillary site works	Agriculture	No	0	Mahoonagh Beg , Castlemahon , Co. Limerick	APPLICATION FINALISED	PERMISSION	CONDITIONAL	01/04/2021	06/05/2021			21.14		20.70	12.78	
Limerick County Council	201304	the construction of an agricultural storage shed	Agriculture	No	0	Ballaghbehy North , Abbeyfeale , Co. Limerick.	APPLICATION FINALISED	PERMISSION	CONDITIONAL	01/04/2021	06/05/2021			19.31	Y	19.17	10.56	
Limerick County Council	21119	construction of a first floor extension to the side of the existing dwelling house and all ancillary site works	Residential dwelling	No	0	Ballintubrid , Newcastle West , Co. Limerick	APPLICATION FINALISED	PERMISSION	CONDITIONAL	01/04/2021	06/05/2021			20.05	Y	19.72	12.24	
Limerick County Council	201362	a dwelling house, garage, entrance, boundary walls, an onsite waste water treatment and disposal system and all associated works	Residential dwelling	No	1	Kilcoorha , Raheenagh , Co. Limerick	APPLICATION FINALISED	PERMISSION	CONDITIONAL	31/03/2021	06/05/2021			14.25	Y	13.79	6.14	
Cork County Council	206316	To construct a dwellinghouse with detached domestic garage, front boundary entrance walls, installation of mechanical aeration unit with soil polishing filter system with all associated site services and site works.	Residential dwelling	No	1	Glennakeel South, Rockchapel, Co. Cork,	Application Closed	Permission	Conditional Permission	01/04/2021	06/05/2021			1.81	Y	1.72	0.00	
Kerry County Council	21118	(A) MAKE ALTERATIONS TO BOTH THE INTERNAL FLOOR PLAN AS WELL AS THE EXTERNAL ELEVATIONS OF THE EXISTING CLUB HOUSE AND PLANNING PERMISSION TO (B) ADD A SINGLE STOREY EXTENSION TO THE SIDE OF THE EXISTING CLUB HOUSE AS WELL AS ALL ASSOCIATED WORKS	Residential dwelling	No	0	BROSNA WEST , BROSNA , TRALEE	APPLICATION FINALISED	PERMISSION	CONDITIONAL	06/04/2021	10/05/2021			10.11	Y	10.01	0.00	
Kerry County Council	21119	CONSTRUCT A SLATTED LIVESTOCK HOUSE INCLUDING A STORAGE AREA/CATTLE CRUSH AND HANDLING AREA AND ASSOCIATED UNDERGROUND SLURRY TANK AND ALL ASSOCIATED SITE WORKS	Agriculture	No	0	KNOCKBURRANE , LIXNAW , CO KERRY	APPLICATION FINALISED	PERMISSION	CONDITIONAL	06/04/2021	10/05/2021			32.87	Y	32.78	17.65	

Planning Authority	Application Number	Development Description	Development Category	Large-scale Development	Number of Residential Units	Development Address	Application Status	Application Type	Decision	Decision Date	Grant Date	Appeal Reference Number	Appeal Decision	Distance to Turbine (km)	Within SPA + 5km Buffer	Distance to Proposed Lifetime Extension EIAR Site Boundary (km)	Distance to Proposed Lifetime Extension and Proposed Offsetting Lands Hydro Buffer (km)	Within Proposed Offsetting Lands
Kerry County Council	20254	CONSTRUCT A SINGLE STOREY DWELLING HOUSE WITH ATTIC DEVELOPMENT, DETACHED DOMESTIC GARAGE, FRONT BOUNDARY ENTRANCE WALLS, MECHANICAL AERATION SYSTEM AND SOIL POLISHING UNIT WITH ALL ASSOCIATED SITE WORKS	Residential dwelling	No	1	AHAUN , BROSNA , CO KERRY	APPLICATION FINALISED	PERMISSION	CONDITIONAL	07/04/2021	11/05/2021			7.86	Y	7.77	0.49	
Limerick County Council	21165	existing slatted tank and planning permission to construct new milking parlour, dairy, meal bin, cubicle house, collecting yard, calving pens, drafting area, office, storage room and concrete aprons and to raise footprint of proposed structures by 1 metre using construction and demolition waste(concrete and stone) and this is subject to a waste certificate of registration	Agriculture	No	0	Camas , Newcastle West , Co. Limerick	APPLICATION FINALISED	RETENTION	CONDITIONAL	07/04/2021	11/05/2021			16.42	Y	15.99	8.07	
Cork County Council	214383	Construct a single storey extension incorporating one classroom and two SET rooms, one store and corridor and for the provision of a temporary construction entrance, all associated site works.	Public Infrastructure	No	0	Knockardsharriv, Cecilstown, Mallow, Co. Cork	Application Closed	Permission	Conditional Permission	07/04/2021	12/05/2021			23.46		22.96	6.72	
Cork County Council	206864	To construct a new dwelling house and domestic garage served by mechanical aeration unit and soil polishing filter.	Residential dwelling	No	1	Cronrea, Ballydesmond, Mallow, Co. Cork	Application Closed	Permission	Conditional Permission	07/04/2021	12/05/2021			4.42	Y	4.36	1.19	
Cork County Council	214327	For ball/target wall and associated playing surface.	Public Infrastructure	No	0	Kishkeam Lower, Kishkeam, Mallow, Co. Cork	Application Closed	Permission	Conditional Permission	07/04/2021	12/05/2021			7.82	Y	7.73	2.70	
Limerick County Council	2125	construction of a new dwelling house, detached garage, site entrance, waste water treatment system, percolation area and all associated site works	Residential dwelling	No	1	Gardenfield , Newcastle West , Co. Limerick	APPLICATION FINALISED	PERMISSION	CONDITIONAL	08/04/2021	13/05/2021			17.93	Y	17.55	9.83	
Cork County Council	214331	The installation of a rooftop photovoltaic solar panel array totalling 1172 sqm and all associated site works.	Energy Industry	Yes	0	Boherbue Co Op Stores and Supervalu, Gneeves, Boherbue, Mallow, Co. Cork	Application Closed	Permission	Conditional Permission	08/04/2021	13/05/2021			10.28	Y	10.02	2.86	
Cork County Council	206836	To construct a new dwelling house, detached garage with carport, new site entrance, install a new advanced treatment system and tertiary polishing filter and all associated site works.	Residential dwelling	No	1	Laharan West, Boherbue, Co. Cork,	Application Closed	Permission	Conditional Permission	09/04/2021	13/05/2021			10.37	Y	10.08	2.68	
Cork County Council	214371	Construction of a fully serviced dwelling house and domestic garage.	Residential dwelling	No	1	Site 34, Ard Na Si, Banteer, Co. Cork	Application Closed	Permission	Conditional Permission	09/04/2021	13/05/2021			20.25		19.83	5.13	
Kerry County Council	201220	RETENTION PERMISSION (A) TO RETAIN THE DWELLING HOUSE AND GARAGE AS CONSTRUCTED ON SITE & PLANNING PERMISSION FOR (B) DEMOLITION OF SINGLE STOREY SUN ROOM AND BAY WINDOW TO REAR (C) CONSTRUCTION OF STOREY AND A HALF DORMER STYLE EXTENSION TO REAR AND SEPERATE SINGLE STOREY EXTENSION TO REAR (D) NEW FIRE ESCAPE COMPLIANT ROOF LIGHTS TO FRONT (EAST) ELEVATION AND TO SIDE ROOF PLANES (NORTH AND SOUTH) OF FRONT GABLE SECTION (E) CHANGES TO ROOF LIGHTS TO REAR (WEST) ROOF PLANE (F) ALTERATIONS TO OPES TO REAR (WEST) ELEVATION AT GROUND FLOOR LEVEL AND (G) ALL ANCILLARY SITE WORKS	Residential dwelling	No	1	TARMONS WEST , MOYVANE , CO KERRY	APPLICATION FINALISED	PERMISSION	CONDITIONAL	12/04/2021	14/05/2021			34.68	Y	34.55	23.84	
Kerry County Council	21140	DEMOLISH EXISTING STORAGE STRUCTURES, CONSTRUCT A FODDER STORE, CONSTRUCT A GENERAL PURPOSE HOUSE	Agriculture	No	0	KNOCKBURRANE , LIXNAW , CO KERRY	APPLICATION FINALISED	PERMISSION	CONDITIONAL	13/04/2021	17/05/2021			32.38	Y	32.29	17.74	
Kerry County Council	21155	BALLA IOMANAIOCHTA, SCONSA A BHAINEANN LEIS AGUS DROMCHLA UILE AIMSEARTHA A THOGAIL (CONSTRUCT A HURLING WALL, ASSOCIATED FENCING AND ARTIFICAL TURF PLAYING SURFACE)	Public Infrastructure	No	0	SHANAKILL , TRALEE , CO KERRY	APPLICATION FINALISED	PERMISSION	CONDITIONAL	14/04/2021	18/05/2021			37.67	Y	37.56	16.25	
Limerick County Council	201428	a combination of single storey and storey and a half dwelling, new garage, septic tank and soil percolation area and all associated site works	Residential dwelling	No	1	Meenoline North , Templeglantine , Co. Limerick	APPLICATION FINALISED	PERMISSION	CONDITIONAL	13/04/2021	18/05/2021			17.55	Y	17.35	10.86	
Cork County Council	196944	To demolish existing rear extension and construct a new two storey extension to the rear of the existing dwellinghouse with all associated works	Residential dwelling	No	0	Milleenduff, Rockchapel, Co. Cork,	Application Closed	Permission	Conditional Permission	14/04/2021	18/05/2021			7.27	Y	7.03	0.94	
Cork County Council	206376	An extension to existing dwelling for use as an ancillary accommodation unit	Residential dwelling	No	0	Ballyhane Lower, Milford, Co. Cork,	Application Closed	Permission	Conditional Permission	14/04/2021	18/05/2021			22.92		22.47	13.02	
Kerry County Council	2147	(A) PROPOSED FIRST FLOOR / ATTIC ACCOMMODATION TO AN EXISTING BUNGALOW AND ALL ASSOCIATED ELEVATIONAL CHANGES AND (B) PLANNING PERMISSION TO DECOMMISSION THE EXISTING ON SITE TREATMENT SYSTEM AND TO INSTALL A MECHANICAL TREATMENT SYSTEM WITH POLISHING FILTER	Residential dwelling	No	1	BROOKE LODGE , SITE NO. 1 DROMCLOUGH , SIX CROSSES LISTOWEL	APPLICATION FINALISED	PERMISSION	CONDITIONAL	16/04/2021	20/05/2021			30.84	Y	30.75	18.27	
Limerick County Council	201398	a two storey dwelling house inclusive of car port and attached domestic garage, front boundary walls with combined entrance, mechanical aeration unit with polishing filter system with all associated site works	Residential dwelling	No	1	Coolacokery , Newcastle West , Co. Limerick.	APPLICATION FINALISED	PERMISSION	CONDITIONAL	16/04/2021	20/05/2021			25.78	Y	25.37	17.51	
Limerick County Council	201193	construction of a two storey dwelling house inclusive of car port, front boundary walls and combined entrance, mechanical aeration unit with polishing filter system with all associated site works	Residential dwelling	No	1	Coolacokery , Newcastle West , Co. Limerick	APPLICATION FINALISED	PERMISSION	CONDITIONAL	16/04/2021	20/05/2021			25.77	Y	25.36	17.50	
Limerick County Council	201231	construction of a domestic garage and all ancillary works	Residential dwelling	No	0	Ballaughbehy , Abbeyfeale , Co. Limerick	APPLICATION FINALISED	PERMISSION	CONDITIONAL	16/04/2021	20/05/2021			17.62	Y	17.49	7.83	
Kerry County Council	2123	CONSTRUCT AN EXTENSION TO AN EXISTING WAREHOUSE	Industrial	No	0	IRRABEG , LIXNAW , COUNTY KERRY	APPLICATION FINALISED	PERMISSION	CONDITIONAL	19/04/2021	21/05/2021			35.49	Y	35.39	19.27	
Kerry County Council	21179	CONSTRUCT A CONCRETE SILAGE BASE WITH CONCRETE WORK APRON INCLUDING PRE-CAST CONCRETE PERIMETERS SILAGE WALLS WITH ALL ASSOCIATED ANCILLARY CONCRETE AND SITE WORKS	Miscellaneous	No	0	FARRAN , CASTLEISLAND , CO KERRY	APPLICATION FINALISED	PERMISSION	CONDITIONAL	20/04/2021	24/05/2021			23.59		23.48	1.64	
Cork County Council	214149	Construct a new single storey domestic garage/home office and all associated site works.	Residential dwelling	No	1	Ballybahallagh, Freemount, Charleville, Co. Cork	Application Closed	Permission	Conditional Permission	19/04/2021	24/05/2021			18.54		18.05	5.77	
Limerick County Council	21221	refurbishment of existing store and for change of use of existing store to changing rooms, referees room and machinery store(change of design from that previously granted under planning re. 18/624) and carry out all associated ancillary site works	Public Infrastructure	No	0	The Ashford Tavern , Gortnaclohy , Ballagh Co. Limerick.	APPLICATION FINALISED	PERMISSION	CONDITIONAL	20/04/2021	26/05/2021			12.65	Y	12.21	4.28	
Limerick County Council	201057	and completion of works to our existing cottage to include alterations and renovations to the existing house and retention and completion of extension to the side of the dwelling, thereby completing a two bedroom dwelling, upgrade works to the effluent system, all with associated works	Residential dwelling	No	0	Glenquin , Strand , Co. Limerick	APPLICATION FINALISED	RETENTION	CONDITIONAL	20/04/2021	26/05/2021			13.67	Y	13.33	5.92	
Limerick County Council	21243	construction of a single storey dwelling house, detached domestic garage, front boundary entrance walls, proprietary effluent system with all associated site works	Residential dwelling	No	1	Glengort South , Tournafulla , Co. Limerick	APPLICATION FINALISED	PERMISSION	CONDITIONAL	23/04/2021	27/05/2021			12.11	Y	11.94	5.28	
Limerick County Council	21244	erection of a slatted cattle shed on his lands	Agriculture	No	0	Lissaniska East , Knockaderry , Co. Limerick	APPLICATION FINALISED	PERMISSION	CONDITIONAL	23/04/2021	27/05/2021			24.07		23.63	15.71	
Cork County Council	214512	A cubicle house including slatted tank, crush area and calving pens.	Agriculture	No	0	Seeds, Milford, Co. Cork,	Application Closed	Permission	Conditional Permission	22/04/2021	27/05/2021			19.19		18.79	7.73	
Kerry County Council	21204	(1) CONSTRUCT A TWO STOREY EXTENSION, NEW ENTRANCE PORCH AND ASSOCIATED ALTERATIONS TO THE DWELLING HOUSE (2) THE DEMOLITION OF AN EXISTING DOMESTIC GARDEN SHED AND REPLACEMENT WITH A NEW DOMESTIC SHED BUILT AS AN EXTENSION TO THE EXISTING STEELWORKS WORKSHOP BUILDING, ALONG WITH ALL ASSOICATED SERVICES AND SITE WORKS	Residential dwelling	No	0	BALLYSHEEN , ABBEYDORNEY , COUNTY KERRY	APPLICATION FINALISED	PERMISSION	CONDITIONAL	26/04/2021	28/05/2021			39.14	Y	39.04	20.26	
Kerry County Council	21212	CONSTRUCT (1) A DWELLING HOUSE WITH ATTIC ACCOMMODATION (2) CONSTRUCT A NEW SITE ENTRANCE AND ACCESS DRIVEWAY WITH SPLAYED ENTRANCE WALLS (3) CONSTRUCT A NEW DOMESTIC GARAGE (4) INSTALL A NEW ON-SITE WASTEWATER TREATMENT SYSTEM. THE PROPOSED INSTALLATION WILL INCLUDE A KLARGESTER BIO-DISC (BA) MECHANICAL TREATMENT UNIT OR EQUIVALENT FOLLOWED BY A RAISED POLISHING FILTER, INCLUDING ALL ASSOCIATED ANCILLARY SITE WORKS AND BOUNDARY TREATMENT	Residential dwelling	No	1	KILSARKEN WEST , CURROW , KILLARNEY	APPLICATION FINALISED	PERMISSION	CONDITIONAL	27/04/2021	31/05/2021			22.85	Y	22.73	4.33	
Kerry County Council	21222	ERECT A SINGLE STOREY FLAT ROOF EXTENSION TO THE NORTH SIDE (REAR) OF EXISTING DWELLING HOUSE COMPLETE WITH ALL ANCILLARY SITE WORKS ASSOCIATED WITH THE DEVELOPMENT	Residential dwelling	No	0	LEITH EAST , TRALEE , CO KERRY	APPLICATION FINALISED	PERMISSION	CONDITIONAL	28/04/2021	01/06/2021			34.40	Y	34.30	14.84	
Cork County Council	206931	To construct a single storey dwelling house with new entrance off public road, wastewater treatment system, percolation area and associated site works on Greenfield lands.	Residential dwelling	No	1	Maine South, Milford, Co. Cork,	Application Closed	Permission	Conditional Permission	28/04/2021	01/06/2021			24.13		23.69	13.50	
Limerick County Council	21284	a dwelling house, detached domestic garage, front entrance, boundary walls, wastewater treatment system, percolation area and all ancillary site works	Residential dwelling	No	1	Upper Athea , Athea , Co. Limerick.	APPLICATION FINALISED	PERMISSION	CONDITIONAL	28/04/2021	02/06/2021			25.45	Y	25.32	14.93	
Limerick County Council	21308	an existing telecommunications support structure(previously granted permission under Planning ref. 11/834), together with associated ground equipment cabinets within a fenced compound	Public Infrastructure	No	0	Prospect Hill , Killacolla , Glin Co. Limerick	APPLICATION FINALISED	RETENTION	CONDITIONAL	30/04/2021	03/06/2021			35.84	Y	35.63	27.71	
Limerick County Council	21288	demolition of existing outbuildings and construction of a slatted cubicle house, calf house, calving pens, cattle drafting area, meal bins and concrete aprons	Agriculture	No	0	Farrihy , Broadford , Co. Limerick.	APPLICATION FINALISED	PERMISSION	CONDITIONAL	30/04/2021	03/06/2021			14.82	Y	14.36	6.60	
Limerick County Council	20866	construction of a livestock underpass, effluent holding tank and all associated siteworks	Agriculture	No	0	Ballynacally & Coolacokery , Ardagh , Co. Limerick	APPLICATION FINALISED	PERMISSION	CONDITIONAL	30/04/2021	03/06/2021			26.03	Y	25.63	17.80	
Limerick County Council	21107	construction of a bungalow style dwelling, garage, entrance, driveway, waste water treatment system with eco-flo filter and all ancillary site works	Residential dwelling	No	1	Shanid Lower , Shanagolden , Co. Limerick	APPLICATION FINALISED	PERMISSION	CONDITIONAL	30/04/2021	03/06/2021			34.29	Y	34.01	26.65	
Limerick County Council	22176	change of house and garage design from that previously granted under planning reference 21/107 with associated works	Residential dwelling	No	0	Shanid Lower , Shanagolden , Co. Limerick	APPLICATION FINALISED	PERMISSION	CONDITIONAL	08/04/2022	12/05/2022			34.29	Y	34.01	26.65	

Planning Authority	Application Number	Development Description	Development Category	Large-scale Development	Number of Residential Units	Development Address	Application Status	Application Type	Decision	Decision Date	Grant Date	Appeal Reference Number	Appeal Decision	Distance to Turbine (km)	Within SPA + 5km Buffer	Distance to Proposed Lifetime Extension EIAR Site Boundary (km)	Distance to Proposed Lifetime Extension and Proposed Offsetting Lands Hydro Buffer (km)	Within Proposed Offsetting Lands
Cork County Council	206443	To construct a dwellinghouse	Residential dwelling	No	1	Clonrobin, Kilbrin, Kanturk, Co. Cork	Application Closed	Permission	Conditional Permission	30/04/2021	03/06/2021			19.48		18.95	4.37	
Cork County Council	206507	To construct a new dwelling house.	Residential dwelling	No	1	Gorteennafinnoge, Cullen, Co. Cork,	Application Closed	Permission	Conditional Permission	30/04/2021	03/06/2021			17.46		17.24	10.04	
Kerry County Council	21250	CONSTRUCT A SINGLE STOREY EXTENSION TO WEST SIDE OF EXISTING DWELLING CONSISTING OF A DINGING ROOM AND LAUNDRY ROOM ALL AT	Residential dwelling	No	0	BROSNA EAST , BROSNA , CO KERRY	APPLICATION FINALISED	PERMISSION	CONDITIONAL	04/05/2021	08/06/2021			9.62	Y	9.53	0.13	
Kerry County Council	21248	A) CONSTRUCTION OF A NEW EXTENSION TO THE SOUTHERN ELEVATION OF THE EXISTING DWELLING HOUSE B) MATERIAL ALTERATIONS TO THE INTERNAL LAYOUT OF THE EXISING DWELLING TO LINK THE NEW EXTENSION WITH THE EXISTING DWELLING AND ALL ASSOCIATED SITE WORKS	Residential dwelling	No	0	CARRAN , RATHMORE , CO KERRY	APPLICATION FINALISED	PERMISSION	CONDITIONAL	04/05/2021	08/06/2021			23.26		23.15	15.84	
Limerick County Council	217007	extension of duration for 15/1035	Residential dwelling	No	0	Mount Plummer , Broadford , Co. Limerick	APPLICATION FINALISED	EXTENSION OF DURATION	CONDITIONAL	03/03/2021				12.05	Y	11.58	4.96	
Limerick County Council	2127	construction of a poultry house, soiled water storage tank, upgrade existing agricultural entrance and carry out all associated ancillary site works	Agriculture	No	0	Kilcoorha , Broadford , Co. Limerick	APPLICATION FINALISED	PERMISSION	CONDITIONAL	05/05/2021	08/06/2021			14.58	Y	14.11	6.59	
Cork County Council	205767	Permission for retention of existing domestic garage and car port and for permission to construct 2 No. extensions to the front and rear of existing dwelling and all associated site works.	Residential dwelling	No	0	Knockskavane TD, Tullylease, Co. Cork,	Application Closed	Permission, Permission for Retention	Conditional Permission	05/05/2021	08/06/2021			10.34	Y	9.94	0.09	
Cork County Council	205966	Construction of 2 no. dwellinghouses, entrance and all associated site works.	Residential dwelling	No	2	Freemount TD., Glanycummane Lower, Freemount, Co. Cork	Application Closed	Permission	Conditional Permission	05/05/2021	08/06/2021			16.52		16.07	3.99	
Kerry County Council	20814	CONSTRUCT A HOUSE ON HER SITE	Residential dwelling	No	1	CASLEINCH , BRIDGE ROAD , LISTOWEL	APPLICATION FINALISED	PERMISSION	REFUSED	02/11/2020		308780-20	CONDITIONAL	31.22	Y	31.12	19.00	
Kerry County Council	21258	(A) DEMOLISH EXISTING OUTBUILDINGS (B)CONSTRUCT NEW TWO STOREY PART SINGLE STOREY DWELLING HOUSE WITH DETACHED DOMESTIC GARAGE (C) INSTALL NEW MECHANICAL AERATION UNIT AND POLISHING FILTER SYSTEM, UTILISE EXISTING ENTRANCE AND ACCESS ROAD WITH ALL ASSOCIATED SITE WORKS	Residential dwelling	No	1	KILMANIHEEN EAST , KNOCKNAGOSHEL , CO KERRY	APPLICATION FINALISED	PERMISSION	CONDITIONAL	06/05/2021	10/06/2021			15.21	Y	15.12	2.90	
Limerick County Council	2188	infill of voids in field with concrete, soil and stone namely inert building waste totalling 1,100 tonnes to create a hardstanding to be concreted for the storage of silage bales. A Certificate of Registration(COR) will be applied for to Limerick City and County Council for this activity	Miscellaneous	No	0	Dromdeeveen , Broadford , Co. Limerick	APPLICATION FINALISED	PERMISSION	CONDITIONAL	07/05/2021	10/06/2021			11.75	Y	11.28	4.09	
Limerick County Council	21327	construction of a two storey dwelling house, garage, entrance, driveway, mechanical wastewater unit, polishing filter and all ancillary site works	Residential dwelling	No	1	Ballinena , Newcastle West , Co. Limerick	APPLICATION FINALISED	PERMISSION	CONDITIONAL	07/05/2021	10/06/2021			24.93	Y	24.62	17.19	
Limerick County Council	21317	removal of roadside boundary wall to provide off road parking	Miscellaneous	No	0	8 Daltons Terrace , Barrack Street , Athea Co. Limerick	APPLICATION FINALISED	PERMISSION	CONDITIONAL	07/05/2021	10/06/2021			24.78	Y	24.65	14.95	
Cork County Council	204571	The construction of 3 no. two storey dwelling houses with domestic garages, individual treatment units and sand polishing filters, together with new access road and all associated site works, a Natura Impact Statement has been submitted to the planning authority with the application.	Residential dwelling	No	3	Chapel Road, Kingwilliamstown, Ballydesmond, Mallow, Co. Cork	Application Closed	Permission	Conditional Permission	06/05/2021	10/06/2021			10.27	Y	10.16	4.45	
Kerry County Council	21268	(I) EXTEND EXISTING SLATTED LIVESTOCK HOUSE. EXTENSION TO INCORPORATE SLATTED TANK WITH EXTERNAL AGITATION POINT (II) EXTEND AN ADJACENT LIVESTOCK HOUSE (III) EXTEND DRY STORE/MACHINERY SHED (IV) INTSTALL AN UNDERGROUND CONCRETE PRE-CASE RAIN WATER HARVESTING TANK. THE ABOVE TO BE CARRIED OUT WITH ALL ASSOCIATED ANCILLARY WORKS.	Agriculture	No	0	AHAUN , BROSNA , CO KERRY	APPLICATION FINALISED	PERMISSION	CONDITIONAL	10/05/2021	11/06/2021			8.21	Y	8.11	0.29	
Limerick County Council	217015	extension of duration for 15/993 for the construction of a storey and a half dwelling house, domestic garage, front entrance with a pumped connection to public sewer and all ancillary site works	Residential dwelling	No	1	Gortnagross , Athea , Co. Limerick	APPLICATION FINALISED	EXTENSION OF DURATION	CONDITIONAL	21/05/2021				24.37	Y	24.24	14.61	
Cork County Council	206830	Revisions to a previously permitted horse-riding track and associated development under Reg. Ref. 17/4281 at an existing stud farm. The revisions consist of the occasional use of the site for nature / conservation visits by invited members of the public; addition of viewing points, safety fencing, kerbs and gates along the riding track; improved sightlines to the existing site access; provision of parking for 6 No. visitor cars and area for temporary portable toilet facilities for visiting days. All on site of approx. 3.9 hectares.	Commercial	No	0	Meelaherragh, Kanturk, Co. Cork,	Application Closed	Permission	Conditional Permission	10/05/2021	14/06/2021			13.62		13.13	0.00	
Cork County Council	205014	The conversion of existing outhouses and main hall adjoining Egmont House, a Protected Structure (Record of Protected Structure no. 01206) to 2 no. apartments for short term letting. Permission is sought for re-instatement of archways to existing elevations within the courtyard. Works will also include alterations to elevations, the replacement of the existing roofs, new rooflights, provision of additional floor space at mezzanine level within the existing buildings, construction of walls at ground and first floor level to enclose proposed apartments, internal alterations including provision of new staircase, other works including provision of carparking, resurfacing the courtyard, bin storage and all associated site works.	Residential dwelling	No	2	Egmont House, Egmont Place, Curragh, Kanturk, Co. Cork	Application Closed	Permission	Conditional Permission	10/05/2021	14/06/2021			16.83		16.37	0.00	
Limerick County Council	21329	the construction of a first floor extension to the rear of the existing building and alterations internally to existing first floor apartment to provide new separate apartment unit and all associated site works	Residential dwelling	No	0	Lower Mall , Glin , Co. Limerick	APPLICATION FINALISED	PERMISSION	CONDITIONAL	11/05/2021	15/06/2021			36.13	Y	35.95	27.07	
Limerick County Council	201288	alterations and extension to rear of existing dwelling house comprising construction of single storey utility room, removal of existing flat roof on rear annex and construction of a new pitched roof over containing first floor bedroom within attic space, install 3 no. rooflights on front elevation of existing house and carry out all associated site works	Residential dwelling	No	0	41 Bóthar Buí , Newcastle West , Co. Limerick	APPLICATION FINALISED	PERMISSION	CONDITIONAL	11/05/2021	15/06/2021			21.87	Y	21.48	13.70	
Limerick County Council	2189	erection of a two storey house, front entrance gate and piers and packaged waste water treatment unit and connections to all existing services	Residential dwelling	No	1	Killoughteen , Newcastle West , Co. Limerick	APPLICATION FINALISED	PERMISSION	CONDITIONAL	12/05/2021	15/06/2021			21.33	Y	21.01	13.52	
Limerick County Council	21108	construction of a two-storey style dwelling, garage, entrance, driveway, waste water treatment system with eco-flo filter and all ancillary site works	Residential dwelling	No	1	Grange Lower , Newcastle West , Co. Limerick	APPLICATION FINALISED	PERMISSION	CONDITIONAL	11/05/2021	15/06/2021			24.41		23.98	16.05	
Limerick County Council	21202	construction of a single storey part single storey with attic development dwelling house, detached domestic garage, front boundary walls and entrance, mechanical aeration unit with polishing filter system with all associated site works	Residential dwelling	No	1	Tullyglass , Glin , Co. Limerick	APPLICATION FINALISED	PERMISSION	CONDITIONAL	12/05/2021	15/06/2021			35.23	Y	35.06	26.03	
Limerick County Council	21145	construction of a two storey style dwelling, garage, entrance, driveway, packaged waste water treatment system with eco-flo filter and all ancillary site works	Residential dwelling	No	1	Grange Lower , Newcastle West , Co. Limerick	APPLICATION FINALISED	PERMISSION	CONDITIONAL	11/05/2021	15/06/2021			24.42		23.99	16.06	
Cork County Council	214693	To construct a dwelling house.	Residential dwelling	No	1	Knocknavorahee, Tullylease, Charleville, Co. Cork	Application Closed	Permission	Conditional Permission	10/05/2021	15/06/2021			18.22		17.79	8.14	
Cork County Council	206885	(A) To construct an extension onto an existing dwelling house. (B) To make elevational alterations to existing dwelling house. (C) To construct a new hipped roof to existing storage building and all site development works.	Residential dwelling	No	0	Knocknagree, Mallow, Co. Cork,	Application Closed	Permission	Conditional Permission	12/05/2021	15/06/2021			14.61		14.51	9.46	
Cork County Council	205783	(1) Retention of the existing domestic garage (2) Permission to construct a 2-storey extension to the side of the existing dwelling, elevational changes to the existing dwelling and all associated site works.	Residential dwelling	No	1	Coolcloher East, Boherbue, Mallow, Co. Cork	Application Closed	Permission, Permission for Retention	Conditional Permission	12/05/2021	15/06/2021			13.05		12.76	4.91	
Limerick County Council	21339	construction of a shed/garage and all ancillary site works	Residential dwelling	No	1	Ballyine , Carrigkerry , Co. Limerick	APPLICATION FINALISED	PERMISSION	CONDITIONAL	13/05/2021	16/06/2021			24.40	Y	24.13	16.90	
Limerick County Council	2136	construction of dwelling house, detached garage and new entrance, installation of on-site treatment plant and percolation area together with all associated site works	Residential dwelling	No	1	Killeedy South , Ballagh , Co. Limerick	APPLICATION FINALISED	PERMISSION	CONDITIONAL	13/05/2021	16/06/2021			13.85	Y	13.44	5.67	
Kerry County Council	20796	CPNSTRUCT A SPLIT LEVEL TWO STOREY DOMESTIC DWELLING HOUSE AND ALL ANCILLARY SITE WORKS, NEW SITE ENTRANCE AND TO INSTALL A MECHANICAL WASTEWATER TREATMENT PUMPED UNIT, INTERMITTENT FILTER AND POLISHING FILTER	Residential dwelling	No	1	CROTTA , KILFLYNN , CO KERRY	APPLICATION FINALISED	PERMISSION	CONDITIONAL	14/05/2021	17/06/2021			34.64	Y	34.55	17.34	
Limerick County Council	201255	construction of a single storey dwelling house, detached domestic garage, front boundary entrance walls, mechanical aeration unit with polishing filter system with all associated site works	Residential dwelling	No	1	Dromtrasna South , Abbeyfeale , Co. Limerick	APPLICATION FINALISED	PERMISSION	CONDITIONAL	14/05/2021	17/06/2021			12.66	Y	12.53	3.13	
Limerick County Council	20811	an existing agricultural building comprising workshop, calf house and hay store. Permission is also sought for the construction of a new agricultural building comprising slatted cubicle house, calving pens, machinery store and all associated site works	Agriculture	No	0	Moanleana , Newcastle West , Co. Limerick	APPLICATION FINALISED	RETENTION	CONDITIONAL	14/05/2021	17/06/2021			18.50	Y	18.07	10.14	
Limerick County Council	2360171	a dwelling house, waste water treatment system, percolation area, site entrance and all associated site works	Residential dwelling	No	1	Ashgrove , Newcastlewest , Co.Limerick	APPLICATION FINALISED	OUTLINE PERMISSION	CONDITIONAL	17/05/2023	20/06/2023			23.41	Y	23.10	15.67	
Kerry County Council	21308	CONSTRUCT A SINGLE STOREY DWELLING, SERVED BY A SEPTIC TANK AND PERCOLATION AREA AND ALL NECESSARY ANCILLARY SITE WORKS	Residential dwelling	No	1	KILLEENTIERNA , CURROW , CO. KERRY.	APPLICATION FINALISED	PERMISSION	CONDITIONAL	18/05/2021	21/06/2021			24.35		24.23	4.05	
Kerry County Council	21314	CONSTRUCT A NEW DWELLING HOUSE AND DOMESTIC GARAGE SERVED BY MECHANIAL AERATION UNIT AND SAND POLISHING FILTER	Residential dwelling	No	1	MAULYKEAVANE , HEADFORD , KILLARNEY	APPLICATION FINALISED	PERMISSION	CONDITIONAL	18/05/2021	21/06/2021			21.93		21.82	9.65	
Cork County Council	214833	Construction of a slatted unit and all associated site work	Agriculture	No	0	Mountkeeffe, Newmarket, Co. Cork,	Application Closed	Permission	Conditional Permission	18/05/2021	21/06/2021			8.60	Y	8.11	0.00	

Planning Authority	Application Number	Development Description	Development Category	Large-scale Development	Number of Residential Units	Development Address	Application Status	Application Type	Decision	Decision Date	Grant Date	Appeal Reference Number	Appeal Decision	Distance to Turbine (km)	Within SPA + 5km Buffer	Distance to Proposed Lifetime Extension EIAR Site Boundary (km)	Distance to Proposed Lifetime Extension and Proposed Offsetting Lands Hydro Buffer (km)	Within Proposed Offsetting Lands
Cork County Council	214749	To i) Construct extension to the rear of the existing sports hall to accommodate gym and ii) all associated services & site works.	Public Infrastructure	No	0	Laharan East & West, Boherbue, Mallow, Co. Cork	Application Closed	Permission	Conditional Permission	18/05/2021	21/06/2021			10.54		10.25	2.90	
Limerick County Council	21376	the construction of a dwelling house and detached domestic garage, domestic wastewater treatment system, new entrance and associated site works	Residential dwelling	No	1	Grange Lower , Knockaderry , Co. Limerick	APPLICATION FINALISED	PERMISSION	CONDITIONAL	19/05/2021	22/06/2021			24.62		24.18	16.26	
Limerick County Council	21280	construction of a replacement dwelling by converting and extending existing stone farm outbuildings, retain existing substandard derelict dwelling as a fuel store, onsite waste water treatment and disposal system and upgrade existing entrance and all associated works	Residential dwelling	No	1	Kilbradran , Shanagolden , Co. Limerick	APPLICATION FINALISED	PERMISSION	CONDITIONAL	19/05/2021	22/06/2021			32.91	Y	32.54	24.77	
Kerry County Council	21172	CONSTRUCT A DWELLING HOUSE AND GARAGE SERVED BY AN EFFLUENT TREATMENT TANK AND A SANDCEL POLISHING FILTER	Residential dwelling	No	1	ANNAGHILYMORE , HEADFORD , KILLARNEY	APPLICATION FINALISED	PERMISSION	CONDITIONAL	20/05/2021	23/06/2021			23.25		23.14	10.36	
Kerry County Council	21322	(A) EXTEND AND RENOVATE THE EXISTING DWELLING IN PROVIDING ADDITIONAL LIVING ACCOMMODATION, (B) CONSTRUCT ALL ASSOCIATED SITE WORKS	Residential dwelling	No	0	RATHANNY , TRALEE , CO KERRY	APPLICATION FINALISED	PERMISSION	CONDITIONAL	20/05/2021	23/06/2021			29.83	Y	29.72	8.53	
Limerick County Council	21183	erection of 2 no. temporary portacabins with no new connections to existing services	Public Infrastructure	No	0	Bothar Buí , Rathnaneane , Newcastle West Co. Limerick	APPLICATION FINALISED	PERMISSION	CONDITIONAL	20/05/2021	23/06/2021			21.53	Y	21.14	13.39	
Limerick County Council	21166	construction of a poultry house, soiled water storage tank, rainwater harvesting tank, upgrade existing agricultural entrance and carry out all associated ancillary site works	Agriculture	No	0	Carrons Kilcolman , Ardagh & Dunmoylan , Shanagolden Co. Limerick	APPLICATION FINALISED	PERMISSION	CONDITIONAL	20/05/2021	23/06/2021			31.87	Y	31.53	23.92	
Limerick County Council	21180	construction of detached two storey dwelling house and detached single storey domestic garage, on-site waste water treatment system and percolation area, new vehicular entrance and all ancillary site works	Residential dwelling	No	1	Tullyglass , Glin , Co. Limerick	APPLICATION FINALISED	PERMISSION	CONDITIONAL	20/05/2021	23/06/2021			35.31	Y	35.14	26.20	
Limerick County Council	201417	the construction of dwelling house with storey and half to front and 2 storey and half to back with all associated site works(reference number of outline permission 20/650)	Residential dwelling	No	1	Ballymackessy , Knockane Road , Newcastle West Co. Limerick	APPLICATION FINALISED	PERMISSION CONSEQUENT	CONDITIONAL	20/05/2021	23/06/2021			20.68	Y	20.30	12.58	
Limerick County Council	20880	construction of a poultry house and carry out all associated ancillary site works	Agriculture	No	0	Tullaha , Broadford , Co. Limerick	APPLICATION FINALISED	PERMISSION	CONDITIONAL	20/05/2021	23/06/2021			14.61	Y	14.14	7.36	
Limerick County Council	201314	the construction of 4 no. semi detached houses at lands adjoining Bartolomews Villas, Templeathea West, Athea, Co. Limerick. The works include the diversion of existing public sewers and the connection of the proposed houses into the same public sewers	Residential dwelling	No	4	Bartolomews Villas , Templeathea West , Athea Co. Limerick.	APPLICATION FINALISED	PERMISSION	CONDITIONAL	21/05/2021	24/06/2021			25.03	Y	24.91	15.24	
Limerick County Council	2126	a dwelling house, garage, entrance, boundary walls, an onsite waste water treatment and disposal system, and all associated works	Residential dwelling	No	1	Killeedy South , Raheenagh , Co. Limerick	APPLICATION FINALISED	PERMISSION	CONDITIONAL	21/05/2021	24/06/2021			14.65	Y	14.21	6.27	
Kerry County Council	21335	ALTER AND EXTEND HER DWELLING	Residential dwelling	No	0	BALLINVOSHERIG EAST , TRALEE , CO KERRY	APPLICATION FINALISED	PERMISSION	CONDITIONAL	25/05/2021	28/06/2021			33.94	Y	33.83	13.38	
Cork County Council	214501	To construct a single storey dwelling, entrance and a wastewater treatment system.	Residential dwelling	No	1	Poulavare, Tullylease, Charleville, Co. Cork	Application Closed	Permission	Conditional Permission	24/05/2021	28/06/2021			15.42	Y	14.98	5.63	
Kerry County Council	201172	(A) PART DEMOLITION OF EXISTING BUILDING (B) REFURBISH, EXTEND AND RENOVATE THE EXISTING BUILDING (C) USE THE COMPLETED BUILDING AS A LOCAL HERITAGE CENTRE/MUSEUM (D) CONSTRUCT A TREATMENT UNIT AND SAND POLISHING FILTER (E) CONSTRUCT A CAR PARKING AREA AND ALL ASSOCIATED SITE WORKS. THE SUBJECT BUILDING IS LISTED AS A PROTECTED STRUCTURE WITH THE KERRY COUNTY COUNCIL DEVELOPMENT PLAN 2015-2021. A NATURA IMPACT STATEMENT (NIS) ACCOMPANIES THE APPLICATION.	Public Infrastructure	No	1	LYRECROMPANE , CO KERRY	APPLICATION FINALISED	PERMISSION	CONDITIONAL	26/05/2021	29/06/2021			26.47	Y	26.37	12.45	
Limerick County Council	21430	domestic garage, revised site boundaries and natural stone entrance and front boundary wall	Residential dwelling	No	1	Craggard , Shanagolden , Co. Limerick	APPLICATION FINALISED	RETENTION	CONDITIONAL	24/05/2021	29/06/2021			33.89	Y	33.55	25.90	
Limerick County Council	21203	a dwelling house, onsite waste water treatment and disposal system, garage, entrance, front boundary wall & all associated works(outline permission ref. no. 20/690)	Residential dwelling	No	1	Ballymurragh East , Monagea , Co. Limerick	APPLICATION FINALISED	PERMISSION CONSEQUENT	CONDITIONAL	26/05/2021	29/06/2021			18.62	Y	18.35	11.18	
Limerick County Council	21214	construction of a milking parlour with collection yard and slatted tank & new agricultural entrance	Agriculture	No	0	Ballinruane , Kilmeedy , Co. Limerick	APPLICATION FINALISED	PERMISSION	CONDITIONAL	26/05/2021	29/06/2021			23.66		23.19	15.98	
Limerick County Council	21410	construction of a dwelling house, detached domestic garage, front boundary entrance walls, mechanical aeration unit with polishing filter system with all associated site works	Residential dwelling	No	1	Acres , Mountcollins , Abbeyfeale Co. Limerick	APPLICATION FINALISED	PERMISSION	CONDITIONAL	25/05/2021	29/06/2021			7.74	Y	7.63	0.00	
Limerick County Council	21409	change of use of former funeral home to residential uses, carry out modifications to external elevations, undertake all existing site works with existing connection to all public utility services	Residential dwelling	No	1	Athea Upper , Athea , Co. Limerick	APPLICATION FINALISED	PERMISSION	CONDITIONAL	24/05/2021	29/06/2021			25.05	Y	24.92	15.13	
Limerick County Council	2163	construction of a new side/rear extension onto the existing dwelling house, elevation changes & internal alterations to existing house and all associated site works	Residential dwelling	No	0	Ballynagaul , Glin , Co. Limerick	APPLICATION FINALISED	PERMISSION	CONDITIONAL	25/05/2021	29/06/2021			35.70	Y	35.55	26.07	
Limerick County Council	21441	existing 36 metre lattice telecommunications mast together with antennas, dishes and associated equipment and all associated site works	Public Infrastructure	No	0	Ballymurragh East , Newcastle West , Co. Limerick	APPLICATION FINALISED	RETENTION	CONDITIONAL	27/05/2021	30/06/2021			17.33	Y	17.08	10.01	
Limerick County Council	20591	change of use of a cash and carry which consists of: ground floor-retail shop, retail warehouse and associated office, staff room, service room, deliveries, store, cleaners room, toilets and stairs and fenestration changes; first floor-retail warehousing and associated office, staff room, service room, deliveries, store, cleaners room, toilets and stairs and fenestration changes; external-car parking, landscaping and storage shed	Commercial	Yes	0	Gortboy , Newcastle West , Co. Limerick	APPLICATION FINALISED	PERMISSION	CONDITIONAL	28/05/2021	01/07/2021			22.49	Y	22.10	14.32	
Kerry County Council	21353	1. CONSTRUCT A MILKING COMPLEX WITH ASSOCIATED EFFLUENT TANKS, 2. CONSTRUCT A HOUSE FOR CALVING AND CALF ACCOMMODATION WITH ASSOCIATED EFFLUENT CHANNELS 3. DEMOLISH OLD MILKING COMPLEX AND OLD ANIMAL HOUSING	Agriculture	No	0	RANALEEN , CURROW , CO KERRY	APPLICATION FINALISED	PERMISSION	CONDITIONAL	31/05/2021	02/07/2021			23.43	Y	23.31	3.74	
Kerry County Council	2310	ERECT A DWELLING HOUSE WITH MAINS WATER CONNECTION, INSTALL A TRICEL NOVA WASTEWATER TREATMENT PUMPED UNIT AND SANDCEL TERTIARY TREATMENT SYSTEM AND CARRY OUT ALL ASSOCIATED SITE WORKS	Residential dwelling	No	1	TARMON EAST , TARBERT , CO KERRY	APPLICATION FINALISED	OUTLINE PERMISSION	CONDITIONAL	01/06/2023	05/07/2023			34.61	Y	34.48	23.97	
Limerick County Council	21478	the construction of machinery shed and all associated site works	Agriculture	No	0	Grouse Lodge , Kilcolman , Ardagh Co. Limerick	APPLICATION FINALISED	PERMISSION	CONDITIONAL	02/06/2021	06/07/2021			30.48	Y	30.18	22.75	
Limerick County Council	201172	demolition of an existing smoking room to the front of the building along with adjacent shed and construction of a single storey extension to the front of the existing building and all associated site works	Agriculture	No	0	Coolaboy , Dromcollogher , Co. Limerick	APPLICATION FINALISED	PERMISSION	CONDITIONAL	01/06/2021	06/07/2021			17.64		17.19	8.47	
Limerick County Council	201389	construction of an extension to the existing dwelling, and all associated site works	Residential dwelling	No	0	Woodfield , Dromcolligher , Co. Limerick.	APPLICATION FINALISED	PERMISSION	CONDITIONAL	02/06/2021	06/07/2021			17.53		17.08	8.31	
Kerry County Council	21261	(A) CONSTRUCT SINGLE STOREY EXTENSION TO FRONT OF EXISTING DWELLING AND ALL ASSOCIATED SITE WORKS AND (B) PLANNING PERMISSION TO EXTEND EXISTING DOMESTIC SHED FOR STORAGE OF VINTAGE CARS AND ALL ASSOCIATED SITE WORKS	Residential dwelling	No	1	RATHEA , LISTOWEL , CO KERRY	APPLICATION FINALISED	PERMISSION	CONDITIONAL	03/06/2021	07/07/2021			27.84	Y	27.75	15.17	
Limerick County Council	201439	the construction of an 18 metre high free standing communications structure with its associated antennae, communication dishes, ground equipment and all associated site development works. The development will form part of Eircom Ltd. existing telecommunications and broadband network	Public Infrastructure	No	0	Killeedy South , Ballagh , Co. Limerick	APPLICATION FINALISED	PERMISSION	CONDITIONAL	03/06/2021	07/07/2021			13.56	Y	13.15	5.38	
Limerick County Council	21467	the construction of two poultry houses, office/control room and all associated site works. The application relates to development which comprises or is for the purposes of an activity requiring an Industrial Pollution & Control Licence, now replaced by an Industrial Emissions Licence. An Environmental Impact Assessment Report(EIAR) has been submitted as part of the planning application	Agriculture	Yes	0	Appletown , Feohanagh , Co. Limerick	APPLICATION FINALISED	PERMISSION	CONDITIONAL	03/06/2021	07/07/2021			18.09		17.62	10.04	
Limerick County Council	2118	construction of a single storey dwelling house, detached domestic garage, front boundary wall and entrance, mechanical aeration unit with polishing filter system with all associated site works	Residential dwelling	No	1	Glashapullagh , Athea , Co. Limerick	APPLICATION FINALISED	PERMISSION	CONDITIONAL	04/06/2021	08/07/2021			29.24	Y	29.08	20.08	
Limerick County Council	21475	the construction of a slatted shed, roofed cattle crush, silage slab and concrete aprons	Agriculture	No	0	Old Abbey , Shanagolden , Co. Limerick	APPLICATION FINALISED	PERMISSION	CONDITIONAL	04/06/2021	08/07/2021			35.44	Y	35.11	27.55	
Limerick County Council	21504	construction of a storey and a half style dwelling house, garage, entrance, driveway, mechanical wastewater treatment unit, polishing filter and all ancillary site works	Residential dwelling	No	1	Flean Beg , Ballyhahill , Co. Limerick	APPLICATION FINALISED	PERMISSION	CONDITIONAL	04/06/2021	08/07/2021			33.75	Y	33.54	25.74	
Kerry County Council	21399	BUILD A PRIVATE SINGLE STOREY EXTENSION AT SIDE AND REAR OF EXISTING DWELLING AND ALSO A NEW FRONT PORCH TO EXISTING DWELLING	Residential dwelling	No	0	28 KILLEEN HEIGHTS , TRALEE , CO KERRY	APPLICATION FINALISED	PERMISSION	CONDITIONAL	09/06/2021	13/07/2021			37.94	Y	37.83	16.60	
Limerick County Council	201166	erection of polytunnel for commercial use and all ancillary works	Commercial	No	0	Feohanagh , Newcastle West , Co. Limerick	APPLICATION FINALISED	RETENTION	CONDITIONAL	09/06/2021	13/07/2021			18.93		18.46	11.29	
Limerick County Council	201036	the demolition of existing single storey dwelling and construction of a new dwelling, garage, wastewater treatment system and all associated site works	Residential dwelling	No	1	The Hill , Abbeyfeale , Co. Limerick	APPLICATION FINALISED	PERMISSION	CONDITIONAL	09/06/2021	13/07/2021			16.14	Y	16.01	5.00	
Limerick County Council	2145	construction of a two storey dwelling over basement with home office space and car port attached, stand alone double garage, wing walled entrance and driveway, proprietary effluent system all with ancillary works	Residential dwelling	No	1	Glenshesk , Templeglantine , Co. Limerick	APPLICATION FINALISED	PERMISSION	CONDITIONAL	09/06/2021	13/07/2021			15.33	Y	15.09	8.60	
Cork County Council	214954	To construct a new dwelling house and domestic garage served by mechanical aeration unit and sand polishing filter.	Residential dwelling	No	1	Cloonbannin East, Mallow, Co. Cork,	Application Closed	Permission	Conditional Permission	08/06/2021	13/07/2021			14.34		14.02	5.36	
Cork County Council	214971	To demolish disused dwelling house and domestic garage.	Residential dwelling	No	0	Gneeves, Boherbue, Mallow, Co. Cork	Application Closed	Permission	Conditional Permission	09/06/2021	13/07/2021			10.29	Y	10.03	2.89	

Planning Authority	Application Number	Development Description	Development Category	Large-scale Development	Number of Residential Units	Development Address	Application Status	Application Type	Decision	Decision Date	Grant Date	Appeal Reference Number	Appeal Decision	Distance to Turbine (km)	Within SPA + 5km Buffer	Distance to Proposed Lifetime Extension EIAR Site Boundary (km)	Distance to Proposed Lifetime Extension and Proposed Offsetting Lands Hydro Buffer (km)	Within Proposed Offsetting Lands
Kerry County Council	201113	(1) DEMOLISH THE EXISTING REAR LOW-LEVEL PITCH SINGLE STOREY DWELLING EXTENSION (2) CONSTRUCT A NEW TWO-STOREY DWELLING EXTENSION TO THE REAR OF THE EXISTING DWELLING (3) REVISE EXISTING FLOOR LAYOUT TO INCORPORATE NEW BUILDING DESIGN INCLUDING MINOR ELEVATIONS CHANGES THOUGHOUT (4) CONSTRUCT A NEW FRONT PORCH (5) TO DECOMMISSION THE EXISTING SEPTIC TANK AND PERCOLATION AREA AND THE UPGRADING OF SAME (6) THE PROPOSED NEW UPGRADE ON SITE WASTEWATER TREATMENT SYSTEM WILL INCLUDE A TRICEL NOVA UNIT, FOLLOWED BY TRICEL PURAFLO MODULES OR EQUILVALENT DISCHARGING TO A GRAVEL DISTRIBUTION AREA, INCLUDING ALL ASSOCIATED ANCILLARY SITE DEVELOPMENTS WORKS	Residential dwelling	No	1	KILLEGANE , CASTLEISLAND , CO KERRY	APPLICATION FINALISED	PERMISSION	CONDITIONAL	10/06/2021	14/07/2021			21.19	Y	21.07	0.15	
Kerry County Council	21398	(1) DEMOLISH EXISTING RUIN OF EXISTING DWELLING AND FRONT GARDEN STONE WALL AND ALL ASSOCIATED SITE WORKS (2) FOR PLANNING PERMISSION TO CONSTRUCT A DWELLING HOUSE AND ALL ASSOCIATED SITE WORKS	Residential dwelling	No	1	MOYVANE NORTH , MOYVANE , CO KERRY	APPLICATION FINALISED	PERMISSION	CONDITIONAL	10/06/2021	14/07/2021			31.50	Y	31.37	20.66	
Kerry County Council	2125	CONSTRACT A NEW DWELING HOUSE, DETACHED GARAGE, CAR PORT, CONNECTION TO A MECHANICAL AERATION UNIT POLISHING FILTER AND ALL ASSOCIATED SITE WORKS	Residential dwelling	No	1	ROCKFIELD , BALLYMACELLIGOTT , CO KERRY	APPLICATION FINALISED	PERMISSION	CONDITIONAL	11/06/2021	15/07/2021			28.47	Y	28.36	6.80	
Kerry County Council	21422	CONSTRUCT A NEW DWELLING HOUSE	Residential dwelling	No	1	COOM , GNEEVEGUILLA , RATHMORE	APPLICATION FINALISED	PERMISSION	CONDITIONAL	14/06/2021	16/07/2021			18.52		18.41	13.27	
Kerry County Council	21165	CONSTRUCT A NEW DWELLING HOUSE SERVED BY A SEPTIC TANK AND PERCOLATION AREA	Residential dwelling	No	1	BAWNARD , GNEEVEGUILLA , CO KERRY	APPLICATION FINALISED	PERMISSION	CONDITIONAL	15/06/2021	19/07/2021			16.10		15.99	11.11	
Kerry County Council	21437	DEMOLISH OLD HAY SHED, CONSTRUCT ON THE SAME SITE AN AGRICULTURAL SHED WITH CALF PENNING, CENTRAL PASSAGE, EFFLUENT CHANNELS, SLATTED TANK FOR SEEPAGE COLLECTION AND ALL ANCILLARY SITE WORKS	Agriculture	No	0	DERK , DUAGH , KNOCKNAGOSHEL	APPLICATION FINALISED	PERMISSION	CONDITIONAL	15/06/2021	19/07/2021			21.18	Y	21.09	8.94	
Kerry County Council	21435	CONSTRUCT AN EXTENSION TO AN EASY FEED SLATTED CUBICLE HOUSE INCORPORATING, CUBICLES, SLATTED TANKS, FEED BARRIERS AND CENTRAL FEED PASSAGE AND ALL ANCILLARY SITE WORKS	Agriculture	No	0	TRIENERAGH , DUAGH , LISTOWEL	APPLICATION FINALISED	PERMISSION	CONDITIONAL	15/06/2021	19/07/2021			27.42	Y	27.30	15.32	
Cork County Council	214750	To construct milking parlour extension and roofed collecting yard with slatted tank (ii) wall silage slab and all associated site works.	Agriculture	No	0	Knockawillin, Lismire, Newmarket, Co. Cork	Application Closed	Permission	Conditional Permission	14/06/2021	19/07/2021			12.98		12.48	0.40	
Kerry County Council	21444	(A) DEMOLISH GARAGE (B) ALTER AND EXTEND DWELLING HOUSE TO ACCOMODATE A HOME OFFICE AND STUDIO WITH ALL ASSOCIATED SITE WORKS	Residential dwelling	No	0	CLOUNALOUR , TRALEE , CO KERRY	APPLICATION FINALISED	PERMISSION	CONDITIONAL	16/06/2021	20/07/2021			37.66	Y	37.55	15.98	
Limerick County Council	21275	demolition of the existing house and stable and planning permission for a new replacement dwelling house, effluent treatment system, polishing filter and retention permission for the construction of an independent living unit and planning permission to complete the independent living unit and link connection to the new dwelling and all associated site works	Residential dwelling	No	1	Gorteens , Dromcollogher , Co. Limerick	APPLICATION FINALISED	PERMISSION	CONDITIONAL	15/06/2021	20/07/2021			19.42		18.98	9.61	
Limerick County Council	201238	existing lean-to structure to side of existing shed and for installation of new waste water treatment system and raised polishing filter, permission to construct a steel framed shed, new front boundary wall and all associated site works	Miscellaneous	No	0	Coolyroe , Castlemahon , Co. Limerick	APPLICATION FINALISED	RETENTION	CONDITIONAL	16/06/2021	20/07/2021			20.38		19.92	12.22	
Limerick County Council	21759	filling proposed land with suitable material to the proposed levels and all associated site works	Miscellaneous	No	0	Coolcappa , Ardagh , Co. Limerick	APPLICATION FINALISED	PERMISSION	CONDITIONAL	20/07/2021	24/08/2021			30.90	Y	30.50	22.67	
Limerick County Council	21556	construction of a single storey flat roofed extension to the rear of the existing dwelling for dependent children and wheelchair access to the front of the dwelling with minor alterations to the front elevation and all ancillary site works	Residential dwelling	No	0	26 Hawthorn Drive , Newcastle West , Co. Limerick	APPLICATION FINALISED	PERMISSION	CONDITIONAL	17/06/2021	21/07/2021			21.56	Y	21.17	13.38	
Kerry County Council	21449	(A) CONSTRUCT A TWO STOREY DETACHED DWELLING AND SINGLE STOREY DETACHED DOMESTIC GARAGE (B) NEW VEHICULAR ENTRANCE (C) NEW ON SITE WASTE WATER TREATMENT SYSTEM COMPRISING MECHANICAL TREATEMENT UNIT AND POLISHING FILTER AND (D) ALL ANCILLARY SITE WORKS	Residential dwelling	No	1	BALLYBEG , CURROW , CO KERRY	APPLICATION FINALISED	PERMISSION	CONDITIONAL	18/06/2021	22/07/2021			23.71	Y	23.60	3.92	
Limerick County Council	20598	demolition of 3 no. terraced buildings, construction of 5 no. two storey terraced dwelling houses and 1 no. first floor apartment over proposed car park entrance, construction of car park to rear of proposed development along with connection to all public utility services with all associated site works	Residential dwelling	No	5	Maiden Street , Newcastle West , Co. Limerick	APPLICATION FINALISED	PERMISSION	CONDITIONAL	18/06/2021	22/07/2021			22.10	Y	21.71	13.93	
Limerick County Council	21547	construction of a single storey dwelling house incorporating part of the existing family dwelling house with the remainder being utilised as a granny flat with elevational changes to existing dwelling, construction of a new detached domestic garage, decommission existing septic tank system and install new mechanical aeration unit with polishing filter system with all associated site works	Residential dwelling	No	1	Dromtrasna Harnett , Abbeyfeale , Co. Limerick	APPLICATION FINALISED	PERMISSION	CONDITIONAL	18/06/2021	22/07/2021			15.94	Y	15.81	6.99	
Limerick County Council	20678	the construction of 4 no. single storey dwelling houses, service road with connection to all public utility services with all associated site works	Residential dwelling	No	4	Tournafulla , Co. Limerick	APPLICATION FINALISED	PERMISSION	CONDITIONAL	18/06/2021	22/07/2021			12.25	Y	12.02	5.49	
Limerick County Council	20754	the construction of an 18 metre high free standing communications structure with its associated antennae, communication dishes, ground equipment and all associated site development works	Public Infrastructure	No	0	Broadford Eircom Exchange , Tullaha , Broadford Co. Limerick	APPLICATION FINALISED	PERMISSION	CONDITIONAL	04/03/2021		ABP30978521	CONDITIONAL	14.28	Y	13.82	6.93	
Limerick County Council	21591	change of house type from that previously granted under planning permission reference 20/966 with all associated works	Residential dwelling	No	0	Treanboy , Killeline , Newcastle West Co. Limerick	APPLICATION FINALISED	PERMISSION	CONDITIONAL	22/06/2021	26/07/2021			20.01	Y	19.61	11.82	
Limerick County Council	21602	construction of a new detached garage and all associated site works	Residential dwelling	No	0	Clounagh , Reens , Ardagh Co. Limerick	APPLICATION FINALISED	PERMISSION	CONDITIONAL	23/06/2021	28/07/2021			29.66	Y	29.25	21.38	
Kerry County Council	21479	CONSTRUCT A DWELLING HOUSE AND GARAGE SERVED BY MECHANICAL AERATION UNIT AND SAND POLISHING FILTER	Residential dwelling	No	1	BALLYCULLANE , RATHMORE , CO KERRY	APPLICATION FINALISED	PERMISSION	CONDITIONAL	25/06/2021	29/07/2021			19.61		19.51	14.52	
Limerick County Council	201436	construction of a single storey extension to side of existing dwelling house with connection to existing services and all associated site works	Residential dwelling	No	0	Loughill , Foynes , Co. Limerick	APPLICATION FINALISED	PERMISSION	CONDITIONAL	24/06/2021	29/07/2021			38.01	Y	37.77	30.75	
Limerick County Council	2460422	the proposed works that will consist of the Retention of two no. Dwelling Houses as partly constructed and permission to complete the construction of aforementioned dwellinghouses and associated Site works	Residential dwelling	No	2	21 & 22 The Glebe , Monagea , Co. Limerick	APPLICATION FINALISED	RETENTION	CONDITIONAL	27/06/2024	31/07/2024			18.18	Y	17.82	10.24	
Kerry County Council	20879	EXTEND THE EXISTING WASTE RECOVERY FACILITY FOR THE IMPORTATION OF WASTE MATERIAL COMPRISING OF SOIL AND STONE (17 05 04), CONCRETE (17 01 01), BRICKS (17 01 02) AND TILES AND CERAMICS (17 01 03) TO RAISE AN AGRICULTURAL FIELD, IN ORDER TO IMPROVE THE AGRICULTURAL OUTPUT OF THE FIELD. A NATURA IMPACT STATEMENT (NIS) HAS BEEN PREPARED	Agriculture	No	0	CLOGHERCLEMIN , TRALEE , CO KERRY	APPLICATION FINALISED	PERMISSION	CONDITIONAL	29/06/2021	03/08/2021			32.85	Y	32.74	11.09	
Kerry County Council	21524	CONSTRUCT (1) A MILKING COMPLEX INCLUDING A MILKING PARLOUR DAIRY, PLAN ROOM, OFFICE (2) COW EXIT AREA INCLUDING SLATTED SLURRY CHANNELS, COW DRAFTING CHUTE AND RACE, CATTLE CRUSH WITH OPERATOR WALKWAYS AND HOLDING PENS, (3) COW ASSEMBLY BULDING WITH A SLATTED UNDERGROUND SLURRY TANK AND EXIT PASSAGEWAY, COMPLETE WITH A ROOFED FEEDING PASSAGE, (4) SILAGE BASE AND SILAGE APRON (5) MANURE PIT, (6) ANCILLARY CONCRETE, AND ALL ASSOCIATED SITE WORK	Agriculture	No	0	GORTACLOGHANE , LISTOWEL , CO KERRY	APPLICATION FINALISED	PERMISSION	CONDITIONAL	30/06/2021	03/08/2021			25.51	Y	25.41	12.78	
Limerick County Council	21612	change of use from disused public bar to retail unit on ground floor, and proposed new first floor apartment and change of location of first floor access stairs and to make changes to front façade of same property with existing connections to all public services	Commercial	No	0	Church Street , Newcastle West , Co. Limerick	APPLICATION FINALISED	PERMISSION	CONDITIONAL	29/06/2021	04/08/2021			22.25	Y	21.87	14.12	
Limerick County Council	21149	demolition of existing substandard shed and erection of an extension of existing retail facility to incorporate off-licence area, upgrade the entrance and glassing to the retail and erect a new storage shed and all associated site works	Commercial	No	0	Knockaunnagun , Carrigkerry , Athea Co. Limerick	APPLICATION FINALISED	PERMISSION	CONDITIONAL	30/06/2021	04/08/2021			26.56	Y	26.31	19.22	
Limerick County Council	21287	construction of a single storey extension to side(west facing) and rear(south facing) elevation of existing dwelling house, construction of a new detached domestic garage and all associated ancillary site works	Residential dwelling	No	0	Knocknadiha , Tournafulla , Co. Limerick	APPLICATION FINALISED	PERMISSION	CONDITIONAL	30/06/2021	04/08/2021			11.81	Y	11.60	5.57	
Limerick County Council	21637	alterations to front façade of existing house, replacement of slates on existing roof and removal of existing chimney with existing connections to all public services	Residential dwelling	No	0	Knockane Road , Newcastle West , Co. Limerick	APPLICATION FINALISED	PERMISSION	CONDITIONAL	02/07/2021	05/08/2021			21.34	Y	20.96	13.21	
Cork County Council	206555	To construct a two storey dwelling with entrance, proprietary waste water treatment plant and all services	Residential dwelling	No	1	Demesne, Newmarket, Co. Cork,	Application Closed	Permission	Conditional Permission	24/06/2021	05/08/2021			10.09	Y	9.64	0.00	
Cork County Council	214864	To construct a new dwelling, installation of a septic tank and percolation area and all associated site works.	Residential dwelling	No	1	Knocknaloman, Rathmore P.O., Co. Cork,	Application Closed	Permission	Conditional Permission	23/06/2021	06/08/2021			20.11		20.03	14.78	
Cork County Council	215163	To construct a new dwelling house.	Residential dwelling	No	1	Corbally, Kanturk, Co. Cork,	Application Closed	Permission	Conditional Permission	21/06/2021	06/08/2021			18.47		17.96	2.90	
Cork County Council	205431	Relocation of the existing site entrance to the existing dwellinghouse and for the closure of the existing site entrance	Residential dwelling	No	0	Creggannacourty, Churchtown, Mallow, Co. Cork	Application Closed	Permission	Conditional Permission	05/07/2021	09/08/2021			24.37		23.89	11.60	
Kerry County Council	201055	CHANGE USE OF CIRCA 3308 M2 ON GROUND FLOOR FROM "WEAVING PLANT FOR CLOTH" TO CORROSION PROTECTION AND EXPORT PACKAGING PRODUCTION WITH ASSOCIATED OFFICES, LABORATIES FIRE ESCAPES, EXTERNAL CAR PARKING AND ANCILLARY SITE WORKS	Industrial	No	0	CLASH EAST , TRALEE , CO KERRY	APPLICATION FINALISED	PERMISSION	CONDITIONAL	30/04/2021	10/08/2021	310316-21	WITHDRAWN	36.29	Y	36.18	14.59	
Limerick County Council	21638	erection of a two storey domestic dwelling, domestic garage, front entrance gate and piers and packaged wastewater treatment system and polishing filter and connections to all existing services	Residential dwelling	No	1	Dromin Beesom , Newcastle West , Co. Limerick	APPLICATION FINALISED	PERMISSION	CONDITIONAL	06/07/2021	10/08/2021			22.92	Y	22.61	15.18	

Planning Authority	Application Number	Development Description	Development Category	Large-scale Development	Number of Residential Units	Development Address	Application Status	Application Type	Decision	Decision Date	Grant Date	Appeal Reference Number	Appeal Decision	Distance to Turbine (km)	Within SPA + 5km Buffer	Distance to Proposed Lifetime Extension EIAR Site Boundary (km)	Distance to Proposed Lifetime Extension and Proposed Offsetting Lands Hydro Buffer (km)	Within Proposed Offsetting Lands
Limerick County Council	21121	smoking shelter/awnings at side & front of Old Stand Bar/Restaurant	Commercial	No	0	Main Street , Shanagolden , Co. Limerick	APPLICATION FINALISED	RETENTION	CONDITIONAL	06/07/2021	10/08/2021			35.39	Y	35.09	27.69	
Limerick County Council	221378	a change of house type from that previously approved under planning application reference 21/638	Residential dwelling	No	0	Dromin Beesom , Newcastle West , Co. Limerick	APPLICATION FINALISED	PERMISSION	CONDITIONAL	21/02/2023	27/03/2023			22.92	Y	22.61	15.18	
Limerick County Council	20720	construction of new entrance/adjust existing entrance and access road to existing forestry plantation	Miscellaneous	No	0	Rooskagh West , Ardagh , Co. Limerick	APPLICATION FINALISED	PERMISSION	CONDITIONAL	06/07/2021	10/08/2021			23.12	Y	22.87	15.92	
Limerick County Council	21643	demolition of existing attached garage and front entrance porch to existing dwelling house, construction of a storey and a half/part single storey extension to existing dwelling house with elevation changes to existing dwelling, construction of a new detached domestic garage, demolition of existing agricultural shed in lieu of same and all associated site services and site works	Residential dwelling	No	0	Dromtrasna Collins , Abbeyfeale , Co. Limerick	APPLICATION FINALISED	PERMISSION	CONDITIONAL	07/07/2021	10/08/2021			16.41	Y	16.28	6.53	
Limerick County Council	21641	the construction of a dwelling house, domestic garage, domestic wastewater treatment system, entrance and associated site works. The proposed works are within the curtilage of a protected structure	Residential dwelling	No	1	Glenduff , Broadford , Co. Limerick	APPLICATION FINALISED	PERMISSION	CONDITIONAL	07/07/2021	10/08/2021			12.32	Y	11.85	4.78	
Cork County Council	215350	The removal of existing temporary classroom building (70 sqm) and the construction of log cabin type structure (70sqm) in new location for use as classrooms ancillary to existing childcare facility and associated site works.	Public Infrastructure	No	0	Clonmeen Road, Banteer, Co. Cork,	Application Closed	Permission	Conditional Permission	07/07/2021	10/08/2021			20.48		20.06	4.99	
Limerick County Council	21680	extension to existing cottage, to upgrade existing waste water treatment and disposal system, and all associated works	Residential dwelling	No	0	Finnoo , Ballyhahill , Co. Limerick	APPLICATION FINALISED	PERMISSION	CONDITIONAL	09/07/2021	12/08/2021			33.46	Y	33.22	26.19	
Limerick County Council	201250	the construction of a domestic garage and all ancillary site works	Residential dwelling	No	0	83 The Paddocks , Newcastle West , Co. Limerick	APPLICATION FINALISED	RETENTION	CONDITIONAL	09/07/2021	12/08/2021			21.70		21.30	13.48	
Limerick County Council	201378	a bungalow with attic development with wastewater treatment system and soil polishing filter also to create an access drive to same and all associated site works	Residential dwelling	No	1	Tullyleague , Glin , Co. Limerick.	APPLICATION FINALISED	PERMISSION	CONDITIONAL	09/07/2021	12/08/2021			33.93	Y	33.78	24.52	
Cork County Council	215033	Construction of an extension to existing feeding passage and external agitation point to existing slatted tank.	Agriculture	No	0	Lackaroe, Liscarroll, Co. Cork,	Application Closed	Permission	Conditional Permission	09/07/2021	12/08/2021			23.99		23.49	10.79	
Kerry County Council	201080	CONSTRUCT 30 NO. SEMI-DETACHED DWELLING HOUSES, ACCESS ROADS, FOOTPATHS, ANCILLARY SERVICES AND AREAS	Residential dwelling	Yes	30	AN PAIRC , GNEEVEGUILLA , RATHMORE	APPLICATION FINALISED	PERMISSION	CONDITIONAL	12/07/2021	13/08/2021			17.04		16.92	10.67	
Kerry County Council	21525	CHANGE THE FRONT ELEVATION OF THE EXISTING DWELLING BY REPLACING EXISTING GARAGE DOOR WITH WINDOW	Residential dwelling	No	0	DROMTHACKER , TRALEE , CO KERRY	APPLICATION FINALISED	PERMISSION	CONDITIONAL	13/07/2021	16/08/2021			36.06	Y	35.96	15.09	
Cork County Council	215351	Enlargement of existing SuperValu supermarket including: (i) extension into adjoining dwelling house and change of use of same to retail use, (ii) construction of flat roof rear extension between existing house and shop and (iii) all associated site works.	Commercial	No	0	New Street, Newmarket, Co. Cork,	Application Closed	Permission	Conditional Permission	12/07/2021	16/08/2021			9.43	Y	8.95	0.00	
Limerick County Council	21689	agricultural entrance	Agriculture	No	0	Derreen , Athea , Co. Limerick	APPLICATION FINALISED	RETENTION	CONDITIONAL	14/07/2021	17/08/2021			27.12	Y	26.99	17.38	
Limerick County Council	21690	revised site boundaries	Miscellaneous	No	0	Derreen , Athea , Co. Limerick	APPLICATION FINALISED	RETENTION	CONDITIONAL	14/07/2021	17/08/2021			27.14	Y	27.01	17.39	
Limerick County Council	21555	construction of a cubicle house, slatted tanks, roofed feed areas, group calving pen, slurry channels and concrete aprons	Agriculture	No	0	Knockpatrick , Foynes , Co. Limerick	APPLICATION FINALISED	PERMISSION	CONDITIONAL	15/07/2021	18/08/2021			37.22	Y	36.94	29.60	
Kerry County Council	21538	(A) DEMOLISH EXISTING SHED AND (B) CONSTRUCT NEW SHED WITH ALL ASSOCIATED SITE WORKS	Agriculture	No	0	MOYSHA , ABBEYFEALE , CO KERRY	APPLICATION FINALISED	PERMISSION	CONDITIONAL	16/07/2021	19/08/2021			19.23	Y	19.10	7.80	
Kerry County Council	21171	BUILD EXTENSIONS AND TO CONVERT THE ATTIC OF THE HOUSE AND TO BUILD A DOMESTIC GARAGE AND ASSOICATED SITE WORKS AND THAT THE WORKS TO THE DWELLING ARE TO PROVIDE AN INDEPENDENT LIVING UNIT IN THE DWELLING	Residential dwelling	No	0	BALLYMACJORDAN , ABBEYFEALE , COUNTY KERRY	APPLICATION FINALISED	PERMISSION	CONDITIONAL	16/07/2021	19/08/2021			19.50	Y	19.37	7.92	
Kerry County Council	21536	(1) DEMOLISH EXISTING DISUSED OLD DWELLING HOUSE (2) CONSTRUCT A NEW DWELLING HOUSE (3) CONSTRUCT A NEW SITE ENTRANCE WITH SPLAYED ENTRANCE WALLS (4) CONSTRUCT A NEW DOMESTIC GARAGE (5) DECOMMISSION THE EXISTING SEPTIC TANK AND PERCOLATION AREA (6) INSTALL A NEW ON-SITE WASTEWATER TREATMENT SYSTEM. THE PROPOSED INSTALLATION WILL INCLUDE A SEPTIC TANK SYSTEM AND PERCOLATION AREA, INCLUDING ALL ASSOCIATED ANCILLARY SITE WORKS AND BOUNDARY TREATMENT	Residential dwelling	No	0	KILCOW , CASTLEISLAND , CO KERRY	APPLICATION FINALISED	PERMISSION	CONDITIONAL	16/07/2021	19/08/2021			24.07	Y	23.95	1.38	
Limerick County Council	21722	the construction of a domestic garage and all ancillary site works	Residential dwelling	No	0	Rathreagh More , Ardagh , Co. Limerick	APPLICATION FINALISED	PERMISSION	CONDITIONAL	16/07/2021	19/08/2021			29.10	Y	28.72	20.95	
Limerick County Council	21379	the construction of a two storey dwelling house, garage, entrance, driveway, mechanical wastewater unit, polishing filter and all ancillary site works	Residential dwelling	No	1	Tullaha , Broadford , Co. Limerick	APPLICATION FINALISED	PERMISSION	CONDITIONAL	16/07/2021	19/08/2021			13.97	Y	13.50	6.23	
Limerick County Council	21721	construction of a storey and a half style dwelling house, garage, entrance, driveway, mechanical wastewater treatment unit, polishing filter and all ancillary site works	Residential dwelling	No	1	Ballylin , Ardagh , Co. Limerick	APPLICATION FINALISED	PERMISSION	CONDITIONAL	16/07/2021	19/08/2021			27.29	Y	26.96	19.42	
Limerick County Council	21192	construction of an easy-feed house with a lie back area and associated underground slurry tank	Agriculture	No	0	Knocknadiha , Toornafulla , Co. Limerick	APPLICATION FINALISED	PERMISSION	CONDITIONAL	16/07/2021	19/08/2021			11.54	Y	11.31	5.02	
Cork County Council	215059	To demolish dwelling and construct new dwelling along with new entrance and proprietary treatment plant and percolation area and ancillary works.	Residential dwelling	No	0	Scarteen Upper, Newmarket, Co. Cork,	Application Closed	Permission	Conditional Permission	15/07/2021	19/08/2021			8.72	Y	8.19	0.00	
Kerry County Council	21550	(A) DEMOLISH EXISTING DERELICT STRUCTURE AND TO DECOMISSION AN EXISTING SEPTIC TANK (B) CONSTRUCT A 2 STOREY DWELLING, SERVICED BY A MECHANICAL TREATMENT UNIT AND POLISHING FILTER (C) CONSTRUCT ALL ASSOCIATED WORKS	Miscellaneous	No	0	GLEBE HOUSE , KILBANNIVANE , CASTLEISLAND	APPLICATION FINALISED	PERMISSION	CONDITIONAL	20/07/2021	23/08/2021			20.30	Y	20.18	0.00	
Kerry County Council	21567	CONSTRUCT A NEW DWELLING HOUSE, DETACHED GARAGE, CONNECTION TO A MECHANICAL TREATMENT UNIT, POLISHING FILTER AND ALL ASSOCIATED SITE WORKS	Residential dwelling	No	1	CANGUILLIA , SCARTAGLEN , CO KERRY	APPLICATION FINALISED	PERMISSION	CONDITIONAL	21/07/2021	24/08/2021			20.44	Y	20.32	2.35	
Kerry County Council	21568	CONSTRUCT A NEW DWELLING AND SEPARATE GARAGE, AND THE PROVISION OF A SEPTIC TANK AND PERCOLATION AREA, AND ALL ASSOCIATED SITE SERVICES	Residential dwelling	No	1	CARRAN , HEADFORD , KILLARNEY	APPLICATION FINALISED	PERMISSION	CONDITIONAL	21/07/2021	24/08/2021			23.14		23.04	15.90	
Limerick County Council	21768	construction of a detached domestic garage	Residential dwelling	No	0	Farrihy , Broadford , Co. Limerick	APPLICATION FINALISED	PERMISSION	CONDITIONAL	21/07/2021	24/08/2021			15.48	Y	15.02	7.30	
Limerick County Council	201351	construction of a poultry house, soiled water storage tank and carry out all associated ancillary site works	Agriculture	No	0	Killeedy South , Ballagh , Co. Limerick	APPLICATION FINALISED	PERMISSION	CONDITIONAL	21/07/2021	24/08/2021			13.94	Y	13.51	5.64	
Limerick County Council	21786	an extension to the side of existing dwelling house, upgrade existing septic tank to waste water treatment and disposal system and all associated works	Residential dwelling	No	0	Killeedy North , Ballagh , Co. Limerick	APPLICATION FINALISED	PERMISSION	CONDITIONAL	21/07/2021	24/08/2021			14.23	Y	13.82	6.02	
Kerry County Council	21570	DEMOLISH EXISTING DERELICT DWELLING HOUSE AND SHEDS AND PERMISSION TO CONSTRUCT A REPLACEMENT DWELLING HOUSE C/W NEW EFFLUENT TREATMENT SYSTEM FOLLOWED BY A SOIL POLISHING FILTER AND ALL ASSOCIATED SITE WORKS IN ACCORDANCE WITH PLANS AND PARTICULARS SUBMITTED	Residential dwelling	No	1	MAGH EAST , BALLYMACELLIGOTT , TRALEE	APPLICATION FINALISED	PERMISSION	CONDITIONAL	22/07/2021	25/08/2021			28.51	Y	28.40	6.35	
Limerick County Council	21549	construction of a split level single storey dwelling house, detached domestic garage, front boundary entrance walls, installation of a mechanical aeration unit with polishing filter system and all associated site works	Residential dwelling	No	1	Carrowbane More , Loughill , Co. Limerick	APPLICATION FINALISED	PERMISSION	CONDITIONAL	22/07/2021	25/08/2021			37.15	Y	36.92	29.52	
Limerick County Council	21548	construction of a dwelling house, detached domestic garage, front boundary entrance walls and the installation of a mechanical aeration unit with polishing filter system with all associated site works	Residential dwelling	No	1	Kerrikyle , Ardagh , Co. Limerick	APPLICATION FINALISED	PERMISSION	CONDITIONAL	22/07/2021	25/08/2021			28.72	Y	28.40	20.90	
Kerry County Council	21592	BUILD A SINGLE STOREY EXTENSION AT SIDE OF EXISTING DWELLING	Residential dwelling	No	0	BALLYHENNESSY , LIXNAW , CO. KERRY	APPLICATION FINALISED	PERMISSION	CONDITIONAL	23/07/2021	26/08/2021			34.19	Y	34.09	19.28	
Kerry County Council	21594	(A) CONSTRUCT AN EXTENSION AND CARRY OUT ELEVATIONAL CHANGES TO EXISTING DWELLING HOUSE (B) DECOMMISSION EXISTING SEPTIC TANK (C) INSTALL NEW MECHANICAL AERATION UNIT WITH SAND POLISHING FILTER SYSTEM (D) CONSTRUCT NEW ENTRANCE WITH ALL ASSOCIATED SITE WORKS	Residential dwelling	No	0	DROMMURHER , MOYVANE , CO. KERRY	APPLICATION FINALISED	PERMISSION	CONDITIONAL	26/07/2021	27/08/2021			30.62	Y	30.49	19.20	
Kerry County Council	21366	A WASTE FACILITY FOR THE IMPORTATION OF INERT WATER MATERIAL COMPRISING OF SOIL AND STON (LOW 17 05 04 & LOW 20 02 02), CONCRETE (LOW 17 01 01), BRICKS (LOW 17 01 02), TILES AND CERAMICS (LOW 17 01 07), DREDGING SPOIL (LOW 17 05 06), AND TRACK BALLAST (LOW 17 05 08) FOR THE PURPOSE OF FILLING AND RAISING LAND TO IMPROVE IT FOR AGRICULTURAL USE INCLUDING ALL ASSOCIATED SITE WORK, USING THE EXISTING ENTRANCE AND ACCESS ROAD	Miscellaneous	Yes	0	CLOONTARIV , GORTATLEA , TRALEE	APPLICATION FINALISED	PERMISSION	CONDITIONAL	26/07/2021	27/08/2021			28.67	Y	28.55	6.02	
Limerick County Council	201181	construction of a two storey dwelling house, combined vehicular entrance with proposed dwelling to the North, with connection to public sewer and all public utilities with all associated site works	Residential dwelling	No	1	Rathaneane , Newcastle West , Co. Limerick	APPLICATION FINALISED	PERMISSION	CONDITIONAL	28/07/2021	31/08/2021			21.59	Y	21.20	13.43	
Limerick County Council	21802	change of use from existing dwelling house to community resource centre for Feohanagh Castlemahon Community. The proposed works will consist of construction of new car parking area and circulation road with entrance/exit to the public road R522 and associated drainage, kerbing and surfacing, set back front boundary, construction of ground floor disabled toilet and change of levels at front and rear access doors to create level access, upgrade of the existing house including demolition of 1 internal wall, construction and installation of new sewage treatment unit and percolation area and all associated works	Public Infrastructure	No	0	Feohanagh , Co. Limerick	APPLICATION FINALISED	PERMISSION	CONDITIONAL	28/07/2021	31/08/2021			17.85		17.38	10.04	

Planning Authority	Application Number	Development Description	Development Category	Large-scale Development	Number of Residential Units	Development Address	Application Status	Application Type	Decision	Decision Date	Grant Date	Appeal Reference Number	Appeal Decision	Distance to Turbine (km)	Within SPA + 5km Buffer	Distance to Proposed Lifetime Extension EIAR Site Boundary (km)	Distance to Proposed Lifetime Extension and Proposed Offsetting Lands Hydro Buffer (km)	Within Proposed Offsetting Lands
Limerick County Council	21311	construction of a livestock underpass, effluent holding tank and all associated siteworks	Agriculture	No	0	Kilrodane , Ardagh , Co. Limerick	APPLICATION FINALISED	PERMISSION	CONDITIONAL	28/07/2021	31/08/2021			24.95	Y	24.59	16.91	
Limerick County Council	201180	construction of a two storey dwelling house, combined vehicular entrance with proposed dwelling to the South, with connection to public sewer and all public utilities with all associated site works	Residential dwelling	No	1	Rathaneane , Newcastle West , Co. Limerick	APPLICATION FINALISED	PERMISSION	CONDITIONAL	28/07/2021	31/08/2021			21.60	Y	21.22	13.44	
Kerry County Council	21365	CONSTRUCT A NEW DWELLING HOUSE, CONNECTION TO A MECHANICAL TREATMENT UNIT, POLISHING FILTER AND ALL ASSOCIATED SITE WORKS	Residential dwelling	No	1	INCHINCUMMER , CURROW , KILLARNEY	APPLICATION FINALISED	PERMISSION	CONDITIONAL	29/07/2021	01/09/2021			23.24	Y	23.13	4.29	
Cork County Council	214506	To construct a 2 storey dwelling, a domestic garage, a septic tank and percolation area and all associated site works. A Natura Impact Statement (NIS) will be submitted to the Planning Authority with the Application.	Residential dwelling	No	1	Ballyduane West, Newmarket, Co. Cork,	Application Closed	Permission	Conditional Permission	28/07/2021	01/09/2021			6.39	Y	5.99	0.00	
Cork County Council	214482	To construct a 2 storey dwelling, a domestic garage/open shed, a proprietary waste water treatment system and polishing filter and all associated site works. A Natura Impact Statement (NIS) will be submitted to the Planning Authority with the application.	Residential dwelling	No	1	Ballyduane West, Newmarket, Co. Cork,	Application Closed	Permission	Conditional Permission	28/07/2021	01/09/2021			6.37	Y	5.96	0.00	
Kerry County Council	21381	(A) RENOVATE THE EXISTING DWELLING, (B) DECOMMISSION THE EXISTING SEPTIC TANK AND PERCOLATION AREA, (C) CONSTRUCT A MECHANICAL TREATMENT UNIT AND RAISED SAND POLISHING FILTER, (D) CONSTRUCT ALL ASSOCIATED SITE WORKS	Residential dwelling	No	0	CORDAL EAST , CASTLEISLAND , CO KERRY	APPLICATION FINALISED	PERMISSION	CONDITIONAL	30/07/2021	02/09/2021			13.86	Y	13.74	1.20	
Kerry County Council	21624	CONSTRUCTION OF A NEW 110KV CONTROL BUILDING AT THE EXISTING SUBSTATION AND ALL ASSOCIATED ELECTRICAL AND CIVIL WORKS, INCLUDING THE FOLLWOING: LOCAL EXTENSION TO THE EXISTING SUBSTATION COMPOUND, INCLDING PALISADE FENCING AND ASSOCIATED CIVIL WORKS/ RECONFIGURATION FO THE EXISTING VEHICULAR ENTRANCE ONTO THE R555, INCLUDING A LAYDOWN AREA WITHIN THE LAND-HOLDING; LANDSCAPING AND SITE BOUNDARY IMPROVEMENT WORKS TO FACILITATE THE RECONFIGURED ENTRANCE AND PROVIDE SCREENING TO THE PROPOSED CONTROL BUILDING; INSTALLATION OF A DUPLICATE BATTERY SYSTEM, 2 BAY CONDUCTOR UPRATES DISCONNECTOR TO BE REPLACED, PROTECTION UPGRADES ON 2 BAYS, THE REPLACEMENT OF 4 110KV CIRCUIT BREAKERS (CBS) AND THE INTALLATION OF LIGHTNING PROTECTION MONOPOLES. A NATURA IMPACT STATEMENT (NIS) ACCOMPANIES THIS PLANNING APPLICATION. ALL TO THE PROPOSED DEVELOPMENT IN LOCATED TO THE NORTH OF THE EXISTING SUBSTATION COMPOUND, ON LANDS OWNED BY THE ELECTRICITY SUPPLY BOARD (ESB)	Energy Industry	No	0	11038KV SUBSTATION , TRIENERAGH , LISTOWEL	APPLICATION FINALISED	PERMISSION	CONDITIONAL	30/07/2021	02/09/2021			27.05	Y	26.93	14.89	
Kerry County Council	21161	(1) CONSTRUCT A DWELLING HOUSE, MECHANICAL WASTEWATER TREATMENT SYSTEM WITH POLISHING FILTER, WELL AND (b) TO UPGRADE EXISTING ACCESS TRACK ROAD AND ALL ASSOCIATED SITE WORKS	Residential dwelling	No	1	STACK'S MOUNTAIN , KILFLYNN , COUNTY KERRY	APPLICATION FINALISED	PERMISSION	CONDITIONAL	30/07/2021	02/09/2021			30.85	Y	30.76	13.84	
Limerick County Council	21340	construction of a shed/garage and ancillary site works	Residential dwelling	No	1	Mountdavid , Shanagolden , Co. Limerick	APPLICATION FINALISED	PERMISSION	CONDITIONAL	30/07/2021	02/09/2021			36.07	Y	35.78	28.41	
Cork County Council	215207	(A) To remove existing storage building from site. To construct a new domestic garage and storage building and all site development works.	Residential dwelling	No	0	Loumanagh South, Boherboy, Mallow, Co. Cork	Application Closed	Permission	Conditional Permission	29/07/2021	02/09/2021			11.63		11.44	4.83	
Cork County Council	214837	To construct a new dwelling house.	Residential dwelling	No	1	Ballinla, Freemount, Co. Cork,	Application Closed	Permission	Conditional Permission	29/07/2021	02/09/2021			18.31		17.90	5.89	
Cork County Council	215259	(1) Demolition of existing two storey extension, balcony and stepped access to rear of dwelling house, (2) Construction of new two storey extension, balcony and stepped access to rear of dwelling house (3) alterations to dwelling house elevations and (4) all ancillary site works.	Residential dwelling	No	0	Newmarket Road, Kanturk, Co. Cork,	Application Closed	Permission	Conditional Permission	29/07/2021	02/09/2021			16.61		16.14	0.00	
Cork County Council	215587	To revise site boundaries of dwelling house currently under construction (granted planning permission under Planning Reg. No. 20/4512 construct a dwelling house, domestic garage and install septic tank and percolation area) with revised landscape and boundary treatment.	Residential dwelling	No	0	Knockahorrea East, Rockchapel, Co. Cork,	Application Closed	Permission	Conditional Permission	29/07/2021	02/09/2021			3.91	Y	3.73	0.00	
Cork County Council	215671	To demolish existing shed to northern gable of existing dwelling. Alterations to existing dwelling to include new window to ground floor of northern gable and enlarging of existing window to ground floor of southern gable. To construct a new storey and a half extension to eastern elevation of existing dwelling house, install a new septic tank, percolation area and all ancillary site works.	Residential dwelling	No	0	Gurteenroe, Liscarroll, Mallow, Co. Cork	Application Closed	Permission	Conditional Permission	30/07/2021	03/09/2021			24.42		23.91	10.89	
Cork County Council	215624	To (A) demolish part of existing dwelling house and (B) to renovate and make alterations to existing dwelling house by removing existing roof and erect new roof construction to accommodate larger first floor living accommodation, extend living room at ground floor level and (C) decommission existing septic tank and install new septic tank and percolation area.	Residential dwelling	No	0	Cloonbannin West, Mallow, Co. Cork,	Application Closed	Permission	Conditional Permission	30/07/2021	03/09/2021			14.37		14.08	6.06	
Limerick County Council	21627	construction of a single storey dwelling house, domestic garage, entrance, drive, wastewater treatment unit, polishing filter and all ancillary site works	Residential dwelling	No	1	Monashinnagh , Ardagh , Co. Limerick	APPLICATION FINALISED	PERMISSION	CONDITIONAL	03/08/2021	09/09/2021			27.82	Y	27.45	19.71	
Limerick County Council	21589	construction of a single storey part storey and a half style dwelling house, detached domestic garage, front boundary entrance walls, installation of mechanical aeration unit with polishing filter system and all associated site works	Residential dwelling	No	1	Tournafulla Upper , Tournafulla , Co. Limerick	APPLICATION FINALISED	PERMISSION	CONDITIONAL	05/08/2021	09/09/2021			12.17	Y	11.92	5.19	
Limerick County Council	21473	a dwelling house, garage, new entrance, advanced effluent treatment system, tertiary treatment filter and all associated site works	Residential dwelling	No	1	Raheenagh , Co. Limerick	APPLICATION FINALISED	PERMISSION	CONDITIONAL	04/08/2021	09/09/2021			14.70	Y	14.24	6.39	
Limerick County Council	21452	construction of an agricultural shed, agricultural entrance and all ancillary site works	Agriculture	No	0	Carrickerry , Co. Limerick	APPLICATION FINALISED	PERMISSION	CONDITIONAL	04/08/2021	09/09/2021			26.10	Y	25.86	18.84	
Cork County Council	214808	A) Demolish the front porch of the existing dwelling house, B) construct a new first floor extension over part of the existing rear ground floor, C) construct a new side and rear extension onto the existing dwelling house, D) elevation changes and internal alterations to existing house and all associated site works.	Residential dwelling	No	0	Hollymount, Caherbarnagh, Rathmore, Co. Cork	Application Closed	Permission	Conditional Permission	05/08/2021	09/09/2021			20.85		20.76	15.70	
Limerick County Council	21839	construction of a two storey dwelling house with detached domestic garage, front boundary walls and entrance, mechanical aeration unit with polishing filter system and all associated site works	Residential dwelling	No	1	Kilcoorha , Broadford , Co. Limerick	APPLICATION FINALISED	PERMISSION	CONDITIONAL	05/08/2021	10/09/2021			14.88	Y	14.41	6.90	
Limerick County Council	21394	a part single storey and part storey and a half dwelling house, garage, effluent treatment system, soil polishing filter, revised entrance and all associated site works	Residential dwelling	No	2	Appletown , Feohanagh , Co. Limerick	APPLICATION FINALISED	PERMISSION	CONDITIONAL	04/08/2021	10/09/2021			17.86		17.39	9.91	
Limerick County Council	201214	extension to side of existing bungalow and all ancillary works	Residential dwelling	No	0	Dromtrasna Collins , Abbeyfeale , Co. Limerick	APPLICATION FINALISED	RETENTION	CONDITIONAL	06/08/2021	10/09/2021			14.94	Y	14.81	4.66	
Limerick County Council	21463	construction of a new dwelling house, detached garage, site entrance, waste water treatment system, percolation area and all associated site works	Residential dwelling	No	1	Ballyguiltenane Lower , Glin , Co. Limerick	APPLICATION FINALISED	PERMISSION	CONDITIONAL	06/08/2021	10/09/2021			34.78	Y	34.61	25.71	
Kerry County Council	21655	CONSTRUCT A DORMER DWELLING HOUSE, DOMESTIC GARAGE, TREATMENT UNIT AND POLISHING FILTER UNIT AND ALL SITE DEVELOPMENT WORKS	Residential dwelling	No	1	KNOCKNAGOSHEL WEST , KNOCKNAGOSHEL , CO KERRY	APPLICATION FINALISED	PERMISSION	CONDITIONAL	11/08/2021	14/09/2021			21.06	Y	20.97	7.34	
Limerick County Council	21878	demolition of existing foyer/reception area serving existing building, relocation of existing prefabricated storage shed on site, construction of new extensions to existing building consisting of a new replacement foyer/reception area and a rear extension to extend existing meeting room with all associated site works	Commercial	No	0	Gortboy , Newcastle West , Co. Limerick	APPLICATION FINALISED	PERMISSION	CONDITIONAL	10/08/2021	14/09/2021			22.47	Y	22.07	14.27	
Limerick County Council	21590	construction of a two storey part single storey dwelling house, detached domestic garage, front boundary entrance walls, installation of mechanical aeration unit with polishing filter system and all associated site works	Residential dwelling	No	1	Clonagh , Reens , Ardagh Co. Limerick	APPLICATION FINALISED	PERMISSION	CONDITIONAL	11/08/2021	14/09/2021			29.79	Y	29.38	21.52	
Limerick County Council	21543	construction of a machinery storage shed, the closing up of existing entrance and driveway and the construction of a new relocated splayed entrance and driveway and all associated site works	Agriculture	No	0	Feohanagh , Co. Limerick	APPLICATION FINALISED	PERMISSION	CONDITIONAL	11/08/2021	14/09/2021			18.98		18.51	11.31	
Limerick County Council	21498	demolition of existing dwelling house and decommissioning of existing septic tank, construction of new replacement dwelling house, with a courtyard garden, a waste water treatment system and associated site works, extend & upgrade existing driveway to serve the new dwelling, and to upgrade existing site entrance and associated site boundaries	Residential dwelling	No	0	Ballymurragh East , Newcastle West , Co. Limerick	APPLICATION FINALISED	PERMISSION	CONDITIONAL	10/08/2021	14/09/2021			18.20	Y	17.94	10.81	
Limerick County Council	21562	a house, domestic garage and shed, septic tank and percolation area, vehicular access as built	Residential dwelling	No	1	Kilkonlea Lower , Abbeyfeale , Co. Limerick	APPLICATION FINALISED	RETENTION	CONDITIONAL	11/08/2021	14/09/2021			17.52	Y	17.40	5.45	
Limerick County Council	21668	a dwelling house, garage, new entrance, advanced waste water treatment system and polishing filter and all associated site works	Residential dwelling	No	1	Raheenagh , Newcastle West , Co. Limerick	APPLICATION FINALISED	PERMISSION	CONDITIONAL	11/08/2021	14/09/2021			14.73	Y	14.27	6.41	
Cork County Council	215302	To install a waste water tertiary treatment plant and polishing filter for private domestic use at their family dwelling.	Residential dwelling	No	0	Killasseragh, Newmarket, Co. Cork,	Application Closed	Permission	Conditional Permission	10/08/2021	14/09/2021			9.29	Y	8.90	0.00	
Cork County Council	214980	The construction of a single floor extension to the front of the existing dwelling, the alteration of the front gable end of the existing dwelling and for associated ground works and landscaping. The extension includes the main entrance, one small bathroom, living and dining area, and one bedroom with walk-in-wardrobe and en-suite.	Residential dwelling	No	0	Ardmore Villa, Curragh Road, Curragh, Kanturk, Co. Cork	Application Closed	Permission	Conditional Permission	10/08/2021	14/09/2021			16.13		15.66	0.00	
Kerry County Council	21658	CONSTRUCT A NEW DWELLING HOUSE AND DOMESTIC GARAGE SERVED BY SEPTIC TANK AND PERCOLATION AREA	Residential dwelling	No	1	RATHBEG , RATHMORE , CO KERRY	APPLICATION FINALISED	PERMISSION	CONDITIONAL	12/08/2021	15/09/2021			21.27		21.18	16.14	

Planning Authority	Application Number	Development Description	Development Category	Large-scale Development	Number of Residential Units	Development Address	Application Status	Application Type	Decision	Decision Date	Grant Date	Appeal Reference Number	Appeal Decision	Distance to Turbine (km)	Within SPA + 5km Buffer	Distance to Proposed Lifetime Extension EIAR Site Boundary (km)	Distance to Proposed Lifetime Extension and Proposed Offsetting Lands Hydro Buffer (km)	Within Proposed Offsetting Lands
Kerry County Council	21666	(A) DEMOLISH EXISTING GARAGE, EXISTING UTILITY ROOM AND DECOMMISSION EXISTING SEPTIC TANK (B) ALTER EXISTING SITE ENTRANCE (C) RAISE ROOF OF EXISTING DWELLING HOUSE TO ALLOW FOR UPSTAIRS ACCOMMODATION,ELEVATION CHANGES AND CONSTRUCT SIDE EXTENSION TO EXISTING DWELLING HOUSE (D) CONSTRUCT DOMESTIC GARAGE (E) INSTALL WASTE WATER TREATMENT UNIT FOLLOWED BY A SANDCEL POLISHING FILTER (F) CONSTRUCT ALL ASSOCIATED SITE WORKS	Residential dwelling	No	0	LOUGHNACAPPAGH , BALLYMACELLIGOTT , TRALEE	APPLICATION FINALISED	PERMISSION	CONDITIONAL	13/08/2021	16/09/2021			31.75	Y	31.64	9.79	
Limerick County Council	21685	construction of a bungalow style dwelling, garage, entrance, driveway, waste water treatment system with soil filter and all ancillary site works	Residential dwelling	No	1	Lissurland Strand , Monagea , Newcastle West Co. Limerick.	APPLICATION FINALISED	PERMISSION	CONDITIONAL	12/08/2021	16/09/2021			16.51	Y	16.19	8.84	
Kerry County Council	21671	CONSTRUCT (A) A NEW DWELLING SERVICED BY A SEPTIC TANK AND PERCOLATION AREA, (B) A VEHICULAR SITE ENTRANCE, (C) A DOMESTIC GARAGE, (D) ALL ASSOCIATED SITE WORKS	Residential dwelling	No	1	GLANOWEN , CORDAL , CO KERRY	APPLICATION FINALISED	PERMISSION	CONDITIONAL	16/08/2021	17/09/2021			12.99	Y	12.87	1.66	
Limerick County Council	2360207	the construction of three detached dwellings with individual access driveways from the public road, individual wastewater treatment systems, connections to local utilities and all ancillary site works	Residential dwelling	No	3	Loughill , Limerick , Ireland	APPLICATION FINALISED	OUTLINE PERMISSION	CONDITIONAL	15/08/2023	18/09/2023			37.78	Y	37.55	30.40	
Limerick County Council	207022	extension of duration for 15/1018	Residential dwelling	No	0	Site Nos. 147 & 148 Arraview , Newcastle West , Co. Limerick	APPLICATION FINALISED	EXTENSION OF DURATION	CONDITIONAL	07/10/2020				21.34	Y	20.95	13.16	
Kerry County Council	201269	CONSTRUCT A DWELLING HOUSE SERVED BY A SEPTIC TANK AND PERCOLATION AREA	Residential dwelling	No	1	SCRAHANAVEAL , GNEEVEGUILLA	APPLICATION FINALISED	PERMISSION	CONDITIONAL	17/08/2021	20/09/2021			19.73		19.61	10.32	
Cork County Council	214748	Retention permission to retain elevations changes to existing building and permission to change use of the existing building from light engineering to a bakery.	Commercial	No	0	West End, Newmarket, Co. Cork,	Application Closed	Permission, Permission for Retention	Conditional Permission	16/08/2021	20/09/2021			9.35	Y	8.87	0.00	
Limerick County Council	2360701	the revision of the development previously approved under Ref P20/1254. The proposed changes to the development will consist of: The omission of the courtyard garden and garage, and the relocation of the proposed dwelling within the site and all associated site works	Residential dwelling	No	0	Fernhill Ballycormack , Shanagolden , Co. Limerick	APPLICATION FINALISED	PERMISSION	CONDITIONAL	16/11/2023	19/12/2023			34.87	Y	34.59	27.24	
Kerry County Council	21695	CONSTRUCT A NEW STOREY AND HALF TYPE DWELLING, FRONT BOUNDARY ENTRANCE WALLS, A DEEACHED DOMESTIC GARAGE, CONNECTION TO PUBLIC SEWER AND ALL ASSOCIATED SITE WORKS	Residential dwelling	No	1	GORTATOO , BALLYCONNELL , KILFLYNN	APPLICATION FINALISED	PERMISSION	CONDITIONAL	18/08/2021	21/09/2021			35.00	Y	34.90	16.98	
Limerick County Council	21769	the construction of a dwelling house, domestic garage, domestic wastewater treatment system, entrance and associated site works	Residential dwelling	No	1	Glenmore East , Strand , Co. Limerick	APPLICATION FINALISED	PERMISSION	CONDITIONAL	18/08/2021	21/09/2021			16.07	Y	15.75	8.39	
Limerick County Council	201254	the construction of a new replacement two storey dwelling house, with a garage, courtyard garden, wastewater treatment system and associated site works, extension of the existing driveway to serve the new dwelling and upgrade the existing entrance onto public road, change the use of the existing residential cottage to a personal home office	Residential dwelling	No	1	Fernhill , Ballycormack , Shanagolden Co. Limerick	APPLICATION FINALISED	PERMISSION	CONDITIONAL	18/08/2021	21/09/2021			34.87	Y	34.59	27.24	
Cork County Council	215270	(a) To construct a new slatted livestock house adjacent to existing farm buildings. Proposed slatted livestock house to incorporate associated underground slurry storage tank with 2 external agitation points, easy feed and ancillary concrete. (b) To construct a walled dungstead. The above development to be carried out with all associated ancillary site works.	Agriculture	No	0	Killeen, Rathcoole, Mallow, Co. Cork	Application Closed	Permission	Conditional Permission	17/08/2021	21/09/2021			22.84		22.52	12.18	
Kerry County Council	201261	CONSTRUCT A NEW DWELLING HOUSE AND DOMESTIC GARAGE SERVED BY MECHANICAL AERATION UNIT AND SAND POLISHING FILTER	Residential dwelling	No	1	CARRAN , RATHMORE , CO KERRY	APPLICATION FINALISED	PERMISSION	CONDITIONAL	19/08/2021	22/09/2021			23.30		23.19	15.81	
Limerick County Council	201343	an extension to existing commercial unit and all site ancillary works	Commercial	No	0	Kilconlea Lower , Abbeyfeale , Co. Limerick	APPLICATION FINALISED	PERMISSION	CONDITIONAL	19/08/2021	22/09/2021			16.71	Y	16.60	4.52	
Limerick County Council	21958	an extension to existing bungalow, decommission existing septic tank and percolation area and install a mechanical aeration unit and two number puraflo modules and all ancillary works	Residential dwelling	No	0	Ballaugh , Abbeyfeale , Co. Limerick	APPLICATION FINALISED	PERMISSION	CONDITIONAL	19/08/2021	22/09/2021			19.48	Y	19.35	10.10	
Limerick County Council	21961	construction of a two storey dwelling house, detached domestic garage, front boundary entrance walls, installation of a mechanical aeration unit with polishing filter system and all associated site works	Residential dwelling	No	1	Direen , Athea , Co. Limerick	APPLICATION FINALISED	PERMISSION	CONDITIONAL	19/08/2021	22/09/2021			26.90	Y	26.77	17.07	
Limerick County Council	21953	demolition of existing substandard dwelling house and construction of a new replacement dwelling house, detached domestic garage, new front boundary entrance walls, installation of mechanical aeration unit and soil polishing filter system with all associated site works	Residential dwelling	No	1	Templeglantine East , Templeglantine , Co. Limerick	APPLICATION FINALISED	PERMISSION	CONDITIONAL	19/08/2021	22/09/2021			15.57	Y	15.35	8.97	
Limerick County Council	21356	building of a domestic shed & all site ancillary works	Residential dwelling	No	0	Knockbrack , Abbeyfeale , Co. Limerick	APPLICATION FINALISED	PERMISSION	CONDITIONAL	19/08/2021	22/09/2021			19.49	Y	19.36	9.14	
Kerry County Council	21715	CONSTRUCT A DAIRY, MILKING PARLOUR, STORE, PLANT ROOM COMPLETE WITH SLATTED SLURRY DUCTS, DAIRY EFFLUENT TANK AND ALL ANCILLARY SITE WORKS	Agriculture	No	0	CRAG , KIELDUFF , TRALEE	APPLICATION FINALISED	PERMISSION	CONDITIONAL	20/08/2021	23/09/2021			29.97	Y	29.86	9.20	
Cork County Council	214284	To construct new dwelling house, detached domestic garage, entrance, installation of waste water treatment unit and all associated site works.	Residential dwelling	No	1	Ballyhass, Cecilstown, Mallow, Co. Cork	Application Closed	Permission	Conditional Permission	20/08/2021	24/09/2021			23.65		23.16	6.90	
Kerry County Council	21724	CONSTRUCT A SLATTED HOUSE WITH UNDERGROUND SLURRY TANK WITH ANCILLARY CONCRETE FEEDING PASSAGE ON HIS LAND	Agriculture	No	0	TULLIG , KILFLYNN , TRALEE	APPLICATION FINALISED	PERMISSION	CONDITIONAL	24/08/2021	27/09/2021			33.50	Y	33.40	16.48	
Limerick County Council	21945	change of use from Montessori School to dwelling house, new vehicular entrance, revision to site boundary and all ancillary site works	Residential dwelling	No	1	Ballyhahill , Loughill , Co. Limerick	APPLICATION FINALISED	PERMISSION	CONDITIONAL	26/08/2021	29/09/2021			33.88	Y	33.64	26.36	
Cork County Council	214418	To construct a new dwelling house served by mechanical aeration unit and sand polishing filter.	Residential dwelling	No	1	Ballyhoolahan West, Boherbue, Mallow, Co. Cork	Application Closed	Permission	Conditional Permission	25/08/2021	30/09/2021			11.59		11.23	2.11	
Cork County Council	214382	To construct a new site entrance and car parking area with lighting, a new playground, a multi-use games area, a new playing pitch, a new walkway with lighting, new allotments and all associated site works.	Miscellaneous	No	0	Knockduff Upper, Meelin, Newmarket, Co. Cork	Application Closed	Permission	Conditional Permission	25/08/2021	30/09/2021			6.44	Y	6.06	0.00	
Cork County Council	215020	To construct a dormer dwelling house, domestic garage, treatment unit and percolation area and all site development works.	Residential dwelling	No	1	Glentanedowney, Kiskeam, Mallow, Co. Cork	Application Closed	Permission	Conditional Permission	25/08/2021	30/09/2021			5.23	Y	5.13	0.25	
Cork County Council	215841	To construct a dwelling house and garage with related site works.	Residential dwelling	No	1	Meenskeha West, Cullen, Mallow, Co. Cork	Application Closed	Permission	Conditional Permission	25/08/2021	30/09/2021			14.56		14.34	7.35	
Cork County Council	215319	Permission for retention of external alterations consisting of new roof and plaster works to existing cottage as constructed and permission for new extension to existing cottage and new vehicular entrance and all associated site works.	Residential dwelling	No	0	Aughrim, Dromina, Co. Cork,	Application Closed	Permission, Permission for Retention	Conditional Permission	24/08/2021	30/09/2021			21.63		21.22	9.14	
Kerry County Council	21502	(A) THE CONSTRUCTION OF A NEW DWELLING HOUSE AND DOMESTIC GARAGE, INSTALLATION OF NEW TREATMENT UNIT AND PERCOLATION AREA AND ALL ASSOCIATED ANCILLARY SITE WORKS AND (B) PERMISSION IS ALSO SOUGHT TO CONVERT THE EXISTING COTTAGE TO AN ANCILLARY OUT BUILDING	Residential dwelling	No	1	BALLYNAHULLA , BALLYDESMOND , CO KERRY	APPLICATION FINALISED	PERMISSION	CONDITIONAL	01/09/2021	05/10/2021			12.00	Y	11.88	6.08	
Limerick County Council	211001	construction of a single storey dwelling house, detached domestic garage, create new access off existing entrance/access road, installation of mechanical aeration unit with polishing filter system with all associated site works	Residential dwelling	No	1	Dromtrasna North , Abbeyfeale , Co. Limerick	APPLICATION FINALISED	PERMISSION	CONDITIONAL	02/09/2021	06/10/2021			14.71	Y	14.58	5.04	
Limerick County Council	21524	demolition of an existing single storey dwelling house, demolition of various existing outbuildings, construction of a new single storey replacement dwelling, garage, packaged wastewater treatment system with eco-flo filter and all ancillary site works	Residential dwelling	No	1	Tooreendonnell , Athea , Co. Limerick	APPLICATION FINALISED	PERMISSION	CONDITIONAL	02/09/2021	06/10/2021			27.17	Y	26.98	18.86	
Limerick County Council	211027	construction of a single storey dwelling house, domestic garage, entrance, driveway, wastewater treatment unit, polishing filter and all ancillary site works	Residential dwelling	No	1	Carrigkerry West , Athea , Co. Limerick	APPLICATION FINALISED	PERMISSION	CONDITIONAL	02/09/2021	06/10/2021			26.18	Y	25.94	18.89	
Limerick County Council	21604	construction of single storey extensions to the front and rear of existing dwelling house, domestic garage/store and all ancillary site works	Residential dwelling	No	0	2 Woodlawn , Loughill , Co. Limerick	APPLICATION FINALISED	PERMISSION	CONDITIONAL	02/09/2021	06/10/2021			37.72	Y	37.49	30.35	
Limerick County Council	201373	the demolition of part of the existing structures on the site comprising public house/restaurant and nightclub formerly known as Dick Darby's and Mission nightclub respectively and all associated site works	Commercial	No	0	Church St. , Newcastlewest , Co. Limerick.	APPLICATION FINALISED	PERMISSION	CONDITIONAL	18/05/2021		ABP-310474-21	CONDITIONAL	22.29	Y	21.91	14.17	
Limerick County Council	21985	the construction of a single storey detached dwelling with attached single storey domestic garage and separate detached single storey domestic garage, upgrade existing agricultural entrance to form new vehicular entrance, new on-site waste water treatment system and all ancillary site works	Residential dwelling	No	1	Ballynash(Bishop) , Foynes , Co. Limerick	APPLICATION FINALISED	PERMISSION	CONDITIONAL	02/09/2021	06/10/2021			37.77	Y	37.52	30.30	
Kerry County Council	21784	CONSTRUCT A SINGLE STOREY DWELLING HOUSE WITH DETACHED DOMESTIC GARAGE, ENTRANCE AND BOUNDARY WALLS, THE INSTALLATION OF A MECAHNICAL AERATION UNIT AND SOIL POLISHING FILTER SYSTSEM WITH ALL ASSOCIATED SITE WORKS	Residential dwelling	No	1	CARRIGEEN , BROSNA , CO KERRY	APPLICATION FINALISED	PERMISSION	CONDITIONAL	03/09/2021	07/10/2021			12.63	Y	12.54	0.55	
Cork County Council	215129	The renovation, alterations to elevations, construction of an extension to an existing dwelling house and the conversion of the original dwelling house to a domestic garage and store and installation of a new septic tank and percolation area and all associated site works.	Residential dwelling	No	0	Cloghboola More, Millstreet, Co. Cork,	Application Closed	Permission	Conditional Permission	03/09/2021	11/10/2021			24.24		24.06	17.07	
Cork County Council	215466	A new dwelling house, septic tank and percolation area, alteration of the existing entrance onto the public road and all associated site works.	Residential dwelling	No	1	Clonfert, Newmarket, Co. Cork,	Application Closed	Permission	Conditional Permission	06/09/2021	11/10/2021			7.91	Y	7.48	0.00	
Cork County Council	215466	A new dwelling house, septic tank and percolation area, alteration of the existing entrance onto the public road and all associated site works.	Residential dwelling	No	1	Clonfert, Newmarket, Co. Cork,	Application Closed	Permission	Conditional Permission	06/09/2021	11/10/2021			8.22	Y	7.78	0.00	

Planning Authority	Application Number	Development Description	Development Category	Large-scale Development	Number of Residential Units	Development Address	Application Status	Application Type	Decision	Decision Date	Grant Date	Appeal Reference Number	Appeal Decision	Distance to Turbine (km)	Within SPA + 5km Buffer	Distance to Proposed Lifetime Extension EIAR Site Boundary (km)	Distance to Proposed Lifetime Extension and Proposed Offsetting Lands Hydro Buffer (km)	Within Proposed Offsetting Lands
Cork County Council	215267	The construction of a 24 metre high free standing communications structure with its associated antennae, communication dishes and ground equipment. The development will form part of Eircom Ltd existing telecommunications and broadband network.	Public Infrastructure	No	0	Eircom Exchange, Mullaghroe North, Cullen, Mallow, Co. Cork	Application Closed	Permission	Conditional Permission	06/09/2021	11/10/2021			14.65		14.53	8.51	
Cork County Council	214666	To construct a new machinery shed/dry store. The above development to be carried out with all associated ancillary site works.	Agriculture	No	0	Knockduff Upper, Meelin, Newmarket, Co. Cork	Application Closed	Permission	Conditional Permission	07/09/2021	12/10/2021			7.02	Y	6.61	0.00	
Cork County Council	215978	To construct extension to the rear of the community centre consisting of kitchen. A Natura Impact Statement will be submitted to the planning authority with the application.	Public Infrastructure	Yes	0	Toreennagrena, Rockchapel, Co. Cork,	Application Closed	Permission	Conditional Permission	07/09/2021	12/10/2021			3.59	Y	3.39	0.00	
Cork County Council	215954	To demolish an existing garage and construct a single storey extension to gable end of existing dwellinghouse	Residential dwelling	No	0	Farthingville East, Dromina, Co. Cork,	Application Closed	Permission	Conditional Permission	07/09/2021	12/10/2021			22.80		22.39	11.36	
Kerry County Council	21138	THE ERECTION OF 3 NO. RESIDENTIAL DWELLINGS, ACCESS ROAD, FOOTPATHS, LIGHTING, BOUNDARY WALLS, CONNECTION TO PUBLIC SERVICES AND THE CARRYING OUT OF ASSOCIATED SITE WORKS AND SERVICES AND FOR THE RETENTION OF DEMOLITION OF 2 NO. DERELICT COTTAGES AND A SHED	Residential dwelling	No	3	CHURCH ROAD , MOYVANE , CO KERRY	APPLICATION FINALISED	PERMISSION	CONDITIONAL	09/09/2021	13/10/2021			31.57	Y	31.44	20.65	
Limerick County Council	211048	construction of a storey and a half style dwelling house, detached domestic garage, front boundary walls and entrance, mechanical aeration unit with polishing filter system with all associated site works	Residential dwelling	No	1	Ahawilk , Feohanagh , Co. Limerick	APPLICATION FINALISED	PERMISSION	CONDITIONAL	07/09/2021	13/10/2021			16.60	Y	16.14	8.45	
Limerick County Council	21485	the construction of a replacement dwelling house and detached domestic garage, domestic wastewater treatment system, use of existing entrance & associated site works	Residential dwelling	No	1	Killaculleen , Tournafulla , Co. Limerick	APPLICATION FINALISED	PERMISSION	CONDITIONAL	07/09/2021	13/10/2021			13.53	Y	13.28	6.46	
Limerick County Council	211052	the demolition of existing straw bedded shed and feed passage and to construct new slatted shed, feed passage, cattle handling unit and concrete aprons	Agriculture	No	0	Tullaha , Broadford , Co. Limerick	APPLICATION FINALISED	PERMISSION	CONDITIONAL	08/09/2021	13/10/2021			14.10	Y	13.64	6.43	
Limerick County Council	211053	the construction of 2 no. walled silage slabs and concrete aprons	Miscellaneous	No	0	Killeen , Broadford , Co. Limerick	APPLICATION FINALISED	PERMISSION	CONDITIONAL	09/09/2021	14/10/2021			15.30	Y	14.84	7.89	
Cork County Council	215408	To construct single storey extension to the side and rear of the existing dwelling house.	Residential dwelling	No	0	No.40 St. Theresa's Place, Greenane, Kanturk, Co. Cork	Application Closed	Permission	Conditional Permission	08/09/2021	14/10/2021			17.38		16.92	0.24	
Kerry County Council	21544	CONSTRUCT A SINGLE STOREY DWELLING HOUSE, DETACHED DOMESTIC GARAGE, FRONT BOUNDARY ENTRANCE WALLS, INSTALLATION OF AN ON-SITE MECHANICAL AERATION UNIT WITH POLISHING FILTER SYSTEM WITH ALL ASSOCIATED SITE WORKS	Residential dwelling	No	1	MOYVANE SOUTH , MOYVANE , CO. KERRY	APPLICATION FINALISED	PERMISSION	CONDITIONAL	13/09/2021	15/10/2021			29.10	Y	28.97	18.14	
Kerry County Council	21107	BUILD A DWELLING HOUSE, AND ASSOCIATED SITE WORKS TO INCLUDE THE INSTALLATION OF A WASTEWATER TREATMENT UNIT AND RAISED SAND POLISHING FILTER	Residential dwelling	No	1	BEHEENS WEST , LISTOWEL , COUNTY KERRY	APPLICATION FINALISED	PERMISSION	CONDITIONAL	14/09/2021	18/10/2021			29.48	Y	29.39	16.94	
Kerry County Council	21345	CONSTRUCT A NEW DWELLING HOUSE, CONNECTION TO A MECHANICAL AERATION UNIT, SAND POLISHING FILTER AND ALL ASSOCIATED SITE WORKS	Residential dwelling	No	1	TONBWEE , CASTLEISLAND , CO KERRY	APPLICATION FINALISED	PERMISSION	CONDITIONAL	26/05/2021	18/10/2021	310566-21	CONDITIONAL	22.16	Y	22.04	0.03	
Cork County Council	206762	Construction of a new dwelling house, domestic garage, new entrance, installation of a site specific wastewater treatment system closure of existing entrance and associated site works.	Residential dwelling	No	1	Knockatoon, Knockatooan, Rockchapel, Co. Cork	Application Closed	Permission	Conditional Permission	13/09/2021	18/10/2021			4.27	Y	4.15	0.00	
Cork County Council	214905	To construct a dwellinghouse	Residential dwelling	No	1	Knockalohert, Castlecor, Mallow, Co. Cork	Application Closed	Permission	Conditional Permission	15/09/2021	19/10/2021			21.22		20.70	6.56	
Kerry County Council	21865	CONSTRUCT A NEW BUNGALOW WITH SEPTIC TANK AND PERCOLATION AREA AND A NEW ENTRANCE OVER A PRIVATE EXISTING ROAD AND ALL ANCILLARY WORKS	Residential dwelling	No	1	KILBANNIVAN , CASTLEISLAND , CO KERRY	APPLICATION FINALISED	PERMISSION	CONDITIONAL	16/09/2021	20/10/2021			20.69	Y	20.58	0.15	
Kerry County Council	21867	DOMOLISH OLD CATTLE HOLDING SHED AND CONSTRUCT A SLATTED CUBICLE HOUSE IN IT'S PLACE COMPLETE WITH UNDERGROUND SLATTED SLURRY TANK, CUBILCES, FEED BARRIER AND ALL ANCILLARY SITE WORKS	Agriculture	No	0	LACK WEST , DUAGH , LISTOWEL	APPLICATION FINALISED	PERMISSION	CONDITIONAL	16/09/2021	20/10/2021			26.35	Y	26.26	14.12	
Limerick County Council	21830	construction of an over-ground circular steel slurry tower, complete with agitator, outlet pipe to slatted tank with twin gate valves and all associated ancillary site works	Agriculture	No	0	Kilteery , Loughill , Co. Limerick	APPLICATION FINALISED	PERMISSION	CONDITIONAL	14/09/2021	20/10/2021			36.40	Y	36.18	28.55	
Kerry County Council	21860	CONSTRUCT A NEW DWELLING HOUSE AND DOMESTIC GARAGE SERVED BY MECHANICAL AERATION UNIT AND SAND POLISHING FILTER	Residential dwelling	No	1	RATHBEG , RATHMORE , CO KERRY	APPLICATION FINALISED	PERMISSION	CONDITIONAL	17/09/2021	21/10/2021			19.93		19.84	14.78	
Kerry County Council	21859	CONSTRUCT A DWEILNG HOUSE SERVED BY A SEPTIC TANK AND PERCOLATION AREA INCLUDE ALL ASSOCIATED ANCILLARY SITE WORKS	Residential dwelling	No	1	BALLYLAHIFF , ABBEYDORNEY , TRALEE	APPLICATION FINALISED	PERMISSION	CONDITIONAL	17/09/2021	21/10/2021			39.47	Y	39.37	20.09	
Limerick County Council	21687	the demolition of a single storey entrance lobby to Scanlan's Cottage, demolition of single storey side piggery extension to the Stone Barn and the construction of a single storey side extension to replace the existing Stone Barn extension, together with all repair works and the provision of new septic tank and percolation area and ancillary site works. Scanlan's Cottage is a protected structure known as 'Scanlan's' RPS No. 470	Miscellaneous	No	0	Scanlans Cottage , Kilbradran , Creeves Co. Limerick	APPLICATION FINALISED	PERMISSION	CONDITIONAL	14/09/2021	21/10/2021			33.29	Y	32.93	25.19	
Limerick County Council	21704	construction of a poultry house, soiled water storage tank, new vehicular entrance and carry out all associated ancillary site works	Agriculture	No	0	Dromroe , Ballagh , Co. Limerick	APPLICATION FINALISED	PERMISSION	CONDITIONAL	14/09/2021	21/10/2021			13.60	Y	13.22	5.57	
Limerick County Council	21703	construction of a poultry house, soiled water storage tank, new vehicular entrance and carry out all associated ancillary site works	Agriculture	No	0	Kileedy South , Ballagh , Co. Limerick	APPLICATION FINALISED	PERMISSION	CONDITIONAL	14/09/2021	21/10/2021			13.93	Y	13.52	5.76	
Kerry County Council	21871	CONSTRUCT A SLURRY TOWER COMPLETE WITH AGITATOR AND ALL ANCILLARY SITE WORKS	Agriculture	No	0	LISSIREEN/PARKMORE , ABBEYDORNEY , TRALEE	APPLICATION FINALISED	PERMISSION	CONDITIONAL	21/09/2021	26/10/2021			37.17	Y	37.07	18.89	
Kerry County Council	21876	CONSTRUCT A SLATTED COW CUBICLE HOUSE WITH ASSOCIATED UNDERGROUND SLURRY TANKS, ANCILLARY CONCRETE AND ALL ASSOCIATED SITE WORK	Agriculture	No	0	GLANNALAPPA EAST , MOYVANE , CO KERRY	APPLICATION FINALISED	PERMISSION	CONDITIONAL	22/09/2021	27/10/2021			30.59	Y	30.47	20.43	
Limerick County Council	211102	construction of a single storey extension to the west of the existing sports hall. The extension will contain two meeting rooms and reception	Public Infrastructure	No	0	Templeathea West , Athea , Limerick	APPLICATION FINALISED	PERMISSION	CONDITIONAL	21/09/2021	27/10/2021			24.87	Y	24.74	15.10	
Kerry County Council	201214	TO CONSTRUCT(A) A SINGLE STOREY DWELLING, SERVICED BY A MECHANICAL TREATMENT UNIT AND POLISHING FILTER (B) VEHICULAR ACCESS AND (C) ALL ASSOCIATED SITE WORKS	Residential dwelling	No	1	KNOCKAWADDRA EAST , KIELDUFF , TRALEE	APPLICATION FINALISED	PERMISSION	CONDITIONAL	27/09/2021	29/10/2021			35.01	Y	34.90	14.12	
Kerry County Council	201268	CONSTRUCT (A) A DWELLING HOUSE CONSISITING OF A PART SINGLE STOREY AND STOREY AND A HALF ELEMENTS (B) A DETACHED SINGLE STOREY DOMESTIC GARAGE/SHED (C) ALL ANCILLARY SITE WORKS	Residential dwelling	No	1	CLOONBRANE , MOYVANE , CO KERRY	APPLICATION FINALISED	PERMISSION	CONDITIONAL	27/09/2021	29/10/2021			31.38	Y	31.25	20.54	
Limerick County Council	211112	a slatted unit and a storage shed	Agriculture	No	0	Coolaboy , Dromcolliher , Co. Limerick	APPLICATION FINALISED	RETENTION	CONDITIONAL	24/09/2021	29/10/2021			17.92		17.46	9.07	
Cork County Council	216070	The construction of a domestic entrance, access road and associated site works to serve an existing detached dwelling.	Residential dwelling	No	0	Nohovaldaly, Knocknagree, Mallow, Co. Cork	Application Closed	Permission	Conditional Permission	20/09/2021	29/10/2021			16.68		16.60	11.50	
Cork County Council	216098	To construct a dwelling house and domestic garage served by mechanical aeration unit and sand polishing filter.	Residential dwelling	No	1	Liscreagh, Millstreet, Co. Cork,	Application Closed	Permission	Conditional Permission	21/09/2021	29/10/2021			18.95		18.77	11.94	
Cork County Council	215337	Construction of proposed two storey & single storey extension to sides and front of the existing dwelling, partial demolition of porch, material alterations to existing facades, addition of 3no. roof lights to sides of existing dwelling, new wastewater treatment system & polishing filter and all associated site works.	Residential dwelling	No	1	Kilberrihert, Freemount, Charleville, Co. Cork	Application Closed	Permission	Conditional Permission	23/09/2021	29/10/2021			17.03		16.53	4.27	
Kerry County Council	21899	CHANGE OF USE (125Q.M) TO RETAIL WITH ANCILLARY OFF LICENCE USE	Commercial	No	0	APPLEGREEN SERVICE STATION , MONAVALLEY , TRALEE	APPLICATION FINALISED	PERMISSION	CONDITIONAL	28/09/2021	01/11/2021			38.25	Y	38.14	16.74	
Kerry County Council	21904	ALTER AND EXTEND THEIR EXISTING CATTLE STORAGE FACILITY BY ERECTING A SINGLE STOREY EXTENSION TO THE SIDE, TOGETHER WILTH ANCILLARY SITE WORKS	Agriculture	No	0	AULABANE , ABBEYDORNEY , CO KERRY	APPLICATION FINALISED	PERMISSION	CONDITIONAL	28/09/2021	01/11/2021			37.80	Y	37.70	19.03	
Kerry County Council	21912	(A) DEMOLISH EXISTING ROAD SIDE BOUNDARY, TO INCLUDE BLOCK WALLS, PILLARS AND TO REMOVE TREES/HEDGING, (B) CONSTRUCT A BLOCK WALL THE EXTENT OF THE SITE/ROAD BOUNDARY, (C) CONSTRUCT AN INCREASED SPLAYED ENTRANCE IN PROVIDING IMPROVED SIGHT LINE, (D) CONSTRUCT ALL ASSOCIATED SITE WORKS	Miscellaneous	No	0	KILMACOE , 29 RACECOURSE ROAD , TRALEE	APPLICATION FINALISED	PERMISSION	CONDITIONAL	29/09/2021	02/11/2021			37.20	Y	37.09	15.60	
Cork County Council	216155	Construction of a livestock underpass and effluent holding tank and all associated siteworks.	Agriculture	No	0	Tooreenavuscaun, Kiskeam, Mallow, Co. Cork	Application Closed	Permission	Conditional Permission	27/09/2021	02/11/2021			8.02	Y	7.89	2.70	
Cork County Council	215489	To construct a dwellinghouse	Residential dwelling	No	1	Gougane, Banteer, Co. Cork,	Application Closed	Permission	Conditional Permission	27/09/2021	02/11/2021			21.96		21.52	5.40	
Cork County Council	215371	Construction of a dwelling house with domestic garage and all associated site development works including domestic well and installation of a wastewater treatment system and mounded soil polishing filter.	Residential dwelling	No	1	Duarrigle, Newmarket, Co. Cork,	Application Closed	Permission	Conditional Permission	29/09/2021	02/11/2021			11.73		11.24	0.00	
Cork County Council	214694	The construction of a two-storey dwelling house, single-storey garage and all associated site works.	Residential dwelling	No	1	Glencollins Upper, Ballydesmond, Mallow, Co. Cork	Application Closed	Permission	Conditional Permission	28/09/2021	02/11/2021			10.06	Y	9.94	5.44	
Cork County Council	215541	To construct a dwelling house, vehicular entrance, waste water treatment unit and percolation area and all associated site works.	Residential dwelling	No	1	Killavallig, Kanturk, Co. Cork,	Application Closed	Permission	Conditional Permission	29/09/2021	02/11/2021			20.61		20.15	3.44	

Planning Authority	Application Number	Development Description	Development Category	Large-scale Development	Number of Residential Units	Development Address	Application Status	Application Type	Decision	Decision Date	Grant Date	Appeal Reference Number	Appeal Decision	Distance to Turbine (km)	Within SPA + 5km Buffer	Distance to Proposed Lifetime Extension EIAR Site Boundary (km)	Distance to Proposed Lifetime Extension and Proposed Offsetting Lands Hydro Buffer (km)	Within Proposed Offsetting Lands
Cork County Council	216149	To construct a dwelling house, domestic garage with associated site works.	Residential dwelling	No	1	Tullig, Millstreet, Co. Cork,	Application Closed	Permission	Conditional Permission	27/09/2021	02/11/2021			22.79		22.54	14.49	
Kerry County Council	21914	(A) DEMOLISH AN EXISTING STORAGE BUILDING AND (B) CONSTRCUT A NEW STAND ALONE BUILDING FOR USE AS A PRE-SCHOOL AND ALL ASSOCIATED SITE WORKS	Public Infrastructure	No	0	GLASHANACREE , LYREACROMPANE , CO KERRY	APPLICATION FINALISED	PERMISSION	CONDITIONAL	30/09/2021	03/11/2021			25.89	Y	25.80	12.02	
Limerick County Council	211120	partially built house to sub-floor level which was previously permitted under planning application reference 04/1841 and permission to construct a storey and a half dwelling house on the same footprint including proprietary wastewater treatment system, percolation area, site entrance and all associated site works	Residential dwelling	No	1	Mahoonagh More , Castlemahon , Limerick	APPLICATION FINALISED	RETENTION	CONDITIONAL	28/09/2021	03/11/2021			21.58		21.14	13.21	
Limerick County Council	21514	construction of a slatted shed with cubicles and all associated site works	Agriculture	No	0	Caherhayes , Abbeyfeale , Co. Limerick	APPLICATION FINALISED	PERMISSION	CONDITIONAL	28/09/2021	03/11/2021			12.07	Y	11.94	0.98	
Limerick County Council	211147	a slatted unit and all associated site work	Agriculture	No	0	Cooliska , Castlemahon , Co. Limerick	APPLICATION FINALISED	PERMISSION	CONDITIONAL	30/09/2021	04/11/2021			20.85		20.39	12.68	
Limerick County Council	21521	a dwelling house, garage, effluent treatment system, soil polishing filter, a new entrance and all associated site works	Residential dwelling	No	1	Garbally , Kilmeedy , Co. Limerick	APPLICATION FINALISED	PERMISSION	CONDITIONAL	30/09/2021	04/11/2021			21.61		21.14	13.59	
Kerry County Council	21697	CONSTRUCT A DWELLING HOUSE SERVED BY AN EFFLUENT TREATMENT AND SANDCEL POLSISHING FILTER	Residential dwelling	No	1	AWNASKIRTALUN , RATHMORE , CO KERRY	APPLICATION FINALISED	PERMISSION	CONDITIONAL	04/10/2021	05/11/2021			23.53		23.45	18.38	
Kerry County Council	21786	BUILD A PRIVATE STOREY AND A HALF DWELLING, GARAGE, PACKAGED WASTEWATER TREATMENT SYSTEM AND POLISHING FILTER AND ALL ASSOCIATED SITE WORKS	Residential dwelling	No	1	SITE NO.4 , BALLYNABRENNAGH UPPER , TRALEE	APPLICATION FINALISED	PERMISSION	CONDITIONAL	04/10/2021	05/11/2021			35.27	Y	35.17	14.82	
Cork County Council	216223	The continuation of the use of the pre-fabricated building acting as classroom/pre-school as permitted under Planning No. 16/04225.	Public Infrastructure	No	0	Dysert Td., Dromtarriff, Mallow, Co. Cork,	Application Closed	Permission	Conditional Permission	04/10/2021	08/11/2021			17.32		16.92	4.78	
Limerick County Council	211033	construction of a calf house and all associated site work	Agriculture	No	0	Knocktoosh , Broadford , Co. Limerick	APPLICATION FINALISED	PERMISSION	CONDITIONAL	08/10/2021	12/11/2021			10.63	Y	10.18	2.22	
Limerick County Council	2128	demolition of existing dwelling/sheds/stair core and construction of a new storey & half extension to existing storey & half petrol station/retail/office outlet together with new forecourt/shed/parking area and associated site development works	Commercial	No	0	Parkmore Service Station , Shanagolden , Co. Limerick	APPLICATION FINALISED	PERMISSION	CONDITIONAL	08/10/2021	12/11/2021			35.49	Y	35.20	27.79	
Limerick County Council	211157	the alteration to the front facade and the erection of an extension to side and rear of existing dwelling with existing connections to public services at their house	Residential dwelling	No	0	Gortmore , Feenagh , Co. Limerick	APPLICATION FINALISED	PERMISSION	CONDITIONAL	06/10/2021	12/11/2021			22.70		22.23	14.09	
Limerick County Council	21838	construction of a two storey dwelling house with attached domestic garage, front boundary walls and entrance, mechanical aeration unit with polishing filter system and all associated site works	Residential dwelling	No	1	Ballyroe , Loughill , Co. Limerick	APPLICATION FINALISED	PERMISSION	CONDITIONAL	08/10/2021	12/11/2021			36.26	Y	36.03	29.02	
Limerick County Council	21293	construction of a two-storey style dwelling, garage, entrance, driveway, packaged wastewater treatment system with soil filter and all ancillary site works	Residential dwelling	No	1	Garryduff , Newcastle West , Co. Limerick	APPLICATION FINALISED	PERMISSION	CONDITIONAL	06/10/2021	12/11/2021			19.80	Y	19.52	12.27	
Cork County Council	216267	To construct a new slatted livestock house. Proposed slatted livestock house to incorporate easy feed, & associated underground slurry storage tank with 2 external agitation points & ancillary concrete. The above development to be carried out with all associated ancillary site works.	Agriculture	No	0	Raheen, Tullylease, Charleville, Co. Cork	Application Closed	Permission	Conditional Permission	11/10/2021	15/11/2021			14.12		13.71	3.49	
Kerry County Council	21969	I) DEMOLISH EXISTING FARM BUILDING, AND II) CONSTRUCT DWELLING HOUSE INCLUDING DOMESTIC GARAGE, EFFLUENT TREATMENT SYSTEM WITH POLISHING FILTER AND ALL ASSOCIATED SERVICES AND SITE WORKS	Residential dwelling	No	1	SCRAHANAGULLAUN , GNEEVEGUILLA , CO KERRY	APPLICATION FINALISED	PERMISSION	CONDITIONAL	15/10/2021	18/11/2021			18.59		18.49	13.46	
Limerick County Council	21791	construction of an extension to the existing dwelling house and modifications to the existing dwelling house, together with all associated site works	Residential dwelling	No	0	Mondellihy , Dromcollogher , Co. Limerick	APPLICATION FINALISED	PERMISSION	CONDITIONAL	15/10/2021	18/11/2021			18.83		18.38	9.82	
Limerick County Council	211090	construction of a new milking complex & collecting/holding yard. Proposed milking complex to incorporate dairy, plant room, ancillary room and drafting area. Collecting/holding yard to incorporate underground slatted slurry tank with external agitation. Construction of a walled dungstead and erection of a meal bin with all associated ancillary site works	Agriculture	No	0	Templeathea West , Athea , Co. Limerick	APPLICATION FINALISED	PERMISSION	CONDITIONAL	15/10/2021	18/11/2021			24.57	Y	24.43	15.14	
Limerick County Council	21767	construction of an agricultural roofed slatted unit and retention permission for as already constructed cattle shed at existing farm yard	Agriculture	No	0	Dromtrasna Collins , Abbeyfeale , Co. Limerick	APPLICATION FINALISED	PERMISSION	CONDITIONAL	12/10/2021	18/11/2021			16.73	Y	16.60	6.40	
Limerick County Council	21610	domestic garage, domestic shed for storage of turf, tractor and trailer, general storage and donkey, entrance from public road to domestic shed	Residential dwelling	No	0	Templeathea West , Athea , Co. Limerick	APPLICATION FINALISED	RETENTION	CONDITIONAL	15/10/2021	18/11/2021			25.73	Y	25.61	16.01	
Cork County Council	216331	To (a) demolish existing outbuilding, (b) demolish porch to front and flat roof extension to side of existing dwelling, (c) replace existing front door with window and install a new window to opening on northern gable of existing dwelling, (d) construct a new storey and a half type extension to rear of existing dwelling, (e) install a new wastewater treatment unit and polishing filter and all associated site works.	Residential dwelling	No	0	Teeveeny, Dromina, Co. Cork,	Application Closed	Permission	Conditional Permission	15/10/2021	18/11/2021			21.93		21.51	9.38	
Kerry County Council	21981	CONSTRUCT A DORMER STYLE DWELLING WITH ON SITE WASTEWATER TREATMENT SYSTEM COMPRISING OF A MECHANICAL AERATION UNIT, INTERMITTENT FILTER AND SOIL POLISHING FILTERS, A SITE ENTRANCE AND ALL ASSOCIATED SITE WORKS	Residential dwelling	No	1	TONBWEE , CASTLEISLAND , CO KERRY	APPLICATION FINALISED	PERMISSION	CONDITIONAL	19/10/2021	22/11/2021			22.16	Y	22.04	0.00	
Kerry County Council	21991	CONSTRUCT SINGLE STOREY EXTENSION TO THE FRONT OF THE EXISTING SCHOOL BUILDING TO PROVIDE FOR SET CLASSROOMS AND ANCILLARY SPACES WITH CONNECTION TO ALL EXISTING SERVICES WITH ALL ASSOCIATED SITE WORKS	Public Infrastructure	No	0	DUAGH , LISTOWEL , CO KERRY	APPLICATION FINALISED	PERMISSION	CONDITIONAL	21/10/2021	24/11/2021			24.33	Y	24.20	12.27	
Limerick County Council	21754	change of use the existing domestic garage granted under planning application ref. 08/1937 to use as a one bedspace community dwelling including associated alterations to the front, side and rear facades of the existing structure, and any site works above and below ground associated with the development	Residential dwelling	No	1	Rooska West , Carrigkerry , Athea Co. Limerick	APPLICATION FINALISED	PERMISSION	CONDITIONAL	19/10/2021	25/11/2021			22.77	Y	22.53	15.54	
Limerick County Council	211234	construction of 2 no. dwellings on individual sites served by individual waste water treatment units and soil polishing filters(Reference No. of Outline Permission 18/600)	Residential dwelling	No	2	Knockaunnagun , Carrigkerry , Co. Limerick.	APPLICATION FINALISED	PERMISSION CONSEQUENT	CONDITIONAL	19/10/2021	25/11/2021			26.60	Y	26.35	19.25	
Limerick County Council	211223	the construction of a new dwelling house, wastewater treatment unit and polishing filter, entrance, bored well and all ancillary site works	Residential dwelling	No	1	Carroward West , Dromcolliher , Co. Limerick	APPLICATION FINALISED	PERMISSION	CONDITIONAL	20/10/2021	25/11/2021			16.04		15.60	6.30	
Cork County Council	215608	Construct a single storey extension/porch to the front of the existing dwelling, demolish the existing garden shed and construct a new detached garage with wood store and open canopy along with all associated site works.	Residential dwelling	No	0	Cloghboola More, Millstreet, Co. Cork,	Application Closed	Permission	Conditional Permission	22/10/2021	26/11/2021			24.51		24.32	17.18	
Cork County Council	215665	Erect a 24m high lattice telecommunications support structure together with associated telecommunications equipment all enclosed in security fencing and to extend the existing access track.	Public Infrastructure	No	0	Keel, Boherbue, Co. Cork,	Application Closed	Permission	Conditional Permission	21/10/2021	29/11/2021			8.59	Y	8.34	1.52	
Cork County Council	206902	To construct a new dwelling house.	Residential dwelling	No	1	Dromanarrigle, Newmarket, Co. Cork,	Application Closed	Permission	Conditional Permission	19/10/2021	29/11/2021			10.45	Y	10.05	0.54	
Cork County Council	206708	Change of use of disused drapery shop on ground floor to Chinese food takeaway, alterations to elevations and new signage to existing shop front.	Commercial	No	0	Liscahane, Millstreet, Co. Cork,	Application Closed	Permission	Conditional Permission	22/10/2021	29/11/2021			21.11		20.90	13.78	
Kerry County Council	21426	CONSTRUCT A PRIVATE GARAGE AND DWELLING HOUSE SERVED BY EFFLUENT TREATMENT TANK AND POLISHING FILTER	Residential dwelling	No	1	MUINGWEE , KNOCKNAGOSHEL , CO KERRY	APPLICATION FINALISED	PERMISSION	CONDITIONAL	27/10/2021	30/11/2021			21.86	Y	21.77	9.04	
Kerry County Council	211014	CONSTRUCT A NEW DWELLING HOUSE, DETACHED GARAGE AND ALL ASSOCIATED SITE WORKS	Residential dwelling	No	1	TONBWEE , CASTLEISLAND , CO KERRY	APPLICATION FINALISED	PERMISSION	CONDITIONAL	29/10/2021	02/12/2021			22.02	Y	21.90	0.00	
Cork County Council	215785	Construction of a dwellinghouse with septic tank & polishing filter.	Residential dwelling	No	1	Knockaneroe, Kanturk, Co. Cork,	Application Closed	Permission	Conditional Permission	29/10/2021	02/12/2021			14.13		13.71	1.53	
Limerick County Council	211263	construction of a new dwelling house, detached garage, site entrance, waste water treatment system, percolation area and all associated site works	Residential dwelling	No	1	Dunganville Lower , Ardagh , Co. Limerick	APPLICATION FINALISED	PERMISSION	CONDITIONAL	28/10/2021	03/12/2021			25.66	Y	25.33	17.83	
Limerick County Council	211250	dwelling house, garage, entrance, boundary walls an onsite waste water treatment and disposal system and all associated works	Residential dwelling	No	1	Finnoo , Ballyhahill , Co. Limerick	APPLICATION FINALISED	PERMISSION	CONDITIONAL	27/10/2021	03/12/2021			34.23	Y	34.00	27.02	
Limerick County Council	21852	existing alterations and extensions undertaken to the original house from that previously granted under planning reference 02/1914	Residential dwelling	No	0	Ballaughbehy North , Abbeyfeale , Co. Limerick	APPLICATION FINALISED	RETENTION	CONDITIONAL	27/10/2021	03/12/2021			18.96	Y	18.83	9.98	
Limerick County Council	211078	construction of dwelling house, detached domestic garage mechanical aeration unit and soil polishing filter, new site entrance and carry out all associated site works	Residential dwelling	No	1	Tullaha , Broadford , Limerick	APPLICATION FINALISED	PERMISSION	CONDITIONAL	29/10/2021	03/12/2021			13.96	Y	13.50	6.39	
Kerry County Council	211039	(A) DEMOLISH AN EXISTING OLD DERELICT SCHOOLHOUSE, AND (B) PERMISSION TO CONSTRUCT A SINGLE STOREY DWELLING WITH ATTIC ACCOMMODATION SERVICED WITH MECHANICAL TREATMENT SYSTEM (KLARGESTER BIO DISC (BA)) AND SOIL POLISHING FILTER, AND WITH ALL ASSOCIATED WORKS	Residential dwelling	No	1	TOOREENARD , KNOCKNAGOSHEL , TRALEE	APPLICATION FINALISED	PERMISSION	CONDITIONAL	03/11/2021	07/12/2021			20.64	Y	20.54	5.26	
Cork County Council	216160	(1) The demolition of a rear extension of existing dwelling, (2) the demolition of the shed to the rear, (3) construction of a new two storey extension to the rear and the construction of a new single storey extension to the front of the two storey dwelling, (4) a new rooflight to the rear of the existing dwelling and (5) all associated site works.	Residential dwelling	No	0	No. 8 St Theresa's Place, Greenane, Kanturk, Co. Cork	Application Closed	Permission	Conditional Permission	03/11/2021	07/12/2021			17.45		16.98	0.33	

Planning Authority	Application Number	Development Description	Development Category	Large-scale Development	Number of Residential Units	Development Address	Application Status	Application Type	Decision	Decision Date	Grant Date	Appeal Reference Number	Appeal Decision	Distance to Turbine (km)	Within SPA + 5km Buffer	Distance to Proposed Lifetime Extension EIAR Site Boundary (km)	Distance to Proposed Lifetime Extension and Proposed Offsetting Lands Hydro Buffer (km)	Within Proposed Offsetting Lands
Cork County Council	215367	Construction of 2 no. livestock underpasses, effluent holding tanks and all associated siteworks.	Agriculture	No	0	Dromskehy, Clonbanin, Mallow, Co. Cork	Application Closed	Permission	Split decision	02/11/2021	07/12/2021			14.37		14.00	3.92	
Limerick County Council	21949	revised site boundaries and revised position of dwelling on site from that previously granted under planning application reference 15/725 and permission to construct a new detached domestic garage/store	Residential dwelling	No	0	Cloonmore , Dromcollogher , Co. Limerick	APPLICATION FINALISED	RETENTION	CONDITIONAL	03/11/2021	08/12/2021			17.11	Y	16.64	9.49	
Limerick County Council	213	construction of a slatted cubicle house and an ancillary loose house for dairy cows with associated underground slurry tanks	Agriculture	No	0	Killaculleen , Templeglantine , Co. Limerick	APPLICATION FINALISED	PERMISSION	CONDITIONAL	05/11/2021	09/12/2021			12.78	Y	12.59	6.17	
Cork County Council	214723	Construct a one and half storey dwelling house, site entrance, mechanical aeration unit and soil polishing filter and carry out all associated ancillary site works.	Residential dwelling	No	1	Ballyhane Lower, Milford, Co. Cork,	Application Closed	Permission	Conditional Permission	04/11/2021	09/12/2021			22.78		22.33	12.96	
Kerry County Council	211045	CARRY OUT EXTERNAL WORKS TO MAIN CHURCH CONSISTING OF THE RELOCATION OF THE MAIN ALTAR AND AMBO AND EXTENDING/REVISING THE EXISTING ALTAR AREA . CONSTRUCT AN EXTENSION TO EXISTING CHURCH TO CONTAIN A NEW ENTRANCE PORCH AND TOILET, AND SERVICES AND AREAS. THIS IS A PROTECTED STURCTURE COUNCIL REF RPS KY-060-001	Public Infrastructure	No	0	COOM , GNEEVEGUILLA , RATHMORE	APPLICATION FINALISED	PERMISSION	CONDITIONAL	08/11/2021	10/12/2021			17.32		17.21	11.38	
Kerry County Council	21410	CONSTRUCT AN 18 METRE HIGH FREE STANDING COMMUNICATIONS STRUCTURE WITH ITS ASSOCIATED ANTENNAE, COMMUNICATION DISHES, GROUND EQUIPMENT AND ALL ASSOCIATED SITE DEVELOPMENT WORKS. THE DEVELOPMENT WILL FORM PART OF EIRCOM LTD EXISTING TELECOMMUNICATIONS AND BROADBAND NETWORK	Public Infrastructure	No	0	DROMULTAN , SCARTAGLEN , KILLARNEY	APPLICATION FINALISED	PERMISSION	CONDITIONAL	10/06/2021		310748-21	MODIFIED	20.28	Y	20.16	0.72	
Kerry County Council	21774	CONSTRUCT A NEW DWELLING HOUSE SERVED BY MECHANICAL AREATION UNIT AND SAND POLISHING FILTER	Residential dwelling	No	1	ISLANDEARAGH , GNEEVEGUILLA , RATHMORE	APPLICATION FINALISED	PERMISSION	CONDITIONAL	10/11/2021	14/12/2021			17.98		17.87	12.88	
Limerick County Council	21804	construction of a storey and a half and single storey extension to existing dwelling house and all ancillary site works	Residential dwelling	No	0	Carrigkerry West , Athea , Co. Limerick	APPLICATION FINALISED	PERMISSION	CONDITIONAL	09/11/2021	14/12/2021			26.26	Y	26.02	18.97	
Limerick County Council	211300	construction of a dormer style dwelling house, domestic garage, entrance, driveway, wastewater treatment unit, polishing filter and all ancillary site works	Residential dwelling	No	1	Carrigkerry West , Athea , Co.Limerick	APPLICATION FINALISED	PERMISSION	CONDITIONAL	09/11/2021	14/12/2021			26.13	Y	25.89	18.82	
Limerick County Council	16906	10 year planning permission for an extension to the existing facility. The proposed development consists of the following: The construction of a two storey extension to the existing manufacturing building, with mezzanine level office areas, associated elevational changes and a roof plant area. Increase to the existing mezzanine area. The construction of a single storey utility building including an ESB substation. The construction of a service yard to include cooling tower, storage and wastewater tanks, storage shed and pipe bridge. Associated site works and car parking including a perimeter fence and landscaping. Provision of illuminated signage on the front elevation of the building. This application relates to development for the purposes of an activity requiring an Industrial Emissions Licence under the Environmental Protection Agency Act 1992, as amended. This planning application is accompanied by an Environmental Impact Statement (EIS).	Industrial	Yes	0	Newcastle West Business Park , Station Road , Newcastle West	APPLICATION FINALISED	PERMISSION	CONDITIONAL	08/11/2016	15/12/2016			23.15	Y	22.77	15.00	
Kerry County Council	211066	CONSTRUCT AN EASY FEED CATTLE SLATTED CUBICLE HOUSE COMPLETE WITH SLATTED SLURRY TANKS, PENNING, BARRIERS, CANOPY AND ALL ANCILLARY SITE WORKS	Agriculture	No	0	BEHEENS WEST , LISTOWEL , CO KERRY	APPLICATION FINALISED	PERMISSION	CONDITIONAL	12/11/2021	16/12/2021			28.48	Y	28.39	16.01	
Kerry County Council	21906	BUILD A PRIVATE TWO STOREY DWELLING AND GARAGE, SERVED WITH SEPTIC TANK AND PERCOLATION AREA AND ALL ASSOCIATED SITE WORKS	Residential dwelling	No	1	MAGLASS , GORTATLEA , BALLYMACELLIGOTT	APPLICATION FINALISED	PERMISSION	CONDITIONAL	12/11/2021	16/12/2021			27.15	Y	27.03	4.91	
Kerry County Council	21797	(A) DECOMMISSION EXISTING SEPTIC TANK AND (B) CONSTRUCT A SINGLE STOREY EXTENSION ONTO THE REAR OF EXISTING DWELLING WHICH WILL BE SERVED BY A NEW MECHANICAL TREATMENT UNIT AND POLISHING FILTER AND ALL NECESSARY ANCILLARY SITE WORKS	Residential dwelling	No	0	IRRABEG , LIXNAW , CO KERRY	APPLICATION FINALISED	PERMISSION	CONDITIONAL	12/11/2021	16/12/2021			35.63	Y	35.54	19.46	
Limerick County Council	211318	construction of a new single storey dwelling house with detached domestic garage, front boundary entrance walls, mechanical aeration unit with polishing filter system and all associated site works	Residential dwelling	No	1	Gortnagross , Athea , Co. Limerick	APPLICATION FINALISED	PERMISSION	CONDITIONAL	12/11/2021	16/12/2021			23.31	Y	23.18	13.77	
Limerick County Council	211321	construction of a single storey dwelling house, detached domestic garage, front boundary entrance walls, mechanical aeration unit with polishing filter system with all associated site works	Residential dwelling	No	1	Athea Upper , Athea , Co. Limerick	APPLICATION FINALISED	PERMISSION	CONDITIONAL	12/11/2021	16/12/2021			25.24	Y	25.11	14.72	
Kerry County Council	211070	RENOVATE, ALTER AND EXTEND MY SINGLE STOREY DWELLING	Residential dwelling	No	0	LISSANEARLY WEST , ABBEYDORNEY , CO KERRY	APPLICATION FINALISED	PERMISSION	CONDITIONAL	15/11/2021	17/12/2021			36.95	Y	36.85	16.83	
Limerick County Council	2360753	changes to the approved design of the proposed extension to the existing dwelling granted under planning file ref 21/1126 and all associated site works	Residential dwelling	No	0	Dromtrasna Hartnett , Abbeyfeale , Co. Limerick	APPLICATION FINALISED	PERMISSION	CONDITIONAL	06/12/2023	15/01/2024			15.75	Y	15.63	7.07	
Limerick County Council	211126	demolition of existing outbuildings, demolition of existing front porch, alterations to existing roof structure and to construct an extension to the existing dwelling, construction of garage, installation of a wastewater treatment system, new vehicular entrance and all associated site works	Residential dwelling	No	0	Dromtrasna Hartnett , Abbeyfeale , Co. Limerick.	APPLICATION FINALISED	PERMISSION	CONDITIONAL	16/11/2021	21/12/2021			15.75	Y	15.63	7.07	
Cork County Council	215704	To construct a dwelling house, new site entrance, install an advance biological treatment unit with soil polishing filter and all associated site works.	Residential dwelling	No	1	Banteer, Co. Cork, .,	Application Closed	Permission	Conditional Permission	16/11/2021	21/12/2021			20.56		20.15	6.10	
Limerick County Council	211338	the erection of a covered seating area, erection of a bar and cold room, change of use of existing storage building to proposed ladies and gents toilets and storage area and to raise the height of existing west boundary wall to 2.4m with existing connections to all public services. These works are in the curtilage of a protected structure (RPS 1473)	Commercial	No	0	Dan Cronin's Bar , The Square , Newcastle West Co Limerick	APPLICATION FINALISED	PERMISSION	CONDITIONAL	18/11/2021	22/12/2021			22.20	Y	21.82	14.07	
Limerick County Council	21605	construction of a dormer style dwelling house, domestic garage, entrance, drive, wastewater treatment unit, polishing filter and all ancillary site works	Residential dwelling	No	1	Cooliska , Castlemahon , Co. Limerick	APPLICATION FINALISED	PERMISSION	CONDITIONAL	19/11/2021	23/12/2021			20.95		20.49	12.76	
Kerry County Council	211114	(A) ERECT A DWELLING HOUSE WITH A WASTE WATER TREATMENT SYSTEM (B) THE DEMOLITION OF EXISTING DWELLING ON THE SITE (C) THE DEMOLITION OF SHED TO REAR OF EXISTING DWELLING, AND (D) THE CARRYING OUT OF ASSOCIATED SITE WORKS AND SERVICES	Residential dwelling	No	1	COOM , CORDAL , CASTLEISLAND	APPLICATION FINALISED	PERMISSION	CONDITIONAL	25/11/2021	05/01/2022			15.59	Y	15.48	0.00	
Cork County Council	214850	Construction of a cubicle house and machinery shed.	Agriculture	No	0	Teeveeny, Dromina, Co. Cork,	Application Closed	Permission	Conditional Permission	22/11/2021	06/01/2022			22.79		22.40	10.48	
Cork County Council	215546	To construct dwellinghouse with secondary waste water treatment system and polishing filter, domestic garage and entrance.	Residential dwelling	No	1	Killeenleagh, Kanturk, Co. Cork,	Application Closed	Permission	Conditional Permission	23/11/2021	06/01/2022			15.55		15.13	2.10	
Cork County Council	216013	I)Permission to demolish domestic garage attached to the existing dwelling and II) Permission to construct extension the sides and the rear of the existing dwelling house and changes to the front elevation, increase the height of the walls and roof of the existing dwelling to accommodate 1st floor, domestic garage, entrance and secondary treatment system with polishing filter and all associated services and site works.	Residential dwelling	No	0	Meens, Kiskeam, Mallow, Co. Cork	Application Closed	Permission	Conditional Permission	19/11/2021	06/01/2022			5.90	Y	5.66	0.14	
Cork County Council	215430	Construction of dwelling house, vehicular entrance, waste water treatment unit and percolation area and all associated site works.	Residential dwelling	No	1	Clonmeen South, Banteer, Co. Cork,	Application Closed	Permission	Conditional Permission	08/11/2021	06/01/2022			21.26		20.82	5.00	
Kerry County Council	211140	CONSTRUCT A NEW DWELLING HOUSE AND DOMESTIC GARAGE SERVED BY SEPTIC TANK AND PERCOLATION AREA	Residential dwelling	No	1	ANNA BEG , CASTLEISLAND , CO KERRY	APPLICATION FINALISED	PERMISSION	CONDITIONAL	29/11/2021	10/01/2022			23.32		23.20	2.32	
Kerry County Council	211139	(01) CONSTRUCT AN EASY FEED CATTLE SHED FOR OVER WINTERING CATTLE COMPLETE WITH EASY FEED BARRIERS UNDERGROUND SLURRY STORAGE TANK AND FEED TROUGH'S, (02) CONSTRUCT A CONCRETE MANURE PIT WITH PERIMETER CONCRETE WALLS, AND CONCRETE WORK APRON, INCLUDING ALL ASSOCIATED ANCILLARY CONCRETE AND SITE WORKS. ALL WORK TO BE CARRIED OUT ON HIS FARM	Agriculture	No	0	CORDAL WEST , CASTLEISLAND , CO KERRY	APPLICATION FINALISED	PERMISSION	CONDITIONAL	29/11/2021	10/01/2022			16.77	Y	16.65	0.00	
Kerry County Council	21880	FILLING LAND WITH INERT WASTE SUCH AS CLAY, STONE, SOIL, ALONG WTIH ASSOCIATED SITE WORKS, FOR THE PURPOSE OF LAND RECLAMATION. THE DEVELOPMENT IS A DEVELOPMENT RELATED TO AN ACTIVITY REQUIRING AN APPLICATION FOR A WASTE PERMIT. THE APPLICATION INCLUDES A STAGE 2 NATURA IMPACT STATEMENT	Extractive Industry	Yes	0	GORTANAHANEBOY , RATHMORE , CO KERRY	APPLICATION FINALISED	PERMISSION	CONDITIONAL	29/11/2021	10/01/2022			21.08		20.98	15.03	
Cork County Council	216084	The construction of dwellinghouse, domestic garage, new entrance, waste water treatment system together with all other ancillary site works.	Residential dwelling	No	1	Knockavoreen, Kiskeam, Co. Cork,	Application Closed	Permission	Conditional Permission	16/11/2021	10/01/2022			8.61	Y	8.52	3.46	
Cork County Council	216708	The construction of an 18 metre high free standing communication structure with its associated antennae, communication dishes and ground equipment. The development will form part of Eircom Ltd existing telecommunications and broadband network.	Public Infrastructure	No	0	Eircom Exchange, Macroom Road, Liscahane, Millstreet, Co. Cork	Application Closed	Permission	Conditional Permission	26/11/2021	10/01/2022			21.39		21.19	14.05	
Kerry County Council	211148	CONSTRUCT (1) A SLATTED CUBILCE HOUSE AND ASSOCIATED UNDERGROUND SLURRY TANKS; (2) CALVING/CALF HOUSE (3) STORAGE SHED FOR HAY/STRAW (4) ANCILLARY CONCRETE YARD AND ALL ASSOCIATED SITE WORK	Agriculture	No	0	BALLYHENNESSY , LIXNAW , CO KERRY	APPLICATION FINALISED	PERMISSION	CONDITIONAL	30/11/2021	11/01/2022			34.37	Y	34.28	19.38	
Limerick County Council	211402	"Click and Collect" signage in the existing Tesco car park; and permission for construction of a sheltered canopy (c. 50 sq.m) in the existing car park for the purpose of providing 2 no. dedicated "Click and Collect" spaces for the existing Tesco store, a pedestrian crossing and all associated development works	Miscellaneous	No	0	Tesco Colbert's Terrace , Abbeyfeale , Co. Limerick	APPLICATION FINALISED	RETENTION	CONDITIONAL	25/11/2021	13/01/2022			18.23	Y	18.10	7.13	

Planning Authority	Application Number	Development Description	Development Category	Large-scale Development	Number of Residential Units	Development Address	Application Status	Application Type	Decision	Decision Date	Grant Date	Appeal Reference Number	Appeal Decision	Distance to Turbine (km)	Within SPA + 5km Buffer	Distance to Proposed Lifetime Extension EIAR Site Boundary (km)	Distance to Proposed Lifetime Extension and Proposed Offsetting Lands Hydro Buffer (km)	Within Proposed Offsetting Lands
Cork County Council	216761	Permission for (1)The retention of demolished single storey dwelling house (2) retention of bungalow dwelling house as constructed (3) retention of PV Panels, (4) the construction of new entrance walls with splayed wing walls and (5) all associated site works.	Residential dwelling	No	1	Bawnmore South, Kanturk, Co. Cork,	Application Closed	Permission, Permission for Retention	Conditional Permission	01/12/2021	13/01/2022			15.36		14.84	1.96	
Cork County Council	215937	Erect a 30m high lattice telecommunications support structure together with antennas, dishes and associated telecommunications equipment all enclosed in security fencing and extend the existing access track.	Public Infrastructure	Yes	0	Banteer Community Sportsfield, Banteer, Co. Cork,	Application Closed	Permission	Conditional Permission	30/11/2021	13/01/2022			20.67		20.25	5.53	
Cork County Council	215558	To construct a new dwelling house.	Residential dwelling	No	1	Lackaroe, Liscarroll, Mallow, Co. Cork	Application Closed	Permission	Conditional Permission	30/11/2021	13/01/2022			22.63		22.13	9.63	
Cork County Council	215642	To construct a storey and a half/single storey style dwelling, garage, entrance, a waste water treatment system and all associated works.	Residential dwelling	No	1	Gortnagark, Tullylease, Charleville, Co. Cork	Application Closed	Permission	Conditional Permission	30/11/2021	13/01/2022			14.45	Y	14.02	4.88	
Kerry County Council	21499	CONSTRUCT A TWO STOREY DWELLING HOUSE, DOMESTIC GARAGE, TREATMENT UNIT AND POLISHING FILTER UNIT AND ALL SITE DEVELOPMENT WORKS	Residential dwelling	No	1	RATHBEG , RATHMORE , CO KERRY	APPLICATION FINALISED	PERMISSION	CONDITIONAL	03/12/2021	14/01/2022			20.86		20.77	15.74	
Limerick County Council	211363	construction of an agricultural building for storage purposes with ancillary works	Agriculture	No	0	Meenoline South , Templeglantine , Co. Limerick	APPLICATION FINALISED	PERMISSION	CONDITIONAL	23/11/2021	14/01/2022			15.60	Y	15.42	8.78	
Limerick County Council	211388	an extension to existing cubicle house to include feeding passage, cubicles, slatted tank and calving house and an extension to the existing collection yard including slatted tank	Agriculture	No	0	Coolygorman Gortmore , Broadford , Co.Limerick	APPLICATION FINALISED	PERMISSION	CONDITIONAL	24/11/2021	14/01/2022			15.74	Y	15.28	8.16	
Limerick County Council	211235	extension at his residence	Residential dwelling	No	0	Mangerton Ministers-Land , Ardagh , Co. Limerick	APPLICATION FINALISED	RETENTION	CONDITIONAL	25/11/2021	14/01/2022			27.77	Y	27.40	19.67	
Cork County Council	206850	(1)The demolition of all existing structures, including a habitable house and associated shed, except the existing former Kanturk railway station building, including an existing substation, which is to be refurbished, (2) the construction of a single storey discount foodstore (1,799sqm gross floor area, 1315sqm net floor area) including the sale of alcohol for consumption off the premises, (3) a single storey café, (4) loading bay, (5) 107 no. car parking spaces, including EV, disabled and parent and child spaces, (6) 8 no. motorbike parking spaces, (7) 8 no. bicycle parking spaces, (8) external plant enclosure, (9) new vehicular access from the existing laneway off Percival Street, (10) resurfacing of the existing laneway and provision of new pedestrian and cycle lane, (11) proposed future vehicular , pedestrian and cycle connection to proposed relief road, (12) bin store, (13) trolley bay, (14) entrance barrier, (15) signage and (16) all associated boundary treatment, landscaping, drainage and site development works, at the site of the former Keating's Bakery. A Natura Impact Statement will be submitted to the Planning Authority with the application.	Commercial	Yes	0	The site of the former Keating's Bakery, Percival Street, Kanturk, Co. Cork	Application Closed	Permission	Conditional Permission	02/12/2021	14/01/2022			16.73		16.28	0.00	
Kerry County Council	21709	CONSTRUCT A SINGLE STOREY DOMESTIC DWELLING HOUSE. PERMISSION IS FURTHER SOUGHT TO CONSTRUCT A NEW DOMESTIC SITE ENTRANCE A NEW ACCESS DRIVEWAY, THE INSTALLATION OF A NEW WASTEWATER TREATMENT UNIT AND SAND POLISHING FILTER AND ALL ANCILLARY SITE DEVELOPMENTS INCLUDING LANDSCAPING AND BOUNDARY TREATMENTS	Residential dwelling	No	1	BEHEENAGH , BARRADUFF , CO KERRY	APPLICATION FINALISED	PERMISSION	CONDITIONAL	06/12/2021	17/01/2022			24.20		24.09	15.61	
Kerry County Council	21856	CONSTRUCT A NEW DWELLING HOUSE AND DOMESTIC GARAGE SERVED BY MECHANICAL AERATION UNIT AND SOIL POLISHING FILTER	Residential dwelling	No	1	KNOCKNABOUL , BALLYDESMOND , CO KERRY	APPLICATION FINALISED	PERMISSION	CONDITIONAL	06/12/2021	17/01/2022			9.93	Y	9.87	2.88	
Limerick County Council	211399	the construction of a bungalow style dwelling, garage, entrance, driveway, packages wastewater treatment system with soil filter and all ancillary site works	Residential dwelling	No	1	Walshestown , Castlemahon , Co. Limerick	APPLICATION FINALISED	PERMISSION	CONDITIONAL	25/11/2021	17/01/2022			22.53		22.08	14.16	
Cork County Council	215718	To construct a new dwelling house, detached garage/office, entrance walls, wastewater treatment system with percolation area and associated site works.	Residential dwelling	No	1	Coolagh, Newmarket, Co. Cork,	Application Closed	Permission	Conditional Permission	08/12/2021	20/01/2022			6.95	Y	6.51	0.00	
Cork County Council	215328	A single storey slatted unit complete with storage area having a total area of 482m2 complete with ancillary works. The development will require the demolition of existing dilapidated farm buildings with a total area of 315m2.	Agriculture	No	0	Mountinfant, Ballydesmond, Co. Cork,	Application Closed	Permission	Conditional Permission	06/12/2021	20/01/2022			12.39	Y	12.27	7.55	
Cork County Council	216809	A phase 3 extension to the existing single-storey processing building, the installation of solar panels on the south-facing roof section of the extension, all ancillary services and associated site works. The total floor area of the works is 484 sq.m.	Industrial	No	0	Lacka Cross, Lackanastooka, Ballydesmond, Co. Cork	Application Closed	Permission	Conditional Permission	07/12/2021	20/01/2022			12.25	Y	12.14	7.44	
Limerick County Council	21841	demolition of existing external storage buildings, construction of a single storey extension to existing school comprising of a main stream classroom linked to existing school with connection to all existing services with all associated site works	Public Infrastructure	No	1	Meenkilly N.S. , Caherhayes , Abbeyfeale Co. Limerick	APPLICATION FINALISED	PERMISSION	CONDITIONAL	23/11/2021	21/01/2022			12.53	Y	12.40	1.55	
Limerick County Council	211165	extension to the rear and rebuilt store to the side of the existing dwelling house and changes to the front elevation including a velux roof window to the front roof	Residential dwelling	No	0	Killacolla , Glin , Limerick	APPLICATION FINALISED	RETENTION	CONDITIONAL	01/12/2021	21/01/2022			36.99	Y	36.79	28.55	
Limerick County Council	211447	construction of a dormer style dwelling house, entrance, driveway, garage, wastewater treatment unit, polishing filter and all ancillary site works	Residential dwelling	No	1	Glensharrold , Carrigkerry , Athea Co. Limerick	APPLICATION FINALISED	PERMISSION	CONDITIONAL	03/12/2021	21/01/2022			28.77	Y	28.49	21.19	
Limerick County Council	211206	the erection of a bungalow style house, domestic garage, front entrance gate and piers and Tertiary Treatment System and Infiltration/Treatment Area and connections to all existing services on their land	Residential dwelling	No	1	Kilkinlea Upper , Abbeyfeale , Co. Limerick	APPLICATION FINALISED	PERMISSION	CONDITIONAL	30/11/2021	21/01/2022			16.29	Y	16.16	4.67	
Limerick County Council	211445	decommissioning existing septic tank system, install new mechanical aeration unit with polishing filter system with all associated site works	Miscellaneous	No	0	Crataloe West & Coole West , Athea , Co. Limerick	APPLICATION FINALISED	PERMISSION	CONDITIONAL	01/12/2021	21/01/2022			21.45	Y	21.31	12.22	
Kerry County Council	211188	RETAIN EXISTING STRUCTURES AS CONSTRUCTED WITHIN REVISED SITE BOUNDARIES AND PERMISSION TO DEMOLISH EXISTING FLAT ROOF ANNEX TO REAR (B) RENOVATE AND EXTEND EXISTING DWELLING THE EXTENSIONS WILL CONSIST OF (1) PORCH TO FRONT (11)A FLAT ROOF ANNEX TO REAR (C) ELEVATIONAL CHANGES (D) ALL ANCILLARY SITE WORKS, INCLUDING CLOSING UP ONE ROADSIDE ENTRANCE AND INCREASING WIDTH OF OTHER	Residential dwelling	No	1	CASTLETOWN , KILFLYNN , CO KERRY	APPLICATION FINALISED	PERMISSION	CONDITIONAL	13/12/2021	24/01/2022			34.64	Y	34.54	16.54	
Limerick County Council	16619	the installation of a photovoltaic (PV) solar panel array consisting of up to 26.55 hectares of solar panels on ground mounted steel frames, electrical substation, inverter cabins, underground cable ducts, a temporary site compound and ancillary facilities, boundary security fencing, CCTV, associated roads and site works. This application is accompanied by an Environmental Report and Stage 1 Screening for Appropriate Assessment (this application is for a ten year permission)	Energy Industry	Yes	0	Dungeeha , Newcastle West	APPLICATION FINALISED	PERMISSION	CONDITIONAL	24/01/2017	28/02/2017			23.33	Y	22.94	15.14	
Kerry County Council	211084	CONSTRUCT (1) A MACHINERY HOUSE AND ANCILLARY CONCRETE YARD, COMPLETE WITH UNDERGROUND TANK FOR COLLECTION OF ANY OIL SPILLAGE ETC; 2 (A) COMBINATION OF A ROOFED SLATTED EASY FEED HOUSE WITH ASSOCIATED UNDERGROUND SLURRY TANK AND CHANNEL THERE-FROM TO AN UNROOFED SLURRY TANK, AND (B) A STORAGE SHED FOR STRW/HAY ETC AND ALL ASSOCIATED SITE WORK	Agriculture	No	0	MOUNTCOAL , LISTOWEL , CO KERRY	APPLICATION FINALISED	PERMISSION	CONDITIONAL	14/12/2021	25/01/2022			30.89	Y	30.79	17.84	
Kerry County Council	211202	CONSTRUCT A CONCRETE OPEN SLURRY TANK WITH INTERNAL WALLS SUITABLE FOR THE FITTING OF SLATS, TOGETHER WITH THREE MAN-HOLE SAFETY SLABS AS AGITATING POINTS AT EACH END AND A SAFETY FENCE AROUND THE PERMIETER AND ALL ASSOCIATED SITE WORKS	Agriculture	No	0	BOHERROE , ABBEYDORNEY , CO KERRY	APPLICATION FINALISED	PERMISSION	CONDITIONAL	14/12/2021	25/01/2022			38.19	Y	38.09	19.27	
Kerry County Council	21997	CONSTRUCT A DWELLING HOUSE AND GARAGE	Residential dwelling	No	1	RATHMORE , CO KERRY	APPLICATION FINALISED	PERMISSION	CONDITIONAL	14/12/2021	25/01/2022			18.99		18.90	13.84	
Limerick County Council	21642	replacement of existing butcher shop with a two storey dwelling house using existing foul and storm services on site and all associated works	Residential dwelling	No	1	Main Street , Shanagolden , Co. Limerick	APPLICATION FINALISED	PERMISSION	CONDITIONAL	14/12/2021	25/01/2022			35.35	Y	35.05	27.64	
Limerick County Council	211466	construction of a two storey detached dwelling and detached single storey domestic garage, new vehicular entrance, new on-site waste water treatment system and all ancillary site works	Residential dwelling	No	1	Highmount , Dromcollogher , Co. Limerick	APPLICATION FINALISED	PERMISSION	CONDITIONAL	08/12/2021	25/01/2022			22.13		21.67	12.78	
Limerick County Council	211432	demolition of two no. two storey dwelling houses and erect two no. two storey dwelling houses in same location with connections to all public services and all associated site works	Residential dwelling	No	2	3 & 4 Colbert Terrace , Abbeyfeale , Co. Limerick	APPLICATION FINALISED	PERMISSION	CONDITIONAL	08/12/2021	25/01/2022			18.20	Y	18.07	7.05	
Limerick County Council	211486	demolition of existing house, construction of new single storey dwelling house, entrance, treatment system and percolation area and associated site works	Residential dwelling	No	1	Banemore , Broadford , Co. Limerick	APPLICATION FINALISED	PERMISSION	CONDITIONAL	14/12/2021	25/01/2022			13.26	Y	12.80	5.96	
Limerick County Council	211369	demolition of existing garage, construct a single storey extension to existing dwelling house incorporate an independent living unit, detached domestic garage, wastewater treatment unit, polishing filter and all ancillary site works	Residential dwelling	No	2	Tooreendonnell , Athea , Co. Limerick	APPLICATION FINALISED	PERMISSION	CONDITIONAL	15/12/2021	25/01/2022			27.51	Y	27.31	19.69	
Limerick County Council	211469	construction of an agricultural shed for fodder and machinery storage and associated site works	Agriculture	No	0	Tullaha , Broadford , Co. Limerick	APPLICATION FINALISED	PERMISSION	CONDITIONAL	10/12/2021	25/01/2022			14.61	Y	14.14	7.32	
Limerick County Council	211461	construction of a three bedroom extension over two floors to the existing dwelling house with minor alterations to existing house, upgrade to existing effluent treatment system, all with ancillary works	Residential dwelling	No	0	Abbeyfeale East , Abbeyfeale , Co. Limerick	APPLICATION FINALISED	PERMISSION	CONDITIONAL	08/12/2021	25/01/2022			15.48	Y	15.35	4.27	
Limerick County Council	211473	change of use of the existing building from its last known uses of bakery and storage building to use as a restaurant and coffee shop and also changes to the existing elevations and fitting a new awning and new signage and all associated site works	Commercial	No	0	The Demesne , Newcastle West , Co. Limerick	APPLICATION FINALISED	PERMISSION	CONDITIONAL	16/12/2021	26/01/2022			22.34	Y	21.96	14.22	

Planning Authority	Application Number	Development Description	Development Category	Large-scale Development	Number of Residential Units	Development Address	Application Status	Application Type	Decision	Decision Date	Grant Date	Appeal Reference Number	Appeal Decision	Distance to Turbine (km)	Within SPA + 5km Buffer	Distance to Proposed Lifetime Extension EIAR Site Boundary (km)	Distance to Proposed Lifetime Extension and Proposed Offsetting Lands Hydro Buffer (km)	Within Proposed Offsetting Lands
Limerick County Council	21167	construction of a single storey dwelling house with attic development, detached domestic garage, front boundary walls and entrance, mechanical aeration unit with polishing filter system with all associated site works	Residential dwelling	No	1	Ballypierce , Newcastle West , Co. Limerick	APPLICATION FINALISED	PERMISSION	CONDITIONAL	16/12/2021	26/01/2022			21.51	Y	21.21	13.83	
Limerick County Council	2360223	a change of design to the dwelling house from that previously granted under planning file 21/1488 and all associated site works	Residential dwelling	No	0	Carrowgar , Newcastle West , Co. Limerick	APPLICATION FINALISED	PERMISSION	CONDITIONAL	06/06/2023	12/07/2023			24.86		24.42	16.49	
Kerry County Council	211208	CONSTRUCT A 36 METER LATTICE MOBILE AND BROADBAND TOWER WITH HEADFRAME CARRYING TELECOMMUNICATIONS EQUIPMENT, TOGETHER WITH ASSOCIATED EQUIPMENT AND CABINETS ENCLOSED WITHIN A 2.4M PALISADE FENCE COMPOUND WITH ACCESS TRACK	Public Infrastructure	Yes	0	KNOCKEREAGH , ABBEYDORNEY , TRALEE	APPLICATION FINALISED	PERMISSION	CONDITIONAL	16/12/2021	27/01/2022			39.53	Y	39.43	19.83	
Limerick County Council	211231	construction of a dwelling house, garage, entrance, boundary walls an onsite waste water treatment and disposal system and all associated site works	Residential dwelling	No	1	Grange Upper , Newcastle West , Co. Limerick	APPLICATION FINALISED	PERMISSION	CONDITIONAL	17/12/2021	27/01/2022			24.19		23.76	15.85	
Limerick County Council	211499	construction of a single storey dwelling house, detached domestic garage, front boundary entrance walls, mechanical aeration unit and polishing filter system with all associated site works	Residential dwelling	No	1	Kilconlea Upper , Abbeyfeale , Co. Limerick	APPLICATION FINALISED	PERMISSION	CONDITIONAL	17/12/2021	27/01/2022			15.42	Y	15.33	3.23	
Limerick County Council	211510	the construction of a dwelling house, domestic garage, domestic wastewater treatment system, entrance and associated site works	Residential dwelling	No	1	Ballydonnell , Feohanagh , Co. Limerick	APPLICATION FINALISED	PERMISSION	CONDITIONAL	17/12/2021	27/01/2022			17.38		16.92	9.57	
Limerick County Council	211508	demolition of front wall of fire damaged cottages and the construction of 2 no. semi-detached houses with separate side gates for rear access with separate connections to all existing services	Residential dwelling	No	2	Churchtown , Newcastle West , Co. Limerick	APPLICATION FINALISED	PERMISSION	CONDITIONAL	17/12/2021	27/01/2022			22.73	Y	22.36	14.65	
Limerick County Council	211488	the construction of a two-storey dwelling house, garage, entrance, driveway, packaged wastewater treatment system with soil filter and all ancillary site works	Residential dwelling	No	1	Carrowgar , Newcastle West , Co. Limerick	APPLICATION FINALISED	PERMISSION	CONDITIONAL	17/12/2021	27/01/2022			24.86		24.42	16.49	
Kerry County Council	211002	CONSTRUCT A DWELLING HOUSE AND GARAGE, SERVED BY A MECHANICAL TREATMENT UNIT AND POLISHING FILTER AND ALL ANCILLARY SITE WORKS	Residential dwelling	No	1	KYLEBEG , TRALEE , CO KERRY	APPLICATION FINALISED	PERMISSION	CONDITIONAL	20/12/2021	31/01/2022			33.94	Y	33.83	12.37	
Cork County Council	215970	A two storey extension to side of dwelling including upstairs development incorporating two bedrooms over ground floor of existing dwelling and alterations to existing dwelling and all associated site works.	Residential dwelling	No	0	Liscahane, Lackabane Td., Drishane Road, Millstreet, Co. Cork	Application Closed	Permission	Conditional Permission	15/12/2021	03/02/2022			20.47		20.24	12.79	
Cork County Council	215314	To construct a new dwelling house.	Residential dwelling	No	1	Kilbolane, Milford, Charleville, Co. Cork	Application Closed	Permission	Conditional Permission	15/12/2021	03/02/2022			21.00		20.57	10.74	
Cork County Council	214422	Change of use of part of the existing lower ground floor of the existing primary healthcare centre building permitted under planning reference 12/6018 and ABP reference PL04.241858 from medical support services to use as offices (other than financial) class 2 and use as an art gallery, museum, public library, public reading room, public hall, exhibition hall, social community centre or non residential club (class 10) with all associated works.	Public Infrastructure	No	0	Duhallow Primary Healthcare Centre, West End, Newmarket, Co. Cork	Application Closed	Permission	Conditional Permission	21/12/2021	03/02/2022			9.27	Y	8.80	0.00	
Cork County Council	216972	To install an underground firefighting water storage tank, an emergency vehicle access gate, and all associated site works.	Public Infrastructure	No	0	Ballyhass National School, Knockardsharriv, Cecilstown, Mallow, Co. Cork	Application Closed	Permission	Conditional Permission	17/12/2021	03/02/2022			23.46		22.96	6.72	
Cork County Council	215698	To construct a dwellinghouse	Residential dwelling	No	1	Knocknacolan, Kanturk, Co. Cork,	Application Closed	Permission	Conditional Permission	15/12/2021	03/02/2022			17.39		16.90	1.22	
Cork County Council	216595	To construct a dwelling house and domestic garage served by septic tank and percolation area.	Residential dwelling	No	1	Park, Knocknagree, Mallow, Co. Cork	Application Closed	Permission	Conditional Permission	17/12/2021	03/02/2022			14.21		14.11	9.06	
Limerick County Council	22103	the installation of four additional glamping accommodation units on the previously approved glamping site(planning ref. 21/1522) and installation of increased capacity septic tank and percolation area and associated site works	Commercial	No	0	Meenoline South , Templeglantine , Co. Limerick	APPLICATION FINALISED	PERMISSION	CONDITIONAL	24/03/2022	27/04/2022			16.13	Y	15.93	9.49	
Limerick County Council	211522	the installation of two glamping units, re-use of existing outbuilding for toilet & shower facilities, bicycle storage and bin storage, installation of waste water treatment system, percolation area and associated site works	Commercial	No	0	Meenoline South , Templeglantine , Co. Limerick	APPLICATION FINALISED	PERMISSION	CONDITIONAL	21/12/2021	07/02/2022			16.13	Y	15.93	9.49	
Limerick County Council	21523	the construction of a two storey style dwelling, garage, entrance, driveway, waste water treatment system with eco-flo filter and all ancillary site works	Residential dwelling	No	1	Arranagh , Newcastle West , Co. Limerick	APPLICATION FINALISED	PERMISSION	CONDITIONAL	21/12/2021	07/02/2022			17.71	Y	17.32	9.56	
Limerick County Council	21912	a change of use to a car sales yard, a new commercial garage for repairs and servicing, extensions onto the existing buildings to facilitate valeting of cars and a car wash area, proposed relocation of the entrance to improve sightlines for access and egress and all associated site works	Commercial	No	0	Farran , Tournafulla , Co. Limerick	APPLICATION FINALISED	PERMISSION	CONDITIONAL	20/12/2021	07/02/2022			13.51	Y	13.26	6.38	
Kerry County Council	21924	CONSTRUCT A DWELLING HOUSE WITH DOMESTIC GARAGE, AND ANCILLARY SITE WORKS INCLUDING A NEW STIE ENTRANCE AND A PROPRIETARY MECHANICAL WASTEWATER TREATMENT SYSTEM WITH SAND POLISHING FILTER	Residential dwelling	No	1	BALLYNAGERAGH , LIXNAW , CO KERRY	APPLICATION FINALISED	PERMISSION	CONDITIONAL	06/01/2022	09/02/2022			35.66	Y	35.56	19.60	
Limerick County Council	211091	refurbishment of existing dwelling house and construction of an extension to the north side incorporating new bedroom/walk in wardrobe, replace existing front door with window at south side and fit new front door to west side, fit new windows and doors to existing dwelling generally, remove existing chimneys and fit new external insulation to existing dwelling and new extension. Retention permission for existing storage shed/garage and permission to remove western bay of shed and eastern lean-to and erect new extension to eastern side to match existing structure complete with 2 new roller shutter doors and complete with all ancillary site works associated with the development	Residential dwelling	No	0	Dromin Mac Turlough , Newcastle West , Co. Limerick	APPLICATION FINALISED	PERMISSION	CONDITIONAL	06/01/2022	14/02/2022			22.04	Y	21.73	14.34	
Limerick County Council	211551	construction of a bungalow dwelling house, wastewater treatment system, percolation area, entrance and all ancillary site works	Residential dwelling	No	1	Ballylin , Ardagh , Co. Limerick	APPLICATION FINALISED	PERMISSION	CONDITIONAL	11/01/2022	15/02/2022			26.86	Y	26.54	19.05	
Limerick County Council	211552	construction of a bungalow dwelling house, wastewater treatment system, percolation area, entrance and all ancillary site works	Residential dwelling	No	1	Ballylin , Ardagh , Co. Limerick	APPLICATION FINALISED	PERMISSION	CONDITIONAL	11/01/2022	15/02/2022			26.78	Y	26.46	18.97	
Limerick County Council	211562	erection of an extension to side and rear of existing cottage and erection of new entrance gates and new secondary treatment system and polishing filter with existing connections to all public services	Residential dwelling	No	0	Killoughteen , Newcastle West , Co. Limerick	APPLICATION FINALISED	PERMISSION	CONDITIONAL	11/01/2022	15/02/2022			21.26	Y	20.96	13.60	
Cork County Council	217016	To construct a new dwelling house and domestic garage served by mechanical aeration unit and soil polishing filter.	Residential dwelling	No	1	Rathduane, Rathmore Post Office, Co. Cork,	Application Closed	Permission	Conditional Permission	10/01/2022	15/02/2022			19.16		19.09	13.53	
Kerry County Council	211271	(A) CONSTRUCT A DWELLING HOUSE AND ALL ASSOCIATED SITE WORKS (B) INSTALL A WASTEWATER TREATMENT SYSTEM AND SOIL POLISHING FILTER AND ALL ASSOCIATED SITE WORKS	Residential dwelling	No	1	CAPPAGH , KILFLYNN , CO KERRY	APPLICATION FINALISED	PERMISSION	CONDITIONAL	13/01/2022	16/02/2022			32.49	Y	32.39	14.16	
Kerry County Council	211280	CONSTRUCT A BUILDING TO INCLUDE (1) A SLATTED CUBICLE HOUSE WITH ASSOCIATED UNDERGROUND SLURRY TANKS; (2) SLATTED CALVING HOUSE; (3) FARM MACHINERY STORAGE SECTION AND (4) ALL ASSOCIATED SITE WORK	Agriculture	No	0	FURHANE , LISTOWEL , CO KERRY	APPLICATION FINALISED	PERMISSION	CONDITIONAL	14/01/2022	17/02/2022			28.76	Y	28.67	16.34	
Limerick County Council	211583	construction of a new dwelling house, detached garage, site entrance, waste water treatment system, percolation area and all associated site works	Residential dwelling	No	1	Knockfinnisk Carrigkerry , Athea , Co. Limerick	APPLICATION FINALISED	PERMISSION	CONDITIONAL	14/01/2022	17/02/2022			26.10	Y	25.87	18.92	
Limerick County Council	211594	to infill voids in field with soil and stone namely inert building waste to create agricultural land. A certificate of Registration (COR) will be applied to Limerick City and County Council for this activity	Agriculture	No	0	Raheenagh , Ballagh Newcastle West , Co. Limerick	APPLICATION FINALISED	PERMISSION	CONDITIONAL	18/01/2022	22/02/2022			14.33	Y	13.88	6.01	
Limerick County Council	211448	demolition of existing dwelling house and construction of a two storey replacement dwelling house, entrance, driveway, garage, wastewater treatment unit, polishing filter and all ancillary site works	Residential dwelling	No	1	Glensharrold , Carrigkerry , Athea Co. Limerick	APPLICATION FINALISED	PERMISSION	CONDITIONAL	19/01/2022	22/02/2022			28.67	Y	28.38	21.08	
Limerick County Council	24243	a revision to site boundary from previously approved Planning Permission Ref. 21/1448 and all ancillary site works	Miscellaneous	No	0	Glensharrold , Carrigkerry , Athea	APPLICATION FINALISED	PERMISSION	CONDITIONAL	06/08/2024	09/09/2024			28.67	Y	28.38	21.08	
Limerick County Council	23191	the carry out the following amendments to previously granted permission (Reference No. 21/593): (i) construct a Stores Area at First floor level over part of the Ground Floor of the new permitted Extension. The proposed First floor Store will be within the permitted building envelope. (i) omit the new glazed Entrance Lobby on Bishop Street and retain the existing glazed Lobby and all associated signage and site works	Commercial	No	0	SuperValu Supermarket , Bishop Street , Newcastle West	APPLICATION FINALISED	PERMISSION	CONDITIONAL	26/05/2023	29/06/2023			22.33	Y	21.95	14.19	
Limerick County Council	211148	construction of a pedestrian walkway connecting Killeedy GAA grounds to Killeedy EcoPark with all associated site works	Public Infrastructure	No	0	Raheenagh/ Kileedy North , Ballagh , Limerick	APPLICATION FINALISED	PERMISSION	CONDITIONAL	20/01/2022	23/02/2022			14.82	Y	14.37	6.45	
Limerick County Council	21593	the construction of a new single storey extension at the rear of the existing Supermarket building for retail use and storage use at ground floor level, part of which will have a goods intake area with lift at 1.17m above finished floor level, relocation of the existing plant equipment at the rear of the existing Supermarket building to the roof of the new extension, change of use of the existing Supermarket goods intake area, cold rooms, offices, stores area, plant room and baler room at ground level to Supermarket retail area, construction of new enclosed goods intake yard to the new extension in part of the existing Northern car park, carry out alterations to the Eastern elevation of the existing Supermarket building and all associated signage and site works	Commercial	No	0	SuperValu Supermarket , Bishop Street , Newcastle West Co. Limerick	APPLICATION FINALISED	PERMISSION	CONDITIONAL	20/01/2022	23/02/2022			22.33	Y	21.95	14.19	
Kerry County Council	20659	ERECT AND OPERATION OF AN ASPHALT PLANT (STACK HEIGHT 20 METRES), ASSOCIATED AGGREGATE STORAGE BAYS AND STORAGE SHED (980 SQ. METRES), A PORTALOO AND A WHEELWASH WITHIN AN OVERALL APPLICATION AREA OF C. 1.8. HA AT THE EXISTING QUARRY LANDHOLDING	Industrial	Yes	0	BALLYEGAN QUARRY , BALLYEGAN , CASTLEISLAND	APPLICATION FINALISED	PERMISSION	CONDITIONAL	22/04/2021	24/02/2022	310263-21	CONDITIONAL	26.04	Y	25.93	3.97	

Planning Authority	Application Number	Development Description	Development Category	Large-scale Development	Number of Residential Units	Development Address	Application Status	Application Type	Decision	Decision Date	Grant Date	Appeal Reference Number	Appeal Decision	Distance to Turbine (km)	Within SPA + 5km Buffer	Distance to Proposed Lifetime Extension EIAR Site Boundary (km)	Distance to Proposed Lifetime Extension and Proposed Offsetting Lands Hydro Buffer (km)	Within Proposed Offsetting Lands
Limerick County Council	21675	domestic garage as built from that granted under planning ref. 19/154, the use of the garage as a temporary living accommodation for up to 5 years to allow for the refurbishment and extension of existing dwelling house. Permission to revert garage building from temporary living accommodation back to a domestic garage, for the ground floor extension and first floor extension to existing dwelling house, to construct a retaining wall along existing driveway and garage, to upgrade existing waste water treatment and disposal system, and all associated works	Residential dwelling	No	0	Lisgordan , Ardagh , Co. Limerick	APPLICATION FINALISED	RETENTION	CONDITIONAL	21/01/2022	24/02/2022			29.78	Y	29.44	21.83	
Limerick County Council	21708	works to balcony consisting of removal of existing railing, construction of balcony wall and pillars and planning permission to complete works to balcony to include a flat roof canopy and all associated site works	Residential dwelling	No	0	10 Chestnut Gardens , Bothar Bui , Newcastle West Co. Limerick	APPLICATION FINALISED	RETENTION	CONDITIONAL	23/09/2021		ABP-311710-21	CONDITIONAL	21.92	Y	21.53	13.76	
Limerick County Council	23268	1 nr. 2-storey, 4-bed detached dwelling house, new entrance and driveway, service connections to existing public services and all other associated site works	Residential dwelling	No	1	Gortboy , Newcastle West , Co. Limerick	APPLICATION FINALISED	OUTLINE PERMISSION	CONDITIONAL	26/01/2024	29/02/2024			22.84		22.44	14.62	
Kerry County Council	211189	(A) DEMOLISH EXISTING DWELLING HOUSE AND SHED STRUCTURE (B) CONSTRUCT A NEW TWO STOREY REPLACEMENT DWELLING AND DOMESTIC GARAGE (C) CONNECTION TO THE PUBLIC SEWER AND ALL PUBLIC UTILITIES (D) UTILISE EXISTING SITE ENTRANCE AND NEW BOUNDARY TREATMENT TOGETHER WITH ALL ASSOCIATED SITE WORKS	Residential dwelling	No	1	BAWNLUSKAHA , CASTLEISLAND , CO KERRY	APPLICATION FINALISED	PERMISSION	CONDITIONAL	26/01/2022	01/03/2022			21.85	Y	21.74	0.39	
Kerry County Council	21940	CHANGE OF USE FROM RESIDENTIAL TO OFFICE/R&D USE, CARRY OUT MINOR ELEVATIONAL ALTERATIONS AND ASSOCIATED ANCILLARY SITE WORKS AT THE SYCAMORE COURT RESIDENTIAL UNITS	Commercial	No	0	CLASH INDUSTRIAL ESTATE , CLASH EAST , TRALEE	APPLICATION FINALISED	PERMISSION	CONDITIONAL	26/01/2022	01/03/2022			36.92	Y	36.81	15.21	
Limerick County Council	211633	alterations & extensions to dwellinghouse, construction of domestic garage and erection of front boundary wall	Residential dwelling	No	0	No. 22 Daar River View , Newcastle West , Co. Limerick	APPLICATION FINALISED	RETENTION	CONDITIONAL	25/01/2022	01/03/2022			22.96	Y	22.57	14.76	
Kerry County Council	211156	ERECT A BUNGALOW WITH ATTIC DEVELOPMENT WITH WASTEWATER TREATMENT UNIT AND POLISHING FILTER AND ALL ASSOCIATED SITE WORKS	Residential dwelling	No	1	KEALID , MOYVANE , CO KERRY	APPLICATION FINALISED	PERMISSION	CONDITIONAL	27/01/2022	02/03/2022			29.35	Y	29.22	18.12	
Kerry County Council	211342	CONSTRUCT AN EASY FEED CATTLE SHED FOR OVER WINTERING CATTLE COMPLETE WITH EASY FEED BARRIERS, UNDERGROUND SLURRY STORAGE TANK AND CUBICLE BEDS, INCLUDING ALL ASSOCIATED ANCILLARY CONCRETE AND SITE WORKS. ALL WORK TO BE CARRIED OUT ON HIS FARM	Agriculture	No	0	BALLYMACPIERCE , GORTATLEA , TRALEE	APPLICATION FINALISED	PERMISSION	CONDITIONAL	27/01/2022	02/03/2022			26.96	Y	26.84	4.27	
Limerick County Council	211631	the construction of a single storey dwelling house, detached domestic garage, front boundary entrance walls, mechanical aeration unit and polishing filter system with all associated site works	Residential dwelling	No	1	Mahoonagh More , Castlemahon , Co. Limerick	APPLICATION FINALISED	PERMISSION	CONDITIONAL	27/01/2022	02/03/2022			21.13		20.68	12.77	
Kerry County Council	211157	CONSTRUCT A SINGLE STOREY DWELLING HOUSE, DETACHED DOMESTIC GARAGE, NEW SITE ENTRANCE AND BOUNDARY ENTRANCE WALLS, INSTALLATION OF AN ON-SITE MECHANICAL AERATION UNIT WITH POLISHING FILTER SYSTEM WITH ALL ASSOCIATED SITE WORKS	Residential dwelling	No	1	KNOPPOGE , BROSNA , CO KERRY	APPLICATION FINALISED	PERMISSION	CONDITIONAL	28/01/2022	03/03/2022			11.24	Y	11.14	0.00	
Kerry County Council	211356	(A) CONSTRUCT AN AGRICULTURAL BUILDING TO INCLUDE MILKING FACILITIES, CUBICLES, STRAW BEDDED AREA, WAITING YARD, DAIRY AND ANCILLARY ROOMS, FLOW CHANNELS AND UNDERGROUND SLATTED SLURRY STORAGE TANKS (B) ERECTION OF A MEAL BIN AND WATER STORAGE TANK AND ALL ASSOCIATED SITE WORKS	Agriculture	No	0	KNOCKOGNOE , BROSNA , TRALEE	APPLICATION FINALISED	PERMISSION	CONDITIONAL	28/01/2022	03/03/2022			11.65	Y	11.56	0.00	
Kerry County Council	211351	CONSTRUCT (A) A NEW DWELLING SERVICED BY A MECHANICAL WASTE WATER TREATMENT UNIT AND RAISED SAND POLISHING FILTER (B) A VEHICULAR SITE ENTRANCE (C) A DOMESTIC GARAGE AND (D) ALL ASSOCIATED SITE WORKS	Residential dwelling	No	1	LISSATANVALLY , TRALEE , CO KERRY	APPLICATION FINALISED	PERMISSION	CONDITIONAL	28/01/2022	03/03/2022			36.14	Y	36.04	15.49	
Limerick County Council	211635	demolition of existing dwelling and sheds and construct a replacement dwelling, garage, effluent treatment system, entrance and all associated site works	Residential dwelling	No	1	Crean , Newcastle West , Co. Limerick	APPLICATION FINALISED	PERMISSION	CONDITIONAL	28/01/2022	03/03/2022			18.35	Y	18.05	10.75	
Limerick County Council	21751	demolition of existing dwelling house and construction of a two-storey style replacement dwelling, garage, entrance, driveway, waste water treatment system with soil filter and all ancillary site works	Residential dwelling	No	1	Shanid Upper , Shanagolden , Co. Limerick	APPLICATION FINALISED	PERMISSION	CONDITIONAL	28/01/2022	03/03/2022			32.21	Y	31.93	24.59	
Cork County Council	215131	To construct a new dwelling house and domestic garage served by septic tank and percolation area.	Residential dwelling	No	1	Urraghilmore East, Boherbue, Mallow, Co. Cork	Application Closed	Permission	Conditional Permission	18/01/2022	07/03/2022			10.03		9.91	4.56	
Cork County Council	215128	(01) Make renovations and alterations, that include internal modifications to the existing floor layout and minor elevation changes throughout the existing dwelling house. (02) Demolish part of the existing dwelling house rear wall to allow for a single storey rear extension including two side extensions to existing gables and an additional new front entrance porch, including all associated ancillary site works.	Residential dwelling	No	0	Fermoyle, Banteer, Co. Cork,	Application Closed	Permission	Conditional Permission	31/01/2022	07/03/2022			22.68		22.28	7.99	
Limerick County Council	211643	existing storage shed, existing external seating/courtyard area serving existing public house, boundary and pedestrian gate along with all associated works	Commercial	No	0	The Village Bar , Castlemahon , Co. Limerick	APPLICATION FINALISED	RETENTION	CONDITIONAL	01/02/2022	08/03/2022			21.12		20.68	12.74	
Limerick County Council	211648	erection of a domestic bungalow dwelling, domestic garage, tertiary treatment system and infiltration/treatment area and connections at all existing services	Residential dwelling	No	1	Ballykenny , Strand , Co. Limerick	APPLICATION FINALISED	PERMISSION	CONDITIONAL	01/02/2022	08/03/2022			15.38	Y	15.02	7.43	
Limerick County Council	211683	replacement of an existing 15 metre high monopole telecommunications support structure with a 21 metre high monopole telecommunications support structure together with antennas, dishes and associated telecommunications equipment enclosed by security fencing	Public Infrastructure	Yes	0	Eir Exchange , Assumpta Park Gortboy , Newcastle West Co. Limerick.	APPLICATION FINALISED	PERMISSION	CONDITIONAL	02/02/2022	08/03/2022			22.55	Y	22.16	14.38	
Limerick County Council	21978	alterations, renovations and part extension to the first floor and change the flat roof to an 'A' roof. These works are to a protected structure	Miscellaneous	No	0	Ed Lynch's Bar , The Square , Newcastle West Co. Limerick	APPLICATION FINALISED	PERMISSION	CONDITIONAL	02/02/2022	08/03/2022			22.16	Y	21.78	14.02	
Limerick County Council	211642	(A) the demolition of existing derelict house (B) the construction a single storey dwelling house, detached domestic garage, upgrade existing entrance and entrance walls, install a mechanical aeration unit and polishing filter system with all associated site works	Residential dwelling	No	1	Coole West , Athea , Co. Limerick	APPLICATION FINALISED	PERMISSION	CONDITIONAL	01/02/2022	08/03/2022			21.52	Y	21.39	12.31	
Cork County Council	217215	To construct a dormer extension to the rear of the existing dwelling to include conversions of part of the existing attic space to habitable use	Residential dwelling	No	0	Garraveasoge, Kanturk, Co. Cork,	Application Closed	Permission	Conditional Permission	31/01/2022	08/03/2022			16.67		16.23	1.88	
Cork County Council	216379	(1) The construction of a new two storey dwelling (change of plan from that previously granted under planning ref: 18-05256), (2) the construction of a detached domestic garage and (3) all associated site works.	Residential dwelling	No	1	West Point, Main Street, Banteer, Co. Cork	Application Closed	Permission	Conditional Permission	28/01/2022	08/03/2022			20.54		20.12	5.30	
Limerick County Council	211694	the existing domestic shed as presently constructed with all associated works	Residential dwelling	No	1	Templeathea West , Athea , Co. Limerick	APPLICATION FINALISED	RETENTION	CONDITIONAL	03/02/2022	09/03/2022			25.05	Y	24.90	15.86	
Limerick County Council	211410	construction of a new dwelling house, detached garage, site entrance, waste water treatment system, percolation area and all associated site works	Residential dwelling	No	1	Garryduff , Newcastle West , Co. Limerick	APPLICATION FINALISED	PERMISSION	CONDITIONAL	03/02/2022	09/03/2022			19.79	Y	19.51	12.27	
Kerry County Council	211075	CONSTRUCT A NEW 2 LANE NCT TEST CENTRE, CIRCA 420M2 GROUND FLOOR AREA WITH FIRST FLOOR/MEZZANINE AREA CIRCA 123M, WTH INTERNAL OFFICES, RECEPTION, CANTEEN, TOILETS, STORE AREAS, CAR PARKING AREAS, ROADS, BOUNDARY FENCING, BICYCLE SHELTER, EXTENSION OF EXSISTING ACCESS ROAD/FOOTPATH, CONNECTION TO EXISTING SERVICES AND ALL ASSOCIATED SITE WORK	Miscellaneous	Yes	0	MOANMORE , TRALEE ROAD , CASTLEISLAND	APPLICATION FINALISED	PERMISSION	CONDITIONAL	04/02/2022	10/03/2022			22.64	Y	22.52	0.62	
Cork County Council	216621	Construct a one and a half storey dwelling serviced by a mechanical aeration unit, wastewater treatment unit and sand polishing filter with associated site works and to widen the existing vehicular entrance	Residential dwelling	No	1	Killinane, Kanturk, Co Cork,	Application Closed	Permission	Conditional Permission	17/01/2022	10/03/2022			14.51		14.12	3.34	
Kerry County Council	21889	CONSTRUCT A TWO STOREY DWELLING HOUSE, DOMESTIC GARAGE, TREATMENT UNIT AND POLISHING FILTER UNIT AND ALL SITE DEVELOPMENT WORKS	Residential dwelling	No	1	SHINNAGH , RATHMORE , CO KERRY	APPLICATION FINALISED	PERMISSION	CONDITIONAL	07/02/2022	11/03/2022			18.89		18.80	13.73	
Kerry County Council	21244	CONSTRUCT AN EASY FEED CATTLE SHED FOR OVER WINTERING COWS COMPLETE WITH EASY FEED BARRIERS, UNDERGROUND SLURRY STORAGE TANK AND CATTLE CRUSH INCLUDING ALL ASSOCIATED ANCILLARY CONCRETE AND SITE WORKS	Agriculture	No	0	KNOCKNAGASHEL WEST , TRALEE , CO KERRY	APPLICATION FINALISED	PERMISSION	CONDITIONAL	04/05/2021		310315-21	CONDITIONAL	19.09	Y	18.99	6.33	
Limerick County Council	211699	demolition of existing entrance porch and construction of a single storey extension to their existing dwelling house with connection to all existing services with all associated site works	Residential dwelling	No	0	7 Allaghaun View , Tournafulla , Co. Limerick	APPLICATION FINALISED	PERMISSION	CONDITIONAL	08/02/2022	15/03/2022			12.10	Y	11.87	5.51	
Limerick County Council	211715	construction of a hard stand and base for poultry unit granted permission under planning ref. 20/758 using concrete, stone, blocks and tiles from the construction industry. A Certificate of Registration(COR) will be applied to Limerick City and County Council for this activity	Agriculture	No	0	Raheenagh , Ballagh , Newcastle West Co. Limerick	APPLICATION FINALISED	PERMISSION	CONDITIONAL	09/02/2022	15/03/2022			14.46	Y	14.00	6.14	
Limerick County Council	211717	construction of a storey and a half style extension to existing dwelling, elevational revisions to existing dwelling, revisions to vehicular entrance, construction of new driveway, domestic garage, wastewater treatment unit, polishing filter and all ancillary site works	Residential dwelling	No	0	Glenastar , Ardagh , Co. Limerick	APPLICATION FINALISED	PERMISSION	CONDITIONAL	09/02/2022	15/03/2022			26.52	Y	26.26	19.05	
Limerick County Council	211175	construction of a single storey dwelling house, domestic shed, site entrance and wastewater treatment system consisting of a mechanical aeration unit, intermittent filter and soil polishing filter and all associated site works	Residential dwelling	No	1	Kinard , Glin , Limerick	APPLICATION FINALISED	PERMISSION	CONDITIONAL	09/02/2022	15/03/2022			34.91	Y	34.76	25.50	
Limerick County Council	211713	extension to rear of bungalow, attached domestic garage to eastern side of bungalow, solar panels to front elevation of bungalow, art studio shed, wood log storage shed/greenhouse, general storage/garden equipment shed(formerly dairy unit), domestic garage/workshop and all ancillary works	Residential dwelling	No	0	Caherhayes , Abbeyfeale , Co. Limerick	APPLICATION FINALISED	RETENTION	CONDITIONAL	09/02/2022	15/03/2022			11.97	Y	11.85	1.05	
Limerick County Council	211731	the construction of a sheltered canopy(c. 50sqm) in the existing car park for the purpose of providing 2no. dedicated 'Click and Collect' spaces for the existing Tesco store, ancillary signage and a pedestrian crossing and all associated site development works at a c0.013ha site in the car park	Commercial	No	0	Tesco , Gortboy , Newcastle West Co. Limerick	APPLICATION FINALISED	PERMISSION	CONDITIONAL	09/02/2022	15/03/2022			22.28		21.88	14.05	

Planning Authority	Application Number	Development Description	Development Category	Large-scale Development	Number of Residential Units	Development Address	Application Status	Application Type	Decision	Decision Date	Grant Date	Appeal Reference Number	Appeal Decision	Distance to Turbine (km)	Within SPA + 5km Buffer	Distance to Proposed Lifetime Extension EIAR Site Boundary (km)	Distance to Proposed Lifetime Extension and Proposed Offsetting Lands Hydro Buffer (km)	Within Proposed Offsetting Lands
Limerick County Council	211738	construction of a new dwelling house, detached garage, site entrance, waste water treatment system, percolation area and all associated site works	Residential dwelling	No	1	Camas , Newcastle West , Co. Limerick	APPLICATION FINALISED	PERMISSION	CONDITIONAL	09/02/2022	15/03/2022			17.10	Y	16.67	8.75	
Limerick County Council	211726	construction of a dwelling house, detached domestic garage, entrance and boundary walls, mechanical aeration unit with polishing filter system with all associated site works	Residential dwelling	No	1	Dromtrasna North , Abbeyfeale , Co. Limerick	APPLICATION FINALISED	PERMISSION	CONDITIONAL	09/02/2022	15/03/2022			14.54	Y	14.41	4.83	
Kerry County Council	211423	REPLACE A 25M MONOPOLE TELECOMMUNICATIONS STRUCTURE WITH A 30M LATTICE TELECOMMUNICATIONS STRUCTURE TOGETHER WITH ANTENNAS, DISHES AND ASSOCIATED TELECOMMUNICATIONS EQUIPMENT, ENCLOSED BY SECURITY FENCING	Public Infrastructure	No	0	EIR EXCHANGE , AVVEYFEALE ROAD , BROSNA WEST	APPLICATION FINALISED	PERMISSION	CONDITIONAL	10/02/2022	16/03/2022			11.04	Y	10.94	0.00	
Limerick County Council	211702	an extension of the existing battery energy storage system (BESS) at Kilathmoy Wind Farm substation. The proposed development will consist of the following components; Lithium-ion battery containers including ancillary HVAC equipment; Power Conversion System (PCS)/Inverter units; Transformer units; Connection to the existing on site Grid Transformer, Prefabricated equipment container (switchgear and controls), back up generator, auxiliary transformer, underground cabling and associated infrastructure including compound lighting, security fencing and CCTV system, all as detailed on the planning application drawings. A Natura Impact Statement(NIS) has been completed and submitted with this application	Energy Industry	Yes	0	Kilathmoy Wind Farm Athea Upper , Athea , Co. Limerick.	APPLICATION FINALISED	PERMISSION	CONDITIONAL	10/02/2022	16/03/2022			23.01	Y	22.88	12.68	
Limerick County Council	21388	construction of 2no. agricultural sheds for the purpose of storing machinery and bedding associated with existing poultry enterprise and carry out all associated ancillary site works	Agriculture	No	0	Moanlena , Newcastle West , Co. Limerick	APPLICATION FINALISED	PERMISSION	CONDITIONAL	10/02/2022	16/03/2022			17.82	Y	17.39	9.48	
Kerry County Council	21494	CONSTRUCT A DWELLING HOUSE SERVED BY AN EFFLUENT TREATMENT TANK AND SANDCEL POLISHING FILTER	Residential dwelling	No	1	KNOCKYSHEEHAN , KILLARNEY , CO. KERRY	APPLICATION FINALISED	PERMISSION	CONDITIONAL	11/02/2022	21/03/2022			24.23		24.11	11.86	
Kerry County Council	211434	CONSTRUCT (A) A NEW DWELLING, SERVICED BY A MECHANICAL WASTE WATER TREATMENT UNIT AND RAISED SAND POLISHING FILTER, (B) A VEHICULAR SITE ENTRANCE, (C) ALL ASSOCIATED SITE WORKS	Residential dwelling	No	1	GORTNALEAHA , KIELDUFF , TRALEE	APPLICATION FINALISED	PERMISSION	CONDITIONAL	15/02/2022	23/03/2022			31.63	Y	31.52	10.70	
Kerry County Council	211438	DEMOLISH EXISTING ROUND ROOF CATTLE SHED AND TO ERECT AN EASY FEED EXTENSION TO EXISTING SLATTED UNIT AT SAME LOCATION ON HIS FARMYARD	Agriculture	No	0	GOTDROMASSILLAHY , MOYVANE , CO KERRY	APPLICATION FINALISED	PERMISSION	CONDITIONAL	15/02/2022	23/03/2022			29.90	Y	29.77	19.15	
Kerry County Council	211474	PART CHANGE USE OF COMMUNITY CULTURAL CENTRE AS FOLLOWS (A) EXISTING MEETING ROOM 1 & 2 TO BE USED AS COMMUNITY MEDICAL ASSESSMENT AND TREATMENT ROOMS (B) SUBDIVISION AND REDUCTION OF EXISTING COMMUNITY CULTURE DISPLAY AREA TO CREAET AN OFFICE TO BE USED BY THE HSE COMMUNITY NURSING UNIT FOR ADMINISTRATIVE WORK IN CONJUNCTION WITH THE AFOREMENTIONED COMMUNITY MEDICAL ASSESSMENT AND TREATMENT ROOMS	Public Infrastructure	No	0	GNEEVEGUILLA , RATHMORE , CO KERRY	APPLICATION FINALISED	PERMISSION	CONDITIONAL	18/02/2022	24/03/2022			17.27		17.16	11.13	
Kerry County Council	211461	(A) DEMOLISH SINGLE STOREY SHEDS, (B) CONSTRUCTION OF PART TWO STOREY, PART SINGLE STOREY DWELLING (ATTACHED TO EXISTING SHED STRUCTORE TO WEST), (C) NEW PEDESTRIAN GATE TO FRONT AND NEW BOUNDARY WALL TO REAR, (D) CONNECTION TO PUBLIC FOUL SEWER AND (E) ALL ANCILLARY SITE WORKS AT SITE	Residential dwelling	No	1	GLEN ROAD , CLOONBRANE , MOYVANE	APPLICATION FINALISED	PERMISSION	CONDITIONAL	16/02/2022	24/03/2022			31.47	Y	31.34	20.59	
Cork County Council	217305	A domestic garage to side of dwelling	Residential dwelling	No	0	Liscahane, Lackabane TD, Drishane Road Millstreet, Co Cork	Application Closed	Permission	Conditional Permission	09/02/2022	24/03/2022			20.47		20.24	12.79	
Cork County Council	217317	To 1) use the existing prefabricated building as a classroom/pre-school classroom as per planning no. 21/06223 & 2) for the provision of childcare facilities for children attending the pre-school & the school to include a breakfast club, sessional early childhood care & education (ECCE) & afterschool care.	Public Infrastructure	No	0	Dysert, Dromtarriff, Mallow, Co Cork	Application Closed	Permission	Conditional Permission	14/02/2022	24/03/2022			17.32		16.92	4.78	
Cork County Council	217037	The installation of a new wastewater treatment system and percolation area, retention permission is also being sought for the existing porch to the front elevation of the existing dwelling house, along with all associated site works.	Residential dwelling	No	0	Avondale, Banteer, Co. Cork,	Application Closed	Permission, Permission for Retention	Conditional Permission	18/02/2022	24/03/2022			19.89		19.47	4.65	
Limerick County Council	211788	construction of a single storey dwelling house with attached garage, wastewater treatment unit, polishing filter, entrance, driveway and all ancillary site works	Residential dwelling	No	1	Glensharrold , Carrigkerry , Athea Co. Limerick	APPLICATION FINALISED	PERMISSION	CONDITIONAL	17/02/2022	25/03/2022			29.75	Y	29.50	22.33	
Cork County Council	216468	To construct a dwelling house, detached garage and all associated site works.	Residential dwelling	No	1	Rockspring, Liscarroll, Co. Cork,	Application Closed	Permission	Conditional Permission	11/02/2022	25/03/2022			21.84		21.36	9.07	
Cork County Council	216078	To construct a livestock underpass under the public road, effluent holding tank and all associated ancillary siteworks.	Agriculture	No	0	Poulavare, Tullylease, Charleville, Co. Cork	Application Closed	Permission	Conditional Permission	07/02/2022	25/03/2022			14.94	Y	14.51	5.25	
Cork County Council	216453	Permission for retention of temporary mobile home accommodation and permission for the demolition of dwelling, construction of dwelling, domestic garage, domestic wastewater treatment system, entrance and associated site works.	Residential dwelling	No	0	Milleenboy, Rockchapel, Co. Cork,	Application Closed	Permission, Permission for Retention	Conditional Permission	18/02/2022	25/03/2022			5.89	Y	5.68	0.00	
Cork County Council	216915	To construct a new dwelling house.	Residential dwelling	No	1	Ferryfort, Dromcollogher, Charleville, Co. Cork	Application Closed	Permission	Conditional Permission	08/02/2022	25/03/2022			19.99		19.60	7.63	
Limerick County Council	211798	the installation of a new packaged wastewater treatment system with eco-flo filter and all ancillary site works	Miscellaneous	No	0	Ballykenny , Strand , Co. Limerick	APPLICATION FINALISED	PERMISSION	CONDITIONAL	18/02/2022	28/03/2022			15.37	Y	15.00	7.37	
Limerick County Council	211795	construction of extensions and carry out elevational alterations to existing two storey dwelling, widen existing entrance and all ancillary site works	Residential dwelling	No	0	Churchtown Road , Newcastle West , Co. Limerick	APPLICATION FINALISED	PERMISSION	CONDITIONAL	18/02/2022	28/03/2022			22.51	Y	22.13	14.40	
Cork County Council	215953	To construct dwelling house, domestic garage, entrance and effluent treatment unit and polishing filter and all associated services and site works.	Residential dwelling	No	1	Doonasleen East, Kiskeam, Mallow, Co. Cork	Application Closed	Permission	Conditional Permission	15/02/2022	28/03/2022			10.61		10.54	5.30	
Cork County Council	215309	To construct a dwelling (change of plan from that granted under reference 10/4472 and extended under 15/6144) and for construction of a detached domestic garage, installation of a treatment unit and polishing filter as per reference 10/4472, extended under 15/6144 and to carry out all associated site works. This application is accompanied by a Natura Impact Statement (NIS).	Residential dwelling	No	1	Curraghrour West, Banteer, Co. Cork,	Application Closed	Permission	Conditional Permission	08/02/2022	28/03/2022			22.65		22.21	5.76	
Cork County Council	216037	To construct a dwellinghouse.	Residential dwelling	No	1	Shronebeha, Banteer, Co. Cork,	Application Closed	Permission	Conditional Permission	10/02/2022	28/03/2022			21.50		21.10	7.55	
Cork County Council	215244	To construct a new dwelling house.	Residential dwelling	No	1	Castlecor Demesne, Mallow, Co. Cork,	Application Closed	Permission	Conditional Permission	17/02/2022	28/03/2022			21.12		20.60	6.14	
Cork County Council	216711	(1) The construction of a dwelling house, (2) Private on-site waste water treatment system and (3) all associated site works.	Residential dwelling	No	1	Rossacon, Newmarket, Co. Cork,	Application Closed	Permission	Conditional Permission	22/02/2022	28/03/2022			13.83		13.35	0.00	
Cork County Council	216251	To construct a dwellinghouse	Residential dwelling	No	1	Coolageela East, Kanturk, Co. Cork,	Application Closed	Permission	Conditional Permission	21/02/2022	28/03/2022			16.62		16.10	2.61	
Kerry County Council	211512	(01) CONSTRUCT AN EASY FEED SHED FOR OVER WINTERING CATTLE COMPLETE WITH EASY FEED BARRIERS, UNDERGROUND SLURRY STORAGE TANK AND DRY BED LOOSE HOUSING, (02) CONSTRUCT NEW SPLAYED ENTRANCE WALLS WITH ASSOCIATED ACCESS GATES WITH A HARD STANDING ACCESS ROUTE FROM THE PUBLIC ROAD TO THE PROPOSED NEW DEVELOPMENT LOCATION INCLUDING ALL ASSOCIATED ANCILLARY CONCRETE AND SITE WORKS	Agriculture	No	0	GORTANAHANEBOY WEST , RATHMORE , CO KERRY	APPLICATION FINALISED	PERMISSION	CONDITIONAL	23/02/2022	29/03/2022			22.56		22.45	15.54	
Cork County Council	217443	(1)Construction of new inlet works, new storm overflow and flow splitting chamber, new aeration tanks, new settlement tanks, and cloth filter structure, new storm tank, new sludge drying reed beds, new outfall pipeline together with associated tanks, chambers, pipelines, provisions of new admin and welfare modular kiosk, upgrade to boundary treatment to include 2.4m high weld mesh fence, new internal access road, public lighting and all associated site development works (2) Construction of new admin/welfare modular building. (3) decommissioning of the existing wastewater treatment plant, equipment and associated structures as part of the upgrade works. (4) Construction of 150kW photovoltaic (PV) solar panels on ground mounted frames on the south-east area of the site. The grid connected to PV panels will be arranged in 5 no. rows with an overall panel area of 745sqm approximately. Provision of a kiosk/modular unit for associated electrical equipment. (5) All associated site development works above and below ground.	Energy Industry	Yes	0	Laharan West, Boherbue, Co.Cork,	Application Closed	Permission	Conditional Permission	23/02/2022	29/03/2022			9.69	Y	9.41	2.22	
Cork County Council	217470	(A) To demolish existing old dwelling house and (B) planning permission to construct a new dwelling house and domestic garage served by mechanical aeration unit and soil polishing filter.	Residential dwelling	No	1	Cronrea, Ballydesmond, Mallow, Co.Cork	Application Closed	Permission	Conditional Permission	23/02/2022	29/03/2022			4.48	Y	4.42	1.26	
Kerry County Council	211191	A) DEMOLISH EXISTING DWELLING HOUSE AND SHED STRUCTURE, B) CONSTRUCT A SINGLE STOREY DWELLING AND DETACHED DOMESTIC GARAGE, C) NEW SITE ENTRANCE AND BOUNDARY ENTRANCE WALLS, D) INSTALLATION OF AN ON-SITE MECHANICAL AERATIN UNIT WITH POLISHGING FILTER SYSTEM WITH ALL ASSOCIATED SITE WORKS	Residential dwelling	No	1	MEENLEITRIM NORTH , KNOCKNAGOSHEL , CO KERRY	APPLICATION FINALISED	PERMISSION	CONDITIONAL	24/02/2022	30/03/2022			16.62	Y	16.52	3.25	
Kerry County Council	211513	(A) CONSTRUCT A DETACHED SINGLE STOREY STORAGE UNIT (B) TO INSTALL 3 NO. WINDOWS TO EXISTING CONFERENCE ROOM ON EAST ELEVATION OF EXISTING SCHOOL BUILDING AND ALL ASSOCIATED SITE WORKS (C) TO CONSTRUCT REAR GROUND FLOOR EXTENSION TO EXISTING CAFÉ OF EXISTING SCHOOL BUILDING AND ALL ASSOCIATED SITE WORKS	Public Infrastructure	No	0	DROMTHACKER , TRALEE , CO KERRY	APPLICATION FINALISED	PERMISSION	CONDITIONAL	24/02/2022	30/03/2022			36.49	Y	36.38	15.31	
Limerick County Council	211173	demolition of detached domestic sheds, breaking out new window ope side(west) elevation, construction of single storey extension to side (west) and rear, construction of detached domestic garage to side(west) and all ancillary site works	Residential dwelling	No	0	Gortnagross , Athea , Limerick	APPLICATION FINALISED	PERMISSION	CONDITIONAL	22/02/2022	30/03/2022			24.76	Y	24.64	14.91	

Planning Authority	Application Number	Development Description	Development Category	Large-scale Development	Number of Residential Units	Development Address	Application Status	Application Type	Decision	Decision Date	Grant Date	Appeal Reference Number	Appeal Decision	Distance to Turbine (km)	Within SPA + 5km Buffer	Distance to Proposed Lifetime Extension EIAR Site Boundary (km)	Distance to Proposed Lifetime Extension and Proposed Offsetting Lands Hydro Buffer (km)	Within Proposed Offsetting Lands
Limerick County Council	211812	the construction of a dwelling house, detached domestic garage, new entrance and entrance walls, installation of a mechanical aeration unit with polishing filter system with all associated site works	Residential dwelling	No	1	Dromtrasna Harnett , Abbeyfeale , Co. Limerick	APPLICATION FINALISED	PERMISSION	CONDITIONAL	22/02/2022	30/03/2022			15.42	Y	15.29	6.72	
Limerick County Council	23340	the change of design of dwelling house and change of site layout from that previously granted under planning reference 21/1825 and carry out all associated ancillary site works	Residential dwelling	No	1	Boola , Broadford , Co. Limerick	APPLICATION FINALISED	PERMISSION	CONDITIONAL	17/08/2023	18/09/2023			13.96	Y	13.50	6.08	
Kerry County Council	211326	(A) THE CONSTRUCTION OF A STOREY AND A HALF DETACHED DWELLING AND SINGLE STOREY DETACHED DOMESTIC GARAGE, (B) NEW VEHICULAR ENTRANCE (C) NEW ON-SITE WASTE WATER TREATMENT SYSTEM AND (D) ALL ANCILLARY SITE WORKS	Residential dwelling	No	1	DERRA , BROSNA , CO KERRY	APPLICATION FINALISED	PERMISSION	CONDITIONAL	03/03/2022	06/04/2022			11.39	Y	11.29	0.00	
Limerick County Council	2211	existing side extension to his existing dwelling house with all associated site works	Residential dwelling	No	0	No. 4 Shanid Gardens , Shanagolden , Co. Limerick	APPLICATION FINALISED	RETENTION	CONDITIONAL	01/03/2022	06/04/2022			35.51	Y	35.22	27.84	
Cork County Council	217096	The construction of a dwelling house, carport with detached garage, access passage with vehicular entrance and all associated site development works including the installation of a wastewater treatment system and polishing filter.	Residential dwelling	No	1	Lyredaowen, Rathmore P.O, Co. Cork,	Application Closed	Permission	Conditional Permission	01/03/2022	07/04/2022			16.87		16.80	11.47	
Kerry County Council	201198	A) THE DEMOLITION OF AN EXISTING DISUSED SINGLE STOREY FUNERAL HOME, B) THE CONSTRUCTION OF RESIDENTIAL DEVELOPMENT OF 67 NO DWELLING UNITS CONSISTING OF 8 NO. 1 BED APARTMENTS, 12 NO. 2 BED MID-TERRACED DWELLINGS, 36 NO. 3 BED SEMI-DETACHED/TERRACED DWELLINGS AND 11 NO 3 BED END OF TERRACE DWELLINGS C) ASSOCIATED SECURE BICYCLE PARKING AND BIN STORAGE, D) VEHICULAR ACCESS TO THE PROPOSED DEVELOPMENT WILL BE VIA THE EXISTING ACCESS FROM THE KILLARNEY ROAD WHICH IT IS PROPOSED TO RETAIN, E) THE DEVELOPMENT WILL ALSO INCLUDE A PEDESTRIAN WALK ALONG THE BANK OF THE RIVER MAINE AND ALL ASSOCIATED SITE WORKS INCLUDING 134 NO. CAR PARKING SPACES, FOUL AND STORM DRAINAGE WITH ON-SITE ATTENUATION, PUBLIC LIGHTING, LANDSCAPING AND AMENITY AREAS	Residential dwelling	Yes	67	CAHEREEN WEST , KILLARNEY RAOD , CASTLEISLAND	APPLICATION FINALISED	PERMISSION	CONDITIONAL	26/07/2021		311107-21	CONDITIONAL	22.56	Y	22.45	0.00	
Kerry County Council	2210	PROVIDE A NEW VEHICULAR ENTRANCE TO OUR SITE AND ASSOCIATE SITE WORKS	Miscellaneous	No	0	MCMAHONS BUILDERS PROVIDERS , CLASH INDUSTRIAL ESTATE , TRALEE	APPLICATION FINALISED	PERMISSION	CONDITIONAL	07/03/2022	08/04/2022			36.64	Y	36.53	14.96	
Cork County Council	216049	To construct a new dwelling house.	Residential dwelling	No	1	Boolymore, Rathcool, Co. Cork,	Application Closed	Permission	Conditional Permission	03/03/2022	08/04/2022			20.11		19.75	8.62	
Kerry County Council	211279	(A) CONSTRUCT A SINGLE STOREY DWELLING SERVED BY A MECHANICAL TREATMENT UNIT AND POLISHING FILTER, (B) ALL ANCILLARY SITEWORKS	Residential dwelling	No	1	BROSNA WEST , BROSNA , CO KERRY	APPLICATION FINALISED	PERMISSION	CONDITIONAL	08/03/2022	11/04/2022			11.09	Y	11.00	0.00	
Kerry County Council	21872	DEVELOPMENT OF GROUND-MOUNTED PHOTOVOLTAIC SOLAR PANELS WITH A MAXIMUM SQUARE METREAGE OF 243 M2 DISTRIBUTED OVER A GRASS AREA ON-SITE WITH ASSOCIATED ANCILLARY WORKS.	Energy Industry	Yes	0	LISTOWELWASTE WATER TREATMENT PLAN , GORTNAMINSH , LISTOWEL	APPLICATION FINALISED	PERMISSION	CONDITIONAL	08/03/2022	11/04/2022			33.51	Y	33.41	21.02	
Limerick County Council	211484	existing domestic garage and car port with all associated site works	Residential dwelling	No	0	Glendarragh , Templeglantine , Co. Limerick	APPLICATION FINALISED	RETENTION	CONDITIONAL	04/03/2022	11/04/2022			18.31	Y	18.07	11.16	
Limerick County Council	21922	an extension to side of bungalow and retention permission for domestic garage to rear of bungalow and all ancillary works	Residential dwelling	No	1	Upper Purt , Abbeyfeale , Co. Limerick	APPLICATION FINALISED	PERMISSION	CONDITIONAL	04/03/2022	11/04/2022			21.69	Y	21.56	10.82	
Limerick County Council	2216	change of use of former retail and residential accommodation to café with ancillary areas, construct a rear extension to accommodate clean room and sanitary facilities, minor elevational changes, all with existing connection to all public utility services with all associated site works. This is a protected structure(RPS Ref. 751)	Commercial	No	0	New Street , Abbeyfeale , Co. Limerick	APPLICATION FINALISED	PERMISSION	CONDITIONAL	04/03/2022	11/04/2022			18.39	Y	18.26	7.21	
Limerick County Council	211322	demolition of existing two storey kitchen and garage extension and for the construction of a new single storey extension incorporating living, dining and kitchen areas to the rear of my existing dwelling. This application also seeks permission for internal re-modelling, revisions to elevations and thermal upgrading of existing dwelling house, widened site entrance new waste water treatment system and ancillary site and landscaping works	Residential dwelling	No	0	Glin Demense , Glin , Co. Limerick	APPLICATION FINALISED	PERMISSION	CONDITIONAL	04/03/2022	11/04/2022			35.59	Y	35.42	26.51	
Limerick County Council	2460326	the following amendments to my dwelling house extension at Glin Demense,Glin,Co.Limerick as granted previously under Pl.Ref:211322;1. Provision of additional floor area of c.116m2 at semi-basement level for provision of storage and services areas. 2.Provision of additional bay window area and pantry area at lower ground floor level(c.13.5m2)3.Internal modifications to previously approved layout 4.modifications to section heights,profile,floor heights, elevations and overall height of originally granted rear extension	Residential dwelling	No	0	Glin Demense , Glin , Co.Limerick	APPLICATION FINALISED	RETENTION	CONDITIONAL	31/05/2024	03/07/2024			35.59	Y	35.42	26.51	
Kerry County Council	211170	ERECT AN AGRICULTURAL SHED AND THE CARRYING OUT OF ASSOCIATED SITE WORKS AND SERVICES	Agriculture	No	0	GLANSHEAROON , CASTLEISLAND , CO KERRY	APPLICATION FINALISED	PERMISSION	CONDITIONAL	09/03/2022	12/04/2022			22.05	Y	21.94	0.81	
Cork County Council	216137	To demolish the existing rear extension to the rear of the existing dwelling house and to construct a new extension to the side and rear elevations with alterations to the existing dwelling house including 2 new roof windows to existing roof, decommission the existing septic tank and install a new wastewater treatment system with percolation area with all associated site and ancillary works.	Residential dwelling	No	0	Clonmeen South, Banteer, Co. Cork,	Application Closed	Permission	Conditional Permission	07/03/2022	12/04/2022			21.29		20.86	5.03	
Limerick County Council	2240	a dwelling house, garage, new entrance, advanced effluent treatment system and soil polishing filter and all associated site works	Residential dwelling	No	1	Raheenagh , Newcastle West , Co. Limerick	APPLICATION FINALISED	PERMISSION	CONDITIONAL	08/03/2022	13/04/2022			14.77	Y	14.32	6.46	
Limerick County Council	2229	for first floor bedroom extension and ground floor fuel storage extension also for a garden shed to a protected structure dwelling house with permission for upgrading of septic tank to effluent treatment system at Devon Road, Station House, Also for retention permission for conversion of goods building to dwelling house which is within the curtilage of a protected structure with permission for effluent treatment system	Residential dwelling	No	0	Tulligoline South , Templeglantine , Co. Limerick	APPLICATION FINALISED	RETENTION	CONDITIONAL	08/03/2022	13/04/2022			15.80	Y	15.67	7.55	
Limerick County Council	2251	construction of a dormer dwelling house and associated site works	Residential dwelling	No	1	Gortboy , Newcastle West , Co. Limerick	APPLICATION FINALISED	PERMISSION	CONDITIONAL	08/03/2022	13/04/2022			23.03		22.63	14.81	
Cork County Council	216374	To construct a dwellinghouse served by septic tank and percolation area.	Residential dwelling	No	1	Knockagallane, Rathmore Post Office, Co. Cork,	Application Closed	Permission	Conditional Permission	07/03/2022	13/04/2022			20.19		20.11	14.72	
Kerry County Council	211251	CONSTRUCT A NEW DWELLING HOUSE AND DOMESTIC GARAGE SERVED BY MECHANICAL AERATION UNIT AND SOIL POLISHING FILTER	Residential dwelling	No	1	CARRAN , HEADFORD , KILLARNEY	APPLICATION FINALISED	PERMISSION	CONDITIONAL	11/03/2022	14/04/2022			23.30		23.20	15.90	
Limerick County Council	2246	construction of a new dwelling house, detached garage, car port, install a mechanical aeration unit and soil polishing filter, site entrance and all associated site works	Residential dwelling	No	1	Mountcollins , Abbeyfeale , Co. Limerick	APPLICATION FINALISED	PERMISSION	CONDITIONAL	09/03/2022	14/04/2022			9.59	Y	9.46	1.71	
Kerry County Council	211024	(A) CONVERT FORMER DERELICT SCHOOL HOUSE TO DOMESTIC HOUSE BY RENOVATING AND CONSTRUCTING EXTENSIONS TO SAME (B) CONSTRUCT A NEW DOMESTIC GARAGE (C) INSTALL NEW MECHANICAL AERATION UNIT WITH SOIL POLISHING FILTER SYSTEM (D) UPGRADE EXISTING SITE ENTRACE AND FORM NEW SPLAYED ENTRANCE WALLS WITH ALL ASSOCIATED SITE WORKS	Residential dwelling	No	1	SCART , GORTATLEA , BALLYMACELLIGOTT	APPLICATION FINALISED	PERMISSION	CONDITIONAL	14/03/2022	19/04/2022			28.22	Y	28.10	5.61	
Limerick County Council	2268	extension of existing cattle shed and construction of a two bay easy feed slatted unit and all ancillary works	Agriculture	No	0	Templeathea West , Athea , Co. Limerick	APPLICATION FINALISED	PERMISSION	CONDITIONAL	11/03/2022	19/04/2022			24.72	Y	24.59	15.12	
Cork County Council	217094	Construct a dwelling house, garage, entrance walls, wastewater treatment system with percolation area and associated site works.	Residential dwelling	No	1	Ballybahallagh, Freemount, Charleville, Co. Cork	Application Closed	Permission	Conditional Permission	16/03/2022	19/04/2022			18.00		17.50	5.26	
Cork County Council	217052	Construction of a dwelling house, detached domestic garage, installation of waste water treatment unit and all associated site works.	Residential dwelling	No	1	Gortmore, Banteer, Mallow, Co. Cork	Application Closed	Permission	Conditional Permission	14/03/2022	19/04/2022			23.79		23.34	6.78	
Cork County Council	216771	To construct a single storey extension to north-west side of existing dwelling house and carry out all associated site works. A Natura Impact Statement will be submitted to the planning authority with the application.	Residential dwelling	No	0	Tooreennagrena, Rockchapel, Co. Cork,	Application Closed	Permission	Conditional Permission	15/03/2022	19/04/2022			3.03	Y	2.85	0.00	
Cork County Council	217123	To construct a dwelling house	Residential dwelling	No	1	Site 28, Ard na Si, Banteer, Co. Cork	Application Closed	Permission	Conditional Permission	14/03/2022	19/04/2022			20.35		19.93	5.19	
Kerry County Council	21773	CONSTRUCT A NEW DWELLING HOUSE AND DOMESTIC GARAGE SERVED BY MECHANICAL AERATION UNIT AND SAND POLISHING FILTER	Residential dwelling	No	1	RATHBEG , RATHMORE , CO KERRY	APPLICATION FINALISED	PERMISSION	CONDITIONAL	15/03/2022	20/04/2022			21.38		21.28	16.24	
Limerick County Council	211619	the construction of a poultry house, concrete apron, soiled water and rainwater storage tanks and carry out all associated ancillary site works	Agriculture	No	0	Ahawilk , Feohanagh , Co. Limerick	APPLICATION FINALISED	PERMISSION	CONDITIONAL	16/03/2022	21/04/2022			16.71	Y	16.25	8.53	
Limerick County Council	211691	construction of an extension to the rear of our existing premises consisting of photographic studio, tyre storage and two mechanic working bays, minor alterations to the existing layout to include valeting bays and permission to relocate the position of the main entrance to the property to the new position shown on drawings, all with associated works(previous references 99/1810, 01/850)	Commercial	No	0	Mountmahon , Abbeyfeale , Co. Limerick	APPLICATION FINALISED	PERMISSION	CONDITIONAL	23/03/2022	26/04/2022			17.75	Y	17.62	7.12	
Limerick County Council	2291	construction of a two storey dwelling house, entrance, driveway, domestic garage, wastewater treatment unit, polishing filter and all ancillary site works	Residential dwelling	No	1	Cloncrippa , Feenagh , Kilmallock Co. Limerick	APPLICATION FINALISED	PERMISSION	CONDITIONAL	22/03/2022	26/04/2022			24.05		23.58	15.73	
Limerick County Council	211687	demolition of existing sun lounge & erection of ground floor extension to South West & North East of existing house, make alterations to front facade of existing house and construct first floor rear facing dormer window with connections to all existing services	Residential dwelling	No	0	Rooska West , Carrigkerry , Athea Co. Limerick	APPLICATION FINALISED	PERMISSION	CONDITIONAL	23/03/2022	26/04/2022			22.96	Y	22.71	15.69	
Limerick County Council	211595	construction of a new farm roadway using concrete, stone, blocks and tiles from the construction industry. A certification of registration (COA) will be applied to Limerick City and County Council for this activity	Agriculture	No	0	Kileedy South Ballagh , Newcastle West , Co. Limerick	APPLICATION FINALISED	PERMISSION	CONDITIONAL	22/03/2022	26/04/2022			13.87	Y	13.45	5.59	

Planning Authority	Application Number	Development Description	Development Category	Large-scale Development	Number of Residential Units	Development Address	Application Status	Application Type	Decision	Decision Date	Grant Date	Appeal Reference Number	Appeal Decision	Distance to Turbine (km)	Within SPA + 5km Buffer	Distance to Proposed Lifetime Extension EIAR Site Boundary (km)	Distance to Proposed Lifetime Extension and Proposed Offsetting Lands Hydro Buffer (km)	Within Proposed Offsetting Lands
Limerick County Council	211460	construction of a new dwelling house, entrance walls, connection to public services and associated site works	Residential dwelling	No	1	Tournafulla , Co.Limerick	APPLICATION FINALISED	PERMISSION	CONDITIONAL	22/03/2022	26/04/2022			12.15	Y	11.91	5.48	
Limerick County Council	2295	change of use from ground floor retail unit to amusement gaming arcade and internet café and the re-design of front façade of the property with existing connections to all public services	Commercial	No	0	Church Street , Newcastle West , Co. Limerick	APPLICATION FINALISED	PERMISSION	CONDITIONAL	24/03/2022	27/04/2022			22.26	Y	21.88	14.13	
Limerick County Council	211784	construction of a dwelling house, detached domestic garage, new entrance and entrance walls, the installation of a mechanical aeration unit with polishing filter system with all associated site works	Residential dwelling	No	1	Killeedy South , Raheenagh , Co. Limerick	APPLICATION FINALISED	PERMISSION	CONDITIONAL	24/03/2022	27/04/2022			14.14	Y	13.70	5.78	
Limerick County Council	211599	construction of a dwelling house, detached garage, mechanical aeration unit and soil polishing filter, new site entrance and carry out all associated site works	Residential dwelling	No	1	Rathcahill West , Templeglantine , Co. Limerick	APPLICATION FINALISED	PERMISSION	CONDITIONAL	24/03/2022	27/04/2022			16.50	Y	16.25	9.30	
Kerry County Council	211471	CONSTRUCT A NEW DWELLING HOUSE AND DOMESTIC GARAGE SERVED BY MECHANICAL AERATION UNIT AND SAND POLISHING FILTER	Residential dwelling	No	1	CARRAN , HEADFORD , KILLARNEY	APPLICATION FINALISED	PERMISSION	CONDITIONAL	25/03/2022	28/04/2022			23.24		23.13	16.01	
Kerry County Council	2287	(A) DEMOLISH EXISTING SILAGE SLAB AND WALLED DUNGSTEAD (B) CONSTRUCT A NEW SILAGE SLAB WITH A CONCRETE APRON (C) CONSTRUCT A NEW WALLED DUNGSTEAD	Agriculture	No	0	KILLEENTIERNA , CURROW , KILLARNEY	APPLICATION FINALISED	PERMISSION	CONDITIONAL	28/03/2022	29/04/2022			23.98		23.86	3.85	
Kerry County Council	211522	CONSTRUCT A NEW DWELLING HOUSE AND DOMESTIC GARAGE SERVED BY SEPTIC TANK AND PERCOLATION AREA	Residential dwelling	No	1	BAWNARD , GNEEVEGUILLA , RATHMORE	APPLICATION FINALISED	PERMISSION	CONDITIONAL	29/03/2022	03/05/2022			16.08		15.97	11.09	
Limerick County Council	22124	(A) conversion of existing derelict former school to domestic house to include modification, extensions and alterations to same. (B) Install new mechanical aeration unit and polishing filter system, (C) construction of new entrance/ entrance walls with all associated site works. This is a protected structure (P.P.S 195)	Residential dwelling	No	1	Knocknadiha , Tournafulla , Co. Limerick	APPLICATION FINALISED	PERMISSION	CONDITIONAL	29/03/2022	03/05/2022			11.92	Y	11.71	5.69	
Limerick County Council	21366	a reduction of 20no. car parking spaces, resulting in a total of 81no. car parking spaces on the c. 0.56 hectares site, (including a reduction in site area from .93ha to .53ha and the resultant amendment of the redline boundary) all relating to a proposal permitted under planning ref. 13/502(ABP ref. PL13.242896)	Miscellaneous	No	0	The Demesne & The Square , Newcastle West , Co. Limerick	APPLICATION FINALISED	PERMISSION	CONDITIONAL	02/09/2021		ABP-311443-21	CONDITIONAL	22.20	Y	21.82	14.09	
Limerick County Council	22131	the construction of a new dwelling house, garage, entrance, driveway, packaged waste water treatment system with soil filter and all ancillary site works	Residential dwelling	No	1	Killeen , Broadford , Co. Limerick	APPLICATION FINALISED	PERMISSION	CONDITIONAL	30/03/2022	03/05/2022			14.97	Y	14.50	7.74	
Limerick County Council	21531	construction of thirty-eight terraced and four semi-detached two storey houses and nine single storey retirement houses and 12 apartments in two three storey blocks along with associated site works	Residential dwelling	Yes	63	Woodfield Manor , Cloonyscrehane , Newcastle West Co. Limerick	APPLICATION FINALISED	PERMISSION	CONDITIONAL	28/03/2022	03/05/2022			21.27	Y	20.88	13.06	
Limerick County Council	211810	the construction of a storey and a half type dwelling house, on site wastewater treatment & disposal system, site entrance, driveway and all associated ancillary works	Residential dwelling	No	1	Dromtrasna(Hartnett) , Abbeyfeale , Co. Limerick	APPLICATION FINALISED	PERMISSION	CONDITIONAL	28/03/2022	03/05/2022			15.33	Y	15.20	6.64	
Limerick County Council	2460082	construction of twelve apartments in a single 3-storey block in place of 12 apartments in two 3-storey blocks previously granted planning permission under ref. no. 21-531 and numbered 80-91	Residential dwelling	Yes	12	Woodfield Manor Cloonyscrehane , Newcastle West , Co. Limerick	APPLICATION FINALISED	PERMISSION	CONDITIONAL	26/03/2024	01/05/2024			21.28	Y	20.88	13.07	
Limerick County Council	211138	annulment of condition no. 6 attached to planning permission reference 18/118, refurbishment of original derelict dwelling house and a change of use from residential to short-term lettings as a tourism amenity given its location beside the Limerick Greenway including change of use of existing attached lean-to shed to habitable accommodation also for short-term lettings use as part of this overall dwelling, installation of a proprietary wastewater treatment system including polishing filter to facilitate the original dwelling house and all associated site works and services	Residential dwelling	No	0	Liskilleen , Ardagh , Co. Limerick	APPLICATION FINALISED	PERMISSION	CONDITIONAL	31/03/2022	04/05/2022			27.34	Y	26.96	19.19	
Limerick County Council	2217	existing entrance as previously granted under planning reference 05/3511 and planning permission to construct a dwelling house with detached domestic garage, install mechanical aeration unit with polishing filter system with all associated site works	Residential dwelling	No	1	Dromtrasna North , Abbeyfeale , Co. Limerick	APPLICATION FINALISED	RETENTION	CONDITIONAL	31/03/2022	04/05/2022			14.22	Y	14.09	4.39	
Limerick County Council	211829	the construction of a dwelling house, detached domestic garage, new entrance and entrance walls, the installation of a mechanical aeration unit with polishing filter system with all associated site works	Residential dwelling	No	1	Cloonoughter , Glin , Co. Limerick	APPLICATION FINALISED	PERMISSION	CONDITIONAL	31/03/2022	04/05/2022			35.47	Y	35.27	26.96	
Limerick County Council	22136	construction of a dwelling house, detached domestic garage, mechanical aeration unit and soil polishing filter, vehicular entrance and carry out all associated ancillary site works	Residential dwelling	No	1	Glenquin , Strand , Co. Limerick	APPLICATION FINALISED	PERMISSION	CONDITIONAL	31/03/2022	04/05/2022			14.66	Y	14.34	7.00	
Kerry County Council	211362	CONSTRUCT A NEW DWELLING HOUSE, CARPORT WITH DETACHED GARAGE , CONNECTION TO A MECHANICAL AERATION UNIT AND SAND POLISHING FILTER AND ALL ASSOCIATED SITE WORKS	Residential dwelling	No	1	RATHBEG , RATHMORE , CO KERRY	APPLICATION FINALISED	PERMISSION	CONDITIONAL	31/03/2022	05/05/2022			21.23		21.14	16.08	
Limerick County Council	227	a shed and all associated site works	Miscellaneous	No	0	1 Gleann Coille , Dromcollogher , Co. Limerick	APPLICATION FINALISED	RETENTION	CONDITIONAL	01/04/2022	05/05/2022			17.98		17.53	8.34	
Limerick County Council	22169	changes to the ground floor layout of the station's amenity building, to include an increase in net retail floor area to 129sqm	Commercial	No	0	Circle K West End Service Station , Cullinagh , Newcastle West Co. Limerick	APPLICATION FINALISED	RETENTION	CONDITIONAL	01/04/2022	05/05/2022			21.29	Y	20.93	13.25	
Kerry County Council	211079	CONSTRUCT A WAREHOUSE BUILDING, CIRCA 1165M2 GROUND FLOOR WAREHOUSE AND OFFICE AREA WITH FIRST FLOOR OFFICE AREA CIRCA 95M, WITH INTERNAL TOILETS, TEA STATION, CAR PARKING, ROADS BOUNDARY FENCING, BICYCLE SHELTER, CONNECTION TO EXISTING SERVICES AND ALL ASSOCIATED SITE WORKS	Industrial	No	0	MOANMORE , TRALEE ROAD , CASTLEISLAND	APPLICATION FINALISED	PERMISSION	CONDITIONAL	01/04/2022	06/05/2022			22.60	Y	22.48	0.57	
Kerry County Council	211275	CONSTRUCT A SINGLE STOREY DWELLING HOUSE AND ALL ASSOCIATED SITE WORKS AND PERMISSION TO INSTALL A TRICEL WASTEWATER PUMPED UNIT AND SANDCELL TERTIARY TREATMENT SYSTEM AND ALL ASSOCIATED SITE WORKS	Residential dwelling	No	1	KNOCKNACASKA , KILFLYNN , CO KERRY	APPLICATION FINALISED	PERMISSION	CONDITIONAL	05/04/2022	09/05/2022			35.44	Y	35.34	16.82	
Kerry County Council	211281	RETAIN THE EXISTING HOUSE AND SEPTIC TANK WITHIN REVISED BOUNDARIES	Residential dwelling	No	1	KILMEANY , KILMORNA , LISTOWEL	APPLICATION FINALISED	PERMISSION	CONDITIONAL	06/04/2022	10/05/2022			26.05	Y	25.92	14.37	
Cork County Council	224184	The construction of a two storey dwelling, provision of solar panels and rain water harvesting tanks, relocation and modifications to site access including the provision of gates, modification to the existing and provision of new boundary walls and treatments, and all associated site development works.	Residential dwelling	No	1	Site No. 30, Ard Na Si, Banteer, Co Cork	Application Closed	Permission	Conditional Permission	25/03/2022	10/05/2022			20.32		19.90	5.18	
Kerry County Council	211407	(A) EXTEND AND RENOVATE THE EXISTING DWELLING (B) CONSTRUCT ASSOCIATED SITE WORKS (C) DECOMMISSION THE EXISTING SEPTIC TANK AND INSTALL A KLARGESTER BIO-DISC (BA) WITH A 900L SANDCELL POLISHING FILTER	Residential dwelling	No	1	KNOCKANANLIG , CASTLEISLAND , CO KERRY	APPLICATION FINALISED	PERMISSION	CONDITIONAL	07/04/2022	11/05/2022			21.23	Y	21.11	0.00	
Limerick County Council	211632	(A) the demolition of existing outbuildings, (B) decommission of existing septic tank system, (C) the construction of an extension and alterations to existing dwelling house, (D) modify and upgrade existing vehicular entrance, (D) the installation of new proprietary effluent treatment system and polishing filter system with associated site works	Residential dwelling	No	0	Kilkinlea , Lower Abbeyfeale , Co. Limerick	APPLICATION FINALISED	PERMISSION	CONDITIONAL	07/04/2022	11/05/2022			17.18	Y	17.08	5.04	
Limerick County Council	22174	(a) existing front extension to existing dwelling house, (b) domestic sheds along with all associated works	Residential dwelling	No	0	Ballymurragh East , Newcastle West , Co. Limerick	APPLICATION FINALISED	RETENTION	CONDITIONAL	06/04/2022	11/05/2022			18.07	Y	17.82	10.79	
Limerick County Council	22175	(a) existing front bay window extension to existing dwelling house, (b) 2 no. domestic sheds along with all associated works	Residential dwelling	No	0	Athea Lower , Athea , Co. Limerick	APPLICATION FINALISED	RETENTION	CONDITIONAL	06/04/2022	11/05/2022			26.40	Y	26.27	16.25	
Limerick County Council	22167	the construction of a new dwelling house, garage, entrance, driveway, packaged waste water treatment system with eco-flo filter and all ancillary site works	Residential dwelling	No	1	Ardvone , Ardagh , Co. Limerick	APPLICATION FINALISED	PERMISSION	CONDITIONAL	06/04/2022	11/05/2022			26.60	Y	26.24	18.58	
Limerick County Council	22185	for construction of (1) an extension to the rear of the existing dwelling, (2) install a new sliding door to the front of the existing dwelling, (3) relocate the site entrance, (4) install a new waste water treatment system and percolation area and all associated site works	Residential dwelling	No	0	Killoughteen , Newcastle West , Co. Limerick	APPLICATION FINALISED	PERMISSION	CONDITIONAL	06/04/2022	11/05/2022			20.86	Y	20.56	13.25	
Limerick County Council	22180	a new dwelling house, domestic garage, domestic wastewater treatment system, bored well, entrance and associated site works	Residential dwelling	No	1	Farrihy , Broadford , Co. Limerick	APPLICATION FINALISED	PERMISSION	CONDITIONAL	06/04/2022	11/05/2022			14.30	Y	13.84	5.80	
Limerick County Council	211485	construction of a new vehicular entrance with entrance walls to serve existing dwelling house and to remove and close up existing entrance with all associated site works	Residential dwelling	No	0	Bauraneag , Carrickerry , Co. Limerick	APPLICATION FINALISED	PERMISSION	CONDITIONAL	05/04/2022	11/05/2022			27.09	Y	26.85	19.99	
Kerry County Council	211395	ERECT A 27M LATTICE TELECOMMUNICATIONS STRUCTURE TOGETHER WITH ANTENNAS, DISHES AND ASOCIATED TELECOMMUNICATIONS EQUIPMENT ENCLOSED BY SECURITY FENCING AND EXTEND EXISTING ACCESS TRACK	Public Infrastructure	No	0	LIXNAW VILLAGE , LIXNAW , CO KERRY	APPLICATION FINALISED	PERMISSION	CONDITIONAL	08/04/2022	12/05/2022			36.36	Y	36.27	20.57	
Kerry County Council	22147	CONSTRUCT AN EASY FEED SLATTED HOUSE COMPLETE WITH SLATTED SLURRY TANKS, ROOFED MANURE PIT, SLURRY DUCT AND ALL ANCILLARY SITE WORKS	Agriculture	No	1	BALLYFINOGE , RATHANNY , TRALEE	APPLICATION FINALISED	PERMISSION	CONDITIONAL	08/04/2022	12/05/2022			30.92	Y	30.81	9.58	
Limerick County Council	22170	the construction of an entrance, dwelling house, garage, domestic waste water treatment system with polishing filter together with all associated site works	Residential dwelling	No	1	Ballyvoghan , Ardagh , Co. Limerick	APPLICATION FINALISED	PERMISSION	CONDITIONAL	08/04/2022	12/05/2022			29.35	Y	29.00	21.38	
Kerry County Council	211453	CONSTRUCT A NEW DWELLING HOUSE, DETACHED GARAGE, INSTALL A MECHANICAL TREATMENT UNIT AND POLISHING FILTER AND ALL ASSOCIATED SITE WORKS	Residential dwelling	No	1	KILMURRY , CORDAL , CASTLEISLAND	APPLICATION FINALISED	PERMISSION	CONDITIONAL	11/04/2022	13/05/2022			16.31	Y	16.20	0.00	
Kerry County Council	22166	DEMOLISH THE EXISTING DERELICT WAREHOUSES AND TO CONSTRUCT A NEW TWO STOREY DWELLING HOUSE TOGETHER WITH SEWER CONNECTIONS AND SITE WORKS	Residential dwelling	No	1	BAWNLUSKAHA , CASTLEISLAND , CO KERRY	APPLICATION FINALISED	PERMISSION	CONDITIONAL	11/04/2022	13/05/2022			21.84	Y	21.72	0.25	
Cork County Council	214525	1) Demolition of an existing dwelling. 2) Construction of 4 No. two storey semi detached dwellings. 3) Carrying out of all associated site works.	Residential dwelling	No	4	Mill Road, Kanturk, Co. Cork, (Corner of Mill Road and Percival Street)	Application Closed	Permission	Conditional Permission	04/04/2022	13/05/2022			16.63		16.18	0.06	
Kerry County Council	22176	INSTALL SOLAR PANELSON LOW PITCHED ROOF ON EXISTING SHOP AND ALL ASSOCIATED SITE WORKS	Commercial	No	0	TONBWEE , CASTLEISLAND , CO KERRY	APPLICATION FINALISED	PERMISSION	CONDITIONAL	12/04/2022	16/05/2022			21.96	Y	21.84	0.00	
Kerry County Council	2263	FOR CHANGE OF USE IN PART FROM DOMESTIC DWELLING TO A PRESCHOOL ON GROUND FLOOR	Public Infrastructure	No	0	NO. 2 OAKPARK DEMESNE , TRALEE , CO KERRY	APPLICATION FINALISED	PERMISSION	CONDITIONAL	12/04/2022	16/05/2022			37.27	Y	37.16	15.76	
Limerick County Council	22204	the construction of a single storey dwelling house, detached domestic garage, front boundary entrance walls, proprietary effluent treatment system with all associated site works	Residential dwelling	No	1	Glengort South , Tournafulla , Co. Limerick	APPLICATION FINALISED	PERMISSION	CONDITIONAL	13/04/2022	17/05/2022			12.11	Y	11.94	5.28	

Planning Authority	Application Number	Development Description	Development Category	Large-scale Development	Number of Residential Units	Development Address	Application Status	Application Type	Decision	Decision Date	Grant Date	Appeal Reference Number	Appeal Decision	Distance to Turbine (km)	Within SPA + 5km Buffer	Distance to Proposed Lifetime Extension EIAR Site Boundary (km)	Distance to Proposed Lifetime Extension and Proposed Offsetting Lands Hydro Buffer (km)	Within Proposed Offsetting Lands
Limerick County Council	211727	construction of a cubicle house with slatted tank and associated site works	Agriculture	No	0	Ballinruane , Kilmeedy , Co Limerick	APPLICATION FINALISED	PERMISSION	CONDITIONAL	13/04/2022	17/05/2022			24.24		23.78	16.56	
Limerick County Council	22193	the construction of a machinery, hay and straw store	Agriculture	No	0	Rathcahill , Monagea , Newcastle West Co. Limerick	APPLICATION FINALISED	PERMISSION	CONDITIONAL	13/04/2022	17/05/2022			17.54	Y	17.23	9.89	
Limerick County Council	22168	the construction of an 18 metre high free standing communications structure with its associated antennae, communication dishes, ground equipment and all associated site development works. The development will form part of Eircom Ltd existing telecommunications and broadband network	Public Infrastructure	No	0	Tullaha , Broadford , Co. Limerick	APPLICATION FINALISED	PERMISSION	CONDITIONAL	12/04/2022	17/05/2022			14.31	Y	13.84	6.96	
Cork County Council	224247	Construction of a dwelling house with a semi-basement under to contain a carport and storage areas and all associated site development works.	Residential dwelling	No	1	Kerry Road, Newmarket, Co Cork,	Application Closed	Permission	Conditional Permission	04/04/2022	17/05/2022			9.41	Y	8.93	0.00	
Kerry County Council	2227	REPLACE THE EXISTING SEPTIC TANK AND PERCOLATION AREAS WITH A NEW SEPTIC TANK AND RAISED SAND POLISHING FILTER ALONG WITH ALL ASSOCIATED SITE WORKS	Miscellaneous	No	0	KEALID , KNOCKANURE , MOYVANE	APPLICATION FINALISED	PERMISSION	CONDITIONAL	19/04/2022	23/05/2022			27.92	Y	27.79	16.61	
Kerry County Council	211519	CONSTRUCT AN 88 NO. BED SPACE NURSING HOME. THE PROPOSED DEVELOPMENT COMPRISES OF (1) THE CONSTRUCTION OF A 2 STOREY NURSING HOME BUILDING WITH A ROOFTOP WATER TANK ROOM, (2) THE CONSTRUCTION OF AN OUTDOOR PLANT ROOM AND BIN STORE; AND (3) ALL ASSOCIATED LANDSCAPING, CAR PARKING, BICYCLE STORAGE AND SITE DEVELOPMENT WORKS. ACCESS TO THE NURSING HOME WILL BE PROVIDED BY A VEHICLE AND PEDESTRIAN ACCESS ONTO OAKPARK ROAD	Public Infrastructure	Yes	0	OAKPARK ROAD , KILLEEN , TRALEE	APPLICATION FINALISED	PERMISSION	CONDITIONAL	20/04/2022	24/05/2022			37.03	Y	36.92	15.63	
Kerry County Council	21755	CONSTRUCT A NEW DWELLING HOUSE AND DETACHED DOMESTIC GARAGE AND INSTALL A PROPRIETARY WASTEWATER TREATMENT SYSTEM	Residential dwelling	No	1	BANARD , GNEEVEGUILLA , RATHMORE	APPLICATION FINALISED	PERMISSION	CONDITIONAL	20/04/2022	24/05/2022			20.40		20.29	12.11	
Limerick County Council	22246	(a) the demolition of an existing single storey attached garage, (b) construct extensions to side and rear of existing dwelling house with elevational changes, connection to existing services with all associated site works	Residential dwelling	No	0	Gortnagross , Athea , Co. Limerick	APPLICATION FINALISED	PERMISSION	CONDITIONAL	20/04/2022	25/05/2022			24.25	Y	24.12	14.49	
Kerry County Council	22223	BUILD A PRIVATE EXTENSION AT BOTH SIDES OF EXISTING DWELLING CONSISTING OF A PRIVATE OFFICE AND SUN ROOM	Residential dwelling	No	0	CLOONAMETAGH , ABBEYDORNEY , CO KERRY	APPLICATION FINALISED	PERMISSION	CONDITIONAL	25/04/2022	27/05/2022			38.07	Y	37.97	18.48	
Kerry County Council	22233	CONSTRUCT AN EXTENSION ONTO AN EXISTING AGRICULTURAL BUILDING TO BE USED FOR STORAGE PURPOSES OF BALES OF HAY AND MACHINERY STORE AND ALL SITE DEVELOPMENT WORKS	Agriculture	No	0	SHINNAGH , RATHMORE , CO KERRY	APPLICATION FINALISED	PERMISSION	CONDITIONAL	25/04/2022	27/05/2022			19.07		18.98	13.92	
Kerry County Council	211507	REFURBISH AND EXTEND EXISTING DWELLING INCLUDING THE DEMOLITION OF EXISTING LEAN-TO EXTENSION. DEMOLISH EXISTING OLD SHED AND OUTBUILDINGS, DECOMMISSION EXISTING SEPTIC TANK AND SOAKAWAY AND REPLACE WITH NEW WASTEWATER TREATMENT UNIT AND POLISHING FILTER, ERECT A NEW DOMESTIC GARAGE COMPLETE WITH ALL ANCILLARY SITE WORKS ASSOCIATED WITH THE DEVELOPMENT ON MY SITE	Residential dwelling	No	1	LEITH EAST , TRALEE , CO KERRY	APPLICATION FINALISED	PERMISSION	CONDITIONAL	25/04/2022	27/05/2022			35.48	Y	35.38	15.84	
Cork County Council	215569	The construction of MV ESB substation adjoining potato stores and permission for retention of refrigerated potato store, potato stores, & stores for the storage of potato boxes, onion intake store & onion stores & plant rooms, greenhouse, farm stores for housing farm machinery & repair workshop, chemical store & compound for storage LPG gas over-ground tanks & ancillary works.	Extractive Industry	Yes	0	Knockballymartin, Kilbrin, Co. Cork,	Application Closed	Permission, Permission for Retention	Conditional Permission	21/04/2022	30/05/2022			20.81		20.29	5.99	
Kerry County Council	211358	CONSTRUCT A DWELLING HOUSE C/W NEW SEPTIC TANK AND SECONDARY TREATMENT "PURAFLO" PEAT FILTERS OVER A SOIL POLISHING FILTER AND ALL ASSOCIATED SITE WORKS	Residential dwelling	No	1	MUINGAVRANNIG , KIELDUFF , TRALEE	APPLICATION FINALISED	PERMISSION	CONDITIONAL	27/04/2022	31/05/2022			30.08	Y	29.97	9.56	
Limerick County Council	21697	an engineering warehouse which will include a steel fabrication workshop, gantry crane, office, canteen, toilet, connection to the existing services and all associated site works	Industrial	No	0	Ballinvullin Business Park , Newcastle West , Co. Limerick	APPLICATION FINALISED	PERMISSION	CONDITIONAL	26/04/2022	31/05/2022			20.44		20.00	12.07	
Limerick County Council	22278	(a) the demolition of the existing derelict cottage ruin and outbuildings (b) construct a single storey dwelling house with new splayed entrance walls (c) install a packaged wastewater treatment system with polishing filter and all associated site works	Residential dwelling	No	1	Kilkinlea Upper , Abbeyfeale , Co. Limerick	APPLICATION FINALISED	PERMISSION	CONDITIONAL	27/04/2022	31/05/2022			16.10	Y	15.98	4.10	
Kerry County Council	21591	(A) RENOVATE THE FRONT OF EXISTING BUILDING IN PART (B) BUILD A SINGLE STOREY EXTENSION AT SIDE OF EXISTING NURSING HOME CONSISTING OF 14 NO. BEDROOMS WITH EN-SUITES, OFFICE, DINING AREA, LOUNGE AND ISOLATION ROOM (C) DEMOLISH EXISTING SHED AND REBUILD A NEW SHED FOR STORAGE AND (D) DECOMMISSION EXISTING TREATMENT UNIT AND INSTALL A NEW TREATMENT UNIT AND SAND POLISHING FILTER	Public Infrastructure	No	0	MILLTOWN , ABBEYDORNEY , TRALEE	APPLICATION FINALISED	PERMISSION	CONDITIONAL	28/04/2022	01/06/2022			39.06	Y	38.96	19.78	
Kerry County Council	211472	CONSTRUCT (A) A NEW DWELLING SERVICED BY A MECHANICAL WASTEWATER TREATMENT UNIT AND SAND POLISHING FILTER (B) A VEHICULAR SITE ENTRANCE AND (C) ALL ASSOCIATED SITE WORKS	Residential dwelling	No	1	TARMONS WEST , TARBERT , CO KERRY	APPLICATION FINALISED	PERMISSION	CONDITIONAL	28/04/2022	01/06/2022			35.05	Y	34.92	24.36	
Kerry County Council	22236	(A) MAKE MINOR ELEVATIONAL CHANGES TO EXISTING OFFICE BUILDING (B) DEMOLISH EXTERNAL COVERED AREA INCLUDING LEANTO ROOF AND SIDE WALL (C) ERECTION OF NEW SIGNAGE (D) SUBDIVIDE PART OF EXISTING OFFICE BUILDING INTO A SEPERATE OFFICE UNIT ALONG WITH ALL ASSOCIATED SITE WORKS (E) FIT PV PANELS TO EXISTING DEVELOPMENT AND (F) RETENTION PERMISSION TO RETAIN EXISTING SIGNAGE	Commercial	No	0	ISLAND POINT , TRALEE ROAD INDUSTRIAL ESTATE , TRALEE ROAD MOANMORE	APPLICATION FINALISED	PERMISSION	CONDITIONAL	28/04/2022	01/06/2022			22.50	Y	22.38	0.36	
Limerick County Council	211587	construction of a single storey extension to the side of existing dwelling house, detached domestic garage, moving of entrance and all ancillary site works	Residential dwelling	No	0	Old Abbey , Shanagolden , Co. Limerick	APPLICATION FINALISED	PERMISSION	CONDITIONAL	28/04/2022	01/06/2022			35.92	Y	35.58	27.98	
Limerick County Council	211487	1) front porch to existing dwelling house, 2) side extension to existing dwelling house, 3) detached two-storey out-building containing office/gym/toilet/domestic garage/storage and 4) detached single storey garage	Residential dwelling	No	0	Kilcosgrave , Shanagolden , Co. Limerick	APPLICATION FINALISED	RETENTION	CONDITIONAL	28/04/2022	01/06/2022			33.69	Y	33.35	25.76	
Limerick County Council	211585	existing domestic garage as built, existing rear extension including attic accommodation to existing dwelling as built, existing roof light to existing dwelling as built, existing septic tank and percolation area as built, existing boundaries and entrances as built and all associated site works	Residential dwelling	No	0	Knocknabooly West , Foynes , Co. Limerick	APPLICATION FINALISED	RETENTION	CONDITIONAL	28/04/2022	01/06/2022			35.83	Y	35.59	28.49	
Kerry County Council	22253	CONSTRUCT AN EASY FEED CATTLE SHED FOR OVER WINTERING COWS COMPLETE WITH EASY FEED BARRIERS, UNDERGROUND SLURRY STORAGE TANKS AND CUBICLE BEDS, INCLUDING ALL ASSOCIATED ANCILLARY CONCRETE AND SITE WORKS	Agriculture	No	0	CLOONACURRIG , FARRANFORE , CO. KERRY	APPLICATION FINALISED	PERMISSION	CONDITIONAL	29/04/2022	02/06/2022			24.88		24.76	2.76	
Limerick County Council	211787	construction of a two storey dwelling house, attached garage, wastewater treatment unit, polishing filter, entrance, driveway and all ancillary site works	Residential dwelling	No	1	Skehanagh , Ardagh , Co. Limerick	APPLICATION FINALISED	PERMISSION	CONDITIONAL	29/04/2022	02/06/2022			27.97	Y	27.58	19.75	
Kerry County Council	2248	(A) DEMOLISH EXISTING DERELICT STRUCTURE (B) CONSTRUCT A NEW DWELLING HOUSE WITH A DETACHED DOMESTIC GARAGE (C) CONSTRUCT NEW ENTRANCE AND ENTRANCE WALLS AND INSTALL MECHANICAL AERATION SYSTEM WITH POLISHING FILTER SYSTEM WITH ALL ASSOCIATED SITE WORKS	Residential dwelling	No	1	BROSNA WEST , BROSNA , CO KERRY	APPLICATION FINALISED	PERMISSION	CONDITIONAL	03/05/2022	07/06/2022			10.73	Y	10.64	0.00	
Kerry County Council	22262	DECOMMISSION EXISTING SEPTIC TANK AND THE INSTALLATION OF A GRAF ONE2CLEAN SEWAGE TREATMENT TANK WITH CHIEFTAN COCO FILTERS UNIT WITH ALL ASSOCIATED SITE WORKS	Miscellaneous	No	0	KILCOW , CASTLEISLAND , CO KERRY	APPLICATION FINALISED	PERMISSION	CONDITIONAL	04/05/2022	08/06/2022			24.53	Y	24.41	1.85	
Kerry County Council	211446	CONSTRUCT A NEW DWELLING HOUSE, DETACHED GARAGE, INSTALL A MECHANICAL TREATMENT UNIT AND POLISHING FILTER AND ALL ASSOCIATED SITE WORKS	Residential dwelling	No	1	BROUGHANE , CASTLEISLAND , CO KERRY	APPLICATION FINALISED	PERMISSION	CONDITIONAL	05/05/2022	08/06/2022			24.95	Y	24.85	6.72	
Kerry County Council	211498	CONSTRUCT A NEW DWELLING HOUSE, CAR PORT AND GARAGE, MAINS CONNECTION AND ALL ASSOCIATED SITE WORKS	Residential dwelling	No	1	BAWNLUSKAHA , CASTLEISLAND , CO KERRY	APPLICATION FINALISED	PERMISSION	CONDITIONAL	05/05/2022	09/06/2022			21.69	Y	21.57	0.29	
Limerick County Council	22294	the demolition of the remaining front wall of existing derelict cottage, erect new cottage with attic conversion and erect new front boundary wall with entrance gates with existing connections to all existing services	Residential dwelling	No	0	Tournafulla , Co. Limerick	APPLICATION FINALISED	PERMISSION	CONDITIONAL	05/05/2022	09/06/2022			12.33	Y	12.09	5.56	
Limerick County Council	22101	domestic garage and attic conversion to residential use with gable windows over dwelling house	Residential dwelling	No	0	Killeline , Newcastle West , Co. Limerick	APPLICATION FINALISED	RETENTION	CONDITIONAL	04/05/2022	09/06/2022			21.16	Y	20.77	12.99	
Limerick County Council	22291	1) The restoration work to the original house, including the re-pointing and repair of all internal and external walls and chimney stack, repair to all rainwater goods, and to repair the existing roof structure. 2) The construction of a new extension to the rear of the original house. 3) The installation of a new wastewater percolation system on the site. 4) The deconstruction of the exiting shed and construction of a new shed. 5) The installation of a new private well and 6) Undertaking all associated site works and provision of services	Residential dwelling	No	0	Knocknaboula , Foynes , Co. Limerick	APPLICATION FINALISED	PERMISSION	CONDITIONAL	05/05/2022	09/06/2022			35.89	Y	35.65	28.55	
Kerry County Council	2242	ERECT A NEW DWELLING HOUSE COMPLETE WITH MECHANICAL AERATION UNIT AND POLISHING FILTER AND A NEW ENTRANCE OUT ONTO THE PUBLIC ROAD COMPLETE WITH ALL ANCILLARY SITE WORKS ASSOCIATED WITH THE DEVELOPMENT	Residential dwelling	No	1	MAGH WEST , BALLYMACELLIGOTT , TRALEE	APPLICATION FINALISED	PERMISSION	CONDITIONAL	09/05/2022	10/06/2022			28.91	Y	28.79	6.75	
Kerry County Council	22302	CONSTRUCT A NEW DWELLING HOUSE AND DOMESTIC GARAGE SERVED BY MECHANICAL AERATION UNIT AND SOIL POLISHING FILTER	Residential dwelling	No	1	COOM , GNEEVEGUILLA , RATHMORE	APPLICATION FINALISED	PERMISSION	CONDITIONAL	10/05/2022	13/06/2022			17.94		17.83	12.11	
Cork County Council	215366	A) Change of use of former retail units to offices for communal/enterprise/individuals(s) use, B) the construction of a new entrance lobby and elevational alterations to the front (northern) façade including new parapet wall, cladding, canopy and signage, C) elevational alterations to rear (southern) façade, D) alterations to western roof profile, and E) development of a 13 space car park and associated boundary treatments and all associated site works.	Commercial	No	0	Percival Street, Kanturk, Co. Cork,	Application Closed	Permission	Conditional Permission	09/05/2022	13/06/2022			16.82		16.36	0.00	
Cork County Council	216394	(a) Construction of a livestock underpass and effluent holding tanks, (b) relocation of 2 no. existing agricultural entrances and proposed farm roadways and all associated siteworks.	Agriculture	No	0	Glenfield South, Liscarroll, Mallow, Co. Cork	Application Closed	Permission	Conditional Permission	04/05/2022	13/06/2022			21.12		20.64	8.36	
Limerick County Council	2360918	a change of design to the dwelling house and garage from that previously granted under planning file 22/132 and all associated site works	Residential dwelling	No	1	Glenville , Ardagh , Co. Limerick	APPLICATION FINALISED	PERMISSION	CONDITIONAL	13/02/2024	21/03/2024			28.19	Y	27.83	20.16	

Planning Authority	Application Number	Development Description	Development Category	Large-scale Development	Number of Residential Units	Development Address	Application Status	Application Type	Decision	Decision Date	Grant Date	Appeal Reference Number	Appeal Decision	Distance to Turbine (km)	Within SPA + 5km Buffer	Distance to Proposed Lifetime Extension EIAR Site Boundary (km)	Distance to Proposed Lifetime Extension and Proposed Offsetting Lands Hydro Buffer (km)	Within Proposed Offsetting Lands
Limerick County Council	22334	a flat roof domestic garage and all associated site works	Residential dwelling	No	0	Lisgordan , Ardagh , Co. Limerick	APPLICATION FINALISED	PERMISSION	CONDITIONAL	11/05/2022	14/06/2022			29.78	Y	29.44	21.83	
Limerick County Council	22309	the erection of a domestic bungalow dwelling with attic conversion to east wing housing 1 no. bedroom, bathroom and office, new entrance gates, packaged wastewater treatment system and polishing filter and connections to all existing services	Residential dwelling	No	1	Ballyine , Newcastle West , Co. Limerick	APPLICATION FINALISED	PERMISSION	CONDITIONAL	10/05/2022	14/06/2022			24.77	Y	24.46	17.07	
Limerick County Council	211309	erection of a 30m high lattice telecommunications support structure together with antennas, dishes and associated telecommunications equipment, all enclosed in security fencing	Public Infrastructure	No	0	Reerasta North , Ardagh , Co. Limerick	APPLICATION FINALISED	PERMISSION	CONDITIONAL	10/05/2022	14/06/2022			27.24	Y	26.89	19.24	
Limerick County Council	22132	the construction of a new dwelling house, garage, entrance, driveway, packaged waste water treatment system with eco-flo filter and all ancillary site works	Residential dwelling	No	1	Glenville , Ardagh , Co. Limerick	APPLICATION FINALISED	PERMISSION	CONDITIONAL	11/05/2022	14/06/2022			28.19	Y	27.83	20.16	
Cork County Council	216646	To construct a new dwelling house served by mechanical aeration unit and soil polishing filter.	Residential dwelling	No	1	Gneeves, Boherbue, Mallow, Co. Cork	Application Closed	Permission	Conditional Permission	19/04/2022	14/06/2022			10.60		10.37	3.44	
Limerick County Council	211416	existing storage shed, existing shed containing kennels, existing site fencing and planning permission for proposed hard and soft landscaping to the existing site with all associated site works	Miscellaneous	No	0	Abbeyfeale East , Abbeyfeale , Co. Limerick	APPLICATION FINALISED	RETENTION	CONDITIONAL	12/05/2022	15/06/2022			17.54	Y	17.41	6.69	
Cork County Council	217328	The construction of a new part single storey, part two storey, detached dwelling with associated detached single storey garage which will be connected to the dwelling by a sheltering canopy. The development will include a new wastewater treatment unit and percolation area, anew site entrance and all associated site works and landscaping	Residential dwelling	No	1	Knockavoureen, Kiskeam, Mallow, Co.Cork	Application Closed	Permission	Conditional Permission	04/04/2022	16/06/2022			8.72	Y	8.63	3.56	
Cork County Council	217261	To construct a new dwelling house.	Residential dwelling	No	1	Greenane, Kanturk, Co. Cork,	Application Closed	Permission	Conditional Permission	04/05/2022	16/06/2022			17.21		16.73	0.90	
Cork County Council	217178	To construct a single storey extension to northern side of existing dwelling.	Residential dwelling	No	0	Gorteennafinnoge, Cullen, Co. Cork,	Application Closed	Permission	Conditional Permission	08/04/2022	16/06/2022			17.42		17.19	9.96	
Cork County Council	217124	A storey and a half syle dwelling, entrance, spetic tank and all assoicated site works.	Residential dwelling	No	1	Knockearagh, Tullylease, Charelville, Co. Cork	Application Closed	Permission	Conditional Permission	23/03/2022	16/06/2022			12.69	Y	12.24	3.93	
Kerry County Council	22319	CONSTRUCT A NEW DWELLING HOUSE WITH A NEW ON-SITE WASTEWATER TREATMENT SYSTEM. THE PROPOSED INSTALLATION WILL INCLUDE A MECHANICAL TREATMENT UNIT FOLLOWED BY A POLISHING FILTER, INCLDUING ALL ASSOCIATED ANCILLARY SITE WORKS AND BOUNDARY TREATMENT	Residential dwelling	No	1	GLANLEA , SCARTAGLIN , KILLARNEY	APPLICATION FINALISED	PERMISSION	CONDITIONAL	16/05/2022	17/06/2022			21.65	Y	21.57	5.17	
Cork County Council	217410	Demolish existing derelict dwelling house, construct a new dwelling house and install a wastewater treatment unit and polishing filter and all associated site works	Residential dwelling	No	1	Rathranna, Kanturk, Co.Cork,	Application Closed	Permission	Conditional Permission	12/04/2022	20/06/2022			15.16		14.67	0.00	
Cork County Council	217353	Construction of a detached two-storey garage and all associated site works	Residential dwelling	No	0	Dromineen, Drominagore, Kanturk, Co.Cork,	Application Closed	Permission	Conditional Permission	12/04/2022	20/06/2022			17.25		16.74	2.09	
Kerry County Council	22200	CONSTRUCT A DWELLING HOUSE SERVED BY AN EFFLUENT TREATMENT TANK AND SANDCEL POLISHING FILTER	Residential dwelling	No	1	KNOCKYSHEEHAN , KILLARNEY , CO. KERRY	APPLICATION FINALISED	PERMISSION	CONDITIONAL	18/05/2022	21/06/2022			24.23		24.12	11.85	
Cork County Council	224395	Permission for retention of sheds (equipment stores, animal shelter, maintenance workshop) and associated farm structures and existing dwelling house. Permission for the construction of new domestic waste water treatment system and all external associated site works.	Residential dwelling	No	0	Darach Rua Farm, Coolmore, Churchtown Mallow, Co Cork	Application Closed	Permission, Permission for Retention	Conditional Permission	20/04/2022	21/06/2022			24.73		24.28	12.05	
Limerick County Council	211468	an entrance, storey and a half dwelling house, garage, treatment system and associated site works	Residential dwelling	No	1	Carrowgar , Coolanoran , Newcastle West Co. Limerick	APPLICATION FINALISED	PERMISSION	CONDITIONAL	19/05/2022	22/06/2022			24.92		24.49	16.56	
Limerick County Council	211615	the construction of a storey and a half style dwelling house, entrance, driveway, garage, wastewater treatment unit, polishing filter and all ancillary site works	Residential dwelling	No	1	Cloncrippa , Feenagh , Kilmallock Co. Limerick	APPLICATION FINALISED	PERMISSION	CONDITIONAL	19/05/2022	22/06/2022			23.62		23.16	15.25	
Kerry County Council	211213	CONSTRUCT A DOMESTIC GARAGE AND ALL ASSOCIATED SERICES AND SITE WORKS	Residential dwelling	No	0	KNOCKNABOUL , BALLYDESMOND , CO KERRY	APPLICATION FINALISED	PERMISSION	CONDITIONAL	20/05/2022	23/06/2022			10.77	Y	10.72	4.10	
Limerick County Council	22345	the construction of a slatted shed, roofed feed passage, unroofed slatted feed area, unroofed feed passages, machinery shed and concrete aprons	Agriculture	No	0	Ballyquirk , Newcastle West , Co. Limerick	APPLICATION FINALISED	PERMISSION	CONDITIONAL	20/05/2022	23/06/2022			19.27	Y	18.87	11.06	
Limerick County Council	22346	the construction of a slatted cubicle house, cattle crush, auto drafting unit, roofed feed passage and concrete aprons	Agriculture	No	0	Farrihy , Dromcollogher , Co. Limerick	APPLICATION FINALISED	PERMISSION	CONDITIONAL	20/05/2022	23/06/2022			14.77	Y	14.31	6.27	
Limerick County Council	22344	the construction of a slatted shed, feed passages and concrete apron	Agriculture	No	0	Coolcappagh , Ardagh , Co. Limerick	APPLICATION FINALISED	PERMISSION	CONDITIONAL	20/05/2022	23/06/2022			30.93	Y	30.53	22.70	
Limerick County Council	2360378	minor alterations to the design of the apartments granted planning permission under ref. no. 22-366, to incorporate a lift into the block of six apartments and change the apartments in the block of three to own-door apartments. The property is located in an Architectural Conservation Area	Residential dwelling	No	0	Bridge Street , Newcastle West , Co. Limerick	APPLICATION FINALISED	PERMISSION	CONDITIONAL	26/07/2023	30/08/2023			22.12	Y	21.74	13.98	
Limerick County Council	22366	the alteration of and extension of existing building, incorporating a change of use of the retail unit and adjoining private residential accommodation at ground, first and second floor levels to an apartment block consisting of six apartments, along with permission to construct a separate apartment block to the rear consisting of 3 apartments and all associated site works	Residential dwelling	No	9	Bridge Street , Newcastle West , Co. Limerick	APPLICATION FINALISED	PERMISSION	CONDITIONAL	24/05/2022	28/06/2022			22.12	Y	21.74	13.98	
Limerick County Council	22355	for the conversion of an existing house to 2no townhouses	Residential dwelling	No	2	Dalton Street , Athea , Co. Limerick	APPLICATION FINALISED	PERMISSION	CONDITIONAL	24/05/2022	28/06/2022			24.84	Y	24.71	15.01	
Limerick County Council	22405	construction of a dwelling house, domestic garage, domestic wastewater treatment system, entrance and associated site works	Residential dwelling	No	1	Clashganniff , Shanagolden , Co. Limerick	APPLICATION FINALISED	PERMISSION	CONDITIONAL	25/05/2022	28/06/2022			34.79	Y	34.48	27.03	
Limerick County Council	22372	a dwelling house, garage, new entrance, advanced effluent treatment system and soil polishing filter and all associated site works	Residential dwelling	No	1	Raheenagh , Newcastle West , Co. Limerick	APPLICATION FINALISED	PERMISSION	CONDITIONAL	25/05/2022	28/06/2022			14.71	Y	14.26	6.38	
Limerick County Council	2460191	the revised plans of a dwelling house, domestic garage, & site boundary, from what was previously granted under planning ref: 22/405	Residential dwelling	No	1	Clashganniff , Shanagolden , Co. Limerick	APPLICATION FINALISED	PERMISSION	CONDITIONAL	24/04/2024	28/05/2024			34.79	Y	34.48	27.03	
Kerry County Council	22195	CONSTRUCT A DWELLING HOUSE AND GARAGE SERVED BY AN EFFLUENT TREATMENT TANK AND A SOIL POLISHING FILTER	Residential dwelling	No	1	MAULYARKANE , KILCUMMIN , KILLARNEY	APPLICATION FINALISED	PERMISSION	CONDITIONAL	26/05/2022	29/06/2022			23.09		23.04	8.95	
Kerry County Council	211406	CONSTRUCT A DWELLING HOUSE AND DETACHED DOMESTIC GARAGE AND ALL ASSOCIATED SITE WORKS AND FOR PLANNING PERMISSION FOR A SEPTIC TANK AND PERCOLATION AREA AND ALL ASSOCIATED SITE WORKS	Residential dwelling	No	1	KNOCKMEAL , ABBEYFEALE , CO KERRY	APPLICATION FINALISED	PERMISSION	CONDITIONAL	26/05/2022	29/06/2022			21.55	Y	21.44	9.39	
Kerry County Council	22354	CONSTRUCT A NEW DOMESTIC GARAGE AND ALL ASSOCIATED SITE SERVICES	Residential dwelling	No	1	TONBWEE , CASTLEISLAND , CO. KERRY	APPLICATION FINALISED	PERMISSION	CONDITIONAL	26/05/2022	29/06/2022			22.25	Y	22.14	0.00	
Kerry County Council	2212	CONSTRUCT A ONE AND A HALF STOREY STYLE DWELLING HOUSE WITH SECONDARY TREATMENT SYSTEM AND POLISHING FILTER AND ALL ANCILLARY DEVELOPMENT WORKS	Residential dwelling	No	1	LEAHA , CORDAL , CASTLEISLAND	APPLICATION FINALISED	PERMISSION	CONDITIONAL	27/05/2022	30/06/2022			16.10	Y	15.99	1.47	
Limerick County Council	22165	a four bedroom two storey dwelling house, packaged wastewater treatment system, domestic garage, front entrance, bored well as domestic water supply and all associated services	Residential dwelling	No	1	Ballygiltinane Lower , Glin , Co. Limerick.	APPLICATION FINALISED	PERMISSION	CONDITIONAL	27/05/2022	30/06/2022			34.34	Y	34.16	25.46	
Kerry County Council	211175	CONSTRUCT A DORMER DWELLING HOUSE, DOMESTIC GARAGE, TREATMENT UNIT AND POLISHING FILTER UNIT AND ALL SITE DEVELOPMENT WORKS	Residential dwelling	No	1	BANARD , GNEEVEGUILLA , RATHMORE	APPLICATION FINALISED	PERMISSION	CONDITIONAL	31/05/2022	04/07/2022			20.94		20.82	12.35	
Limerick County Council	22416	the construction of a storage shed and all ancillary site works	Miscellaneous	No	0	Feenagh Community Park , Kilmallock , Co. Limerick	APPLICATION FINALISED	PERMISSION	CONDITIONAL	01/06/2022	05/07/2022			22.66		22.20	14.07	
Limerick County Council	22406	(1) an increased occupancy from 44 children to 107 children, in main building and (2) permission for retention for a stand-alone after-school classroom cabin with WC's, with occupancy of 20 children, and associated site works	Public Infrastructure	No	0	Lois na Sí , Tullaha Broadford , Co Limerick	APPLICATION FINALISED	PERMISSION	CONDITIONAL	01/06/2022	05/07/2022			14.62	Y	14.15	7.23	
Limerick County Council	22411	construction of a new dwelling house, detached garage, site entrance, wastewater treatment system, percolation area and all associated site works	Residential dwelling	No	1	Moanleana , Newcastle West , Co. Limerick.	APPLICATION FINALISED	PERMISSION	CONDITIONAL	01/06/2022	05/07/2022			18.04	Y	17.61	9.68	
Limerick County Council	22387	the construction of a new dwelling house, detached garage, site entrance, wastewater treatment system, percolation area and all associated site works	Residential dwelling	No	1	Rooska East , Carrigkerry , Athea Co. Limerick	APPLICATION FINALISED	PERMISSION	CONDITIONAL	31/05/2022	05/07/2022			22.71	Y	22.45	15.29	
Limerick County Council	22419	the development of a single storey dwelling house, detached domestic garage, wastewater treatment system, percolation area, entrance and all ancillary site works	Residential dwelling	No	1	Crean , Newcastle West , Co. Limerick	APPLICATION FINALISED	PERMISSION	CONDITIONAL	02/06/2022	06/07/2022			18.47	Y	18.17	10.85	
Kerry County Council	2249	(A) A SINGLE STOREY DWELLING, SERVICED BY A PROPRIETARY WASTEWATER TREATMENT SYSTEM AND POLISHING FILTER (B) A DOMESTIC SINGLE STOREY SHED/GARAGE (C) ALL ANCILLARY SITE WORK	Residential dwelling	No	1	LEATH WEST , TRALEE , CO KERRY	APPLICATION FINALISED	PERMISSION	CONDITIONAL	07/06/2022	11/07/2022			35.49	Y	35.38	15.45	
Kerry County Council	211508	CONSTRUCT A DWELLING HOUSE AND DOMESTIC SHED SERVED BY AN EFFLUENT TREATMENT TANK AND POLISHING FILTER	Residential dwelling	No	1	KNOCKEENAHONE , SCARTAGLIN , CO KERRY	APPLICATION FINALISED	PERMISSION	CONDITIONAL	07/06/2022	11/07/2022			14.79	Y	14.71	4.53	
Limerick County Council	22415	to extend the site boundary of the previously approved glamping site (Ref. 21/1522 and 22/103) for the installation of ancillary facilities,including a canvas tipi tent for use as a sheltered meeting area, a converted caravan for use as a shop, electric bicycle charging points, bicycle parking stands, outdoor seating and picnic area, art sculpture area boundary fencing, hard and soft landscaping and associated site works	Commercial	No	0	Meenoline South , Templeglantine , Co. Limerick.	APPLICATION FINALISED	PERMISSION	CONDITIONAL	07/06/2022	12/07/2022			16.13	Y	15.93	9.49	
Limerick County Council	22456	the erection of 814.13 m2 or 151.30 kWp of photovoltaic panels on the roof of our factory of Pallas Foods, Newcastle West with all associated site works	Industrial	No	0	Sysco Foods Ireland Unlimited Company , Pallas Foods , Ballylahiff Newcastle West Co. Limerick	APPLICATION FINALISED	PERMISSION	CONDITIONAL	08/06/2022	12/07/2022			24.47	Y	24.10	16.41	

Planning Authority	Application Number	Development Description	Development Category	Large-scale Development	Number of Residential Units	Development Address	Application Status	Application Type	Decision	Decision Date	Grant Date	Appeal Reference Number	Appeal Decision	Distance to Turbine (km)	Within SPA + 5km Buffer	Distance to Proposed Lifetime Extension EIAR Site Boundary (km)	Distance to Proposed Lifetime Extension and Proposed Offsetting Lands Hydro Buffer (km)	Within Proposed Offsetting Lands
Limerick County Council	211639	demolition of part of the existing building, alterations to the existing elevations of food distribution centre with the change of use of 753 sqm existing warehouse area into office accommodation, signage, alterations to the existing site layout and the provision 24 no. new car parking spaces which include accessible spaces, EV charging areas and set down area to front of building with all an ancillary landscaping and associated site works & services. Retention permission for the change of use of 328 sqm of existing warehouse into office accommodation	Commercial	No	0	Ballylahiff , Newcastle West , Co. Limerick	APPLICATION FINALISED	PERMISSION	CONDITIONAL	08/06/2022	12/07/2022			24.39	Y	24.03	16.34	
Limerick County Council	2234	erection of a domestic bungalow dwelling with attic conversion to North-East wing housing 1no. bedroom, bathroom and office, new entrance gates, domestic garage, Tricel P6 mechanical aeration unit and polishing filter and connections to all existing services	Residential dwelling	No	1	Ballyconway , Newcastle West , Co. Limerick	APPLICATION FINALISED	PERMISSION	CONDITIONAL	09/06/2022	13/07/2022			19.82	Y	19.50	12.09	
Kerry County Council	22419	(A) RAISE ROOF OF EXISTING DWELLING HOUSE AND CONSTRUCT FIRST FLOOR EXTENSION TO SAME (B) DEMOLISH EXISTING FRONT ENTRANCE PORCH, CONSTRUCT NEW ENTRANCE PORCH WITH ELEVATIONAL CHANGES TO EXISTING DWELLING HOUSE (C) INSTALL MECHANICAL AERATION SYSTEM WITH POLISHING FILTER SYSTEM WITH ALL ASSOCIATED SITE WORKS	Residential dwelling	No	0	KNOCKBRACK , KNOCKNAGOSHEL , CO. KERRY	APPLICATION FINALISED	PERMISSION	CONDITIONAL	10/06/2022	14/07/2022			15.14	Y	15.04	2.36	
Kerry County Council	211227	ERECT A BUNGALOW WITH A WASTEWATER TREATMENT UNIT AND POLISHING FILTER ALSO TO ERECT A DOMESTIC GARAGE AND ALL ASSOCIATED SITE WORKS ON THEIR SITE	Residential dwelling	No	1	GORTDROMASILLAHY , MOYVANE , CO KERRY	APPLICATION FINALISED	PERMISSION	CONDITIONAL	10/06/2022	14/07/2022			30.15	Y	30.02	19.62	
Kerry County Council	22411	(I) INCREASING THE ANNUAL WASTE INTAKE FROM 24,990 TONNES TO 50,000 TONNES (II) THE ACCEPTANCE OF MIXED RESIDUAL BLACK BAG AND FOOD WASTE AND (III) THE INSTALLATION OF 1228.3 SQ.M OF ROOF MOUNTED SOLAR PANELS. AN ENVIRONMENTAL IMPACT ASSESSMENT REPORT (EIAR) WILL BE SUBMITTED TO THE PLANNING AUTHORTY WITH THE PLANNING APPLICATION.	Commercial	No	0	MONAVALLEY INDUSTRIAL ESTATE , (IN THE TOWNLAND OF BUNTALLOON) , TRALEE	APPLICATION FINALISED	PERMISSION	CONDITIONAL	13/06/2022	15/07/2022			38.65	Y	38.54	17.24	
Kerry County Council	22269	CONSTRUCT A SINGLE STOREY DWELLING HOUSE. ENTRANCE, SEPTIC TANK AND RAISED PERCOLATION AREA AND ALL ANCILLARY SITE WORKS	Residential dwelling	No	1	KNOCKMEAL , ABBEYFEALE , CO KERRY	APPLICATION FINALISED	PERMISSION	CONDITIONAL	14/06/2022	18/07/2022			21.51	Y	21.40	9.36	
Limerick County Council	22283	construction of a new dwelling house, detached garage, site entrance, wastewater treatment system, percolation area and all associated site works	Residential dwelling	No	1	Flean More , Ballyhahill , Co. Limerick	APPLICATION FINALISED	PERMISSION	CONDITIONAL	15/06/2022	20/07/2022			33.97	Y	33.76	25.94	
Limerick County Council	22463	the construction of a new dwelling house, septic tank and percolation area, bored well, entrance and all associated site works	Residential dwelling	No	1	Highmount , Feenagh , Co. Limerick	APPLICATION FINALISED	PERMISSION	CONDITIONAL	16/06/2022	20/07/2022			22.50		22.04	13.19	
Limerick County Council	22468	(a) construction of extensions to existing dwelling house along with elevational changes, (b) demolish existing garage and construct a new replacement garage, (c) modify and upgrade existing entrance and entrance walls, with all associated site works	Residential dwelling	No	0	Glenduff , Broadford , Co. Limerick	APPLICATION FINALISED	PERMISSION	CONDITIONAL	16/06/2022	20/07/2022			12.33	Y	11.87	4.59	
Limerick County Council	22446	the construction of a new dwelling house, entrance, driveway, packaged wastewater treatment system with eco-flo filter and all ancillary site works	Residential dwelling	No	1	Knocknadiha , Tournafulla , Co. Limerick	APPLICATION FINALISED	PERMISSION	CONDITIONAL	14/06/2022	20/07/2022			11.40	Y	11.21	5.03	
Kerry County Council	22437	CONSTRUCT A DOMESTIC GARAGE	Residential dwelling	No	0	COOLANEELIG , DUAGH , CO. KERRY	APPLICATION FINALISED	PERMISSION	CONDITIONAL	17/06/2022	21/07/2022			20.19	Y	20.06	8.49	
Cork County Council	216906	Demolition of existing dwelling and construction of single storey dwelling house with wastewater treatment plant, site entrance and associated services.	Residential dwelling	No	1	Curryglass, Newtownshandrum, Co. Cork,	Application Closed	Permission	Conditional Permission	30/05/2022	21/07/2022			24.69		24.28	13.40	
Cork County Council	216669	Retention of alterations, ground floor extension, dormer windows to front and rear of Protected Structure/dwelling RPS 01208, domestic garage/store and permission for removal of existing gates at rear entrance off St Theresa's Place and construction of new splayed recessed entrance and driveway to domestic garage/store and ancillary works.	Residential dwelling	No	0	11 Darrell Cottages, Greenane Street Lower, Greenane, Kanturk, Co. Cork	Application Closed	Permission, Permission for Retention	Conditional Permission	08/06/2022	21/07/2022			17.36		16.90	0.20	
Cork County Council	217426	Permission to a) convert existing grass play area to an all-weather playing pitch, b) construct a 5m high hurling/handball wall with ball netting enclosure, c) provide a covered external play area to side of existing activity hall, d) provide a 3.5 high ball netting over existing perimeter fencing, e) flood lighting around perimeter of proposed all weather pitch and f) all associated site works.	Public Infrastructure	No	0	Coolbane, Liscarroll, Mallow, Co Cork	Application Closed	Permission	Conditional Permission	26/05/2022	21/07/2022			21.94		21.45	9.17	
Cork County Council	217015	Construction of dwelling house, entrance, installation of waste water treatment unit and percolation area and all associated site works	Residential dwelling	No	1	Killavoy, Banteer, Co. Cork,	Application Closed	Permission	Conditional Permission	02/06/2022	21/07/2022			23.87		23.46	8.53	
Cork County Council	224292	Permission for retention and completion of car port and associated site works to side of existing dwelling on site and permission for alterations to elevations and internal layout to dwelling on site previously constructed under Planning Ref. 13/05934 and all associated site works	Residential dwelling	No	0	Duinch, Banteer, Co.Cork,	Application Closed	Permission, Permission for Retention	Conditional Permission	09/06/2022	21/07/2022			22.47		22.06	7.51	
Cork County Council	217256	The construction of a new dwelling house and adjacent new domestic Garage, The installation of a new wastewater treatment system and percolation area, along with all associated site works.	Residential dwelling	No	1	Knockduff lower, Newmarket, Co.Cork,	Application Closed	Permission	Conditional Permission	10/06/2022	21/07/2022			7.08	Y	6.58	0.00	
Cork County Council	224367	To construct a dwelling house and domestic garage served by mechanical aeration unit and soil polishing filter.	Residential dwelling	No	1	Rowls (Langford) North, Meelin, Newmarket, Co. Cork	Application Closed	Permission	Conditional Permission	31/05/2022	22/07/2022			9.90	Y	9.44	2.51	
Cork County Council	224467	Planning permission to construct a new dwelling house and domestic garage served by septic tank and percolation area	Residential dwelling	No	1	Knocknashannagh, Cullen, Mallow, Co.Cork	Application Closed	Permission	Conditional Permission	10/06/2022	22/07/2022			14.32		14.25	9.05	
Cork County Council	224303	To construct a single storey building consisting of a domestic garage / fitness room, A garden equipment storage room, toilet area, dog kennel and dog run area and all site development works.	Residential dwelling	No	0	Inches, Rathmore, Co. Cork,	Application Closed	Permission	Conditional Permission	23/05/2022	22/07/2022			18.98		18.90	13.50	
Limerick County Council	24182	a dwelling house, site entrance, waste water treatment system, percolation area, site entrance and all associated site works	Residential dwelling	No	1	Cooltomin , Rathkeale , Co. Limerick	APPLICATION FINALISED	OUTLINE PERMISSION	CONDITIONAL	18/06/2024	23/07/2024			33.04	Y	32.66	24.86	
Kerry County Council	22442	TO CONSTRUCT A NEW DWELLING HOUSE AND DOMESTIC GARAGE SERVED BY SEPTIC TANK AND PERCOLATION AREA	Residential dwelling	No	1	LISBABE , HEADFORD , KILLARNEY	APPLICATION FINALISED	PERMISSION	CONDITIONAL	21/06/2022	25/07/2022			24.11		24.00	13.13	
Kerry County Council	211205	BUILD A SINGLE STOREY EXTENSION TO THE SIDE OF EXISTING DWELLING AND ALL SITE ANCILLARY WORKS	Residential dwelling	No	0	AHAUN , BROSNA , TRALEE	APPLICATION FINALISED	PERMISSION	CONDITIONAL	22/06/2022	26/07/2022			7.57	Y	7.47	0.00	
Limerick County Council	22496	the construction of a two-storey detached dwelling served by a mechanical aeration unit and soil polishing filter	Residential dwelling	No	1	Knockaunnagun , Carrigkerry , Co. Limerick	APPLICATION FINALISED	PERMISSION	CONDITIONAL	22/06/2022	26/07/2022			26.53	Y	26.29	19.21	
Limerick County Council	211284	extensions to bungalow to include porch to front of dwelling, attached domestic garage to eastern side of dwelling and all ancillary works	Residential dwelling	No	0	Templeglantine East , Co. Limerick	APPLICATION FINALISED	RETENTION	CONDITIONAL	22/06/2022	26/07/2022			15.52	Y	15.32	8.85	
Limerick County Council	22102	construction of a poultry house, concrete apron, clean and soiled water storage tanks and carry out all associated ancillary site works	Agriculture	No	0	Killeedy North & Killeedy South , Ballagh , Co. Limerick	APPLICATION FINALISED	PERMISSION	CONDITIONAL	22/06/2022	26/07/2022			14.09	Y	13.67	5.86	
Limerick County Council	22319	the demolition of existing straw bedded shed and open slurry pit and to construct cattle crush, slatted shed, feed passage, creep area and concrete aprons	Agriculture	No	0	Glendarragh , Templeglantine , Co. Limerick	APPLICATION FINALISED	PERMISSION	CONDITIONAL	22/06/2022	26/07/2022			18.20	Y	17.97	11.29	
Limerick County Council	22350	the construction of a new dwelling, detached garage, the installation of a wastewater treatment system, new vehicle entrance and all associated site works	Residential dwelling	No	1	Raheenagh , Ballagh , Newcastle West Limerick	APPLICATION FINALISED	PERMISSION	CONDITIONAL	22/06/2022	26/07/2022			14.92	Y	14.47	6.63	
Limerick County Council	21908	construction of a poultry house, concrete apron, soiled water storage tank, rainwater harvesting tank and carry out all associated ancillary site works	Agriculture	No	0	Killeaney , Glin , Co. Limerick	APPLICATION FINALISED	PERMISSION	CONDITIONAL	21/06/2022	26/07/2022			33.93	Y	33.75	25.20	
Limerick County Council	22481	alterations to existing house and the construction of domestic garage. Alterations to consist of demolition of existing rear extension, construction of new rear extension and design changes to front façade of existing services	Residential dwelling	No	0	Main Street , Ardagh , Co. Limerick	APPLICATION FINALISED	PERMISSION	CONDITIONAL	21/06/2022	26/07/2022			26.91	Y	26.55	18.86	
Kerry County Council	22352	CONSTRUCT A WORKSHOP TO THE REAR OF DWELLING HOUSE AND ALL ASSOCIATED SITE WORKS	Residential dwelling	No	0	DROMCUNNIG , ABBEYDORNEY , CO. KERRY	APPLICATION FINALISED	PERMISSION	CONDITIONAL	23/06/2022	27/07/2022			38.23	Y	38.13	18.97	
Limerick County Council	22486	the construction of a dwelling house, domestic garage, connection to public services, entrance and associated site works	Residential dwelling	No	1	Gortnagross , Athea , Co. Limerick	APPLICATION FINALISED	PERMISSION	CONDITIONAL	23/06/2022	27/07/2022			23.98	Y	23.85	14.26	
Limerick County Council	211602	dwelling house, site entrance, wastewater treatment system and associated site works and services	Residential dwelling	No	1	Ballylin , Shanagolden , Co. Limerick	APPLICATION FINALISED	PERMISSION	CONDITIONAL	23/06/2022	27/07/2022			32.29	Y	31.92	24.17	
Kerry County Council	22449	TO CONSTRUCT A DWELLING HOUSE WITH AN ON-SITE WASTEWATER TREATMENT SYSTEM COMPRISING OF A MECHANICAL AERATION UNIT, INTERMITTENT FILTER AND SOIL POLISHING FILTER, A DOMESTIC GARAGE, A SITE ENTRANCE AND ALL ASSOCIATED SITE WORKS ON THEIR SITE	Residential dwelling	No	1	MEENLEITRIM NORTH , KNOCKNAGOSHEL , TRALEE	APPLICATION FINALISED	PERMISSION	CONDITIONAL	24/06/2022	28/07/2022			16.03	Y	15.93	3.10	
Limerick County Council	22137	demolition of twin roofed silos and attached cubicle houses, construction of a slatted cattle house complete with associated underground slurry tanks and feed passages on the same footprint, construction of ancillary concrete yard and all associated site work	Agriculture	No	0	Ballynagaul , Glin , Co. Limerick	APPLICATION FINALISED	PERMISSION	CONDITIONAL	24/06/2022	28/07/2022			36.31	Y	36.16	26.69	
Limerick County Council	22531	the retainment of existing domestic garage/garden shed on her land	Residential dwelling	No	0	Knockane , Newcastle West , Co. Limerick	APPLICATION FINALISED	RETENTION	CONDITIONAL	24/06/2022	28/07/2022			21.22	Y	20.84	13.10	
Cork County Council	224853	The construction of a two storey dwelling, solar panels, storm water reed bed and rain water harvesting tanks, relocation and modifications to existing site access including the provision of gates, boundary walls and treatments, the construction of a detached domestic store/plant building, to include a domestic gym and non-commercial hobby room and all other associated site development works.	Residential dwelling	No	1	Site No. 29 & 30, Ard na Si, Banteer, Co.Cork	Application Closed	Permission	Conditional Permission	07/06/2022	29/07/2022			20.32		19.90	5.18	

Planning Authority	Application Number	Development Description	Development Category	Large-scale Development	Number of Residential Units	Development Address	Application Status	Application Type	Decision	Decision Date	Grant Date	Appeal Reference Number	Appeal Decision	Distance to Turbine (km)	Within SPA + 5km Buffer	Distance to Proposed Lifetime Extension EIAR Site Boundary (km)	Distance to Proposed Lifetime Extension and Proposed Offsetting Lands Hydro Buffer (km)	Within Proposed Offsetting Lands
Kerry County Council	22479	(A) RETAIN A DOMESTIC GARAGE AS CONSTRUCTED; AND (B) RETAIN THE SITE ENTRANCE AND ROADSIDE BOUNDARY FENCE AS CONSTRUCTED	Residential dwelling	No	0	RAONAOIL HOUSE , RENASUP , GNEEVEGUILLA	APPLICATION FINALISED	PERMISSION	CONDITIONAL	30/06/2022	04/08/2022			14.45	Y	14.34	8.93	
Limerick County Council	22519	retractable awning on shop front	Commercial	No	0	Sonas Health Foods , 9 The Square , Newcastle West Co. Limerick	APPLICATION FINALISED	RETENTION	CONDITIONAL	29/06/2022	04/08/2022			22.27	Y	21.88	14.13	
Limerick County Council	22228	the construction of a playing pitch, entrance to public road, site boundary fencing, car parking and ancillary site works	Public Infrastructure	No	0	Cross & Ministerland , Ardagh , Co.. Limerick	APPLICATION FINALISED	PERMISSION	CONDITIONAL	30/06/2022	04/08/2022			27.41	Y	27.05	19.37	
Limerick County Council	22201	construction of a poultry house, concrete apron, feed silos, clean and soiled water storage tanks and carry out all associated ancillary site works	Agriculture	No	0	Knocknabooly East , & Ballynash (Bishop) , Foynes Co. Limerick	APPLICATION FINALISED	PERMISSION	CONDITIONAL	27/06/2022	04/08/2022			36.69	Y	36.44	29.22	
Limerick County Council	221049	the change of design of poultry house from that granted under Planning Ref. 22/201(change from free-range birds to commercial birds) concrete apron, feed silos, clean and soiled water storage tanks and carry out all ancillary site works. Permission is also sought for change of site boundaries from that previously granted under Planning Ref. 22/201	Agriculture	No	0	Knocknabooly East , & Ballynash (Bishop) , Foynes Co. Limerick	APPLICATION FINALISED	PERMISSION	CONDITIONAL	17/11/2022	21/12/2022			36.69	Y	36.44	29.22	
Kerry County Council	211263	ERECT A 24M HIGH MONOPOLE TELECOMMUNICATIONS SUPPORT STRUCTURE TOGETHER WITH ANTENNAE, DISHES, AND ASSOCIATED TELECOMMUNICATIONS EQUIPMENT, ALL ENCLOSED IN SECURITY FENCING AT THE GROUNDS	Public Infrastructure	No	0	CASTLEISLAND CO-OP MART , TONBWEE AND KNOCKANANLIG , CASTLEISLAND	APPLICATION FINALISED	PERMISSION	CONDITIONAL	07/03/2022		313175-22	CONDITIONAL	21.71	Y	21.60	0.00	
Kerry County Council	22264	DISCONNECT WASTEWATER OR FOUL PIPE CONNECTION FROM EXISTING SEPTIC TANK AND PERCOLATION AREA SERVING EXISTING DWELLING, AND RECONNECT TO NEW PROPRIETARY WASTEWATER TREATMENT PLANT AND SOIL POLISHING FILTER AND ANCILLARY WORKS	Residential dwelling	No	1	SHRONE BED , RATHMORE , CO KERRY	APPLICATION FINALISED	PERMISSION	CONDITIONAL	05/07/2022	08/08/2022			23.24		23.14	16.93	
Limerick County Council	22548	conversion of existing domestic house to office use to include modification, extensions and alterations to same which will also include a 3 phase electrical switch room and generator room with all associated site works	Commercial	No	0	Kilmeedy , Co. Limerick	APPLICATION FINALISED	PERMISSION	CONDITIONAL	05/07/2022	09/08/2022			23.01		22.54	15.18	
Kerry County Council	22116	CONSTRUCT A DORMER DWELLING HOUSE, DOMESTIC GARAGE, TREATMENT UNIT AND POLISHING FILTER UNIT AND ALL SITE DEVELOPMENT WORKS	Residential dwelling	No	1	SHRONE BEG , RATHMORE , CO KERRY	APPLICATION FINALISED	PERMISSION	CONDITIONAL	07/07/2022	10/08/2022			23.93		23.84	17.93	
Kerry County Council	22507	CONSTRUCT A NEW DWELLING HOUSE, DETACHED GARAGE, INSTALL A MECHANICAL TREATMENT PLANT AND POLISHING FILTER AND ALL ASSOCIATED SITE WORKS	Residential dwelling	No	1	GLANSHEAROON , CASTLEISLAND , CO KERRY	APPLICATION FINALISED	PERMISSION	CONDITIONAL	07/07/2022	10/08/2022			21.66	Y	21.55	0.36	
Limerick County Council	22571	the refurbishment and extension of existing dwelling which will also include a domestic double garage, to set back original entrance and boundary wall for improved sightlines and all associated site works	Residential dwelling	No	0	Knockane , Newcastle West , Co. Limerick	APPLICATION FINALISED	PERMISSION	CONDITIONAL	07/07/2022	11/08/2022			21.52	Y	21.14	13.43	
Limerick County Council	22556	the construction of a single storey dwelling house, domestic garage, entrance, driveway, wastewater treatment unit, polishing filter and all ancillary site works	Residential dwelling	No	1	Glensharrold , Carrigkerry , Athea Co. Limerick	APPLICATION FINALISED	PERMISSION	CONDITIONAL	08/07/2022	12/08/2022			29.66	Y	29.41	22.28	
Cork County Council	217511	Permission for decommissioning of septic tank and percolation area to "Assolas House (Protected Structure)" RPS 00181 and detached single storey apartment and the installation of proprietary waste-water treatment plant and tertiary treatment system and associated works.	Residential dwelling	No	0	Assolas, Kanturk, Co. Cork,	Application Closed	Permission	Conditional Permission	06/07/2022	12/08/2022			21.35		20.86	4.46	
Kerry County Council	22310	CONSTRUCT (1) NEW ESB SUB STATION WITH ASSOCIATED DRAINAGE ON THE EASTERN SIDE OF EXISTING INDUSTRIAL FACILITY AND (2) PERMISSION FOR A CHANGE OF USE OF PART OF THE INDUSTRIAL BUILDING TO A WAREHOUSE FOR THE MATURATION OF WHISKEY INCLUDING THE CONSTRUCTION OF TWO NEW PERSONNEL DOORS AND ONE ROLLER SHUTTER DOOR ON THE NORTH WESTERN ELEVATION OF THE BUILDING	Industrial	No	0	CLASH EAST , TRALEE , CO KERRY	APPLICATION FINALISED	PERMISSION	CONDITIONAL	13/07/2022	16/08/2022			36.28	Y	36.17	14.56	
Limerick County Council	211700	domestic bungalow dwelling, domestic garage, new entrance gates and packaged waste water treatment system and polishing filter and connections to all existing services	Residential dwelling	No	1	Ministersland , Ardagh , Co. Limerick	APPLICATION FINALISED	PERMISSION	CONDITIONAL	12/07/2022	16/08/2022			27.54	Y	27.17	19.45	
Limerick County Council	211561	erection of 4 no. semi-detached houses with separate side gates for rear access with separate connections to all existing services on his site	Residential dwelling	No	4	Churchtown , Newcastle West , Co. Limerick	APPLICATION FINALISED	PERMISSION	CONDITIONAL	13/07/2022	16/08/2022			22.58	Y	22.21	14.50	
Cork County Council	224721	To construct a dwelling house.	Residential dwelling	No	1	Curraghrour East, Banteer, Co. Cork,	Application Closed	Permission	Conditional Permission	07/07/2022	16/08/2022			24.05		23.61	7.29	
Cork County Council	216949	1. Permission to demolish the existing rear extension and to construct a new extension to the rear of the existing dwelling house, 2. Retention of the existing domestic garage as constructed, 3. Retention of the existing partially constructed storage shed and completion of same	Residential dwelling	No	0	Castlecor Demesne, Kilbrin, Mallow,	Application Closed	Permission, Permission for Retention	Conditional Permission	11/07/2022	16/08/2022			21.14		20.62	6.27	
Kerry County Council	211200	ALTER AND EXTEND EXISTING DWELLING HOUSE AND INSTALL A MECHANICAL WATEWATER TREATMENT UNIT WITH SAND POLISHING FILTER TOGETHER WITH ALL ASSOCIATED SITE WORKS	Residential dwelling	No	0	LISSATANVALLY , TRALEE , CO KERRY	APPLICATION FINALISED	PERMISSION	CONDITIONAL	14/07/2022	17/08/2022			36.15	Y	36.04	15.51	
Cork County Council	224503	To construct a dwelling house and garage with related site works.	Residential dwelling	No	1	Castlecor Demesne, Kilbrin, Mallow, Co. Cork	Application Closed	Permission	Conditional Permission	30/05/2022	19/08/2022			20.82		20.30	5.83	
Cork County Council	224109	To construct a bungalow, domestic garage / gym and all site development works.	Residential dwelling	No	1	Kingwilliamstown, Ballydesmond, Co. Cork,	Application Closed	Permission	Conditional Permission	14/07/2022	19/08/2022			9.98	Y	9.88	4.21	
Kerry County Council	22551	(A) DEMOLISH EXISTING FARM BUILDINGS AND ASSOCIATED ELEMENTS (B) TO CONSTRUCT A SINGLE STOREY WITH ROOMS IN THE ATTIC STYLE DWELLING WITH A DETACHED SINGLE STOREY UTILITY/PLANT ROOM, LINKED TO MAIN HOUSE VIA A FLAT ROOF CARPORT (C) SERVICED BY A MECHANICAL TREATMENT UNIT AND POLISHING FILTER (D) ALL ANCILLARY SITE WORKS	Residential dwelling	No	1	BALLYNAHULLA , BALLYDESMOND , CO KERRY	APPLICATION FINALISED	PERMISSION	CONDITIONAL	19/07/2022	22/08/2022			11.72	Y	11.60	6.48	
Limerick County Council	211355	the erection of a 36m high lattice support structure carrying antennas and dishes together with associated ground-based equipment containers all enclosed in security fencing	Public Infrastructure	No	0	Churchtown , Newcastle West , Co. Limerick	APPLICATION FINALISED	PERMISSION	CONDITIONAL	20/07/2022	23/08/2022			22.35	Y	21.99	14.33	
Limerick County Council	22325	'Change of use & Extension' of Ground Floor and First Floor areas from existing mixed Shop and Residential usage to Café & Wine bar complete with ground floor indoor and outdoor service area, stairwell, upper WC's, Kitchen & balcony service area, including necessary plan and elevational alterations, Signage and all ancillary site works and services	Commercial	No	0	Quinns Building , Maiden Street , Newcastle West Co. Limerick	APPLICATION FINALISED	PERMISSION	CONDITIONAL	21/07/2022	24/08/2022			22.15	Y	21.77	14.00	
Limerick County Council	22602	a domestic garage- utility store with a first floor on her site	Residential dwelling	No	0	Athea Lower , Athea , Co. Limerick	APPLICATION FINALISED	RETENTION	CONDITIONAL	21/07/2022	24/08/2022			26.07	Y	25.94	16.05	
Limerick County Council	22612	the construction of an extension to their existing dwelling house with all associated site works	Residential dwelling	No	0	Ballybehy , Ballaugh , Abbeyfeale Co. Limerick	APPLICATION FINALISED	PERMISSION	CONDITIONAL	22/07/2022	25/08/2022			17.10	Y	16.97	8.21	
Limerick County Council	22618	the construction of a single storey dwelling house, entrance, driveway, mechanical wastewater treatment unit, polishing filter and all ancillary site works	Residential dwelling	No	1	Ballaghbehy , Abbeyfeale , Co. Limerick	APPLICATION FINALISED	PERMISSION	CONDITIONAL	22/07/2022	25/08/2022			17.71	Y	17.58	7.61	
Cork County Council	217202	Construction of extensions to dwelling, to include a single and 2 storey extension and alterations to the elevations of the dwelling to include works to the existing roof and alterations to front of dwelling to include a ramp and all associated site works.	Residential dwelling	No	0	Subulter, Cecilstown, Mallow, Co. Cork	Application Closed	Permission	Conditional Permission	19/07/2022	25/08/2022			22.74		22.23	6.31	
Cork County Council	224684	(1) the retention of altered elevations of dwelling house to those permitted under planning ref: 96/2848, (2) the construction of a single storey extension to west of dwelling house, (3) the construction of a single story extension to the east of dwelling house, (4) the retention of altered elevations of detached garage to those permitted under planning ref: 96/2848 and (5) all associated site works.	Residential dwelling	No	0	Drominagore, Kilbrin, Kanturk, Co. Cork	Application Closed	Permission, Permission for Retention	Conditional Permission	23/05/2022	26/08/2022			17.68		17.16	2.52	
Cork County Council	224715	(1)The construction of a dwelling house, (2) the construction of a domestic garage, (3) the construction of a private on-site wastewater treatment system and (4) all associated site works.	Residential dwelling	No	1	Kilgilky South, Cecilstown, Co.Cork,	Application Closed	Permission	Conditional Permission	06/07/2022	26/08/2022			24.42		23.91	8.34	
Kerry County Council	22574	CONSTRUCT A SINGLE STOREY DWELLING HOUSE ALONG WITH ANCILLARY SITE WORKS	Residential dwelling	No	1	GNEEVEGUILLA , CO KERRY	APPLICATION FINALISED	PERMISSION	CONDITIONAL	26/07/2022	29/08/2022			16.99		16.87	10.59	
Kerry County Council	22583	DEVELOP A 30M HIGH PERMANENT LATTICE ANEMOMETER (WIND MEASUREMENT) MAST, TEMPORARY ASSEMBLY AREA, USE OF CONSENTED ACCESS TRACKS (APPROVED UNDER PLANNING REFERENCE NUMBER 10/692) AND ALL ANCILLARY DEVELOPMENT AND ASSOCIATED SITE WORKS. DETAILS OF THE PROPOSED WORKS ARE OUTLINED ON THE PLANNING APPLATION DRAWING. A NATURA IMPACT STATEMENT (NIS) HAS BEEN SUBMITTED TO THE PLANNING AUTHORITY AND WILL BE AVAILABLE FOR INSPECTION OR PURCHASE (SECTION 239 OF PLANING AND DEVELOPMENT (AMENDMENT) (NO 3) REGULATIONS 2011 REFERS)	Energy Industry	Yes	0	GLANOWEN , CORDAL , CO KERRY	APPLICATION FINALISED	PERMISSION	CONDITIONAL	27/07/2022	30/08/2022			10.53	Y	10.41	1.00	
Limerick County Council	22619	the construction of a two storey dwelling house, entrance, driveway, mechanical wastewater treatment unit, polishing filter and all ancillary site works	Residential dwelling	No	1	Ballaghbehy , Abbeyfeale , Co. Limerick	APPLICATION FINALISED	PERMISSION	CONDITIONAL	26/07/2022	30/08/2022			17.69	Y	17.56	7.60	
Limerick County Council	211302	the construction of a domestic garage to accommodate private and vintage cars, along with storage areas	Residential dwelling	No	0	Crean , Newcastle West , Co. Limerick.	APPLICATION FINALISED	PERMISSION	CONDITIONAL	28/07/2022	31/08/2022			18.79	Y	18.49	11.17	
Limerick County Council	22288	the demolition of existing out houses and permission to construct a new single storey extension to side (North-East facing) and rear (North-West facing) elevations of existing dwelling house. Permission is also sought to construct a detached domestic garage and carry out all associated ancillary site works	Residential dwelling	No	0	Lisgordan , Ardagh , Co. Limerick	APPLICATION FINALISED	PERMISSION	CONDITIONAL	27/07/2022	31/08/2022			29.72	Y	29.36	21.67	
Limerick County Council	22314	the construction of a dwelling house, garage, entrance and install a wastewater treatment system and percolation area with associated site works	Residential dwelling	No	1	Kilmurry , Feenagh , Kilmallock Co. Limerick	APPLICATION FINALISED	PERMISSION	CONDITIONAL	27/07/2022	31/08/2022			23.19		22.72	14.30	

Planning Authority	Application Number	Development Description	Development Category	Large-scale Development	Number of Residential Units	Development Address	Application Status	Application Type	Decision	Decision Date	Grant Date	Appeal Reference Number	Appeal Decision	Distance to Turbine (km)	Within SPA + 5km Buffer	Distance to Proposed Lifetime Extension EIAR Site Boundary (km)	Distance to Proposed Lifetime Extension and Proposed Offsetting Lands Hydro Buffer (km)	Within Proposed Offsetting Lands
Limerick County Council	22638	the construction of a two storey dwelling house, domestic garage, entrance, driveway, wastewater treatment unit, polishing filter and all ancillary site works	Residential dwelling	No	1	Avaheen , Dromcollogher , Co. Limerick	APPLICATION FINALISED	PERMISSION	CONDITIONAL	27/07/2022	31/08/2022			21.64		21.17	13.60	
Kerry County Council	211458	(01) CONSTRUCT AN EASY FEED SHED FOR OVER WINTERING CATTLE COMPLETE WITH EASY FEED BARRIERS, UNDERGROUND SLURRY STORAGE TANKS AND CUBICLES BEDS INCLUDING A CATTLE COLLECTION YARD WITH UNDERGROUND SLURRY STORAGE TANK ALL UNDER THE SAME ROOF STRUCTURE (02) TO REMOVE AND REPLACE THE EXISTING ROAD SIDE BOUNDARY WALL WITH A NEW CONCRETE ROAD SIDE BOUNDARY WALL INCLUDING ALL ASSOCIATED ANCILLARY CONCRETE AND SITE WORKS (03) TO DEMOLISH AN EXISTING DISUSED OLD TWO STOREY DWELLING HOUSE TO ALLOW FOR A NEW CONCRETE YARD EXTENSION (04) TO DECOMMISSION THE EXISTING SEPTIC TANK AND PERCOLATION AREA ASSOCIATED WITH THE OLD DWELLING HOUSE. ALL WORK TO BE CARRED OUT	Agriculture	No	0	BALLYBEG , CURROW , KILLARNEY	APPLICATION FINALISED	PERMISSION	CONDITIONAL	17/02/2022	01/09/2022	312968-22	CONDITIONAL	23.67	Y	23.55	3.57	
Limerick County Council	2296	bungalow dwelling with existing connections to all existing services	Residential dwelling	No	1	Sugarhill , Templeglantine , Co. Limerick	APPLICATION FINALISED	RETENTION	CONDITIONAL	28/07/2022	01/09/2022			20.33	Y	20.12	13.52	
Cork County Council	224741	Permission for dwelling house and all associated site work.	Residential dwelling	No	1	Doony, Milford, Co. Cork,	Application Closed	Permission	Conditional Permission	27/06/2022	02/09/2022			20.35		19.91	10.28	
Cork County Council	224484	To construct a dwelling, detached garage with waste water treatment plant, polishing filter and entrance.	Residential dwelling	No	1	Lyravuckane, Cullen, Co. Cork,	Application Closed	Permission	Conditional Permission	29/07/2022	02/09/2022			16.61		16.37	9.04	
Kerry County Council	22589	(A) DEMOLISH EXISTING REAR EXTENSION AND SHED (B) CONSTRUCT A NEW REAR EXTENSION OVER TWO LEVELS, ALL WITH EXISTING CONNECTION TO PUBLIC UTILITY SERVICES WITH ALL ASSOCIATED SITE WORKS	Residential dwelling	No	0	BAWNLUSKAHA , CASTLEISLAND , CO KERRY	APPLICATION FINALISED	PERMISSION	CONDITIONAL	02/08/2022	05/09/2022			21.73	Y	21.61	0.00	
Kerry County Council	22594	CONSTRUCT A NEW DWELLING HOUSE AND DOMESTIC GARAGE SERVED BY MECHANICAL AERATION UNIT AND SOIL POLISHING FILTER	Residential dwelling	No	1	KNOCKNASEED , GNEEVEGUILLA , RATHMORE	APPLICATION FINALISED	PERMISSION	CONDITIONAL	02/08/2022	05/09/2022			15.87		15.76	10.79	
Kerry County Council	22597	CONSTRUCT (1) A NEW MACHINERY SERVICE SHED/GARAGE FOR SERVICING TRACTORS AND ASSOCIATED FARM MACHINERY TO THE SIDE OF THE EXISTING SERVICE SHED (2) EXTENDING AND MODIFYING FLOOR PLAN AND ELEVATIONS OF THE EXISTING STORES/SALES BUILDING AND INTRODUCING A NEW PARAPET TO SAME (3) REPLACE CLADDING OF THE EXISTING PARAPETS WITH NEW CLADDING AND EXTEND SAME TO THE EXISTING SERVICE SHED/GARAGE TO MATCH NEW PROPOSED STRUCTURES (4) CONSTRUCT A NEW MONO PITCH OPEN STORAGE SHED FOR HOUSING MACHINERY , INCLUDING ALL ASSOCIATED ACNILLARY CONCRETE AND SITE WORKS	Agriculture	No	0	KNOCKBRACK , KNOCKNAGOSHEL , CO KERRY	APPLICATION FINALISED	PERMISSION	CONDITIONAL	02/08/2022	05/09/2022			17.32	Y	17.23	4.91	
Kerry County Council	22590	CONSTRUCT A SINGLE STOREY DWELLING, SERVED BY A SEPTIC TANK AND PERCOLATION AREA AND ALL NECESSARY ANCILLARY SITE WORKS (PLEASE NOTE THIS SUBMISSION SEEKS TO ALTER THE HOUSE DESIGN WHICH WAS PREVIOUSLY GRANTED FULL PLANNING PERMISSION UNDER PLANNING REG. NO 21/308)	Residential dwelling	No	1	KILLEENTIERNA , CURROW , CO KERRY	APPLICATION FINALISED	PERMISSION	CONDITIONAL	02/08/2022	05/09/2022			24.35		24.23	4.05	
Kerry County Council	22596	CONSTRUCT A NEW DWELLING HOUSE, INSTALL A MECHANICAL TREATMENT UNIT AND POLISHING FILTER AND ALL ASSOCIATED SITE WORKS	Residential dwelling	No	1	GORTANAHANEBOY WEST , HEADFORD , KILLARNEY	APPLICATION FINALISED	PERMISSION	CONDITIONAL	02/08/2022	05/09/2022			23.22		23.11	15.12	
Kerry County Council	22593	(A) CHANGE THE USE OF THE EXISTING BUILDING FROM RETAIL (MOST RECENTLY CASTLE MEATS) TO RESIDENTIAL (B) DEMOLISH EXISTING SINGLE STOREY REAR EXTENSIONS/COLD ROOM, (C) EXTEND AND RENOVATE THE PROPERTY, WITH 2 STOREY AND SINGLE STOREY ELEMENTS (D) PROVIDE GATED REAR ACCESS FROM THE PUBLIC ROAD TO THE SOUTH OF THE SITE ANDS ALL ASSOCIATED SITE WORKS	Residential dwelling	No	1	BAWNLUSKAHA , CASTLEISLAND , CO KERRY	APPLICATION FINALISED	PERMISSION	CONDITIONAL	03/08/2022	06/09/2022			21.76	Y	21.65	0.00	
Limerick County Council	21594	the construction of 68no. residential units comprising of 44no. houses and 24no. apartments, all two storeys in height. The units proposed are a mix of 1,2,3 and 4 bedroomed units(12x1 bed, 23x2 bed, 25x3 bed and 8x4 bed) on a site spanning 2.794 hectares. Permission is sought for the development outlined herein including boundary treatments, roads, drainage, landscaping(including playground and playing pitch), pedestrian crossings, 157no. car parking spaces and 42no. bicycle parking spaces, bin storage, access and all ancillary site works. Vehicular access is proposed to the north west at Saint Ita's Road and in addition pedestrian/cycle access is proposed onto 'The Grove'	Residential dwelling	Yes	68	Saint Ita's Road , Abbeyfeale West , Abbeyfeale Co. Limerick	APPLICATION FINALISED	PERMISSION	CONDITIONAL	03/03/2022		ABP 31313822	CONDITIONAL	17.61	Y	17.48	6.43	
Limerick County Council	22654	erection of a domestic bungalow dwelling with mezzanine floor over kitchen, entrance gates, domestic garage, tricel P6 mechanical aeration unit & polishing filter & connections to all existing services (reference number of outline permission 22/99)	Residential dwelling	No	1	Dromtrasna South , Abbeyfeale , Co. Limerick	APPLICATION FINALISED	PERMISSION CONSEQUENT	CONDITIONAL	03/08/2022	06/09/2022			12.61	Y	12.48	3.13	
Limerick County Council	2460957	a change of house design from that previously approved under planning application reference 22/654 on their land	Residential dwelling	No	0	Dromtrasna South , Abbeyfeale , Co. Limerick	APPLICATION FINALISED	PERMISSION	CONDITIONAL	19/11/2024	23/12/2024			12.61	Y	12.48	3.13	
Limerick County Council	22657	agricultural buildings which include calf rearing housing, cubicle sheds, slatted shed and hay/straw storage shed and also a silage slab and walls, and permission for a new dung stead and all associated works	Agriculture	No	0	Knocknabooly Middle , Foynes , Co. Limerick	APPLICATION FINALISED	RETENTION	CONDITIONAL	03/08/2022	06/09/2022			36.31	Y	36.06	28.96	
Limerick County Council	211471	construction of a poultry house, soiled water storage tank and all associated site works. The application relates to development which comprises or is for the purposes of an activity requiring an Industrial Pollution & Control Licence, now replaced by an Industrial Emissions Licence. An Environmental Impact Assessment Report(EIAR) has been submitted as part of the planning application	Agriculture	Yes	0	Camas , Newcastle West , Co. Limerick	APPLICATION FINALISED	PERMISSION	CONDITIONAL	04/08/2022	06/09/2022			16.39	Y	15.96	8.04	
Cork County Council	225003	(1)the retention of an extended underground slurry tank to serve dairy cows, (2) the retention of concrete feed apron, (3) the retention of an extension to existing shed to serve as calving area, (4) the retention of a second smaller underground slurry tank below calving area, (5) the retention of re-roofing of existing shed, (6) the retention of canopy constructed between two sheds, (7) retention of the demolition of 2 no old store houses, (8) retention of machinery shed and (9) retention of an erected 12 tonne feed bin. Permission for (10) the construction of an extension to cow shed, (11) the demolition of an existing underground slurry tank to rear of milking parlour, (12) the construction of a new larger underground slurry tank to the rear of milking parlour and (13) all associated site works.	Agriculture	No	0	Lisrobin East, Boherbue, Mallow, Co Cork	Application Closed	Permission, Permission for Retention	Conditional Permission	25/07/2022	06/09/2022			7.24	Y	6.89	0.00	
Limerick County Council	22686	the construction of an extension to the rear of existing dwelling together with associated site works	Residential dwelling	No	0	Rose Cottage , The Demesne , Shanagolden Co. Limerick	APPLICATION FINALISED	PERMISSION	CONDITIONAL	04/08/2022	07/09/2022			36.02	Y	35.74	28.37	
Limerick County Council	22679	elevational changes to an existing dwelling house and all associated site works within revised site boundaries	Residential dwelling	No	0	Glengort South , Tournafulla , Co. Limerick	APPLICATION FINALISED	RETENTION	CONDITIONAL	04/08/2022	07/09/2022			9.70	Y	9.54	3.13	
Kerry County Council	211250	CONSTRUCT A DWELLING HOUSE AND GARAGE WITH MECHANICAL TREATMENT UNIT AND POLISHING FILTER AND ALL ASSOCIATED SITE WORKS	Residential dwelling	No	1	TULLYGARRAN , TRALEE , CO KERRY	APPLICATION FINALISED	PERMISSION	CONDITIONAL	05/08/2022	08/09/2022			33.61	Y	33.50	12.12	
Kerry County Council	22614	(A) PLANNING PERMISSION TO DEMOLISH AN EXISTING DOMESTIC SHED AND (B) PLANNING PERMISSION TO CONSTRUCT A NEW DOMESTIC STORE/SHED	Residential dwelling	No	0	UPPER MAIN STREET , (BROSNA WEST) BROSNA , TRALEE	APPLICATION FINALISED	PERMISSION	CONDITIONAL	05/08/2022	08/09/2022			10.50	Y	10.41	0.00	
Limerick County Council	22544	domestic garage and all ancillary works, to rear of bungalow	Residential dwelling	No	0	No. 1 Woodlawn Loughill , Co. Limerick	APPLICATION FINALISED	RETENTION	CONDITIONAL	05/08/2022	08/09/2022			37.73	Y	37.49	30.36	
Limerick County Council	21952	change of use from a furniture store to a retail shop including ancillary staff offices and canteen, site signage and ancillary works	Commercial	No	0	O'Doherty Upholstery , The Demesne , Newcastle West Co. Limerick	APPLICATION FINALISED	PERMISSION	CONDITIONAL	16/12/2021	08/09/2022	312509-22	MODIFIED	22.31	Y	21.93	14.20	
Kerry County Council	22631	CONSTRUCT A NEW DWELLING HOUSE AND DETACHED GARAGE, INSTALL A MECHANICAL TREATMENT UNIT AND POLISHING FILTER AND ALL ASSOCIATED SITE WORKS	Residential dwelling	No	1	CRAGGAUNOONIA , CASTLEISLAND , CO. KERRY	APPLICATION FINALISED	PERMISSION	CONDITIONAL	09/08/2022	12/09/2022			19.11	Y	19.00	0.00	
Kerry County Council	22634	(1) DEMOLISH A STORE (2) CONSTRUCTION OF A BUILDING TO INCLUDE (A) A SLATTED CUBICLE HOUSE SECTION WITH ASSOCIATED UNDERGROUND SLURRY TANKS AND FEEDING PASSAGE (B) SLATTED AND STRAW-BEDDED CALVING AREA WITH ASSOCIATED UNDERGROUND SLURRY TANK (3) ROOFED SLATTED COLLECTING YARD EXTENSION WITH ASSOCIATED UNDERGROUND SLATTED SLURRY TANKS (4) WALLED SILAGE PIT COMPLETE WITH EFFLUENT CHANNELS AND SAFETY RAILS , SILAGE APRON WITH EFFLUENT CHANNELS (5) ANCILLARY CONCRETE AREA (6) A CALF HOUSE AND ALL ASSOCIATED SITE WORKS	Agriculture	No	0	KILNAGLEARAGH , IRRAMORE , LISTOWEL	APPLICATION FINALISED	PERMISSION	CONDITIONAL	10/08/2022	13/09/2022			31.66	Y	31.56	18.37	
Cork County Council	225512	Permission to erect 329.00 m2 or 62.10 kWp of photovoltaic panels on the roof of our existing manufacturing building with all associated site works.	Industrial	No	0	Clover Hill Food Ingredients Limited, Mount Leader Industrial Estate, Millstreet, Co. Cork	Application Closed	Permission	Conditional Permission	10/08/2022	13/09/2022			21.61		21.41	14.39	
Kerry County Council	22653	(A)CONSTRUCT A NEW DWELLING HOUSE. (B)CONSTRUCT A NEW WASTEWATER TREATMENT SYSTEM (C)PLANNING PERMISSION TO EXCAVATE AND FILL THE EXISTING GROUND WITH ALL ASSOCIATED SITE SERVICES	Residential dwelling	No	1	KILLEENTIERNA , CURROW , KILLARNEY	APPLICATION FINALISED	PERMISSION	CONDITIONAL	15/08/2022	16/09/2022			24.19		24.07	4.11	
Limerick County Council	22713	for change of use of part of the existing first floor of the Community Centre to a Pre-school with all associated works	Public Infrastructure	No	0	Tournafulla Comunity Centre , Tournafulla , Co. Limerick	APPLICATION FINALISED	PERMISSION	CONDITIONAL	08/08/2022	16/09/2022			12.14	Y	11.90	5.50	
Limerick County Council	22691	the construction of an extension to the rear of the existing dwelling and install a new wastewater treatment system, percolation area and all associated site works	Residential dwelling	No	0	Raheenagh , Ballagh Co. Limerick	APPLICATION FINALISED	PERMISSION	CONDITIONAL	11/08/2022	16/09/2022			14.84	Y	14.39	6.49	
Limerick County Council	22687	the construction of a two storey extension to the side of existing dwelling together with associated site works	Residential dwelling	No	0	No. 82 Cluain Arra , Newcastle West , Co. Limerick	APPLICATION FINALISED	PERMISSION	CONDITIONAL	09/08/2022	16/09/2022			23.06		22.66	14.83	

Planning Authority	Application Number	Development Description	Development Category	Large-scale Development	Number of Residential Units	Development Address	Application Status	Application Type	Decision	Decision Date	Grant Date	Appeal Reference Number	Appeal Decision	Distance to Turbine (km)	Within SPA + 5km Buffer	Distance to Proposed Lifetime Extension EIAR Site Boundary (km)	Distance to Proposed Lifetime Extension and Proposed Offsetting Lands Hydro Buffer (km)	Within Proposed Offsetting Lands
Cork County Council	216685	To partially demolish the disused dance hall attached to the side of the dwelling (Kilcorney Hall) and permission to construct extension to the side of the existing dwelling house, changes to the front and rear elevations of the dwelling, construction of a domestic store, creation of walled garden within the remaining walls of the partially demolished hall and the installation of effluent treatment system, polishing filter and all associated services and site works.	Residential dwelling	No	0	Kilcorney, Rathcoole, Mallow, Co. Cork	Application Closed	Permission	Conditional Permission	11/08/2022	16/09/2022			20.93		20.62	10.82	
Cork County Council	216341	(i) The demolition of existing sheds (110m2), the partial demolition of agricultural barns (173.2m2) and livestock shed (8.2m2), (ii) the construction of a 12-bed care home building (1,111m2), (iii) provision of 2 no. low arousal units (63.6m2), (iv) a change of use of existing dwelling to staff accommodation (199m2), (v) access and car parking, (vi) landscaping and boundary treatments, (vii) open space and exercise/sports areas, (viii) installation of wastewater treatment system, (ix) provision of footpaths and lighting, (x) bin stores and (xi) all associated and ancillary site development works on a site to the south of the Cois Dalua Care Facility.	Public Infrastructure	No	0	Cois Dalua Care Facility, Meelin, Knockduff Upper, Newmarket, Co. Cork	Application Closed	Permission	Conditional Permission	11/08/2022	16/09/2022			6.64	Y	6.24	0.00	
Cork County Council	224796	The retention of existing dwelling house as-constructed and associated site works which includes alterations to development permitted under previous Permission Ref: 06/11766. Alterations for which retention permission is sought include (1) altered dwelling location, (2) altered location of private waste water treatment system, (3) increased floor area of dwelling house, (4) altered dwelling elevations and (5) conversion of attic space into habitable living space. This application seeks permission for (6) retention of partially completed domestic garage, (7) completion of the same domestic garage and (8)retention of as-constructed entrance walls and piers in an altered location to that which was permitted. Permission is also sought for the (9) revision to site boundaries and (10) all associated site works.	Residential dwelling	No	1	Killavoy, Banteer, Co.Cork,	Application Closed	Permission, Permission for Retention	Conditional Permission	11/08/2022	16/09/2022			23.61		23.20	8.03	
Kerry County Council	22656	PROVIDE GATED VEHICULAR ACCESS, FROM THE PUBLIC ROAD TO THE SOUTH	Miscellaneous	No	0	129 MAIN STREET , CASTLEISLAND , CO. KERRY	APPLICATION FINALISED	PERMISSION	CONDITIONAL	16/08/2022	19/09/2022			21.76	Y	21.64	0.00	
Cork County Council	216421	To construct a new dwelling house with domestic garage, wastewater treatment system and percolation area, entrance and all associated site and ancillary works	Residential dwelling	No	1	Killinane, Liscarroll, Mallow, Co. Cork	Application Closed	Permission	Conditional Permission	08/08/2022	19/09/2022			20.63		20.14	7.86	
Kerry County Council	22510	TO DECOMMISION THE EXISTING SEPTIC TANK AND PERCOLATION AREA, AND INSTALL A MECHANICAL WASTEWATER TREATMENT UNIT WITH SAND POLISHING FILTER	Residential dwelling	No	1	BALLINORIG EAST , TRALEE , CO. KERRY	APPLICATION FINALISED	PERMISSION	CONDITIONAL	17/08/2022	20/09/2022			34.92	Y	34.81	13.78	
Limerick County Council	22726	the part demolition of existing dwelling with extension to the rear, relocation of existing entrance, installation of a proprietary treatment system and sand polishing filter, bored well and all associated site works	Residential dwelling	No	0	Gardenfield , Newcastle West , Co. Limerick	APPLICATION FINALISED	PERMISSION	CONDITIONAL	17/08/2022	20/09/2022			18.74	Y	18.34	10.51	
Cork County Council	224713	To construct a dwelling house.	Residential dwelling	No	1	Curragh, Kanturk, Co. Cork,	Application Closed	Permission	Conditional Permission	02/08/2022	20/09/2022			16.05		15.58	0.00	
Cork County Council	217342	to construct a new dwelling house and domestic garage served by mechanical aeration unit and sand polishing filter and associated site works.	Residential dwelling	No	1	Knockawillin, Lismire, Newmarket, Co.Cork	Application Closed	Permission	Conditional Permission	09/08/2022	20/09/2022			13.22		12.71	0.91	
Cork County Council	224979	Installation of photovoltaic solar panel array to the roof of the existing SuperValu store.	Commercial	No	0	Minor Row, Liscahane, Millstreet, Co Cork	Application Closed	Permission	Conditional Permission	23/06/2022	20/09/2022			21.02		20.81	13.66	
Cork County Council	225339	Permission for the Proposed Change of Use of part of the existing Community Centre into a Full Day Care Childcare Facility.	Public Infrastructure	No	0	Cullen Community Centre, Mullaghroe North, Cullen, Co. Cork	Application Closed	Permission	Conditional Permission	03/08/2022	20/09/2022			14.21		14.10	8.23	
Kerry County Council	211123	PART DEMOLISH, ALTER, RENOVATE AND EXTEND THE EXISTING DWELLING HOUSE. PERMISSION IS SOUGHT TO DEMOLISH THE EXISTING DOMESTIC SHEDS AND TO CARRY OUT ALL ASSOCIATED ANCILLARY SITE DEVELOPMENTS INCLUDING LANDSCAPING AND BOUNDARY TREATMENTS	Residential dwelling	No	0	PALLAS , LISTOWEL , CO KERRY	APPLICATION FINALISED	PERMISSION	CONDITIONAL	18/08/2022	21/09/2022			31.07	Y	30.98	16.07	
Kerry County Council	22679	(A) ERECT SOLAR PANELS ON BOTH SIDES OF THE MAIN ROOF OF THE EXISTING MAIN BUILDING ALONG WITH ALL ASSOCIATED SITE WORKS AT KNOCKNAGOSHEL COMMUNITY CENTRE AND (B) ERECT SOLAR PANELS ON THE REAR ROOF (SOUTHERN SIDE) OF THE LAUNDRY ROOM	Public Infrastructure	No	0	MAIN STREET , KNOCKNAGOSHEL , TRALEE CO KERRY	APPLICATION FINALISED	PERMISSION	CONDITIONAL	19/08/2022	22/09/2022			18.56	Y	18.47	5.71	
Cork County Council	224775	A) Retention permission of revised site boundaries to extend residential area beyond permission 00/2004 (B) permission to (i) construct a single storey extension to the west gable of existing dwelling (ii) renovate/alter existing dwelling - alter roof over porch from pitched to flat and elevational changes (iii) construct a domestic shed to rear of dwelling (iv) decommission existing septic tank and install new treatment unit and sand polishing filter and (v) all associated site works.	Residential dwelling	No	0	Drominagore, Kilbrin, Co.Cork,	Application Closed	Permission, Permission for Retention	Conditional Permission	30/05/2022	23/09/2022			18.54		18.02	3.57	
Cork County Council	224843	Change of use of a dis-used classroom into a full daycare childcare facility.	Public Infrastructure	No	0	Cullen National School, Mullaghroe North, Cullen, Co. Cork	Application Closed	Permission	Conditional Permission	16/08/2022	23/09/2022			14.02		13.91	8.07	
Cork County Council	224738	Permission for the construction of a single storey extension to St. Brendan's National School consisting of a 2-classroom base special needs unit and associated facilities, along with a new one way vehicular entrance to an exit from Moynihan terrace with associated set down and staff parking facilities and all associated site services and site works. A Natura Impact Statement will be submitted to the planning authority with the application.	Public Infrastructure	No	0	St Brendan's National School, Rathcool Td. Rathcoole, Mallow, Co.Cork	Application Closed	Permission	Conditional Permission	27/05/2022	23/09/2022			19.76		19.43	9.17	
Kerry County Council	22694	ERECT AN AGRICULTURAL SHED AND THE CARRYING OUT OF ASSOCIATED SITE WORKS	Agriculture	No	0	GLANSHEAROON , CASTLEISLAND , CO. KERRY	APPLICATION FINALISED	PERMISSION	CONDITIONAL	23/08/2022	26/09/2022			22.05	Y	21.94	0.81	
Limerick County Council	22516	the construction of a storey and a half/ part single storey split level dwelling house with detached domestic garage, front boundary entrance walls, installation of mechanical aeration unit with polishing filter system along with all associated site works	Residential dwelling	No	1	Hill Road , Abbeyfeale West , Abbeyfeale Co. Limerick	APPLICATION FINALISED	PERMISSION	CONDITIONAL	22/08/2022	27/09/2022			17.30	Y	17.17	5.96	
Limerick County Council	22528	the construction of a dwelling house, entrance to public road, effluent treatment system with percolation area	Residential dwelling	No	1	Ministerland , Ardagh , Co. Limerick	APPLICATION FINALISED	PERMISSION	CONDITIONAL	23/08/2022	27/09/2022			27.50	Y	27.14	19.42	
Limerick County Council	2294	existing cattle feed shed and underground slurry tank as constructed	Agriculture	No	0	Moig , Shanagolden , Co. Limerick	APPLICATION FINALISED	RETENTION	CONDITIONAL	24/08/2022	27/09/2022			32.95	Y	32.65	25.27	
Limerick County Council	2412	modifications to the previously approved planning permission (Register Reference No. 22/516) to construct a store and a half/part single storey split level dwelling house with detached domestic garage. The proposed modifications include (a) The repositioning and reorientation of the proposed dwelling house on the site (b) Modifications to the internal lavout of the proposed dwelling house, and (c) Modifications to the external elevations of the proposed dwelling house. This application also includes the ancillary site works associated with the previously approved permission including front boundary entrance walls, installation of a mechanical aeration unit with polishing filter along with all associated site works	Residential dwelling	No	1	Hill Road , Abbeyfeale West , Abbeyfeale	APPLICATION FINALISED	PERMISSION	CONDITIONAL	06/03/2024	10/04/2024			17.30	Y	17.17	5.96	
Cork County Council	224787	Permission to construct a dwelling house	Residential dwelling	No	1	Knockbrack, Banteer, Co.Cork,	Application Closed	Permission	Conditional Permission	24/08/2022	27/09/2022			20.06		19.68	7.56	
Kerry County Council	22714	CONSTRUCT A ONE AND A HALF STOREY DWELLING HOUSE, A DOMESTIC SHED, A WASTEWATER TREATMENT SYSTEM FOLLOWED BY A POLISHING FILTER AND ALL ANCILLARY SITE WORKS ALL AT SITE	Residential dwelling	No	1	NO. 4 BALLYNABRENAGH UPPER , TRALEE , CO. KERRY	APPLICATION FINALISED	PERMISSION	CONDITIONAL	25/08/2022	28/09/2022			35.28	Y	35.17	14.82	
Cork County Council	216609	(A) The demolition of an existing dwelling house, (B) the decommissioning of existing septic tank (C) the construction of a new two storey dwelling house and adjacent new domestic garage (D) the installation of a new wastewater treatment system and percolation area, along with all associated site works.	Residential dwelling	No	1	Kilnahulla More Td., Knocklagh Td., Boherbue, Mallow, Co. Cork	Application Closed	Permission	Conditional Permission	22/08/2022	28/09/2022			8.54	Y	8.26	1.05	
Cork County Council	216609	(A) The demolition of an existing dwelling house, (B) the decommissioning of existing septic tank (C) the construction of a new two storey dwelling house and adjacent new domestic garage (D) the installation of a new wastewater treatment system and percolation area, along with all associated site works.	Residential dwelling	No	1	Kilnahulla More Td., Knocklagh Td., Boherbue, Mallow, Co. Cork	Application Closed	Permission	Conditional Permission	22/08/2022	28/09/2022			8.54	Y	8.25	1.04	
Cork County Council	216609	(A) The demolition of an existing dwelling house, (B) the decommissioning of existing septic tank (C) the construction of a new two storey dwelling house and adjacent new domestic garage (D) the installation of a new wastewater treatment system and percolation area, along with all associated site works.	Residential dwelling	No	1	Kilnahulla More Td., Knocklagh Td., Boherbue, Mallow, Co. Cork	Application Closed	Permission	Conditional Permission	22/08/2022	28/09/2022			8.77	Y	8.49	1.27	
Cork County Council	225293	To 1) change of use of existing prefabricated classroom building to classroom/pre-school classroom and 2) for provision of childcare facilities for child attending the pre-school and school to include a breakfast club, sessional early childhood care and educational (ECCE) and afterschool care	Public Infrastructure	No	0	Kishkeam Lower, Kishkeam, Mallow, Co.Cork	Application Closed	Permission	Conditional Permission	04/08/2022	28/09/2022			7.88	Y	7.79	2.73	
Limerick County Council	22753	automatic car wash, car wash plant room with water recycling system, replacement of existing lower-wall adjacent western boundary with proposed 2 metre high masonry wall, all associated structures, drainage and site development works	Commercial	No	0	Circle K Newcastle West Service Station , Cullinagh Newcastle West , Co. Limerick	APPLICATION FINALISED	PERMISSION	CONDITIONAL	25/08/2022	29/09/2022			21.27	Y	20.90	13.23	
Cork County Council	224889	Dwelling house, garage, septic tank and associated site works.	Residential dwelling	No	1	Rathnagard, Kilbrin, Kanturk, Co. Cork	Application Closed	Permission	Conditional Permission	18/08/2022	30/09/2022			20.64		20.13	6.46	
Kerry County Council	22724	CONSTRUCT A NEW DWELLING HOUSE AND DOMESTIC GARAGE SERVED BY MECHANICAL AERATION UNIT AND SOIL POLISHING FILTER	Residential dwelling	No	1	DERREEN , SCARTAGLIN , CO KERRY	APPLICATION FINALISED	PERMISSION	CONDITIONAL	30/08/2022	03/10/2022			14.52	Y	14.42	3.67	
Kerry County Council	22247	CONSTRUCT A NEW DWELLING HOUSE AND DOMESTIC GARAGE SERVED BY MECHANICAL AERATION UNIT AND SOIL POLISHING FILTER	Residential dwelling	No	1	BANARD , GNEEVEGUILLA , CO KERRY	APPLICATION FINALISED	PERMISSION	CONDITIONAL	31/08/2022	04/10/2022			20.53		20.42	12.33	

Planning Authority	Application Number	Development Description	Development Category	Large-scale Development	Number of Residential Units	Development Address	Application Status	Application Type	Decision	Decision Date	Grant Date	Appeal Reference Number	Appeal Decision	Distance to Turbine (km)	Within SPA + 5km Buffer	Distance to Proposed Lifetime Extension EIAR Site Boundary (km)	Distance to Proposed Lifetime Extension and Proposed Offsetting Lands Hydro Buffer (km)	Within Proposed Offsetting Lands
Limerick County Council	22770	(ref no. 19/671) for the construction of a two storey dwelling house, a domestic garage, a wastewater treatment system, a new roadside entrance gate and all ancillary site works	Residential dwelling	No	1	Mahoonagh Beg , Castlemahon , Co. Limerick	APPLICATION FINALISED	PERMISSION CONSEQUENT	CONDITIONAL	30/08/2022	04/10/2022			21.30		20.86	12.94	
Limerick County Council	22776	(a) demolition of the existing rear extension and open front porch, (b) construct a new extension to rear, a new front porch and install a new roof window to rear, all to existing dwelling, (c) construct a detached domestic garage/store, (d) decommission existing septic tank and install a new wastewater treatment system	Residential dwelling	No	0	Mundellihy , Dromcolliher , Co. Limerick	APPLICATION FINALISED	PERMISSION	CONDITIONAL	31/08/2022	04/10/2022			19.45		18.99	11.02	
Limerick County Council	22608	a single storey extension to the north of existing dwelling house	Residential dwelling	No	0	Highmount , Feenagh , Co. Limerick	APPLICATION FINALISED	RETENTION	CONDITIONAL	30/08/2022	04/10/2022			22.33		21.88	13.22	
Cork County Council	225318	Permission to construct a new two storey dwelling house, domestic garage, treatment unit and polishing filter unit and all site development works.	Residential dwelling	No	1	Rathduane, Rathmore, Co. Cork,	Application Closed	Permission	Conditional Permission	25/08/2022	04/10/2022			19.70		19.63	14.07	
Cork County Council	225504	The addition of a headframe to the existing 18m free standing communications structure to allow for additional equipment, together with associated cabinets and all associated site development works. The development will continue to form part of existing 3G & 4G broadband network	Public Infrastructure	No	0	Boherbue Eircom Exchange, Gneeves, Boherbue, Co.Cork	Application Closed	Permission	Conditional Permission	18/08/2022	04/10/2022			10.50		10.23	3.03	
Cork County Council	225525	Permission to i) demolish existing shed & store, ii) to construct extension at the side of the existing school including new classroom, canopy at the existing entrance & office, ii) changes to the existing east elevation & iv) all associated services, site works & access.	Public Infrastructure	No	0	Kishkeam Lower, Kishkeam, Mallow, Co. Cork	Application Closed	Permission	Conditional Permission	15/08/2022	04/10/2022			7.88	Y	7.79	2.73	
Kerry County Council	22603	CONSTRUCT A NEW DWELLING HOUSE AND DOMESTIC GARAGE SERVED BY MECHANICAL AERATION UNIT AND SAND POLISHING FILTER	Residential dwelling	No	1	BAWNASKEHY , CASTLEISLAND , CO KERRY	APPLICATION FINALISED	PERMISSION	CONDITIONAL	01/09/2022	05/10/2022			21.30	Y	21.18	0.63	
Limerick County Council	211472	construction of a poultry house, soiled water storage tank, machinery store and carry out all associated site works. The application relates to development which comprises or is for the purposes of an activity requiring an Industrial Pollution & Control Licence, now replaced by an Industrial Emissions Licence. An Environmental Impact Assessment Report(EIAR) has been submitted as part of the planning application	Agriculture	Yes	0	Raheenagh , Ballagh , Co. Limerick	APPLICATION FINALISED	PERMISSION	CONDITIONAL	01/09/2022	05/10/2022			14.99	Y	14.54	6.64	
Kerry County Council	22616	CONSTRUCT (A) A NEW DWELLING SERVICED BY A MECHANICAL TREATMENT UNIT AND RAISED SOIL POLISHING FILTER, (B) AN ACCESS DRIVEWAY AND (C) ALL ASSOCIATED SITE WORKS	Residential dwelling	No	1	BALLYNABRENNAGH LOWER , TRALEE , CO KERRY	APPLICATION FINALISED	PERMISSION	CONDITIONAL	02/09/2022	06/10/2022			34.30	Y	34.20	13.71	
Limerick County Council	22767	existing changes to cottage, namely extensions to North, East, West and new front porch, also planning permission for new packaged wastewater treatment unit and tertiary filter all at his property	Residential dwelling	No	0	Kilcoorha , Broadford , Co. Limerick	APPLICATION FINALISED	RETENTION	CONDITIONAL	30/08/2022	06/10/2022			14.55	Y	14.09	6.47	
Limerick County Council	2492	a change of house type and site layout from previously granted under planning permission ref. 22/813	Residential dwelling	No	0	Rathfredagh , Castlemahon , Co. Limerick	APPLICATION FINALISED	PERMISSION	CONDITIONAL	09/05/2024	11/06/2024			23.77		23.32	15.45	
Limerick County Council	22813	the construction of a dwelling, garage, entrance, effluent treatment system and all associate site works (Outline Planning Ref: 21/1580)	Residential dwelling	No	0	Rathfredagh , Castlemahon , Co. Limerick	APPLICATION FINALISED	PERMISSION CONSEQUENT	CONDITIONAL	02/09/2022	06/10/2022			23.77		23.32	15.45	
Cork County Council	225053	To i) change the use of existing post office sorting office to Community Digital Hub, ii) changes to the front & side elevations including the addition of a canopy & cladding to the front of the building, iii) signage, iv) solar panels & v) all associated services and site works.	Public Infrastructure	No	0	Kishkeam Lower, Kishkeam, Mallow, Co. Cork	Application Closed	Permission	Conditional Permission	04/07/2022	06/10/2022			7.90	Y	7.82	2.78	
Cork County Council	225297	Permission to construct new roof to dwelling with dormer windows for the provision of attic accommodation and permission for construction of front porch and retention and completion of alterations to dwelling and retention of adjacent domestic garage	Residential dwelling	No	0	Fairfield, Liscahane, Millstreet, Co.Cork	Application Closed	Permission, Permission for Retention	Conditional Permission	22/08/2022	07/10/2022			21.20		20.99	13.82	
Cork County Council	225262	Permission for a (306 sq.m) community playground. Including playground equipment, 1.2m high wire mesh fence and gates, and all ancillary site works.	Public Infrastructure	No	0	Castlemagner GAA Club, Castlemagner, Mallow, Co. Cork	Application Closed	Permission	Conditional Permission	22/07/2022	07/10/2022			22.56		22.08	5.51	
Kerry County Council	22753	(A) CONVERT SECOND FLOOR STORAGE AREA TO HABITABLE SPACE (B) MINOR ALTERATION TO FRONT AND SIDE ELEVATIONS OF DWELLING HOUSE AND ALL ASSOCIATED SITE WORKS	Residential dwelling	No	0	NO 4 GLENARD , MONAVALLEY TRALEE , CO KERRY V92 PEV7	APPLICATION FINALISED	PERMISSION	CONDITIONAL	06/09/2022	10/10/2022			38.12	Y	38.01	16.61	
Limerick County Council	22787	to bring a derelict structure back into use as a doctor surgery for an extension to the rear of the existing building, first floor apartment with living area, new car parking spaces, connection to public services and all associated works on this protected structure RPS 959	Public Infrastructure	No	0	Con Colbert Street , Athea , Co. Limerick	APPLICATION FINALISED	PERMISSION	CONDITIONAL	06/09/2022	11/10/2022			24.87	Y	24.74	15.00	
Cork County Council	224217	Permission to widen existing entrance to existing farmyard	Agriculture	No	0	Garraunawarrig Lower, Newmarket, Co.Cork,	Application Closed	Permission	Conditional Permission	07/09/2022	11/10/2022			12.59		12.14	0.00	
Kerry County Council	22768	DEMOLISH EXISTING FRONT STREET BOUNDARY WALL AND PLANNING PERMISSION TO CONSTRUCT A NEW NATURAL STONE WALL WITH A GALVANISED STEEL RAILING ON TOP	Miscellaneous	No	0	RATHMORE , CO KERRY	APPLICATION FINALISED	PERMISSION	CONDITIONAL	09/09/2022	13/10/2022			20.06		19.96	14.95	
Cork County Council	225193	To construct i) dwelling house with septic tank and percolation area, ii) domestic garage, iii) entrance walls and pillars at existing entrance and iv) all associated services and siteworks	Residential dwelling	No	1	Cahernagh, Tullylease, Charleville, Co.Cork	Application Closed	Permission	Conditional Permission	09/09/2022	14/10/2022			14.03	Y	13.58	4.83	
Kerry County Council	22602	(A) DEMOLISH THE EXISTING, NOW DERELICT SNOOKER CLUB STRUCTURE, (B) CONSTRUCT A TWO STOREY STRUCTURE TO ACCOMMODATE WAREHOUSE STORAGE AND ANCILLARY OFFICE ACOMMODATION, (C) PROVIDE A SERVICE ROAD, WITH ON SITE PARKING, (D) CONNECT TO EXISTING SERVICES AND TO MAINTAIN USE OF THE EXISTING 2 SITE ACCESS LOCATIONS (E) CONSTRUCT BOUNDARY TREATMENT AND LANDSCAPING AND ALL ASSOCIATED SITE WORKS	Industrial	No	0	TONBWEE , CASTLEISLAND , CO KERRY	APPLICATION FINALISED	PERMISSION	CONDITIONAL	14/09/2022	18/10/2022			21.73	Y	21.61	0.00	
Kerry County Council	22783	REMOVE THE EXISTING TELECOMMUNICATIONS STRUCTURE AND ITS REPLACEMENT WITH A 42M HIGH TELECOMMUNICATIONS LATTICE STURCTURE	Public Infrastructure	No	0	KNOCKNABOUL , BALLYDESMOND , CO KERRY	APPLICATION FINALISED	PERMISSION	CONDITIONAL	15/09/2022	19/10/2022			11.26	Y	11.18	3.46	
Kerry County Council	22728	INSTALL 64NO STABLES	Agriculture	No	0	LISTOWEL RACE COURSE , GREENVILLE , LISTOWEL	APPLICATION FINALISED	PERMISSION	CONDITIONAL	16/09/2022	20/10/2022			32.17	Y	32.07	19.93	
Limerick County Council	211549	the construction of one no. poultry house, feed silos, water storage tanks and all associated site works. The application relates to development which comprises or is for the purposes of an activity requiring an Industrial Pollution & Control Licence, now replaced by an Industrial Emissions Licence. An Environmental Impact Assessment Report(EIAR) has been submitted as part of the planning application	Agriculture	Yes	0	Clooncon , Ashford , Co. Limerick	APPLICATION FINALISED	PERMISSION	CONDITIONAL	20/09/2022	25/10/2022			12.36	Y	11.90	4.05	
Kerry County Council	22806	(A) (REF NO 21/745) CONSTRUCT A NEW DWELLING HOUSE, CONNECTION TO A TRICEL NOVA TREATMENT UNIT FOLLOWED BY A SANDCELL POLISHING FILTER, (B) FULL PLANNING PERMISSION TO CONSTRUCT A NEW DETACHED GARAGE AND ALL ASSOCIATED SITE WORKS	Residential dwelling	No	1	SCART , GORTATLEA , BALLYMACELLIGOTT CO KERRY	APPLICATION FINALISED	PERMISSION CONSEQUENT	CONDITIONAL	22/09/2022	26/10/2022			28.25	Y	28.14	5.60	
Kerry County Council	24317	TO CONSTRUCT A TWO-STOREY DWELLING HOUSE WITH ANCILLARY SITE DEVELOPMENT WORKS	Residential dwelling	No	1	CASTLEVIEW DRIVE , TRALEE ROAD , CASTLEISLAND	APPLICATION FINALISED	OUTLINE PERMISSION	CONDITIONAL	24/09/2024	29/10/2024			22.41	Y	22.29	0.19	
Cork County Council	225383	Construction of a dwelling house and all associated site works	Residential dwelling	No	1	Tullylease TD, Tullylease, Co.Cork,	Application Closed	Permission	Conditional Permission	27/09/2022	01/11/2022			14.56	Y	14.12	4.85	
Limerick County Council	22855	the construction of a dwelling house, garage, effluent treatment system, polishing filter, entrance and all associated site works	Residential dwelling	No	1	Grange , Knockaderry Newcastle West , Co. Limerick	APPLICATION FINALISED	PERMISSION	CONDITIONAL	28/09/2022	02/11/2022			24.39		23.96	16.04	
Limerick County Council	22234	(A) demolition of existing dwelling house and decommission existing septic tank (B) construct a replacement single storey dwelling house, detached domestic garage, upgrade existing entrance walls, install a mechanical aeration unit and polishing filter system with all associated site works	Residential dwelling	No	1	Templeglantine West , Templeglantine , Co. Limerick	APPLICATION FINALISED	PERMISSION	CONDITIONAL	28/09/2022	02/11/2022			13.84	Y	13.68	6.73	
Limerick County Council	22854	the construction of a domestic extension to a dwelling house, new septic tank with packaged waste water treatment system and all associated works	Residential dwelling	No	0	Templeglantine East , Templeglantine , Co. Limerick	APPLICATION FINALISED	PERMISSION	CONDITIONAL	28/09/2022	02/11/2022			15.72	Y	15.51	9.22	
Kerry County Council	22232	CONSTRUCT A NEW ENTRANCE INCORPARATING GATES, POSTS, RAILING WIRE AT BOTH SIDES OF THE PUBLIC ROAD TO ALLOW COWS TO CROSS THE ROAD IN A SAFE MANNER AND ALL ANCILLARY SITE WORKS	Agriculture	No	0	RATHMORE , KIELDUFF , TRALEE	APPLICATION FINALISED	PERMISSION	CONDITIONAL	29/09/2022	03/11/2022			29.27	Y	29.17	9.25	
Limerick County Council	22545	the demolition of an existing dwelling house and the construction of a replacement dwelling house which will consist of a part single storey and part 2 storey dwelling, garage, advanced treatment system and polishing filter and all associated site works	Residential dwelling	No	1	Ballinvallig , Newcastle West , Co. Limerick	APPLICATION FINALISED	PERMISSION	CONDITIONAL	29/09/2022	03/11/2022			19.82	Y	19.45	11.75	
Limerick County Council	22123	and completion of the dairy and cubicle unit (building reference SF04) and permission for the retention of the reinforced concrete silage slab and dungstead (building reference SF08), planning permission to construct (A) calf rearing and housing unit (building reference SF06), (B) fertiliser, feedstuff and machinery store (building reference SF 07), (C) cubicle unit (building reference SF05), permission to construct a boundary wall 2.1m high adjacent to roadway with gated entrance as shown on drawings all with associated site works	Agriculture	No	0	Camas , Monagea , Newcastle West Co. Limerick	APPLICATION FINALISED	RETENTION	CONDITIONAL	29/09/2022	03/11/2022			16.56	Y	16.15	8.33	
Kerry County Council	2261	CONSTRUCT A NEW DWELLING HOUSE SERVED BY A MECHANICAL AERATION UNIT AND SAND POLISHING FILTER	Residential dwelling	No	1	CLOONTS , RATHMORE , CO KERRY	APPLICATION FINALISED	PERMISSION	CONDITIONAL	30/09/2022	04/11/2022			18.01		17.92	12.86	
Kerry County Council	22854	(A) DEMOLISH EXISTING STORAGE BUILDING AND BOILER ROOM (B) PLANNING PERMISSION TO CONSTRUCT AN EXTENSION ONTO THE EXISTING TEACH IOSAGAIN BUILDING CONSISTING OF A NEW GYMNASIUM, NEW MENS SHED, OFFICE AREA AND STORAGE AREA AT GROUND FLOOR LEVEL, YOUTH CREATIVITY ROOM, SITTING ROOM AND TOILET FACILITIES AT FIRST FLOOR LEVEL AND ALL SITE DEVELOPMENT WORKS	Public Infrastructure	No	0	RATHMORE , CO KERRY	APPLICATION FINALISED	PERMISSION	CONDITIONAL	05/10/2022	08/11/2022			20.13		20.03	15.01	
Limerick County Council	22905	the decommissioning of existing septic tank and soak pit. Installation of new packaged waste water treatment system with eco-flo filter and all ancillary site works	Miscellaneous	No	0	Caheragh Upper , Glin , Co. Limerick	APPLICATION FINALISED	PERMISSION	CONDITIONAL	06/10/2022	09/11/2022			36.37	Y	36.19	27.49	

Planning Authority	Application Number	Development Description	Development Category	Large-scale Development	Number of Residential Units	Development Address	Application Status	Application Type	Decision	Decision Date	Grant Date	Appeal Reference Number	Appeal Decision	Distance to Turbine (km)	Within SPA + 5km Buffer	Distance to Proposed Lifetime Extension EIAR Site Boundary (km)	Distance to Proposed Lifetime Extension and Proposed Offsetting Lands Hydro Buffer (km)	Within Proposed Offsetting Lands
Cork County Council	225585	The construction of a new entrance to an agricultural field and all associated site works.	Agriculture	No	0	Curraglass, Castlecor, Mallow, Co. Cork	Application Closed	Permission	Conditional Permission	03/10/2022	11/11/2022			24.97		24.44	10.07	
Cork County Council	245489	Outline Permission to construct a new two storey dwelling house served by mechanical aeration unit and soil polishing filter.	Residential dwelling	No	1	Tooreenglanahee, Knocknagree, Mallow, Co. Cork	Application Closed	Outline Permission	Conditional Permission	27/09/2024	13/11/2024			10.95	Y	10.85	5.87	
Kerry County Council	22873	RENOVATE EXISTING EXTENSION AT SIDE OF DWELLING, REMOVE EXISTING FLAT ROOF AND PERMISSION TO REPLACE WITH A HIP ROOF ALSO TO BUILD AN EXTENSION AT REAR OF DWELLING AT NO. 49	Residential dwelling	No	0	OAKPARK DEMESNE , TRALEE , CO. KERRY	APPLICATION FINALISED	PERMISSION	CONDITIONAL	12/10/2022	15/11/2022			37.36	Y	37.25	15.85	
Limerick County Council	22541	the construction of a new dwelling house with attached domestic garage, front boundary entrance walls, wastewater treatment system with polishing filter and connections to all public utilities/services with all associated site works	Residential dwelling	No	1	Cullenagh , Newcastle West , Co. Limerick	APPLICATION FINALISED	PERMISSION	CONDITIONAL	11/10/2022	15/11/2022			21.47	Y	21.11	13.45	
Cork County Council	225908	Permission for a new gym building, a new retaining wall and all ancillary site works	Commercial	No	0	Knockaneglass East, Freemount, Charleville, Co.Cork	Application Closed	Permission	Conditional Permission	11/10/2022	15/11/2022			16.84		16.42	4.45	
Kerry County Council	22434	CONSTRUCT A THREE BEDROOM SINGLE STOREY DWELLING HOUSE WITH A PACKAGED WASTEWATER TREATMENT SYSTEM AND POLISHING FILTER, USE THE EXISTING ENTRANCE AS THE MAIN ENTRANCE, ALL WITH ASSOCIATED WORKS	Residential dwelling	No	1	KNOCKDOWN , CORDAL , CO. KERRY	APPLICATION FINALISED	PERMISSION	CONDITIONAL	13/10/2022	16/11/2022			13.61	Y	13.50	1.61	
Kerry County Council	22711	(1) DEMOLISH EXISTING OLD FARM MACHINERY SHED AND TWO NUMBER OLD CALF REARING SHEDS (2) CONSTRUCT A NEW FARM MACHINERY SHED (3) CONSTRUCT A NEW CONCRETE SILAGE BASE AND WORK APRON WITH PERIMETER CONCRETE WALLS ON THREE SIDES, INCLUDING ALL ASSOCIATED ANCILLARY CONCRETE AND SITE WORKS	Agriculture	No	0	BALLYBEG , CURROW , KILLARNEY	APPLICATION FINALISED	PERMISSION	CONDITIONAL	13/10/2022	16/11/2022			23.67	Y	23.55	3.57	
Limerick County Council	22643	construction of a single storey dwelling, wastewater treatment system, percolation area, new entrance and all ancillary site works	Residential dwelling	No	1	Crean , Newcastle West , Co.Limerick	APPLICATION FINALISED	PERMISSION	CONDITIONAL	12/10/2022	16/11/2022			18.91	Y	18.60	11.23	
Limerick County Council	22919	the construction of a single storey dwelling house, detached domestic garage, front boundary entrance walls, mechanical aeration unit with polishing filter system with all associated site works	Residential dwelling	No	1	Upper Athea , Athea , Co. Limerick	APPLICATION FINALISED	PERMISSION	CONDITIONAL	12/10/2022	16/11/2022			25.17	Y	25.04	15.15	
Limerick County Council	22920	Carry out works at the front. side and rear of an existing dwellinghouse. The proposed works are to include: (i) Alteration and extension of existing entrance door and two bay windows to front of aforesaid dwellinghouse (ii) Construction of a new extension to the side and rear of aforesaid dwellinghouse (iii) Conversion and extension of existing garage/boiler house/storage building to extend existing living accommodation (iv) Replace existing pitched slate roof of said garage/boiler house/storage building with a flat roof Together with all associated site works	Residential dwelling	No	0	Cullinagh , Newcastle West , Co. Limerick.	APPLICATION FINALISED	PERMISSION	CONDITIONAL	12/10/2022	16/11/2022			21.58	Y	21.21	13.51	
Kerry County Council	22880	CHANGE USE FROM A CLINIC FOR A PSYCHOLOGY PRACTICE TO A DWELLING HOUSE	Residential dwelling	No	1	6 HIILLTOP , BRIDGE ROAD , LISTOWEL	APPLICATION FINALISED	PERMISSION	CONDITIONAL	14/10/2022	17/11/2022			31.40	Y	31.30	19.17	
Kerry County Council	22874	CHANGE THE USE OF A GROUND FLOOR OFFICE TO AN APARTMENT	Residential dwelling	No	1	KERRY LEE , OAKPARK , TRALEE	APPLICATION FINALISED	PERMISSION	CONDITIONAL	14/10/2022	17/11/2022			36.80	Y	36.69	15.53	
Limerick County Council	22433	the construction of an extension to a dwelling house along with elevational changes with all associated site works	Residential dwelling	No	0	Finnoe , Ballyhahill , Co. Limerick	APPLICATION FINALISED	PERMISSION	CONDITIONAL	19/10/2022	23/11/2022			34.14	Y	33.90	26.90	
Limerick County Council	22708	an extension to the side of existing dwelling, relocation of side window, domestic garage, fuel storage building, revised site layout and permission for a new front porch to dwelling and extension to domestic garage for the storage of 2 no vintage tractors and all associated works	Residential dwelling	No	0	Craggard , Shanagolden , Co. Limerick	APPLICATION FINALISED	RETENTION	CONDITIONAL	20/10/2022	23/11/2022			33.69	Y	33.35	25.71	
Limerick County Council	22930	the construction of (1) a new boundary wall to include piers, timber railings and planter beds. (2) Splayed wall & piers to existing vehicular entrance to include roller gate. (3) New pedestrian entrance. (4) All ancillary site works	Miscellaneous	No	0	TLC Childcare Woodfield Grove , Killeline Newcastle West , Co. Limerick	APPLICATION FINALISED	PERMISSION	CONDITIONAL	19/10/2022	23/11/2022			21.41		21.00	13.17	
Limerick County Council	22938	the installation of a new wastewater treatment system and percolation area and all associated site works	Miscellaneous	No	0	The Hatchery Grange Lower & Grange Upper , Newcastle West , Co. Limerick	APPLICATION FINALISED	PERMISSION	CONDITIONAL	19/10/2022	23/11/2022			24.31		23.88	15.95	
Kerry County Council	22910	CHANGE HOUSE DESIGN THAT WAS PREVIOUSLY GRANTED UNDER PLANNING REF 22/49	Miscellaneous	No	0	LEATH WEST , TRALEE , CO KERRY	APPLICATION FINALISED	PERMISSION	CONDITIONAL	24/10/2022	25/11/2022			35.49	Y	35.38	15.45	
Limerick County Council	22843	a dwelling house, garage, entrance, boundary walls, an onsite waste water treatment and disposal system, and all associated works	Residential dwelling	No	1	Ballinree , Foynes , Co. Limerick	APPLICATION FINALISED	PERMISSION	CONDITIONAL	21/10/2022	23/11/2022			37.94	Y	37.66	30.35	
Cork County Council	225743	Planning permission to construct a new dwelling house	Residential dwelling	No	1	Curraghrour West, Banteer, Co.Cork,	Application Closed	Permission	Conditional Permission	19/10/2022	25/11/2022			23.50		23.07	7.03	
Kerry County Council	22921	CONSTRUCT A DWELLING HOUSE WITH ASSOCIATED SITE WORK INCLUDING PRIVATE WELL, PROPRIETARY MECHANICAL WASTEWATER TREATMENT UNIT AND POLISHING FILTER	Residential dwelling	No	1	COOLLEGREAN , BROSNA , CO KERRY	APPLICATION FINALISED	PERMISSION	CONDITIONAL	25/10/2022	28/11/2022			10.05	Y	9.94	0.00	
Kerry County Council	211477	CONSTRUCT A PROPOSED SECURITY FENCING AND GATES TO PERIMETER OF THE KERRY EDUCATION AND TRAINING BOARD CLASH CAMPUS SITE	Public Infrastructure	No	0	KERRY COLLEGE , CLASH CAMPUS , CLASH ROAD	APPLICATION FINALISED	PERMISSION	CONDITIONAL	26/10/2022	29/11/2022			37.12	Y	37.00	15.38	
Kerry County Council	22626	CONSTRUCT A SINGLE STOREY DWELLING HOUSE, DETACHED DOMESTIC GARAGE, FRONT BOUNDARY ENTRANCE WALLS, CONNECTION TO PUBLIC FOUL SEWER WITH ALL ASSOCIATED SITE WORKS	Residential dwelling	No	1	KNOCKNAGOSHEL WEST , KNOCKNAGOSEL , TRALEE CO KERRY	APPLICATION FINALISED	PERMISSION	CONDITIONAL	26/10/2022	29/11/2022			18.17	Y	18.07	5.31	
Kerry County Council	22628	CONSTRUCT A SINGLE STOREY DWELLING HOUSE, DETACHED DOMESTIC GARAGE, FRONT BOUNDARY ENTRANCE WALLS, CONNECTION TO PUBLIC FOUL SEWER WITH ALL ASSOCIATED SITE WORKS	Residential dwelling	No	1	KNOCKNAGOSHEL WEST , KNOCKNAGOSHEL , CO. KERRY	APPLICATION FINALISED	PERMISSION	CONDITIONAL	26/10/2022	29/11/2022			18.18	Y	18.09	5.32	
Kerry County Council	22722	CONSTRUCT A NEW STORY-AN-A-HALF DWELLING HOUSE AND DETACHED GARAGE SERVED BY A MECHANICAL AERATION UNIT AND SANDCEL POLISHING FILTER TOGETHER WITH ALL ASSOCIATED SITE WORKS	Residential dwelling	No	1	ANNAGHILYMORE , HEADFORD , KILLARNEY	APPLICATION FINALISED	PERMISSION	CONDITIONAL	26/10/2022	29/11/2022			23.21		23.10	10.46	
Cork County Council	225705	Permission to construct a dwelling house (change of layout and design from that granted under Planning Ref : 21/5642)	Residential dwelling	No	1	Gortnagark, Tullylease, Charleville, Co.Cork	Application Closed	Permission	Conditional Permission	26/10/2022	29/11/2022			14.46	Y	14.02	4.88	
Kerry County Council	22950	ERECT 56 NO. SOLAR PHOTOVOLTAIC PANELS ON THE ROOF OF THE EXISTING SERVICE GARAGE AND ALL ASSOCIATED SITE WORKS	Commercial	No	0	DROMTRASNA , CASTLEISLAND , CO KERRY	APPLICATION FINALISED	PERMISSION	CONDITIONAL	27/10/2022	30/11/2022			21.96	Y	21.85	0.74	
Limerick County Council	22954	(a) porch to front of dwelling house, (b) retain domestic garage, (c) planning permission to decommission existing septic tank and percolation area and install a new septic tank and percolation area and all ancillary site works	Residential dwelling	No	0	Glendarragh , Templeglantine , Co. Limerick	APPLICATION FINALISED	RETENTION	CONDITIONAL	25/10/2022	30/11/2022			18.24	Y	18.00	11.25	
Limerick County Council	22354	the existing hardcore yard area and for planning permission to construct 2 semi-detached dwellings together with entrances, drives and associated site works	Residential dwelling	No	2	Clash , Abbeyfeale , Co. Limerick	APPLICATION FINALISED	RETENTION	CONDITIONAL	27/10/2022	02/12/2022			17.37	Y	17.24	6.55	
Limerick County Council	22972	the construction of a two storey part single storey dwelling house, detached domestic garage, front boundary entrance walls, installation of mechanical aeration unit with polishing filter system along with all associated site works	Residential dwelling	No	1	Dromtrasna Harnett , Abbeyfeale , Co. Limerick	APPLICATION FINALISED	PERMISSION	CONDITIONAL	27/10/2022	02/12/2022			15.46	Y	15.33	6.43	
Limerick County Council	22872	the construction of a 243 Sq.m Ground mounted Solar PV Array with all associated site works	Energy Industry	Yes	0	Tenekilla , Ballyhahill , Co. Limerick	APPLICATION FINALISED	PERMISSION	CONDITIONAL	02/11/2022	07/12/2022			33.45	Y	33.24	25.39	
Limerick County Council	22995	the erection of a domestic garage and all ancillary works	Residential dwelling	No	0	Templeglantine East , Templeglantine , Co. Limerick	APPLICATION FINALISED	PERMISSION	CONDITIONAL	02/11/2022	07/12/2022			15.88	Y	15.66	9.36	
Limerick County Council	22992	the construction of a dwelling house, detached domestic garage, front boundary entrance walls, installation of mechanical aeration unit with polishing filter system along with all associated site works	Residential dwelling	No	1	Ballaghbehy , South Abbeyfeale , Co. Limerick	APPLICATION FINALISED	PERMISSION	CONDITIONAL	03/11/2022	07/12/2022			16.70	Y	16.57	7.99	
Kerry County Council	22967	CONSTRUCT A NEW DWELLING HOUSE, CONNECTION TO PUBLIC MAINS AND ALL ASSOCIATED SITE WORKS	Residential dwelling	No	1	BAWNLUSKAHA , CASTLEISLAND , CO KERRY	APPLICATION FINALISED	PERMISSION	CONDITIONAL	03/11/2022	08/12/2022			21.85	Y	21.73	0.37	
Kerry County Council	22961	REPLACE 3 NO. 12M TIMBER POLES WITH AN 18M TELECOMMUNICATIONS MONOPOLE TOGETHER WITH ANTENAS, DISHES AND ASSOCIATED TELECOMMUNICATIONS EQUIPMENT SURROUNDED BY CHAIN LINK FENCING.	Public Infrastructure	No	0	EIR EXCHANGE , KNOCKACLARE , LYRACRUMPANE	APPLICATION FINALISED	PERMISSION	CONDITIONAL	03/11/2022	08/12/2022			26.50	Y	26.41	12.64	
Kerry County Council	22973	CONSTRUCT FOUR NEW GRAIN SILOS TO THE EXISTING BUILDING WHICH IS A PROTECTED STRUCTURE (RPS KY-040-021) AND ALL ASSOCIATED SITE SERVICES	Agriculture	No	0	TONBWEE , CAHEREEN EAST , CASTLEISLAND	APPLICATION FINALISED	PERMISSION	CONDITIONAL	03/11/2022	08/12/2022			21.84	Y	21.73	0.00	
Cork County Council	225466	Permission to construct a dwelling house with entrance, detached garage, wastewater treatment system and polishing filter along with planning permission to retain as constructed pump house	Residential dwelling	No	1	Rea-Allen, Kiskeam, Co.Cork,	Application Closed	Permission, Permission for Retention	Conditional Permission	02/11/2022	08/12/2022			6.53	Y	6.34	1.16	
Cork County Council	225773	The development consists of (A) retention permission for existing attic layout including 1 no. dormer and 2 no. roof lights to rear elevation (north) of existing dwelling, (B) retention permission for existing ground floor external doors to side elevation (east) of existing dwelling, (C) planning permission for a new ground floor, single storey rear extension (circa 12.5 sqm) to existing dwelling and new waste water treatment system and surface water drainage, and (D) retention permission for site boundaries and landscaping (change from that permitted by PL.ref 00/1102), and all site works associated with the above mentioned development.	Residential dwelling	No	0	Ballinla, Dromcollogher, Charleville, Co Cork	Application Closed	Permission, Permission for Retention	Conditional Permission	01/11/2022	08/12/2022			19.71		19.31	7.66	
Limerick County Council	22824	the construction of a two storey dwelling house, effluent treatment system, site entrance and all associated site works	Residential dwelling	No	1	Glendarragh , Newcastle West , Co. Limerick	APPLICATION FINALISED	PERMISSION	CONDITIONAL	08/11/2022	12/12/2022			18.47	Y	18.22	11.34	
Kerry County Council	22342	BUILD A PRIVATE SINGLE STOREY DWELLING , GARAGE, TERTIARY TREATMENT SYSTEM AND INFILTRATION/TREATMENT AREA AND ALL ASSOCIATED SITE WORKS	Residential dwelling	No	1	LISBABE , HEADFORD , KILLARNEY	APPLICATION FINALISED	PERMISSION	CONDITIONAL	09/11/2022	13/12/2022			23.65		23.54	12.07	

Planning Authority	Application Number	Development Description	Development Category	Large-scale Development	Number of Residential Units	Development Address	Application Status	Application Type	Decision	Decision Date	Grant Date	Appeal Reference Number	Appeal Decision	Distance to Turbine (km)	Within SPA + 5km Buffer	Distance to Proposed Lifetime Extension EIAR Site Boundary (km)	Distance to Proposed Lifetime Extension and Proposed Offsetting Lands Hydro Buffer (km)	Within Proposed Offsetting Lands
Limerick County Council	211814	the construction of a dwelling house, detached domestic garage, private stables, construction of new entrance and entrance walls, installation of a mechanical aeration unit with polishing filter system with all associated site works	Residential dwelling	No	1	Ballynoe West , Castlemahon , Co. Limerick	APPLICATION FINALISED	PERMISSION	CONDITIONAL	09/11/2022	13/12/2022			24.45		23.99	16.20	
Cork County Council	226107	Permission to construct extensions and make alterations to existing dwelling house	Residential dwelling	No	0	6 St Furseys Terrace, Banteer, Co. Cork,	Application Closed	Permission	Conditional Permission	10/11/2022	13/12/2022			20.62		20.20	4.99	
Limerick County Council	221012	erection of a 21m high telecommunications monopole together with antennas, dishes and associated telecommunications equipment and remove the existing 12m timber pole	Public Infrastructure	No	0	Eir Exchange , Gortnaskehy , Tournafulla Co. Limerick.	APPLICATION FINALISED	PERMISSION	CONDITIONAL	10/11/2022	14/12/2022			12.50	Y	12.26	5.64	
Kerry County Council	221010	CONSTRUCT A DWELLING HOUSE WITH DETACHED DOMESTIC GARAGE, FRONT BOUNDARY ENTRANCE WALLS, INSTALLATION OF A MECHANICAL AERATION UNIT WITH POLISHING FILTER SYSTEM WITH ALL ASSOCIATED SITE WORKS	Residential dwelling	No	1	KNOCKAVINNANE , BALLYMACELLIGOTT , TRALEE	APPLICATION FINALISED	PERMISSION	CONDITIONAL	15/11/2022	19/12/2022			32.21	Y	32.09	10.38	
Limerick County Council	22591	a slatted unit and all associated site works	Agriculture	No	0	Glenbaun , Ballyhahill , Co. Limerick	APPLICATION FINALISED	PERMISSION	CONDITIONAL	16/11/2022	20/12/2022			29.39	Y	29.16	22.04	
Limerick County Council	221021	the construction of a domestic storage shed and construct new boundary wall in the position granted permission under planning reference 22/571 and all associated works	Residential dwelling	No	0	Knockane , Newcastlewest , Co. Limerick.	APPLICATION FINALISED	PERMISSION	CONDITIONAL	16/11/2022	20/12/2022			21.52	Y	21.14	13.43	
Limerick County Council	221034	a material change of the existing roof covering from slates to metal cladding and all associated works	Agriculture	No	0	Abbeyfeale East , Abbeyfeale , Co. Limerick	APPLICATION FINALISED	PERMISSION	CONDITIONAL	16/11/2022	20/12/2022			17.09	Y	16.96	6.13	
Limerick County Council	221033	the change of use of former public house to restaurant/take away with signage to front elevation and all associated site works	Commercial	No	0	Bridge Street , Newcastle West , Co. Limerick	APPLICATION FINALISED	PERMISSION	CONDITIONAL	16/11/2022	20/12/2022			22.12	Y	21.74	13.98	
Limerick County Council	221047	the grant of outline permission(reference number 21/1103) for the construction of a two storey dwelling house, a domestic garage, a waste water treatment system, a new roadside entrance gate and all ancillary site works	Residential dwelling	No	1	Mahoonagh Beg , Castlemahon , Co. Limerick	APPLICATION FINALISED	PERMISSION CONSEQUENT	CONDITIONAL	17/11/2022	21/12/2022			21.34		20.89	12.97	
Kerry County Council	22684	CONSTRUCT A DOMESTIC GARAGE AND ALL NECESSARY ANCILLARY SITE WORKS	Residential dwelling	No	0	BALLINAGERAGH , LIXNAW , CO KERRY	APPLICATION FINALISED	PERMISSION	CONDITIONAL	18/11/2022	22/12/2022			35.57	Y	35.47	19.64	
Limerick County Council	221055	the removal of an existing 24 metres lattice telecommunications support structure and the replacement of this structure with a new 30 metres lattice telecommunications support structure carrying antennas, dishes, associated equipment, ground-based equipment cabinets, fencing and all associated site development works for high-speed wireless data and broadband services	Public Infrastructure	No	0	Knockbweeheen , Ardagh , Co. Limerick	APPLICATION FINALISED	PERMISSION	CONDITIONAL	18/11/2022	22/12/2022			30.05	Y	29.73	22.19	
Limerick County Council	221051	the construction of a single storey dwelling house, detached domestic garage, front boundary entrance walls, installation of mechanical aeration unit with polishing filter system along with all associated site works	Residential dwelling	No	1	Caherlevoy , Mountcollins , Co. Limerick	APPLICATION FINALISED	PERMISSION	CONDITIONAL	18/11/2022	22/12/2022			8.47	Y	8.34	0.98	
Limerick County Council	221052	the construction of a single storey dwelling house, detached domestic garage, front boundary entrance walls, installation of mechanical aeration unit with polishing filter system along with all associated site works	Residential dwelling	No	1	Caherlevoy , Mountcollins , Co. Limerick	APPLICATION FINALISED	PERMISSION	CONDITIONAL	18/11/2022	22/12/2022			8.44	Y	8.31	0.95	
Limerick County Council	22823	the construction of a new dwelling house, garage, entrance, driveway, packaged waste water treatment system with percolation area and all ancillary site works	Residential dwelling	No	0	Garryduff , Newcastle West , Co. Limerick	APPLICATION FINALISED	PERMISSION	CONDITIONAL	23/11/2022	03/01/2023			19.79	Y	19.51	12.28	
Cork County Council	224471	To construct a dwelling house and domestic garage/ store served by mechanical aeration unit and sand polishing filter	Residential dwelling	No	1	Knocknagree, Mallow, Co.Cork,	Application Closed	Permission	Conditional Permission	14/11/2022	04/01/2023			14.95		14.85	9.80	
Cork County Council	217271	To a) develop a two-storey extension to south eastern elevation of existing dwelling, b) refurbish and alter existing dwelling. c) install a new effluent treatment system d) upgrade existing site entrance and all associated works.	Residential dwelling	No	0	Kippagh South, Kanturk, Co.Cork,	Application Closed	Permission	Conditional Permission	14/11/2022	04/01/2023			23.48		23.03	6.34	
Cork County Council	226152	Permission to construct a dwelling house (change of layout and design from that granted under Planning Ref: 22/4721).	Residential dwelling	No	1	Curraghrour East, Banteer, Co. Cork,	Application Closed	Permission	Conditional Permission	17/11/2022	05/01/2023			24.05		23.61	7.29	
Cork County Council	225701	Planning permission to construct a new dwelling house and domestic garage served by mechanical aeration unit and soil polishing filter	Residential dwelling	No	1	Lyraneag, Rockchapel, Co. Cork,	Application Closed	Permission	Conditional Permission	16/11/2022	05/01/2023			3.81	Y	3.48	0.00	
Cork County Council	225433	Permission to make alterations to the existing dwelling house including (1) an extension to the west side of the existing dwelling (2) a new porch and alterations to the front elevation (3) a granny flat to the east side of the existing dwelling and all associated site works.	Residential dwelling	No	0	Gortnagark, Dromcollogher, Co. Cork,	Application Closed	Permission	Conditional Permission	21/11/2022	05/01/2023			14.22	Y	13.78	4.86	
Cork County Council	225798	Permission for construction of dwellinghouse and domestic garage, new entrance, wastewater treatment system together with all other ancillary site works. A Natura Impact Statement will be submitted to the Planning Authority with the application.	Residential dwelling	No	1	Coomlogane, Millstreet, Co. Cork,	Application Closed	Permission	Conditional Permission	23/11/2022	05/01/2023			20.31		20.10	12.97	
Cork County Council	225973	The construction of a one and a half storey house, new site entrance and driveway, on--site waste treatment system and storm water soak way, and carry out all associated site works	Residential dwelling	No	1	Farthingville East, Dromina, Co.Cork,	Application Closed	Permission	Conditional Permission	23/11/2022	05/01/2023			22.80		22.39	11.27	
Cork County Council	175530	Conversion of existing grassed pitch to synthetic all weather pitch, including perimeter fence, 2 no. 18m high ball stops, 6 no. 21m high floodlight masts, covered spectator area with changing facilities, toilets, electric generator, waste water treatment system, percolation area, and the erection of a covered spectator area to existing playing pitch terrace, replace existing pitch side fencing and the retention of 10 no. existing pitch side floodlight masts, including all associated site works.	Public Infrastructure	No	0	Banteer Community Sportsfield, Banteer, Co. Cork,	Application Closed	Permission, Permission for Retention	Conditional Permission	21/11/2017	08/01/2018			20.36		19.95	5.35	
Cork County Council	226224	The completion of the previously permitted solar farm development (planning ref no. 16/4601) with minor changes to the dimensions of the previously permitted photovoltaic panels and ground mounted array layout, 1 transformer station, 1 storage unit and 1 delivery station in addition to security fencing, CCTV and all associated ancillary development works within a site area of 12.23 hectares. All works will be completed with in the previously assessed site boundary under planning ref. no. 16/4601 at Dromalour , Coolclogh, Kanturk, Co.Cork. A Natura Impact Statement will be available for inspection or purchase at a fee not exceeding the reasonable cost of making a copy during office hours at the office of the planning authority.	Energy Industry	Yes	0	Dromalour, Coolclogh, Kanturk, Co.Cork	Application Closed	Permission	Conditional Permission	27/11/2022	09/01/2023			17.87		17.44	2.27	
Cork County Council	225296	Permission to construct single storey/storey and a half type extension to the rear of the existing dwelling house, domestic garage and all associated services and site works.	Residential dwelling	No	0	Duarrigle, Cullen, Mallow, Co. Cork	Application Closed	Permission	Conditional Permission	28/11/2022	09/01/2023			16.33		16.16	9.58	
Kerry County Council	221049	CONSTRUCT A NEW DWELLING HOUSE AND DOMESTIC GARAGE SERVED BY MECHANICAL AERATION UNIT, INTERMITTENT PEAT MODULES AND SOIL POLISHING FILTER	Residential dwelling	No	1	BALLYCULLANE , RATHMORE , CO. KERRY	APPLICATION FINALISED	PERMISSION	CONDITIONAL	29/11/2022	10/01/2023			19.46		19.36	14.37	
Limerick County Council	22860	change of use of existing farm building to tourist accommodation and construction of an extension to that building, new wastewater treatment system, percolation area and all associated site works	Commercial	No	0	Moig , Shanagolden , Co. Limerick	APPLICATION FINALISED	PERMISSION	CONDITIONAL	29/11/2022	10/01/2023			32.60	Y	32.30	24.89	
Limerick County Council	221102	alterations, renovations and extensions to an existing dwelling house comprising an independent living unit attached to existing dwelling, construct a new detached garage, a new wastewater treatment system and polishing filter and all associated site works	Residential dwelling	No	0	Ballylin , Ardagh , Co. Limerick	APPLICATION FINALISED	PERMISSION	CONDITIONAL	30/11/2022	11/01/2023			26.60	Y	26.28	18.79	
Kerry County Council	221055	DEVELOPMENT OF 2 NO. ON SITE TRIAL BOREHOLE, CONSISTING OF WELLHEAD PROTECTION, CONTROL KIOSK AND ASSOCIATED PIPEWORK	Miscellaneous	No	0	KNOCKOGOE , BROSNA , CO KERRY	APPLICATION FINALISED	PERMISSION	CONDITIONAL	01/12/2022	12/01/2023			11.04	Y	10.94	0.00	
Limerick County Council	221128	the construction of a hard stand and base for poultry unit granted permission under planning ref:20/140 using concrete, stone, blocks and tiles from the construction industry. A Certificate of Registration(COR) will be applied to Limerick City & County Council for this activity	Agriculture	No	0	Cloonsherick , Newcastle West , Co. Limerick	APPLICATION FINALISED	PERMISSION	CONDITIONAL	06/12/2022	17/01/2023			16.97	Y	16.53	8.60	
Kerry County Council	221085	CHANGE USE FROM RETAIL TO A TWO BEDROOM APARTMENT. ELEVATION CHANGES ARE TO BE MADE ON THE 3 EXISTING EXTERNAL WALLS, NORTH, EAST, AND SOUTH FACING OF THIS UNIT BY THE ADDITION OF WINDOWS AND DOORS AND MINOR ALTERATIONS.	Residential dwelling	No	1	DUAGH , LISTOWEL , CO KERRY	APPLICATION FINALISED	PERMISSION	CONDITIONAL	07/12/2022	18/01/2023			24.40	Y	24.28	12.35	
Limerick County Council	22296	detached domestic shed with adjoining stable/ bike shelter, a detached music room and all ancillary site works	Residential dwelling	No	1	Kilrodane , Newcastle West , Co. Limerick	APPLICATION FINALISED	RETENTION	CONDITIONAL	07/12/2022	18/01/2023			25.35	Y	24.99	17.31	
Limerick County Council	221149	the construction of a single storey dwelling house, detached domestic garage, front boundary entrance walls, connection to all public utility services with all associated site works	Residential dwelling	No	1	Hill Road , Abbeyfeale West , Abbeyfeale Co. Limerick	APPLICATION FINALISED	PERMISSION	CONDITIONAL	08/12/2022	19/01/2023			17.80	Y	17.67	6.58	
Cork County Council	217472	To construct I) dwelling house with secondary effluent treatment system & polishing filter, II) domestic garage, III) entrance & all associated services & site works	Residential dwelling	No	1	Knockeenadallane, Knocknagree, Mallow, Co.Cork	Application Closed	Permission	Conditional Permission	08/12/2022	22/01/2023			14.18		14.09	9.04	
Kerry County Council	221100	CONSTRUCT AN ESB SUB-STATION/SWITCH ROOM BY SAYVALE XVI LTD	Energy Industry	No	0	CAHEREEN WEST , KILLARNEY ROAD , CASTLEISLAND	APPLICATION FINALISED	PERMISSION	CONDITIONAL	13/12/2022	24/01/2023			22.58	Y	22.46	0.06	
Kerry County Council	22882	CONSTRUCT A DWELLING HOUSE, DOMESTIC GARAGE AND TERTIARY TREATMENT SYSTEM AND INFILTRATION/TREATMENT AREA AND ALL ASSOCIATED SITE WORKS	Residential dwelling	No	1	FAHAVANE , KILFLYNN , CO KERRY	APPLICATION FINALISED	PERMISSION	CONDITIONAL	15/12/2022	26/01/2023			35.14	Y	35.04	16.57	
Limerick County Council	211811	existing external seating area/hard landscaped area, revised layout of originally permitted balcony area all as constructed to the rear of the Cellar Bar which is a protected structure(RPS No. 51) with associated site works	Commercial	No	0	The Cellar Bar , The Square , Abbeyfeale Co. Limerick	APPLICATION FINALISED	RETENTION	CONDITIONAL	15/12/2022	26/01/2023			18.04	Y	17.91	6.80	
Cork County Council	224637	Permission for retention of dwelling and entrance, & permission to upgrade entrance and road boundary fence, decommissioning of septic tank and percolation area and installation of proprietary wastewater treatment plant and sand polishing filter and ancillary site works	Residential dwelling	No	0	Meelaherragh, Kanturk, Co.Cork,	Application Closed	Permission, Permission for Retention	Conditional Permission	15/12/2022	27/01/2023			14.50		14.03	0.00	
Cork County Council	226139	(a) demolish existing dwelling house, (b) construct new dwelling house with granny flat and all associated site services.	Residential dwelling	No	1	Claragh Road, Inchileigh, Millstreet, Co Cork	Application Closed	Permission	Conditional Permission	07/12/2022	27/01/2023			21.41		21.22	14.31	

Planning Authority	Application Number	Development Description	Development Category	Large-scale Development	Number of Residential Units	Development Address	Application Status	Application Type	Decision	Decision Date	Grant Date	Appeal Reference Number	Appeal Decision	Distance to Turbine (km)	Within SPA + 5km Buffer	Distance to Proposed Lifetime Extension EIAR Site Boundary (km)	Distance to Proposed Lifetime Extension and Proposed Offsetting Lands Hydro Buffer (km)	Within Proposed Offsetting Lands
Cork County Council	224088	Construct a new dwelling house, garage, entrance walls, wastewater treatment system with percolation area and associated site works	Residential dwelling	No	1	Gardeen, Lismire, Newmarket, Co.Cork	Application Closed	Permission	Conditional Permission	15/12/2022	27/01/2023			13.73		13.20	0.00	
Cork County Council	226151	Permission to construct a dwelling house	Residential dwelling	No	1	Cloghboola More, Millstreet, Co.Cork,	Application Closed	Permission	Conditional Permission	14/12/2022	27/01/2023			24.65		24.46	17.31	
Cork County Council	224060	Construction of an extension to existing dwelling house and all associated site works.	Residential dwelling	No	0	Ballybahallagh, Freemount, Co.Cork,	Application Closed	Permission	Conditional Permission	13/12/2022	27/01/2023			17.13		16.62	4.48	
Kerry County Council	221122	CONSTRUCT AN EXTENSION TO SIDE OF COMMERCIAL GARAGE INCLUDING THE ERECTION OF A FREE STANDING PROPRIETARY DEALER ENTRANCE, ALTERATIONS TO FRONT AND INTERNAL MODIFICATIONS TO GROUND AND FIRST FLOOR OF SAME AND ALL ASSOCIATED SITE WORKS	Commercial	No	0	SHINNAGH , RATHMORE , CO KERRY	APPLICATION FINALISED	PERMISSION	CONDITIONAL	19/12/2022	30/01/2023			18.75		18.66	13.59	
Cork County Council	225842	Construction of a new dwelling house and adjacent domestic garage and the installation of a new treatment unit and percolation area, along with all ancillary site works	Residential dwelling	No	1	Knoppoge, Lismire, Newmarket, Co.Cork	Application Closed	Permission	Conditional Permission	16/12/2022	30/01/2023			13.93		13.40	0.37	
Kerry County Council	22834	CONSTRUCT TWO NUMBER 2 STOREY SEMI DETACHED DWELLINGSWTIH CONNECTIONS TO HTE SEWER, PUBLIC WATER AND ALL ASSOCIATED SITE WORKS	Residential dwelling	No	2	BROSNA WEST (CREAMERY ROAD) , BROSNA , TRALEE CO KERRY	APPLICATION FINALISED	PERMISSION	CONDITIONAL	20/12/2022	31/01/2023			11.02	Y	10.92	0.00	
Kerry County Council	221152	(A) DECOMMISSION EXISTING DOMESTIC WASTEWATER TREATMENT SYSTEM AND (B) REPLACE SAME WITH A PROPRIETARY ONSITE DOMESTIC WASTEWATER TREATMENT SYSTEM ALONG WITH ANCILLARY SITE WORKS	Residential dwelling	No	0	KNOCKDOORAGH , HEADFORD , KILLARNEY	APPLICATION FINALISED	PERMISSION	CONDITIONAL	20/12/2022	31/01/2023			22.84		22.73	12.72	
Limerick County Council	221161	the change of use from 3 no. light engineering workshops to 3 no. apartment at first floor level and all associated site works	Residential dwelling	No	3	Units 4 5 & 6 Green Field Business Park , Sheehan's Road , Newcastle West	APPLICATION FINALISED	RETENTION	CONDITIONAL	20/12/2022	31/01/2023			22.40	Y	22.01	14.21	
Limerick County Council	221182	the change of use of the existing building from its last known uses of bakery and storage building to use as 2 Residential Apartment Dwellings and also changes to the existing elevations and fitting rooflights and construction of external Bin Storage Area ancillary to the Apartments and an External Access Stairs to the First Floor Apartment and all associated site works	Residential dwelling	No	2	The Demesne , Newcastle West , Co. Limerick	APPLICATION FINALISED	PERMISSION	CONDITIONAL	21/12/2022	01/02/2023			22.34	Y	21.96	14.22	
Limerick County Council	221184	the change of use of existing Gala kitchen to Takeaway kitchen and takeaway facility with existing shop	Commercial	No	0	Gala Shop , Main Street , Shanagolden	APPLICATION FINALISED	RETENTION	CONDITIONAL	21/12/2022	01/02/2023			35.26	Y	34.97	27.56	
Limerick County Council	221185	the extension of existing dwelling house, elevational changes to existing dwelling house, installation of a wastewater treatment unit, polishing filter, alterations to existing entrance and all ancillary site works	Residential dwelling	No	0	Ballyine , Carrigkerry , Ardagh	APPLICATION FINALISED	PERMISSION	CONDITIONAL	21/12/2022	01/02/2023			23.99	Y	23.73	16.56	
Limerick County Council	221183	a single storey dwelling house with lower ground floor garage and gym, new entrance gates, onsite treatment system and polishing filter, well, and associated site works	Residential dwelling	No	1	Ballynamuddagh , Glin , Co. Limerick	APPLICATION FINALISED	PERMISSION	CONDITIONAL	21/12/2022	01/02/2023			36.72	Y	36.56	27.21	
Limerick County Council	221050	the extension of the existing quarry, utilising existing entrance with all associated site works. A Natura Impact Statement(NIS) will be submitted with the Planning Application	Extractive Industry	Yes	0	Dromtrasna South , Abbeyfeale , Co. Limerick	APPLICATION FINALISED	PERMISSION	CONDITIONAL	22/12/2022	02/02/2023			12.12	Y	11.99	3.90	
Cork County Council	225981	Planning permission for demolition of existing outhouses and the construction of a new extension and alterations to existing dwelling and all associated site works.	Residential dwelling	No	0	Doony, Millford, Co. Cork,	Application Closed	Permission	Conditional Permission	05/01/2023	07/02/2023			20.24		19.80	9.98	
Cork County Council	225797	Permission to construct a dwelling house	Residential dwelling	No	1	Drominagore, Kilbrin, Kanturk, Co.Cork	Application Closed	Permission	Conditional Permission	05/01/2023	07/02/2023			17.61		17.09	2.45	
Cork County Council	225144	Permission for (a) retention of the existing dwelling house and garage on site within revised site boundaries; (b) Permission for alterations and part single storey / part two storey extension to existing single storey dwelling; (c) change of use of part of the existing dwelling house into a granny flat; (d) permission to decommission existing septic tank and install new septic tank and percolation area; (e) elevation changes and internal alterations to existing house and all associated site works.	Residential dwelling	No	1	Coolageela East, Kanturk, Co.Cork,	Application Closed	Permission, Permission for Retention	Conditional Permission	05/01/2023	07/02/2023			16.21		15.69	1.34	
Kerry County Council	22629	CONSTRUCT A SINGLE STOREY DWELLING HOUSE, FRONT BOUNDARY ENTRANCE WALLS, MECHANICAL AERATION UNIT AND SOIL POLISHING FILTER SYSTEM WITH ALL ASSOCIATED SITE WORKS	Residential dwelling	No	1	KNOCKARIDDRA , KNIGHTSMOUNTAIN , KNOCKNAGOSHEL	APPLICATION FINALISED	PERMISSION	CONDITIONAL	10/01/2023	13/02/2023			22.46	Y	22.36	5.76	
Limerick County Council	221226	the (a) demolition of fire damaged two storey detached dwelling, (b) construction of replacement two storey detached dwelling and (c) all associated site works	Residential dwelling	No	1	Village View , Finnoo , Ballyhahill	APPLICATION FINALISED	PERMISSION	CONDITIONAL	11/01/2023	13/02/2023			34.01	Y	33.77	26.75	
Kerry County Council	22540	CONSTRUCT A STOREY AND A HALF DWELLING HOUSE AND ALL ASSOCIATED SITE WORKS, AND REQUESTS PERMISSION TO INSTALL A TRICEL WASTEWATER PUMPED UNIT AND A SANDCEL TERTIARY TREATMENT SYSTEM	Residential dwelling	No	1	KILBAHA MIDDLE , MOYVANE , CO. KERRY	APPLICATION FINALISED	PERMISSION	CONDITIONAL	11/01/2023	14/02/2023			28.07	Y	27.94	17.77	
Kerry County Council	22704	(A) A MATERIAL CHANGE OF USE OF THE GROUND FLOOR OF EXISTING PUBLIC HOUSE TO A MEDICAL CENTRE/GP SURGERY, WHICH WILL INCLUDE INTERNAL LAYOUT CHANGES, (B) DEMOLISH EXISTING LOUNGE AREA, STORAGE AREA, BOILER HOUSE AND SMOKING AREA LOCATED AT THE REAR (NORTH ELEVATION), (C) CONSTRUCT A NEW EXTENSION TO THE REAR (NORTH ELEVATION) WHICH WILL CONSIST OF A RECEPTION AREA, WAITING ROOM, WHEELCHAIR ACCESSIBLE TOILET AND A NEW ENTRANCE WITH OVERHEAD CANOPY, (D) MINOR CHANGES TO EXISTING ELEVATIONS (E) 19 NO. CAR PARK SPACES, (F) DEMOLISH EXISTING BOUNDARY WALL ON THE EASTERN BOUNDARY, (G) CONSTRUCT A NEW BOUNDARY WALL AND ENTRANCE PIERS ON THE EASTERN BOUNDARY, (H) CONSTRUCT A NEW PYLON/POLE ADVERTISING SIGN AT THE CORNER OF NORTH EAST BOUNDARY, (I) CONSTRUCT NEW SIGNAGE ON THE SOUTH AND EAST ELEVATION, ALL WHICH WILL BE SERVED BY AN EXISTING CONNECTION TO THE PUBLIC SEWER AND ALL NECESSARY ANCILLARY SITE WORKS	Public Infrastructure	No	0	MONTANAGAY , ABBEYDORNEY , CO. KERRY	APPLICATION FINALISED	PERMISSION	CONDITIONAL	13/01/2023	16/02/2023			38.60	Y	38.50	19.50	
Cork County Council	225011	Permission to construct i) dwelling house with secondary effluent treatment system & polishing filter, ii) domestic garage, iii) entrance and roadside boundary iv) all associated services & site works.	Residential dwelling	No	1	Kishkeam Upper, Kishkeam, Mallow, Co. Cork	Application Closed	Permission	Conditional Permission	09/01/2023	17/02/2023			7.15	Y	7.05	2.08	
Kerry County Council	221058	(A) CHANGE OF USE AND CONVERSION OF AN EXISTING SINGLE STOREY OUTBUILDING TO A 1 BEDROOM COTTAGE FOR SHORT TERM RENTAL INCLUDING ELEVATIONAL CHANGES, ROOF DORMER TO ALLOW ATTIC ACCOMMODATION AND ROOF SOLAR PV ARRAY OF APPROX SIZE 10.3 X 3.6 METRES, (B) INSTALLATION OF A SOLAR PV ARRAY OF APPROX SIZE 28.1 X 3.1 METRES ON AN EXISTING SHED ROOF, (C) INSTALLATION OF NEW COMBINED WASTEWATER TREATMENT SYSTEM TO SERVE ALL BUILDINGS, (D) ALL ASSOCAITED SITE WORKS	Residential dwelling	No	1	KNOCKNASEED HOUSE , KNOCKNASEED , GNEEVEGUILLA	APPLICATION FINALISED	PERMISSION	CONDITIONAL	18/01/2023	21/02/2023			15.80		15.70	10.70	
Kerry County Council	22928	CONSTRUCT A NEW DWELLING HOUSE AND DOMESTIC GARAGE SERVED BY MECHANICAL AERATION UNIT AND SOIL POLISHING FILTER	Residential dwelling	No	1	LEAMYGLISSANE , GNEEVEGUILLA , RATHMORE CO KERRY	APPLICATION FINALISED	PERMISSION	CONDITIONAL	19/01/2023	22/02/2023			16.71	Y	16.66	6.81	
Kerry County Council	221004	DEMOLISH STORAGE SHED AND TO CONSTRUCT A LIVESTOCK UNDERPASS WITH RAMPS AND ALL ASSOCIATED SITE WORKS	Agriculture	No	0	AHALAHANA , MOYVANE , CO KERRY	APPLICATION FINALISED	PERMISSION	CONDITIONAL	20/01/2023	23/02/2023			32.43	Y	32.30	21.52	
Cork County Council	225316	Planning permission to construct a new dwelling house and domestic garage served by mechanical aeration unit and soil polishing filter.	Residential dwelling	No	1	Crinnaloo North, Rathcoole, Mallow, Co. Cork	Application Closed	Permission	Conditional Permission	20/01/2023	23/02/2023			23.94		23.59	11.94	
Cork County Council	225861	To construct a dwelling house and domestic garage served by mechanical aeration unit and soil polishing filter.	Residential dwelling	No	1	Carrigaline, Rathmore Post Office, Co.Cork,	Application Closed	Permission	Conditional Permission	11/01/2023	23/02/2023			17.50		17.43	12.11	
Cork County Council	226559	To construct i) dwelling house with waste water treatment system and polishing filter, ii) domestic garage, iii) entrance and roadside boundary, iv) all associated services and site works (change of plan from Planning No. 17/05070).	Residential dwelling	No	1	Knockeenacurrig West, Kishkeam, Mallow, Co. Cork	Application Closed	Permission	Conditional Permission	16/01/2023	23/02/2023			7.67	Y	7.59	2.53	
Kerry County Council	22490	CONSTRUCT (A) A NEW DWELLING SERVICED BY A MECHANICAL TREATMENT SYSTEM AND RAISED POLISHING FILTER, (B) AN ACCESS DRIVWAY AND (C) ALL ASSOCIATED SITE WORKS	Residential dwelling	No	1	BALLINTOBEENIG , TRALEE , CO KERRY	APPLICATION FINALISED	PERMISSION	CONDITIONAL	23/01/2023	24/02/2023			33.97	Y	33.86	14.09	
Kerry County Council	22591	(A) EXTEND AND RENOVATE THE EXISTING DWELLING (B) PERMISSION TO CONSTRUCT ALL ASSOCIATED SITE WORKS (C) PERMISSION TO DECOMMISSION THE EXISTING SEPIC TANK AND INSTALL A NEW WASTE WATER TREATMENT UNIT	Residential dwelling	No	0	GARRANE , TRALEE , CO KERRY	APPLICATION FINALISED	PERMISSION	CONDITIONAL	24/01/2023	27/02/2023			37.58	Y	37.48	16.79	
Kerry County Council	221203	CONSTRUCT A NEW SLATTED LIVESTOCK HOUSE ADJACENT TO EXISTING FARM BUILDINGS	Agriculture	No	0	KNOCKNAGASHEL WEST , KNOCKNAGASHEL , CO KERRY	APPLICATION FINALISED	PERMISSION	CONDITIONAL	24/01/2023	27/02/2023			18.56	Y	18.47	5.83	
Kerry County Council	221208	ALTER AND EXTEND EXISTING BUNGALOW WITH ELEVATIONAL CHANGES	Residential dwelling	No	0	MAGLASS WEST , BALLYMACELLIGOTT , TRALEE	APPLICATION FINALISED	PERMISSION	CONDITIONAL	24/01/2023	27/02/2023			28.56	Y	28.45	6.67	
Kerry County Council	221221	CONSTRUCT (1) A SINGLE STOREY SYSTEM BUILT OFFICE UNIT AND, (2) A SINGLE STOREY SYSTEM BUILT ASD ROOM AS ANCILLARY ACCOMMODATION TO THE EXISTING CHILDCARE FACILITY, TOGETHER WITH ASSOCIATED SITE WORKS	Commercial	No	0	ORCHARD WAY , OAKVIEW VILLAGE , TRALEE	APPLICATION FINALISED	PERMISSION	CONDITIONAL	27/01/2023	02/03/2023			37.88	Y	37.77	16.26	
Cork County Council	226520	The construction of a single storey ESB substation and switch room and all associated site development works	Energy Industry	Yes	0	The site of the former Keating's Bakery, Percival Street, Kanturk, Co.Cork	Application Closed	Permission	Conditional Permission	10/01/2023	03/03/2023			16.73		16.28	0.00	
Limerick County Council	24200	a change of house design and site layout from that previously granted under Planning Reference 22/1266	Residential dwelling	No	0	Highmount , Dromcolliher , Co. Limerick	APPLICATION FINALISED	PERMISSION	CONDITIONAL	03/07/2024	06/08/2024			21.80		21.35	12.26	
Limerick County Council	221276	the erection of 3905m2 of photovoltaic panels, ground mounted, on the field located at the west of the existing buildings, in our factory with all associated site works	Energy Industry	Yes	0	Ballinvullin , Newcastle West , Co. Limerick	APPLICATION FINALISED	PERMISSION	CONDITIONAL	31/01/2023	06/03/2023			20.25		19.81	11.88	
Limerick County Council	221266	the construction of a new dwelling house, waste water treatment unit and polishing filter, entrance and all associated site works	Residential dwelling	No	1	Highmount , Dromcolliher , Co. Limerick	APPLICATION FINALISED	PERMISSION	CONDITIONAL	31/01/2023	06/03/2023			21.80		21.35	12.26	

Planning Authority	Application Number	Development Description	Development Category	Large-scale Development	Number of Residential Units	Development Address	Application Status	Application Type	Decision	Decision Date	Grant Date	Appeal Reference Number	Appeal Decision	Distance to Turbine (km)	Within SPA + 5km Buffer	Distance to Proposed Lifetime Extension EIAR Site Boundary (km)	Distance to Proposed Lifetime Extension and Proposed Offsetting Lands Hydro Buffer (km)	Within Proposed Offsetting Lands
Limerick County Council	221309	the (a) demolition of existing two storey extension to rear of dwelling house and construction of a single storey extension, (b) modification of internal layouts to existing single storey dwelling house, (c) construction of a domestic garage with all connections to existing services and ancillary site works	Residential dwelling	No	0	Killarney Road , Abbeyfeale West , Abbeyfeale	APPLICATION FINALISED	PERMISSION	CONDITIONAL	01/02/2023	07/03/2023			17.61	Y	17.48	6.26	
Cork County Council	225513	Permission to (i) construct a grain store and ancillary concrete (ii) construct a machinery shed. The above development to be carried out with all associated ancillary site works	Agriculture	No	0	Coolnahane, Kanturk, Co.Cork,	Application Closed	Permission	Conditional Permission	31/01/2023	07/03/2023			23.15		22.70	6.04	
Cork County Council	226222	The construction of a single storey extension to the side and rear of dwelling and all ancillary works	Residential dwelling	No	0	14 Avenue Demesne, Demesne, Newmarket, Co.Cork	Application Closed	Permission	Conditional Permission	30/01/2023	10/03/2023			9.94	Y	9.46	0.00	
Limerick County Council	22886	the extensions to both the Eastern and Western elevations of an existing dwelling and changes to an existing dwelling house both internally and externally as well as all associated site works	Residential dwelling	No	0	Knockulcare , Mountcollins Abbeyfeale , Co. Limerick	APPLICATION FINALISED	PERMISSION	CONDITIONAL	08/02/2023	13/03/2023			8.57	Y	8.44	0.76	
Limerick County Council	221316	the construction of a single storey dwelling house, detached domestic garage, front boundary entrance walls, connection to public sewer with all associated site works	Residential dwelling	No	1	Gortnagross , Athea , Co. Limerick	APPLICATION FINALISED	PERMISSION	CONDITIONAL	07/02/2023	13/03/2023			24.19	Y	24.06	14.44	
Limerick County Council	221337	the construction of a first floor extension to existing dwelling house and all ancillary works	Residential dwelling	No	0	70 Hawthorn Drive , Newcastle West , Co. Limerick	APPLICATION FINALISED	PERMISSION	CONDITIONAL	10/02/2023	15/03/2023			21.55	Y	21.16	13.38	
Cork County Council	226131	To construct machinery storage shed for commercial use for the storage of power washers, hoists, vehicles and associated equipment for business. A Natura Impact Statement will be submitted to the planning authority with the application	Commercial	No	0	Loumanagh South, Boherbue, Mallow, Co.Cork	Application Closed	Permission	Conditional Permission	07/02/2023	16/03/2023			11.72		11.53	4.86	
Limerick County Council	221360	construction of an extension to the side of the dwelling house being constructed and the inclusion of 4 no. windows onto the front porch of the existing dwelling being constructed and all associated site works	Residential dwelling	No	0	Garryduff , Newcastle West , Co. Limerick	APPLICATION FINALISED	PERMISSION	CONDITIONAL	14/02/2023	20/03/2023			19.79	Y	19.51	12.27	
Limerick County Council	221351	the construction of a new slatted livestock house. Proposed livestock house to incorporate easy feed, cubicles & underground slatted slurry tank with external agitation points & ancillary concrete on his lands	Agriculture	No	0	Glenduff , Ashford , Ballagh	APPLICATION FINALISED	PERMISSION	CONDITIONAL	14/02/2023	20/03/2023			11.54	Y	11.08	3.57	
Kerry County Council	221143	CONSTRUCT (A) A NEW SINGLE STOREY DWELLING SERVICED BY A MECHANICAL TREATMENT UNIT AND RAISED SOIL POLISHING FILTER, (B) AN ACCESS DRIVEWAY, (C) ALL ASSOCIATED SITEWORKS	Residential dwelling	No	1	BALLYNABRENNAGH LOWER , TRALEE , CO KERRY	APPLICATION FINALISED	PERMISSION	CONDITIONAL	14/02/2023	21/03/2023			34.31	Y	34.20	13.71	
Limerick County Council	22921	a cattle underpass and all associated site works	Agriculture	No	0	Ballinruane , Kilmeedy , Co. Limerick.	APPLICATION FINALISED	PERMISSION	CONDITIONAL	15/02/2023	21/03/2023			24.15		23.69	16.43	
Kerry County Council	22647	CONSTRUCT (1) A DETACHED DWELLING HOUSE (2) A DETACHED DOMESTIC GARAGE (3) A NEW CONNECTION TO THE EXISTING PUBLIC SEWER (4) RELOCATION OF EXISTING VEHICULAR ENTRANCE AND (5) ALL ANCILLARY SITE WORKS AND SERVICES	Residential dwelling	No	1	MOYVANE NORTH , MOYVANE , CO KERRY	APPLICATION FINALISED	PERMISSION	CONDITIONAL	15/02/2023	22/03/2023			31.91	Y	31.78	21.07	
Limerick County Council	221370	the construction of a new slatted livestock house. Proposed livestock house to incorporate easy feed cubicles and underground slatted slurry tank with external agitation points and ancillary concrete. The above development to be carried out with all associated site works	Agriculture	No	0	Gorteenreynard , Newcastle West , Co. Limerick	APPLICATION FINALISED	PERMISSION	CONDITIONAL	16/02/2023	22/03/2023			17.99	Y	17.58	9.74	
Cork County Council	226171	Permission to construct a domestic garage and storage building and all site development works	Residential dwelling	No	0	Lyredaowen, Cullen, Mallow, Co.Cork	Application Closed	Permission	Conditional Permission	14/02/2023	22/03/2023			16.70		16.61	10.83	
Cork County Council	225369	A) To renovate existing two storey dwelling (B)construct a part single storey/ part two storey extension to the rear of dwelling (C) allow for elevational changes (D) decommission existing foul treatment system and install a mechanical treatment unit, intermittent filter and polishing filter and (E) close up existing site entrance and create new entrance to public road (F) for all ancillary site works.	Residential dwelling	No	0	Rathduane, Rathmore, Co.Cork,	Application Closed	Permission	Conditional Permission	13/02/2023	22/03/2023			19.08		19.00	13.52	
Kerry County Council	221310	DEMOLISH EXISTING STORAGE SHED AND TO ERECT A CALF SHED WITH AN UNDERGROUND SLATTED SLURRY TANK ON THEIR FARMYARD	Agriculture	No	0	GORTDROMASILLAHY , MOYVANE , CO KERRY	APPLICATION FINALISED	PERMISSION	CONDITIONAL	17/02/2023	23/03/2023			29.31	Y	29.18	18.42	
Kerry County Council	221322	(A) CHANGE THE USE OF PORTION OF THE EXISTING COMMERCIAL/SHOP FLOOR SPACE TO USE AS AN OFF LICENSE AREA, (B) CONSTRUCT AN ADDITIONAL FIRE ESCAPE AND DOOR ALONG THE NORTHERN ELEVATION OF THE EXISTING SHOP ALONG WITH ANCILLARY SITE WORKS AND SERVICES	Commercial	No	0	CONVENT VIEW , RATHMORE , CO KERRY	APPLICATION FINALISED	PERMISSION	CONDITIONAL	16/02/2023	23/03/2023			20.06		19.96	14.95	
Limerick County Council	2260005	Permission to construct a poultry house, concrete aprons, feed silos, clean and soiled water storage tanks and carry out all associated ancillary site works	Agriculture	No	0	Rathcahill West , Templeglantine , Co. Limerick.	APPLICATION FINALISED	PERMISSION	CONDITIONAL	16/02/2023	23/03/2023			14.67	Y	14.43	7.63	
Limerick County Council	221371	the construction of a new dwelling house, detached domestic garage, waste water treatment unit and polishing filter, enlarge existing entrance, and all associated site works	Residential dwelling	No	1	Dromroe , Ballagh , Co. Limerick	APPLICATION FINALISED	PERMISSION	CONDITIONAL	17/02/2023	23/03/2023			12.93	Y	12.54	4.91	
Limerick County Council	221095	the construction of a new slatted livestock house adjacent to existing slatted livestock house. Proposed livestock house to incorporate easy feed, flow channel & underground slatted slurry tank with external agitation points & ancillary concrete. The above development to be carried out with all associated ancillary site works	Agriculture	No	0	Lisbane , Shanagolden , Co. Limerick	APPLICATION FINALISED	PERMISSION	CONDITIONAL	17/02/2023	23/03/2023			33.43	Y	33.07	25.37	
Cork County Council	226299	(1) The construction of a single storey dwelling, (2) the dismantling of an erected modular dwelling / storage shed, (3) the construction of a garage / storage shed, (4) the installation of a wastewater treatment system and (5) all ancillary works.	Residential dwelling	No	1	Ardaprior, Castlecor, Mallow, Co. Cork	Application Closed	Permission	Conditional Permission	08/02/2023	24/03/2023			24.40		23.88	9.76	
Kerry County Council	221141	CONSTRUCT A DWELLING HOUSE AND GARAGE SERVED BY AN EFFLUENT TREATMENT TANK AND POLISHING FILTER	Residential dwelling	No	1	LISHEEN , GNEEVEGUILLA , RATHMORE	APPLICATION FINALISED	PERMISSION	CONDITIONAL	21/02/2023	27/03/2023			15.21	Y	15.10	10.28	
Kerry County Council	221326	(A) CONSTRUCT AN AGRICULTURAL LIVESTOCK SHED WITH AN UNDERGROUND SLURRY STORAGE TANK, (B) UTILISE THE EXISTING FARM ENTRANCE FROM THE PRIVATE ROAD, (C) CONSTRUCT ALL ASSOCIATED SITE WORKS	Agriculture	No	0	BALLYNABRENNAGH UPPER , TRALEE , CO KERRY	APPLICATION FINALISED	PERMISSION	CONDITIONAL	21/02/2023	27/03/2023			34.27	Y	34.16	13.87	
Kerry County Council	221327	CONSTRUCT (A) A SINGLE STOREY DWELLING SERVICED BY A MECHANICAL REATMENT UNIT AND RAISED SOIL POLISHING FILTER, (B) A NEW VEHICULAR SITE ENTRANCE, (C) ALL ASSOCIATED SITE WORKS	Residential dwelling	No	1	DOON NORTH , TRALEE , CO KERRY	APPLICATION FINALISED	PERMISSION	CONDITIONAL	21/02/2023	27/03/2023			39.89	Y	39.79	19.18	
Limerick County Council	221382	a dwelling house, garage, new entrance, advanced effluent treatment system and a tertiary filter and all associated site works	Residential dwelling	No	1	Tullaha , Broadford , Co. Limerick	APPLICATION FINALISED	PERMISSION	CONDITIONAL	21/02/2023	27/03/2023			14.96	Y	14.50	7.34	
Limerick County Council	221228	the construction of a single storey dwelling house, site entrance, with an on-site wastewater treatment system consisting of a mechanical aeration unit, intermittent filter with soil polishing filter and all associated site works	Residential dwelling	No	1	Coole East , Athea , Co. Limerick	APPLICATION FINALISED	PERMISSION	CONDITIONAL	21/02/2023	27/03/2023			23.22	Y	23.07	14.31	
Kerry County Council	221347	RENOVATE EXISTING TWO STOREY DWELLING AND CONSTRUCT NEW FRONT PORCH, TWO STOREY EXTENSION TO REAR AND SOUTH SIDE OF DWELLING ALONG WITH INSTALLATION OF SECONDARY WASTE WATER TREATMENT SYSTEM WITH POLISHING FILTER	Residential dwelling	No	0	KNOCKYSHEEHAN , HEADFORD , KILLARNEY CO KERRY	APPLICATION FINALISED	PERMISSION	CONDITIONAL	23/02/2023	29/03/2023			24.23		24.11	11.92	
Cork County Council	224174	a) Demolition of 4 no. buildings (namely; 2 no. dwellings, 1 no. medical unit and 1 no. storage unit) and associated hard standings and b) Construction of 17 no. two-storey dwellings (namely; 1 no. 4 bed detached dwelling, 2 no. 3 bed semi-detached dwellings, 6 no. 3 bed terraced dwellings and 8 no. 2 bed terraced dwellings), site entrance, connection to public mains water, connection to public foul sewer, public lighting, boundary walling, landscaping and all associated site works.	Residential dwelling	Yes	17	Scarteen Lower, Newmarket, Co Cork,	Application Closed	Permission	Conditional Permission	23/02/2023	31/03/2023			9.41	Y	8.92	0.00	
Cork County Council	226213	Permission to construct dwelling, domestic garage and all associated site works	Residential dwelling	No	1	Cloongeel, Newmarket, Co.Cork,	Application Closed	Permission	Conditional Permission	20/02/2023	31/03/2023			12.02		11.58	0.00	
Kerry County Council	22450	A. PLANNING PERMISSION FOR CHANGE OF USE OF EXISTING GROUND FLOOR FROM RETAIL TO CAFÉ/RESTAURANT, B. PLANNING PERMISSION TO EXTEND THE GROUND FLOOR TO THE REAR AND FOR A SERIES OF MINOR ALTERATIONS TO EXISTING LAYOUT. C. PLANNING PERMISSION FOR MATERIAL CHANGES TO THE FRONT ELEVATION. D. PLANNING PERMISSION TO CONSTRUCT A TWO STOREY EXTENSION TO THE REAR TO FORM TWO FIRST FLOOR APARTMENTS	Commercial	No	0	103 MAIN STREET STREET , CASTLEISLAND , CO. KERRY	APPLICATION FINALISED	PERMISSION	CONDITIONAL	28/02/2023	03/04/2023			21.81	Y	21.70	0.00	
Limerick County Council	2311	the construction of a slatted cubicle house and concrete aprons	Agriculture	No	0	Ballydonnell , Feohanagh , Co. Limerick	APPLICATION FINALISED	PERMISSION	CONDITIONAL	07/03/2023	11/04/2023			17.08	Y	16.61	9.31	
Limerick County Council	2360013	the construction of 2 no single storey dwellings , single vehicular entrance ,connection to public mains and sewer and associated services (previous ref : 07/3615)	Residential dwelling	No	2	Mountcollins village , Mountcollins , County Limerick	APPLICATION FINALISED	PERMISSION	CONDITIONAL	09/03/2023	13/04/2023			10.06	Y	9.93	1.55	
Kerry County Council	2356	CONSTRUCT AN EXTENSION TO EXISTING SILAGE BASE, NEW WALLS ON THREE SIDES COMPLETE WITH SAFETY BARRIERS, EFFLUENT CHANNELS AND EXTENSION TO WORKING APRON AND ALL ANCILLARY SITE WORKS	Agriculture	No	0	RATHMORE , KIELDUFF , CO KERRY	APPLICATION FINALISED	PERMISSION	CONDITIONAL	09/03/2023	14/04/2023			29.22	Y	29.11	9.13	
Kerry County Council	221209	CONSTRUCT A NEW DWELLING HOUSE, INSTALL A MECHANICAL TREATMENT UNIT AND POLISHING FILTER AND ALL ASSOCIATED SITE WORKS	Residential dwelling	No	1	KNOCKANANLIG , CASTLEISLAND , CO KERRY	APPLICATION FINALISED	PERMISSION	CONDITIONAL	14/03/2023	17/04/2023			21.27	Y	21.16	0.00	
Cork County Council	225248	Permission to construct an extension to existing machinery / fuel storage shed together with all associated site works	Miscellaneous	No	0	Hollymount, Caherbarnagh, Rathmore, Co. Cork	Application Closed	Permission	Conditional Permission	09/03/2023	18/04/2023			20.55		20.46	15.40	
Limerick County Council	221015	partial demolition, elevational alterations, renovations and extensions to an existing dwelling house and all associated site works	Residential dwelling	No	0	Lisnafulla , Broadford , Co. Limerick.	APPLICATION FINALISED	PERMISSION	CONDITIONAL	15/03/2023	19/04/2023			13.94	Y	13.47	6.23	
Limerick County Council	2332	a ground floor and first floor extension to the existing dwelling house and fenestration changes to the front elevation, new boundary wall and all associated site works	Residential dwelling	No	0	The Silver Dollar Bar , Lower Maiden Street , Newcastle West	APPLICATION FINALISED	PERMISSION	CONDITIONAL	15/03/2023	20/04/2023			22.07	Y	21.68	13.88	
Kerry County Council	221275	(A) DEMOLISH REAR FLAT ROOF EXTENSION TO EXISTING DWELLING HOUSE ALONG WITH EXISTING OUT-BUILDINGS, (B) CONSTRUCT A SINGLE STOREY EXTENSION TO EXISTING DWELLING HOUSE, WITH ALL ASSOCIATED SITE WORKS	Residential dwelling	No	1	CORDAL EAST , CASTLEISLAND , CO KERRY	APPLICATION FINALISED	PERMISSION	CONDITIONAL	21/03/2023	21/04/2023			16.44	Y	16.32	0.00	

Planning Authority	Application Number	Development Description	Development Category	Large-scale Development	Number of Residential Units	Development Address	Application Status	Application Type	Decision	Decision Date	Grant Date	Appeal Reference Number	Appeal Decision	Distance to Turbine (km)	Within SPA + 5km Buffer	Distance to Proposed Lifetime Extension EIAR Site Boundary (km)	Distance to Proposed Lifetime Extension and Proposed Offsetting Lands Hydro Buffer (km)	Within Proposed Offsetting Lands
Limerick County Council	221014	the demolition of an existing dwelling house and doctors' surgery and the construction of a replacement dwelling house, which will consist of a 2-storey dwelling and all associated site works	Residential dwelling	No	1	Woodfield , Dromcollogher , Co. Limerick	APPLICATION FINALISED	PERMISSION	CONDITIONAL	20/03/2023	24/04/2023			17.27		16.82	7.84	
Cork County Council	226689	Construct a dwelling, domestic garage and all associated site works and services.	Residential dwelling	No	1	Killarney Road, Coomlogane Td., Millstreet, Co Cork	Application Closed	Permission	Conditional Permission	20/03/2023	24/04/2023			21.01		20.82	13.91	
Limerick County Council	2348	the construction of a dwelling house, garage, new wastewater treatment system, percolation area, site entrance, driveway and all associated site works	Residential dwelling	No	1	Shanagolden Demense , Shanagolden , Co. Limerick	APPLICATION FINALISED	PERMISSION	CONDITIONAL	22/03/2023	25/04/2023			35.88	Y	35.58	28.17	
Limerick County Council	2260007	Permission to construct Milking parlour building with Water storage tank, meal bin, Milk silo ,office ,storage and yard and all associated site works	Agriculture	No	0	Ballinruane , Kilmeedy , Co. Limerick	APPLICATION FINALISED	PERMISSION	CONDITIONAL	22/03/2023	25/04/2023			24.21		23.75	16.54	
Cork County Council	226529	Change of use of part of existing premises from furniture store to open gymnasium, all in accordance with plans and particulars submitted	Commercial	No	0	West End, Coomlogane St., Coomlogane, Millstreet, Co.Cork	Application Closed	Permission	Conditional Permission	14/03/2023	25/04/2023			21.07		20.87	13.85	
Kerry County Council	2387	CONSTRUCT AN EASY FEED CATTLE SHED FOR OVER WINTERING CATTLE COMPLETE WITH EASY FEED BARRIERSS AND UNDERGROUND SLURRY STORAGE TANK, INCLUDING ALL ASSOCIATED ANCILLARY CONCRETE AND SITE WORKS	Agriculture	No	0	KNOCKDOORAH , HEADFORD , KILLARNEY	APPLICATION FINALISED	PERMISSION	CONDITIONAL	23/03/2023	26/04/2023			22.37		22.26	13.07	
Limerick County Council	22918	renovation works, rear two-storey extension to existing dwelling house and other ancillary site works. The renovation works to include a new roof and the raising of wall plate level to allow for converted attic space above original dwelling. Other ancillary site works to include retention of existing site lay-out including entrance, site boundaries, septic tank and percolation area as built	Residential dwelling	No	0	Tullyleague , Glin , Co. Limerick	APPLICATION FINALISED	RETENTION	CONDITIONAL	23/03/2023	26/04/2023			33.61	Y	33.47	23.79	
Cork County Council	226436	To construct a new dwelling house and domestic garage served by mechanical aeration unit and soil polishing filter.	Residential dwelling	No	1	Islandbrack and Urraghilmore West, Boherbue, Mallow, Co. Cork	Application Closed	Permission	Conditional Permission	20/03/2023	28/04/2023			11.39		11.28	5.76	
Cork County Council	225527	Permission to construct a dwelling house and domestic garage served by mechanical aeration unit and soil polishing filter.	Residential dwelling	No	1	Ummeraboy East, Knocknagree, Mallow, Co.Cork	Application Closed	Permission	Conditional Permission	20/03/2023	28/04/2023			12.07		12.00	6.78	
Kerry County Council	23102	FOR A DWELLING HOUSE AND ASSOCIATED SITE WORKS	Residential dwelling	No	1	30 MEADOW COURT , TONBWEE , CASTLEISLAND	APPLICATION FINALISED	PERMISSION	CONDITIONAL	28/03/2023	02/05/2023			22.31	Y	22.19	0.00	
Kerry County Council	22771	CONSTRUCT A DWELLING HOUSE WITH SEPTIC TANK, PERCOLATION AREA AND ALL ASSOCIATED SITE DEVELOPMENT WORKS	Residential dwelling	No	1	BALLYDWYER EAST , BALLYMACELLIGOTT , TRALEE	APPLICATION FINALISED	PERMISSION	CONDITIONAL	28/03/2023	02/05/2023			28.74	Y	28.63	7.10	
Cork County Council	226658	Permission is sought for (1) the construction of a two storey dwelling house, (2) the construction of a garage, (3) the construction of a private on-site wastewater treatment system and (4) all associated site works.	Residential dwelling	No	1	Derrynatubbrid, Boherbue, Co. Cork,	Application Closed	Permission	Conditional Permission	08/03/2023	02/05/2023			11.27		10.98	3.55	
Cork County Council	226305	Permission to extend and alter an existing dwelling house, to construct a detached garage and to install a wastewater treatment unit with a tertiary polishing filter and all associated site works	Residential dwelling	No	0	Gortmore, Banteer, Co.Cork,	Application Closed	Permission	Conditional Permission	28/03/2023	02/05/2023			24.54		24.09	7.52	
Cork County Council	226032	Demolition of side extension to existing dwelling house. Construction of new side and rear extensions to existing dwelling house. Construction of a garage, splayed walls and piers to the existing entrance. Decommissioning of existing septic tank, and installation of new packaged wastewater system with eco-flo filter and all ancillary site works.	Residential dwelling	No	0	Teeracurra, Milford, Co. Cork,	Application Closed	Permission	Conditional Permission	28/03/2023	02/05/2023			20.59		20.17	9.67	
Cork County Council	226680	Alterations to the elevations of existing dwelling and for construction of single storey extensions to rear and side of dwelling and for demolition of agricultural shed and all associated site works including installation of new wastewater treatment unit and soil polishing filter.	Residential dwelling	No	0	Mounthelm, Farthingville East, Dromina, Charleville Co Cork	Application Closed	Permission	Conditional Permission	28/03/2023	02/05/2023			24.19		23.79	12.33	
Kerry County Council	2393	CONSTRUCT ADDITIONAL VEHICULAR ENTRANCE TO SERVE HIS DWELLING HOUSE	Residential dwelling	No	0	FINUGE , LIXNAW , CO KERRY	APPLICATION FINALISED	PERMISSION	CONDITIONAL	29/03/2023	03/05/2023			32.40	Y	32.30	19.90	
Kerry County Council	23105	CHANGE USE OF THE EXISTING COMMERCIAL BUILDING TO APARTMENTS AND RETAIL CONSISTING OF ONE RETAIL UNIT ON GROUND FLOOR AND 6 NO. RESIDENTIAL UNITS COMPRISING OF (A) 2 NO. TWO BEDROOM APARTMENTS, (B) 3 NO. ONE BEDROOM APARTMENTS AND (C) 1 NO. 3 BEDROOM APARTMENT AND PERMISSION TO UPGRADE ALL WINDOWS AND DOORS FOR PERMISSION FOR MATERIAL ALTERATION TO THE SIDE ELEVATION. THIS BUILDING IS A PROTECTED STRUCTURE REG. NO 21400504	Residential dwelling	No	6	MAIN STREET , CASTLEISLAND , CO KERRY	APPLICATION FINALISED	PERMISSION	CONDITIONAL	29/03/2023	03/05/2023			22.15	Y	22.03	0.07	
Kerry County Council	22338	(A) RETENTION PERMISSION TO RETAIN EXISTING CONCRETE FOUNDATION SLAB, (B) PLANNING PERMISSION TO CONSTRUCT A NEW AGRICULTURAL BUILDING FOR STORAGE OF FARM MACHINERY, (C) PLANNING PERMISSION TO CONSTRUCT A NEW ENTRANCE AND ACCESS DRIVEWAY TO NEW AGRICULTURAL BUILDING AND ALL SITE DEVELOPMENT WORKS	Agriculture	No	0	RATHBEG , RATHMORE , CO. KERRY	APPLICATION FINALISED	PERMISSION	CONDITIONAL	29/03/2023	03/05/2023			20.76		20.66	15.65	
Limerick County Council	2384	the front porch of the existing dwelling, domestic garage/storage and garden shed as built	Residential dwelling	No	0	Tulligoline North , Templeglantine , Co. Limerick	APPLICATION FINALISED	RETENTION	CONDITIONAL	30/03/2023	04/05/2023			18.71	Y	18.54	10.88	
Kerry County Council	22705	(A) CONSTRUCT A NEW DWELLING SERVICED BY A MECHANICAL AERATION UNIT AND LOW PRESSURE PIPED DISTRIBUTION SYSTEM, (B) TO CONSTRUCT A VEHICULAR SITE ENTRANCE, (C) TO CONSTRUCT A DOMESTIC GARAGE AND CAR PORT, (D) TO CONSTRUCT ALL ASSOCIATED SITE WORKS AND (E) TO DEMOLISH AN EXISTING FARM BUILDING	Residential dwelling	No	1	LISSANERLA WEST , ABBEYDORNEY , CO. KERRY	APPLICATION FINALISED	PERMISSION	CONDITIONAL	30/03/2023	04/05/2023			36.79	Y	36.68	16.63	
Kerry County Council	23108	ERECT A DOMESTIC GARAGE AT THE SIDE OF HIS DWELLING HOUSE ON HIS LAND HOLDING	Residential dwelling	No	0	BALLYGRENANE , LISTOWEL , CO KERRY	APPLICATION FINALISED	PERMISSION	CONDITIONAL	31/03/2023	05/05/2023			30.48	Y	30.39	18.25	
Cork County Council	234041	Permission to construct a new dwelling house and domestic garage served by septic tank and percolation area.	Residential dwelling	No	1	Knockastuckane, Boherbue, Mallow, Co.Cork	Application Closed	Permission	Conditional Permission	13/03/2023	05/05/2023			13.21		12.94	5.33	
Cork County Council	226808	Construction of dwelling house, domestic garage, wastewater treatment system, new entrance with all other ancillary site works	Residential dwelling	No	1	Tooreenbane, Millstreet, Co.Cork,	Application Closed	Permission	Conditional Permission	13/03/2023	05/05/2023			22.89		22.61	13.75	
Kerry County Council	23130	(A) EXTEND AND RENOVATE THE EXISTING DWELLING, (B) DEMOLISH THE EXISTING GARAGE/SHED, (C) CONSTRUCT A DOMESTIC GARAGE/SHED, (D) CONSTRUCT ALL ASSOCIATED SITE WORKS	Residential dwelling	No	0	TURSILLAGH , KIELDUFF , TRALEE	APPLICATION FINALISED	PERMISSION	CONDITIONAL	04/04/2023	08/05/2023			33.10	Y	33.00	12.80	
Kerry County Council	22926	(A) CONSTRUCT A COMMERCIAL BUILDING OVER THREE LEVELS TO INCORPORATE BRONA CHOCOLATE FACTORY ON THE GROUND AND FIRST FLOOR LEVEL WITH BRONA CAFE ON THE UPPER FLOOR LINKING TO PROPOSED GREENWAY TRAIL, (B) INSTALL EXTERNAL LIFT CONNECTING TO PROPOSED BUILDING, WITH EXTERNAL STAIRWELL AND RAMPED ACCESS WITH HARD AND SOFT LANDSCAPED AREAS, (C) INSTALLATION OF ONSITE MEHCANICAL TREATMENT UNIT AND POLISHING FILTER SYSTEM WITH ALL REQUIRED SITE WORKS (D) ERECT SIGNAGE SERVING THE PROPOSED FACILITY, (E) CONSTRUCTION OF NEW SITE ENTRANCE AND CARPARKING FACILITIES WITH ALL ASSOCIATED SITE WORKS. A NATURA IMPACT STATMENT (NIS) WILL BE SUBMITTED TO THE PLANNING AUTHORITY WITH THE PLANNING APPLICATION.	Commercial	No	0	KILMEANY , KILMORNA , LISTOWEL CO KERRY	APPLICATION FINALISED	PERMISSION	CONDITIONAL	06/04/2023	10/05/2023			27.27	Y	27.14	15.38	
Kerry County Council	221260	CONSTRUCT A NEW DWELLING HOUSE, CONNECTION TO A SEPTIC TANK AND PERCOLATION AREA AND ALL ASSOCIATED SITE WORKS	Residential dwelling	No	1	LEITH EAST , TRALEE , CO KERRY	APPLICATION FINALISED	PERMISSION	CONDITIONAL	06/04/2023	10/05/2023			33.94	Y	33.84	14.47	
Cork County Council	226448	(1) The demolition of existing extension and ancillary structures to existing dwelling house , (2) The construction of new extensions to existing dwelling house, (3) New entrance, alterations to elevations to existing dwelling and construction of domestic garage/garden store along with all associated site works.	Residential dwelling	No	0	Glennamucklagh West, Newmarket, Co. Cork,	Application Closed	Permission	Conditional Permission	05/04/2023	12/05/2023			2.34	Y	2.24	0.00	
Cork County Council	226609	Planning Permission for (a) new granny flat single storey extension to the side of existing two storey dwelling house, (b) decommission existing septic tank and install new septic tank and percolation area.	Residential dwelling	No	0	Loumanagh South, Boherbue, Mallow, Co. Cork	Application Closed	Permission	Conditional Permission	06/04/2023	12/05/2023			11.72		11.55	5.06	
Limerick County Council	2360083	the construction of a Hard stand and base for poultry Unit granted permission under planning ref 22/102 using concrete, stone, blocks and tiles from the construction industry. A Certificate of Registration (COR) will be applied to Limerick City & County Council for this activity	Agriculture	No	0	Killeedy North/Killeedy South , Newcastlewest , Co. Limerick	APPLICATION FINALISED	PERMISSION	CONDITIONAL	12/04/2023	15/05/2023			14.09	Y	13.67	5.86	
Limerick County Council	22822	the construction of a new dwelling house, garage, entrance, driveway, packaged waste water treatment system with percolation area and all ancillary site works	Residential dwelling	No	1	Tooreendonnell , Athea , Co. Limerick	APPLICATION FINALISED	PERMISSION	CONDITIONAL	13/04/2023	16/05/2023			27.00	Y	26.80	18.84	
Cork County Council	234195	Permission to alter the front and rear elevations of the existing dwelling house, including the conversion of a section of the existing dwelling to domestic garage with all associated site and ancillary works	Residential dwelling	No	0	High Street, Newmarket, Co.Cork,	Application Closed	Permission	Conditional Permission	03/04/2023	17/05/2023			9.54	Y	9.06	0.00	
Kerry County Council	221220	(A) EXTEND AND RENOVATE THE EXISTING TWO STOREY DWELLING, (B) CONSTRUCT A GARAGE, WITH CARPORT CONNECTING THE DWELLING AND GARAGE WITH ALL ASSOCIATED SITE WORKS	Residential dwelling	No	0	DROMTHACKER , TRALEE , CO KERRY	APPLICATION FINALISED	PERMISSION	CONDITIONAL	13/04/2023	17/05/2023			36.40	Y	36.29	15.04	
Cork County Council	226726	The construction of new dwellinghouse, domestic garage, new entrance, wastewater treatment system together with all other ancillary site works.	Residential dwelling	No	1	Reandallane, Kiskeam, Co. Cork,	Application Closed	Permission	Conditional Permission	14/04/2023	17/05/2023			6.42	Y	6.27	1.21	
Cork County Council	234243	Change of use of existing retail areas to allow for ancillary off licence sales	Commercial	No	0	Hannon's Service Station (Mace Newmarket), Scarteen Lower, Church Street, Newmarket, Co.Cork	Application Closed	Permission	Conditional Permission	05/04/2023	19/05/2023			9.60	Y	9.11	0.00	
Cork County Council	226450	(1)The demolition of existing rear extension and front porch to existing dwelling house and the demolition of existing garage on site, (2) Construction of a new extension to existing dwelling house, (3) Decommissioning of existing septic tank and installation of new treatment unit and percolation area, (4) alterations to existing dwelling and provision for new vehicular entrance along with all ancillary site works.	Residential dwelling	No	0	Gardeen, Lismire, Newmarket, Co. Cork	Application Closed	Permission	Conditional Permission	12/04/2023	19/05/2023			13.61		13.09	0.00	

Planning Authority	Application Number	Development Description	Development Category	Large-scale Development	Number of Residential Units	Development Address	Application Status	Application Type	Decision	Decision Date	Grant Date	Appeal Reference Number	Appeal Decision	Distance to Turbine (km)	Within SPA + 5km Buffer	Distance to Proposed Lifetime Extension EIAR Site Boundary (km)	Distance to Proposed Lifetime Extension and Proposed Offsetting Lands Hydro Buffer (km)	Within Proposed Offsetting Lands
Limerick County Council	2360094	the construction of a single storey garage and all ancillary site works	Residential dwelling	No	0	Ballyshane , Newcastle West , Co. Limerick	APPLICATION FINALISED	PERMISSION	CONDITIONAL	18/04/2023	22/05/2023			19.07	Y	18.70	11.06	
Kerry County Council	221067	CONSTRUCT A NEW DWELLING HOUSE AND DOMESTIC GARAGE SERVED BY A MECHANICAL AERATION UNIT AND SAND POLISHING FILTER	Residential dwelling	No	1	LISBABE , HEADFORD , KILLARNEY	APPLICATION FINALISED	PERMISSION	CONDITIONAL	19/04/2023	23/05/2023			23.75		23.63	12.31	
Kerry County Council	22606	CONSTRUCT A DWELLING HOUSE, DOMESTIC GARAGE, ON-SITE WASTEWATER TREATMENT SYSTEM COMPRISING OF A MECHANICAL AERATION UNIT AND SOIL POLISHING FILTER, SITE ENTRANCE AND ALL ASSOCIATED SITE WORKS	Residential dwelling	No	1	BALLYDUFF , KNOCKNAGOSHEL , TRALEE	APPLICATION FINALISED	PERMISSION	CONDITIONAL	19/04/2023	23/05/2023			16.49	Y	16.39	3.66	
Limerick County Council	23121	the construction of a single storey dwelling house, detached domestic garage, utilise existing entrance walls, install a mechanical aeration unit and polishing filter system with all associated site works	Residential dwelling	No	1	Templeglantine West , Templeglantine , Co. Limerick	APPLICATION FINALISED	PERMISSION	CONDITIONAL	20/04/2023	25/05/2023			14.96	Y	14.82	7.13	
Kerry County Council	221102	CONSTRUCT A 4 BEDROOM SINGLE STOREY TIMBER FRAME DWELLING, ENTRANCE , STORAGE SHED, EFFLEUNT TREATMENT SYSTEM WITH ASSOCIATED WORKS	Residential dwelling	No	1	PILGRIM HILL , KILMORNA , LISTOWEL	APPLICATION FINALISED	PERMISSION	CONDITIONAL	24/04/2023	26/05/2023			24.34	Y	24.21	13.04	
Limerick County Council	2319	the extension, alterations and renovations of existing domestic derelict structures on site and all associated site works for use as 1 no. dwelling and all associated site works	Residential dwelling	No	0	North Road , Coolaboy , Dromcollogher	APPLICATION FINALISED	PERMISSION	CONDITIONAL	25/04/2023	29/05/2023			17.65		17.21	8.25	
Limerick County Council	23139	the demolition of existing garage, partial demolition, extensive refurbishment and extensions to existing dwelling. Construction of a garage with covered area attached to dwelling and all ancillary site works	Residential dwelling	No	0	Arra View , Rathina , Newcastle West	APPLICATION FINALISED	PERMISSION	CONDITIONAL	25/04/2023	29/05/2023			22.01		21.61	13.79	
Limerick County Council	22885	a variation in the use of a existing nursing home which contains two existing dwelling units at the rear and a partially demolished building to the front. Permission is being sought for the demolition of one of the two existing buildings to the rear to allow access and sunlight into the proposed developments. The second building to the rear will be converted into 2nr apartments. Permission is also being sought for the reconstruction of the front building into a proposed Guesthouse. The demolished front building will be constructed to reconstitute the street façade and provision of access way to allow access to rear car park and to allow access to emergency services(Fire Services)	Public Infrastructure	No	0	The Square Coolaboy , Dromcolliher , Co. Limerick	APPLICATION FINALISED	PERMISSION	CONDITIONAL	24/04/2023	29/05/2023			17.62		17.17	8.21	
Limerick County Council	221152	part of the existing quarry with associated site works	Extractive Industry	No	0	Dromtrasna South , Abbeyfeale , Co. Limerick	APPLICATION FINALISED	RETENTION	CONDITIONAL	28/04/2023	29/05/2023			12.11	Y	11.98	3.96	
Kerry County Council	23236	(A) DECOMMISSION AN EXISTING SEPTIC TANK AND (B) TO CONSTRUCT A NEW ON-SITE WASTEWATER TREATMENT SYSTEM CONSISTING OF A MECHANICAL AERATION UNIT, INTERMITTENT FILTER AND SOIL POLISHING FILTER	Miscellaneous	No	0	BROSNA WEST , BROSNA , TRALEE	APPLICATION FINALISED	PERMISSION	CONDITIONAL	27/04/2023	31/05/2023			10.65	Y	10.56	0.00	
Limerick County Council	23141	the construction of an extension to gable end of existing dwelling house, and all associated site works	Residential dwelling	No	0	Church Road , Templeglentan , Co. Limerick	APPLICATION FINALISED	PERMISSION	CONDITIONAL	27/04/2023	31/05/2023			13.88	Y	13.73	6.63	
Kerry County Council	236	(I) A WIND TURBINE WITH A HUB HEIGHT OF 40 METERS, A ROTOR DIAMETER OF 54 METERS AND AN OVERALL TIP HEIGHT OF 67 METRES; (II) WIND TURBINE FOUNDATION; (III) CRANE HARDSTANDING; (IV) ON-SITE ACCESS TRACK; (V) UNDERGROUND ELECTRICAL AND COMMUNICATIONS CABLES; AND (VI) ALL ASSOICATED AND ANCILLARY SITE DEVELOPMENT, ACCESS, LANDSCAPING, AND REINSTATMENT WORKS. THE OPERATIONAL LIFETIME OF THE PROPSED DEVELOPMENT IS 35 YEARS. THIS IS A 10 YEAR PLANNING PERMISSION	Energy Industry	Yes	0	MOANMORE , CASTLEISLAND , CO KERRY	APPLICATION FINALISED	PERMISSION	CONDITIONAL	28/04/2023	01/06/2023			22.69	Y	22.57	0.39	
Kerry County Council	22658	(A) RAISE THE LEVEL OF THE EXISTING AGRICULTURAL LANDS BY FILLING USING INERT IMPORTED CONSTRUCTION/DEMOLITION WASTE AND SUBSOIL (B) UTILISE EXISTING ENTRANCE AND INTERNAL ACCESS ROAD WITH ALL ASSOCIATED SITE WORKS. A NATURA IMPACT STATEMENT HAS BEEN SUBMITTED WITH THIS APPLICATION	Agriculture	No	1	LISSANISKA , KILMORNA , LISTOWEL	APPLICATION FINALISED	PERMISSION	CONDITIONAL	28/04/2023	01/06/2023			26.80	Y	26.67	15.38	
Cork County Council	234257	Permission for minor alterations to the permitted development covered by planning reference 21/7426. The alterations include the relocation of the proposed hurling wall from western end of the existing ball court at the rear of the school to the southern end of the court, reconfiguration of associated floodlights and all associated site works	Public Infrastructure	No	0	Coolbane, Liscarroll, Mallow, Co.Cork	Application Closed	Permission	Conditional Permission	26/04/2023	02/06/2023			21.94		21.45	9.17	
Cork County Council	226729	Planning permission to construct a new dwelling house	Residential dwelling	No	1	Gougane, Banteer, Co.Cork,	Application Closed	Permission	Conditional Permission	27/04/2023	02/06/2023			22.84		22.40	6.41	
Kerry County Council	23248	(A) MAKE MATERIAL ALTERATIONS TO THE FRONT ELEVATION OF THE HOUSE, (B) FOR RETENTION PERMISSION TO RETAIN THE EXTERNAL STORE BUILDING TO THE REAR, (C) FOR PLANNING PERMISSION TO MAKE MATERIAL ALTERATIONS TO THE STORE	Residential dwelling	No	0	29 ARD NA LI , OAKPARK , TRALEE	APPLICATION FINALISED	PERMISSION	CONDITIONAL	02/05/2023	06/06/2023			37.21	Y	37.10	15.58	
Limerick County Council	2360134	the demolition of existing dwelling house, construction of a replacement dwelling house, connection to public services, boundary treatments & all ancillary site works	Residential dwelling	No	1	Feenagh , Kilmallock , Co. Limerick	APPLICATION FINALISED	PERMISSION	CONDITIONAL	03/05/2023	07/06/2023			22.64		22.18	13.96	
Limerick County Council	23149	3-bay slatted shed, hay storage area, hardstand and access roadway from existing farm entrance	Agriculture	No	0	Dromagarraun , Ballyhahill , Co. Limerick	APPLICATION FINALISED	PERMISSION	CONDITIONAL	04/05/2023	08/06/2023			31.50	Y	31.29	23.60	
Kerry County Council	221273	CONSTRUCT A SPLIT LEVEL STOREY AND A HALF STYLE EXTENSION TO THE REAR OF THE EXISTING DWELLING HOUSE WITH ELEVATIONAL CHANGES TO THE EXISTING DWELLING HOUSE, UPGRADE AND MODIFY EXISTING ENTRANCE WITH ALL ASSOCIATED SITE WORKS AND PERMISSION TO DECOMMISSION EXISTING SEPTIC TANK AND INSTALL A NEW WASTEWATER TREATMENT SYSTEM	Residential dwelling	No	0	CRINNY WEST , CASTLEISLAND , CO KERRY	APPLICATION FINALISED	PERMISSION	CONDITIONAL	04/05/2023	08/06/2023			18.69	Y	18.58	2.04	
Limerick County Council	221130	demolition of existing cottage and to construct a two storey dwelling, waste water treatment system and all associated site works	Residential dwelling	No	1	Ballyhoolahan , Glin , Co.Limerick	APPLICATION FINALISED	PERMISSION	CONDITIONAL	04/05/2023	08/06/2023			36.86	Y	36.70	27.25	
Cork County Council	234038	To construct a dwelling house with entrance, waste water treatment system and polishing filter	Residential dwelling	No	1	Barnacurra, Newmarket, Co.Cork,	Application Closed	Permission	Conditional Permission	04/05/2023	09/06/2023			5.36	Y	4.95	0.00	
Cork County Council	226374	Permission to construct a bungalow, domestic garage, treatment unit and sandcel polishing filter unit, and all site development works	Residential dwelling	No	1	Glencollins Lower, Ballydesmond, Mallow, Co.Cork	Application Closed	Permission	Conditional Permission	03/05/2023	09/06/2023			10.55	Y	10.43	5.56	
Kerry County Council	23282	CONSTRUCT A CATTLE UNDERPASS UNDER THE PUBLIC ROAD AND ALL OTHER ANCILLARY SITE WORKS	Agriculture	No	0	TRIENERAGH , DUAGH , LISTOWEL	APPLICATION FINALISED	PERMISSION	CONDITIONAL	09/05/2023	12/06/2023			27.41	Y	27.29	15.30	
Kerry County Council	2316	CONSTRUCT A NEW DWELLING WITH SEPTIC TANK, PERCOLATION AREA AND ALL ASSOCIATED SITE SERVICES	Residential dwelling	No	1	COOM , GNEEVEGUILLA , RATHMORE CO KERRY	APPLICATION FINALISED	PERMISSION	CONDITIONAL	09/05/2023	12/06/2023			18.02		17.91	12.04	
Limerick County Council	2374	extension to side of existing dwelling with existing connections to all on site services	Residential dwelling	No	0	Glengort Cross , Tournafulla , Co. Limerick	APPLICATION FINALISED	PERMISSION	CONDITIONAL	09/05/2023	12/06/2023			12.12	Y	11.94	5.34	
Limerick County Council	221196	the construction of a vehicular entrance and driveway, two storey dwelling house, domestic wastewater treatment system with polishing filter together with all associated site works. Planning permission is also being sought to demolish the existing substandard house on the site	Residential dwelling	No	1	Skehanagh , Ardagh , Co. Limerick	APPLICATION FINALISED	PERMISSION	CONDITIONAL	10/05/2023	13/06/2023			28.08	Y	27.67	19.82	
Kerry County Council	23135	CONSTRUCT A SINGLE STOREY EXTENSION TO OUR DRESSING ROOMS CONSISTING OF GYM FACILITIES, MEETING ROOM AND ANCILLARY SERVICES AT THE CLUB GROUNDS	Public Infrastructure	No	0	DUAGH VILLAGE , DUAGH , CO KERRY	APPLICATION FINALISED	PERMISSION	CONDITIONAL	11/05/2023	14/06/2023			24.28	Y	24.15	12.21	
Limerick County Council	23167	the (a) demolition of existing derelict outbuilding & (b) construction of a dwelling house with detached domestic garage, front boundary entrance walls, installation of a mechanical aeration unit with polishing filter system with all associated site works	Residential dwelling	No	1	Rathcahill West , Templeglantine , Co. Limerick	APPLICATION FINALISED	PERMISSION	CONDITIONAL	11/05/2023	14/06/2023			15.47	Y	15.23	8.74	
Limerick County Council	2360156	a dwelling house, Garage, entrance, boundary walls an onsite waste water treatment and disposal system, and all associated works	Residential dwelling	No	1	Mountplummer , Broadford , Co. Limerick	APPLICATION FINALISED	PERMISSION	CONDITIONAL	12/05/2023	15/06/2023			12.46	Y	12.00	5.20	
Cork County Council	234471	Permission for a dwelling house, garage, new site entrance, secondary waste water treatment system and all associated site works	Residential dwelling	No	1	Tober, Ballydaly, Millstreet, Co.Cork	Application Closed	Permission	Conditional Permission	08/05/2023	16/06/2023			19.44		19.33	13.14	
Cork County Council	226701	To construct a new dwelling house.	Residential dwelling	No	1	Knockbarry, Liscarroll, Mallow, Co. Cork	Application Closed	Permission	Conditional Permission	10/05/2023	16/06/2023			22.37		21.87	8.84	
Cork County Council	225550	Permission to demolish existing derelict house and construct a new dwelling house	Residential dwelling	No	1	Garranmacgarret, Kilbrin, Co.Cork,	Application Closed	Permission	Conditional Permission	08/05/2023	16/06/2023			19.99		19.46	4.98	
Limerick County Council	23188	the construction of a slatted shed, slatted tanks, manure pit, new collecting yard, calf house and concrete aprons	Agriculture	No	0	Gortnaskehy , Tournafulla , Co. Limerick	APPLICATION FINALISED	PERMISSION	CONDITIONAL	16/05/2023	19/06/2023			12.71	Y	12.46	5.63	
Limerick County Council	22575	the construction of dwelling house, detached garage and new entrance, installation of on-site treatment plant and percolation area together with all associated site works	Residential dwelling	No	1	Minister's-Land , Ardagh , Co. Limerick	APPLICATION FINALISED	PERMISSION	CONDITIONAL	16/05/2023	19/06/2023			27.66	Y	27.30	19.57	
Limerick County Council	2360065	the construction of a livestock underpass, effluent holding tank and all associated site works	Agriculture	No	0	Clonroosk , Feenagh , Kilmallock Co. Limerick	APPLICATION FINALISED	PERMISSION	CONDITIONAL	17/05/2023	20/06/2023			22.18		21.71	13.87	
Kerry County Council	23329	(1) CONSTRUCT A ONE AND A HALF STOREY EXTENSION AND FLAT ROOF LINK EXTENSION TO EXISTING COTTAGE, (2) DECOMMISSION EXISTING SEPTIC TANK AND INSTALL MECHANICAL TREATMENT UNIT AND POLISHING FILTER, (3) INCORPORATE SOLAR PANELS TO SOUTHERN FACING ROOF, (4) DEMOLISH EXISTING GARAGE, (5) RECESS EXISTING FRONT WALL OF STORE/PLANT ROOM, (6) VALENTIA STONE FACING TO EXISTING PORCH AND ON RECESSED WALL TO STORE/PLANT ROOM, (7) ANCILLARY SITE WORKS ASSOCIATED WITH THE ABOVE	Residential dwelling	No	0	KILCOW , CASTLEISLAND , CO KERRY	APPLICATION FINALISED	PERMISSION	CONDITIONAL	18/05/2023	21/06/2023			23.87		23.76	1.38	

Planning Authority	Application Number	Development Description	Development Category	Large-scale Development	Number of Residential Units	Development Address	Application Status	Application Type	Decision	Decision Date	Grant Date	Appeal Reference Number	Appeal Decision	Distance to Turbine (km)	Within SPA + 5km Buffer	Distance to Proposed Lifetime Extension EIAR Site Boundary (km)	Distance to Proposed Lifetime Extension and Proposed Offsetting Lands Hydro Buffer (km)	Within Proposed Offsetting Lands
Kerry County Council	171098	FOR A PERIOD OF 10 YEARS, TO CONSTRUCT AND COMPLETE A SOLAR PV ENERGY DEVELOPMENT WITH A TOTAL SITE AREA OF 22.354 HECTARES, TO INCLUDE A SINGLE STOREY ELECTRICAL SUBSTATION BUILDING, ELECTRICAL TRANSFORMER AND INVERTER STATION MODULES, SOLAR PV PANELS GROUND MOUNTED ON SUPPPORT STRUCTURES, INTERNAL ACCESS TRACKS, SECURITY FENCING, ELECTRICAL CABLING DUCTING, CCTV AND OTHER ANCILLARY INFRASTRUCTURE, DRAINAGE, ADDITIONAL LANDSCAPING AND HABITAT ENHANCEMENT AS REQUIRED AND ASSOCIATED SITE DEVELOPMENT WORKS INCLUDING VEHICULAR ACCESS WORKS	Energy Industry	Yes	0	TRIENEARAGH , DUAGH , CO KERRY	APPLICATION FINALISED	PERMISSION	CONDITIONAL	18/05/2018	21/06/2018			27.63	Y	27.53	15.41	
Kerry County Council	23332	CONSTRUCT A SHED CONTAINING A FARM ANIMAL HOSPITAL FACILITY, COMPLETE WITH STRAW BEDDED AREA, CATTLE CRUSH, HOLDING PENS , STORAGE AREA FOR STRAW BALES, MASS CONCRETE SEEPAGE TANK, HARDCORE TURNING AREA AND PLANNING PERMISSION TO DEMOLISH PART OF A STABLE AT PREMISES TO ALLOW FOR ACCESS TO SHED AND ALL OTHER ANCILLARY SITE WORKS	Agriculture	No	0	RATHMORE , CO KERRY	APPLICATION FINALISED	PERMISSION	CONDITIONAL	19/05/2023	22/06/2023			19.01		18.92	13.86	
Limerick County Council	2377	constructed single storey dwelling house and all associated site works	Residential dwelling	No	1	Dromtrasna Collins , Abbeyfeale , Co. Limerick	APPLICATION FINALISED	RETENTION	CONDITIONAL	18/05/2023	22/06/2023			15.35	Y	15.22	4.79	
Limerick County Council	2373	construction of an easy feed slatted cubicle house with underground slatted tanks, feed barriers, feed passage and calving boxes, and all associated ancillary site works	Agriculture	No	0	Monashinnagh , Ardagh , Co. Limerick	APPLICATION FINALISED	PERMISSION	CONDITIONAL	18/05/2023	22/06/2023			27.86	Y	27.49	19.74	
Cork County Council	234523	The installation of a disabled access ramp and associated site works to front of existing building.	Miscellaneous	No	0	Watergate Street, Kanturk, Co. Cork,	Application Closed	Permission	Conditional Permission	16/05/2023	23/06/2023			17.01		16.55	0.00	
Cork County Council	234508	Installation of a cattle underpass, soiled water tank and associated works	Agriculture	No	0	Keale South, Derrinagre, Mallow, Co.Cork	Application Closed	Permission	Conditional Permission	15/05/2023	23/06/2023			17.46		17.19	9.15	
Cork County Council	226205	Permission to construct a dwelling house.	Residential dwelling	No	1	Banteer, Mallow, Co.Cork,	Application Closed	Permission	Conditional Permission	15/05/2023	23/06/2023			20.38		19.95	5.04	
Cork County Council	226530	(a) construct a new extension onto existing dwelling, (b) retention of existing garage as constructed, (c) retention of as constructed dog kennels for domestic use and 2 no. storage sheds for domestic use with all associated site services.	Residential dwelling	No	0	Claragh More, Millstreet, Co Cork,	Application Closed	Permission, Permission for Retention	Conditional Permission	15/05/2023	23/06/2023			21.26		21.12	14.61	
Cork County Council	225164	To construct a public footpath, roadside boundaries, pedestrian crossing & all associated service & site works (From Knocknagree GAA pitch entrance to the village)	Public Infrastructure	No	0	Farrankeal & Scrahan, Knocknagree, Mallow, Co.Cork	Application Closed	Permission	Conditional Permission	16/05/2023	23/06/2023			14.20		14.10	9.09	
Cork County Council	226024	Permission for the following; a) demolition of a two-storey extension and covered yard at the rear of the existing dwelling and removal of shuttered gate at side of existing dwelling; b) construction of new two-storey extension to rear of existing dwelling; c) to create new vehicular entrance at front of dwelling; d) create new parking spaces to rear of existing dwelling and; e) construct new garage and all ancillary site works	Residential dwelling	No	0	West End, Gneeves, Boherbue, Mallow, Co.Cork	Application Closed	Permission	Conditional Permission	15/05/2023	23/06/2023			10.42		10.15	2.96	
Kerry County Council	23142	(A) ALTER AND CONSTRUCT PART SINGLE STOREY/PART TWO STOREY EXTENSION TO EXISTING SINGLE STOREY DWELLING; (B) CHANGE OF USE OF PART OF THE EXISTING DWELLING HOUSE INTO A GRANNY FLAT; (C) ELEVATION CHANGES AND INTERNAL ALTERATION TO EXISTING HOUSE AND ALL ASSOCIATED SITE WORKS	Residential dwelling	No	1	DOONEEN , CASTLEISLAND , CO KERRY	APPLICATION FINALISED	PERMISSION	CONDITIONAL	23/05/2023	26/06/2023			21.90	Y	21.79	1.65	
Cork County Council	234566	Construction of a livestock underpass, an effluent holding tank and all associated site works	Agriculture	No	0	Lisduggan North, Cecilstown, Mallow, Co. Cork	Application Closed	Permission	Conditional Permission	22/05/2023	26/06/2023			22.50		22.01	5.73	
Limerick County Council	22840	the construction of a residential development of one detached, sixteen semi-detached and forty terraced two-storey dwelling houses, thirty six apartments in six three-storey blocks and all associated site works, including access from Station Road	Residential dwelling	Yes	93	Churchtown , Newcastle West , Co. Limerick.	APPLICATION FINALISED	PERMISSION	CONDITIONAL	22/05/2023	26/06/2023			22.71	Y	22.34	14.61	
Limerick County Council	171228	a 10 year planning permission for the laying of 4.4 km of underground electrical cables, associated ducting, associated cable draw pits, electrical cabinets, excavation/trenching works, provision of a new substation compound with a single storey substation building and associated services. The underground electrical cable route is primarily on public road with a section on other road. Details of the underground cables and extent of the works are shown on the planning application drawings. The proposed underground electricity cable will connect the permitted Beennanaspuck Wind Farm (Kerry County Council Planning Ref. 14/571; An Bord Pleanala Ref. PL08.245464) and permitted Toberatooreen Wind Farm (Kerry County Council Planning Ref. 12/431 and 14/854; An Bord Pleanala Planning Ref. PL08.242170), which are located in County Kerry, to the National Electricity Grid via the Athea substation in County Limerick	Energy Industry	Yes	0	Athea Upper , Athea , Co. Limerick.	APPLICATION FINALISED	PERMISSION	CONDITIONAL	25/05/2018	27/06/2018			22.95	Y	22.82	12.61	
Limerick County Council	23189	the construction of a slatted cubicle house and concrete aprons	Agriculture	No	0	Killaculleen , Templeglantine , Co. Limerick	APPLICATION FINALISED	PERMISSION	CONDITIONAL	26/05/2023	28/06/2023			12.96	Y	12.74	6.62	
Kerry County Council	23358	CONSTRUCT A DWELLING HOUSE WITH AN ON-SITE WASTEWATER TREATMENT SYSTEM COMPRISING OF A MECHANICAL AERATION UNIT, INTERMITTENT FILTER AND SOIL POLISHING FILTER, A DOMESTIC GARAGE, A SITE ENTRANCE AND ALL ASSOCIATED SITE WORKS ON THEIR SITE	Residential dwelling	No	1	MEINLEITRIM NORTH , KNOCKNAGOSHEL , CO KERRY	APPLICATION FINALISED	PERMISSION	CONDITIONAL	26/05/2023	29/06/2023			16.04	Y	15.94	3.17	
Limerick County Council	23194	the construction of a new production warehouse, associated service yards, access roadway and all associated works	Industrial	No	0	Ballygiltenan North , Glin , Co. Limerick.	APPLICATION FINALISED	PERMISSION	CONDITIONAL	26/05/2023	29/06/2023			35.52	Y	35.35	26.56	
Kerry County Council	23374	CONSTRUCT AN EXTENSION TO INCLUDE A TOILET AND SET (SPECIAL EDUCATION TEACHING) CLASSROOM	Public Infrastructure	No	0	HEADFORD , KILLARNEY , CO KERRY	APPLICATION FINALISED	PERMISSION	CONDITIONAL	30/05/2023	03/07/2023			21.13		21.02	12.48	
Kerry County Council	23397	CONSTRUCT AN EXTENSION	Residential dwelling	No	0	11 KERRY LEE OAKPARK , TRALEE , CO KERRY	APPLICATION FINALISED	PERMISSION	CONDITIONAL	30/05/2023	03/07/2023			36.82	Y	36.71	15.53	
Kerry County Council	23366	CONSTRUCT A NEW DWELLING HOUSE AND DOMESTIC GARAGE SERVED BY A SEPTIC TANK AND PERCOLATION AREA	Residential dwelling	No	1	RATHBEG , RATHMORE , CO KERRY	APPLICATION FINALISED	PERMISSION	CONDITIONAL	30/05/2023	03/07/2023			20.74		20.65	15.59	
Cork County Council	234649	i) demolition of existing disused shed & partial demolition of existing cattle shed & ii) construction of extension to the existing cattle shed with underground slurry storage tanks including adjustment to the roof of the existing shed. A Natura Impact Statement has been submitted as part of the planning application.	Agriculture	No	0	Boolymore, Rathcoole, Mallow, Co Cork	Application Closed	Permission	Conditional Permission	30/05/2023	03/07/2023			20.25		19.91	9.42	
Kerry County Council	221296	ERECT A BUNGALOW, DOMESTIC GARAG, ENTRANCE AND INSTALLATION OF A TERTIARY TREATMENT SYSTEM AND INFILTRATION TREATMENT AREA	Residential dwelling	No	1	BALLYNAGRAIGUE , ABBEYFEALE , DUAGH	APPLICATION FINALISED	PERMISSION	CONDITIONAL	30/05/2023	03/07/2023			19.00	Y	18.87	7.05	
Limerick County Council	2325	the construction of a dwelling house, site entrance, with an on-site wastewater treatment system consisting of a mechanical aeration unit, intermittent filter and all associated site works	Residential dwelling	No	1	Knocknadiha , Tournafulla , Co. Limerick	APPLICATION FINALISED	PERMISSION	CONDITIONAL	30/05/2023	04/07/2023			9.34	Y	9.14	3.25	
Kerry County Council	23381	CONSTRUCT A CATTLE UNDERPASS AND EFFLUENT HOLDING TANK AND ALL ASSOCIATED SITE WORKS	Agriculture	No	0	BALLAHANTOURAGH , SCARTAGLIN , CO KERRY	APPLICATION FINALISED	PERMISSION	CONDITIONAL	01/06/2023	05/07/2023			20.97	Y	20.87	4.01	
Limerick County Council	2360116	the (a) Demolition of existing Isolation & waiting yard, (b) Construction of a new milking parlour to include waiting yard and underground slatted storage tank. Conversion of existing milking parlour to handling facilities and all associated site works	Agriculture	No	0	Clonroosk , Feenagh , Kilmallock Co. Limerick	APPLICATION FINALISED	PERMISSION	CONDITIONAL	31/05/2023	05/07/2023			22.08		21.62	13.69	
Limerick County Council	2360212	the construction of a dwelling house, garage, new entrance, advanced treatment system and polishing filter and all associated site works. The height of the dwelling is 7.2 meters and the garage is 5.3 meters	Residential dwelling	No	1	Ballinvallig , Newcastle West , Co. Limerick	APPLICATION FINALISED	PERMISSION	CONDITIONAL	01/06/2023	06/07/2023			19.87	Y	19.50	11.80	
Limerick County Council	2360214	the construction of a split level single storey 3 bedroom dwelling house , entrance onto lower road , connection to mains services , all with ancillary works	Residential dwelling	No	1	Tournafulla Village , Tournafulla , Co Limerick	APPLICATION FINALISED	PERMISSION	CONDITIONAL	01/06/2023	06/07/2023			12.21	Y	11.97	5.49	
Limerick County Council	2360225	filling proposed land with suitable material to the proposed levels and all associated site works	Miscellaneous	No	0	Ballyine , Newcastlewest , Co.Limerick	APPLICATION FINALISED	PERMISSION	CONDITIONAL	07/06/2023	11/07/2023			24.92	Y	24.64	17.36	
Limerick County Council	23209	the construction of a single storey extension to side of dwelling, demolition of single storey annex at side of dwelling and for partial conversion of existing dwelling to be used as a granny flat and all associated site works including installation of new septic tank and percolation area	Residential dwelling	No	0	Gorteens , Dromcollogher , Co. Limerick	APPLICATION FINALISED	PERMISSION	CONDITIONAL	08/06/2023	12/07/2023			19.11		18.67	9.32	
Cork County Council	234012	To construct a new dwelling house, detached garage, waste water treatment system, percolation area, site entrance and all associated site works.	Residential dwelling	No	1	Lismire, Newmarket, Co. Cork,	Application Closed	Permission	Conditional Permission	25/05/2023	12/07/2023			11.77		11.26	0.00	
Limerick County Council	22724	(a) the demolition of existing agricultural maintenance shed and construct a new agricultural maintenance shed in lieu (b) construct a single storey dwelling house with detached domestic garage, (c) construct front boundary entrance walls and driveway, installation of mechanical aeration unit with polishing filter system along with all associated site works	Residential dwelling	No	1	Dromtrasna Harnett , Abbeyfeale , Co. Limerick	APPLICATION FINALISED	PERMISSION	CONDITIONAL	08/06/2023	12/07/2023			15.84	Y	15.71	6.96	
Kerry County Council	2336	CHANGE OF USE OF PART OF THE EXISTING INDUSTRIAL BUILDING (CIRCA 9,000M2) FROM A WEAVING PLANT TO A WHISKEY MATURATION STORE AND ALL ANCILLARY SERVICES AND ASSOCIATED SITE WORKS	Industrial	No	0	CLASH INDUSTRIAL ESTATE , TRALEE , CO KERRY	APPLICATION FINALISED	PERMISSION	CONDITIONAL	09/06/2023	13/07/2023			36.28	Y	36.17	14.56	
Kerry County Council	23293	CONSTRUCT A TWO STOREY EXTENSION , NEW ENTRANCE PORCH AND ASSOCIATED ELEVATIONAL CHANGES AND ALTERATIONS TO MY DWELLING HOUSE ALONG WITH ALL ASSOCIATED SERVICES AND SITE WORKS	Residential dwelling	No	0	BALLYSHEEN , ABBEYDORNEY , CO KERRY	APPLICATION FINALISED	PERMISSION	CONDITIONAL	13/06/2023	17/07/2023			39.14	Y	39.04	20.26	
Limerick County Council	23226	the construction of a single storey extension onto the side of an existing dwelling house and all associated site works	Residential dwelling	No	0	Knockulcare , Mountcollins , Co. Limerick	APPLICATION FINALISED	PERMISSION	CONDITIONAL	14/06/2023	18/07/2023			9.06	Y	8.93	1.24	

Planning Authority	Application Number	Development Description	Development Category	Large-scale Development	Number of Residential Units	Development Address	Application Status	Application Type	Decision	Decision Date	Grant Date	Appeal Reference Number	Appeal Decision	Distance to Turbine (km)	Within SPA + 5km Buffer	Distance to Proposed Lifetime Extension EIAR Site Boundary (km)	Distance to Proposed Lifetime Extension and Proposed Offsetting Lands Hydro Buffer (km)	Within Proposed Offsetting Lands
Limerick County Council	23222	the (a) retention of existing 3 no. dormer windows which are constructed to the rear of existing single storey dwelling which is served by a proprietary wastewater treatment system and (b) retention of domestic shed as constructed and all necessary ancillary site works (all works previously granted under Planning Reg. 04186)	Residential dwelling	No	0	Glendarragh , Newcastle West , Co. Limerick	APPLICATION FINALISED	RETENTION	CONDITIONAL	14/06/2023	18/07/2023			19.71	Y	19.42	12.10	
Limerick County Council	23179	the construction of a single storey dwelling house with attic development, detached domestic garage, front boundary walls, install a mechanical aeration unit and polishing filter system with all associated site works	Residential dwelling	No	1	Rooska East , Carrigkerry , Athea	APPLICATION FINALISED	PERMISSION	CONDITIONAL	15/06/2023	19/07/2023			23.07	Y	22.83	15.74	
Limerick County Council	23104	cubicle house as constructed from that granted under planning re. 20/804 and permission for milking parlor and associated plant rooms, dairy room, storage, holding yard, slatted tanks and to construct a roof over existing collecting yard	Agriculture	No	0	Coolybrown , Ardagh , Co. Limerick	APPLICATION FINALISED	RETENTION	CONDITIONAL	15/06/2023	19/07/2023			28.97	Y	28.56	20.70	
Cork County Council	234173	planning permission to construct an agricultural machinery shed with agricultural stables, sand arena & horse walker	Agriculture	No	0	Curraduff, Newmarket, Co.Cork,	Application Closed	Permission	Conditional Permission	12/06/2023	20/07/2023			8.04	Y	7.59	0.00	
Cork County Council	234556	Permission to construct (i) milking parlour building with dairy, plant, slatted tank, flow channel & collecting yard, (ii) cubicles shed extensions with slatted tanks and calving areas, (iii) calf shed and all associated site works. Retention permission for a straw and machinery storage shed. Demolition of existing (i) milking parlour, (ii) storage shed is also required	Agriculture	No	0	Knockaneglass West, Freemount, Charleville, Co.Cork	Application Closed	Permission, Permission for Retention	Conditional Permission	22/05/2023	21/07/2023			16.55		16.13	4.17	
Limerick County Council	2360266	the construction of a dwelling house, domestic garage, domestic wastewater treatment system, entrance & associated site works	Residential dwelling	No	1	Clooncon , Ashford , Ballagh	APPLICATION FINALISED	PERMISSION	CONDITIONAL	20/06/2023	24/07/2023			12.36	Y	11.91	4.08	
Limerick County Council	23235	the change of use of existing ground floor retail unit to residential use and all associated site works	Residential dwelling	No	1	Main Street , Glin , Co. Limerick	APPLICATION FINALISED	PERMISSION	CONDITIONAL	20/06/2023	24/07/2023			36.33	Y	36.15	27.25	
Kerry County Council	23470	(A) DEMOLISH EXISTING OUT BUILDING, (B) CONSTRUCT A NEW SIDE AND REAR EXTENSION ONTO THE EXISTING DWELLING HOUSE, (C) INSTALL A NEW SEPTIC TANK AND PERCOLATION AREA, (D) ELEVATION CHANGES AND INTERNAL ALTERATIONS TO EXISTING HOUSE AND ALL ASSOCIATED SITE WORKS	Residential dwelling	No	0	KNOCKAVALLIG , DUAGH , CO KERRY	APPLICATION FINALISED	PERMISSION	CONDITIONAL	22/06/2023	26/07/2023			24.88	Y	24.75	12.84	
Cork County Council	234836	Permission for the construction of new single storey extension to northern elevation of existing dwelling house, together with all other ancillary site works.	Residential dwelling	No	0	26 Fairfield Rise, Millstreet, Co. Cork,	Application Closed	Permission	Conditional Permission	20/06/2023	27/07/2023			21.20		20.99	13.80	
Kerry County Council	23367	(A) DEMOLISH EXISTING DISUSED DWELLING HOUSE AND DECOMMISSION EXISTING SEPTIC TANK, AND (B) CONSTRUCT A NEW DWELLING HOUSE SERVED BY A MECHANICAL AERATION UNIT AND SAND POLISHING FILTER	Residential dwelling	No	1	COOM , GNEEVEGUILLA , RATHMORE	APPLICATION FINALISED	PERMISSION	CONDITIONAL	26/06/2023	28/07/2023			18.46		18.35	13.07	
Limerick County Council	2360045	the Construction of 3 no. two storey terraced dwelling houses including connection to existing combined sewer and existing watermian on public road and all associated site works	Residential dwelling	No	3	Creagh Street , Glin , Co. Limerick	APPLICATION FINALISED	PERMISSION	CONDITIONAL	29/06/2023	01/08/2023			36.37	Y	36.20	27.30	
Limerick County Council	23248	(i) the construction of a new calf house, (ii) the construction of a new underground soiled water tank, (iii) the development to be carried out with all associated ancillary site works	Agriculture	No	0	Farrihy , Dromcollogher , Co. Limerick	APPLICATION FINALISED	PERMISSION	CONDITIONAL	29/06/2023	01/08/2023			16.01	Y	15.56	7.16	
Kerry County Council	23525	ERECT A PORTACABIN FOR USE AS CHANGING ROOMS TO SERVE THE ASTRO TURF PITCH, COMPLETE WITH ASSOCIATED SITE WORKS	Public Infrastructure	No	0	RAHOONANE COMMUNITY CENTRE , RAHOONANE , TRALEE	APPLICATION FINALISED	PERMISSION	CONDITIONAL	29/06/2023	02/08/2023			37.82	Y	37.71	16.37	
Cork County Council	234148	(a) demolition of existing rear extension, (b) construction of a two storey extension to the rear, (c) construction of a single storey extension to the side and alterations to existing dwelling house that includes two number sheds, (d) construction of a domestic storage shed and all associated site works	Residential dwelling	No	0	Tooreenclassagh, Knocknagree, Co.Cork,	Application Closed	Permission	Conditional Permission	28/06/2023	04/08/2023			11.33	Y	11.24	6.17	
Cork County Council	234864	The construction of an underground slatted tank and all associated site works.	Agriculture	No	0	Ballagharea, Milford, Co. Cork,	Application Closed	Permission	Conditional Permission	26/06/2023	04/08/2023			19.29		18.87	8.58	
Cork County Council	226582	Retention Permission for extension to existing living accommodation building, Planning Permission for change of use to ground floor of existing living accommodation building and Planning Permission for modifications and extension to the existing nursing home with all associated landscaping, services and site development works at Araglen House Nursing Home, Loumanagh South, Boherbue, Co. Cork P51 T990. The proposed modifications to the nursing home consist of; internal modifications to existing buildings, to provide link corridors to proposed single storey extension, to provide 9 no. new en-suite bedrooms. Retention Permission for extension to ground and first floor of existing living accommodation building and Permission for change of use to ground floor of existing living accommodation building to nursing home use.	Public Infrastructure	No	0	Araglen House Nursing Home, Loumanagh South, Boherbue, Co. Cork	Application Closed	Permission, Permission for Retention	Conditional Permission	29/06/2023	04/08/2023			10.76		10.54	3.64	
Cork County Council	226868	Permission to construct an extension consisting of a playroom to west side of existing dwelling and permission for retention as constructed bay window to front of dwelling and kitchen extension to rear of dwelling along with retention of installation of secondary waste water treatment unit.	Residential dwelling	No	0	Drishane Beg, Rathcoole, Co. Cork,	Application Closed	Permission, Permission for Retention	Conditional Permission	10/07/2023	08/09/2023			19.58		19.31	11.13	
Limerick County Council	2360319	the existing changes to House, namely 2 storey extension to North of existing house consisting of a Utility room, W.C. and Kitchen on the ground floor and Bedroom, Bathroom, hot press & En-suite on first floor all at her property	Residential dwelling	No	0	Bóthar Buí , Newcastle West , Co. Limerick	APPLICATION FINALISED	RETENTION	CONDITIONAL	06/07/2023	09/08/2023			21.73	Y	21.34	13.56	
Limerick County Council	2360316	the construction of a new dwelling house with attached carport and garage, entrance, driveway, packaged wastewater treatment system with percolation area and all ancillary site works	Residential dwelling	No	1	Camas , Newcastle West , Co. Limerick	APPLICATION FINALISED	PERMISSION	CONDITIONAL	06/07/2023	09/08/2023			17.19	Y	16.79	9.01	
Limerick County Council	2360335	as constructed the existing surgery building to the rear of the existing surgery	Public Infrastructure	No	0	34 Cedarville , Abbeyfeale , Co. Limerick	APPLICATION FINALISED	RETENTION	CONDITIONAL	06/07/2023	09/08/2023			17.81	Y	17.68	6.78	
Limerick County Council	2360315	the construction of a single storey dwelling house, detached domestic garage, utilise existing entrance / access, install a mechanical aeration unit and polishing filter system with all associated site works	Residential dwelling	No	1	Ballaghbehy North , Abbeyfeale , Co. Limerick	APPLICATION FINALISED	PERMISSION	CONDITIONAL	06/07/2023	09/08/2023			17.15	Y	17.00	8.86	
Limerick County Council	23118	the construction of an extension to existing cubicle house, including new slatted tanks, construct roof over existing soiled yard, new slatted tank in existing collecting yard, new calf house, manure pit and concrete aprons	Agriculture	No	0	Boola , Dromcollogher , Co. Limerick	APPLICATION FINALISED	PERMISSION	CONDITIONAL	06/07/2023	10/08/2023			13.76	Y	13.31	4.94	
Kerry County Council	23560	(01) REMOVE THE EXISTING ROOF STRUCTURE, FIRST FLOOR, FRONT PORCH AND WESTERN SIDE GABLE WALL FROM THE EXISTING DWELLING HOUSE, (02) DEMOLISH TWO SINGLE STOREY EXISTING OUT BUILDINGS INCLUDING PART OF THE EXISTING ROAD SIDE FRONT BOUNDARY (03) MAKE ALTERATIONS AND RENOVATIONS TO THE EXISTING DWELLING HOUSE OF INTERNAL MODIFICATION TO THE EXISTING DWELING HOUSE OF INTERNAL MODIFICATION TO THE EXISTING FLOOR LAYOUT AND ELEVATION CHANGES THROUGHOUT, (04) CONSTRUCT A NEW PORCH TO THE FRONT ELEVATION AND REBUILD A NEW WESTERN HOUSE GABLE. (05) CONSTRUCT AN EXTENSION TO THE SIDES OF THE EXISTING DWELLING HOUSE (06) CONSTRUCT A NEW HIGH-LEVEL ROOF TO ACCOMODATE FIRST FLOOR ACCOMMODATION AND STORAGE INCLDUING THE INTRODUCTION OF NEW ROOF SKY LIGHTS AND FIRST FLOOR GABLE WINDOW. (07) DECOMMISSION THE EXISTING SITE ENTRANCE AND CONSTRUCT A NEW SITE ENTRANCE WITH SPLAYED ENTRANCE WALLS WITH ASSOCIATED ACCESS GATES. (08) INSTALL A NEW SECONDARY WASTEWATER TREATMENT SYSTEM. THE PROPOSED INSTALLATION WILL INCLUDE A MECHANICAL TREATMENT UNIT FOLLOWED BY A POLISHING FILTER, INCLUDING ALL ASSOCIATED ANCILLARY SITE WORKS	Residential dwelling	No	0	DROMULTAN , SCARTAGLIN , CO KERRY	APPLICATION FINALISED	PERMISSION	CONDITIONAL	10/07/2023	11/08/2023			21.63	Y	21.51	2.06	
Cork County Council	234919	1) The construction of an agricultural building containing milking parlour, dairy, ancillary rooms, underground slatted effluent storage tank, waiting yard and livestock handling facility, 2) The erection of an external meal bin, 3) The retention of a constructed machinery shed and 4) All associated site works.	Agriculture	No	0	Rathranna, Kanturk, Co. Cork,	Application Closed	Permission, Permission for Retention	Conditional Permission	03/07/2023	11/08/2023			15.01		14.52	0.00	
Cork County Council	234920	The construction of a livestock underpass, an effluent holding tank and all associated site works	Agriculture	No	0	Bawnmore South, Kanturk, Co.Cork,	Application Closed	Permission	Conditional Permission	30/06/2023	11/08/2023			15.65		15.13	2.78	
Cork County Council	226597	(a) Construction of a single storey extension to rear of existing dwelling, (b) alterations to existing dwelling including the provision of rear dormer windows at first floor, removal of chimney stack on east side and internal layout changes, (d) demolition of existing sheds to rear of property and (e) all associated site works.	Residential dwelling	No	0	Main Street, Liscarroll, Mallow, Co. Cork	Application Closed	Permission	Conditional Permission	05/07/2023	11/08/2023			22.20		21.71	9.43	
Kerry County Council	23250	DEMOLISH EXISTING REAR EXTENSION TO COTTAGE AND BUILD NEW EXTENSION TO REAR OF COTTAGE AND CONSTRUCT NEW TERTIARY TREATMENT SYSTEM AND INFILTRATION/TREATMENT AREA	Residential dwelling	No	1	GORTDROMASILLIHY , MOYVANE , LISTOWEL	APPLICATION FINALISED	PERMISSION	CONDITIONAL	11/07/2023	14/08/2023			30.08	Y	29.95	19.66	
Kerry County Council	23577	(1) DEMOLISH AN EXISTING LOW LEVEL FARM SHED AND COLLECTION YARD WALLS, (2) CONSTRUCT A NEW FARM SHED OVER THE EXISTING COLLECTION YARD AND OVER PART OF THE EXISTING MILKING PARIOUR STRUCTURE, INCLUDING ALLOW FOR ALL ASSOCIATED ANCILLARY CONCRETE AND SITE WORKS	Agriculture	No	0	KNOCKAUNTEE , CASTLEISLAND , CO KERRY	APPLICATION FINALISED	PERMISSION	CONDITIONAL	11/07/2023	14/08/2023			20.01	Y	19.90	1.31	
Limerick County Council	171174	ten year permission to develop a solar farm consisting of construction & operation of solar PV arrays mounted on metal frames on a 18HA site including: 1 no. electrical control building & onsite substation. Up to 4 no. inverter units, a temporary construction area & ancillary facilities, boundary fencing with CCTV units, an access track, all associated works, including (gross floor space of proposed works up to 144.80sqm) & habitat management & enhancement measures & drainage swale. The planning application is accompanied by an environmental report & stage 1 screening for appropriate assessment	Energy Industry	Yes	0	Ballynash (Bishop) , Foynes , Co. Limerick.	APPLICATION FINALISED	PERMISSION	CONDITIONAL	10/07/2018	14/08/2018			37.22	Y	36.96	29.71	
Limerick County Council	2386	the construction of a slatted cattle house with associated underground slurry tank, cattle crush, ancillary concrete yard, ration feed bin & all associated site work	Agriculture	No	0	Ballaghbehy North , Abbeyfeale , Co. Limerick	APPLICATION FINALISED	PERMISSION	CONDITIONAL	12/07/2023	15/08/2023			17.42	Y	17.27	9.07	
Limerick County Council	2360337	the demolition of existing rear extension, construction of a new rear extension to existing dwelling house, decommissioning of existing septic tank system and installation of a new replacement septic tank and percolation area and all ancillary site works	Residential dwelling	No	0	Ballinruane , Kilmeedy , Co. Limerick	APPLICATION FINALISED	PERMISSION	CONDITIONAL	11/07/2023	16/08/2023			23.99		23.52	16.24	

Planning Authority	Application Number	Development Description	Development Category	Large-scale Development	Number of Residential Units	Development Address	Application Status	Application Type	Decision	Decision Date	Grant Date	Appeal Reference Number	Appeal Decision	Distance to Turbine (km)	Within SPA + 5km Buffer	Distance to Proposed Lifetime Extension EIAR Site Boundary (km)	Distance to Proposed Lifetime Extension and Proposed Offsetting Lands Hydro Buffer (km)	Within Proposed Offsetting Lands
Limerick County Council	2360325	the construction of a single storey 4 bedroom dwelling house , a single storey storage shed , use existing entrance with simple splayed wall and a packaged wastewater treatment unit and a packaged tertiary treatment with soil polishing filter all with associated works	Residential dwelling	No	1	Gortnagross , Athea , Co limerick	APPLICATION FINALISED	PERMISSION	CONDITIONAL	11/07/2023	16/08/2023			23.41	Y	23.29	13.72	
Kerry County Council	23246	DEMOLISH EXISTING DWELLING HOUSE AND DECOMMISSION EXISTING SEPTIC TANK AND PERMISSION TO CONSTRUCT A DWELLING HOUSE SERVED BY AN EFFLUENT TREATMENT TANK AND A SOIL POLISHING FILTER AND ALL ANCILLARY SITE WORKS	Residential dwelling	No	1	LISBABE , HEADFORD , KILLARNEY	APPLICATION FINALISED	PERMISSION	CONDITIONAL	18/07/2023	21/08/2023			23.23		23.12	11.75	
Kerry County Council	23590	CONSTRUCT A NEW DWELLING HOUSE, DETACHED GARAGE, CONNECTION TO A WASTEWATER TREATMENT SYSTEM AND ALL ASSOCIATED SITE WORKS	Residential dwelling	No	1	MAGLASS WEST , BALLYMACELLIGOTT , CO KERRY	APPLICATION FINALISED	PERMISSION	CONDITIONAL	18/07/2023	21/08/2023			27.66	Y	27.55	6.38	
Limerick County Council	23269	hay and straw store, slatted unit for cattle, calfhouse, garage for the storage of road transport vehicles, demolish 2 no. store houses, construction of 2 no. entrances off the public road. Retention permission of 2 no. roadside hedges and all associated site works	Agriculture	No	0	Crean , Monagea , Newcastle West	APPLICATION FINALISED	PERMISSION	CONDITIONAL	18/07/2023	21/08/2023			18.83	Y	18.53	11.23	
Limerick County Council	23145	conversion of an existing open slurry tank to a slatted calf house, complete with all associated gates and barriers as well as placing heavy duty department of agriculture approved concrete slabs on an effluent tank, and all associated site work	Agriculture	No	0	Knocknabooly West , Foynes , Co. Limerick	APPLICATION FINALISED	PERMISSION	CONDITIONAL	18/07/2023	21/08/2023			37.25	Y	37.01	30.00	
Limerick County Council	2360216	dwellinghouse nos. 102, 107 & 134-138 as partly constructed to various stage, where dwellinghouse nos. 102, 107 & 136 are detached and the remainder are semi-detached and for planning permission to complete the construction of dwellinghouse nos. 107 & 134-138, to demolish partly constructed dwellinghouse No. 102 and to construct a terrace of 4 two-storey houses between existing house nos. 99 & 103, along with all associated site works	Residential dwelling	Yes	10	Arraview , Newcastle West , Co. Limerick	APPLICATION FINALISED	RETENTION	CONDITIONAL	17/07/2023	21/08/2023			21.40	Y	21.01	13.22	
Kerry County Council	22855	CONSTRUCT A BUNGALOW DOMESTIC GARAGE, TREATMENT UNIT AND POLISHING FILTER UNIT AND ALL SITE DEVELOPMENT WORKS	Residential dwelling	No	1	AWNASKIRTAUN , RATHMORE , CO KERRY	APPLICATION FINALISED	PERMISSION	CONDITIONAL	18/07/2023	21/08/2023			23.29		23.20	18.13	
Kerry County Council	23626	(A) CONSTRUCT 2. NO. REAR EXTENSIONS ONTO THE EXISTING DWELLING HOUSE, (B) CONSTRUCT AN ATTACHED CAR PORT ONTO THE REAR PROPOSED EXTENSION (C) ELEVATION CHANGES AND ALTERATIONS TO THE EXISTING HOUSE AND ALL ASSOCIATED SITE WORKS	Residential dwelling	No	0	MULLEN , CORDAL , CASTLEISLAND	APPLICATION FINALISED	PERMISSION	CONDITIONAL	20/07/2023	23/08/2023			16.86	Y	16.75	1.56	
Kerry County Council	23317	RETAIN EXISTING ATTIC DEVELOPMENT AND ALL ASSOCIATED WORKS, RETENTION PLANNING PERMISSION TO RETAIN DEVELOPMENT WITHIN REVISED SITE BOUNDARIES AND PLANNING PERMISSION TO REMOVE EXISTING VELUX WINDOWS AND INSTALL REPLACEMENT FIRE ESCAPE VELUX WINDOWS AND ALL ASSOCIATED WORKS	Residential dwelling	No	1	MOHER , MOYVANE , CO KERRY	APPLICATION FINALISED	PERMISSION	CONDITIONAL	21/07/2023	24/08/2023			33.68	Y	33.55	22.71	
Cork County Council	234790	Permission for the change of use of Kanturk Girls National School (Scoil Naisiunta an Chlochair), into a full daycare childcare facility on behalf of cherryblossoms childcare Ltd	Public Infrastructure	No	0	Kanturk Girls National School, Scoil Naisiunta an Chlochair, Kanturk, Co. Cork	Application Closed	Permission	Conditional Permission	10/07/2023	25/08/2023			16.82		16.36	0.00	
Cork County Council	234300	Permission to install new onsite mechanical aeriation unit with polishing filter system with all associated site works	Miscellaneous	No	0	Meennaraheeny, Rockchapel, Co.Cork,	Application Closed	Permission	Conditional Permission	19/07/2023	25/08/2023			5.92	Y	5.79	0.00	
Cork County Council	234372	(A) Renovations to existing dwelling house and extension to rear of existing dwelling house (B) Demolition of existing defective roof and replace same with new along with the installation of a new solar pv array (C) Demolition of structurally defective first floor external walls and replace same with new along with the installation of new external insulation and render, (D) Alterations to all elevations including revised window and door locations, along with all ancillary site works.	Residential dwelling	No	0	Kingwilliamstown, Main Street, Ballydesmond Village Mallow, Co Cork	Application Closed	Permission	Conditional Permission	12/07/2023	25/08/2023			10.39	Y	10.29	4.57	
Limerick County Council	23298	the construction of a poultry house, concrete aprons, feed silos, clean and soiled water storage tanks, site entrance and carry out of all associated ancillary site works	Agriculture	No	0	Garryduff , Newcastle West , Co. Limerick	APPLICATION FINALISED	PERMISSION	CONDITIONAL	26/07/2023	28/08/2023			19.25		18.80	10.93	
Limerick County Council	23230	the (a) Demolition of front and rear extensions to existing cottage, decommission existing septic tank and close up existing vehicular entrance, (b) construction of a single storey extension to existing cottage with alterations and elevation changes to existing cottage, construction of a new detached domestic garage, new entrance with entrance walls, install new mechanical aeration unit and polishing filter system with all associated site works	Residential dwelling	No	0	Kimehere , Shanagolden , Co. Limerick	APPLICATION FINALISED	PERMISSION	CONDITIONAL	26/07/2023	28/08/2023			35.51	Y	35.20	27.72	
Limerick County Council	23307	the demolition of existing substandard extension & storage sheds and construction of a new extension with a rear access gate and enlarged rear yard, rear dormer window. Increase height of the two existing front dormer windows and new flat roof and parapet wall over porch and all associated works	Residential dwelling	No	0	Knockane Road , Knockane , Newcastle West	APPLICATION FINALISED	PERMISSION	CONDITIONAL	27/07/2023	29/08/2023			21.34	Y	20.96	13.21	
Limerick County Council	23304	the construction of a dormer style dwelling house, domestic garage, entrance, driveway, wastewater treatment unit, polishing filter and all ancillary site works	Residential dwelling	No	1	Ballaghbehy South , Abbeyfeale , Co. Limerick	APPLICATION FINALISED	PERMISSION	CONDITIONAL	27/07/2023	29/08/2023			17.11	Y	16.98	8.16	
Limerick County Council	2360385	the construction of a new agricultural machinery storage building and carry out all associated ancillary site works	Agriculture	No	0	Moanleana , Newcastle West , Co. Limerick	APPLICATION FINALISED	PERMISSION	CONDITIONAL	28/07/2023	30/08/2023			18.50	Y	18.07	10.14	
Limerick County Council	2360306	an easy feed slatted unit complete with lie-back area, slatted underground slurry tank, canopy, ancillary concrete and manure pit and all ancillary site works	Agriculture	No	0	Athea Upper , Athea , Co.Limerick	APPLICATION FINALISED	PERMISSION	CONDITIONAL	27/07/2023	30/08/2023			25.10	Y	24.97	14.39	
Kerry County Council	23657	DECOMMISSION EXISTING SEPTIC TANK AND INSTALL A MECHANICAL TREATMENT UNIT AND POLISHING FILTER AND ALL ASSOCIATED SITE WORKS	Miscellaneous	No	0	COLLISWOOD , KILLEEN , TRALEE	APPLICATION FINALISED	PERMISSION	CONDITIONAL	28/07/2023	31/08/2023			36.94	Y	36.83	15.71	
Limerick County Council	23309	(a) the construction of a single storey extension to rear, (b) adding doors to existing window ope to side(south-east) elevation and (c) all ancillary site works	Residential dwelling	No	0	Clover Fields Day Care Centre , Clover Field Killacolla(Barker) , Glin	APPLICATION FINALISED	PERMISSION	CONDITIONAL	28/07/2023	31/08/2023			36.16	Y	35.99	27.13	
Limerick County Council	22939	a new storage building and all associated site works	Miscellaneous	No	0	St Mary's Road , Gortboy Newcastlewest , Co. Limerick	APPLICATION FINALISED	RETENTION	CONDITIONAL	28/07/2023	31/08/2023			22.03	Y	21.64	13.85	
Cork County Council	234948	Permission to construct a new dwelling house, installation of a mechanical aeration unit and polishing filter system with front boundary entrance walls and all associated site works	Residential dwelling	No	1	Dysert, Dromagh, Mallow, Co.Cork	Application Closed	Permission	Conditional Permission	06/07/2023	01/09/2023			17.92		17.53	5.25	
Cork County Council	234522	Permission for retention for conversion of original out building to dwelling house and for permission to construct new front boundary entrance, connection to existing septic tank system with all associated site works.	Residential dwelling	No	1	Meennaraheeny, Rockchapel, Co. Cork,	Application Closed	Permission, Permission for Retention	Conditional Permission	24/07/2023	01/09/2023			5.91	Y	5.79	0.00	
Cork County Council	234931	Permission for retention for a calf house extension and permission to construct a cubicle house with slatted tanks, effluent tank, dungstead and ancillary works.	Agriculture	No	0	Maine South, Milford, Charleville, Co. Cork	Application Closed	Permission, Permission for Retention	Conditional Permission	30/06/2023	01/09/2023			23.81		23.38	13.25	
Kerry County Council	2335	CONSTRUCT A SPLIT LEVEL DWELLING HOUSE, MECHANICAL TREATMENT UNIT AND POLISHING FILTER	Residential dwelling	No	1	LISTELLICK SOUTH , TRALEE , CO KERRY	APPLICATION FINALISED	PERMISSION	CONDITIONAL	01/08/2023	04/09/2023			38.49	Y	38.38	17.48	
Kerry County Council	23660	DEMOLISH A MACHINERY HOUSE AND CONSTRUCT A CALF HOUSE ON PART OF THE SAME FOOTPRINT AND ALL ASSOCIATED SITE WORK	Agriculture	No	1	BALLYDUHIG , LISTOWEL , CO KERRY	APPLICATION FINALISED	PERMISSION	CONDITIONAL	02/08/2023	05/09/2023			29.75	Y	29.65	17.26	
Kerry County Council	171298	FOR A 10 YEARS PLANNING PERMISSION, TO CONSTRUCT AN UNDERGROUND ELECTRICITY CABLE INCLUDING ASSOCIATED INFRASTRUCTURE. THE PROPOSED UNDERGROUND ELECTRICITY CABLE WILL CONNECT THE PERMITTED BEENNANASPUCK WIND FARM (KERRY CO. COUNCIL PLANNING REF. NO. 14/571), (AN BORD PLEANALA PLANNNG REF. PL08.245464) AND PERMITTED TOBERATOOREEN WIND FARM (KERRY CO. COUNCIL PLANNING REF. NO. 12/431 AND 14/854), (AN BORD PLEANALA PLANNING REF. PL08.242170), WHICH ARE LOCATED IN CO. KERRY, TO THE NATIONAL ELECTRICITY GRID VIA THE ATHEA SUBSTATION IN CO. LIMERICK. THE DEVELOPMENT WILL CONSIST OF THE LAYING OF 9.95 KM OF UNDERGROUND ELECTRICIAL CABLES, ASSOCIATED DUCTING, ASSOCIATED CABLE DRAW PITS, ELECTRICAL CABINETS, AND EXCAVATION / TRENCHING WORKS. THE UNDERGROUND ELECTRICAL CABLE ROUTE IS PRIMARILY ON PUBLIC ROAD WITH SECTIONS ON OTHER ROAD. DETAILS OF THE UNDERGROUND CABLES AND EXTENT OF THE WORKS ARE SHOWN ON THE PLANNING APPLICATION DRAWINGS. THE PLANNING APPLICATION IS ACCOMPANIED BY AN ENVIRONMENTAL IMPACT ASSESSMENT REPORT (EIAR), AND ALSO THE PLANNING APPLICATION AND ENVIRONMENTAL IMPACT ASSESSMENT REPORT	Energy Industry	Yes	0	BEENNANASPUCK , KILBAHA NORTH KILBAHA MIDDLEKILBAHA SOUTH KILBAHA WEST , GORTDROMASILLAHY GORTDROMAGOWNAGH TOBERATOOREEN	APPLICATION FINALISED	PERMISSION	CONDITIONAL	03/08/2018	06/09/2018			25.07	Y	24.94	14.20	
Limerick County Council	23326	existing prefabricated log cabin, effluent holding tank and all associated ancillary site works. Permission is also sought to construct a dwelling house, detached domestic garage, mechanical aeration unit and soil polishing filter and carry out of all associated ancillary site works	Residential dwelling	No	1	Kileedy South , Raheenagh , Co. Limerick	APPLICATION FINALISED	RETENTION	CONDITIONAL	04/08/2023	07/09/2023			14.31	Y	13.87	5.94	
Limerick County Council	2360410	as-constructed extension to existing machinery storage building and all associated ancillary site works. Planning Permission is also sought for the construction of a new agricultural machinery storage extension to existing machinery store and carry out all associated ancillary site works	Agriculture	No	0	Gortroe / Dromindeel , Newcastle West , Co. Limerick	APPLICATION FINALISED	RETENTION	CONDITIONAL	03/08/2023	07/09/2023			22.67		22.25	14.35	
Limerick County Council	22993	the construction of a dwelling house, detached domestic garage, front boundary entrance walls, installation of mechanical aeration unit with polishing filter system along with all associated site works	Residential dwelling	No	1	Rathcahill West , Templeglantine , Co. Limerick	APPLICATION FINALISED	PERMISSION	CONDITIONAL	26/07/2023	07/09/2023			16.35	Y	16.09	9.03	
Cork County Council	234999	The construction of a cattle underpass, slatted effluent tank and all associated site works.	Agriculture	No	0	Mountkeeffe, Newmarket, Co. Cork,	Application Closed	Permission	Conditional Permission	06/07/2023	08/09/2023			9.00	Y	8.48	0.00	
Cork County Council	234921	Permission to construct a new easy feed slatted livestock house adjacent to existing slatted house. Proposed slatted unit to incorporate associated underground slurry storage tank with external agitation points, cubicles, covered feed passage and ancillary concrete. The above development to be carried out with all associated ancillary site works.	Agriculture	No	0	Knockawillin, Lismire, Newmarket, Co. Cork	Application Closed	Permission	Conditional Permission	01/08/2023	08/09/2023			13.25		12.75	0.73	

Planning Authority	Application Number	Development Description	Development Category	Large-scale Development	Number of Residential Units	Development Address	Application Status	Application Type	Decision	Decision Date	Grant Date	Appeal Reference Number	Appeal Decision	Distance to Turbine (km)	Within SPA + 5km Buffer	Distance to Proposed Lifetime Extension EIAR Site Boundary (km)	Distance to Proposed Lifetime Extension and Proposed Offsetting Lands Hydro Buffer (km)	Within Proposed Offsetting Lands
Cork County Council	234966	A garage with a loft for domestic use only and all associated site works.	Residential dwelling	No	0	Coolageela East, Kanturk, Co. Cork,	Application Closed	Permission	Conditional Permission	01/08/2023	08/09/2023			16.63		16.11	2.46	
Cork County Council	234442	Erect a 30m high telecommunications lattice structure together with antennas, dishes and associated telecommunications equipment all enclosed by security fencing and extend existing access track.	Public Infrastructure	No	0	Urraghilmore West, Boherbue, Mallow, Co Cork	Application Closed	Permission	Conditional Permission	03/08/2023	08/09/2023			10.26		10.15	4.85	
Cork County Council	234306	(i) Construct a new easy feed slatted livestock house adjacent to existing slatted house. Proposed slatted unit to incorporate associated underground slurry storage tank with external agitation points, cubicles & scrapers, covered feed passages & ancillary concrete (ii) Demolish existing shed roof and construct in its place a new roof. The above development to be carried out with all associated ancillary site works.	Agriculture	No	0	Knockilly, Freemount, Charleville, Co Cork	Application Closed	Permission	Conditional Permission	31/07/2023	08/09/2023			13.39		12.91	0.67	
Cork County Council	225940	Permission to construct dwelling, domestic garage and all associated site works.	Residential dwelling	No	1	Corbally, Kanturk, Co. Cork,	Application Closed	Permission	Conditional Permission	25/07/2023	08/09/2023			19.00		18.49	3.44	
Kerry County Council	23247	CONSTRUCT A STRUCTURE FOR COMMUNITY USE CONTAINING A SPORTS HALL WITH SPECTATOR SEATING AND ASSOCIATED CHANGING ROOMS, ADMINISTRATION OFFICES, STAFF ROOM, STORAGE AREAS, COMMUNITY MEETING ROOMS, RUNNING TRACK, LONG JUMP AREA, SHOT PUTT AREA, CAR PARK AND ALL ANCILLARY SERVICES AND AREAS INCLUDING UPGRADING THE EXISTING ACCESS ROAD AND ENTRANCE AT PUBLIC ROAD	Public Infrastructure	No	0	GNEEVEGUILLA , RATHMORE , CO KERRY	APPLICATION FINALISED	PERMISSION	CONDITIONAL	10/08/2023	13/09/2023			17.06		16.95	10.76	
Kerry County Council	23693	(1)CONSTRUCT UNDERGROUND TANK AND CUBICLES, (2) CONSTRUCT A MILKING PARLOUR, (3) ALL ASSOCIATED SITE WORKS	Agriculture	No	0	AULANEBANE , ABBEYDORNEY , CO KERRY	APPLICATION FINALISED	PERMISSION	CONDITIONAL	10/08/2023	13/09/2023			38.05	Y	37.95	19.71	
Limerick County Council	2360426	demolition of existing rear extension/outbuilding, conversion of existing unused building formerly comprising of part retail and living accommodation to 2no. apartments with modification and extensions to the existing building, connection to existing services with all associated site works	Residential dwelling	No	2	New Street , Abbeyfeale , Co. Limerick	APPLICATION FINALISED	PERMISSION	CONDITIONAL	11/08/2023	13/09/2023			18.39	Y	18.27	7.23	
Kerry County Council	221242	(1) REFURBISH AND EXTEND EXISTING DWELLING HOUSE, AND ALL ASSOCIATED SITE WORKS, (2) CHANGE OF USE OF EXISTING COW STALLS TO DOMESTIC GARAGE AND TO EXTEND UPWARDS AND CONSTRUCT A PITCH ROOF AND ALL ASSSOCIATED SITE WORKS, (3) INSTALL A WASTEWATER TREATMENT UNIT AND RAISED PERCOLATION AREA AND ALL ASSOCIATED SITE WORKS, (4) DEMOLISH EXISTING PUMP HOUSE AND INSTALL A WELL AND ALL ASSOCIATED SITE WORKS	Residential dwelling	No	0	KNOCKNADARRIV , BROSNA , CO KERRY	APPLICATION FINALISED	PERMISSION	CONDITIONAL	11/08/2023	14/09/2023			13.13	Y	13.03	0.27	
Cork County Council	235034	Demolition of existing shed and rear extension to existing dwelling and permission to construct A) single storey extension to side of existing dwelling, B) part single, part dormer extension to rear of existing dwelling, C) modify windows to front of existing dwelling, D) install dormer windows to front of existing dwelling, E) Convert attic of existing dwelling for habitable use, F) Detached garage, G) Install wastewater treatment unit with percolation area and ancillary works.	Residential dwelling	No	0	Scarteen Uper, Newmarket, Co. Cork,	Application Closed	Permission	Conditional Permission	09/08/2023	15/09/2023			8.76	Y	8.23	0.00	
Cork County Council	234510	Permission to construct a detached single storey dwelling house and domestic garage, new splayed entrance off local road, installation of a wastewater treatment system and percolation area and all associated site works.	Residential dwelling	No	1	Ballinla, Freemount, Co. Cork,	Application Closed	Permission	Conditional Permission	11/08/2023	15/09/2023			17.66		17.27	5.50	
Cork County Council	234335	To construct I)Dwelling house with secondary effluent treatment system & polishing filter, II)Domestic garage, III)Entrance & roadside boundary IV)All associated services & site works	Residential dwelling	No	1	Knockavoreen, Kiskeam, Mallow, Co.Cork	Application Closed	Permission	Conditional Permission	09/08/2023	15/09/2023			8.24	Y	8.15	3.08	
Kerry County Council	23705	(A) CONSTRUCT AN ALL-WEATHER PLAYING SURFACE, (B) ERECT PERIMETER FENCING AND HIGH BALL NETTING, (C) ERECT FLOOD LIGHTING FOR PLAYING PITCH, (D) CONSTRUCT A WALKWAY, (E) ERECT WALKWAY LIGHING, (F) INSTALL PREFABRICATED CONTAINERS WITH STORE, OFFICE, DRESSING ROOMS AND TOILETS, TOGETHER WITH ALL ASSOCIATED SITE WORKS	Public Infrastructure	No	0	DROMCLOUGH , LISTOWEL , CO KERRY	APPLICATION FINALISED	PERMISSION	CONDITIONAL	15/08/2023	18/09/2023			31.17	Y	31.07	18.46	
Limerick County Council	2360429	changes to the existing dwelling house which was previously authorized under planning application ref: 20/1213 including 1. Minor elevational changes to front elevation and ancillary roof construction; 2. Construction of a single storey playroom along the side elevation; 3. Increased roof height of the kitchen / dining/ lounge area; 4. Modifications to 3 No. windows on side elevations. Planning permission is also sought for the revised enlarged site boundary, the repositioning of the existing entrance gate, and the construction of a rear shed along with all associated site works	Residential dwelling	No	0	Dungeeha , Newcastlewest , County Limerick	APPLICATION FINALISED	RETENTION	CONDITIONAL	15/08/2023	18/09/2023			23.44		23.02	15.15	
Kerry County Council	23379	CONSTRUCT A SLATTED SLURRY TANK WITH SOLID SLABS, AGITATION POINTS AND SCRAPER SLATS TO REPLACE OPEN SLURRY TANK AND ALL ANCILLARY SITE WORKS	Agriculture	No	0	KINGSLAND , ABBEYFEALE , CO KERRY	APPLICATION FINALISED	PERMISSION	CONDITIONAL	16/08/2023	19/09/2023			22.80	Y	22.67	11.88	
Cork County Council	235265	Permission to (a) construct a new milking complex and collecting/holding yard. Proposed milking complex to incorporate dairy, plant room and drafting area. Collecting/holding yard to incorporate underground slatted slurry tank with external agitation. (b) Erect a meal bin. The above development to be carried out with all associated ancillary site works	Agriculture	No	0	Rowls Noonan, Meelin, Newmarket, Co.Cork	Application Closed	Permission	Conditional Permission	11/08/2023	19/09/2023			9.50	Y	9.08	0.46	
Limerick County Council	211129	dwelling house as constructed, domestic garage as constructed from those previously permitted under planning application reference 18/1008. retention is also sought for an additional domestic garage constructed on site	Residential dwelling	No	1	Ballycullane Lower , Glin , Co. Limerick.	APPLICATION FINALISED	RETENTION	CONDITIONAL	20/07/2022		314376-22	MODIFIED	36.77	Y	36.63	26.91	
Kerry County Council	23721	ALTERATIONS AND SINGLE STOREY EXTENSION TO 2 NO. EXISTING SINGLE STOREY TERRACED DWELLINGS (PROTECTED STRUCTURES RPS REF NO'S 023-003 & 023-004) TO COMBINE INTO A SINGLE DWELLING AND ALL ASSOICATED SITE WORKS	Residential dwelling	No	0	CUMMER ROAD , KNOCKNAGOSHEL WEST , KNOCKNAGOSHEL CO KERRY	APPLICATION FINALISED	PERMISSION	CONDITIONAL	17/08/2023	20/09/2023			18.48	Y	18.39	5.65	
Limerick County Council	23344	the construction of a cubicle house, slatted tank & concrete aprons	Agriculture	No	0	Killeedy South , Ballagh , Co. Limerick.	APPLICATION FINALISED	PERMISSION	CONDITIONAL	18/08/2023	20/09/2023			14.05	Y	13.63	5.77	
Limerick County Council	221359	the construction of a 2 bedroom single storey dwelling, proprietary wastewater treatment system, entrance and all ancillary services	Residential dwelling	No	1	Park , Athea , Co. Limerick	APPLICATION FINALISED	PERMISSION	CONDITIONAL	18/08/2023	20/09/2023			23.14	Y	23.01	12.71	
Kerry County Council	23732	CONSTRUCT A NEW AT GRADE CAR PARK PROVIDING A TOTAL OF 94 CAR PARKING SPACES ALONG WITH ALL ASSOCIATED SITE WORKS INCLUDING STORMWATER DRAINAGE AND PUBLIC LIGHTING	Public Infrastructure	No	0	NORTH CAMPUS , DROMTACKER , TRALEE	APPLICATION FINALISED	PERMISSION	CONDITIONAL	21/08/2023	22/09/2023			36.26	Y	36.15	15.04	
Kerry County Council	23630	CONSTRUCT STOREROOM EXTENSION TO EXISTING SUPERMARKET AND ALL ASSOCIATED SITE WORKS	Commercial	No	0	CHURCH STREET , TONBWEE , CASTLEISLAND	APPLICATION FINALISED	PERMISSION	CONDITIONAL	20/07/2023	23/09/2023			21.96	Y	21.84	0.00	
Limerick County Council	23342	two storey extension to existing dwelling house and Permission to replace existing substandard entrance with a new entrance and a replacement onsite wastewater treatment and disposal system and all associated works	Residential dwelling	No	0	Killeedy South , Raheenagh , Co. Limerick.	APPLICATION FINALISED	RETENTION	CONDITIONAL	21/08/2023	25/09/2023			14.58	Y	14.14	6.21	
Limerick County Council	23349	as constructed sun room/store room, fuel shed and games room and all associated ancillary site works. Planning Permission is also sought for a domestic garage and all associated ancillary site works	Residential dwelling	No	0	Cratloe West , Abbeyfeale , Co. Limerick.	APPLICATION FINALISED	RETENTION	CONDITIONAL	21/08/2023	25/09/2023			20.67	Y	20.54	11.02	
Limerick County Council	2360466	construction of a new dwelling house, garage, entrance, driveway, packaged wastewater treatment system with percolation area and all ancillary site works	Residential dwelling	No	1	Cloonsherick , Newcastle West , Co. Limerick	APPLICATION FINALISED	PERMISSION	CONDITIONAL	22/08/2023	26/09/2023			17.70	Y	17.26	9.33	
Limerick County Council	2360457	construction of a new all-weather playing pitch complete with enclosure fence/ball wall, and 6no. 12m high floodlighting columns, construction of 8no. 20m high floodlighting columns to the perimeter of the existing playing pitch and construction of a new walkway along with pedestrian lighting to the perimeter of the existing playing pitch and carry out all associated ancillary site works	Public Infrastructure	No	0	Woodfield , Dromcollogher , Co. Limerick.	APPLICATION FINALISED	PERMISSION	CONDITIONAL	22/08/2023	26/09/2023			17.41		16.95	8.21	
Limerick County Council	2360471	a dwelling house, detached domestic garage, construct front boundary entrance walls, installation of mechanical aeration unit with polishing filter system along with all associated site works	Residential dwelling	No	1	Ballintubbrid , Newcastle West , Co Limerick	APPLICATION FINALISED	PERMISSION	CONDITIONAL	25/08/2023	27/09/2023			19.84	Y	19.49	11.95	
Limerick County Council	2360461	a 2 bedroom apartment at first-floor as-built and planning permission for the installation of two new roof-light windows to the existing roof of the third-floor apartment	Residential dwelling	No	0	4 Bridge St. , Newcastle West , Co. Limerick	APPLICATION FINALISED	RETENTION	CONDITIONAL	23/08/2023	27/09/2023			22.14	Y	21.76	14.00	
Limerick County Council	23356	construction of a two storey extension to existing dwelling house and all ancillary works	Residential dwelling	No	0	43 Hawthorn Drive , Newcastle West , Co. Limerick.	APPLICATION FINALISED	PERMISSION	CONDITIONAL	25/08/2023	28/09/2023			21.58	Y	21.19	13.39	
Kerry County Council	23799	(A) CONTRUCTION OF AN EXTENSION TO FRONT OF EXISTING DWELLING HOUSE, (B) PLANNING PERMISSION TO MAKE ELEVATIONAL ALTERATIONS TO EXISTING DWELLING HOUSE AND ALL SITE DEVELOPMENT WORKS	Residential dwelling	No	0	RATHMORE , CO KERRY	APPLICATION FINALISED	PERMISSION	CONDITIONAL	28/08/2023	29/09/2023			19.04		18.94	13.90	
Cork County Council	235358	Permission for retention of the change of use of the original community resource room into a preschool along with all ancillary site works and to change the type of service provided from sessional preschool to part-time childcare	Public Infrastructure	No	0	Freemount Community Centre, Knockaneglass East, Freemount, Charleville, Co.Cork	Application Closed	Permission, Permission for Retention	Conditional Permission	24/08/2023	29/09/2023			16.97		16.55	4.57	
Limerick County Council	23360	change of use of existing disused school building to a dwelling house, demolish existing flat roof annexe on eastern side of building, demolish existing lean-to extension to rear (southern side) of existing building, construct a new single-storey annexe to rear (southern side) of existing building, carry out renovations and alterations to existing building including floor layouts and elevations and carry out all associated ancillary site works	Residential dwelling	No	1	Carraward East , Dromcollogher , Co. Limerick.	APPLICATION FINALISED	PERMISSION	CONDITIONAL	28/08/2023	02/10/2023			17.92		17.48	8.30	
Limerick County Council	23370	the erection of a domestic garage/outhouse and the carrying out of all associated site works	Residential dwelling	No	0	Templeathea East , Athea , Co. Limerick	APPLICATION FINALISED	PERMISSION	CONDITIONAL	01/09/2023	04/10/2023			24.65	Y	24.46	16.56	

Planning Authority	Application Number	Development Description	Development Category	Large-scale Development	Number of Residential Units	Development Address	Application Status	Application Type	Decision	Decision Date	Grant Date	Appeal Reference Number	Appeal Decision	Distance to Turbine (km)	Within SPA + 5km Buffer	Distance to Proposed Lifetime Extension EIAR Site Boundary (km)	Distance to Proposed Lifetime Extension and Proposed Offsetting Lands Hydro Buffer (km)	Within Proposed Offsetting Lands
Limerick County Council	221072	the construction of a poultry house, feed silos, soiled and clean water storage tanks and all associated ancillary site works. Permission is also sought for the installation of PV/solar panels on the south-facing roof of the proposed poultry house. The application relates to development which comprises or is for the purposes of an activity requiring an Industrial Pollution & Control Licence, now replaced by an Industrial Emissions Licence. An Environmental Impact Assessment Report(EIAR) has been submitted as part of the planning application	Agriculture	Yes	0	Cahermoyle , Ardagh , Co. Limerick	APPLICATION FINALISED	PERMISSION	CONDITIONAL	30/08/2023	04/10/2023			28.33	Y	27.96	20.24	
Cork County Council	226768	To construct 1) a two-storey extension to the existing dressing rooms, incorporating a gym, toilet, club room and internal lift, 2) an astroturf pitch with perimeter fencing, 4 no. floodlighting masts and high level ball retention nets, 3) an uncovered viewing area consisting of concrete steps on the northern side of the existing playing pitch and 4) car parking area and all associated site works.	Public Infrastructure	No	0	Castlemagner GAA Grounds, Castlemagner, Mallow, Co. Cork	Application Closed	Permission	Conditional Permission	21/08/2023	06/10/2023			22.55		22.07	5.50	
Cork County Council	226718	Construction of a new single storey dwelling house and a stand-alone garage along with vehicle entrance, waste treatment/septic tank and all associated ancillary site works with construction.	Residential dwelling	No	1	Lismire, Newmarket, Co. Cork,	Application Closed	Permission	Conditional Permission	30/08/2023	06/10/2023			11.84		11.32	0.00	
Cork County Council	226855	New dwelling, new detached garage with store area, new vehicular entrance, new potable well and new bio filtration treatment unit and all associated site works.	Residential dwelling	No	1	Ballybahallagh Ballybahallow, Freemount, Charleville, Co Cork	Application Closed	Permission	Conditional Permission	28/08/2023	06/10/2023			17.94		17.45	5.21	
Kerry County Council	23561	REMOVE BAY WINDOWS FROM THE FRONT (NORTH) OF EXISTING DWELLING, ERECT NEW FLAT ROOF EXTENSION TO INCORPORATE EXTENDED LOUNGE AND FRONT DOOR, ERECT NEW PITCHED ROOF EXTENSION TO REAR (SOUTH) INCORPORATING KITCHEN/DINING/LIVING, ERECT NEW PITCHED ROOF EXTENSION TO WEST SIDE TO INCORPORATE MASTER BEDROOM. BLOCK UP EXISTING FRONT ENTRANCE GATE AND OPEN UP NEW ENTRANCE ONTO PUBLIC ROAD AT NORTH WEST CORNER OF SITE COMPLETE WITH ALL ANCILLARY SITE WORKS ASSOCIATED WITH THE DEVELOPMENT INCLUDING PARKING AND TURNING AREA. RETENTION PERMISSION TO RETAIN EXISTING DWELLING HOUSE WITHIN REVISED SITE BOUNDARIES	Residential dwelling	No	0	BALLYNAGEARAGH , LIXNAW , CO KERRY	APPLICATION FINALISED	PERMISSION	CONDITIONAL	05/09/2023	09/10/2023			35.70	Y	35.61	20.20	
Kerry County Council	23796	CONSTRUCTION OF A NEW EXTENSION ONTO THE FRONT SIDE AND REAR OF THE EXISTING DWELLING HOUSE WITH ALL ASSOCIATED SITE WORKS	Residential dwelling	No	1	GORTNAPROCESS , GNEEVEGUILLA , KILLARNEY CO KERRY	APPLICATION FINALISED	PERMISSION	CONDITIONAL	05/09/2023	09/10/2023			18.80		18.70	12.95	
Kerry County Council	23802	THE FOLLOWING: REMOVE EXISTING FRONT PORCH AND ERECT NEW FLAT ROOFED PORCH AND STUDY AREA, ERECT A NEW STOREY AND A HALF STYLE EXTENSION TO THE REAR OF THE EXISTING DWELLING INCORPORATING ADDITIONAL ENSUITE BEDROOMS, ERECT A NEW FEATURE GARDEN ROOM COMPLETE WITH GLAZED ROOF AND WIDEN EXISTING FRONT ENTRANCE GATE COMPLETE WITH ALL ANCILLARY SITE WORKS ASSOCIATED WITH SAME ON OUR SITE	Residential dwelling	No	0	OAKPARK ROAD , MUING WEST , TRALEE CO KERRY V92 Y8ER	APPLICATION FINALISED	PERMISSION	CONDITIONAL	06/09/2023	10/10/2023			37.15	Y	37.04	15.67	
Limerick County Council	23382	the construction of a two metre wide community walkway within the boundary of the playing fields with tarmacadam surface, appropriate lighting and all associated works	Public Infrastructure	No	0	Rahanagh , Monagea , Newcastle West	APPLICATION FINALISED	PERMISSION	CONDITIONAL	07/09/2023	10/10/2023			18.04	Y	17.69	10.18	
Limerick County Council	23394	the alterations to the ground and first floor plans which includes a dormer window on the first floor and to retain changes to the elevations	Residential dwelling	No	0	Ballynash , Foynes , Co. Limerick	APPLICATION FINALISED	RETENTION	CONDITIONAL	06/09/2023	10/10/2023			37.92	Y	37.67	30.48	
Kerry County Council	23452	CONSTRUCT NEW SINGLE STOREY DWELLING WITH ATTIC ACCOMMODATION, MECHANICAL TREATMENT UNIT AND POLISHING FILTER AND ALL ASSOCIATED SITE WORKS	Residential dwelling	No	1	MULLIN , CORDAL , CASTLEISLAND	APPLICATION FINALISED	PERMISSION	CONDITIONAL	07/09/2023	11/10/2023			17.34	Y	17.23	1.30	
Kerry County Council	23812	THE CONSTRUCTION OF AN EASY FEED CATTLE SHED FOR OVER WINTERING CATTLE COMPLETE WITH EASY FEED BARRIERS AND UNDERGROUND SLURRY STORAGE EFFLUENT TANK, INCLUDING ALL ASSOCIATED ANCILLARY CONCRETE AND SITE WORKS	Agriculture	No	0	DROMULTAN , CURROW , KILLARNEY	APPLICATION FINALISED	PERMISSION	CONDITIONAL	07/09/2023	11/10/2023			22.83	Y	22.71	2.81	
Kerry County Council	23800	CONSTRUCTION OF ONE STOREY, MATERIAL STORAGE SHED INCLUSIVE OF ALL INFRASTRUCTURAL WORKS INCLUDING SURFACE WATER DRAINAGE AND CONNECTION TO EXISTING SERVICES ON SITE, ALL LIGHTING AND ASSOCIATED WORKS	Miscellaneous	No	0	KILMEANY , LISTOWEL , CO KERRY	APPLICATION FINALISED	PERMISSION	CONDITIONAL	07/09/2023	11/10/2023			26.10	Y	25.98	14.26	
Limerick County Council	2260006	Construction of an extension to the side/rear of dwelling, relocation of entrance and all associated site works	Residential dwelling	No	0	Dunmoylan , Shanagolden , Co. Limerick	APPLICATION FINALISED	PERMISSION	CONDITIONAL	08/09/2023	12/10/2023			32.53	Y	32.21	24.71	
Cork County Council	235155	(1) The retention of constructed flood lights on steel columns serving the main pitch and the removal of same, (2) The construction of 6 No. Floodlights attached to 18m high steel columns serving main pitch and (3) All associated site works.	Public Infrastructure	No	0	Knocknacolan, Kanturk, Co. Cork,	Application Closed	Permission, Permission for Retention	Conditional Permission	07/09/2023	13/10/2023			17.68		17.19	1.77	
Cork County Council	226552	(1) The construction of a single storey dwelling, (2) the construction of a garage, (3) the construction of an entrance, (4) the construction of a private on-site wastewater treatment system and (5) all associated site works	Residential dwelling	No	1	Glenlara, Newmarket, Co. Cork,	Application Closed	Permission	Conditional Permission	05/09/2023	13/10/2023			5.05	Y	4.63	0.00	
Kerry County Council	23369	(1) CONSTRUCT A NEW TWO-STOREY EXTENSION TO THE EXISTING DWELLING HOUSE, (2) MAKE MINOR REVISIONS TO THE EXISTING FLOOR LAYOUT PLAN AND ELEVATIONS OF THE EXISTING DWELLING HOUSE, (3) DECOMMISSION THE EXISTING SEPTIC TANK AND PERCOLATION AREA, (4) INSTALL A NEW ON-SITE WASTEWATER TREATMENT SYSTEM. THE PROPOSED INSTALLATION WILL INCLUDE A MECHANICAL AERATION TREATMENT UNIT OR EQUIVALENT FOLLOWED BY A RAISED SOIL POLISHING FILTER, (5) CONSTRUCT A NEW ROAD SIDE BOUNDARY WALL INCLUDING ALL ASSOCIATED ANCILLARY SITE WORKS	Residential dwelling	No	0	BALLAHANTOURAGH , CURROW , KILLARNEY	APPLICATION FINALISED	PERMISSION	CONDITIONAL	12/09/2023	16/10/2023			20.83	Y	20.76	5.31	
Kerry County Council	2360049	(A) A MATERIAL CHANGE OF USE OF THE GROUND FLOOR OF EXISTING PUBLIC HOUSE TO A PHARMACY AND TREATMENT ROOMS INCLUDING INTERNAL LAYOUT CHANGES, (B) CHANGE OF USE OF THE FIRST FLOOR FROM A DWELLING TO TREATMENT ROOMS INCLUDING INTERNAL LAYOUT CHANGES, (C) DEMOLISH EXISTING LOUNGE AREA, STORAGE AREA, BOILER HOUSE AND SMOKING AREA LOCATED AT THE REAR (NORTH ELEVATION), (D) CONSTRUCT A NEW SINGLE STOREY EXTENSION TO THE REAR (NORTH ELEVATION) WHICH WILL CONSIST OF A HARMACY AND PERGOLA, (E) SINGLE STOREY DETACHED BUILDING TO THE REAR (NORTH) FOR USE AS A GP SURGERY, (F) CHANGES TO EXISTING ELEVATIONS (G) 18 NO. CAR PARK SPACES, (H) DEMOLISH EXISTING BOUNDARY WALL ON THE EASTERN BOUNDARY, (I) CONSTRUCT A NEW BOUNDARY WALL AND ENTRANCE PIERS ON THE EASTERN BOUNDARY, (J) CONSTRUCT A NEW PYLON/POLE ADVERTISING SIGN AT THE CORNER OF THE NORTH EAST BOUNDARY, (K) CONSTRUCT NEW SIGNAGE ON THE SOUTH AND EAST ELEVATION AND (L) DEMOLISH EXISTING STORAGE SHED ON SITE, ALL WHICH WILL BE SERVED BY AN EXISTING CONNECTION TO THE PUBLIC SEWER AND ALL NECESSARY ANCILLARY SITE WORKS.	Commercial	No	0	Montanagay , Abbeydorney , Tralee	APPLICATION FINALISED	PERMISSION	CONDITIONAL	12/09/2023	16/10/2023			38.61	Y	38.51	19.50	
Limerick County Council	23234	the construction of (1) a slatted cattle house, complete with associated underground slurry tanks and calf creep straw bedded lie-back area and a feed passage with an overhang roof, (2) an ancillary concrete yard and all associated site works	Agriculture	No	0	Tooraree Lower , Glin , Co. Limerick	APPLICATION FINALISED	PERMISSION	CONDITIONAL	12/09/2023	16/10/2023			32.41	Y	32.21	24.23	
Limerick County Council	2360362	the construction of an agricultural entrance and carry out all associated ancillary site works	Agriculture	No	0	Farrihy , Broadford , Co. Limerick	APPLICATION FINALISED	PERMISSION	CONDITIONAL	12/09/2023	17/10/2023			15.11	Y	14.65	7.33	
Kerry County Council	221317	CONSTRUCT A NEW DWELLING HOUSE WITH CONNECTION TO A WASTEWATER TREATMENT SYSTEM AND ALL ASSOCIATED SITE SERVICES	Residential dwelling	No	1	BEHEENAGH , KNOCKNAGASHEL , CO KERRY	APPLICATION FINALISED	PERMISSION	CONDITIONAL	13/09/2023	17/10/2023			18.47	Y	18.38	6.23	
Kerry County Council	23839	(A) CONSTRUCT A NEW PITCHED ROOF OVER EXISTING GARAGE AND OUTBUILDING, (B) CONSTRUCT A NEW FRONT AND SIDE EXTENSION ONTO THE EXISTING DWELLING HOUSE, (C) DECOMMISSION EXISTING SEPTIC TANK AND INSTALL A MECHANICAL AERATION UNIT AND SOIL POLISHING FILTER, (D) ELEVATION CHANGES AND INTERNAL ALTERATIONS TO EXISTING HOUSE AND ALL ASSOCIATED SITE WORKS	Residential dwelling	No	1	KILCARRA BEG , DUAGH , CO KERRY	APPLICATION FINALISED	PERMISSION	CONDITIONAL	14/09/2023	18/10/2023			22.64	Y	22.51	10.63	
Cork County Council	235157	(1) The construction of an advanced domestic wastewater treatment system replacing the existing septic tank and soakaway, (2) The retention of the front elevation of the dwelling house as constructed, (3) The retention of altered site boundaries, (4) All associated site works.	Residential dwelling	No	0	Loumanagh North, Boherbue, Co. Cork,	Application Closed	Permission, Permission for Retention	Conditional Permission	11/09/2023	19/10/2023			10.80		10.59	3.83	
Cork County Council	235225	Alterations and extension to existing dwelling house to include: the demolition of boiler house, entrance porch and kitchen of existing dwelling house, elevational changes to portion of existing dwelling house to be retained, construction of extension to northern and southern elevations of existing dwelling house, new domestic garage, new entrance, upgrading of existing waste water treatment system, together with all other ancillary site works.	Residential dwelling	No	0	Knockyrourke, Reandallane, Kiskeam, Co Cork	Application Closed	Permission	Conditional Permission	15/09/2023	19/10/2023			7.06	Y	6.98	1.74	
Limerick County Council	23390	the construction of a two storey extension to the existing dwelling house, installation of a wastewater treatment unit, polishing filter and all ancillary site works	Residential dwelling	No	0	Glenastar , Ardagh , Co. Limerick	APPLICATION FINALISED	PERMISSION	CONDITIONAL	19/09/2023	24/10/2023			26.46	Y	26.15	18.67	
Kerry County Council	23571	CONSTRUCT A MACHINERY STORAGE SHED AND NEW ENTRANCE FROM PUBLIC ROAD AND ALL ASSOCIATED WORKS	Agriculture	No	0	LISTELLICK NORTH , TRALEE , CO KERRY	APPLICATION FINALISED	PERMISSION	CONDITIONAL	21/09/2023	25/10/2023			37.70	Y	37.59	16.99	
Cork County Council	235542	The construction of a 1st floor storage shed for private use, the retention of altered side elevations, the retention of change of use of private garage to commercial kitchen serving cafe and all associated site works. Main building is a Protected Structure.	Commercial	No	0	Fatima House , Strand Street, Kanturk, Co Cork	Application Closed	Permission, Permission for Retention	Conditional Permission	21/09/2023	27/10/2023			17.10		16.64	0.00	
Cork County Council	235300	Permission for retention of the existing dwelling house and existing vehicular entrance all as constructed, and permission for installation of 2 no. escape roof windows to the rear of the existing dwelling including alterations, with the associated site and ancillary works	Residential dwelling	No	1	Gougane, Banteer, Co.Cork,	Application Closed	Permission, Permission for Retention	Conditional Permission	21/09/2023	27/10/2023			22.91		22.48	6.60	

Planning Authority	Application Number	Development Description	Development Category	Large-scale Development	Number of Residential Units	Development Address	Application Status	Application Type	Decision	Decision Date	Grant Date	Appeal Reference Number	Appeal Decision	Distance to Turbine (km)	Within SPA + 5km Buffer	Distance to Proposed Lifetime Extension EIAR Site Boundary (km)	Distance to Proposed Lifetime Extension and Proposed Offsetting Lands Hydro Buffer (km)	Within Proposed Offsetting Lands
Limerick County Council	23396	existing milking parlour & slatted section of existing slurry pit. Permission also requested to construct a cubicle house, slatted tanks, concrete aprons and the slatting of an additional section of existing slurry pit	Agriculture	No	0	Ballinabearna , Newcastle West , Co. Limerick	APPLICATION FINALISED	RETENTION	CONDITIONAL	25/09/2023	31/10/2023			25.67	Y	25.37	18.02	
Limerick County Council	23114	the construction of a new slatted livestock house. Proposed livestock house to incorporate easy feed, cubicles & underground slatted slurry tank with external agitation points & ancillary concrete. The above development to take place within the curtilage of a protected structure. The above development to be carried out with all associated ancillary site works	Agriculture	No	0	Cooltomin , Rathkeale , Co. Limerick	APPLICATION FINALISED	PERMISSION	CONDITIONAL	27/09/2023	31/10/2023			33.11	Y	32.73	24.92	
Kerry County Council	23883	PROPOSED ELEVATIONAL CHANGES TO FRONT/EASTERN ELEVATION FOR SINGLE DOOR IN LIEU OF EXISTING DOUBLE DOOR AND CORRESPONDING ADJUSTMENTS TO SIDE SCREEN WITH ASSOCIATED ALTERATIONNS TO INTERNAL LAYOUT OF EXISTING GROUND FLOOR APARTMENT ALL LOCATED AT	Residential dwelling	No	0	3 CASTLECOURT , BARRACK STREET , CASTLEISLAND	APPLICATION FINALISED	PERMISSION	CONDITIONAL	27/09/2023	01/11/2023			22.17	Y	22.05	0.00	
Limerick County Council	23160	(a) the demolition of existing front and rear extension to existing house and existing outbuildings, (b) the construction of extension and alterations to existing dwelling, utilise existing entrance and connect to existing septic tank system with all associated site works	Residential dwelling	No	0	Ballaughbehy , Abbeyfeale , Co. Limerick	APPLICATION FINALISED	PERMISSION	CONDITIONAL	28/09/2023	01/11/2023			19.81	Y	19.68	9.76	
Limerick County Council	2360339	the construction of a new dwelling house, garage, entrance, driveway, pack-aged wastewater treatment system with percolation area and all ancillary site works	Residential dwelling	No	1	Ballyrobin , Newcastle West , Co. Limerick	APPLICATION FINALISED	PERMISSION	CONDITIONAL	26/09/2023	02/11/2023			25.86	Y	25.45	17.58	
Kerry County Council	23907	TO CONSTRUCT AN EXTENSION AND RENOVATE EXISTING DISUSED DWELLING HOUSE	Residential dwelling	No	0	MAIN STREET , SHINNAGH , RATHMORE	APPLICATION FINALISED	PERMISSION	CONDITIONAL	04/10/2023	07/11/2023			18.90		18.81	13.74	
Kerry County Council	23908	TO CONSTRUCT AN EXTENSION AND RENOVATE EXISTING DISUSED DWELLING HOUSE	Residential dwelling	No	0	MAIN STREET , SHINNAGH , RATHMORE	APPLICATION FINALISED	PERMISSION	CONDITIONAL	04/10/2023	07/11/2023			18.90		18.80	13.74	
Kerry County Council	2360090	Planning Permission for a change of use from office use to residential use, to demolish the existing front porch, to demolish existing shed, to alter the existing building, to construct an extension for residential use and to carry out Ancillary Site works at Iveragh Road, Killorglin, Co. Kerry.	Residential dwelling	No	1	Iveragh Road , Killorglin , Co. Kerry	APPLICATION FINALISED	PERMISSION	CONDITIONAL	06/10/2023	09/11/2023			31.52	Y	31.39	20.63	
Kerry County Council	23122	REMOVE THE PITCHED ROOF FROM THE EXISTING BUNGALOW AND EXTEND WALLS UP AT EAVES AND GABLES TO CATER FOR A FIRST FLOOR DEVELOPMENT FORMING A STOREY AND A HALF STYLE DWELLING WITH NEW BOX DORMER WINDOWS AT FIRST FLOOR LEVEL. REMOVE FLAT ROOF FROM REAR EXTENSION AND EXTEND SAME EAST AND WEST TO FORM EXTENSION TO KITCHEN/DINING AREA AND A NEW UTILITY ROOM ALL COMPLETE WITH A BASEMENT STORE UNDER AND A NEW FLAT ROOF OVER. ERECT A NEW FLAT ROOFED FRONT PORCH TO NORTH ELEVATION COMPLETE WITH ALL ANCILLARY SITE WORKS ASSOCIATED WITH THE DEVELOPMENT INCLUDING WIDENING OF THE EXISTING FRONT ENTRANCE BY MOVING THE PILLARS ON THE EAST SIDE IN AN EASTERLY DIRECTION AND FOR ADDITIONAL PARKING ALL AT THE SITE	Residential dwelling	No	1	BALLYFINOGUE , RATHANNY , BALLYMACELLIGOTT	APPLICATION FINALISED	PERMISSION	CONDITIONAL	09/10/2023	10/11/2023			31.02	Y	30.90	9.68	
Cork County Council	235173	Retention of extension and alterations to existing dwelling and permission for new extensions and alterations to existing dwelling and new vehicular entrance to site and all associated site works.	Residential dwelling	No	0	Carragraigue, Rathcoole, Co Cork,	Application Closed	Permission, Permission for Retention	Conditional Permission	08/10/2023	10/11/2023			21.77		21.42	10.13	
Cork County Council	234953	a) Demolition of existing milking parlour and dairy, b) Construction of an agricultural building to include a milking parlour, dairy, ancillary room, dry store, drafting area with handling facilities and cubicle housing with associated feed rail, c) Construction of an underground slatted soiled water storage tank and all associated site works.	Agriculture	No	0	Horsemount North, Kilcorney, Mallow, Co Cork	Application Closed	Permission	Conditional Permission	28/09/2023	10/11/2023			23.33		23.03	13.10	
Cork County Council	235624	Permission for single storey extension to dwelling	Residential dwelling	No	0	9 Radharc na Coille, Rathcool, Mallow, Co.Cork	Application Closed	Permission	Conditional Permission	03/10/2023	10/11/2023			19.57		19.24	9.06	
Cork County Council	235575	Permission for first floor extension and alterations to elevations to existing single storey dwelling, new entrance and all associated site works	Residential dwelling	No	0	Liscahane, Millstreet, Co.Cork,	Application Closed	Permission	Conditional Permission	25/09/2023	10/11/2023			22.04		21.83	14.55	
Cork County Council	234923	To construct dwelling house, domestic garage, entrance and all associated services and site works. A Natura Impact Statement will be submitted to the planning authority with the application.	Residential dwelling	No	1	Laharan East, Boherbue, Mallow, Co. Cork	Application Closed	Permission	Conditional Permission	26/09/2023	10/11/2023			10.41	Y	10.11	2.67	
Kerry County Council	2360101	The development will consist of the addition of a mobility impaired access structure (MIAS) that will be within the curtilage of a Protected Structure (NIAH Survey Data Reg No. 21306001, RPS Ref: 60-1-A, 60-1-B and 60-1-C). The structure is a hybrid assembly of different concrete and steel elements including a pair of staircases (two flights each), free standing lift shafts, support portals and a walkway. Associated works will include the decommission and re-location of an existing Uisce Éireann drainage pipe, removal of existing waiting shelter to be replaced with a new two bay waiting shelter, proposed 10 space cycle shelter to replace existing cycle shelter, removal of 1 no. car parking space to accommodate lift shaft of MIAS, new pedestrian access gate in existing fence, and any other ancillary works.	Miscellaneous	No	0	IARNRÓD ÉIREANN , RATHMORE RAILWAY STATION , STATION ROAD RATHMORE CO. KERRY	APPLICATION FINALISED	PERMISSION	CONDITIONAL	12/10/2023	15/11/2023			18.76		18.66	13.60	
Limerick County Council	23423	(1) the demolition of a substandard semidetached dwelling house & detached garage, (2) to replace them with a new semidetached dwelling house and a new detached domestic garage and all associated site works	Residential dwelling	No	1	Main Street , Shanagolden , Co. Limerick	APPLICATION FINALISED	PERMISSION	CONDITIONAL	12/10/2023	16/11/2023			35.26	Y	34.96	27.56	
Cork County Council	235687	Permission to construct a new dwelling house	Residential dwelling	No	1	Curraghrour West, Banteer, Co.Cork,	Application Closed	Permission	Conditional Permission	12/10/2023	17/11/2023			23.29		22.86	6.70	
Limerick County Council	2360396	the construction of a new dwelling, domestic garage, site entrance and boundary walls, install new on-site effluent treatment system including all associated site development works	Residential dwelling	No	1	Tubbrid , Shanagolden , Co. Limerick	APPLICATION FINALISED	PERMISSION	CONDITIONAL	16/10/2023	20/11/2023			33.97	Y	33.60	25.86	
Limerick County Council	2360384	the part demolition of, and the construction of alterations and extension to existing dwelling, construct domestic garage, modify existing site entrance, install new on-site effluent treatment system including all associated site development works	Residential dwelling	No	0	Tubbrid , Shanagolden , Co. Limerick	APPLICATION FINALISED	PERMISSION	CONDITIONAL	16/10/2023	20/11/2023			33.93	Y	33.57	25.83	
Limerick County Council	2360833	the development will comprise amendments to planning permission 23/60384, namely for a revised extension proposal to existing dwelling including all necessary demolitions and alterations together with associated site development works	Residential dwelling	No	0	Tubbrid , Shanagolden , Co. Limerick	APPLICATION FINALISED	PERMISSION	CONDITIONAL	18/01/2024	20/02/2024			33.93	Y	33.57	25.83	
Kerry County Council	23727	CONSTRUCT 2 NO UNDERGROUND SLURRY TANKS WITH SLATS	Agriculture	No	0	SHANAWAY EAST , TARBERT , CO KERRY	APPLICATION FINALISED	PERMISSION	CONDITIONAL	18/10/2023	21/11/2023			36.45	Y	36.32	26.14	
Limerick County Council	2360617	the construction of a single storey extension to the existing dwelling to serve as a self-contained granny flat, upgrade of the existing waste water treatment system connection to necessary services and all associated site works	Residential dwelling	No	0	Glenbaun , Ballyhahill , Limerick	APPLICATION FINALISED	PERMISSION	CONDITIONAL	17/10/2023	21/11/2023			29.37	Y	29.13	22.05	
Kerry County Council	22680	CONSTRUCT A SINGLE STOREY DWELLING HOUSE, AND ALL ASSOCIATED SITE WORKS, AND PERMISSION TO INSTALL A TRICEL WASTEWATER PUMPED UNIT AND A SANDCEL TERTIARY TREATMENT SYSTEM AND ALL ASSOCIATED SITE WORKS	Residential dwelling	No	1	AHALAHANA , MOYVANE , CO KERRY	APPLICATION FINALISED	PERMISSION	CONDITIONAL	18/10/2023	21/11/2023			31.71	Y	31.58	20.71	
Kerry County Council	23846	COSNTRUCTION OF A TWO-STOREY DWELLING HOUSE AND DETACHED GARAGE SERVED BY AN EFFLUENT TREATMENT TANK AND SANDCEL POLISHING FILTER TOGETHER WITH ALL ASSOCIATED SITE WORKS	Residential dwelling	No	1	CLOUTS , RATHMORE , CO KERRY	APPLICATION FINALISED	PERMISSION	CONDITIONAL	19/10/2023	22/11/2023			18.09		17.99	12.93	
Kerry County Council	23598	A NEW DWELLING HOUSE AND DOMESTIC GARAGE SERVED BY MECHANICAL AERATION UNIT AND SAND POLISHING FILTER	Residential dwelling	No	1	ANABLAHA , KILCUMMIN , KILLARNEY CO KERRY	APPLICATION FINALISED	PERMISSION	CONDITIONAL	20/10/2023	23/11/2023			21.50		21.44	6.37	
Kerry County Council	23942	(REF NO. OF OUTLINE PERMISSION 21/1240) TO CONSTRUCT A PRIVATE TWO STOREY DWELLING HOUSE SERVICED WITH A SEPTIC TANK AND PERCOLATION AREA ALONG WITH ALL ASSOCIATED EXTERNAL WORKS ON SITE	Residential dwelling	No	1	GARRAUN MORE , BALLYMACELLIGOTT , TRALEE CO KERRY	APPLICATION FINALISED	PERMISSION CONSEQUENT	CONDITIONAL	20/10/2023	23/11/2023			26.92	Y	26.81	5.88	
Limerick County Council	2360626	partial demolition of existing dwelling house and construct of extension and alterations to form new dwelling house, with all associated site works and existing connection to all public utility services	Residential dwelling	No	0	Main Street , Ballyhahill , Co. Limerick	APPLICATION FINALISED	PERMISSION	CONDITIONAL	18/10/2023	23/11/2023			33.98	Y	33.74	26.57	
Limerick County Council	2360619	the erection of a detached domestic garage with all associated site works	Residential dwelling	No	0	Ballaghbehy , Abbeyfeale , Co Limerick	APPLICATION FINALISED	PERMISSION	CONDITIONAL	18/10/2023	23/11/2023			17.30	Y	17.18	7.85	
Cork County Council	235721	Permission for a development which will consist of the construction of 14 no. semi-detached two storey dwelling houses (8 no. of which will be constructed on existing foundations permitted under planning permission ref 04/7493) with garden walls, driveways, access roads and paths, car parking, site boundaries, connection to existing services and all ancillary site works. A Natura Impact Statement will be submitted to the planning authority with the application.	Residential dwelling	Yes	14	Glenbeg, The Beeches, Laharan East, Boherbue, Kanturk, Co.Cork	Application Closed	Permission	Conditional Permission	19/10/2023	24/11/2023			10.56		10.26	2.77	
Cork County Council	235309	Permission to construct a new dwelling house and domestic garage served by septic tank and percolation area	Residential dwelling	No	1	Gneeves, Boherbue, Mallow, Co.Cork	Application Closed	Permission	Conditional Permission	20/10/2023	24/11/2023			10.47		10.22	3.15	
Cork County Council	235698	Permission to construct a new dwelling house, entrance walls, wastewater treatment system with percolation area and associated site works.	Residential dwelling	No	1	Mountkeeffe, Newmarket, Co Cork,	Application Closed	Permission	Conditional Permission	16/10/2023	24/11/2023			8.58	Y	8.07	0.00	
Cork County Council	235706	Permission for 1 no. dwelling house (no.18) and all associated site development works (change of plan to part of development permitted under pl. reg no. 19/5858)	Residential dwelling	No	1	Curragh Ard, Curragh, Kanturk, Co.Cork	Application Closed	Permission	Conditional Permission	17/10/2023	24/11/2023			16.24		15.76	0.22	
Kerry County Council	23149	CONSTRUCT A SINGLE STOREY DWELLING SERVED BY A MECHANICAL AERATION UNIT AND SAND POLISHING FILTER AND ALL NECESSARY ANCILLARY SITE WORKS	Residential dwelling	No	1	LISCULANE , LIXNAW , CO KERRY	APPLICATION FINALISED	PERMISSION	CONDITIONAL	26/10/2023	28/11/2023			36.66	Y	36.56	19.80	

Planning Authority	Application Number	Development Description	Development Category	Large-scale Development	Number of Residential Units	Development Address	Application Status	Application Type	Decision	Decision Date	Grant Date	Appeal Reference Number	Appeal Decision	Distance to Turbine (km)	Within SPA + 5km Buffer	Distance to Proposed Lifetime Extension EIAR Site Boundary (km)	Distance to Proposed Lifetime Extension and Proposed Offsetting Lands Hydro Buffer (km)	Within Proposed Offsetting Lands
Kerry County Council	23960	CONSTRUCT A STAND ALONE BUILDING INCORPORATING DRESSING ROOMS AND ASSOCIATED AREAS TO SERVE EXISTING PLAYING FIELDS WITH CONNECTIION TO ALL EXISTING SERVICES WITH ALL ASSOCIATED SITE WORKS	Public Infrastructure	No	0	SHANBALLY , ABBEYFEALE , CO KERRY	APPLICATION FINALISED	PERMISSION	CONDITIONAL	26/10/2023	29/11/2023			18.41	Y	18.28	7.16	
Limerick County Council	23303	the construction of a single storey dwelling house, domestic garage, entrance, driveway, wastewater treatment unit, polishing filter and all ancillary site works	Residential dwelling	No	1	Ballymorrough East , Newcastle West , Co. Limerick	APPLICATION FINALISED	PERMISSION	CONDITIONAL	25/10/2023	29/11/2023			17.83	Y	17.57	10.46	
Limerick County Council	2360516	the construction of an extension to the side of the existing dwelling and all associated site works	Residential dwelling	No	0	39 Killeline Heights , Newcastle West , Co. Limerick	APPLICATION FINALISED	PERMISSION	CONDITIONAL	26/10/2023	29/11/2023			21.77		21.37	13.54	
Kerry County Council	23966	CONSTRUCT (A) A FARM RELATED VEHICULAR SITE ENTRANCE WITH ASSOCIATED NEW FARM ROAD AND (B) ALL ASSOCIATED SITE WORKS	Agriculture	No	0	WOODVILLE , BALLYEGAN , CASTLEISLAND CO KERRY	APPLICATION FINALISED	PERMISSION	CONDITIONAL	27/10/2023	30/11/2023			26.48	Y	26.36	4.23	
Limerick County Council	2360650	an onsite shed for the purpose of processing and packaging meat to be sold on-line, no farm shop, deliveries only. It will be a small shed floor size 45.74m2 eave height 2.320m with a ridge height of 3.428m	Industrial	No	0	Curragh , Castlemahon , Co. Limerick	APPLICATION FINALISED	PERMISSION	CONDITIONAL	26/10/2023	30/11/2023			20.89		20.44	12.62	
Limerick County Council	23433	the refurbishment and alterations to an existing bungalow house and the construction of a single storey extension to the side and rear of the existing house, a new domestic garage, a new waste-water treatment system, new front boundary wall and gates and all ancillary site works	Residential dwelling	No	0	Feohanagh , Co. Limerick	APPLICATION FINALISED	PERMISSION	CONDITIONAL	24/10/2023	30/11/2023			17.84		17.38	10.04	
Cork County Council	234032	A residential development comprising of the construction of 6 no. residential units. The residential mix is as follows: 2 no. 2-bedroom semi-detached units, 2 no. 1-bedroom ground floor apartments and 2 no. 2- bedroom duplex apartments. Permission is also sought for the demolition of an existing derelict building. The proposed development will also include associated site development works including vehicular access, car parking, footpaths, foul and storm drainage networks, water-mains and boundary walls.	Miscellaneous	No	6	Percival Street, Kanturk, Co. Cork,	Application Closed	Permission	Conditional Permission	27/10/2023	01/12/2023			16.91		16.45	0.00	
Cork County Council	235303	To I) Demolish the extension at the side of the existing dwelling house, II) Construct extension to the side/front of the existing dwelling, install roof windows at the front and rear of the existing dwelling, III) Domestic garage, IV) Installation of new effluent treatment system with tertiary filter, V) Entrance walls and pillars & IV) All associated services and site works.	Residential dwelling	No	0	Kilnahulla More, Boherbue, Mallow, Co. Cork	Application Closed	Permission	Conditional Permission	01/11/2023	04/12/2023			9.25	Y	8.91	1.21	
Limerick County Council	2360654	the erection of 8m high football netting and all associated site works	Public Infrastructure	No	0	Rovers Park , Woodfield Drive Killeline , Newcastle West	APPLICATION FINALISED	PERMISSION	CONDITIONAL	31/10/2023	05/12/2023			21.21	Y	20.81	12.99	
Limerick County Council	2360659	change of use of part of one of the existing playing pitches from grass to an Astroturf playing surface with surround fencing and ball netting with all associated site works	Public Infrastructure	No	0	Railway Road , Abbeyfeale , Co Limerick	APPLICATION FINALISED	PERMISSION	CONDITIONAL	31/10/2023	05/12/2023			18.63	Y	18.50	7.63	
Cork County Council	235473	Permission for demolition of the existing single storey storage outbuildings to rear of the existing residential care facility. Construction of a new single storey pitched roof office and storage building to the rear of the existing care facility with new vehicle access. Extension of the existing carpark area to provide 6 no. additional carparking spaces. Relocation and extension of the existing external refuse area. Internal layout alterations for the addition of 3 no. bed spaces, ground works to allow for additional garden areas, and all associated internal & external works necessary to facilitate the development.	Public Infrastructure	No	0	Cois Dalua, Meelin, Knockduff Upper, Newmarket, Co. Cork	Application Closed	Permission	Conditional Permission	02/11/2023	07/12/2023			6.65	Y	6.26	0.00	
Cork County Council	234982	Permission to construct a dwelling and all associated site works and services.	Residential dwelling	No	1	Knockardbane T.D, Liscarroll, Co. Cork,	Application Closed	Permission	Conditional Permission	02/11/2023	08/12/2023			23.05		22.56	10.27	
Cork County Council	234694	The construction of an agricultural machinery/plant storage shed and associated site works.	Agriculture	No	0	Teeveeny, Dromina, Charleville, Co. Cork	Application Closed	Permission	Conditional Permission	01/11/2023	08/12/2023			23.06		22.67	10.90	
Kerry County Council	23995	TO CONSTRUCT A NEW DWELLING HOUSE SERVED BY A MECHANICAL AERATION UNIT AND SOIL POLISHING FILTER	Residential dwelling	No	1	FREEMOUNT , RATHMORE , CO KERRY	APPLICATION FINALISED	PERMISSION	CONDITIONAL	07/11/2023	11/12/2023			21.00		20.90	14.05	
Limerick County Council	2360003	to alter, extend and divide existing buildings, incorporating a change of use from public house with adjoining private residential accommodation to (Block A) a street fronting development consisting of one own-door one-bed apartment, one 2-bed own-door apartment, one one-bed own-door apartment and one own-door studio apartment and separate building (Block B) consisting of one 1-bed own door house and one own door studio type house Block A and Block B will be accessed off of South Quay . No. 13 South Quay is a recorded protected structure	Residential dwelling	No	6	Nos. 13-15 South Quay , Newcastle West , Co. Limerick	APPLICATION FINALISED	PERMISSION	CONDITIONAL	10/11/2023	12/12/2023			21.94	Y	21.56	13.81	
Limerick County Council	2360441	a single storey extension to the front of existing bungalow with all associated internal and elevation changes and all associated site works. Retention Permission is also sought for the retention of reorientated garage and open sided storage to the rear of the garage and all associated site works	Residential dwelling	No	0	Croaghane , Foynes , Co. Limerick	APPLICATION FINALISED	PERMISSION	CONDITIONAL	10/11/2023	12/12/2023			37.69	Y	37.39	29.97	
Kerry County Council	23542	(A) DEMOLITION OF FRONT PORCH, SINGLE STOREY EXTENSIONS TO REAR, LEAN-TO SHED TO SIDE (NORTH) AND CHIMNEY (B) FORMING 2 NO. NEW WINDOWS TO SIDE ELEVATIONS (NORTH AND SOUTH) (C) CONSTRUCTION OF SINGLE STOREY EXTENSIONS TO FRONT AND REAR. (D) NEW ON-SITE WASTE WATER TREATMENT SYSTEM AND (E) ALL ASSOCIATED ANCILLARY SITE WORKS	Agriculture	No	0	KYLEBWEE , LISTOWEL , CO KERRY	APPLICATION FINALISED	PERMISSION	CONDITIONAL	09/11/2023	13/12/2023			29.77	Y	29.64	17.93	
Kerry County Council	2360163	Full planning permission to construct a new dwelling house, connection to public mains and all associated site works. Height. 7.47m	Residential dwelling	No	1	Bawnluskaha , Castleisland , Co. Kerry	APPLICATION FINALISED	PERMISSION	CONDITIONAL	09/11/2023	13/12/2023			21.75	Y	21.63	0.34	
Kerry County Council	2360167	Change of use of former garda station to communal social & activity centre, which includes alterations to elevations, internal fabric alterations, external landscaping, covered pergolas, exterior toilet block & garden shed to serve communal gardens and all ancillary site works	Public Infrastructure	No	0	Listowel Road , Moyvane , Co Kerry	APPLICATION FINALISED	PERMISSION	CONDITIONAL	09/11/2023	13/12/2023			31.56	Y	31.44	20.66	
Kerry County Council	231006	(A) CONSTRUCT A TRADITIONAL STYLE DWELLING HOUSE, PART ONE AND HALF STOREY AND PART SINGLE STOREY DESIGN.(B) CONSTRUCT A DETACHED DOMESTIC GARAGE (C) INSTALL A MECHANICAL TREATMENT UNIT AND PERCOLATION AREA (D) CARRY OUT ALL ASSOCIATED SITE WORKS ON SITE	Residential dwelling	No	1	LEITH EAST , ÀBBEYDORNEY , CO KERRY	APPLICATION FINALISED	PERMISSION	CONDITIONAL	13/11/2023	15/12/2023			35.28	Y	35.17	15.49	
Cork County Council	235487	A single storey dwelling, garage, entrance, septic tank and all associated site works.	Residential dwelling	No	1	Glenlara, Newmarket, Co Cork,	Application Closed	Permission	Conditional Permission	07/11/2023	15/12/2023			4.04	Y	3.63	0.00	
Cork County Council	235543	Construction of a new farmyard entrance, livestock underpass with effluent holding tank and all associated site works.	Agriculture	No	0	Lower Glenlara, Newmarket, Co Cork,	Application Closed	Permission	Conditional Permission	13/11/2023	15/12/2023			4.86	Y	4.45	0.00	
Cork County Council	235423	Construct a storage shed for commercial use. Proposed shed to store scaffolding and associated equipment for the business.	Commercial	No	0	Garrane West, Dromagh, Mallow, Co Cork	Application Closed	Permission	Conditional Permission	07/11/2023	15/12/2023			17.48		17.19	8.87	
Limerick County Council	221230	the following: (1) As-constructed agricultural building comprising a hay store, loose house & machinery store. (2) Existing vehicular entrance and all associated ancillary site works. Planning permission is also sought for the construction of a new agricultural building comprising a machinery store and slatted unit with underground effluent storage tanks and carry out all associated ancillary site works	Agriculture	No	0	Kileedy South , Raheenagh , Co. Limerick	APPLICATION FINALISED	RETENTION	CONDITIONAL	14/11/2023	18/12/2023			14.29	Y	13.85	5.92	
Limerick County Council	23219	a change of use of existing building from Child psychiatry consultation, meeting rooms and associated offices previously granted under planning application reference 02/1922 to residential use, consisting or 2 no. 2 bedroom, 2 storey apartments. The development is to consist of demolition of the rear section of the existing building, construction of an extension to the remaining 2 store portion to provide one apartment and the construction of a two store separate building containing the second apartment in the remaining rear area, as well as associated elevational modifications and site works	Residential dwelling	No	2	No. 6 South Quay , Newcastle West , Co. Limerick	APPLICATION FINALISED	PERMISSION	CONDITIONAL	14/11/2023	18/12/2023			22.01	Y	21.63	13.87	
Limerick County Council	23472	an existing single storey shed at the rear of the existing dwelling and all ancillary site works	Residential dwelling	No	0	Templeathea East , Athea , Co. Limerick	APPLICATION FINALISED	RETENTION	CONDITIONAL	17/11/2023	18/12/2023			24.66	Y	24.49	15.85	
Limerick County Council	23463	domestic garage extension incorporating a clothes drying area, domestic garage for storage of turf/fuel and general storage use and all ancillary works. Planning Permission for a domestic garage for the storage of vintage tractors and all ancillary works	Residential dwelling	No	0	Ballaugh Behy North , Ballaugh , Abbeyfeale	APPLICATION FINALISED	RETENTION	CONDITIONAL	15/11/2023	18/12/2023			18.19	Y	18.05	9.47	
Limerick County Council	23465	the construction of a straw bedded shed, cattle handling facility, manure pit, concrete aprons and seepage tank	Agriculture	No	0	Monalena , Newcastle West , Co. Limerick	APPLICATION FINALISED	PERMISSION	CONDITIONAL	16/11/2023	18/12/2023			18.12	Y	17.69	9.78	
Cork County Council	235913	Permission for construction of a livestock underpass, effluent holding tank and all associated sitework	Agriculture	No	0	Dromskehy, Clonbanin, Mallow, Co.Cork	Application Closed	Permission	Conditional Permission	15/11/2023	18/12/2023			14.68		14.31	4.01	
Cork County Council	235883	Permission for construction of a single storey extension to the north gable of the existing dwelling and to allow for all ancillary site works.	Residential dwelling	No	0	21 Altamont, Tullig, Millstreet, Co Cork	Application Closed	Permission	Conditional Permission	13/11/2023	18/12/2023			21.27		21.05	13.70	
Limerick County Council	2360715	the change of use of 4 No. adjacent single storey dwellings to now form part of the existing Respite Care Centre including all necessary internal and external modifications. Permission is also sought to carry out part demolition of the existing main building entrance area, including the construction of alterations and extensions to the Respite Care Centre. Permission is also sought for any necessary modifications to the existing site entrance to facilitate ease of access for emergency services, the provision of a revised car-parking layout including that of the adjacent Cois na hAbhainn housing estate and all associated site development works	Public Infrastructure	No	0	Coolaboy , Dromcollogher , Co. Limerick	APPLICATION FINALISED	PERMISSION	CONDITIONAL	17/11/2023	19/12/2023			17.63		17.17	8.46	
Kerry County Council	2360200	Permission to construct a dwelling house and garage served by an effluent treatment tank and polishing filter	Residential dwelling	No	1	Banard , Gneeveguilla , Rathmore Co. Kerry.	APPLICATION FINALISED	PERMISSION	CONDITIONAL	21/11/2023	22/12/2023			20.26		20.15	11.95	

Planning Authority	Application Number	Development Description	Development Category	Large-scale Development	Number of Residential Units	Development Address	Application Status	Application Type	Decision	Decision Date	Grant Date	Appeal Reference Number	Appeal Decision	Distance to Turbine (km)	Within SPA + 5km Buffer	Distance to Proposed Lifetime Extension EIAR Site Boundary (km)	Distance to Proposed Lifetime Extension and Proposed Offsetting Lands Hydro Buffer (km)	Within Proposed Offsetting Lands
Kerry County Council	2360129	(a) construction of detached two storey dwelling with attached carport structure to side (east), (b) new vehicular entrance including alterations to existing roadside boundary, (c) new on-site waste water treatment system and (d) all ancillary site works	Residential dwelling	No	1	Tarmon East , Tarbert , Co. Kerry	APPLICATION FINALISED	PERMISSION	CONDITIONAL	21/11/2023	22/12/2023			35.70	Y	35.57	25.24	
Cork County Council	235001	Permission for the construction of a proposed single storey extension to the front of the existing dwelling, removal of 1 no. dormer window and, material alteration to 1 no. dormer window, new roof lights to front, demolition of kitchen to rear of house, material alterations to front and rear elevations and all associated site works	Residential dwelling	No	0	Kilgilky North, Cecilstown, Mallow, Co.Cork	Application Closed	Permission	Conditional Permission	16/11/2023	22/12/2023			24.65		24.14	8.60	
Kerry County Council	2360202	Planning permission to change house design previously granted under planning register 22/603 to construct a new dwelling house and domestic garage served by mechanical aeration unit and sand polishing filter (one dwelling)	Residential dwelling	No	1	Bawnaskehy , Castleisland , Co Kerry	APPLICATION FINALISED	PERMISSION	CONDITIONAL	22/11/2023	29/12/2023			21.29	Y	21.18	0.63	
Cork County Council	235961	Permission to construct a new dwelling house.	Residential dwelling	No	1	Muingyroogeen, Banteer, Co Cork,	Application Closed	Permission	Conditional Permission	23/11/2023	05/01/2024			22.72		22.36	10.20	
Limerick County Council	23490	the provision of an additional vehicular entrance, car parking and all ancillary site works	Miscellaneous	No	0	Ardagh Sheltered Housing , Reerasta North , Ardagh	APPLICATION FINALISED	PERMISSION	CONDITIONAL	30/11/2023	08/01/2024			27.07	Y	26.71	19.02	
Limerick County Council	23482	change of use from a funeral parlour to a residential unit and construction of a single storey extension to the rear of the building with minor elevational alterations to the front of the proposed dwelling	Residential dwelling	No	1	Con Colbert Street , Athea Upper , Athea	APPLICATION FINALISED	PERMISSION	CONDITIONAL	28/11/2023	08/01/2024			25.02	Y	24.89	15.12	
Kerry County Council	23822	BUILD A PRIVATE SINGLE STOREY DWELLING SERVED WITH A MECHANICAL AERATION UNIT AND SANDCELL POLISHING FILTER, ALSO PERMISSION FOR A GARAGE AND ALL ASSOCIATED STIE WORKS	Residential dwelling	No	1	BALLINTOBEENIG , TRALEE , CO KERRY	APPLICATION FINALISED	PERMISSION	CONDITIONAL	28/11/2023	09/01/2024			34.03	Y	33.92	14.15	
Limerick County Council	2360724	a permanent hardcore surface for storage of new products manufactured onsite which are stainless steel vessels, pipework, platforms, ductwork and other systems	Industrial	No	0	The Old Myson (Rettig) Heating Controls Factory , Sheehans Rd. Gortboy , Newcastle West	APPLICATION FINALISED	RETENTION	CONDITIONAL	28/11/2023	09/01/2024			22.24	Y	21.85	14.06	
Cork County Council	235507	Construction of dwelling house, packaged wastewater treatment system and polishing filter, domestic well and all associated site works.	Residential dwelling	No	1	Gougane, Banteer, Co. Cork,	Application Closed	Permission	Conditional Permission	27/11/2023	09/01/2024			23.00		22.57	6.71	
Kerry County Council	2360240	Planning permission to construct an agricultural entrance and all associated site works	Agriculture	No	0	Derra , Brosna , Co. Kerry	APPLICATION FINALISED	PERMISSION	CONDITIONAL	04/12/2023	15/01/2024			10.57	Y	10.45	0.80	
Kerry County Council	2360222	Planning Permission to a) refurbish and extend an existing dwelling b) install a mechanical treatment unit and raised sand polishing filter, c) construct a vehicular site entrance and d) construct all associated site works	Residential dwelling	No	0	Ballintobeenig , Tralee , Co. Kerry	APPLICATION FINALISED	PERMISSION	CONDITIONAL	04/12/2023	15/01/2024			34.21	Y	34.11	14.33	
Limerick County Council	23508	the construction of (a) a single storey extension to east side and west side gables of dormer dwelling house and all ancillary works, (b) a domestic garage and all ancillary works	Residential dwelling	No	0	Doonakenna , Templeglantine , Co. Limerick	APPLICATION FINALISED	PERMISSION	CONDITIONAL	07/12/2023	15/01/2024			19.01	Y	18.78	12.11	
Limerick County Council	23503	planning ref. 22/388 for a dwelling house, wastewater treatment system, percolation area, site entrance and all associated site works	Residential dwelling	No	1	Graigoor , Shanagolden , Co. Limerick	APPLICATION FINALISED	PERMISSION CONSEQUENT	CONDITIONAL	07/12/2023	15/01/2024			31.80	Y	31.44	23.70	
Limerick County Council	23492	the construction of an agricultural entrance and all ancillary works	Agriculture	No	0	Gortnaclohy , Ashford , Co. Limerick	APPLICATION FINALISED	PERMISSION	CONDITIONAL	05/12/2023	15/01/2024			11.68	Y	11.26	3.52	
Limerick County Council	23384	a change of use from retail unit to gymnasium, office, W.C.	Commercial	No	0	Unit 5 Desmond Business Park , Gortboy , Newcastle West	APPLICATION FINALISED	RETENTION	CONDITIONAL	05/12/2023	15/01/2024			23.10	Y	22.71	14.93	
Kerry County Council	231056	(1) DEMOLISH AN EXISTING DISUSED OLD FARM BUILDING (2) CONSTRUCT AN EASY FEED CATTLE SHED FOR OVER WINTERING CATTLE COMPLETE WITH EASY FEED BARRIERS, CUBICLE BEDS AND UNDERGROUND SLURRY STORAGE EFFLUENT TANKS , INCLUDING ALL ASSOCIATED ANCILLARY CONCRETE AND SITE WORKS	Agriculture	No	0	CRAGGAUNOONIA , CASTLEISLAND , CO KERRY	APPLICATION FINALISED	PERMISSION	CONDITIONAL	11/12/2023	18/01/2024			18.87	Y	18.76	0.00	
Cork County Council	236039	(A) Retention permission for the installed wastewater treatment system (change from that permitted by PL.Ref 22/05773) and (B) Permission for the change of use of the existing garage to use as a one bedspace community residence for persons with an intellectual or physical disability, including modifications to the existing elevations and all site works associated with the above mentioned developments.	Residential dwelling	No	1	Ballinla, Dromcollogher, Charleville, Co Cork	Application Closed	Permission, Permission for Retention	Conditional Permission	01/12/2023	19/01/2024			19.71		19.31	7.66	
Kerry County Council	23747	(A) DEMOLISH EXISTING GARAGE, LEAN TO OUTBUILDING, EXISTING SUNROOM AND BAY WINDOW (B) CONSTRUCT A NEW FRONT CANOPY ONTO THE EXISTING DWELLING HOUSE (C) CONSTRUCT A NEW SIDE AND REAR EXTENSION ONTO THE EXISTING DWELLING HOUSE (D) CONSTRUCT A DETACHED GARAGE (E) CONSTRUCT A NEW REAR EXTENSION ONTO THE EXISTING DWELLING HOUSE TO FORM A NEW GRANNY FLAT (F)CONSTRUCT 2 NO. FIRST FLOOR DORMER WINDOWS TO THE FRONT OF THE EXISTING DWELLING HOUSE (G) ELEVATION CHANGES AND INTERNAL ALTERATIONS TO EXISTING HOUSE AND ALL ASSOCIATED SITE WORKS	Residential dwelling	No	0	BREAHIG , CORDAL , CO KERRY	APPLICATION FINALISED	PERMISSION	CONDITIONAL	11/12/2023	22/01/2024			18.30	Y	18.19	0.00	
Limerick County Council	23513	the construction of a slatted shed, cattle handling facility and concrete aprons	Agriculture	No	0	Tullaha , Broadford , Co. Limerick	APPLICATION FINALISED	PERMISSION	CONDITIONAL	13/12/2023	22/01/2024			14.10	Y	13.64	6.43	
Limerick County Council	23514	a bungalow, domestic garage, front boundary entrance walls and install a mechanical aeration unit and polishing filter system and all associated site works	Residential dwelling	No	1	Ballaugh Behy North , Ballaugh , Abbeyfeale Co. Limerick.	APPLICATION FINALISED	PERMISSION	CONDITIONAL	14/12/2023	22/01/2024			17.22	Y	17.09	8.58	
Limerick County Council	23451	a change of use from foods warehouse with cold storage rooms to a light engineering workshop, change of site boundaries from that previously granted ref. 15/83 and all associated works	Industrial	No	0	Camas , Newcastlewest , Co. Limerick	APPLICATION FINALISED	PERMISSION	CONDITIONAL	12/12/2023	22/01/2024			17.12	Y	16.69	8.76	
Limerick County Council	2360756	the removal of existing front window and to Install new front door, for access to 1st and 2nd floors and change of use of ground floor dental surgery to residential apartment. (The building is a Protected Structure RPS 1501)	Residential dwelling	No	0	North Quay , Newcastle West , Co. Limerick	APPLICATION FINALISED	PERMISSION	CONDITIONAL	12/12/2023	23/01/2024			22.10	Y	21.72	13.95	
Limerick County Council	2360597	the construction of a rear extension to the existing dwelling house, changes to the front elevation of the existing dwelling house, new replacement entrance, driveway, decommissioning of existing septic tank system and installation of a new replacement packaged wastewater unit and eco-flo filter and all ancillary site works	Residential dwelling	No	0	Ballydonoghue , Tarbert , Co. Limerick	APPLICATION FINALISED	PERMISSION	CONDITIONAL	12/12/2023	23/01/2024			37.82	Y	37.69	27.70	
Limerick County Council	211065	construction of dwelling house, detached garage, new entrance and installation of on-site treatment plant and percolation area together with all associated site works	Residential dwelling	No	1	Rooska East , Carrigkerry , Limerick	APPLICATION FINALISED	PERMISSION	CONDITIONAL	13/04/2022		APB-313526-22	CONDITIONAL	22.50	Y	22.23	15.02	
Kerry County Council	2360248	to construct an easy feed slatted cubicle house, complete with slatted slurry tank to replace old stalls and stores which will be demolished prior to construction, and all ancillary site works	Agriculture	No	0	Bawnaglanna , Currow , Killarney Co. Kerry	APPLICATION FINALISED	PERMISSION	CONDITIONAL	14/12/2023	25/01/2024			23.13	Y	23.02	4.85	
Cork County Council	236128	1) milking parlour building incorporating dairy, plant, storage, milk tank, meal bin, holding yard with crush/drafting yard, 2) cubicle shed with slatted tanks, 3) feeding area shed and all associated site works. Demolition of open tank and lined lagoon.	Agriculture	No	0	Raheen, Tullylease, Charleville, Co Cork	Application Closed	Permission	Conditional Permission	14/12/2023	25/01/2024			14.46		14.05	3.85	
Cork County Council	235837	Permission for erecting a 30m high telecommunications lattice structure together with antennas, dishes, headframe and associated telecommunications equipment, all enclosed by security fencing.	Public Infrastructure	No	0	Kilbrin GAA Grounds, Fr. Kelleher Park Garranmacgarrett, Kilbrin Kanturk, Co Cork	Application Closed	Permission	Conditional Permission	12/12/2023	25/01/2024			20.18		19.65	5.19	
Kerry County Council	2360095	A change of house type under planning number 22590. Construct a Single Storey Dwelling, served by a Septic Tank & Percolation Area & all associated site works.	Residential dwelling	No	1	KILLEENTIERNA , CURROW , CO. KERRY	APPLICATION FINALISED	PERMISSION	CONDITIONAL	15/12/2023	26/01/2024			24.35		24.23	4.04	
Cork County Council	234905	Construction of a single-storey dwelling (change of design from that previously granted under planning ref 21/4723) and permission for change of site layout from that previously granted under planning ref. 21/4723, site entrance, mechanical aeration unit and soil polishing filter and carry out all associated ancillary site works.	Residential dwelling	No	1	Ballyhane Lower, Milford, Co.Cork,	Application Closed	Permission	Conditional Permission	13/12/2023	26/01/2024			22.78		22.33	12.96	
Limerick County Council	23470	the demolition of existing single storey rear extension, construct a new single storey extension to the rear of the existing dwelling house, elevational changes to existing dwelling house, construction of a new vehicular entrance, driveway, installation of wastewater treatment unit, polishing filter and all ancillary site works	Residential dwelling	No	0	Park , Ballyhahill , Loughill	APPLICATION FINALISED	PERMISSION	CONDITIONAL	20/12/2023	29/01/2024			29.61	Y	29.37	22.38	
Limerick County Council	2360647	the decommissioning of existing septic tank system and the installation of a new replacement packaged wastewater unit with tertiary treatment filter and all ancillary site works	Miscellaneous	No	0	Finnoe , Ballyhahill , Co. Limerick	APPLICATION FINALISED	PERMISSION	CONDITIONAL	21/12/2023	29/01/2024			34.12	Y	33.89	26.94	
Kerry County Council	23597	CONSTRUCTION OF A NEW DWELLING HOUSE AND DOMESTIC GARAGE SERVED BY MECHANICAL AERATION UNIT AND SAND POLISHING FILTER	Residential dwelling	No	1	MAUGHTOONIG , GNEEVEGUILLA , RATHMORE	APPLICATION FINALISED	PERMISSION	CONDITIONAL	19/12/2023	30/01/2024			18.35		18.24	10.63	
Kerry County Council	2360203	A), demolish existing rear extension, B), construct a new rear extension onto the existing dwelling house, C) internal alterations & elevation changes to existing dwelling house, D) decommission the existing septic tank and install a new mechanical treatment unit and polishing filter and all associated site works.	Residential dwelling	No	0	Knockreagh , Scartaglin , Co Kerry	APPLICATION FINALISED	PERMISSION	CONDITIONAL	19/12/2023	30/01/2024			19.02	Y	18.97	5.53	
Kerry County Council	231095	TO ERECT A PRIVATE GARAGE AND ASSOCIATED SITE WORKS	Residential dwelling	No	0	ROCKVILLA , BALLYMACELLIGOT , TRALEE	APPLICATION FINALISED	PERMISSION	CONDITIONAL	19/12/2023	30/01/2024			30.47	Y	30.36	8.54	
Kerry County Council	231079	TO CONSTRUCT A NEW MACHINERY STORAGE SHED THAT WILL ALSO ACCOMMODATE ROOF SOLAR PANELS INCLUDING ALL ASSOCIATED ANCILLARY CONCRETE AND SITE WORKS	Miscellaneous	No	0	FARRAN , CASTLEISLAND , CO KERRY	APPLICATION FINALISED	PERMISSION	CONDITIONAL	19/12/2023	30/01/2024			23.59		23.48	1.64	
Kerry County Council	2360267	Permission to demolish existing shed and construct an extension to the side and rear of existing dwelling house along with elevational changes and all associated ancillary services and areas	Residential dwelling	No	0	Gneeveguilla , Rathmore , Co. Kerry	APPLICATION FINALISED	PERMISSION	CONDITIONAL	20/12/2023	31/01/2024			17.39		17.28	11.30	
Kerry County Council	2360273	Construct a new garage and to construct a new vehicular concrete access road to the rear of the existing dwelling house and all associated site works. Height 3.845	Residential dwelling	No	0	Cahereen West , Killarney Road , Castleisland Co Kerry	APPLICATION FINALISED	PERMISSION	CONDITIONAL	20/12/2023	31/01/2024			22.56	Y	22.44	0.02	
Kerry County Council	2360214	To (a) Demolish an existing two storey extension to the rear of the dwelling house, and (b) Construct a new two storey extension to the rear of the dwelling , along with all other associated site works	Residential dwelling	No	1	Knocknagoshel West (Knocknagoshel Village) , Knocknagoshel , Co. Kerry	APPLICATION FINALISED	PERMISSION	CONDITIONAL	20/12/2023	31/01/2024			18.34	Y	18.24	5.51	
Cork County Council	235756	Permission for an extension to the side of the existing dwelling house and for a new domestic wastewater treatment unit & polishing filter	Residential dwelling	No	0	Clonfert, Newmarket, Co.Cork,	Application Closed	Permission	Conditional Permission	21/12/2023	02/02/2024			8.76	Y	8.32	0.00	

Planning Authority	Application Number	Development Description	Development Category	Large-scale Development	Number of Residential Units	Development Address	Application Status	Application Type	Decision	Decision Date	Grant Date	Appeal Reference Number	Appeal Decision	Distance to Turbine (km)	Within SPA + 5km Buffer	Distance to Proposed Lifetime Extension EIAR Site Boundary (km)	Distance to Proposed Lifetime Extension and Proposed Offsetting Lands Hydro Buffer (km)	Within Proposed Offsetting Lands
Cork County Council	235889	Permission for (1) The construction of a two storey dwelling house, (2) the construction of a garage, (3) the construction of private on-site wastewater treatment system, (4) alterations to existing entrance to the property and (5) all associated site works.	Residential dwelling	No	1	Mallow Road, Liscarroll, Co Cork,	Application Closed	Permission	Conditional Permission	21/12/2023	02/02/2024			22.35		21.85	9.58	
Cork County Council	235897	Planning permission to construct a new dwelling house and domestic garage served by septic tank and percolation area at Knockeenacarrig West, Kiskeam, Mallow County Cork.	Residential dwelling	No	1	Knockeenacurrig West, Kiskeam, Mallow, Co. Cork	Application Closed	Permission	Conditional Permission	19/12/2023	02/02/2024			7.93	Y	7.85	2.84	
Kerry County Council	2360215	A), demolish existing side & rear extensions and outbuildings, B), construct a new side & rear extension onto the existing dwelling house, C) permission to decommission the existing septic tank and install a new mechanical treatment unit and polishing filter and all associated site works. Height - 3.205m	Residential dwelling	No	0	Killeentierna , Currow , Killarney Co Kerry	APPLICATION FINALISED	PERMISSION	CONDITIONAL	04/01/2024	07/02/2024			24.97		24.85	4.79	
Kerry County Council	22190	CHANGE USE OF WAREHOUSE TO FACTORY FOR THE GRANULATION OF PLASTIC INTO PELLETS, TO INSTALL AN OFFICE AND CANTEEN PREFABRICATED BUILDING AND TO INSTALL AN EFFLUENT TREATMENT TANK AND POLISHING TANK.	Industrial	No	0	DOONEEN , CASTLEISLAND , CO. KERRY	APPLICATION FINALISED	PERMISSION	CONDITIONAL	03/06/2022		313952-22	CONDITIONAL	21.62	Y	21.51	1.80	
Kerry County Council	22346	CONSTRUCT A WASTE FACILITY FOR THE IMPORTATION OF WASTE MATERIAL COMPRISING OF CONSTRUCTION AND DEMOLITION WASTES INCLUDING CONCRETE (17 01 01) BRICKS (17 01 02), TILES AND CERAMICS (17 01 03), NON - CONTAMINATED SOIL AND STONES (17 05 04), MIXTURES OF CONCRETE, BRICK, TILES AND CERAMICS (17 01 07) FOR THE PURPOSES OF FILLING OR RAISING LANDS TO FACILITATE LAND RECLAIMATION. AN ENVIRONMENTAL IMPACT ASSESSMENT (EIA) SCREENING REPORT, AN APPROPRIATE ASSESSMENT (AA) SCREENING REPORT AND NATURA IMPACT STATEMENT (NIS) ARE INCLUDED WITH THE APPLICATION . SUBJECT TO PLANNING AN APPLICATION FOR A WASTE FACILITY PERMIT WILL BE MADE TO KERRY COUNTY COUNCIL PRIOR TO ANY DEVELOPMENT	Waste	Yes	0	INCHICORRIGANE EAST , KILCUMMIN , KILLARNEY	APPLICATION FINALISED	PERMISSION	CONDITIONAL	24/05/2022		313845-22	CONDITIONAL	22.19		22.14	7.93	
Limerick County Council	23568	the construction of an easy feed suckler/beef unit consisting of slatted slurry storage and a calf creep area including all associated site works	Agriculture	No	0	Coolybrown , Ardagh , Co. Limerick	APPLICATION FINALISED	PERMISSION	CONDITIONAL	08/01/2024	08/02/2024			29.43	Y	29.02	21.15	
Cork County Council	236135	Permission for the construction of new dwelling house, new boundary walls, connection to existing public sewer together with all other ancillary site works	Residential dwelling	No	1	4 Woodland Drive, Drominahilla, Millstreet, Co.Cork	Application Closed	Permission	Conditional Permission	12/12/2023	09/02/2024			20.77		20.55	13.13	
Cork County Council	235389	Construct a dwelling house, domestic store/garage, serviced by a septic tank and percolation area together with all associated ancillary site works.	Residential dwelling	No	1	Knocknavorahee, Tullylease, Charleville, Co Cork	Application Closed	Permission	Conditional Permission	03/01/2024	09/02/2024			18.22		17.79	8.14	
Cork County Council	235264	Permission to demolish existing derelict dwelling and permission to construct a new dwelling house	Residential dwelling	No	1	Moanavraca, Milford, Co.Cork,	Application Closed	Permission	Conditional Permission	05/01/2024	09/02/2024			21.47		21.02	11.54	
Cork County Council	236180	Construction of a new dwelling house and domestic garage, new entrance, wastewater treatment system together with all other ancillary site works.	Residential dwelling	No	1	Tullig, Millstreet, Co Cork,	Application Closed	Permission	Conditional Permission	20/12/2023	09/02/2024			21.55		21.33	13.92	
Kerry County Council	2360292	The development will consist of the removal of an existing 18 metres monopole telecommunications antenna support structure and replacement with a new 24 metres monopole telecommunications antenna support structure carrying antennas, dishes, remote radio units (RRU's), together with cable ladder, GPS, gantry poles, concrete foundation, cabinet and all associated site development works to provide for high-speed wireless data and broadband services.	Public Infrastructure	No	0	Carran , Headford , Co. Kerry	APPLICATION FINALISED	PERMISSION	CONDITIONAL	10/01/2024	13/02/2024			23.59		23.49	16.28	
Kerry County Council	2360207	Planning Permission to a) construct a new dwelling, b) install a mechanical treatment unit and polishing filter, c) construct a domestic garage, d) construct a vehicular site entrance and e) construct all associated site works	Residential dwelling	No	1	Aughrim , Moyvane , Co. Kerry	APPLICATION FINALISED	PERMISSION	CONDITIONAL	10/01/2024	13/02/2024			32.11	Y	31.98	22.20	
Kerry County Council	2360068	Permission to (A) Renovate and make alterations to the existing dwelling house, (B) Construct extensions to the sides & front of the existing dwelling house, and (C) All associated site works and (d) permission to decommission the existing septic tank and to install a new waste water treatment system and percolation area.	Residential dwelling	No	0	Ballincullig , Kielduff , Tralee	APPLICATION FINALISED	PERMISSION	CONDITIONAL	11/01/2024	14/02/2024			32.29	Y	32.18	12.09	
Limerick County Council	2360829	the construction of a new Slatted Shed with an underground tank, feeding passage and all associated site works	Agriculture	No	0	The Commons , Tournafulla , Co. Limerick	APPLICATION FINALISED	PERMISSION	CONDITIONAL	11/01/2024	14/02/2024			10.94	Y	10.67	3.76	
Kerry County Council	2360306	a) Permission to construct agricultural building consisting of cubicle accommodation, straw bedded area, and underground slatted slurry storage tank. b) Permission to erect meal bin and all associated site works	Agriculture	No	0	Kilmurry , Cordal , Castleisland Co. Kerry	APPLICATION FINALISED	PERMISSION	CONDITIONAL	12/01/2024	15/02/2024			15.78	Y	15.66	0.00	
Limerick County Council	23454	an extension to the side and rear of the existing dwelling, a canopy on the front elevation and all associated site works	Residential dwelling	No	0	Killeedy South , Ballagh , Co. Limerick	APPLICATION FINALISED	RETENTION	CONDITIONAL	12/01/2024	15/02/2024			14.18	Y	13.77	5.98	
Cork County Council	236105	Permission to (1) Construct a new slatted tank & flow channel (ii) Extend milking parlour & erect new roof over existing milking parlour & collecting yard. The above development to be carried out with all associated ancillary site works.	Agriculture	No	0	Killowen, Newmarket, Co. Cork,	Application Closed	Permission	Conditional Permission	12/01/2024	16/02/2024			10.24	Y	9.73	0.00	
Cork County Council	235616	Permission for 1) the construction of a new indoor practice area, 2) the retention of existing office/store, 3) the retention of altered elevations to main clubhouse, 4) The retention of extensions to main clubhouse and 5) all associated site works	Public Infrastructure	No	0	Garraveasoge, Kanturk, Co.Cork,	Application Closed	Permission, Permission for Retention	Conditional Permission	12/01/2024	16/02/2024			16.73		16.30	1.90	
Cork County Council	236201	Construction of a proposed single storey extension to the side, extension to the front, conversion of garage to living space, new rooflights to front and rear roofs, material alterations to all elevations of existing dwelling and all associated site works.	Residential dwelling	No	0	Ballymaquirk, Kanturk, Co Cork,	Application Closed	Permission	Conditional Permission	21/12/2023	16/02/2024			19.22		18.79	4.19	
Kerry County Council	2360328	Permission to a)construct an extension to the existing dwelling and b)all associated site works	Residential dwelling	No	1	Leemount , Cloonalour Oakpark Road , Tralee Co. Kerry	APPLICATION FINALISED	PERMISSION	CONDITIONAL	16/01/2024	19/02/2024			37.57	Y	37.46	15.91	
Kerry County Council	2360317	Full planning permission to, construct a new side extension, consisting of 2 no. pre-school rooms and toilets, staffroom, office and internal alterations onto the existing Childcare Facility. Height of proposed extension - 5.864m	Public Infrastructure	No	0	Rathbeg , Rathmore , Co Kerry	APPLICATION FINALISED	PERMISSION	CONDITIONAL	16/01/2024	19/02/2024			19.63		19.53	14.50	
Kerry County Council	23998	BUILD DOG KENNELS FOR COMMERCIAL USE WITH STORAGE ROOM AND FOOD PREP AREA. PLANNING PERMISSION FOR NEW SIGNAGE AT ROADSIDE	Commercial	No	0	GARRYNAGORE , LIXNAW , CO KERRY	APPLICATION FINALISED	PERMISSION	CONDITIONAL	16/01/2024	19/02/2024			35.62	Y	35.52	18.26	
Limerick County Council	23548	the (a) demolition of single storey extension to rear of existing dwelling house, (b) demolition of existing out building, (c) construction of a new single storey extension to eastern elevation, a new single storey extension to southern elevation, a new single storey porch to northern elevation, alterations to fenestration on northern elevation and install a new door and window to western elevation, all to existing dwelling house, (d) decommissioning of existing wastewater treatment system and install a new wastewater treatment system, polishing filter and all associated site works	Residential dwelling	No	0	Curragh , Castlemahon , Co. Limerick	APPLICATION FINALISED	PERMISSION	CONDITIONAL	16/01/2024	19/02/2024			21.24		20.78	12.91	
Kerry County Council	23914	TO ALTER AND EXTEND EXISTING WAREHOUSING FACILITY WITH ANCILLARY SITE DEVELOPMENT WORKS	Industrial	No	0	AHANEBOY , CASTLEISLAND , CO KERRY	APPLICATION FINALISED	PERMISSION	CONDITIONAL	17/01/2024	20/02/2024			21.06	Y	20.95	1.98	
Limerick County Council	2360690	the construction of a dwelling house detached domestic garage, front boundary entrance walls, install a mechanical aeration unit and polishing filter system with all associated site works	Residential dwelling	No	1	Briskagh , Shanagolden , Co Limerick	APPLICATION FINALISED	PERMISSION	CONDITIONAL	18/01/2024	20/02/2024			32.97	Y	32.72	25.53	
Limerick County Council	2360824	existing storage shed with all associated site works	Agriculture	No	0	Rathcahill West /Templeglantine East , Templeglantine , Co Limerick	APPLICATION FINALISED	RETENTION	CONDITIONAL	16/01/2024	20/02/2024			16.03	Y	15.81	9.46	
Limerick County Council	23550	a children's playground, including fencing, lighting installations and ancillary site works	Public Infrastructure	No	0	Knockcoolkeare , Mountcollins , Co. Limerick	APPLICATION FINALISED	PERMISSION	CONDITIONAL	18/01/2024	22/02/2024			9.02	Y	8.90	1.21	
Limerick County Council	23552	rear extension and permission to construct an extension to the rear & side of existing dwelling to facilitate an accessible bedroom and new accessible bathroom and all associated works	Residential dwelling	No	0	52 Collins Park , Abbeyfeale , Co. Limerick	APPLICATION FINALISED	RETENTION	CONDITIONAL	18/01/2024	22/02/2024			17.83	Y	17.71	6.74	
Limerick County Council	23553	the construction of a dwelling with entrance onto lower road and connection to all services with ancillary works	Residential dwelling	No	1	Toornafulla Village , Toornafulla , Co. Limerick	APPLICATION FINALISED	PERMISSION	CONDITIONAL	18/01/2024	22/02/2024			12.22	Y	11.98	5.49	
Limerick County Council	2360628	demolition of existing single storey fire damaged retail shop and ancillary areas, construction of a replacement retail shop with storage area, toilets, office and ancillary rooms, relocation of existing diesel pumps, installation of above ground diesel storage tanks within covered structure, alterations to existing forecourt layout with existing connection to all existing services with all associated site works	Commercial	No	0	Knockdown , Athea , Co. Limerick	APPLICATION FINALISED	PERMISSION	CONDITIONAL	19/01/2024	23/02/2024			29.65	Y	29.45	21.41	
Kerry County Council	2360216	Full planning permission to, A) construct a vehicle service workshop with storage, office & staff accommodation consisting of a two storey building, B) provision of car parking, C) install a new mechanical treatment unit and polishing filter and all associated site works.	Commercial	No	0	Tubrid Beg , Abbeydorney , Tralee Co Kerry	APPLICATION FINALISED	PERMISSION	CONDITIONAL	24/01/2024	27/02/2024			38.47	Y	38.37	18.47	
Kerry County Council	231037	CONSTRUCT A DWELLING HOUSE AND GARAGE, SERVED BY A MECHANICAL TREATMENT UNIT AND POLISHING FILTER AND ALL ANCILLARY SITE WORKS	Residential dwelling	No	1	TUBRID BEG , ABBEYDORNEY , CO KERRY	APPLICATION FINALISED	PERMISSION	CONDITIONAL	24/01/2024	27/02/2024			38.46	Y	38.36	18.36	

Planning Authority	Application Number	Development Description	Development Category	Large-scale Development	Number of Residential Units	Development Address	Application Status	Application Type	Decision	Decision Date	Grant Date	Appeal Reference Number	Appeal Decision	Distance to Turbine (km)	Within SPA + 5km Buffer	Distance to Proposed Lifetime Extension EIAR Site Boundary (km)	Distance to Proposed Lifetime Extension and Proposed Offsetting Lands Hydro Buffer (km)	Within Proposed Offsetting Lands
Limerick County Council	2360853	the (a) demolition of existing shed and decommission existing septic tank, (b) construction of extensions, alterations and elevational changes to their existing dwelling house, (c) installation of new treatment unit and polishing filter system with all associated site works	Residential dwelling	No	0	Templeglantine West , Templeglantine , Co Limerick	APPLICATION FINALISED	PERMISSION	CONDITIONAL	23/01/2024	27/02/2024			13.86	Y	13.70	6.74	
Kerry County Council	23814	CONSTRUCTION OF FOUR TWO STOREY TERRACED HOUSES WITH ON STREET CAR PARKING, CONNECTED TO EXISTING SERVICES WITH ALL ASSOCIATED SITE WORKS, PREVOUS PLANNING PERMISSION NO. 06/2457	Residential dwelling	No	4	CUMMER ROAD , KNOCKNAGOSHEL VILLAGE (WEST) , KNOCKNAGOSHEL CO KERRY	APPLICATION FINALISED	PERMISSION	CONDITIONAL	25/01/2024	28/02/2024			18.50	Y	18.41	5.67	
Kerry County Council	2360061	Permission to construct a new single storey extension to the front, side and rear elevation and change of use from commercial to residential all at Charnwood, Racecourse Road, Tralee, Co. Kerry, V92 KF67	Residential dwelling	No	1	Charnwood , Racecourse Road , Tralee Co.Kerry	APPLICATION FINALISED	PERMISSION	CONDITIONAL	25/01/2024	28/02/2024			36.74	Y	36.63	15.15	
Limerick County Council	23573	the construction of an extension to existing slatted/cubicle house including new slatted tanks and concrete aprons	Agriculture	No	0	Ballyduhig , Broadford , Co. Limerick	APPLICATION FINALISED	PERMISSION	CONDITIONAL	26/01/2024	29/02/2024			13.21	Y	12.75	5.05	
Kerry County Council	23973	(1) THE CONSTRUCTION OF AN ADVANCED DOMESTIC WASTE WATER TREATMENT SYSTEM, (2) THE DECOMMISSIONING OF EXISTING SEPTIC TANK, AND (3) ALL ASSOCIATED SITE WORKS	Residential dwelling	No	0	SHINNAGH , RATHMORE , CO KERRY	APPLICATION FINALISED	PERMISSION	CONDITIONAL	30/01/2024	04/03/2024			18.66		18.57	13.51	
Kerry County Council	2360379	The removal of the existing 19.72 metres monopole telecommunications antenna support structure and replacement with a new 24 metres monopole telecommunications antenna support structure carrying antennas, dishes, remote radio units (RRU's), together with cable ladders, GPS, gantry poles, concrete foundation, cabinet, and all associated site development works for high-speed wireless data and broadband services.	Public Infrastructure	No	0	Clash East , Tralee , Co. Kerry	APPLICATION FINALISED	PERMISSION	CONDITIONAL	31/01/2024	05/03/2024			36.67	Y	36.56	14.97	
Limerick County Council	2360775	the demolition of the existing dwelling house and outbuildings, construction of a new replacement dwelling house, upgrade and utilise existing vehicular entrance, upgrade existing onsite effluent disposal system with all associated site works	Residential dwelling	No	1	Churchtown , Newcastle West , Co. Limerick	APPLICATION FINALISED	PERMISSION	CONDITIONAL	01/02/2024	06/03/2024			23.32	Y	22.96	15.31	
Kerry County Council	2360103	Planning Permission to a) construct a new dwelling, b) install a mechanical treatment unit and raised sand polishing filter, c) construct a vehicular site entrance and d) construct all associated site works	Residential dwelling	No	1	Lissatanvally & Lissmore , Tralee , Co. Kerry	APPLICATION FINALISED	PERMISSION	CONDITIONAL	02/02/2024	07/03/2024			35.52	Y	35.41	15.38	
Limerick County Council	2360885	the construction of a new domestic house, domestic garage, domestic wastewater treatment system, entrance & associated site works	Residential dwelling	No	1	Farrihy , Broadford , Co. Limerick	APPLICATION FINALISED	PERMISSION	CONDITIONAL	30/01/2024	07/03/2024			15.17	Y	14.70	7.35	
Limerick County Council	2360902	the construction of a new dwelling house, entrance, driveway, packaged wastewater treatment system with percolation area and all ancillary site works	Residential dwelling	No	1	Ballynoe , Castlemahon , Co. Limerick	APPLICATION FINALISED	PERMISSION	CONDITIONAL	01/02/2024	07/03/2024			24.04		23.58	15.78	
Cork County Council	235659	The development will consist of; a) Renovations to existing dwelling house and extension to rear of existing dwelling house, b) demolition of existing defective roofs and replace same with new, c) demolition of structurally defective rear and gable wall, d) alterations to all elevations including revised window and door locations, e) remove existing mobile home, f) retain existing front projection to existing dwelling house, along with all ancillary site works.	Residential dwelling	No	0	Dromskarragh More, Kiskeam, Mallow, Co Cork	Application Closed	Permission, Permission for Retention	Conditional Permission	01/02/2024	07/03/2024			8.91	Y	8.83	3.58	
Kerry County Council	2360398	permission to extend their existing car park retaining wall to provide a hurling/handball wall and area and to also build a storage shed along with all associated site works	Miscellaneous	No	0	Duagh Village , Duagh , Duagh	APPLICATION FINALISED	PERMISSION	CONDITIONAL	09/02/2024	14/03/2024			24.08	Y	23.95	12.03	
Limerick County Council	2360486	the construction of a single storey dwelling house detached domestic garage, front boundary entrance walls, install a mechanical aeration unit and polishing filter system with all associated site works	Residential dwelling	No	1	Cahara , Glin , Co Limerick	APPLICATION FINALISED	PERMISSION	CONDITIONAL	01/09/2023	14/03/2024			36.31	Y	36.11	27.72	
Cork County Council	236456	Permission for new single storey dwelling, domestic garage and all associated works on serviced site (previously permitted under Pl.Reg.No. 18/6303).	Residential dwelling	No	1	2 Beech Crescent, Tanyard Wood, Drominahilla, Millstreet Co Cork	Application Closed	Permission	Conditional Permission	07/02/2024	14/03/2024			20.73		20.50	13.10	
Limerick County Council	23596	the construction of a slatted shed, indoor cattle crush, roofed feed passages and concrete aprons	Agriculture	No	0	Cloonpasteen , Kilmeedy , Co. Limerick	APPLICATION FINALISED	PERMISSION	CONDITIONAL	13/02/2024	19/03/2024			19.95		19.48	12.28	
Limerick County Council	23603	the construction of a new dwelling house and all associated site works	Residential dwelling	No	1	Farrihy , Broadford , Co. Limerick	APPLICATION FINALISED	PERMISSION	CONDITIONAL	14/02/2024	19/03/2024			14.59	Y	14.13	7.04	
Cork County Council	236073	Planning permission to construct a new dwelling house served by mechanical aeration unit and sand polishing filter.	Residential dwelling	No	1	Coolanarney, Millstreet, Co. Cork,	Application Closed	Permission	Conditional Permission	12/02/2024	19/03/2024			18.14		18.02	11.82	
Limerick County Council	2360688	the construction of a dwelling house with detached domestic garage, front boundary entrance walls, installation of a mechanical aeration unit and polishing filter with all associated site works	Residential dwelling	No	1	Templeathea East , Athea , Co Limerick	APPLICATION FINALISED	PERMISSION	CONDITIONAL	13/02/2024	20/03/2024			24.68	Y	24.52	15.79	
Limerick County Council	2360743	the construction of (i) extension to slatted shed with loose straw areas, crush and slatted tanks (ii) Walled Manure area and all associated site works. Demolition of loose sheds is also required	Agriculture	No	0	Dromtrasna (Hartnett) , Abbeyfeale , Co. Limerick	APPLICATION FINALISED	PERMISSION	CONDITIONAL	15/02/2024	20/03/2024			16.07	Y	15.94	6.51	
Limerick County Council	18934	a 10 year planning permission for the laying of 4.85km of underground electrical cables, associated ducting, associated cable draw pits, associated electrical infrastructure, and excavation/trenching works. The underground electrical cable route is primarily on public road with sections on other road and through pastureland. Details of the underground cables and extent of the works are shown on the planning application drawings. The proposed underground electricity cable will connect the permitted Beennanaspuck Wind Farm (Kerry County Council Planning Ref. 14/571; An Bord Pleanala Planning Ref. PL08.245464) and permitted Toberatooreen Wind Farm (Kerry County Council Planning Ref. 12/431 and 14/854; An Bord Pleanala Planning Ref. PL08/242170), which are located in County Kerry, to the National Electricity Grid via the Athea substation in County Limerick (Limerick City and County Council Planning Ref. 17/1228). The provision of a new substation compound with a single storey substation building and associated services. The planning application is accompanied by an Environmental Impact Assessment Report (EIAR) and Natura Impact Statement (NIS)	Energy Industry	Yes	0	Athea Lower & Athea Upper , Athea , Co. Limerick.	APPLICATION FINALISED	PERMISSION	CONDITIONAL	15/02/2019	21/03/2019			22.95	Y	22.82	12.61	
Limerick County Council	18934	a 10 year planning permission for the laying of 4.85km of underground electrical cables, associated ducting, associated cable draw pits, associated electrical infrastructure, and excavation/trenching works. The underground electrical cable route is primarily on public road with sections on other road and through pastureland. Details of the underground cables and extent of the works are shown on the planning application drawings. The proposed underground electricity cable will connect the permitted Beennanaspuck Wind Farm (Kerry County Council Planning Ref. 14/571; An Bord Pleanala Planning Ref. PL08.245464) and permitted Toberatooreen Wind Farm (Kerry County Council Planning Ref. 12/431 and 14/854; An Bord Pleanala Planning Ref. PL08/242170), which are located in County Kerry, to the National Electricity Grid via the Athea substation in County Limerick (Limerick City and County Council Planning Ref. 17/1228). The provision of a new substation compound with a single storey substation building and associated services. The planning application is accompanied by an Environmental Impact Assessment Report (EIAR) and Natura Impact Statement (NIS)	Energy Industry	Yes	0	Athea Lower & Athea Upper , Athea , Co. Limerick.	APPLICATION FINALISED	PERMISSION	CONDITIONAL	15/02/2019	21/03/2019			27.42	Y	27.29	16.71	
Limerick County Council	2360922	the (a) Demolition of existing single storey rear and side annex to existing dwelling house and existing outbuildings on site (b) Existing dwelling house to be altered and extended with extension to the rear and side of same to include proposed sub division of overall building to form two dwelling houses (d) existing connection to all public utility services and all associated site works	Residential dwelling	No	0	Kilmeedy Village , Kilmeedy , Co Limerick	APPLICATION FINALISED	PERMISSION	CONDITIONAL	13/02/2024	21/03/2024			22.97		22.50	15.15	
Cork County Council	236564	Permission to a) demolish existing garage to the northern side of existing dwelling house, b) demolish single storey extension to the rear of the eastern elevation, c) construct a new single storey extension to the northern and eastern elevation's, d) alterations to fenestration of the existing projection on the western elevation and e) all associated site works	Residential dwelling	No	0	Bluepool Upper, Kanturk, Co.Cork,	Application Closed	Permission	Conditional Permission	16/02/2024	21/03/2024			17.15		16.70	0.34	
Cork County Council	236477	Permission to construct a new slatted livestock house & ancillary concrete. The above development will be carried out with all associated ancillary site works.	Agriculture	No	0	Cloongown, Tullylease, Charleville, Co Cork	Application Closed	Permission	Conditional Permission	15/02/2024	21/03/2024			15.16		14.74	4.83	
Kerry County Council	2360079	Permission to a) construct a new dwelling b) install a mechanical treatment unit and raised soil polishing filter c) construct a domestic garage d) construct a vehicular site entrance and e) construct all associated site works	Residential dwelling	No	1	Lissatanvally , Tralee , Co. Kerry	APPLICATION FINALISED	PERMISSION	CONDITIONAL	19/02/2024	22/03/2024			35.96	Y	35.86	15.67	
Kerry County Council	23118S	CONSTRUCT A SINGLE STOREY DWELLING HOUSE, TREATMENT UNIT AND POLSISHING FILTER UNIT AND ALL SITE DEVELOPMENT WORKS	Residential dwelling	No	1	KNOCKREAGH , SCARTAGLIN , KILLARNEY CO KERRY	APPLICATION FINALISED	PERMISSION	CONDITIONAL	19/02/2024	22/03/2024			18.89	Y	18.84	5.38	
Kerry County Council	2360413	(1) Construct a slatted unit shed complete with underground tank & Cubicles (2) Construct a Milking Parlour (3) All associated site works	Agriculture	No	0	Tooreenard , Knocknagoshel , Co.Kerry	APPLICATION FINALISED	PERMISSION	CONDITIONAL	16/02/2024	22/03/2024			20.66	Y	20.56	5.18	
Cork County Council	236139	Permission to construct extensions to the side and rear of existing dwelling house and construct new front entrance porch	Residential dwelling	No	0	Lisrobin East, Boherbue, Mallow, Co.Cork	Application Closed	Permission	Conditional Permission	16/02/2024	22/03/2024			7.27	Y	6.91	0.00	
Kerry County Council	22309	CONSTRUCT A GOODS INTAKE BUILDINGAND ASSOCIATED DRAINAGE LOCATED ON THE SOUTHERN SIDE OF THEIR FACILITY	Industrial	No	0	CLASH INDUSTRIAL ESTATE , TRALEE , CO KERRY	APPLICATION FINALISED	PERMISSION	REFUSED	18/07/2022		314343-22	CONDITIONAL	36.28	Y	36.17	14.56	
Kerry County Council	23687	RENOVATE AN EXISTING SINGLE STOREY DWELLING AND FOR THE CONSTRUCTION OF A SINGLE STOREY EXTENSION TO THE EXISTING DWELLING AND FOR THE CONSTRUCTION OF A WASTEWATER TREATMENT SYSTEM FOLLOWED BY A POLISHING FILTER AND ALL ASSOCIATED SITE WORKS	Residential dwelling	No	0	KILCARRA MORE , DUAGH , LISTOWEL	APPLICATION FINALISED	PERMISSION	CONDITIONAL	23/02/2024	28/03/2024			23.23	Y	23.11	11.13	

Planning Authority	Application Number	Development Description	Development Category	Large-scale Development	Number of Residential Units	Development Address	Application Status	Application Type	Decision	Decision Date	Grant Date	Appeal Reference Number	Appeal Decision	Distance to Turbine (km)	Within SPA + 5km Buffer	Distance to Proposed Lifetime Extension EIAR Site Boundary (km)	Distance to Proposed Lifetime Extension and Proposed Offsetting Lands Hydro Buffer (km)	Within Proposed Offsetting Lands
Kerry County Council	2360452	The development will consist of the deepening of 8.2 ha. of the existing permitted quarry extraction area (Plan File Ref. No. QY066: ABP 08.QC.2160) by 1 no. 18m bench from 38 mOD to 20 mOD; continued use of the existing permitted quarry water management system (Plan File Ref. No. 17/450); all related ancillary development and associated site works including drilling, blasting, crushing, processing, and stockpiling of materials and all within an application area of c. 14 Ha. The planning application is accompanied by an Environmental Impact Assessment report (EIAR).	Extractive Industry	Yes	0	Caheragh Townland , Castleisland , Co. Kerry	APPLICATION FINALISED	PERMISSION	CONDITIONAL	23/02/2024	28/03/2024			21.13	Y	21.01	0.08	
Kerry County Council	2360449	Full planning permission to, A) demolish existing rear/side extension, B) construct new side extension onto the existing dwelling house, C) construct a new first floor dormer window to existing dwelling house, D) elevation changes & internal alterations to existing dwelling house E) decommission existing septic tank and install a septic tank & percolation area and all associated site works. Height = 6.258m	Residential dwelling	No	0	Lisroe , Duagh , Co. Kerry	APPLICATION FINALISED	PERMISSION	CONDITIONAL	23/02/2024	28/03/2024			25.37	Y	25.26	13.18	
Limerick County Council	2360864	pump house and filtration shed and elevational changes to existing house	Miscellaneous	No	0	Dunmoylan , Shanagolden , Co. Limerick	APPLICATION FINALISED	RETENTION	CONDITIONAL	28/02/2024	03/04/2024			32.65	Y	32.33	24.81	
Limerick County Council	2360492	the (A) Carry out of Minor Elevational changes to existing dwelling, (B) Permission to decommission existing septic tank and install new onsite mechanical aeration unit with polishing filter system with all associated site works	Residential dwelling	No	0	Ballaghbehy South , Abbeyfeale , Co Limerick	APPLICATION FINALISED	PERMISSION	CONDITIONAL	01/03/2024	04/04/2024			16.79	Y	16.67	8.01	
Cork County Council	236548	1) Permission for retention of the existing dwelling as constructed (change of layout and design from that previously granted under reference 77/2349), 2) Permission for decommissioning of existing septic tank and installation of a new waste water treatment plant and tertiary treatment system, 3) Permission for extension of the site boundary.	Residential dwelling	No	1	Rathcool, Mallow, Co.Cork,	Application Closed	Permission, Permission for Retention	Conditional Permission	21/02/2024	04/04/2024			19.87		19.54	9.40	
Kerry County Council	23610	ERECT A 24M HIGH TELECOMMUNICATIONS LATTICE STRUCTURE TOGETHER WITH ANTENNAS, DISHES AND ASSOCIATED TELECOMMUNICATIONS EQUIPMENT ALL ENCLOSED BY SECURITY FENCING	Public Infrastructure	No	0	MOYVANE NORTH , NEWTOWN SANDES , CO KERRY	APPLICATION FINALISED	PERMISSION	REFUSED	20/07/2023		317812-23	CONDITIONAL	31.65	Y	31.52	20.88	
Kerry County Council	2460019	Erect a 36m high telecommunications lattice structure together with antennas, dishes and associated telecommunications equipment, all enclosed by security fencing and remove an existing 30m high telecommunications lattice structure	Public Infrastructure	No	0	Bawnard , Gneevguilla , Rathmore Co. Kerry.	APPLICATION FINALISED	PERMISSION	CONDITIONAL	06/03/2024	09/04/2024			16.38		16.27	11.29	
Cork County Council	234420	The development will consist of 1) retention of an existing cattle shed and associated slatted tank, 2) retention of an existing calf rearing shed, 3) construction of a new shed to cover an existing milking parlour and yard area	Agriculture	No	0	Glennakeel West, Rockchapel, Mallow, Co.Cork	Application Closed	Permission, Permission for Retention	Conditional Permission	05/03/2024	09/04/2024			3.34	Y	3.24	0.00	
Limerick County Council	2417	the construction of a new cubicle house, slatted tanks, feeding passage, milking parlour, dairy, meal bin, collecting yard, exit yards, cattle crush and concrete aprons	Agriculture	No	0	Meenoline South , Templeglantine , Co. Limerick	APPLICATION FINALISED	PERMISSION	CONDITIONAL	07/03/2024	11/04/2024			15.60	Y	15.41	8.78	
Limerick County Council	23441	provision of additional lighting, tarmacadam surface to the existing walkway and associated works at our playing fields	Public Infrastructure	No	0	Captain Tim Madigan Park , Shanagolden , Co. Limerick	APPLICATION FINALISED	PERMISSION	CONDITIONAL	07/03/2024	11/04/2024			35.45	Y	35.15	27.76	
Limerick County Council	2416	the construction of a two storey dwelling house, entrance, driveway, wastewater treatment unit, polishing filter and all ancillary site works	Residential dwelling	No	1	Doocatteen , Newcastle West , Co. Limerick	APPLICATION FINALISED	PERMISSION	CONDITIONAL	08/03/2024	12/04/2024			24.41	Y	24.07	16.48	
Limerick County Council	2415	the installation of a wastewater treatment unit & polishing filter and retention of the construction of a single storey dwelling house, out-buildings, entrance, driveway, and all ancillary site works	Residential dwelling	No	1	Park , Ballyhahill , Loughill	APPLICATION FINALISED	PERMISSION	CONDITIONAL	08/03/2024	12/04/2024			30.61	Y	30.36	23.31	
Cork County Council	235888	1) construction of a single storey dwelling house, 2) construction of a garage, 3) construction of a private on-site waste water treatment system and 4) all associated site works.	Residential dwelling	No	1	Glenlahan, Ballydesmond, Mallow, Co Cork	Application Closed	Permission	Conditional Permission	21/02/2024	12/04/2024			6.36	Y	6.25	0.00	
Cork County Council	235836	Permission for erecting a 30m high lattice tower together with antennas, dishes and associated telecommunications equipment, all enclosed by security fencing and proposed access tracks	Public Infrastructure	No	0	Park, Knocknagree, Mallow, Co.Cork	Application Closed	Permission	Conditional Permission	23/02/2024	12/04/2024			14.18		14.09	9.05	
Kerry County Council	2360369	The proposed development will consist of the installation of Line Cable Interface Mast (LCIM), retirement of existing LCIM and 3no. 110kV Poleset, retirement of overhead conductors together with all associated site works. The applicant has also submitted a concurrent planning application to the planning authority for a pharmaceutical 'Fill-Finish' production facility on lands adjoining and partially overlapping to the west of the subject site, planning reference 2360295.	Industrial	No	0	Dromthacker and Knockawaddra West , Tralee , Co. Kerry	APPLICATION FINALISED	PERMISSION	CONDITIONAL	13/03/2024	16/04/2024			35.46	Y	35.35	14.56	
Limerick County Council	2460050	the change of site boundaries and installation of on-site treatment plant and percolation area together with all associated site works	Miscellaneous	No	0	Walshestown , Castlemahon , Limerick	APPLICATION FINALISED	PERMISSION	CONDITIONAL	15/03/2024	17/04/2024			23.04		22.60	14.67	
Kerry County Council	231061	TO (1) CONSTRUCT A DOMESTIC DWELLING HOUSE, (2) CONSTRUCT A DOMESTIC GARAGE, (3) INSTALL ON-SITE WASTEWATER TREATMENT SYSTEM, (4) ALL ASSOCIATED SITE WORKS	Residential dwelling	No	1	MASTERGEEHA , KILCUMMIN , KILLARNEY	APPLICATION FINALISED	PERMISSION	CONDITIONAL	14/03/2024	17/04/2024			24.79		24.74	9.87	
Limerick County Council	23543	the construction of a ground & first floor extension to existing dwelling house, revisions to site boundaries, relocation of vehicular entrance, removal of second vehicular entrance and all ancillary site works	Residential dwelling	No	0	Ballylin , Ardagh , Co. Limerick	APPLICATION FINALISED	RETENTION	CONDITIONAL	14/03/2024	17/04/2024			26.60	Y	26.28	18.77	
Cork County Council	236355	Permission for the development of a 3 metres high extension on top of the existing 24 metres lattice telecommunications support structure previously granted permission (Pl.Reg.No. 18/4049) to give an overall height of 27 metres, together with antennas, remote radio units (RRU's), dishes, supporting fixtures and all associated site development works to provide for high-speed wireless data and broadband services.	Public Infrastructure	No	0	Sally Park, Knockardbane, Liscarroll, Co Cork	Application Closed	Permission	Conditional Permission	28/02/2024	18/04/2024			23.51		23.02	10.74	
Cork County Council	235999	Permission for: 1) demolition of 2 no. derelict former dwellings, 2) construction of 6 no. residential units comprising of 4 x 1 bedroom apartments & 2 x2 bedroom townhouses along with all associated ancillary development works including new vehicular and pedestrian access road, parking, footpaths, bin storage, boundary walls, connection to existing public services and landscaping to suit	Residential dwelling	No	6	Main Street, Gneeves, Boherbue, Mallow, Co.Cork	Application Closed	Permission	Conditional Permission	15/03/2024	19/04/2024			10.47		10.19	2.99	
Cork County Council	236268	A) Retention permission to retain change of use of existing playing facilities from agricultural to recreational use, B) Retention permission to retain all existing works including alterations to existing entrance onto public road, a surfaced carriageway & internal road layout, cleared & surfaced parking area, the erection of floodlights &netting, construction of dugouts & sheds, the installation of portacabins & containers and associated site services, C) Permission to construct toilet block building with wastewater treatment unit and sand polishing filter	Public Infrastructure	No	0	Station Road, Coomlogane, Millstreet, Co.Cork	Application Closed	Permission, Permission for Retention	Conditional Permission	15/03/2024	19/04/2024			19.86		19.66	12.69	
Cork County Council	236290	Permission to construct a new dwelling house.	Residential dwelling	No	1	Farthingville East, Dromina, Co. Cork,	Application Closed	Permission	Conditional Permission	13/03/2024	19/04/2024			22.85		22.45	11.25	
Cork County Council	236323	1) dwelling house with secondary effluent treatment system & polishing filter, 2) domestic garage, 3) entrance & 4) all associated services & site works (change of plan from Pl.Reg.No. 21/7472).	Residential dwelling	No	1	Knockeenadallane, Knocknagree, Mallow, Co Cork	Application Closed	Permission	Conditional Permission	05/03/2024	19/04/2024			14.18		14.09	9.04	
Kerry County Council	2460033	Planning permission to construct a new dwelling house and domestic garage served by mechanical aeration unit and sand polishing filter at Lissyconnor, Rathmore, Co. Kerry.	Residential dwelling	No	1	Lissyconnor , Rathmore , Co Kerry	APPLICATION FINALISED	PERMISSION	CONDITIONAL	19/03/2024	22/04/2024			17.40		17.30	12.25	
Cork County Council	244011	Permission for the erection of two single storey temporary modular buildings and structures on an existing grass playing pitch to the rear (western) part of the school site for a temporary period of 4 years, the buildings will contain 4 classrooms and 3 special education rooms and the works will include all associated site services, site works, access path, ramps, steps and landscaping.	Public Infrastructure	No	0	Boherbue National School, Paddy McAullife Avenue, Gneeves, Boherbue, Co.Cork	Application Closed	Permission	Conditional Permission	19/02/2024	26/04/2024			10.36		10.10	2.96	
Cork County Council	244031	Permission for retention of dwelling including conservatory, front porch and attached garage and amended site boundaries as existing. Permission for decommissioning and removal of septic tank and installation of waste water treatment unit to dwelling and associated works	Residential dwelling	No	1	Garraunawarrig Upper, Newmarket, Co Cork,	Application Closed	Permission, Permission for Retention	Conditional Permission	05/03/2024	26/04/2024			10.65		10.17	0.00	
Cork County Council	236068	Permission for the construction of a new farm entrance, livestock underpass with effluent holding tank and all associated site works	Agriculture	No	0	Bawnmore South, Kanturk, Co.Cork,	Application Closed	Permission	Conditional Permission	21/03/2024	26/04/2024			16.51		15.99	3.12	
Kerry County Council	2460071	Full Planning Permission to construct a new extension for a store to the existing building which is a protected structure (RPS KY-040-021) and all associated site services.	Commercial	No	0	Tonbwee , Castleisland , Kerry	APPLICATION FINALISED	PERMISSION	CONDITIONAL	26/03/2024	29/04/2024			21.90	Y	21.78	0.00	
Kerry County Council	2450	TO (1) DEMOLISH PART OF THE EXISTING UNDERGROUND SLURRY TANK, (2) REPLACE DEMOLISHED PART OF THE STRUCTURE WITH AN EASY-FEED SLATTED CATTLE HOUSE, ASSOCIATED UNDER GROUND SLURRY TANKS AND ALL ASSOCIATED SITE WORKS	Agriculture	No	0	CLOONAFINNEELA , KILFLYNN , CO KERRY	APPLICATION FINALISED	PERMISSION	CONDITIONAL	27/03/2024	30/04/2024			33.71	Y	33.61	15.83	
Kerry County Council	2445	TO CONSTRUCT A FURNITURE WAREHOUSE WITH ANCILLARY SITE DEVELOPMENT WORKS	Industrial	No	0	TRALEE ROAD INDUSTRIAL ESTATE , MOANMORE , CASTLEISLAND	APPLICATION FINALISED	PERMISSION	CONDITIONAL	27/03/2024	30/04/2024			22.56	Y	22.45	0.44	
Cork County Council	244106	Permission to; a) construct extensions to the side and rear of existing dwelling house and, b) install a mechanical aeration unit and soil polishing filter, c) construct a new entrance & driveway to existing house.	Residential dwelling	No	0	Cloonbannin West, Mallow, Co.Cork,	Application Closed	Permission	Conditional Permission	19/03/2024	30/04/2024			14.15		13.87	6.05	
Cork County Council	244103	Permission to construct a new dwelling house, new domestic garage, new entrance, wastewater treatment system, together with all other ancillary site works.	Residential dwelling	No	1	Carragraigue, Rathcoole, Mallow, Co.Cork	Application Closed	Permission	Conditional Permission	19/03/2024	30/04/2024			24.70		24.34	11.82	
Cork County Council	244167	Permission to construct a dormer type dwelling house and all associated site works.	Residential dwelling	No	1	Site No. 21, Páirc An Claonán, Knockanglass East, Freemount, Co. Cork	Application Closed	Permission	Conditional Permission	27/03/2024	30/04/2024			17.26		16.86	4.98	

Planning Authority	Application Number	Development Description	Development Category	Large-scale Development	Number of Residential Units	Development Address	Application Status	Application Type	Decision	Decision Date	Grant Date	Appeal Reference Number	Appeal Decision	Distance to Turbine (km)	Within SPA + 5km Buffer	Distance to Proposed Lifetime Extension EIAR Site Boundary (km)	Distance to Proposed Lifetime Extension and Proposed Offsetting Lands Hydro Buffer (km)	Within Proposed Offsetting Lands
Limerick County Council	23609	revised site boundary, a change of use of the office space to an electrical control/parts storage room, extension to the rear of existing composting building, door to front elevation, office Building, weighbridge, weighbridge cabin, toilet block and permission to increase the annual intake tonnage from 5000 tones to 10500 tonnes and the acceptance of all non-hazardous biodegradable List of Waste codes. The proposed development will be subject to a Waste Facility Permit	Waste	Yes	0	Lisnafulla , Broadford , Co. Limerick	APPLICATION FINALISED	RETENTION	CONDITIONAL	27/03/2024	01/05/2024			13.14	Y	12.67	5.65	
Limerick County Council	23587	a new extension to the rear of the existing dwelling house and all associated site works	Residential dwelling	No	0	Tulligoline South , Templeglantine , Co. Limerick	APPLICATION FINALISED	PERMISSION	CONDITIONAL	27/03/2024	01/05/2024			16.61	Y	16.44	9.17	
Limerick County Council	23512	new farm entrance	Agriculture	No	0	Rathcahill West , Monagea , Newcastle West	APPLICATION FINALISED	PERMISSION	CONDITIONAL	27/03/2024	01/05/2024			17.28	Y	16.96	9.62	
Limerick County Council	2460091	an extension to enclose the existing covered porch area, relocation of the main entrance to the building and all associated site works	Residential dwelling	No	0	Gortboy , Newcastle West , Limerick	APPLICATION FINALISED	PERMISSION	CONDITIONAL	28/03/2024	03/05/2024			22.60	Y	22.21	14.43	
Limerick County Council	2460099	the construction of a rear ground floor extension & side first floor extension above a side annex & all associated site works	Residential dwelling	No	0	21 Chapel Close , Newcastlewest , Co. Limerick	APPLICATION FINALISED	PERMISSION	CONDITIONAL	03/04/2024	07/05/2024			21.66	Y	21.27	13.47	
Limerick County Council	2460104	changes to original grant of permission ref. 03/1007 comprising (a) widening of house by 655mm, from 14,915mm to 15,570mm and (b) omission of hipped roof over bedroom window to front elevation and Planning Permission for (a) demolition of unauthorised single storey extension to rear and 2 no. bay windows to side (south) elevation, (b) alterations to window opes to side (south) elevation, (c) blocking up existing window and forming new window ope, both to side (north) elevation, (d) construction of single storey extensions to rear, (e) construction of detached domestic garage and carport to rear and (f) all associated site works	Residential dwelling	No	0	Killaready / Mahoonagh More , Castlemahon , Co. Limerick	APPLICATION FINALISED	RETENTION	CONDITIONAL	03/04/2024	07/05/2024			21.26		20.82	12.88	
Cork County Council	244183	Permission to construct roofed slatted cubicle shed with underground slurry tank and all associated site works. Demolition of (i) Open slurry pit (ii) Existing feeding shed and part of silage slab is also required.	Agriculture	No	0	MilleenDuff, Rockchapel, Co. Cork,	Application Closed	Permission	Conditional Permission	02/04/2024	07/05/2024			7.64	Y	7.42	1.47	
Limerick County Council	2460137	(1) an Extension to rear of dwelling, (2) a Porch to front of dwelling, (3) alterations to elevations for the replacement/provision of windows, (4) the replacement of roof covering and (5) associated site works, all within revised boundaries	Residential dwelling	No	0	Knockpatrick , Foynes , Co. Limerick	APPLICATION FINALISED	RETENTION	CONDITIONAL	05/04/2024	08/05/2024			36.88	Y	36.60	29.27	
Limerick County Council	2460117	the (A) Demolition of existing rear extension to existing dwelling house and decommission existing septic tank, (B) Renovation and construction of an extension to the existing dwelling house, (C) Installation new mechanical aeration unit and percolation system, (d) upgrade existing entrance, constructing new entrance wall and all associated site works	Residential dwelling	No	0	Port , Abbeyfeale , Co Limerick	APPLICATION FINALISED	PERMISSION	CONDITIONAL	04/04/2024	08/05/2024			21.02	Y	20.89	9.76	
Kerry County Council	2460077	Planning Permission to Install 4 No. Glamping pods, utilise existing vehicular entrance with existing onsite connection to foul sewer and all utility services with all associated site works	Commercial	No	0	Talbot Grove Killegane , Castleisland , Co Kerry	APPLICATION FINALISED	PERMISSION	CONDITIONAL	04/04/2024	09/05/2024			21.69	Y	21.57	0.00	
Kerry County Council	2463	(A) ALTER EXISTING GROUND FLOOR AND CONSTRUCT FIRST FLOOR TO EXISTING INDUSTRIAL/ WAREHOUSING UNIT, AND (B) CHANGE OF USE OF SAID EXISTING INDUSTRIAL / WAREHOUSING UNIT TO PROVIDE OFFICES ACCOMMODATION AND ANCILLARY FACILITIES ON FIRST FLOOR AND ANCILLARY STORAGE ON GROUND FLOOR, TOGETHER WITH ALL ASSOCIATED ELEVATIONAL CHANGES AND INTERNAL ALTERATIONS	Industrial	No	0	UNIT NO.2 GREENHILLS , MONAVALLEY INDUSTRIAL ESTATE , TRALEE	APPLICATION FINALISED	PERMISSION	CONDITIONAL	08/04/2024	10/05/2024			38.59	Y	38.48	17.19	
Cork County Council	236206	(A) Construct a new single storey extension to rear of existing dwelling house, (B) Replace existing front door with window, (C) Enlarge existing entrance, (D) Install a new wastewater treatment system and polishing filter and all associated site works.	Residential dwelling	No	0	Curryglass, Newtown, Co Cork,	Application Closed	Permission	Conditional Permission	03/04/2024	10/05/2024			23.83		23.42	12.58	
Cork County Council	236182	1) A light industrial building for the use of cheese portioning and packaging, 2) Ancillary office accommodation, 3) Plant and electrical substation rooms, 4) Storm water network to include attenuation, infiltration system and outfall storm line, 5) Foul water network to include a pre-discharge treatment system to the public sewer, pumped sump and rising main, 6) Staff carparking and bike stands, 7) Totem signage, 8) Works associated with a new vehicular and pedestrian entrance from the R577, 9) All associated site works and site services. A Natura Impact Statement will be submitted to the Planning Authority with the application.	Industrial	Yes	0	Gneeves, Boherbue, Mallow, Co Cork	Application Closed	Permission	Conditional Permission	02/04/2024	10/05/2024			9.81	Y	9.55	2.47	
Cork County Council	236311	Permission to, a) demolish the existing front porch and rear extension, b) construct a new two storey rear extension onto the existing two storey dwelling house, c) construct a new single storey front porch onto the existing dwelling house, d) elevation changes and internal alterations to existing house, e) permission to decommission the existing septic tank and install a new private on-site waste water treatment system and all associated site works	Residential dwelling	No	0	Lissaniska, Cullen, Mallow, Co.Cork	Application Closed	Permission	Conditional Permission	05/04/2024	10/05/2024			16.43		16.28	9.87	
Cork County Council	236553	Permission to (a) Construct a new extension to southern elevation and a new extension to western and northern elevation, all to existing dwelling house, (b) Install a new window and replace existing door/window with a new door with sidelights to existing rear extension and (c) Decommission existing wastewater treatment system and install a new wastewater treatment system, polishing filter, and all associated site works.	Residential dwelling	No	0	Dromalour, Kanturk, Co. Cork, P51DK35	Application Closed	Permission	Conditional Permission	28/03/2024	10/05/2024			18.37		17.94	2.68	
Limerick County Council	2460130	the construction of a two storey dwelling house, detached domestic garage, front boundary entrance walls, mechanical aeration unit with polishing filter system with all associated site works	Residential dwelling	No	0	Dromtrasna Collins , Abbeyfeale , Co Limerick	APPLICATION FINALISED	PERMISSION	CONDITIONAL	12/04/2024	15/05/2024			16.58	Y	16.45	6.32	
Kerry County Council	2360378	To construct a dwelling house, garage, on-site wastewater treatment system consisting of a mechanical aeration unit, intermittent filter & soil polishing filter, and all associated site works	Residential dwelling	No	1	Gneeves , Brosna , Tralee	APPLICATION FINALISED	PERMISSION	CONDITIONAL	11/04/2024	15/05/2024			12.29	Y	12.20	0.00	
Kerry County Council	23989	DEMOLISH FLAT ROOF EXTENSION TO THE REAR OF DWELLING HOUSE, ALSO FOR PERMISSION TO ERECT EXTENSIONS TO THE REAR AND SIDE OF HOUSE, AND TO INSTALL A WASTEWTER TRETMENT UNIT WITH A SOIL POLISHING FILTER, ALSO FOR PERMISSION TO ERECT A DOMESTIC GARAGE, ALL ON HIS SITE	Residential dwelling	No	1	LEITRIM MIDDLE , MOYVANE , CO KERRY	APPLICATION FINALISED	PERMISSION	CONDITIONAL	11/04/2024	15/05/2024			32.66	Y	32.53	21.73	
Limerick County Council	2360826	the construction of 14 residential units in total comprising of seven no. two-storey terraced town houses and seven no. single-storey terraced bungalows, demolition and removal of existing unfinished foundations, and associated site works	Residential dwelling	Yes	14	Cois Teampaill , Churchtown , Newcastle West	APPLICATION FINALISED	PERMISSION	CONDITIONAL	12/04/2024	15/05/2024			23.09	Y	22.72	15.01	
Limerick County Council	23597	the construction of a dwelling house, connection to foul sewer, upgrade existing vehicular entrance, construction of a new site boundary wall and carry out all associated ancillary site works	Residential dwelling	Yes	1	Carraward East , Dromcollogher , Co. Limerick	APPLICATION FINALISED	PERMISSION	CONDITIONAL	12/04/2024	15/05/2024			17.96		17.51	8.33	
Kerry County Council	2460089	Full planning permission to construct a new dwelling house, connection to public mains and all associated site works. Height: 5.491m	Residential dwelling	No	1	Foildarrig , Duagh , Listowel. Co Kerry	APPLICATION FINALISED	PERMISSION	CONDITIONAL	12/04/2024	16/05/2024			23.30	Y	23.17	11.27	
Kerry County Council	2460095	The development will comprise of the dismantling and removal of the current on site water storage tank and the construction of a 13.296m high replacement fire water storage tank and single-story pump house. The development will also include drainage and all other ancillary works associated with the proposed development.	Miscellaneous	No	0	Shinnagh , Rathmore , Co. Kerry	APPLICATION FINALISED	PERMISSION	CONDITIONAL	12/04/2024	16/05/2024			18.73		18.64	13.59	
Cork County Council	236534	Permission for the construction of a dwelling house, domestic wastewater treatment system, entrance & associated site works.	Residential dwelling	No	1	Teeracura, Milford, Co Cork,	Application Closed	Permission	Conditional Permission	10/04/2024	16/05/2024			21.14		20.72	10.34	
Cork County Council	244304	Permission sought for (1) The construction of a two storey glass extension to the front of the dwelling as constructed (2) The construction of a garage and (3) All associated site works.	Residential dwelling	No	0	31 Ard Na Si, Banteer, Co. Cork,	Application Closed	Permission	Conditional Permission	15/04/2024	17/05/2024			20.28		19.87	5.18	
Cork County Council	236138	Permission to construct a new dwelling house	Residential dwelling	No	1	Laght, Rathcoole, Mallow, Co.Cork	Application Closed	Permission	Conditional Permission	15/04/2024	17/05/2024			20.51		20.22	11.12	
Cork County Council	236293	Planning permission to construct a new dwelling house.	Residential dwelling	No	1	Drominagore, Kilbrin, Kanturk, Co. Cork	Application Closed	Permission	Conditional Permission	15/04/2024	17/05/2024			19.02		18.49	4.02	
Limerick County Council	2460142	the re-opening of previously closed vehicular entrance into their private residence and all associated site works on their site	Residential dwelling	No	0	Cloonyscrehane , Newcastle West , Co. Limerick	APPLICATION FINALISED	PERMISSION	CONDITIONAL	16/04/2024	20/05/2024			21.23		20.81	12.92	
Limerick County Council	2458	the construction of a hard stand and base for poultry unit granted permission under planning ref. 21/1549 using concrete, stone, blocks and tiles from the construction industry. A Certificate of Registration(COR) will be applied to Limerick City & County Council for this activity	Agriculture	No	0	Clooncon , Ashford , Co. Limerick	APPLICATION FINALISED	PERMISSION	CONDITIONAL	16/04/2024	20/05/2024			12.37	Y	11.91	4.06	
Limerick County Council	2454	domestic garage and all ancillary works	Residential dwelling	No	0	Caherconnell , Abbeyfeale , Co. Limerick	APPLICATION FINALISED	RETENTION	CONDITIONAL	16/04/2024	20/05/2024			13.32	Y	13.19	2.17	
Limerick County Council	23522	the (a) demolition of existing dwelling house, (b) construction of a new dwelling house, (c) vehicular entrance, (d) installation of a new domestic wastewater treatment unit and polishing filter and (e) all associated site works	Residential dwelling	No	1	Ballintober South , Newcastle West , Co. Limerick	APPLICATION FINALISED	PERMISSION	CONDITIONAL	16/04/2024	20/05/2024			15.89	Y	15.44	7.53	
Limerick County Council	2360943	the construction of a new single storey dwelling, entrance, domestic garage, wastewater treatment system and polishing filter, and ancillary works	Residential dwelling	No	1	Drominmacturlough , Newcastlewest , Co Limerick	APPLICATION FINALISED	PERMISSION	CONDITIONAL	17/04/2024	20/05/2024			22.17	Y	21.86	14.47	
Kerry County Council	2473	(1) DECOMMISSION AND DEMOLISH AN EXISTING WALLED OPEN SLURRY PIT (2) CONSTRUCT AN EASY FEED CATTLE SHED FOR OVER WINTERING CATTLE COMPLETE WITH EASY FEED BARRIERS, CUBICLE BEDS AND UNDERGROUND SLURRY STORAGE TANKS, INCLUDING ALL ASSOCIATED ANCILLARY CONCRETE AND SITE WORKS. THIS APPLICATION IS ACCOMPANIED BY AN NIS	Agriculture	No	0	CORDAL EAST , CASTLEISALND , CO KERRY	APPLICATION FINALISED	PERMISSION	CONDITIONAL	17/04/2024	21/05/2024			16.57	Y	16.45	0.00	
Kerry County Council	2460110	planning permission to alter and extend their dwelling house with associated siteworks and also to construct a rear domestic store	Residential dwelling	No	0	61 Meadowlands Estate Oakpark , Tralee , Co. Kerry	APPLICATION FINALISED	PERMISSION	CONDITIONAL	18/04/2024	22/05/2024			37.62	Y	37.51	16.01	

Planning Authority	Application Number	Development Description	Development Category	Large-scale Development	Number of Residential Units	Development Address	Application Status	Application Type	Decision	Decision Date	Grant Date	Appeal Reference Number	Appeal Decision	Distance to Turbine (km)	Within SPA + 5km Buffer	Distance to Proposed Lifetime Extension EIAR Site Boundary (km)	Distance to Proposed Lifetime Extension and Proposed Offsetting Lands Hydro Buffer (km)	Within Proposed Offsetting Lands
Kerry County Council	244	(A) BUILD A PRIVATE SINGLE STOREY DWELLING (B) CONSTRUCT A PRIVATE GARAGE (C) INSTALL A SEPTIC TANK AND PERCOLATION AREA (D) NEW SITE ENTRANCE (E)ALL ASSOCIATED SITE WORKS	Residential dwelling	No	1	PALLAS LOWER , LIXNAW , CO. KERRY	APPLICATION FINALISED	PERMISSION	CONDITIONAL	19/04/2024	23/05/2024			33.12	Y	33.03	17.34	
Cork County Council	23S814	Permission to construct a new dwelling house.	Residential dwelling	No	1	Knockatoumpane, Tullylease, Charleville, Co Cork	Application Closed	Permission	Conditional Permission	17/04/2024	23/05/2024			14.71		14.30	4.15	
Limerick County Council	2460066	the construction of a two storey with part single storey dwelling house, detached domestic garage, front boundary entrance walls, install a mechanical aeration unit and polishing filter system with all associated site works	Residential dwelling	No	1	Cloonpasteen , Kilmeedy , Co Limerick	APPLICATION FINALISED	PERMISSION	CONDITIONAL	24/04/2024	27/05/2024			20.12		19.65	12.39	
Kerry County Council	2360286	To construct an easy feed slatted cubicle house comprising underground slatted slurry tanks, slurry duct, feed area for cows, agitation points, Dairy Effluent tank, drafting area with crush and penning and all ancillary site works. An NIS has been submitted with this application	Agriculture	No	0	Cloonts , Rathmore , Co. Kerry	APPLICATION FINALISED	PERMISSION	CONDITIONAL	23/04/2024	27/05/2024			17.96		17.87	12.81	
Limerick County Council	23519	the construction of a new farm roadway using concrete, stone, blocks and tiles from the construction industry. A Certificate of Registration(COR) will be applied to Limerick City & County Council for this activity	Miscellaneous	No	0	Ahawilk , Feohanagh , Co. Limerick	APPLICATION FINALISED	PERMISSION	CONDITIONAL	24/04/2024	27/05/2024			16.85	Y	16.38	8.76	
Limerick County Council	2360602	the installation of a pump and percolation area to comply with condition 2 of planning permission 98/1189 and retention permission to retain the septic tank in its present position, conservatory and conversion of attic of dwelling house for domestic storage	Residential dwelling	No	0	Dromtrasna (Harnett) , Abbeyfeale , Co. Limerick.	APPLICATION FINALISED	PERMISSION	CONDITIONAL	24/04/2024	28/05/2024			14.85	Y	14.72	6.42	
Kerry County Council	2490	CREATE A DOOR OPENING ON THE GABLE OF COMMERCIAL UNIT NO.2	Commercial	No	0	GARRYANTANVALLY , LISTOWEL , CO KERRY	APPLICATION FINALISED	PERMISSION	CONDITIONAL	25/04/2024	29/05/2024			31.52	Y	31.43	19.27	
Limerick County Council	1918	a ten year permission for the complete development of a Solar PV Energy development with a total site area of 30.15 hectares, to include, electrical transformer and invertor station modules, Solar PV panels ground mounted on support structures, access roads and internal access roads and internal access tracks, fencing, electrical cabling and ducting, CCTV and other ancillary infrastructure, a temporary site compound area, additional landscaping and habitat enhancement as required and associated site development works located in the townlands of Deelish and Mullagh. The proposed solar farm will be connected to the National Grid via the adjoining Ellaha and Ballinknockane solar farm previously granted planning permission under Limerick city & County Council planning ref 17/1220	Energy Industry	Yes	0	Deelish & Mullagh , Shanagolden , Co. Limerick.	APPLICATION FINALISED	PERMISSION	CONDITIONAL	26/04/2019	30/05/2019			34.50	Y	34.16	26.53	
Cork County Council	236592	Permission for (1) The construction of a dwelling house, (2) The construction of a domestic waste water treatment system, (3) The construction of an entrance serving the dwelling house, (4) The decommissioning of existing septic tank and soakaway serving existing house, (5) The construction of a domestic waste water treatment system to serve existing house, (6) The construction of a garage and (7) All associated site works.	Residential dwelling	No	1	Greenfield Road, Kanturk, Co. Cork,	Application Closed	Permission	Conditional Permission	23/04/2024	30/05/2024			15.82		15.36	0.00	
Cork County Council	244363	Permission for retention of existing as built garage and retention of location of existing entrance along with permission for alterations to existing entrance and roadside boundaries to allow for adequate site lines	Residential dwelling	No	0	Bawnmore South, Kanturk, Co.Cork,	Application Closed	Permission, Permission for Retention	Conditional Permission	29/04/2024	31/05/2024			15.48		14.96	2.63	
Limerick County Council	2360625	construction of a GAA clubhouse with changing rooms and ancillary services, waste water treatment system and percolation area, and revised car parking layout to that granted under 22/228	Public Infrastructure	No	0	Cross Ministerland , Ardagh , Co. Limerick	APPLICATION FINALISED	PERMISSION	CONDITIONAL	02/05/2024	04/06/2024			27.41	Y	27.05	19.36	
Limerick County Council	23291	the construction of a horse shed with 5 loose boxes, feed storage area, dry manure pit and seepage area, front entrance and all associated site services	Agriculture	No	0	Rathcahill West , Templeglantine , Co. Limerick	APPLICATION FINALISED	PERMISSION	CONDITIONAL	02/05/2024	04/06/2024			15.96	Y	15.73	9.33	
Limerick County Council	2460024	the construction of an easy feed slatted cubicle house with underground slatted tank, feed barriers, feed passage, ancillary concrete and walkway, and all associated ancillary site works at our farmyard	Agriculture	No	0	Kilrodane , Ardagh , Newcastle West	APPLICATION FINALISED	PERMISSION	CONDITIONAL	03/05/2024	05/06/2024			25.41	Y	25.06	17.42	
Cork County Council	244071	Permission to construct a new dwelling house	Residential dwelling	No	1	Castlemagner, Mallow, Co.Cork,	Application Closed	Permission	Conditional Permission	01/05/2024	06/06/2024			22.78		22.30	5.75	
Cork County Council	234992	Retention of detached domestic structure used as a garden room and for permission for construction of extensions to both sides and rear of dwelling and incorporation of part of said extensions be used as a granny flat and for permission for demolition of existing annex at rear of dwelling and all associated site works including installation of new septic tank and percolation area.	Residential dwelling	No	0	Euglaune, Cullen, Mallow, Co Cork	Application Closed	Permission, Permission for Retention	Conditional Permission	01/05/2024	07/06/2024			14.86		14.76	8.96	
Limerick County Council	2460218	rear extension to existing retail unit and alterations to front facade and all associated site works at his property	Commercial	No	0	Bishop Street , Newcastle West , Co. Limerick	APPLICATION FINALISED	PERMISSION	CONDITIONAL	07/05/2024	10/06/2024			22.38	Y	21.99	14.23	
Limerick County Council	2460229	the construction of a dwelling, domestic garage, site entrance, install on-site effluent treatment system including all associated site development works	Residential dwelling	No	1	Carroward East , Dromcollogher , Co. Limerick	APPLICATION FINALISED	PERMISSION	CONDITIONAL	09/05/2024	11/06/2024			18.14		17.70	8.26	
Cork County Council	244033	Permission for 1) the demolition of existing garage, store & WC to rear of dwelling house, 2) the construction of a new car-port attached to rear of dwelling house in place of the demolished structures, 3) alterations to existing elevations of dwelling house, 4) conversion of existing attic into a habitable living space, 5) internal alterations to existing ground floor and 6) all associated site works	Residential dwelling	No	0	Massabielle, Newmarket Road, Kanturk, Co.Cork	Application Closed	Permission	Conditional Permission	10/05/2024	13/06/2024			16.18		15.71	0.00	
Limerick County Council	23429	the construction of an easy feed cattle shed for over wintering cattle, complete with underground slurry effluent storage tank and easy feed barriers, including all associated ancillary concrete and site works	Agriculture	No	0	Glenmore West , Strand , Ballagh	APPLICATION FINALISED	PERMISSION	CONDITIONAL	14/05/2024	17/06/2024			14.35	Y	14.07	7.00	
Kerry County Council	2460088	Full Planning Permission to construct a new split level dwelling with wastewater treatment system and percolation area, upgrade to existing access road and all associated site services.	Residential dwelling	No	1	Stack's Mountain , Kilflynn , Tralee	APPLICATION FINALISED	PERMISSION	CONDITIONAL	15/05/2024	18/06/2024			31.00	Y	30.90	13.88	
Limerick County Council	2460064	the construction of a new dwelling house, adjoining domestic garage, domestic wastewater treatment system, entrance & associated site works	Residential dwelling	No	1	Ballysteen , Shanagolden , Co. Limerick	APPLICATION FINALISED	PERMISSION	CONDITIONAL	17/05/2024	19/06/2024			32.54	Y	32.20	24.59	
Limerick County Council	24107	the construction of a single storey extension to existing dwelling house and all ancillary site works	Residential dwelling	No	0	Knockbrack , Abbeyfeale , Co. Limerick	APPLICATION FINALISED	PERMISSION	CONDITIONAL	17/05/2024	19/06/2024			19.02	Y	18.90	8.22	
Kerry County Council	23424	ERECT PRECAST CONCRETE PANELS/POSTS AND VEHICULAR GATE TO YARD AT THE REAR OF BUTCHERS SHOP, EXISTING PEDESTRIAN ACCESS TO BE MAINTAINED	Commercial	No	0	MAIN STREET , MOYVANE , CO KERRY	APPLICATION FINALISED	PERMISSION	CONDITIONAL	21/09/2023		318269-23	CONDITIONAL	31.52	Y	31.39	20.64	
Kerry County Council	2460183	planning Permission to a) construct a new dwelling, b) construct a domestic shed, c) install a mechanical treatment unit and polishing filter, d) construct a vehicular site entrance and e) construct all associated site works at Glanageenty, Ballymacelligott, Tralee, Co. Kerry	Residential dwelling	No	1	Glanageenty , Ballymacelligott , Tralee Co. Kerry	APPLICATION FINALISED	PERMISSION	CONDITIONAL	20/05/2024	21/06/2024			27.99	Y	27.88	7.26	
Cork County Council	236126	A) Construct a storey and a half extension with a single storey flat roof link style extension to the side of the existing dwelling. B) Renovate the existing dwelling and to allow for elevational changes C) Decommission the existing septic tank and install a new tertiary treatment system and infiltration area. D)Alterations to roadside boundary. E) All associated site works.	Residential dwelling	No	0	Dromskarragh More, Kiskeam, Co. Cork,	Application Closed	Permission	Conditional Permission	15/05/2024	21/06/2024			9.06	Y	8.98	3.73	
Cork County Council	235284	The construction of a single storey dwelling house, single-storey garage and all associated site works	Residential dwelling	No	1	Dysert, Dromagh, Mallow, Co.Cork	Application Closed	Permission	Conditional Permission	17/05/2024	21/06/2024			17.56		17.17	5.11	
Limerick County Council	2460264	rear extension to existing house and removal of chimney and all associated site works at their property	Residential dwelling	No	0	39 Knockane Road , Newcastle West , Co. Limerick	APPLICATION FINALISED	PERMISSION	CONDITIONAL	21/05/2024	24/06/2024			21.27	Y	20.89	13.15	
Limerick County Council	24115	of existing dwelling constructed to wall plate level under planning permission reference number 18/900. Planning permission for completion of dwelling with connection to all public services and all ancillary works. Planning permission for vehicular entrance and boundary wall with all ancillary works	Residential dwelling	No	0	Site No. 3 Meadow View , Gortnagross , Athea	APPLICATION FINALISED	RETENTION	CONDITIONAL	21/05/2024	24/06/2024			24.06	Y	23.93	14.30	
Kerry County Council	2460059	To Construct an easy feed slatted cubicle house complete with slatted slurry tanks, canopy ancillary concrete, external agitation points and all ancillary site works. A natura Impact Statement is included with the application.	Agriculture	Yes	0	Gortnagane , Rathmore , Co Kerry	APPLICATION FINALISED	PERMISSION	CONDITIONAL	22/05/2024	25/06/2024			24.31		24.21	18.60	
Kerry County Council	231183	CONSTRUCT AN UNDER GROUND SLURRY TANK WITH SLATS, ALSO TO ERECT A DUNG PIT, ALL IN HIS FARM YARD	Agriculture	No	0	MOYVANE NORTH , MOYVANE , CO KERRY	APPLICATION FINALISED	PERMISSION	CONDITIONAL	22/05/2024	25/06/2024			31.04	Y	30.91	20.08	
Cork County Council	236233	Permission for the development of a playing pitch, the provision of floodlighting to same and all associated works	Public Infrastructure	No	0	Dromtarriffe GAA Club, Rathcool, Rathcoole, Mallow, Co.Cork	Application Closed	Permission	Conditional Permission	22/05/2024	25/06/2024			19.33		18.99	8.68	
Limerick County Council	241	a machinery shed and manure pit, and planning permission to construct a new silage base, an extension to existing slatted shed, including slatted tank and concrete aprons	Agriculture	No	0	Balliniska , Feohanagh , Co. Limerick	APPLICATION FINALISED	RETENTION	CONDITIONAL	24/05/2024	26/06/2024			19.30		18.84	11.06	
Kerry County Council	24147	CHANGE AND REDUCE ORIGINAL HOUSE DESIGN PREVIOUSLY GRANTEND UNDER PLANNING REGISTER NUMBER 21/536, TO CONSTRUCT A NEW DWELLING HOUSE	Residential dwelling	No	1	KILCOW , CASTLEISLAND , CO KERRY	APPLICATION FINALISED	PERMISSION	CONDITIONAL	28/05/2024	01/07/2024			24.07	Y	23.95	1.38	
Kerry County Council	24139	(A) DEMOLISH EXISTING FLAT ROOF EXTENSIONS, (B) PLANNING PERMISSION TO CONSTRUCT A NEW SINGLE STOREY EXTENSION CONSISTING OF A NEW CARPORT, UTILITY ROOM, BOILER ROOM, SHOWER ROOM AND STORAGE ROOM, (C) PLANNING PERMISSION FOR ELEVATIONAL ALTERATIONS TO EXISTING DWELLING HOUSE AND ALL SITE DEVELOPMENT WORKS	Residential dwelling	No	0	SHINNAGH , RATHMORE , CO KERRY	APPLICATION FINALISED	PERMISSION	CONDITIONAL	28/05/2024	01/07/2024			18.71		18.62	13.55	

Planning Authority	Application Number	Development Description	Development Category	Large-scale Development	Number of Residential Units	Development Address	Application Status	Application Type	Decision	Decision Date	Grant Date	Appeal Reference Number	Appeal Decision	Distance to Turbine (km)	Within SPA + 5km Buffer	Distance to Proposed Lifetime Extension EIAR Site Boundary (km)	Distance to Proposed Lifetime Extension and Proposed Offsetting Lands Hydro Buffer (km)	Within Proposed Offsetting Lands
Kerry County Council	231087	(A) RENOVATE EXISTING DWELLING (B) CONSTRUCT NEW BAY WINDOW AND PORCH TO FRONT OF EXISTING DWELLING (C) CONSTRUCT A SINGLE STOREY EXTENSION AT REAR AND SIDE OF EXISTING DWELLING (D) DECOMMISSION EXISTING SEPTIC TANK AND INSTALL A NEW WASTEWATER TREATMENT SYSTEM AND POLISHING FILTER	Residential dwelling	No	1	CORDAL WEST , CASTLEISLAND , CO. KERRY	APPLICATION FINALISED	PERMISSION	CONDITIONAL	28/05/2024	01/07/2024			16.99	Y	16.87	0.00	
Limerick County Council	24143	a single-storey extension to the rear of existing dwelling and all associated works	Residential dwelling	No	0	Main St. , Ballycormick , Shanagolden	APPLICATION FINALISED	PERMISSION	CONDITIONAL	30/05/2024	02/07/2024			35.35	Y	35.06	27.66	
Limerick County Council	2460302	the construction of a new slatted livestock house adjacent to existing farm buildings. Proposed livestock house to incorporate easy feed, underground slatted slurry tank with external agitation, cubicles, straw bedded area & ancillary concrete. The above development to be carried out with all associated ancillary site works	Agriculture	No	0	Glenastar , Ardagh , Co. Limerick.	APPLICATION FINALISED	PERMISSION	CONDITIONAL	29/05/2024	02/07/2024			26.48	Y	26.18	18.75	
Limerick County Council	221038	the (a) demolition of existing outbuilding, (b) extension of existing residential estate road of kilcolman drive to serve 1 no. proposed single storey detached dwelling house (site a) and 1 no. existing dwelling house (site b) which is to be redeveloped to include partial demolition of extensions to north & south elevations, construction of single storey extensions to north & south elevations with reorientation of existing house layout, (c) construction of new single storey detached dwelling house on site c utilising existing vehicular access onto gortboy road. (f) all with connections to all public utility services with all associated site works	Residential dwelling	No	2	Kilcolman Drive , Gortboy Newcastlewest , Co. Limerick	APPLICATION FINALISED	PERMISSION	CONDITIONAL	20/09/2023		318229-23	CONDITIONAL	22.79		22.39	14.58	
Limerick County Council	2460223	the construction of a livestock underpass under the L1324, and all associated site works	Agriculture	No	0	Killaculleen , Tournafulla , Co. Limerick	APPLICATION FINALISED	PERMISSION	CONDITIONAL	31/05/2024	03/07/2024			13.36	Y	13.12	6.37	
Limerick County Council	2360418	the demolition of an existing derelict outbuilding. Permission is also sought to carry out demolitions, alterations and an extension to existing dwelling, construct a domestic garage, modify existing site entrance, install new on-site effluent treatment system including all associated site development works	Residential dwelling	No	0	Tubbrid , Shanagolden , Co. Limerick	APPLICATION FINALISED	PERMISSION	CONDITIONAL	30/05/2024	03/07/2024			34.55	Y	34.18	26.44	
Cork County Council	244084	Permission for refurbishment, alterations and change of use of the former Bank of Ireland building (Cork County protected structure ref: 01166) and associated out building (Cork County Council protected structure ref: 001177) for use as offices. The development also includes an extension to the former Bank of Ireland building. The proposed development consists of or comprises the carrying out of works to a protected structure. The proposed development is served by cycle and car parking, rooftop garden and all ancillary works to facilitate the development including the demolition of the existing modern single storey office buildings located along the eastern boundary. Access to the proposed development will be from the existing entrance from the Main Street which will be subject to upgrade works to facilitate 2 no. pedestrian and 1 no. vehicular access. A Natura Impact Statement (NIS) has been prepared and will be submitted to the planning authority with the application	Commercial	No	0	The Square, Main Street, Liscahane, Millstreet, Co. Cork	Application Closed	Permission	Conditional Permission	06/06/2024	08/07/2024			21.02		20.82	13.69	
Limerick County Council	2493	existing garage, outdoor toilet and sheds and permission for installation of treatment plant and tertiary filter	Commercial	No	0	Tulligoline South , Templeglantine , Co. Limerick	APPLICATION FINALISED	RETENTION	CONDITIONAL	07/06/2024	09/07/2024			15.39	Y	15.25	7.43	
Limerick County Council	2424	the construction of a dwelling house, entrance, driveway, waste water treatment and disposal system garage and all associated works	Residential dwelling	No	1	Knocknadiha , Tournafulla , Co. Limerick	APPLICATION FINALISED	PERMISSION	CONDITIONAL	04/06/2024	09/07/2024			11.56	Y	11.35	5.34	
Limerick County Council	2360706	the construction of a residential development of 53 no. dwelling houses and all ancillary site works at Carrig Desmond, Churchtown Road, Newcastle West, Co. Limerick. The development comprises of 6 no. semi-detached 3 bed dwellings, 32 no. terraced 3 bed dwellings and 15 no. terraced 2 bed dwellings and ancillary site works including landscaping, surface car parking and site services	Residential dwelling	Yes	53	Carrig Desmond , Churchtown Road Newcastle West , Co. Limerick	APPLICATION FINALISED	PERMISSION	CONDITIONAL	06/06/2024	09/07/2024			22.27	Y	21.90	14.20	
Cork County Council	244152	Permission sought for 1) the construction of a garden/potting shed to rear of dwelling house, 2) the construction of a new entrance to rear of dwelling site, 3) the retention of an existing extension to dwelling house, 4) the retention of a garage/coal house and 5) all associated site works	Residential dwelling	No	0	Two Gneeves, Cecilstown, Co.Cork,	Application Closed	Permission, Permission for Retention	Conditional Permission	07/06/2024	12/07/2024			22.86		22.37	6.14	
Limerick County Council	2462	garage, screen wall located between garage & dwelling house. Also for 2no. entrances to dwelling as constructed in lieu of the single vehicular entrance, permission under planning application reference 82/21918	Residential dwelling	No	0	Crean , Newcastle West , Co. Limerick	APPLICATION FINALISED	RETENTION	CONDITIONAL	11/06/2024	15/07/2024			18.27	Y	17.97	10.67	
Limerick County Council	2460348	the construction of a new dwelling house with attached carport and garage, entrance, driveway, packaged wastewater treatment system with percolation area and all ancillary site works	Residential dwelling	No	1	Killoughteen , Newcastle West , Co. Limerick	APPLICATION FINALISED	PERMISSION	CONDITIONAL	11/06/2024	15/07/2024			21.26	Y	20.93	13.47	
Limerick County Council	2460358	(a) extension consisting of a sunroom to the side of an existing dwelling house and (b) a feed bin and water tank (both serving an existing poultry house) as constructed and all associated site works	Residential dwelling	No	0	Ballinoe , Castlemahon , Newcastle West	APPLICATION FINALISED	RETENTION	CONDITIONAL	11/06/2024	15/07/2024			23.46		23.00	15.22	
Kerry County Council	2460288	THE PROPOSED DEVELOPMENT WILL CONSIST OF (i) THE PARTIAL CHANGE OF USE OF EXISTING BUILDING AT GROUND FLOOR LEVEL FROM PRODUCTION TO OFFICE AND CANTEEN (ii) THE CONSTRUCTION OF A SUSPENDED FLOOR AT FIRST FLOOR LEVEL WITHIN HIGH BAY SECTION OF EXISTING BUILDING FOR OFFICE AND PLANTROOM USE, (iii) EXTERNAL GROUND & ROOF MOUNTED PLANT AND EQUIPMENT (iv) SIGNAGE (v) PROVISION OF PERIMETER FENCING TOGETHER WITH ALL ASSOCIATED SITE WORKS.	Industrial	No	0	Kerry Technology Park Dromthacker & Knockawaddra West , Tralee , Co. Kerry	APPLICATION FINALISED	PERMISSION	CONDITIONAL	13/06/2024	17/07/2024			35.98	Y	35.87	14.89	
Limerick County Council	2460372	the construction of a new slatted livestock house. Proposed livestock house to incorporate easy feed & underground slatted slurry tank with external agitation, crush, straw bedded calving/calf area & ancillary concrete. The above development to be carried out with all associated ancillary site works	Agriculture	No	0	Bohard , Dromcollogher , Co. Limerick	APPLICATION FINALISED	PERMISSION	CONDITIONAL	13/06/2024	17/07/2024			19.60		19.14	12.05	
Limerick County Council	2460359	the construction of an easy feed slatted cubicle house with underground slatted tank, feed barriers, feed passage, ancillary concrete, external agitation points and all associated ancillary site works	Agriculture	No	0	Ballinena (Postal -Ballynena) , Newcastlewest , Co Limerick	APPLICATION FINALISED	PERMISSION	CONDITIONAL	14/06/2024	17/07/2024			24.11	Y	23.80	16.36	
Limerick County Council	24167	the construction of a shed for the perpose of storing hay and straw and an extension to existing outdoor sand arena	Agriculture	No	0	Fawnlehane , Newcastle West , Co. Limerick	APPLICATION FINALISED	PERMISSION	CONDITIONAL	13/06/2024	17/07/2024			19.59		19.16	11.22	
Limerick County Council	24163	a front porch with disabled access and change of roof to bay window	Residential dwelling	No	0	Camas , Newcastlewest , Co. Limerick	APPLICATION FINALISED	PERMISSION	CONDITIONAL	13/06/2024	17/07/2024			17.57	Y	17.17	9.36	
Kerry County Council	2460237	To construct a roof over dairy holding yard and new milking premises with plant room, extension to slatted effluent tank, cattle crush, penning area for drafting cows and all ancillary site works	Agriculture	No	0	Trieneragh , Duagh , Listowel Co. Kerry	APPLICATION FINALISED	PERMISSION	CONDITIONAL	14/06/2024	18/07/2024			27.43	Y	27.31	15.33	
Cork County Council	244006	Permission to construct a storey and half style dwelling with entrance, septic tank & percolation area and all services.	Residential dwelling	No	1	Reandallane, Kiskeam, Co. Cork,	Application Closed	Permission	Conditional Permission	17/06/2024	19/07/2024			6.70	Y	6.56	1.44	
Limerick County Council	23485	(a) an extension to front of bungalow with attic development over and all ancillary works and (b) retention of a domestic garage and all ancillary works	Residential dwelling	No	0	Dromreask , Athea , Co. Limerick	APPLICATION FINALISED	RETENTION	CONDITIONAL	18/06/2024	19/07/2024			28.42	Y	28.28	18.91	
Kerry County Council	2460252	Planning Permission for change of use of former residential addiction treatment centre to residential use at Talbot Grove, Killegane, Castleisland, Co. Kerry	Residential dwelling	No	1	Talbot Grove , Killegane Castleisland , Co Kerry	APPLICATION FINALISED	PERMISSION	CONDITIONAL	18/06/2024	22/07/2024			21.70	Y	21.58	0.00	
Limerick County Council	24185	the retention of boundary wall as constructed also for permission to complete same all on the site	Miscellaneous	No	0	The Grove , Abbeyfeale , Co. Limerick	APPLICATION FINALISED	RETENTION	CONDITIONAL	21/06/2024	24/07/2024			17.89	Y	17.76	6.70	
Limerick County Council	2495	the construction of a dwelling house, detached domestic garage, septic tank and percolation area, vehicular entrance and carry out all associated ancillary site works	Residential dwelling	No	1	Kilmeedy , Co. Limerick	APPLICATION FINALISED	PERMISSION	CONDITIONAL	20/06/2024	24/07/2024			23.27		22.80	15.49	
Limerick County Council	23491	(a) a truck wash and ancillary water recycling system, (b) increase in the size of a concrete external apron as permitted under planning ref. 20/219, (c) all associated drainage infrastructure and (d) associated site works	Miscellaneous	No	0	Kantoher Business Park , Kileedy , Ballagh	APPLICATION FINALISED	RETENTION	CONDITIONAL	20/06/2024	24/07/2024			14.21	Y	13.77	5.83	
Limerick County Council	2460381	the construction of a single storey dwelling house, detached domestic garage, front boundary entrance walls, install mechanical aeration unit and polishing filter system with all associated site works	Residential dwelling	No	1	Kilconlea Upper , Abbeyfeale , Co Limerick	APPLICATION FINALISED	PERMISSION	CONDITIONAL	17/06/2024	25/07/2024			15.63	Y	15.50	3.94	
Limerick County Council	2460196	the construction of a single storey dwelling house, domestic garage, entrance, driveway, wastewater treatment unit, polishing filter and all ancillary site works	Residential dwelling	No	1	Ballylin , Ardagh , Co Limerick	APPLICATION FINALISED	PERMISSION	CONDITIONAL	20/06/2024	25/07/2024			27.54	Y	27.21	19.65	
Limerick County Council	2460183	construction of a new slatted livestock house adjacent to existing farm buildings. Proposed livestock house to incorporate easy feed, flow channel & underground slatted slurry tank with external agitation & ancillary concrete. The above development to be carried out with all associated ancillary site works	Agriculture	No	0	Knockane , Mountcollins , Co. Limerick.	APPLICATION FINALISED	PERMISSION	CONDITIONAL	21/06/2024	25/07/2024			9.43	Y	9.30	1.78	
Limerick County Council	2360857	the construction of a two storey style dwelling house with car port and single storey domestic garage, new entrance walls, access roadway with the installation of an onsite mechanical effluent treatment system with polishing filter system with all associated site works and site services	Residential dwelling	No	1	Killeaney More , Glin , Co Limerick	APPLICATION FINALISED	PERMISSION	CONDITIONAL	21/06/2024	25/07/2024			32.73	Y	32.55	24.01	
Kerry County Council	2460266	Permission to construct a dwelling with single storey and two storey elements, a domestic shed, a wastewater treatment unit followed by a polishing filter and all ancillary site works	Residential dwelling	No	1	Site No. 5 , Ballynabrennagh Upper , Tralee Co. Kerry	APPLICATION FINALISED	PERMISSION	CONDITIONAL	24/06/2024	26/07/2024			35.25	Y	35.14	14.76	
Cork County Council	244458	Permission to convert existing dis-used public house with first floor accommodation into 2 storey residential dwelling with single storey extension to rear, internal and external alterations to existing premises, new rear gate access and all associated works.	Residential dwelling	No	1	Premises Formerly The Arch Tavern, New Street, Newmarket, Co Cork	Application Closed	Permission	Conditional Permission	20/06/2024	26/07/2024			9.35	Y	8.87	0.00	

Planning Authority	Application Number	Development Description	Development Category	Large-scale Development	Number of Residential Units	Development Address	Application Status	Application Type	Decision	Decision Date	Grant Date	Appeal Reference Number	Appeal Decision	Distance to Turbine (km)	Within SPA + 5km Buffer	Distance to Proposed Lifetime Extension EIAR Site Boundary (km)	Distance to Proposed Lifetime Extension and Proposed Offsetting Lands Hydro Buffer (km)	Within Proposed Offsetting Lands
Cork County Council	235959	Permission for the construction of a steel storage building, and all ancillary site works including the raising of ground levels on a site adjacent to the existing steel plant and amendment to attenuation tank permitted by Cork County Council planning ref : 20/4765. Access to the proposed development will be from the existing steel facility entrance from the Main Street. A Natura Impact Statement (NIS) has been prepared and will be submitted to the planning authority with the application.	Industrial	Yes	0	Liscahane, Main Street, Millstreet, Co.Cork	Application Closed	Permission	Conditional Permission	18/06/2024	26/07/2024			20.88		20.68	13.54	
Kerry County Council	2360301	(A) Planning permission to construct a new dwelling house and domestic garage served by mechanical aeration unit and sand polishing filter and (B) Retention Permission to Retain existing storage shed constructed on site at Tooreenamult, Gneeveguilla, Rathmore, Co Kerry (1 dwelling)	Residential dwelling	No	1	Tooreenamult , Gneeveguilla , Rathmore Co Kerry	APPLICATION FINALISED	PERMISSION	CONDITIONAL	25/06/2024	29/07/2024			16.68	Y	16.56	9.07	
Limerick County Council	24154	the construction of an extension to the rear of existing dwelling house and carry out all associated ancillary site works	Residential dwelling	No	0	Dooally , Newcastle West , Co. Limerick	APPLICATION FINALISED	PERMISSION	CONDITIONAL	28/06/2024	31/07/2024			23.24	Y	22.90	15.32	
Limerick County Council	2460220	the construction of a single storey dwelling house with attached domestic garage, front boundary entrance walls, connection to all public utilities / services with all associated site works	Residential dwelling	No	1	Churchtown , Newcastle West , Co Limerick	APPLICATION FINALISED	PERMISSION	CONDITIONAL	28/06/2024	31/07/2024			22.58	Y	22.21	14.50	
Limerick County Council	2460072	the erection of Two Storey Domestic Dwelling, Domestic Garage, Entrance Gates & Piers, Secondary Treatment System and soil polishing filter and connections to all existing services on her land	Residential dwelling	No	1	Moanroe , Newcastle West , Co. Limerick	APPLICATION FINALISED	PERMISSION	CONDITIONAL	27/06/2024	31/07/2024			18.36		17.91	10.04	
Limerick County Council	2448	the construction of a slatted shed, rainwater harvesting tank, meal bin, holding pen and concrete aprons	Agriculture	No	0	Killeedy South , Ballagh , Co. Limerick	APPLICATION FINALISED	PERMISSION	CONDITIONAL	27/06/2024	31/07/2024			14.18	Y	13.74	5.81	
Limerick County Council	2460224	existing mobile home for use during construction period served by existing septic tank which will be decommissioned on completion of proposed dwelling house, and Planning Permission to (a) construct a new single storey dwelling with detached domestic garage, install new mechanical aeration unit and soil polishing filter system, upgrade existing entrance and access with all associated site works, (b) change of use of existing derelict cottage to garden shed/store	Residential dwelling	No	1	Glenmore East , Strand , Co Limerick	APPLICATION FINALISED	RETENTION	CONDITIONAL	02/07/2024	02/08/2024			15.92	Y	15.60	8.26	
Cork County Council	244526	Permission to construct a new dwelling house and domestic garage served by septic tank and percolation area.	Residential dwelling	No	1	Caherbarnagh, Rathmore, County Cork,	Application Closed	Permission	Conditional Permission	26/06/2024	02/08/2024			20.45		20.37	15.25	
Cork County Council	244381	Permission for the construction of new school bus storage shed together with all other ancillary site works.	Public Infrastructure	No	0	Rathduane, Rathmore, Co Cork,	Application Closed	Permission	Conditional Permission	27/06/2024	02/08/2024			19.51		19.43	13.91	
Kerry County Council	24190	TO CHANGE THE USE OF EXISTING OFF LICENCE TO APARTMENT WITH ELEVATIONAL CHANGES AND ANCILLARY SITE WORKS	Residential dwelling	No	1	STATION ROAD , CASTLEVIEW , CASTLEISLAND	APPLICATION FINALISED	PERMISSION	CONDITIONAL	02/07/2024	06/08/2024			22.17	Y	22.06	0.08	
Limerick County Council	23525	the construction of a new dwelling house, site entrance, waste water treatment system, percolation area and all associated site works	Residential dwelling	No	1	Kilscannell , Ardagh , Co. Limerick	APPLICATION FINALISED	PERMISSION	CONDITIONAL	03/07/2024	06/08/2024			27.62	Y	27.20	19.31	
Kerry County Council	24202	TO CONSTRUCT DWELLING HOUSE C/W CONNECTION TO THE PUBLIC SEWER, ALL IN ACCORDANCE WITH PLANS AND PARTICULARS SUBMITTED	Residential dwelling	No	1	GNEEVEGUILLA , CO KERRY	APPLICATION FINALISED	PERMISSION	CONDITIONAL	09/07/2024	12/08/2024			17.08		16.97	10.92	
Kerry County Council	2460305	(i) the demolition of part of the Community Centre building over ground & first floor; (ii) refurbishment to part of the building over ground & first floor; (iii) the construction of a new extension of 190.0m² at ground floor & 121.0m² at first floor, total new area is 311.0m²; (iv) a new entrance canopy & external fire escape stairway; (v) installation of solar photovoltaic panels & plant area on the new roof; (vi) together with all associated site works including hard & soft landscaping & connections to existing services.	Public Infrastructure	No	0	Listowel Community Centre , Bridge Road , Listowel Co. Kerry	APPLICATION FINALISED	PERMISSION	CONDITIONAL	11/07/2024	14/08/2024			31.17	Y	31.07	18.96	
Limerick County Council	24168	the construction of a cubicle house over existing slatted tanks, roofed feed passage, a machinery shed and concrete aprons within the curtilege of a protected structure	Agriculture	No	0	Treanboy , Newcastle West , Co. Limerick	APPLICATION FINALISED	PERMISSION	CONDITIONAL	11/07/2024	14/08/2024			19.70	Y	19.31	11.51	
Limerick County Council	2460346	a front sunroom to the existing dwelling house, a domestic garage and an agricultural shed as-built	Residential dwelling	No	0	Garryduff , Newcastle West , Co. Limerick	APPLICATION FINALISED	RETENTION	CONDITIONAL	10/07/2024	14/08/2024			20.27	Y	19.98	12.67	
Kerry County Council	2360401	Planning Permission to (A) Construct an extension along with renovations and elevational changes to our existing dwelling house (B) Close up existing vehicular access and demolish existing domestic shed, (C) Construct a new vehicular access with all associated site works and connection to all existing services	Residential dwelling	No	0	Kilmanihan West , Knocknagoshel , Co Kerry	APPLICATION FINALISED	PERMISSION	CONDITIONAL	11/07/2024	14/08/2024			17.38	Y	17.29	5.15	
Kerry County Council	2478	TO BUILD A PRIVATE STOREY AND A HALF EXTENSION AT FRONT OF EXISTING DWELLING, ALSO TO DECOMMISSION EXISTING SEPTIC TANK AND INSTALL A NEW MECHANICAL AERATION UNIT AND POLISHING FILTER AND ALL ASSOCIATED SITE WORKS	Residential dwelling	No	0	BALLINARD , CORDAL , CASTLEISLAND	APPLICATION FINALISED	PERMISSION	CONDITIONAL	15/07/2024	16/08/2024			15.01	Y	14.89	0.00	
Limerick County Council	2460046	the demolition of an existing two-storey vacant petrol station, commercial premises and vehicle maintenance building and construction of 4 no. two-storey two-bedroom terraced dwellings and 3 no. single-storey one-bedroom terraced dwellings, works to the site boundaries and ancillary site works	Residential dwelling	No	7	Main Street , Broadford , Co. Limerick	APPLICATION FINALISED	PERMISSION	CONDITIONAL	16/07/2024	16/08/2024			14.57	Y	14.10	7.09	
Limerick County Council	2442	the (1) Retention Permission for as-constructed equestrian centre comprising 17no. stables, office/canteen, feed store, tack room, toilet facilities and attached hay barn, (change of design from that previously granted under planning ref. 98/189) (2) Retention permission is also sought for a change of site layout from that previously granted under planning ref. 98/189. (3) Planning Permission is also sought for change of use of part of existing stable block to low-capacity pet crematorium, cold store area and processing room and all associated ancillary site works. This development is within the site of a recorded monument, LI017-027, Ringfort-Rath	Commercial	No	0	Ballycullane Upper , Glin , Co. Limerick	APPLICATION FINALISED	RETENTION	CONDITIONAL	16/07/2024	16/08/2024			35.73	Y	35.59	25.91	
Kerry County Council	24210	FOR CHANGE OF USE TO THE GROUND FLOOR OF AN EXISTING BOOKMAKER'S PREMISES, TO A COMMUNITY MUSEUM, INCLUDING NEW SIGNAGE TO THE EXISTING SHOP FRONT	Commercial	No	0	NUMBER 42 , MAIN STREET , CASTLEISLAND	APPLICATION FINALISED	PERMISSION	CONDITIONAL	17/07/2024	20/08/2024			22.03	Y	21.91	0.14	
Limerick County Council	2460253	existing domestic garage, side conservatory extension to house and alteration to front facade of house namely replacement of garage door with a window all at my property	Residential dwelling	No	0	Ballingowen , Newcastle West , Co. Limerick	APPLICATION FINALISED	RETENTION	CONDITIONAL	17/07/2024	20/08/2024			23.74		23.32	15.44	
Kerry County Council	2460320	Alter and extend the Turner family home to include separate living accommodation / 'Granny Flat', with all associated site works including the decommissioning of the existing sewage treatment system and installation of a mechanical treatment unit and polishing filter	Residential dwelling	No	1	Lissatanvally , Tralee , Co. Kerry	APPLICATION FINALISED	PERMISSION	CONDITIONAL	18/07/2024	21/08/2024			36.39	Y	36.28	15.76	
Kerry County Council	2460325	Full planning permission for a change of dwelling house design to that previously granted under planning reg. no: 22/647 at Moyvane North, Moyvane, County Kerry	Residential dwelling	No	1	Moyvane North , Moyvane , County Kerry	APPLICATION FINALISED	PERMISSION	CONDITIONAL	19/07/2024	22/08/2024			31.91	Y	31.78	21.07	
Cork County Council	244507	Permission for the construction of 2 single storey extensions to the rear of existing dwelling house, alterations to all elevations including revised window and door locations and fenestrations, along with all ancillary site works	Residential dwelling	No	0	Newmarket Road, Kingwilliamstown, Ballydesmond, Mallow, Co.Cork	Application Closed	Permission	Conditional Permission	16/07/2024	23/08/2024			10.07	Y	9.95	4.52	
Cork County Council	244711	Permission to alter, renovate and extend the existing private domestic residence. We seek permission to construct a car port, home office and to alter the existing roof. We further seek permission to carry out elevational changes to the existing residence and all associated ancillary site developments as per the documents and drawings submitted with this application	Residential dwelling	No	0	Lacka, Ballydesmond, Lackanastooka, Mallow, Co.Cork	Application Closed	Permission	Conditional Permission	17/07/2024	23/08/2024			11.85	Y	11.74	6.91	
Cork County Council	244175	Permission to (a) Construct a new extension to north eastern elevation of existing dwelling house, (b) Install windows and 1 new patio door to north western elevation of existing dwelling house, (c) Enlarge existing vehicular entrance and (d) Install a new wastewater treatment system, polishing filet and all associated site works.	Residential dwelling	No	0	Rockspring, Liscarroll, Mallow, Co. Cork	Application Closed	Permission	Conditional Permission	16/07/2024	23/08/2024			21.82		21.33	9.05	
Cork County Council	244287	Permission to construct a new dwelling house and domestic garage served by mechanical aeration unit and sand polishing filter.	Residential dwelling	No	1	Keelmanagh, Dernagree, Mallow, Co. Cork	Application Closed	Permission	Conditional Permission	19/07/2024	23/08/2024			16.57		16.31	8.54	
Kerry County Council	23761	TO ERECT A SINGLE STOREY REAR EXTENSION TO HIS DWELLING HOUSE TO BE USED AS A SELF CONTAINED UNIT AND SERVED BY EXISTING SEPTIC TANK AND NEW PURAFLO POLISHING FILTER	Residential dwelling	No	1	BALLYDWYER MIDDLE , BALLYMACELLIGOTT , CO KERRY	APPLICATION FINALISED	PERMISSION	CONDITIONAL	22/07/2024	23/08/2024			30.20	Y	30.09	8.17	
Kerry County Council	24214	TO REMOVE EXISTING DISUSED SERVICE GARAGE AND EXISTING TYRE WORKSHOP AND CONSTRUCT NEW TYRE WORKSHOP WITH ANCILLARY SITE DEVELOPMENT WORKS	Commercial	No	0	TRALEE ROAD AND POUND ROAD , CASTLEVIEW , CASTLEISLAND	APPLICATION FINALISED	PERMISSION	CONDITIONAL	23/07/2024	26/08/2024			22.20	Y	22.08	0.12	
Limerick County Council	24230	a dwelling house, waste water treatment system, percolation area, site entrance and all associated site works	Residential dwelling	No	1	Knocknaboula , Foynes , Co. Limerick	APPLICATION FINALISED	PERMISSION CONSEQUENT	CONDITIONAL	24/07/2024	26/08/2024			36.36	Y	36.11	28.92	
Limerick County Council	24229	a dwelling house, entrance, boundary walls, an onsite waste water treatment and disposal system and all associated works as granted on Planning Ref. 21/1142	Residential dwelling	No	1	Corgrig , Foynes , Co. Limerick	APPLICATION FINALISED	PERMISSION CONSEQUENT	CONDITIONAL	24/07/2024	26/08/2024			37.77	Y	37.47	30.05	
Limerick County Council	24225	the construction of a single storey dwelling house, entrance, driveway, wastewater treatment unit, polishing filter and all ancillary site works	Residential dwelling	No	1	Ballylin , Ardagh , Co. Limerick.	APPLICATION FINALISED	PERMISSION	CONDITIONAL	22/07/2024	26/08/2024			26.57	Y	26.25	18.76	
Limerick County Council	2460531	the construction of a new two storey annex incorporating a granny flat, to an existing dwelling house, revisions to front porch & side & rear opes, decommissioning of old septic tank and the installation of a new domestic wastewater treatment system and all ancillary site works	Residential dwelling	No	0	Gortmore , Broadford , Co. Limerick	APPLICATION FINALISED	PERMISSION	CONDITIONAL	23/07/2024	27/08/2024			15.78	Y	15.32	8.24	
Kerry County Council	2460348	(1) Construct an extension to an existing dwelling house (2) Alteration to elevations (3) All associated site works.	Residential dwelling	No	1	Gortanahaneboy West , Headford , Killarney Co. Kerry	APPLICATION FINALISED	PERMISSION	CONDITIONAL	25/07/2024	28/08/2024			23.07		22.97	15.07	
Kerry County Council	2460159	(1)Demolish part build house (2)construct a new dwelling house (3)installed new waste water treatment system (4) all associated site works.	Residential dwelling	No	1	Lacka More , Abbeydorney , Co.Kerry	APPLICATION FINALISED	PERMISSION	CONDITIONAL	26/07/2024	29/08/2024			36.22	Y	36.12	16.69	

Planning Authority	Application Number	Development Description	Development Category	Large-scale Development	Number of Residential Units	Development Address	Application Status	Application Type	Decision	Decision Date	Grant Date	Appeal Reference Number	Appeal Decision	Distance to Turbine (km)	Within SPA + 5km Buffer	Distance to Proposed Lifetime Extension EIAR Site Boundary (km)	Distance to Proposed Lifetime Extension and Proposed Offsetting Lands Hydro Buffer (km)	Within Proposed Offsetting Lands
Kerry County Council	2460367	Planning Permission for the addition of natural stone to part of the front, rear and side elevations of the dwelling house previously granted planning permission (Pl. Reg. No. 21/1114) , and the carrying out of associated site works and services	Residential dwelling	No	0	Coom Cordal , Castleisland , Co. Kerry	APPLICATION FINALISED	PERMISSION	CONDITIONAL	29/07/2024	30/08/2024			15.59	Y	15.48	0.00	
Cork County Council	244521	Permission to construct a dwelling house and garage with related site works	Residential dwelling	No	1	Killeenleagh, Kanturk, Co.Cork,	Application Closed	Permission	Conditional Permission	29/07/2024	30/08/2024			15.56		15.13	2.14	
Cork County Council	244644	Permission to construct a play school with connection to all services	Public Infrastructure	No	0	Tullylease National School, Tullylease, Co.Cork,	Application Closed	Permission	Conditional Permission	29/07/2024	30/08/2024			14.39	Y	13.96	4.75	
Cork County Council	236618	Permission to construct a dwelling house, domestic garage, entrance walls, installation of a mechanical aeration unit and polishing filter system with all associated site works	Residential dwelling	No	1	Ballydaly, Millstreet, Co.Cork,	Application Closed	Permission	Conditional Permission	23/07/2024	30/08/2024			21.91		21.80	15.51	
Kerry County Council	2460063	Planning Permission for the Demolition of the existing front porch, alterations and two storey and single storey extension to the existing dwelling incorporating a dependant relative unit and car port, a new proprietary wastewater treatment system and all associated site works including the use of the existing farm vehicular entrance and extinguishing the existing separate vehicular entrance to the dwelling all at Ballyackey /Ballyaukeen, Tralee, Co. Kerry, V92 AK81.	Residential dwelling	No	0	Ballyackey / Ballyaukeen , Tralee , Co. Kerry	APPLICATION FINALISED	PERMISSION	CONDITIONAL	30/07/2024	02/09/2024			32.95	Y	32.84	12.44	
Kerry County Council	2460381	Full planning permission to A), demolish existing rear extensions, B), construct a new rear extension onto the existing dwelling house, and all associated site works.	Residential dwelling	No	0	Cahereen West , Killarney Road , Castleisland Co Kerry	APPLICATION FINALISED	PERMISSION	CONDITIONAL	30/07/2024	02/09/2024			22.57	Y	22.45	0.03	
Limerick County Council	24193	the installation of a temporary standalone prefabricated building to be used for after-school childcare use including all associated site works and connections to existing services on site	Public Infrastructure	No	0	Kilcolman , Ardagh , Co. Limerick	APPLICATION FINALISED	PERMISSION	CONDITIONAL	29/07/2024	02/09/2024			30.84	Y	30.52	23.00	
Limerick County Council	24233	the development that will consist of the construction of a two storey extension to the rear of private dwelling	Residential dwelling	No	0	Killarney Road , Abbeyfeale , Co. Limerick	APPLICATION FINALISED	PERMISSION	CONDITIONAL	30/07/2024	02/09/2024			17.79	Y	17.66	6.43	
Limerick County Council	24235	planning reference number 22/1153; the construction of a dwelling house, detached domestic garage, connection to public foul sewer, new vehicular entrance and carry out all associated ancillary site works	Residential dwelling	No	1	Carraward West , Dromcollogher , Co. Limerick	APPLICATION FINALISED	PERMISSION CONSEQUENT	CONDITIONAL	30/07/2024	02/09/2024			17.86		17.42	8.17	
Limerick County Council	2460028	the construction of a development consisting of 10 No. Single storey housing units laid out in 2 Blocks of 5 Units, access road, car parking, hard and soft landscaping, retaining walls, bin storage with connection to public sewers, all public utility services along with all associated site works	Residential dwelling	Yes	10	Cloverfield Killacolla (Baker) , Glin , Co Limerick	APPLICATION FINALISED	PERMISSION	CONDITIONAL	30/07/2024	02/09/2024			36.15	Y	35.97	27.13	
Limerick County Council	2460446	change of use from vacant public house to residential to provide 2 no. apartments and a semi detached dwelling, alterations to the front elevation of the building to remove the existing shopfront and window and install 2 new external doors and a window, the installation of a roof light, a new pedestrian gate to the side of the building and all associated site works. Full Planning permission is also being applied for the subdivision of the site to provide Site A - semi detached dwelling and Site B 2 no. apartment units. Retention permission is being sought for an existing extension to the rear of the building	Residential dwelling	No	3	Main Street , Ballyhahill , Co. Limerick	APPLICATION FINALISED	PERMISSION	CONDITIONAL	30/07/2024	03/09/2024			33.96	Y	33.73	26.59	
Kerry County Council	2460363	Full planning permission to A), construct a new side extension onto existing building, B) elevation changes & internal alterations to existing building and all associated site works. Height = 7.527m	Residential dwelling	No	1	Clash Industrial Estate , Clash East , Tralee Co Kerry	APPLICATION FINALISED	PERMISSION	CONDITIONAL	01/08/2024	04/09/2024			36.58	Y	36.47	14.96	
Cork County Council	245118	Permission to construct a new dwelling house	Residential dwelling	No	1	Coolroe Beg, Banteer, Mallow, Co.Cork	Application Closed	Permission	Conditional Permission	02/08/2024	06/09/2024			23.29		22.88	8.18	
Limerick County Council	2460471	detached single storey domestic shed to front and Planning Permission for demolition of chimney, construction of storey and a half extension to side (north) and all associated site works	Residential dwelling	No	0	13 Shanid Gardens , Shanadolden Demesne , Shanagolden	APPLICATION FINALISED	RETENTION	CONDITIONAL	06/08/2024	09/09/2024			35.57	Y	35.28	27.90	
Limerick County Council	24201	the construction of a single storey dwelling house, entrance, driveway, wastewater treatment unit, polishing filter and all ancillary site works	Residential dwelling	No	1	Ballydoorlis , Kilcolman , Ardagh	APPLICATION FINALISED	PERMISSION	CONDITIONAL	06/08/2024	09/09/2024			30.81	Y	30.50	23.04	
Limerick County Council	2410	the construction of a dormer style dwelling house, domestic garage, entrance, driveway, wastewater treatment unit, polishing filter and all ancillary site works	Residential dwelling	No	1	Ballylin , Ardagh , Co. Limerick	APPLICATION FINALISED	PERMISSION	CONDITIONAL	07/08/2024	09/09/2024			26.84	Y	26.51	18.99	
Kerry County Council	2460389	Erection of dwelling house, storage shed/pump house with associated site works including domestic water well, septic tank and percolation area.	Residential dwelling	No	1	Gaurrane More , Ballymacelligott , Co. Kerry	APPLICATION FINALISED	PERMISSION	CONDITIONAL	08/08/2024	11/09/2024			26.64	Y	26.53	5.62	
Kerry County Council	2460151	To construct a new dwelling house served by mechanical aeration unit and sand polishing filter	Residential dwelling	No	1	Carhoonoe Newquarter , Gneeveguilla Rathmore , Co Kerry	APPLICATION FINALISED	PERMISSION	CONDITIONAL	14/08/2024	17/09/2024			13.18	Y	13.07	7.67	
Limerick County Council	24194	Calf Housing facilities with storage area and associated ancillary services	Agriculture	No	0	Rathreagh Beg , Ardagh , Co. Limerick.	APPLICATION FINALISED	PERMISSION	CONDITIONAL	15/08/2024	18/09/2024			29.48	Y	29.10	21.31	
Limerick County Council	2460635	the construction of a two-storey dwelling house on serviced site at 1J, and all ancillary site works	Residential dwelling	No	1	Site 1J , Meadow Court , Newcastle West	APPLICATION FINALISED	PERMISSION	CONDITIONAL	15/08/2024	18/09/2024			21.78	Y	21.39	13.60	
Kerry County Council	24271	(A) TWO-STOREY, PITCHED ROOF DWELLING HOUSE, MEASURING 200M2 (B) ATTACHED SINGLE-STOREY, FLAT-ROOFED DOMESTIC GARAGE MEASURING 40M2, (C) WASTEWATER TREATMENT AND ALL ASSOCIATED SITE SERVICES AND WORKS, (D) 3M SETBACK TO SITE BOUNDARY DITCH AND ASSOCIATED FELLING OF TREES	Residential dwelling	No	1	Ballymullen , Kielduff , Co.Kerry	APPLICATION FINALISED	PERMISSION	CONDITIONAL	19/08/2024	20/09/2024			30.82	Y	30.71	9.85	
Cork County Council	244836	Permission for retention of 1) milking parlour with feed bin & with covered slatted tank. Permission for construction of 2)walled silage pit with concrete apron, 3) machinery shed, 4) covered slatted tank with feed passage, 5)covered dungstead shed and carry out all associated site works	Agriculture	No	0	Coolnagillagh upper, Millstreet, Co.Cork,	Application Closed	Permission, Permission for Retention	Conditional Permission	13/08/2024	20/09/2024			20.68		20.43	12.47	
Cork County Council	244108	Permission for construction of a single storey extension to rear of dwelling, demolition of annex at rear of dwelling and for demolition of outhouses at rear of dwelling and all associated site works.	Residential dwelling	No	0	Main Street, Liscarroll, Co. Cork,	Application Closed	Permission	Conditional Permission	16/08/2024	20/09/2024			22.19		21.70	9.42	
Limerick County Council	24257	the extension of the existing shop, pub premises into the adjacent dwelling house to include; retention of changes to the front elevation of the former dwelling house, namely closing up to 2 No. windows and a door. Retention of the existing signage and awnings, retention of the rear extension to the existing shop/pub premises, retention permission for the lean-to store attached to the existing store building and permission for the removal of a chimney stack and the change of use from public house to retail to include the installation of a new glass facade/shop front with sliding doors at the entrance and all ancillary site works	Commercial	No	0	Collins Retail Shop , Con Colbert Street , Athea	APPLICATION FINALISED	RETENTION	CONDITIONAL	20/08/2024	23/09/2024			24.94	Y	24.81	15.10	
Limerick County Council	2460657	the construction of a two-storey dwelling house on serviced site at 1L, and all ancillary site works	Residential dwelling	No	1	Site 1L , Meadow Court , Newcastle West	APPLICATION FINALISED	PERMISSION	CONDITIONAL	22/08/2024	24/09/2024			21.78	Y	21.39	13.60	
Cork County Council	245049	Permission to construct a new dwelling house and domestic garage served by mechanical aeration unit and soil polishing filter area.	Residential dwelling	No	1	Knockavoreen, Kiskeam, Mallow, Co Cork	Application Closed	Permission	Conditional Permission	21/08/2024	24/09/2024			8.49	Y	8.40	3.36	
Kerry County Council	2460421	Planning Permission to (A) Demolish an existing farm building (B) Construct a new dwelling,to include a granny flat (C) Install a new mechanical treatment unit and raised sand polishing filter (D) Construct a new site entrance and (E) All associated site works at Nohoval, Castleisland, Co. Kerry	Residential dwelling	No	1	Nohoval , Castleisland , Co. Kerry	APPLICATION FINALISED	PERMISSION	CONDITIONAL	22/08/2024	25/09/2024			25.44	Y	25.33	4.47	
Kerry County Council	24153	TO ERECT A DOMESTIC STORAGE SHED AT THE REAR OF THEIR DWELLING HOUSE	Residential dwelling	No	0	GORTDROMAGOWNAGH , MOYVANE , CO KERRY	APPLICATION FINALISED	PERMISSION	CONDITIONAL	22/08/2024	25/09/2024			29.04	Y	28.91	17.87	
Cork County Council	244639	Permission for retention of detached domestic structure at side of dwelling and attached annexes to side and rear of dwelling and for permission for construction of a single storey link extension to dwelling and detached domestic structure and for conversion of existing detached domestic structure to be used as a granny flat and incorporation of part of existing dwelling into said granny flat and for the removal of existing roof and construction of replacement roof to said detached structure and alterations to elevations of said detached domestic structure and all associated site works.	Residential dwelling	No	0	Knockaneglass East, Freemount, Charleville, Co.Cork	Application Closed	Permission, Permission for Retention	Conditional Permission	20/08/2024	27/09/2024			17.05		16.63	4.66	
Cork County Council	244666	Permission to construct a new dwelling house and domestic garage served by septic tank and percolation area.	Residential dwelling	No	1	Horsemount South, Kilcorney, Rathcoole, Mallow, Co.Cork	Application Closed	Permission	Conditional Permission	20/08/2024	27/09/2024			24.60		24.29	14.07	
Limerick County Council	24221	for the partial construction of an easyfeed slatted unit and permission for the completion and extension to easyfeed slatted unit, installation of 4 No. soiled water tanks and all ancillary site works	Agriculture	No	0	Ballinena , Newcastle West , Co. Limerick	APPLICATION FINALISED	RETENTION	CONDITIONAL	27/08/2024	30/09/2024			24.66	Y	24.34	16.88	
Kerry County Council	23537	CONSTRUCT A SLATTED CUBICLE HOUSE, ASSOCIATED UNERGROUND SLURRY TANKS, CATTLE CRUSH AND ANCILLARY CONCRETE YARD	Agriculture	No	0	TULLIG , KILFLYNN , CO KERRY	APPLICATION FINALISED	PERMISSION	CONDITIONAL	20/09/2023	30/09/2024	318168-23	CONDITIONAL	32.98	Y	32.88	16.50	
Limerick County Council	24271	the construction of a single storey extension to the side of the existing dwelling house and all ancillary site works	Residential dwelling	No	0	Tullaha , Broadford , Co. Limerick	APPLICATION FINALISED	PERMISSION	CONDITIONAL	29/08/2024	01/10/2024			13.75	Y	13.28	6.17	

Planning Authority	Application Number	Development Description	Development Category	Large-scale Development	Number of Residential Units	Development Address	Application Status	Application Type	Decision	Decision Date	Grant Date	Appeal Reference Number	Appeal Decision	Distance to Turbine (km)	Within SPA + 5km Buffer	Distance to Proposed Lifetime Extension EIAR Site Boundary (km)	Distance to Proposed Lifetime Extension and Proposed Offsetting Lands Hydro Buffer (km)	Within Proposed Offsetting Lands
Limerick County Council	2460674	the renovation of an existing cottage as well as extending it. Permission is also sought to construct a single storey side extension and to install an on-site wastewater treatment system consisting of a mechanical aeration unit, secondary treatment system and soil polishing filter; along with all associated site works	Residential dwelling	No	0	Cratloe West , Athea , Co. Limerick	APPLICATION FINALISED	PERMISSION	CONDITIONAL	28/08/2024	01/10/2024			20.62	Y	20.49	10.91	
Limerick County Council	24270	as-built revisions to previously approved permission, under Planning Ref. 77/13570; to include relocation of entrance porch, elevational changes, alternations to roof profile to the rear of the dwelling, extension of domestic garage and all ancillary site works	Residential dwelling	No	0	Glenastar , Ardagh , Co. Limerick	APPLICATION FINALISED	RETENTION	CONDITIONAL	29/08/2024	01/10/2024			26.64	Y	26.34	18.98	
Kerry County Council	2460328	planning permission to construct a new dwelling house and domestic garage served by mechanical aeration unit and soil polishing filter	Residential dwelling	No	1	Coom , Gneeveguilla Rathmore , Co Kerry	APPLICATION FINALISED	PERMISSION	CONDITIONAL	29/08/2024	02/10/2024			17.91		17.80	12.12	
Kerry County Council	2460083	planning permission to (A) renovate existing dwelling house and construct extensions to rear and side of existing dwelling house and to (B) construct a domestic garage and (c) install a new mechanical aeration unit and sand polishing filter at Cloonts, Rathmore, Co. Kerry. (1 dwelling)	Residential dwelling	No	0	Cloonts , Rathmore , Co Kerry	APPLICATION FINALISED	PERMISSION	CONDITIONAL	29/08/2024	02/10/2024			18.30		18.21	13.14	
Limerick County Council	2460686	the construction of a new dwelling house, garage, entrance, drive-way, packaged wastewater treatment system with percolation area and all ancillary site works	Residential dwelling	No	1	Monashinnagh , Ardagh , Co. Limerick	APPLICATION FINALISED	PERMISSION	CONDITIONAL	30/08/2024	02/10/2024			27.82	Y	27.45	19.71	
Limerick County Council	2460554	the construction of a single storey dwelling house with an on-site wastewater treatment system consisting of a mechanical aeration unit, intermittent filter, & soil polishing filter, a site entrance, well and all associated site works	Residential dwelling	No	1	Coole East , Athea , Co. Limerick	APPLICATION FINALISED	PERMISSION	CONDITIONAL	30/08/2024	02/10/2024			23.26	Y	23.11	14.28	
Kerry County Council	2360349	Planning Permission for the erection of a dwelling house with a waste water treatment system and the carrying out of associated site works and services.	Residential dwelling	No	1	Meenbannivane , Knocknagoshel , Co. Kerry	APPLICATION FINALISED	PERMISSION	CONDITIONAL	29/08/2024	02/10/2024			19.26	Y	19.17	5.20	
Cork County Council	245264	Permission for a) retention of the existing as built domestic garage and fuel store adjacent to existing dwelling house, b) retention of existing as built domestic storage shed, c) retention of existing as built open porch structure to the front of existing dwelling house, d) retention of location of existing dwelling house to that granted under pl no. 94/2078, e) retention of revised site boundaries and f) permission for the construction of a new extension to the side of existing dwelling house.	Residential dwelling	No	0	Urraghilmore East, Boherbue, Co.Cork,	Application Closed	Permission, Permission for Retention	Conditional Permission	29/08/2024	03/10/2024			9.93		9.81	4.47	
Cork County Council	245260	Permission to construct a new dwelling house and domestic garage served by septic tank and percolation area.	Residential dwelling	No	1	Ummeraboy West, Knocknagree, Mallow, Co. Cork	Application Closed	Permission	Conditional Permission	29/08/2024	03/10/2024			13.05		12.97	7.91	
Cork County Council	235713	Permission to construct two dwelling houses with connection to the public sewer and associated services.	Residential dwelling	No	2	Highfield Crescent, Greenane, Kanturk, Co Cork	Application Closed	Permission	Conditional Permission	15/08/2024	03/10/2024			17.21		16.75	0.12	
Kerry County Council	24293	FOR A CHANGE OF USE OF AN EXISTING DWELLING HOUSE AND DETACHED GARAGE TO A COMMUNITY PRE SCHOOL AND ALL ASSOCIATED SITE WORKS	Public Infrastructure	No	0	LISTOWEL ROAD , MOYVANE , CO KERRY	APPLICATION FINALISED	PERMISSION	CONDITIONAL	02/09/2024	04/10/2024			31.51	Y	31.38	20.62	
Cork County Council	244117	1) Permission for rear extension to an existing clinic incorporating 2 consultancy rooms, kitchenette & store, 2) Permission for retention for internal alterations incorporating a small nurse station to a waiting room area & associated site works.	Public Infrastructure	No	0	Egmont Medical Centre, Newmarket Road Curragh, Kanturk, Co Cork	Application Closed	Permission, Permission for Retention	Conditional Permission	28/08/2024	04/10/2024			16.79		16.33	0.00	
Cork County Council	244907	Permission to construct a new dwelling house and domestic garage served by septic tank and percolation area.	Residential dwelling	No	1	Tullig, Millstreet, Co. Cork,	Application Closed	Permission	Conditional Permission	26/08/2024	04/10/2024			22.82		22.57	14.54	
Cork County Council	235554	Construction of an animal and agricultural vehicle river crossing and all associated site works. A Natura Impact Statement will be submitted with the application.	Agriculture	No	0	Kilnahulla More and Gneeves, Boherbue, Co. Cork,	Application Closed	Permission	Conditional Permission	20/08/2024	04/10/2024			9.65	Y	9.38	2.23	
Kerry County Council	23992	A DWELLING HOUSE, WASTE WATER TREATMENT AND DISPOSAL SYSTEM, UTILISATION AND IMPROVEMENT OF EXISTING ENTRANCE, TO TEMPORARILY INSTALL A MOBILE HOME ON SITE FOR A PERIOD OF UP TO 5 YEARS WHICH WILL BE CONNECTED TO THE PROPOSED WASTE WATER TREATMENT AND DISPOSAL SYSTEM AND ALL ASSOCIATED SITE WORK	Residential dwelling	No	1	TOBERMAING , CASTLEISLAND , CO KERRY	APPLICATION FINALISED	PERMISSION	CONDITIONAL	03/09/2024	07/10/2024			19.69	Y	19.57	0.00	
Kerry County Council	2460445	Construct a dwelling house and garage served by an effluent treatment tank and a polishing filter	Residential dwelling	No	1	Annaghilymore , Headford , Killarney Co. Kerry	APPLICATION FINALISED	PERMISSION	CONDITIONAL	04/09/2024	08/10/2024			23.26		23.16	10.33	
Kerry County Council	24296	DEVELOP FRONT OF HOUSE LAWN AREA TO SINGLE CAR PARKING SPACE WITH RAMP TO FRONT DOOR FOR WHEELCHAIR ACCESS	Residential dwelling	No	1	7 OAKPARK TERRACE , TRALEE , CO KERRY V92 EAW7	APPLICATION FINALISED	PERMISSION	CONDITIONAL	04/09/2024	08/10/2024			37.36	Y	37.25	15.78	
Kerry County Council	24196	CHANGE OF USE OF PART OF THE EXISTING INDUSTRIAL BUILDING (CIRCA 9,000M2) FROM A WEAVING PLANT TO A WHISKEY MATURATION STORE AND ALL ANCILLARY SERVICES AND ASSOCIATED SITEWORKS . THE PROPOSED DEVELOPMENT IS FOR MODIFICATIONS TO AN ESTABLISHMENT TO WHICH THE MAJOR ACCIDENTS DIRECTIVE APPLIES	Industrial	No	0	CLASH WEST (CLASH INDUSTRIAL ESTATE) , TRALEE , CO KERRY	APPLICATION FINALISED	PERMISSION	CONDITIONAL	05/09/2024	09/10/2024			36.28	Y	36.17	14.56	
Kerry County Council	24301	CONSTRUCT A SINGLE STOREY DWELLING SERVICED WITH A MECHANICAL TREATMENT SYSTEM AND POLISHING FILTER, ALL WITH ASSOCIATED WORKS	Residential dwelling	No	1	BALLYBEG BALLYMACELLIGOTT , TRALEE , CO KERRY	APPLICATION FINALISED	PERMISSION	CONDITIONAL	06/09/2024	10/10/2024			31.75	Y	31.64	9.79	
Limerick County Council	24294	a change of use of an existing vacant building from child psychiatry consultation, meeting rooms and associated offices to 2 No. apartments, comprising of a 2 bedroom apartment on the ground floor and a 1 bedroom apartment on the first floor, in a proposal that retains the existing building	Residential dwelling	No	2	6 South Quay , Newcastle West , Co. Limerick	APPLICATION FINALISED	PERMISSION	CONDITIONAL	03/09/2024	10/10/2024			22.01	Y	21.63	13.87	
Cork County Council	245115	Permission for 1) the construction of a new cattle shed,2) the construction of a new slatted underground slurry tank and 3) all associated site works	Agriculture	No	0	Knockduff Lower, Meelin, Newmarket, co.Cork	Application Closed	Permission	Conditional Permission	04/09/2024	10/10/2024			7.90	Y	7.39	0.00	
Limerick County Council	2460431	alterations, renovations and an extension to an existing dwelling house, garage, stables and all associated site works	Residential dwelling	No	0	Garbally , Kilmeedy , Co. Limerick	APPLICATION FINALISED	PERMISSION	CONDITIONAL	06/09/2024	11/10/2024			22.66		22.20	14.76	
Cork County Council	244591	Permission for the installation of 1 no. full retention separator, complete with ancillary works at the Gairdini Facility. This application relates to a development which comprises or is for the purposes of an activity requiring an integrated pollution control licence issued by the Environmental Protection Agency (EPA). A Natura Impact Statement will be submitted to the planning authority with this application.	Industrial	Yes	0	Lackanastooka, Ballydesmond, Co.Cork,	Application Closed	Permission	Conditional Permission	06/09/2024	11/10/2024			12.18	Y	12.07	7.21	
Cork County Council	244886	Permission to construct a new dwelling house.	Residential dwelling	No	1	Tooreenclassagh, Knocknagree, Mallow, Co. Cork	Application Closed	Permission	Conditional Permission	04/09/2024	11/10/2024			11.03	Y	10.94	5.87	
Limerick County Council	2460171	the (a) construction of a 3 bay slatted unit with effluent storage facility & (b) relocation of existing feed bin to the side of the proposed slatted unit, and Permission for Retention to retain a raised vented ridge on an existing farm building (granted planning under 16/514) and the aforementioned existing feed bin both as constructed, and all associated site works	Agriculture	No	0	Dromtrasna Collins , Abbeyfeale , Co. Limerick	APPLICATION FINALISED	PERMISSION	CONDITIONAL	10/09/2024	14/10/2024			16.99	Y	16.86	6.85	
Cork County Council	226666	The construction of a residential development of 44 no. dwelling houses and all ancillary site works. The proposed development consists of 5 no. 4 bedroom detached dwelling houses, 14 no. 3 bedroom semi-detached dwelling houses, 12 no. 3 bedroom townhouses and 13 no. 2 bedroom townhouses. Ancillary site works include the provision of bin stores, landscaping, public open spaces and servicing proposals. Vehicular access to the proposed development will be provided from a new entrance from the R580. A Natura Impact Statement (NIS) has been prepared and will be submitted to the planning authority with the application.	Residential dwelling	Yes	44	Pulleen, Kanturk, Co.Cork,	Application Closed	Permission	Conditional Permission	18/12/2023	15/10/2024	ABP-318888-24	Withdrawn	18.14		17.68	0.99	
Kerry County Council	2460487	To construct a new dwelling house and domestic garage served by septic tank and percolation area at Ballycullane, Rathmore, Co Kerry	Residential dwelling	No	1	Ballycullane , Rathmore , Co Kerry	APPLICATION FINALISED	PERMISSION	CONDITIONAL	12/09/2024	16/10/2024			19.40		19.30	14.32	
Kerry County Council	23873	THE DEVELOPMENT OF A LIVESTOCK UNDERPASS UNDER THE PUBLIC ROAD, SOILED WATER TANK AND ANCILLARY WORKS. A NATURA IMPACT STATEMENT (NIS) HAS BEEN SUBMITTED AS PART OF THIS APPLICATION.	Agriculture	No	0	SHRONEBEG , RATHMORE , CO KERRY	APPLICATION FINALISED	PERMISSION	CONDITIONAL	12/09/2024	16/10/2024			23.73		23.63	17.94	
Limerick County Council	2460306	the construction of a new slatted livestock house. Proposed livestock house to incorporate easy feed & underground slatted slurry tank with external agitation & ancillary concrete. The above development to be carried out with all associated ancillary site works	Agriculture	No	0	Stokesfield , Shanagolden , Co. Limerick.	APPLICATION FINALISED	PERMISSION	CONDITIONAL	13/09/2024	17/10/2024			36.42	Y	36.10	28.52	
Limerick County Council	24303	an extension to the rear and a porch to the front of the existing dwelling and all associated site works	Residential dwelling	No	0	Rathnaneane , Newcastle West , Co. Limerick	APPLICATION FINALISED	RETENTION	CONDITIONAL	13/09/2024	17/10/2024			22.06		21.67	13.85	
Limerick County Council	2460736	the decommission of an existing septic tank system and the installation of a new mechanical aeration unit and percolation system; with all associated site works	Miscellaneous	No	0	Glengurt National School , Knockadiha , Tournafulla	APPLICATION FINALISED	PERMISSION	CONDITIONAL	13/09/2024	17/10/2024			11.96	Y	11.74	5.65	
Cork County Council	245347	Permission to construct a new dwelling house and domestic garage served by septic tank and percolation area.	Residential dwelling	No	1	Ballinkeen, Millstreet, Co. Cork,	Application Closed	Permission	Conditional Permission	09/09/2024	17/10/2024			19.46		19.18	10.82	
Cork County Council	245380	Permission to construct a new dwelling house.	Residential dwelling	No	1	Rathcool, Mallow, Co. Cork,	Application Closed	Permission	Conditional Permission	11/09/2024	17/10/2024			19.34		19.01	9.07	
Kerry County Council	2460500	The development will consist of Planning Permission to construct a single-storey modular system extension with a link corridor to the existing Dromtacker creche. The extension will consist of one childcare room with associated services and all associated site works at Munster Technological University, North Campus, Dromtacker, Tralee, Co Kerry.	Public Infrastructure	No	0	Dromtacker Creche CLG , Munster Technological University North Campus , Dromtacker Tralee Co. Kerry	APPLICATION FINALISED	PERMISSION	CONDITIONAL	16/09/2024	18/10/2024			36.50	Y	36.39	15.29	
Kerry County Council	24312	TO CONSTRUCT AN AMENITY AREA TO INCLUDE CAR PARKING, A COMMUNITY PLAYGROUND, MULTI-USE GAMES AREA, OUTDOOR EXERCISE AREA, LANDSCAPED WALKWAY AND ASSOCIATED ANCILLARY SITE WORKS	Public Infrastructure	No	0	Brosna West , Brosna , Co.Kerry	APPLICATION FINALISED	PERMISSION	CONDITIONAL	17/09/2024	21/10/2024			10.41	Y	10.32	0.00	

Planning Authority	Application Number	Development Description	Development Category	Large-scale Development	Number of Residential Units	Development Address	Application Status	Application Type	Decision	Decision Date	Grant Date	Appeal Reference Number	Appeal Decision	Distance to Turbine (km)	Within SPA + 5km Buffer	Distance to Proposed Lifetime Extension EIAR Site Boundary (km)	Distance to Proposed Lifetime Extension and Proposed Offsetting Lands Hydro Buffer (km)	Within Proposed Offsetting Lands
Kerry County Council	2460545	Planning Permission to a) Extend and Renovate the existing dwelling b) construct all associated site works at Listellick North, Tralee, Co Kerry	Residential dwelling	No	0	Listellick North , Tralee , Co.Kerry	APPLICATION FINALISED	PERMISSION	CONDITIONAL	17/09/2024	21/10/2024			38.12	Y	38.01	17.19	
Cork County Council	244848	Permission to construct a new dwelling house	Residential dwelling	No	1	Mahanagh, Liscarroll, Mallow, Co.Cork	Application Closed	Permission	Conditional Permission	16/09/2024	21/10/2024			21.03		20.51	6.78	
Kerry County Council	24246	(A) DEMOLISH INSITU EXTENSION TO REAR OF EXISTING DWELLING HOUSE AND EXTERNAL PORCH TO FRONT OF EXISTING DWELLING HOUSE, (B) PERMISSION TO CONSTRUCT NEW SINGLE STOREY EXTENSION TO THE REAR OF THE DWELLING AND ENCLOSE PORCH TO THE FRONT OF DWELLING AND ALL ASSOCIATED ELEVATIONAL CHANGES TO THE EXISTING DWELLING, (C) PERMISSION TO CONSTRUCT A SEPARATE DOMESTIC GARAGE TO GABLE OF DWELLING FOR THE ANCILLARY USE OF THE DWELLING, AND (D) PERMISSION TO DECOMMISSION EXISTING SEPTIC TANK AND INSTALL A NEW MECHANICAL TREATMENT SYSTEM WITH RAISED SOIL POLISHING FILTER ALL WITH ASSOCIATED SITE WORKS	Residential dwelling	No	0	BALLINTOBEENIG , ABBEYDORNEY , CO KERRY	APPLICATION FINALISED	PERMISSION	CONDITIONAL	19/09/2024	23/10/2024			33.76	Y	33.66	13.88	
Cork County Council	245457	Permission is sought for construction of 2no. bungalows (type A 3 bedroom and type B 4 bedroom) together with twinned splayed site entrance from public road & all associated site development works & service connections	Residential dwelling	No	2	Claragh Road, Mountleader, Millstreet, Co.Cork	Application Closed	Permission	Conditional Permission	20/09/2024	25/10/2024			21.40		21.21	14.27	
Limerick County Council	2460120	the erection of Domestic Garage for the storing of Recreational Vehicle (Camper Van) and vintage cars and all associated site works on his site	Residential dwelling	No	0	Rathnaneane , Newcastle West , Co. Limerick	APPLICATION FINALISED	PERMISSION	CONDITIONAL	05/04/2024		319632-24	MODIFIED	21.96		21.56	13.73	
Kerry County Council	2360420	Construct a single storey dwelling served by a wastewater treatment system and sand polishing filter and all necessary ancillary site works	Residential dwelling	No	1	Springmount , Duagh , Listowel	APPLICATION FINALISED	PERMISSION	CONDITIONAL	26/09/2024	31/10/2024			24.26	Y	24.13	12.27	
Limerick County Council	23521	the carry out of internal alterations and modifications to existing dwelling house including the construction of a new window on the south-east facing gable of the existing dwelling house. Permission is also sought for the construction of a new two-storey extension to the north-west side of existing dwelling house and carry out all associated ancillary site works	Residential dwelling	No	0	Ahawilk , Feohanagh , Co. Limerick	APPLICATION FINALISED	PERMISSION	CONDITIONAL	26/09/2024	31/10/2024			18.46		18.00	10.23	
Limerick County Council	2360941	the development that will comprise permission for development as follows: (1) Permission for retention of alterations and extension to existing dwelling, (2) Permission to convert existing attached garage to home office use, (3) Permission to construct a new detached domestic garage, ancillary store including all associated site development works	Residential dwelling	No	0	Cullinagh , Newcastlewest , Co. Limerick	APPLICATION FINALISED	RETENTION	CONDITIONAL	26/09/2024	01/11/2024			21.64	Y	21.27	13.56	
Kerry County Council	231077	(A) TO CONSTRUCT AN EXTENSION ONTO EXISTING DWELLING HOUSE AT GROUND AND FIRST FLOOR LEVELS (B) PLANNING PERMISSION TO DECOMMISSION EXISTING SEPTIC TANK AND INSTALL A WASTE WATER TREATMENT UNIT AND SOIL POLISHING FILTER UNIT AND ALL SITE DEVELOPMENT WORKS	Residential dwelling	No	0	SHINNAGH , RATHMORE , CO KERRY	APPLICATION FINALISED	PERMISSION	CONDITIONAL	01/10/2024	04/11/2024			18.77		18.69	13.63	
Kerry County Council	2495	(1) EXTEND AND REFURBISH EXISTING DWELLING AS BUILT WITH ASSOCIATED ELEVATIONAL CHANGES, AND (2) PLANNING PERMISSION FOR NEW MECHANICAL WASTEWATER TREATMENT SYSTEM AND RAISED SAND POLISHING FILTER AND ALL ASSOCIATED SITE WORKS	Residential dwelling	No	1	GARRANTANAVALLY , LISTOWEL , CO KERRY V31 XT38	APPLICATION FINALISED	PERMISSION	CONDITIONAL	02/10/2024	05/11/2024			31.24	Y	31.14	19.00	
Kerry County Council	2460553	Planning permission to (A) Remove existing roof and chimneys from existing derelict house and construct a new roof construction to existing house (B) Renovate the existing dwelling house and provide a bedroom in the attic space (C) Planning permission to install a new mechanical aeration unit and sand polishing filter at Leamyglissane, Gneeveguilla, Rathmore, Co. Kerry (1 dwelling)	Residential dwelling	No	0	Leamyglissane , Gneeveguilla , Rathmore Co Kerry	APPLICATION FINALISED	PERMISSION	CONDITIONAL	03/10/2024	06/11/2024			17.85	Y	17.78	7.36	
Limerick County Council	2460804	the construction of a new dwelling house, detached domestic garage, front boundary entrance walls, install a mechanical aeration unit with polishing filter system and all associated site works	Residential dwelling	No	1	Tooraree Upper , Glin , Co. Limerick	APPLICATION FINALISED	PERMISSION	CONDITIONAL	04/10/2024	07/11/2024			29.90	Y	29.72	21.19	
Cork County Council	244066	Permission for the provision of a care and equestrian facility development. The construction of a respite building, residential building, pedestrian bridge, stable block, covered lunging ring, the change of use of existing dwelling to canteen & store, refurbishment of existing stable blocks to include toilet facilities, the provision of play area, car park, equestrian riding circuit, sensory trails, walkways, installation of wastewater treatment systems, polishing filters, site lighting, revisions to existing entrance, provision of a new vehicular entrance and all ancillary site works. A Natura Impact Statement (NIS) will be submitted to the Planning Authority with the application	Public Infrastructure	No	0	Meelaherragh, Kanturk and, Rossacon, Newmarket, Co. Cork,	Application Closed	Permission	Conditional Permission	24/09/2024	08/11/2024			13.89		13.42	0.00	
Cork County Council	244126	Permission to: (1) Renovate existing dwelling (2) Construct a single storey extension to the front (south) and porch to side (east) of the existing dwelling (3) Allow for elevational changes (4) Close up existing entrance and allow for new vehicular entrance (5) Allow for all ancillary site works.	Residential dwelling	No	0	Lisduggan South, Castlemagner, Co Cork,	Application Closed	Permission	Conditional Permission	02/10/2024	08/11/2024			22.15		21.68	5.02	
Cork County Council	245148	Permission for retention is sought for the following: a) retention of the dwelling house as constructed, the dwelling was originally permitted under plan file 94/3719, b) retention of the vehicular access from the N72 as constructed, c) retention of the domestic garage to the north and green house buildings to west, both as constructed. Permission is further sought for the decommissioning of the existing septic tank and installation of new EN12566-3 WWTU & polishing filter with all necessary & ancillary site works to complete the development	Residential dwelling	No	1	Knockeennagearagh, Cullen, Co.Cork,	Application Closed	Permission, Permission for Retention	Conditional Permission	26/09/2024	08/11/2024			16.65		16.56	10.76	
Cork County Council	244619	Permission to construct a new dwelling house served by mechanical aeration unit and soil polishing filter.	Residential dwelling	No	1	Kippagh, Ballydaly, Millstreet, Co. Cork	Application Closed	Permission	Conditional Permission	25/09/2024	08/11/2024			21.50		21.40	15.28	
Kerry County Council	24217	CONSTRUCT A NEW GRADE CARPARK PROVIDING A TOTAL OF 62 PARKING SPACES ALONG WITH ALL ASSOCIATED SITE WORKS INCLUDING STORMWATER DRAINAGE AND PUBLIC LIGHTING	Public Infrastructure	No	0	DROMTACKER , TRALEE , CO KERRY	APPLICATION FINALISED	PERMISSION	CONDITIONAL	08/10/2024	11/11/2024			36.46	Y	36.35	15.23	
Limerick County Council	2460514	the construction of an extension to existing livestock shed, to include a two bay slatted unit extension, fodder store and machinery store	Agriculture	No	0	Dromtrasna , Hartnett , Abbeyfeale	APPLICATION FINALISED	PERMISSION	CONDITIONAL	09/10/2024	12/11/2024			15.20	Y	15.07	6.74	
Kerry County Council	2460582	Full Planning Permission for construction of a new single-storey dwelling house and detached garage served by on-site wastewater treatment system together with all associated site works	Residential dwelling	No	1	Knockbrack , Knocknagoshel , Tralee	APPLICATION FINALISED	PERMISSION	CONDITIONAL	10/10/2024	13/11/2024			15.34	Y	15.24	2.51	
Cork County Council	245453	Permission to a) demolish existing dwelling house and b) construct a new dwelling house with associated services.	Residential dwelling	No	0	Mill Road, Coolacoosane, Kanturk, Co.Cork	Application Closed	Permission	Conditional Permission	23/09/2024	13/11/2024			16.74		16.29	0.28	
Limerick County Council	24123	the construction of a single storey extension to existing dwelling house, elevational changes to house, construction of a storage shed & all ancillary site works	Residential dwelling	No	0	Coolyroe , Kilmeedy , Co. Limerick	APPLICATION FINALISED	RETENTION	CONDITIONAL	11/10/2024	14/11/2024			20.16		19.70	11.98	
Cork County Council	244042	Permission to a) demolish existing single storey extensions to side of dwelling, b) construct new single storey flat roof extensions to sides and rear of dwelling, c) raise level of pitched roof of dwelling and construct 2 no. dormer windows, d) create new window and door openings within walls of dwelling, e) construct new on-site wastewater treatment system comprising of a mechanical aeration unit, intermittent filter and soil polishing filter, f) demolish and rebuild front boundary wall with vehicular entrance, and g) all associated site works	Residential dwelling	No	0	Gortageen, Millstreet, Co.Cork,	Application Closed	Permission	Conditional Permission	11/10/2024	14/11/2024			18.47		18.21	10.24	
Cork County Council	245466	Permission to a) decommission existing septic tank and b) install a new mechanical aeration unit and soil polishing filter.	Miscellaneous	No	0	Kippagh, Ballydaly, Millstreet, Co.Cork	Application Closed	Permission	Conditional Permission	25/09/2024	15/11/2024			21.51		21.41	15.29	
Cork County Council	245484	Permission for the decommissioning and removal of the existing septic tank and the installation of a new waste-water treatment unit and percolation area to service the existing dwelling house along with all ancillary site works.	Residential dwelling	No	0	Aghaneenagh, Newmarket, Co. Cork,	Application Closed	Permission	Conditional Permission	26/09/2024	15/11/2024			10.64	Y	10.23	0.00	
Cork County Council	245561	Permission to decommission existing septic tank and install a secondary waste water treatment system and a tertiary filter and all associated site works	Miscellaneous	No	0	Clonmeen South, Banteer, Mallow, Co.Cork	Application Closed	Permission	Conditional Permission	09/10/2024	15/11/2024			21.04		20.61	4.92	
Cork County Council	245168	Permission to 1) construct a new dwelling house, b) construct a new detached domestic garage. c) modify an existing entrance, d) install a new bored well and e) install a new tertiary treatment system, infiltration/treatment area and all associated site works	Residential dwelling	No	1	Tooreennaguppoge, Meelin, Co.Cork,	Application Closed	Permission	Conditional Permission	11/10/2024	15/11/2024			5.00	Y	4.62	0.00	
Cork County Council	244004	Permission for installation of a domestic shed	Residential dwelling	No	1	Garrauntеefineen, Kanturk, Co.Cork,	Application Closed	Permission	Conditional Permission	27/02/2024	15/11/2024	ABP-319375-24	Withdrawn	18.05		17.58	0.90	
Kerry County Council	2460373	Planning Permission to (A) refurbish and extend existing dwelling including the provision of utility space within the existing stable building, (B) decommission the existing wastewater treatment system and install a mechanical treatment unit and polishing filter, (C) revise the existing entrance and (D) all associated site works at Scart, Gortatlea, Tralee, Co. Kerry	Residential dwelling	No	1	Scart , Gortatlea Tralee , Co. Kerry	APPLICATION FINALISED	PERMISSION	CONDITIONAL	15/10/2024	18/11/2024			28.12	Y	28.00	5.67	

Planning Authority	Application Number	Development Description	Development Category	Large-scale Development	Number of Residential Units	Development Address	Application Status	Application Type	Decision	Decision Date	Grant Date	Appeal Reference Number	Appeal Decision	Distance to Turbine (km)	Within SPA + 5km Buffer	Distance to Proposed Lifetime Extension EIAR Site Boundary (km)	Distance to Proposed Lifetime Extension and Proposed Offsetting Lands Hydro Buffer (km)	Within Proposed Offsetting Lands
Kerry County Council	2460588	Retention Permission to a) Retain existing sheds And Planning Permission to b) Decommission the existing septic tank and percolation area and to c) Install a new mechanical treatment unit and raised polishing filter d) construct all associated site works at Maglass East, Ballymacelligott, Co. Kerry	Miscellaneous	No	0	Maglass East , Ballymacelligott , Co. Kerry	APPLICATION FINALISED	PERMISSION	CONDITIONAL	15/10/2024	18/11/2024			27.69	Y	27.57	5.67	
Kerry County Council	23574	CONSTRUCT A BATTERY STORAGE FACILITY WITHIN A TOTAL SITE AREA OF 2.178HA, TO INCLUDE 60 NO SELF-CONTAINED BATTERY UNITS WITH ASSOCIATED HVAC COOLING UNITS, 14 CONVERTER AND 14 STEP UP TRANSFORMER CONTAINER UNITS, ASSOCIATED COMPOUND CABLING AND DUCTING, A GRID TRANSFORMER, TWO SINGLE STOREY SUBSTATION/CONTROL BUILDINGS WITH WELFARE FACILITIES, A FOUL WATER HOLDING TANK, A CABLE ROUTE GRID CONNECTION TO THE ADJACENT ESB SUBSTATION, MAINTENANCE LIGHTING, SECURITY FENCING, A CCTV MONITORING SYSTEM, LANDSCAPING WORKS AND ALL ASSOCIATED ANCILLARY INFRASTRUCTURE NECESSARY TO FACILITATE THE DEVELOPMENT ON LANDS. A NATURA IMPACT STATEMENT HAS BEEN SUBMITTED WITH THIS APPLICATION	Energy Industry	Yes	0	SHRONEBEIRNE , LISTOWEL , CO KERRY	APPLICATION FINALISED	PERMISSION	CONDITIONAL	06/03/2024	18/11/2024	319433-24	WITHDRAWN	24.70	Y	24.58	13.11	
Kerry County Council	24216	(01) PLANNING PERMISSION TO CONSTRUCT AN EASY FEED CATTLE SHED FOR OVER WINTERING CATTLE COMPLETE WITH CUBICLES BEDS AND UNDER GROUND SLURRY STORAGE TANKS, (02) CONSTRUCT A CONCRETE SILAGE BASE WITH ASSOCIATED WORK APRON, ALL COMPLETE WITH AN UNDERGROUND CONRETE SILAGE EFFLUENT HOLDING TANK INCLUDING ALL ASSOCIATED ANCILLARY CONCRETE AND SITE WORKS	Agriculture	No	0	Glenowen , Cordal , Castleisland	APPLICATION FINALISED	PERMISSION	CONDITIONAL	16/10/2024	19/11/2024			13.19	Y	13.08	1.48	
Kerry County Council	2460604	planning permission to construct domestic garage/store with associated works	Residential dwelling	No	1	ballynamuddagh , Abbeyfeale PO , Duagh co kerry	APPLICATION FINALISED	PERMISSION	CONDITIONAL	16/10/2024	19/11/2024			19.77	Y	19.64	8.08	
Limerick County Council	2460834	change of house and garage design from that previously granted under Planning Reference 21/284 with all associated works	Residential dwelling	No	1	Upper Athea , Athea , Co. Limerick	APPLICATION FINALISED	PERMISSION	CONDITIONAL	14/10/2024	19/11/2024			25.45	Y	25.32	14.93	
Kerry County Council	24295	BUILD A PRIVATE SINGLE STOREY DWELLING WITH ATTIC CONVERSION SERVED WITH TERTIARY SYSTEM AND INFILTRATION TREATMENT AREA, GARAGE AND ALL ASSOCIATED SITE WORKS	Residential dwelling	No	1	KNOCKYEALA , SCARTAGLEN , CO KERRY	APPLICATION FINALISED	PERMISSION	CONDITIONAL	17/10/2024	20/11/2024			14.65	Y	14.56	4.03	
Kerry County Council	2460447	(a) demolition of 2 no. chimney stacks, (b) hacking off of existing plaster, to front elevation only, to repoint and expose original stonework, (c) forming 2 no. windows at ground floor level and 2 no. windows at first floor level and raising front door head to create fanlight over, all to front elevation, (d) blocking up window and forming new door ope at ground floor level to side (south-west) elevation, (e) construction of single storey extension to rear, (f) new on site waste water treatment system and (g) all associated site works	Miscellaneous	No	0	Aughrim , Moyvane , Co. Kerry	APPLICATION FINALISED	PERMISSION	CONDITIONAL	17/10/2024	20/11/2024			32.06	Y	31.94	21.79	
Kerry County Council	2460486	(1) Demolish Existing rear extension (2) Construct an extension to the rear (3) Decommission existing septic tank (4) Install a new waste water treatment system (5) Alteration to elevations (6) All associated site works	Residential dwelling	No	1	Kilmeany Kilmorna , Listowel , Co.Kerry	APPLICATION FINALISED	PERMISSION	CONDITIONAL	18/10/2024	21/11/2024			27.55	Y	27.42	15.64	
Limerick County Council	2460439	an existing dwelling house, entrance and driveway as-built and planning permission for the decommissioning of existing septic tank system, the installation of a new replacement wastewater system with percolation area, new red line site boundary and all ancillary site works	Residential dwelling	No	1	Templeathea East , Athea , Co. Limerick	APPLICATION FINALISED	RETENTION	CONDITIONAL	17/10/2024	21/11/2024			24.46	Y	24.29	15.83	
Limerick County Council	2460459	the (a) Demolition of Existing rear bathroom extension and side structure (b) renovation of and extend existing dwelling house with existing connection to services (c) construction of domestic garage, (d) construction of a new entrance and entrance walls with all associated site works	Residential dwelling	No	0	Caherlane , Abbeyfeale , Co Limerick	APPLICATION FINALISED	PERMISSION	CONDITIONAL	17/10/2024	21/11/2024			14.44	Y	14.31	2.98	
Limerick County Council	23166	(a) existing partially constructed domestic garage and (b) permission to complete construction of said domestic garage with all associated site works	Residential dwelling	No	0	Dromtrasna Collins , Abbeyfeale , Co. Limerick	APPLICATION FINALISED	RETENTION	CONDITIONAL	14/03/2024		APB- 319487-24	CONDITIONAL	14.96	Y	14.83	4.84	
Kerry County Council	2460	CONSTRUCT A NEW DWELLING HOUSE WITH A NEW ON SITE WASTEWATER TREATMENT SYSTEM. THE PROPOSED INSTALLATION WILL INCLUDE A MECHANICAL TREATMENT UNIT FOLLOWED BY A RAISED SOIL POLISHING FILTER, INCLUDING ALL ASSOCAITED ANCILLARY SITE WORKS AND BOUNDARY TREATMENT	Residential dwelling	No	1	BALLYNABRENNAGH LOWER , TRALEE , CO KERRY	APPLICATION FINALISED	PERMISSION	CONDITIONAL	22/10/2024	25/11/2024			34.17	Y	34.06	13.60	
Kerry County Council	24359	(A) DEMOLISH EXISTING SINGLE STOREY EXTENSION AT REAR OF HOUSE, (B) PLANNING PERMISSION TO CONSTRUCT A NEW SINGLE STOREY EXTENSION TO REAR OF DWELLING HOUSE AND ALL SITE DEVELOPMENT WORKS	Residential dwelling	No	1	GNEEVEGUILLA , RATHMORE , CO KERRY	APPLICATION FINALISED	PERMISSION	CONDITIONAL	22/10/2024	25/11/2024			18.92		18.80	11.19	
Kerry County Council	2460507	To construct a single storey dewlling, on-site wastewater treatment system consisting of a mechanical aeration unit, secondary treatment system and soil polishing filter, and all associated site works	Residential dwelling	No	1	Knockognoe , Brosna , Co. Kerry	APPLICATION FINALISED	PERMISSION	CONDITIONAL	23/10/2024	26/11/2024			11.34	Y	11.25	0.00	
Kerry County Council	2460659	Permission for Change of use of existing ground floor retail units No. 3 and 4 to residential apartment use; change of use of two first floor office units and store to residential apartment use; fit out undeveloped residential area on first floor to create three residential apartments; carry out alterations to external elevations (door and window opes; six No. balconies) and all associated site works at Castletown, Kilflynn, Co. Kerry.	Residential dwelling	No	6	Castletown , Kilflynn , Co. Kerry	APPLICATION FINALISED	PERMISSION	CONDITIONAL	23/10/2024	26/11/2024			34.54	Y	34.44	16.40	
Kerry County Council	24154	(A) DEMOLISH EXISTING OLD TWO STOREY DWELLING, (B) REBUILD A NEW TWO STOREY DWELLING, (C) INSTALL A SECONDARY TREATMENT SYSTEM AND SOIL POLISHING FILTER, (D) PRIVATE GARAGE	Residential dwelling	No	1	GORTATLEA , BALLYMACELLIGOTT , CO KERRY	APPLICATION FINALISED	PERMISSION	CONDITIONAL	24/10/2024	27/11/2024			29.13	Y	29.02	6.45	
Cork County Council	244981	Permission for the construction of a part 2-storey, part 3-storey building to accommodate a primary healthcare centre of 2,326sqm with associated medical consulting and treatment rooms, GP practice, mental health facility, dental, ancillary healthcare professional services suite, storage, associated signage and external landscaping works, including new access road, 33 no. surface car parking spaces, 1 no. ambulance drop-off space, refuse store and boundary treatments, all of the above located on site of c.0.33Ha. Permission is also sought for resurfacing and line-marking of adjacent land c.022Ha owned by Kanturk Co-Operative Mart Ltd. providing an additional 50 no. car parking spaces off-site and associated uncontrolled pedestrian crossing as per previous permission Pl.Reg.No. 18/06896.	Public Infrastructure	No	0	Bluepool Upper, Kanturk, Co Cork,	Application Closed	Permission	Conditional Permission	22/10/2024	27/11/2024			17.02		16.57	0.04	
Limerick County Council	24239	existing foundations. Permission is sought for revised foundations, the construction of a new dwelling house, detached domestic garage, vehicular entrance, septic tank, percolation area and all associated site works	Residential dwelling	No	1	Coolaboy , Dromcollogher , Co. Limerick.	APPLICATION FINALISED	RETENTION	CONDITIONAL	25/10/2024	29/11/2024			18.18		17.73	8.66	
Kerry County Council	2460657	Planning Permission to (1) extend the existing waste facility for the importation of inert waste materials comprising soil and stone (LoW 17 05 04 & LoW 20 02 02), concrete (LoW 17 01 01), bricks (LoW 17 01 02), tiles and ceramics (LoW 17 01 03), and mixtures of concrete, bricks, tiles and ceramics (LoW 17 01 07) for the purpose of filling and raising land to improve it for agricultural use; (2) use the existing site access and extending the site access roads; and (3) associated site works, at Clogherclemin, Tralee, Co. Kerry. The proposed development will require a waste facility permit from Kerry County Council to authorise the waste recovery activity. A Natura Impact Statement is included with this planning application. This is a 10-year application.	Waste	No	0	Clogherclemin , Tralee , Co. Kerry.	APPLICATION FINALISED	PERMISSION	CONDITIONAL	29/10/2024	02/12/2024			33.05	Y	32.94	11.47	
Limerick County Council	2460590	the construction of a new industrial building; comprising of an enclosed workshop, along with open side machinery, a plant and vehicle storage area, including works to common boundary and all associated site development works at our facility	Industrial	No	0	Desmond Business Park , Gortboy , Newcastlewest	APPLICATION FINALISED	PERMISSION	CONDITIONAL	29/10/2024	02/12/2024			23.23	Y	22.84	15.06	
Limerick County Council	24261	the existing detached, domestic shed as built and all associated site works. Planning Permission is sought to construct a rear, side and front extension to the existing dwelling and all associated site works	Residential dwelling	No	1	2 Clooncon , Ballagh , Co. Limerick	APPLICATION FINALISED	RETENTION	CONDITIONAL	29/10/2024	02/12/2024			13.47	Y	13.03	5.13	
Cork County Council	245668	Permission to construct a single storey dwelling (alteration to design of previously approved Planning Ref: 22/6855), detached garden room, installation of a domestic waste water treatment system, form a new entrance onto public road with walls and piers and all associated site works.	Residential dwelling	No	1	Ballybahallagh, Freemount, Charleville, Co Cork	Application Closed	Permission	Conditional Permission	25/10/2024	02/12/2024			17.94		17.45	5.21	
Kerry County Council	24249	TO BUILD A PRIVATE SINGLE STOREY DWELLING WITH ATTIC ACCOMMODATION SERVED WITH A MECHANICAL AERATION UNIT AND SAND POLISHING FILTER, GARAGE, AND ALL ANCILLARY SITE WORKS	Residential dwelling	No	1	LISCULANE , LIXNAW , CO KERRY	APPLICATION FINALISED	PERMISSION	CONDITIONAL	31/10/2024	04/12/2024			36.66	Y	36.56	19.80	
Limerick County Council	2471	the demolition of existing deralict house and the construction of a new dwelling house, mechanical aeration unit and soil polishing filter, vehicular entrance and carry out all associated ancillary site works	Residential dwelling	No	1	Gortnaclohy , Ashford , Ballagh	APPLICATION FINALISED	PERMISSION	CONDITIONAL	01/11/2024	05/12/2024			13.15	Y	12.72	4.82	
Cork County Council	245350	Permission to construct a new dwelling house and domestic garage served by septic tank and percolation area.	Residential dwelling	No	1	Dooneens, Millstreet, Co.Cork,	Application Closed	Permission	Conditional Permission	22/10/2024	06/12/2024			18.56		18.36	11.48	
Kerry County Council	2460681	Pádraig & Claire Shanahan intend to apply to Kerry County Council for planning permission to construct a single storey dwelling, a detached garage/shed, served by a mechanical treatment unit and sand polishing filter and allowing for all ancillary site works at Kilbaha Middle, Moyvane, Co. Kerry	Residential dwelling	No	1	Kilbaha Middle , Moyvane , co. Kerry	APPLICATION FINALISED	PERMISSION	CONDITIONAL	05/11/2024	09/12/2024			28.29	Y	28.16	17.63	
Cork County Council	245338	Permission to (i) Construct a new slatted livestock house adjacent to existing farm building. Proposed slatted unit to incorporate easy feed, straw bedded area & underground slatted slurry storage tank with external agitation & ancillary external concrete. (ii) A partially walled silage slab. (iii) A machinery shed. (iv) A crush and penning. The above to be carried out with all associated ancillary site works.	Agriculture	No	0	Coolcloher East, Borherbue, Mallow, Co. Cork	Application Closed	Permission	Conditional Permission	04/11/2024	09/12/2024			13.18		12.86	4.41	

Planning Authority	Application Number	Development Description	Development Category	Large-scale Development	Number of Residential Units	Development Address	Application Status	Application Type	Decision	Decision Date	Grant Date	Appeal Reference Number	Appeal Decision	Distance to Turbine (km)	Within SPA + 5km Buffer	Distance to Proposed Lifetime Extension EIAR Site Boundary (km)	Distance to Proposed Lifetime Extension and Proposed Offsetting Lands Hydro Buffer (km)	Within Proposed Offsetting Lands
Limerick County Council	2460919	the construction of a detached dwelling with vehicular access from public road and served by a proprietary waste water treatment unit and soil polishing filter along with all necessary connections to adjacent utilities and ancillary site works	Residential dwelling	No	1	Knockaunnagun , Carrigkerry , County Limerick	APPLICATION FINALISED	PERMISSION CONSEQUENT	CONDITIONAL	07/11/2024	11/12/2024			26.57	Y	26.33	19.24	
Kerry County Council	24369	CONSTRUCT A NEW DWELLING HOUSE, DOMESTIC GARAGE AND A NEW ROADSIDE BOUNDARY WITH SPLAYED ENTRANCE WALLS, INCLUDING AN ON-SITE WASTEWATER TREATMENT SYSTEM. THE PROPOSED INSTALLATION WILL INCLUDE A MECHANICAL TREATMENT UNIT FOLLOWED BY A RAISED SOIL POLISHING FILTER, INCLUDING ALL ASSOCIATED ANCILLARY SITE WORKS AND BOUNDARY TREATMENT	Residential dwelling	No	1	KILBANNIVANE , CASTLEISLAND , CO KERRY	APPLICATION FINALISED	PERMISSION	CONDITIONAL	11/11/2024	13/12/2024			20.83	Y	20.72	0.00	
Cork County Council	245296	Permission to construct a new dwelling house and domestic garage served by mechanical aeration unit and soil polishing filter	Residential dwelling	No	1	Dromanarrigle, Newmarket, Co.Cork,	Application Closed	Permission	Conditional Permission	05/11/2024	13/12/2024			10.05	Y	9.64	0.13	
Kerry County Council	24157	ERECT A BUNGALOW WITH A MECHANICAL AERATION UNIT AND FILTRATION AREA, ALSO FOR PERMISSION TO ERECT A DOMESTIC GARAGE AND PERMISSION TO DEMOLISH EXISTING DERELICT STRUCTURE	Residential dwelling	No	1	AUGHRIM , MOYVANE , CO KERRY	APPLICATION FINALISED	PERMISSION	CONDITIONAL	12/11/2024	16/12/2024			31.44	Y	31.32	21.18	
Limerick County Council	24362	front porch extension and conversion of attic space with front first floor windows	Residential dwelling	No	0	Garranekeevan , Newcastle West , Co. Limerick	APPLICATION FINALISED	RETENTION	CONDITIONAL	12/11/2024	16/12/2024			24.21	Y	23.84	16.13	
Limerick County Council	24364	the construction of a slatted shed, calving pens, straw bedded pens, cattle crush, feed passages, manure pit and concrete aprons	Agriculture	No	0	Balliniska , Feohanagh , Co. Limerick	APPLICATION FINALISED	PERMISSION	CONDITIONAL	12/11/2024	16/12/2024			19.82		19.36	11.62	
Limerick County Council	24363	the construction of a slatted cubicle shed, walled silage slab, drafting and animal handling unit, concrete aprons and a settlement pond	Agriculture	No	0	Ardnacrohy , Newcastle West , Co. Limerick	APPLICATION FINALISED	PERMISSION	CONDITIONAL	13/11/2024	17/12/2024			20.14		19.71	11.79	
Kerry County Council	24122	CONSTRUCT AN EASY FEED SLATTED CATTLE SHED, COMPLETE WITH UNDERGROUND SLURRY/ORGANIC FERTILISER/BIOSOLIDS STORAGE TANKS	Agriculture	No	0	DOON NORTH , TRALEE , CO KERRY	APPLICATION FINALISED	PERMISSION	CONDITIONAL	14/11/2024	18/12/2024			39.16	Y	39.05	18.25	
Limerick County Council	2460599	a side sunroom extension, an attic conversion to include rear dormer and roof light windows to an existing dwelling house, existing agricultural entrance now in use for both house and agriculture, driveway and red line site boundary as-built	Residential dwelling	No	0	Killeany , Glin , Co. Limerick	APPLICATION FINALISED	RETENTION	CONDITIONAL	14/11/2024	18/12/2024			33.19	Y	33.00	24.64	
Kerry County Council	2460718	Full planning permission to construct a new dwelling house with car port and detached garage, install a mechanical treatment unit, polishing filter and all associated site works.	Residential dwelling	No	1	Mullaghmarky , Castleisland , Co Kerry	APPLICATION FINALISED	PERMISSION	CONDITIONAL	15/11/2024	19/12/2024			22.75	Y	22.63	1.47	
Limerick County Council	24369	the construction of a straw bedded shed, feed passage, and concrete aprons	Agriculture	No	0	Glendarragh , Templeglantine , Co. Limerick	APPLICATION FINALISED	PERMISSION	CONDITIONAL	15/11/2024	19/12/2024			18.20	Y	17.97	11.29	
Limerick County Council	2460933	the (a) construction of single storey extensions to sides (east and west) and rear, (b) alterations to heads of windows to front elevation, (c) alteration to existing roof profile at west from hip to gable, (d) decommission of existing septic tank and installation of new on-site waste water treatment system and (e) all associated site works at site	Residential dwelling	No	0	Templeathea East , Athea , Co. Limerick	APPLICATION FINALISED	PERMISSION	CONDITIONAL	15/11/2024	19/12/2024			24.59	Y	24.41	16.11	
Cork County Council	245452	Permission to construct a new dwelling house and domestic garage served by septic tank and percolation area.	Residential dwelling	No	1	Loumanagh North, Boherbue, Mallow, Co. Cork	Application Closed	Permission	Conditional Permission	15/11/2024	20/12/2024			11.05		10.88	4.58	
Cork County Council	245093	Permission for a single storey dwelling, domestic garage, septic tank and percolation area, entrance and all associated works	Residential dwelling	No	1	Kilmacurrane, Banteer, Co.Cork,	Application Closed	Permission	Conditional Permission	05/11/2024	20/12/2024			23.09		22.72	9.97	
Kerry County Council	2360400	Full planning permission to construct 12 no. dwelling houses consisting of 6 blocks of three bedroom semi detached houses, connect to existing proprietary wastewater treatment system / public sewer and all associated site works and services. Height-8.601m	Residential dwelling	Yes	12	Fearann Flainn , Ballyconnell , Kilflynn Co Kerry	APPLICATION FINALISED	PERMISSION	CONDITIONAL	18/11/2024	20/12/2024			34.75	Y	34.65	16.62	
Kerry County Council	24261	CONSTRUCTION OF A MILK PATEURIZATION BUILDING, ASSOCIATED ENCLOSED CONCRETE YARD WITH GATE ENTRY, AND A SEPERATE TOILET/WASH BASIN BUILDING WITH CONNECTION TO EXISTING SEWER PIPE AND TANK, TOGETHER WITH ANCILLARY SITE WORKS	Agriculture	No	0	MUCKENAGH , LIXNAW , CO KERRY	APPLICATION FINALISED	PERMISSION	CONDITIONAL	20/11/2024	23/12/2024			33.35	Y	33.26	18.62	
Limerick County Council	2460954	existing side extension and alteration to front facade of house namely change of design of bay window all at my property	Residential dwelling	No	0	Churchtown , Newcastle West , Co. Limerick	APPLICATION FINALISED	RETENTION	CONDITIONAL	19/11/2024	23/12/2024			23.44	Y	23.07	15.37	
Kerry County Council	2460738	Full Planning Permission to construct a new extension to existing out loading machine building which is a protected structure (RPS-KY-0231) and all associated site services.	Industrial	No	0	Tonbwee , Castleisland , Kerry	APPLICATION FINALISED	PERMISSION	CONDITIONAL	21/11/2024	31/12/2024			21.88	Y	21.77	0.00	
Kerry County Council	2460740	Full planning permission to demolish existing attic accommodation, construct a new rear extension onto existing dwelling house, elevation changes and internal alterations, install a new septic tank and percolation area and all associated site works.	Residential dwelling	No	0	Kilfeighny North , Lixnaw , Co Kerry	APPLICATION FINALISED	PERMISSION	CONDITIONAL	21/11/2024	31/12/2024			34.22	Y	34.12	17.97	
Cork County Council	245366	Permission to construct a dwelling house, domestic garage, and all associated site works.	Residential dwelling	No	1	Knockduff Upper, Cullen, Co. Cork,	Application Closed	Permission	Conditional Permission	18/11/2024	31/12/2024			13.17		13.08	7.49	
Cork County Council	245506	a) Permission for retention of existing domestic shed/garage, b) Permission to construct an extension and make elevational changes to existing dwelling house	Residential dwelling	No	0	Knocknaloman, Rathmore, Co.Cork,	Application Closed	Permission, Permission for Retention	Conditional Permission	18/11/2024	31/12/2024			19.16		19.09	13.71	
Kerry County Council	2460751	Permission to a) Extend and renovate the existing dwelling to include new ancillary family accommodation b) Decommission the existing septic tank and percolation area c) Install a mechanical treatment plant and raised polishing filter. d) Remove the existing site entrance and construct a new vehicular site entrance. e) construct all associated site works Retention Permission to retain f) the dwelling with associated services within revised site boundaries at Bawnaskehy, Castleisland, Co. Kerry	Residential dwelling	No	0	Bawnaskehy , Castleisland , Co. Kerry	APPLICATION FINALISED	PERMISSION	CONDITIONAL	26/11/2024	03/01/2025			20.48	Y	20.36	0.35	
Cork County Council	245522	Permission to 1) construct a new slatted livestock house, 2) erect a meal bin. Proposed livestock house to incorporate underground slatted slurry tank with external agitation, easy feed, crush & external ancillary concrete. The above development to be carried out with all associated ancillary site works.	Agriculture	No	0	Carragraigue, Rathcoole, Mallow, Co.Cork	Application Closed	Permission	Conditional Permission	20/11/2024	03/01/2025			22.94		22.59	11.26	
Limerick County Council	24219	the construction of a slatted unit for dairy cows and for the import of construction and demolition waste (concrete and stone) for use under concrete base and this is subject to a waste certificate of registration	Agriculture	No	0	Shanrath , Newcastle West , Co. Limerick	APPLICATION FINALISED	PERMISSION	CONDITIONAL	22/11/2024	06/01/2025			19.08		18.63	10.71	
Limerick County Council	2460539	alterations to the existing house to include the fenestration of windows, doors and the roof and permission for the construction of a new one and two storey extension to the side and rear; and for alterations, relocation and widening of the existing entrance to improve sightlines and access to the property	Residential dwelling	No	0	Kilteery , Loghill , Co. Limerick	APPLICATION FINALISED	PERMISSION	CONDITIONAL	21/11/2024	06/01/2025			37.54	Y	37.33	29.40	
Limerick County Council	24254	the construction of a section of side wall and a rear wall to the existing storage shed and also a mezzanine floor for storage purposes and all associated works	Miscellaneous	No	0	Knockane , Newcastlewest , Co. Limerick.	APPLICATION FINALISED	RETENTION	REFUSED	20/08/2024		ABP-320807-24	CONDITIONAL	21.52	Y	21.14	13.43	
Limerick County Council	2460013	The development will consist of: (i)A new two storey school building standalone extension, incorporating Classrooms, Specialist Teaching spaces, Special Education Needs Unit, Offices and Ancillary accommodation. Services to include roof mounted photovoltaic panels & plant room. (ii)An external heat pump and gas tank compound and a standalone substation building. (iii)Adjustments to the existing vehicular and pedestrian site entrance gates onto Bóthar Buí road and on-site set down improvements, new internal access roadways, increase of on-site car parking including a covered bicycle stand, site lighting, and all ancillary site works, including temporary construction site access route off the Knockanes Road	Public Infrastructure	No	0	Scoil Mhuire agus Íde , Bóher Buí Newcastle West , Co. Limerick	APPLICATION FINALISED	PERMISSION	CONDITIONAL	26/11/2024	07/01/2025			21.53	Y	21.14	13.39	
Kerry County Council	2460525	Planning Permission to (i) Construct a new machinery shed (ii) Construct a hay/straw store (iii) Construct a new slatted unit adjacent to existing slatted unit. Proposed slatted unit to incorporate easy feed, straw bedded area, crush & associated underground slatted slurry tank with external agitation & external ancillary concrete. The above to be carried out with all associated ancillary site works.	Agriculture	No	0	Lisheen , Gneeveguilla Rathmore , Co. Kerry.	APPLICATION FINALISED	PERMISSION	CONDITIONAL	27/11/2024	08/01/2025			14.69	Y	14.58	9.78	
Limerick County Council	24215	the construction of a vehicular entrance and all ancillary works to the dwelling house	Residential dwelling	No	0	High Road , Mountcollins , Abbeyfeale	APPLICATION FINALISED	PERMISSION	CONDITIONAL	27/11/2024	08/01/2025			9.51	Y	9.38	1.77	
Limerick County Council	2360953	the (a) Existing rear extension & elevational changes to existing dwelling house from that previously granted (b) domestic sheds along with all associated works	Residential dwelling	No	0	Gortskagh , Castlemahon , Co Limerick	APPLICATION FINALISED	RETENTION	CONDITIONAL	27/11/2024	08/01/2025			23.24		22.78	14.99	

Planning Authority	Application Number	Development Description	Development Category	Large-scale Development	Number of Residential Units	Development Address	Application Status	Application Type	Decision	Decision Date	Grant Date	Appeal Reference Number	Appeal Decision	Distance to Turbine (km)	Within SPA + 5km Buffer	Distance to Proposed Lifetime Extension EIAR Site Boundary (km)	Distance to Proposed Lifetime Extension and Proposed Offsetting Lands Hydro Buffer (km)	Within Proposed Offsetting Lands
Limerick County Council	2460738	the renovation and extension of an existing dwelling house. The works will include: the construction of extensions with an attached car-port and garage to the existing house, the demolition of an existing detached garage, the decommissioning of the existing septic tank system and the installation of a replacement wastewater treatment system and all ancillary site works. Retention is also sought for the upgrade of the existing agricultural entrance to a domestic entrance as-built and permission to complete the upgraded entrance and to block the old domestic entrance	Residential dwelling	No	0	Crean , Newcastle West , Co. Limerick	APPLICATION FINALISED	PERMISSION	CONDITIONAL	28/11/2024	09/01/2025			18.91	Y	18.61	11.30	
Cork County Council	245844	Permission for retention of dwelling as constructed and permission for retention of amended site boundaries (of its governing permission ref. 80/951), permission for detached shed with lean-to and all associated site works including installation of new wastewater treatment unit and soil polishing filter	Residential dwelling	No	0	Twogneeves, Cullen, Mallow, Co.Cork	Application Closed	Permission, Permission for Retention	Conditional Permission	25/11/2024	09/01/2025			13.02		12.95	7.71	
Limerick County Council	2461006	(a) Demolish 2 No. Existing domestic Garages, (b) Construct an extension to the side and front of the existing dwelling house, (c) Decommission existing septic tank system and install a new Septic Tank and percolation system, (d) modifications to existing entrance with all associated site works	Residential dwelling	No	0	Knocknadiha , Tournafulla , Co Limerick	APPLICATION FINALISED	PERMISSION	CONDITIONAL	03/12/2024	13/01/2025			11.86	Y	11.66	5.51	
Limerick County Council	23591	an existing as-constructed slatted unit comprising a cubicle and loose house with underground effluent storage tanks. Permission is also sought for retention and completion of a partially constructed slatted unit comprising a cubicle and loose house with underground effluent storage tanks and carry out all associated ancillary site works. The planning application is within the curtilage of a Protected Structure(RPS 571)[Country House - Vernacular]	Residential dwelling	No	0	Mahoonagh More , Castlemahon , Co. Limerick	APPLICATION FINALISED	RETENTION	CONDITIONAL	03/12/2024	13/01/2025			21.00		20.55	12.63	
Limerick County Council	24276	a domestic storage shed as constructed for the storage of vintage vehicles including vintage trucks and all associated works	Residential dwelling	No	0	Kilbradran , Shanagolden , Co. Limerick	APPLICATION FINALISED	RETENTION	CONDITIONAL	04/12/2024	15/01/2025			32.08	Y	31.72	24.03	
Limerick County Council	2461011	extension at the side of the dwelling, the construction of a new garage, the upgrade of existing waste water treatment system and all associated site works	Residential dwelling	No	0	The Hill , Abbeyfeale , Co Limerick	APPLICATION FINALISED	PERMISSION	CONDITIONAL	04/12/2024	15/01/2025			16.32	Y	16.19	5.14	
Limerick County Council	2461020	(a) Demolish existing derelict out building, (b) decommission existing septic tank, (c) Construct new single storey extension to existing dwelling house, (d) install a mechanical aeration unit with polishing filter system (e) Upgrade existing site entrance and construct new entrance boundary walls with all associated site works	Residential dwelling	No	1	Tullig North , Templeglantine , Co Limerick	APPLICATION FINALISED	PERMISSION	CONDITIONAL	06/12/2024	17/01/2025			16.90	Y	16.73	9.41	
Cork County Council	245914	Permission to construct a new dwelling house and domestic garage served by septic tank and percolation area.	Residential dwelling	No	1	Dromahoe, Dromagh, Mallow, Co. Cork	Application Closed	Permission	Conditional Permission	05/12/2024	17/01/2025			17.55		17.22	7.36	
Kerry County Council	2460463	Planning permission to construct a new dwelling house and domestic garage served by a mechanical aeration unit and soil polishing filter at Maulyarkane, Kilcummin, Killarney, Co Kerry	Residential dwelling	No	1	Maulyarkane , Kilcummin , Killarney Ci Kerry	APPLICATION FINALISED	PERMISSION	CONDITIONAL	10/12/2024	21/01/2025			23.61		23.57	8.48	
Limerick County Council	2460735	demolition of the rear extension to an existing dwelling. Permission to extend and renovate the existing dwelling, construct a domestic garage, decommission the existing septic tank, install a mechanical treatment system with a raised, sand polishing filter; along with all associated site works	Residential dwelling	No	0	Kinard , Glin , Co. Limerick	APPLICATION FINALISED	PERMISSION	CONDITIONAL	10/12/2024	21/01/2025			34.10	Y	33.93	24.92	
Limerick County Council	24409	domestic garage with lean to an all ancillary works	Residential dwelling	No	0	Crag , Abbeyfeale , Co. Limerick.	APPLICATION FINALISED	RETENTION	CONDITIONAL	10/12/2024	21/01/2025			11.50	Y	11.37	2.37	
Cork County Council	245755	Permission to construct a new dwelling house & detached domestic garage	Residential dwelling	No	1	Clashroe, Meelin, Newmarket, Co.Cork	Send Grant Documentation	Permission	Conditional Permission	10/12/2024	21/01/2025			8.08	Y	7.68	0.00	
Kerry County Council	24361	CONSTRUCT A SINGLE STOREY BUILDING FOR THE MANUFACTURE OF COMPANY PRODUCTS AND ASSOCIATED SITE DEVELOPMENT WORKS	Industrial	No	0	TRALEE ROAD , CASTLEISLAND , CO KERRY	APPLICATION FINALISED	PERMISSION	CONDITIONAL	11/12/2024	22/01/2025			22.44	Y	22.33	0.34	
Kerry County Council	24382	TO CONSTRUCT A DWELLING HOUSE, A WASTEWATER TREATMENT SYSTEM AND SAND POLISHING FILTER AND ALL ASSOCIATED WORKS	Residential dwelling	No	1	AUGHRIM , MOYVANE , CO KERRY	APPLICATION FINALISED	PERMISSION	CONDITIONAL	11/12/2024	22/01/2025			32.35	Y	32.22	21.58	
Kerry County Council	24402	CONSTRUCT A NEW DWELLING HOUSE, DOMESTIC GARAGE AND NEW SPLAYED SITE ENTRANCE WALLS, INCLUDING AN ON-SITE WASTEWATER TREATMENT SYSTEM. THE PROPOSED INSTALLATION WILL INCLUDE A MECHANICAL TREATMENT UNIT FOLLOWED BY A RAISED SOIL POSISHING FILTER, INCLDUDING ALL ASSOCIATED ANILLARY SITE WORKS AND BOUNDARY TREATMENT	Residential dwelling	No	1	KILLEENTIERNA , CURROW KILLARNEY , CO KERRY	APPLICATION FINALISED	PERMISSION	CONDITIONAL	12/12/2024	23/01/2025			24.26		24.15	4.03	
Limerick County Council	2460836	the construction of an extension to his existing dwelling house incorporating elevational changes, construct new entrance walls and driveway to replace existing with connection to existing septic tank system with all associated works	Residential dwelling	No	0	Ballylinane , Strand , Co. Limerick	APPLICATION FINALISED	PERMISSION	CONDITIONAL	16/12/2024	27/01/2025			16.98	Y	16.61	8.96	
Limerick County Council	19782	10 year permission for the development of a solar farm comprising of the installation of a solar pv array consisting of approximately 13.63 hectares of solar panels on ground mounted steel frames, 1 no. single storey substation, 4 no. inverter units, temporary construction compound, access tracks, site entrance, boundary treatment and security fencing, CCTV system and all associated site works	Energy Industry	Yes	0	Knockbrack , Abbeyfeale , Co. Limerick.	APPLICATION FINALISED	PERMISSION	CONDITIONAL	14/05/2020	26/06/2020			18.41	Y	18.28	7.94	
Kerry County Council	2010	(A) 10 YEAR PLANNING PERMISSION FOR A WASTE FACILITY FOR THE IMPORTATION OF INERT WASTE MATERIAL COMPRISING OF SOIL AND STONE (LoW 17 05 04 & LoW 20 02 02), CONCRETE (LoW 17 01 01) BRICKS (LoW 17 01 02), TILES AND CERAMICS (LoW 17 01 03), MIXTURE OF CONCRETE, BRICKS, TILES AND CERAMICS (17 01 07), DREDGING SPOIL (LoW 17 05 06) AND TRACK BALLAST (LoW 17 05 08) FOR THE PURPOSE OF FILLING AND RAISING LAND TO IMPROVE IT FOR AGRICULTURAL USE. THE SITE WHICH IS PRESENTLY USED AS AGRICULTRUAL GRASSLAND WILL REVERT BACK TO AGRICULTRUAL GRASSLAND AFTER THE WORKS ARE COMPLETED. THE PROPOSED DEVELOPMENT WILL REQUIRE A WASTE FACILITY PERMIT FROM KERRY COUNTY COUNCIL TO AUTHORISE THE ACTIVITY. A NATURA IMPACT STATEMENT (NIS) IS INCLUDED WITH THE APPICATION (B) CREATE NEW ENTRANCE AND INTERNAL ACCESS ROAD WITH ALL ASSOCIATED SITE WORKS	Waste	Yes	0	KEALID , MOYVANE , LISTOWEL	APPLICATION FINALISED	PERMISSION	CONDITIONAL	02/02/2021	08/03/2021			28.45	Y	28.32	17.14	
Kerry County Council	2360295	See site notice for full description. Below is a brief description set to the character limit of the Planning Portal. Astellas Ireland Co., Ltd., intend to apply for permission for development of a pharmaceutical 'Fill-Finish' production facility over two construction phases. The application seeks a 10 year duration of planning permission. The proposed development will include: (i)a 3 storey pharmaceutical 'Fill-Finish' Production Building with an overall total building floor area of 19,989 sqm and maximum height to roof parapet of approximately 24.63m constructed over 2 no. phases. (ii)a Central Utilities Building (CUB) with floor area of 663 sqm and maximum height to roof parapet of approximately 10.135m to include vent outlets. (iii)A Woodchip Boiler Building constructed in Phase 1, with a floor area of 359 sqm and maximum height to roof parapet of 9.26m to include 2 no. flues. (iv)Electrical Switch Room and ESB Sub-Station Building constructed in Phase 1, with a floor area of 37 sqm and maximum height to roof parapet of approximately 2.965m; (v)a Security Office Building constructed in Phase 1, with floor area of 63 sqm and maximum height to roof parapet of approximately 4.965m; (vi)a Sprinkler Pump House constructed in Phase 1, with floor area of 40 sqm and maximum height to parapet of approximately 4.21m with associated Sprinkler Water Tank; (vii)a Waste Water Pre-Treatment Plant, with 1 no. associated storage tank constructed in Phase 1 and a second associated storage tank constructed in Phase 2; (viii)Utilities and Services Yard (ix)Site infrastructure works	Industrial	Yes	0	Kerry Technology Park , Dromthacker , Tralee	APPLICATION FINALISED	PERMISSION	CONDITIONAL	19/12/2023	30/01/2024			35.62	Y	35.52	14.65	
Kerry County Council	23261	APPLY FOR A 10 YEAR PLANNING PERMISSION TO EXTEND EXISTING LAND FILL SITE GRANTED UNDER PL. REF. NO.20/624. THE EXTENSION TO THE EXISTING LAND FILL SITE WILL BE FILLED WITH WASTE CLAY, STONE AND SOIL FOR LAND RECLAMATION AND ALL SITE DEVELOPMENT WORKS. A NATURA IMPACT STATEMENT HAS BEEN SUBMITTED WITH THIS APPLICATION	Waste	Yes	0	GORTANAHANEBOY EAST , RATHMORE , CO KERRY	APPLICATION FINALISED	PERMISSION	CONDITIONAL	21/12/2023	01/02/2024			22.11		22.00	14.71	

Planning Authority	Application Number	Development Description	Development Category	Large-scale Development	Number of Residential Units	Development Address	Application Status	Application Type	Decision	Decision Date	Grant Date	Appeal Reference Number	Appeal Decision	Distance to Turbine (km)	Within SPA + 5km Buffer	Distance to Proposed Lifetime Extension EIAR Site Boundary (km)	Distance to Proposed Lifetime Extension and Proposed Offsetting Lands Hydro Buffer (km)	Within Proposed Offsetting Lands
Kerry County Council	2460694	PERMISSION for amendments and alterations to the approved pharmaceutical 'Fill-Finish' production facility permitted under planning register 23/60295 (10-year duration of permission), i. Construction of a dual fire water retention / attenuation pond (c. 4,500m3), and an additional smaller surface water attenuation (150m3) pond with a combined site area of approximately 2,250m2 to include a 1.2m high perimeter fence. ii. Adjustments to positioning and layout of the approved car park to facilitate the proposed pond, with no change in total number of permitted spaces. iii. Adjustments to the approved internal road layout to include set-down area and turning circle. iv. Permanent permission for the existing 2.4m high temporary construction security fence in place of approved fencing at the northern boundary of the site. v. Associated works include re-alignment of the approved site drainage, adjustments to site levels and adjustments to the approved landscape plan.	Industrial	Yes	0	Kerry Technology Park , Dromthacker , Tralee	APPLICATION FINALISED	PERMISSION	CONDITIONAL	24/10/2024	27/11/2024			35.91	Y	35.80	14.86	
Limerick County Council	181085	an 837.2 sqm extension to an existing electrical compound at Knockawarriga Windfarm, permitted under Pl. Ref. 02/1937 and 04/1289, to include a concrete plinth, harmonic filter, diversion of underground cable and all ancillary site works	Energy Industry	Yes	0	Glengort South , Co. Limerick.	APPLICATION FINALISED	PERMISSION	CONDITIONAL	09/01/2019	14/02/2019			11.23	Y	11.10	3.74	
Limerick County Council	221258	The development will consist of permission for a solar farm comprising the construction of PV panels mounted on metal frames, new access tracks, underground cabling, perimeter fencing with CCTV cameras and access gates, installation of 9 transformer containers, a temporary construction compound and all ancillary grid infrastructure and associated works on lands 24.7 hectares located at Ellaha and Mullagh, Co. Limerick. A Natura Impact Statement has been prepared in respect of the application for planning permission	Energy Industry	Yes	0	Ellaha and Mullagh , Co. Limerick	APPLICATION FINALISED	PERMISSION	CONDITIONAL	18/05/2023	22/06/2023			34.49	Y	34.15	26.52	
Cork County Council	254060	a) Retention permission of existing agricultural livestock sheds comprising of straw bedded area, cubicles, pens & feed area with underground slatted slurry storage tanks, b) Retention permission of existing underground slatted slurry & soiled water storage tanks, c) Permission for construction of milking parlour, dairy & ancillary rooms, drafting & handling facilities and waiting yard, d) permission for erection of an external milk silo, meal bin & water storage tank, e) permission for construction of an agricultural livestock shed comprising of cubicles and feed area, f) permission for construction of 2 no. silage pits and all associated site works	Agriculture	No	0	Clonfert, Newmarket, Co. Cork,	Awaiting Validation	Permission, Permission for Retention						7.91	Y	7.48	0.00	
Cork County Council	254044	Permission for retention of the following; a) two storey extension to rear of dwelling, b) porch to front of dwelling, c) alterations to all elevations of dwelling and two no. dormer windows to front of dwelling, d) domestic garage to rear of dwelling, e) permission for decommissioning of septic tank & installation of wastewater treatment plant & percolation area & ancillary works	Residential dwelling	No	1	Cleanrath, Cullen, Mallow, Co.Cork	Awaiting Validation	Permission, Permission for Retention						15.39		15.16	8.07	
Cork County Council	254053	Permission to a) remove the existing detached single storey of cabin, utilized as an after school childcare facility, b) construct alterations, extension and renovations to the existing childcare facility, c) construct all associated site works.	Public Infrastructure	No	0	Gneeves, Boherbue, Mallow, Co.Cork	Awaiting Validation	Permission						10.63		10.37	3.28	
Kerry County Council	2560013	REVISIONS TO THE PREVIOUSLY PERMITTED SCHEME UNDER KCC REG. REF. 24/271 COMPRISING OF: (A) REDUCTION IN OVERALL DWELLING HOUSE LENGTH BY 2.6M, REDUCTION IN FIRST FLOOR FOOTPRINT TO THE REAR CORNER AND ALL ASSOCIATED INTERNAL ARRANGEMENT AMENDMENTS TO SUIT, RESULTING IN A GROSS FLOOR AREA OF 178SQM (AN OVERALL DECREASE IN FLOOR AREA BY 22SQM) (B) REDUCTION IN SIZE OF DOMESTIC GARAGE NOW MEASURING 29SQM (AN OVERALL DECREASE IN FLOOR AREA BY 11SQM) (C) RELOCATION OF DWELLING HOUSE ON SITE 1.5M NORTH AND 0.1M EAST (D) MINOR ALTERATIONS TO THE REAR FAÇADE GLAZING ARRANGEMENT AND REMOVAL OF REAR FACING BALCONY (E) REDUCED EXTENT OF GLAZING TO THE SIDE FACADES	Residential dwelling	No	0	Ballymullen , Kielduff , County Kerry	NEW APPLICATION	PERMISSION						30.82	Y	30.71	9.85	
Cork County Council	254022	Permission to a) renovate existing dwelling house and b) construct a new extension to the rear of the existing dwelling house	Residential dwelling	No	0	Kishkeam upper, Kishkeam, Mallow, Co.Cork	Awaiting Recommendation	Permission						6.42	Y	6.32	1.39	
Kerry County Council	256	(A) PERMISSION FOR THE CHANGE OF USE OF EXISTING RETAIL UNIT/STORE TO A HABITABLE DWELLING WITH ELEVATIONAL CHANGES, (B) PERMISSION TO PROVIDE FIRST FLOOR HABITABLE ACCOMMODATION OVER GROUND FLOOR AREA AND CORRESPONDING PERMISSION TO DEMOLISH REAR WALL OF STRUCTURE AND RE-CONSTRUCT AND RAISE SAME REAR WALL IN ORDER TO ALTER THE ROOF PITCH TO THE REAR OF THE BUILDING TO CATER FOR THE PROPOSED FIRST FLOOR HABITBALE ACCOMMODATION, AND (C) PERMISSION TO DEMOLISH THE REAR FLAT ROOF EXTENSION AT REAR OF EXISTING RETAIL UNIT/STORE, ALL WITH ASSOCIATED WORKS	Residential dwelling	No	1	MAIN STREET , MOYVANE , CO KERRY	NEW APPLICATION	PERMISSION						31.48	Y	31.35	20.60	
Cork County Council	254014	Permission to construct a new dwelling house and domestic garage served by septic tank and percolation area	Residential dwelling	No	1	Inchileigh, Millstreet, Co.Cork,	Awaiting Recommendation	Permission						21.58		21.40	14.63	
Limerick County Council	2560003	construction of an extension to the North Eastern (Entrance) Elevation, to include a revision to the entrance and also the elevational treatment	Residential dwelling	No	0	Irish Dresden , Woodfield Dromcollogher , Co. Limerick.	NEW APPLICATION	PERMISSION						17.61		17.15	8.33	
Kerry County Council	2560002	The development will consist of: A) Demolishing existing detached single storey domestic shed to the rear of the main house, B) Constructing a part single storey/ part 2 storey extension to the front and rear of existing single storey dwelling, C)Revisions to existing floor plans and all elevations, D)New landscaping and boundary treatments and all ancillary site works.	Residential dwelling	No	0	Gortaglanna , Kilmorna , Listowel	NEW APPLICATION	PERMISSION						27.00	Y	26.87	15.35	
Limerick County Council	251	the construction of a slatted shed, roofed feed passages, cattle handling unit, cattle crush and concrte aprons	Agriculture	No	0	Curragh , Castlemahon , Co. Limerick.	NEW APPLICATION	PERMISSION						20.74		20.29	12.43	
Limerick County Council	2461313	(a) construction of single storey detached dwelling with attached garage, (b) new on site waste water treatment system, (c) forming new vehicular entrance and (d) all associated site works	Residential dwelling	No	1	Tullyglass , Glin , Co. Limerick	NEW APPLICATION	PERMISSION						35.13	Y	34.96	25.99	
Cork County Council	246518	Permission to construct 1) cubicle shed extension incorporating slatted tank and all associated site works	Agriculture	No	0	Carrigcastle, Newmarket, Co.Cork,	Awaiting Recommendation	Permission						11.29		10.79	0.00	
Limerick County Council	2461294	(a) construction of single storey detached dwelling with detached garage, (b) new on site waste water treatment system, (c) forming new vehicular entrance and (d) all associated site works	Residential dwelling	No	1	Tullyleague , Glin , Co. Limerick	NEW APPLICATION	PERMISSION						33.70	Y	33.54	24.28	
Limerick County Council	24480	the construction of a dormer style dwelling house, domestic garage, entrance, driveway, wastewater treatment unit, polishing filter and all ancillary site works	Residential dwelling	No	1	Dromtrasna Hartnett , Abbeyfeale , Co. Limerick.	NEW APPLICATION	PERMISSION						15.44	Y	15.31	6.68	
Limerick County Council	24478	a new farm roadway using concrete, stone, blocks and tiles from the construction industry. A Certificate of Registration (COR) will be applied to Limerick City & County Council for this activity	Industrial	No	0	Killeedy South , Raheenagh , Co. Limerick.	NEW APPLICATION	PERMISSION						13.68	Y	13.29	5.56	
Cork County Council	246502	Permission for (1) The construction of 2 new calf sheds with 2 accompanying underground slatted slurry tanks. (2) The construction of a new farm entrance and (3) all associated site works.	Agriculture	No	0	Kilknockane, Freemount, Charleville, Co. Cork	Awaiting Recommendation	Permission						14.80		14.30	2.04	
Kerry County Council	2461006	Planning Permission to a) Extend and renovate the existing dwelling, in providing ancillary family accommodation b) construct all associated site works and Retention permission to retain domestic shed At Barrakilla, Tralee, Co Kerry	Residential dwelling	No	0	Barrakilla , Tralee , Co Kerry	NEW APPLICATION	PERMISSION						33.82	Y	33.71	12.79	
Limerick County Council	2461269	erection of 6 no. floodlights and all ancillary site works	Miscellaneous	No	0	Ballygowan Park , The Demense , Newcastle West Co. Limerick	NEW APPLICATION	PERMISSION						21.86	Y	21.49	13.80	
Limerick County Council	2461268	the renovation and extension of an existing dwelling house. The works include elevational changes to the original house to include a new roof with roof windows, a new front door, a new rear extension, the decommissioning of existing septic tank system and installation of a new replacement packaged wastewater unit and percolation area and all ancillary site works	Residential dwelling	No	0	Killeany Beg , Glin , Co. Limerick	NEW APPLICATION	PERMISSION						33.91	Y	33.72	25.56	
Limerick County Council	2461274	rear & side extension to existing house and alterations to existing house, to consist of removal of existing chimney, replacement of existing roof and the removal of existing front door and all associated site works	Residential dwelling	No	0	Coolygorman , Broadford , Co. Limerick	NEW APPLICATION	PERMISSION						15.76	Y	15.29	8.04	

Planning Authority	Application Number	Development Description	Development Category	Large-scale Development	Number of Residential Units	Development Address	Application Status	Application Type	Decision	Decision Date	Grant Date	Appeal Reference Number	Appeal Decision	Distance to Turbine (km)	Within SPA + 5km Buffer	Distance to Proposed Lifetime Extension EIAR Site Boundary (km)	Distance to Proposed Lifetime Extension and Proposed Offsetting Lands Hydro Buffer (km)	Within Proposed Offsetting Lands
Cork County Council	246440	Permission to renovate and extend dwelling house, all in accordance with plans and particulars submitted. Please note this property is a Protected Structure.	Residential dwelling	No	0	18 Church Street, Liscahane, Millstreet, Co Cork	Awaiting Recommendation	Permission						21.28		21.08	13.95	
Cork County Council	246447	Permission for 4 no. storey and a half style dwellings with separate entrances and all associated site development works	Residential dwelling	No	4	Rockspring, Liscarroll, Co.Cork,	Awaiting Recommendation	Permission						21.75		21.26	8.98	
Cork County Council	246444	Permission to construct an extension to the front and side of the existing school building with all associated site works.	Public Infrastructure	No	1	West End, Newmarket, Co Cork,	Awaiting Recommendation	Permission						9.12	Y	8.64	0.00	
Cork County Council	246435	Permission for construction of a single storey extension to side & rear of dwelling, for construction of first floor extension to side of dwelling, for alterations to elevations of existing dwelling, for conversion of existing detached domestic garage to be incorporated into existing dwelling, for alterations to elevations of said garage, for conversion of part of existing dwelling to be used as granny flat and for the construction of new detached domestic shed and for all associated site works including the installation of new wastewater treatment unit and soil polishing filter.	Residential dwelling	No	0	Sally Park, Liscarroll, Co Cork,	Awaiting Recommendation	Permission						22.47		21.97	9.70	
Cork County Council	246446	Permission for: 1) Demolition of three existing buildings previously used as a dwelling house, large storage shed & small storage shed. 2) Provision of new veterinary clinic in addition to the existing veterinary clinic on site. 3) Provision of a new store. 4) Elevation changes to existing building and 5) New entrance & car park with associated site works.	Residential dwelling	No	0	Bluepool Lower, Kanturk, Co Cork,	Awaiting Recommendation	Permission						17.36		16.91	0.30	
Cork County Council	246422	Permission for the construction of a single-storey substation to serve an existing industrial building and all associated site development works.	Energy Industry	No	0	Ballymaquirk, Kanturk, Co Cork, P51 XW94	Awaiting Recommendation	Permission						18.66		18.23	3.35	
Kerry County Council	2460980	Construction of an agricultural shed consisting of cubicles, feeding area, calving area and underground slatted slurry storage tanks and all associated site works	Agriculture	No	0	Crag , Kielduff , Tralee Co. Kerry	NEW APPLICATION	PERMISSION						30.08	Y	29.97	9.23	
Limerick County Council	24469	a new dwelling house, wastewater treatment system and polishing filter, vehicular entrance and all associated site works	Residential dwelling	No	1	Ballintubbrid , Newcastle West , Co. Limerick.	NEW APPLICATION	PERMISSION						20.08	Y	19.74	12.23	
Cork County Council	246388	Permission to construct a livestock underpass under the public road, effluent holding tank and carry out all associated ancillary site works.	Agriculture	No	0	Lisrobin East, Boherbue, Co Cork,	Awaiting Recommendation	Permission						7.55	Y	7.19	0.00	
Kerry County Council	2460975	Permission to demolish existing rear extension, construct a new rear extension and make elevational changes to existing house and widen existing vehicular entrance to site	Residential dwelling	No	0	Townbee , Castleisland , Co. Kerry	NEW APPLICATION	PERMISSION						21.91	Y	21.79	0.00	
Kerry County Council	24440	EXTEND, ALTER AND REFURBISH THE EXISTING DWELLING HOUSE. THE DEVELOPMENT WILL CONSIST OF EXTENDING AND CONVERTING THE EXISITNG GARAGE SPACE TO A 2 BEDROOMED GRANNY FLAT. EXTEND AND REORDER THE GROUND FLOOR OF THE EXISITNG DWELLING TO ACCOMODATE 3 NO. BEDROOMS, A HOME OFFICE AND LIVING ROOM. CONVERT THE EXISTING ATTIC SPACE TO ACCOMMODATE 2 NO. ADDITIONAL BGEDROOMS. CONVERT THE EXISTING SELF-CONTAINED APARTMENT INTO A KITCHEN, DINING AND SITTING ROOM. CONSTRUCTION OF A NEW VEHICULAR ENTRANCE AND ASSOCIATED SITE WORKS	Residential dwelling	No	0	PARKVIEW , OAKPARK ROAD , TRALEE CO KERRY V92 C8DF	NEW APPLICATION	PERMISSION						37.14	Y	37.03	15.69	
Limerick County Council	2461248	demolition of existing rear extension, construction of a new rear extension to existing dwelling house, decommissioning of existing septic tank system and installation of a new replacement septic tank and percolation area and all ancillary site works	Residential dwelling	No	0	Ballinruane , Kilmeedy , Co. Limerick	NEW APPLICATION	PERMISSION						23.99		23.52	16.24	
Limerick County Council	2461246	the construction of 2 no. detached two storey dwellings served by 2 no. packaged wastewater treatment systems and soil polishing filters, the construction of 2 no. detached garages and all ancillary site works to include the boring of 2 no. private wells, new vehicular entrances and boundary treatments	Residential dwelling	No	2	Kilcolman , Ardagh , Co. Limerick	NEW APPLICATION	PERMISSION						30.80	Y	30.48	22.97	
Cork County Council	246378	Permission for the construction of a residential development of 5 no. dwelling houses to include 1 no. detached housing unit and 2 no. semi-detached housing units and all associated site works to include site landscaping, public open spaces, works to existing public footpath and drainage proposals with associated works. Vehicular access to the proposed development will be provided by a new entrance from the public road.	Residential dwelling	No	5	Mullaghroe North, Cullen, Mallow, Co Cork	Awaiting Recommendation	Permission						14.54		14.42	8.40	
Kerry County Council	2460967	construct a dwelling house served by a mechanical treatment unit and polishing filter and all associated works	Residential dwelling	No	0	Glashananoon , lyracrompane listowel , Co kerry	NEW APPLICATION	PERMISSION						24.64	Y	24.54	11.61	
Cork County Council	246367	Permission to: i) Construct a new dwelling house, ii) Construct a domestic garage. The above development to incorporate a connection to the mains sewerage. The above development to be carried out with all associated ancillary site works.	Residential dwelling	No	1	Rathcool, Mallow, Co. Cork,	Awaiting Recommendation	Permission						19.84		19.51	9.32	
Cork County Council	246365	(A) Planning Permission to demolish existing external utility room, sitting room and open covered storage area. (B) Planning Permission to construct a new utility room and sitting room extension onto existing dwelling house and all site development works.	Residential dwelling	No	0	Lismeelcunnin, Kanturk, Co. Cork,	Awaiting Recommendation	Permission						14.87		14.42	0.00	
Limerick County Council	2461238	a two storey dwelling house, domestic garage, carport and the installation of a mechanical aeration unit and polishing filter system with entrance wall and all associated site works	Residential dwelling	No	1	Ballynash (Bishop) , Foynes , Co Limerick	NEW APPLICATION	PERMISSION						37.83	Y	37.58	30.37	
Cork County Council	246351	Permission to construct a new slatted livestock unit incorporating cubicles and associated underground slurry storage tank with 2 external agitation points& ancillary external concrete adjacent to existing buildings on my lands. The above to be carried out with all associated ancillary site works	Agriculture	No	0	Garrison, Kanturk, Co.Cork,	Awaiting Recommendation	Permission						17.94		17.42	3.81	
Cork County Council	246358	Permission for retention of dwelling house, pump house, wood store, garden shed, solid fuel store, domestic garage and entrance & permission for decommissioning of septic tank and installation of wastewater treatment plant and percolation area and ancillary works.	Residential dwelling	No	0	Knockduff Lower, Newmarket, Co.Cork,	Awaiting Recommendation	Permission, Permission for Retention						7.14	Y	6.64	0.00	
Cork County Council	246361	Permission to (A) Construct an extension to rear of existing dwellinghouse and (B) Install a mechanical treatment unit and polishing filter and (C) All associated site works.	Residential dwelling	No	0	Knockacarracoosh, Mallow, Co. Cork,	Awaiting Recommendation	Permission						13.78		13.55	6.51	
Limerick County Council	2461218	amendments to planning permission ref 23/60418 namely to construct revised alterations and extension to existing dwelling including all associated site development works	Residential dwelling	No	0	Tubbrid , Shanagolden , Co. Limerick	NEW APPLICATION	PERMISSION						34.55	Y	34.18	26.44	
Cork County Council	246334	Permission to construct a new dwelling house	Residential dwelling	No	1	4 Woodland Drive, Drominahilla, Millstreet, Co.Cork	Awaiting Recommendation	Permission						20.77		20.55	13.13	
Limerick County Council	2461209	demolition of an existing dwelling and attached outbuilding. Permission is also sought to construct a new replacement dwelling, a domestic garage, site entrance and boundary walls, install new on-site effluent treatment system including all associated site development works	Residential dwelling	No	1	Tubbrid , Shanagolden , Co. Limerick	NEW APPLICATION	PERMISSION						33.93	Y	33.57	25.83	
Limerick County Council	24457	a granny flat within existing dwelling. Construction of new extension to rear of existing dwelling with additional secondary accommodation. Elevational changes and new onsite wastewater system and all associated site works	Residential dwelling	No	1	Cloonpasteen , Kilmeedy , Co. Limerick.	NEW APPLICATION	PERMISSION						20.23		19.77	12.41	
Cork County Council	246316	Permission for the construction of 1 no. livestock underpass, and 1 no. effluent holding tank and all associated site works	Agriculture	No	0	Ballinkeen, Millstreet, Co.Cork,	Awaiting Recommendation	Permission						19.50		19.23	10.82	
Kerry County Council	2460946	planning permission to convert existing vacant premises (old funeral parlour) to residential unit with fenestration changes to existing facade to include closing up corner door on to streetscape on ground floor , reduce height of windows on first floor , all with associated works	Residential dwelling	No	1	The square , Brosna , Co Kerry	NEW APPLICATION	PERMISSION						10.65	Y	10.56	0.00	
Kerry County Council	2460944	Planning Permission to a) extend and renovate the existing dwelling, b) decommission the existing septic tank and percolation area, c) install a new septic tank and percolation area d) construct a new domestic shed and e) all associated site works at Knockachur, Knocknagoshel, Co. Kerry	Residential dwelling	No	0	Knockachur , Knocknagoshel , Co. Kerry	NEW APPLICATION	PERMISSION						15.28	Y	15.17	0.92	
Limerick County Council	2461198	a single storey dwelling house, detached domestic garage, installation of a mechanical aeration unit and polishing filter system with entrance wall and all associated site works	Residential dwelling	No	1	Knockanare , Tournafulla , Co Limerick	NEW APPLICATION	PERMISSION						8.90	Y	8.68	2.74	
Kerry County Council	2460942	Planning Permission to (A) revise building design of proposed clubhouse previously granted under planning permission ref: 24/60296, (B) erect signage on the proposed clubhouse, along with connection to on site existing services with all associated site works	Public Infrastructure	No	0	Castleisland Community College Tonbwee & Knockananlig , Castleisland , Co Kerry	NEW APPLICATION	PERMISSION						21.56	Y	21.44	0.00	
Limerick County Council	2461199	the renovation and extension of the existing dwelling house. The works include the conversion of the existing garage to a habitable space, the construction of an extension to the existing dwelling house and to the garage, the installation of a box dormer to the roof of the existing dwelling house. Planning permission is also sought for the construction of a new domestic garage and all associated site works	Residential dwelling	No	0	Knocknaboula , Foynes , Co. Limerick	NEW APPLICATION	PERMISSION						35.83	Y	35.59	28.49	
Limerick County Council	2461197	(a) Demolition of existing commercial storage building, (b) Construct new two storey dwelling house, (c) Connect to public foul sewer and all public utilities, (d) utilise existing site entrance with all associated site works	Residential dwelling	No	1	Clash Road , Abbeyfeale East Abbeyfeale , Co Limerick	NEW APPLICATION	PERMISSION						17.48	Y	17.35	6.64	

Planning Authority	Application Number	Development Description	Development Category	Large-scale Development	Number of Residential Units	Development Address	Application Status	Application Type	Decision	Decision Date	Grant Date	Appeal Reference Number	Appeal Decision	Distance to Turbine (km)	Within SPA + 5km Buffer	Distance to Proposed Lifetime Extension EIAR Site Boundary (km)	Distance to Proposed Lifetime Extension and Proposed Offsetting Lands Hydro Buffer (km)	Within Proposed Offsetting Lands
Kerry County Council	24433	CONSTRUCT A SILAGE BASE WITH WALLS, ALSO TO CONSTRUCT 2 NO. UNDERGROUND SLURRY TANKS WITH SLATS AND ALL ASSOCIATED SITE WORKS ON THEIR FARMYARD	Agriculture	No	0	SLUICEQUARTER , KILMORNA , LISTOWEL CO KERRY	NEW APPLICATION	PERMISSION						23.04	Y	22.91	11.29	
Limerick County Council	2461191	two slatted slurry tanks, slurry tank extension, silage pit, manure store, loose house, feed passage, slatted house extension and planning permission for a machinery shed, round tower slurry tank, reception tank and associated works	Agriculture	No	0	Cloonmore , Dromcolliher , Co. Limerick	NEW APPLICATION	RETENTION						17.33		16.87	9.47	
Cork County Council	246281	Permission to a) to construct a two storey extension to the front east of existing dwelling house and b) renovate existing dwelling house and construct a two storey extension to the rear west, c) decommission existing septic tank and install a new septic tank and percolation area	Residential dwelling	No	0	Lisnaboy Lower, Cullen, Mallow, Co.Cork	Awaiting Recommendation	Permission						14.87		14.79	9.25	
Cork County Council	246282	Permission to construct a dwelling and all associated site works and services	Residential dwelling	No	1	Killarney Road, Coomlogane, Millstreet, Co.Cork	Awaiting Recommendation	Permission						21.01		20.81	13.91	
Kerry County Council	2460928	the renovation and extension of an existing dwelling. The works include the demolition of previously constructed rear extension and attached side garage, the construction of new rear extension , and elevational changes to the original house to include new windows, the decommissioning of the existing septic tank and installation of a new replacement wastewater treatment system and all associated site works	Residential dwelling	No	0	Clounbrane , Moyvane , Co. Kerry	NEW APPLICATION	PERMISSION						30.12	Y	29.99	19.34	
Cork County Council	246266	Permission to demolish attached shed to eastern side of dwelling, rear extension & front porch & construct a single storey extension to rear and western side of existing dwelling with new front entrance porch and detached domestic garage.	Residential dwelling	No	0	Knockscavane Knockskavane, Tullylease, Co. Cork,	Awaiting Recommendation	Permission						10.37	Y	9.97	0.11	
Cork County Council	246265	Permission to construct a two storey porch at the front of the existing two storey dwelling along with first floor extension to rear of dwelling with completion of all renovations to dwelling including construction of pedestrian entrance gate to front boundary of property.	Residential dwelling	No	0	Mallow Road Gneeves, Boherbue, Co. Cork, P51 T4A7	Awaiting Recommendation	Permission						10.54		10.27	3.06	
Limerick County Council	2461179	the demolition of existing single storey rear annex and detached shed to rear of existing dwelling house, remove northern chimney and timber louvres to front elevation and construct new single storey extensions to rear (southwest facing) and side (north west facing) elevations of existing dwelling house and carry out all associated ancillary site works. This development is within the site of a recorded monument, LI054-013---- : Ringfort - rath : Mundellihy.	Residential dwelling	No	0	Mundellihy , Dromcollogher , Co. Limerick	NEW APPLICATION	PERMISSION						17.47		17.01	8.78	
Kerry County Council	2460924	Planning Permission to Construct (i) A new slatted livestock unit (ii) A loose livestock house (iii) A roofed dungstead.Proposed slatted unit to incorporate underground slatted tank with external agitation, easy feed & lie back area & crush & ancillary external concrete. The above to be carried out with all associated ancillary site works.	Agriculture	No	0	Rathmore Townland , Rathmore , Co. Kerry.	NEW APPLICATION	PERMISSION						19.85		19.75	14.69	
Limerick County Council	2461166	the demolition of existing pump house at public roadway , demolition of part of shed at rear of cottage , to construct an extension to existing dwelling house , decommission existing septic tank , install a new wastewater treatment system , all with associated works	Residential dwelling	No	0	Caherconnell , Abbeyfeale , Co Limerick	NEW APPLICATION	PERMISSION						13.10	Y	12.98	1.50	
Limerick County Council	2461168	the installation of 3 No. Storage sheds to serve existing community building	Miscellaneous	No	0	St. Ita's Hall Convent Street , Abbeyfeale , Co Limerick	NEW APPLICATION	PERMISSION						18.06	Y	17.93	6.98	
Limerick County Council	2461171	1) construction of new single-storey extension to front of existing 2-storey, semi-detached dwelling; 2) construction of new part single-storey and part 2-storey extension to rear of dwelling; 3) minor alterations to existing elevations; 4) and all associated ancillary site works.	Residential dwelling	No	0	90 Assumpta Park , Gortboy , Newcastle West Co. Limerick	NEW APPLICATION	PERMISSION						22.40	Y	22.01	14.22	
Kerry County Council	24425	(A) DEMOLISH THE EXISTING MAINTENANCE STORE, (B) ERECT A COMPOSITE STEEL STRUCTURE TO ACCOMMODATE A CLUB GYMNASIUM AND ALL ANCILLARY SITE WORKS	Public Infrastructure	No	0	DROMAKEE , KILFLYNN , TRALEE CO KERRY	DECISION MADE	PERMISSION	CONDITIONAL	21/01/2025				35.55	Y	35.45	17.83	
Limerick County Council	2461163	(A) Demolishing existing rear extension to existing dwelling house and decommission existing septic tank, (B) Renovate and construct an extension to the existing dwelling house, (C) Install new mechanical aeration unit and percolation system, (d) upgrade existing entrance, constructing new entrance wall and all associated site works	Residential dwelling	No	0	Garryduff , Newcastle West , Co Limerick	NEW APPLICATION	PERMISSION						20.04	Y	19.78	12.62	
Limerick County Council	2461164	(a) Construct extensions to front, rear and side of existing dwelling house along with elevation changes to existing dwelling house (b) Decommission existing septic tank system and install a new mechanical aeration unit with polishing filter system with all associated site works	Residential dwelling	No	0	Appletown , Feohanagh , Co Limerick	NEW APPLICATION	PERMISSION						17.55		17.08	9.54	
Limerick County Council	2461156	a change of use of existing commercial building from Retail to Community Facilities with Residential Accommodation on the First Floor. The development will consist of the partial demolition of a two-storey return to the rear of the existing two-storey building to provide: Administration Space, Meeting Rooms, WC Facilities, Tea Point on the Ground Floor; 1 no. 2-Bedroom Apartment on the First Floor, with a two-storey Parish Workshop to the rear of the site and ancillary site works	Miscellaneous	No	1	Con Colbert Street , Athea , Co. Limerick	NEW APPLICATION	PERMISSION						24.91	Y	24.78	15.09	
Limerick County Council	2461152	the demolition of an existing derelict cottage and garage and the construction of 2no. New bungalow dwellings, 2no. Tertiary treatment systems and infiltration system areas, Front entrance gates and all associated site works	Residential dwelling	No	2	Cullenagh , Newcastle West , Co. Limerick	FURTHER INFORMATION	PERMISSION						21.57	Y	21.21	13.56	
Limerick County Council	2461143	upgrading and utilising existing vehicular entrance, the decommissioning of existing septic tank system and the installation of a new packaged wastewater unit and percolation area and all associated site works	Miscellaneous	No	0	Kilreash , Ardagh , Co. Limerick	DECISION MADE	PERMISSION	CONDITIONAL	23/01/2025				27.21	Y	26.84	19.11	
Limerick County Council	2461146	the construction of a slatted shed and a General Purpose Shed and associated ancillary works	Agriculture	No	0	Appletown , Feohanagh , Co. Limerick	DECISION MADE	PERMISSION	CONDITIONAL	24/01/2025				16.78	Y	16.32	8.91	
Cork County Council	246210	Permission to construct a new dwelling house	Residential dwelling	No	1	Horsemount North , Kilcorney, Mallow, Co.Cork	Awaiting FI Response	Permission						23.10		22.80	13.18	
Limerick County Council	24436	a dwelling house, garage, entrance, boundary walls, waste water treatment and disposal system and all associated works	Residential dwelling	No	1	Tullyleague , Glin , Co. Limerick.	DECISION MADE	PERMISSION	CONDITIONAL	23/01/2025				32.32	Y	32.18	22.54	
Cork County Council	246201	Permission to change design of dwelling house granted under planning register number 22/4367 to construct a new dwelling house and domestic garage served by mechanical aeration unit and soil polishing filter.	Residential dwelling	No	1	Rowls (Langford) North, Meelin, Newmarket, Co.Cork	Decision Made	Permission	Conditional Permission	22/01/2025				9.90	Y	9.44	2.51	
Limerick County Council	2461136	the construction of a Two Storey Detached Dwelling with proposed new front boundary walls and new connections to all public services and all associated site works	Residential dwelling	No	1	Churchtown , Newcastle West , Co. Limerick	FURTHER INFORMATION	PERMISSION						22.58	Y	22.21	14.50	
Limerick County Council	2461137	the construction of a Two Storey Detached Dwelling with proposed new front boundary walls and new connections to all public services and all associated site works	Residential dwelling	No	1	Churchtown , Newcastle West , Co. Limerick	FURTHER INFORMATION	PERMISSION						22.59	Y	22.22	14.50	
Limerick County Council	2461135	the construction of a Two Storey Detached Dwelling with proposed new front boundary walls and new connections to all public services and all associated site works	Residential dwelling	No	1	Churchtown , Newcastle West , Co. Limerick	FURTHER INFORMATION	PERMISSION						22.59	Y	22.22	14.51	
Kerry County Council	2460893	(1) construct a new extension to the side & rear of an existing dwelling house (2) alterations to elevations (3) demolish porch (4) Upgrade existing septic tank and percolation area, and (5) all associated site works	Residential dwelling	No	0	Cloonnafinneela , Kilflynn , Co.Kerry	FURTHER INFORMATION	PERMISSION						33.08	Y	32.98	15.33	
Limerick County Council	2461132	change of boundaries and vehicular entrances as built to house on sites 1and 2, Rear extension to house on sites 1 and 2, And a domestic garage to site 1	Residential dwelling	No	0	Site 1 and 2 , Gortnagross , Athea Co. Limerick.	DECISION MADE	RETENTION	CONDITIONAL	20/01/2025				24.28	Y	24.15	14.49	
Limerick County Council	2461125	the construction of a new entrance to a yard, boundary walls and sightline improvements and Retention Permission of an agricultural shed for machinery storage as constructed on site & revised site boundaries and associated site works	Agriculture	No	0	Tullaha , Broadford , Co Limerick	FURTHER INFORMATION	PERMISSION						14.67	Y	14.20	7.39	
Kerry County Council	2460881	To construct a new dwelling house served by mechanical aeration unit and sand polishing filter at Knocknageeha, Gneeveguilla, Rathmore, Co Kerry (1 dwelling)	Residential dwelling	No	1	Knocknageeha Gneeveguilla , Rathmore , Co Kerry	FURTHER INFORMATION	PERMISSION						15.95	Y	15.83	9.09	
Limerick County Council	2461118	a) Renovate and extend the existing dwelling house, B) Make elevational changes, C) Install a mechanical wastewater treatment tank and percolation area and D) Upgrade existing entrance & all associated site works	Residential dwelling	No	0	Dromreask , Glin , Co.Limerick	NEW APPLICATION	PERMISSION						30.38	Y	30.23	20.97	
Limerick County Council	2461116	an extension to existing material storage shed at rear and to replace old signage with new signage at entrance to public road all with associated works	Agriculture	No	0	Clash road , Abbeyfeale East , Abbeyfeale Co. Limerick.	DECISION MADE	PERMISSION	CONDITIONAL	15/01/2025				16.88	Y	16.75	6.06	
Kerry County Council	2460876	(A) to construct a storey and a half dwelling (B) to construct a vehicular site entrance (C) to connect to public sewer and water services (D) and associated site works at No. 8 Meadow Court, Tonbwee, Castleisland, Co. Kerry	Residential dwelling	No	1	No. 8 Meadow Court Tonbwee , Castleisland , Co. Kerry	DECISION MADE	PERMISSION	CONDITIONAL	10/01/2025				22.28	Y	22.17	0.00	
Limerick County Council	2461106	a change of design to the dwelling house and garage from that previously granted under planning file 23/60943 and all associated site works	Residential dwelling	No	1	Drominmacturlough , Newcastle West , Co. Limerick	DECISION MADE	PERMISSION	CONDITIONAL	08/01/2025				22.17	Y	21.86	14.47	

Planning Authority	Application Number	Development Description	Development Category	Large-scale Development	Number of Residential Units	Development Address	Application Status	Application Type	Decision	Decision Date	Grant Date	Appeal Reference Number	Appeal Decision	Distance to Turbine (km)	Within SPA + 5km Buffer	Distance to Proposed Lifetime Extension EIAR Site Boundary (km)	Distance to Proposed Lifetime Extension and Proposed Offsetting Lands Hydro Buffer (km)	Within Proposed Offsetting Lands
Cork County Council	246119	Permission for carpark alterations. These alterations will include the following: the partial demolition and relocation of stone walls at the entrance to the train station to widen the current vehicular access, revisions to car parking layout to include a c.3,018m2 extension of the existing car park to the east creating a total number of 66 no. car parking spaces, including 7 no. EV charging spaces and 5 no. accessible parking bays, 10 no. bicycling parking spaces, a bicycle shelter, bus set down areas, the creation of bus interchange area to west, including the demolition of an existing road boundary wall, improved accessibility for pedestrians and cyclists, a pedestrian crossing point to link the bus interchange area with the train station, retaining walls, public lighting, railings and all associated site works. Millstreet train station is a protected structure RPS no. 00323	Miscellaneous	No	0	Millstreet Train Station, Dooneens, Millstreet, Co. Cork	Awaiting FI Response	Permission						19.06		18.86	11.93	
Kerry County Council	24414	CONSTRUCT AN EXTENSION TO DWELLING HOUSE	Residential dwelling	No	1	'OAK LODGE' , CROTTA KILFLYNN , CO KERRY V92 C5D0	DECISION MADE	PERMISSION	CONDITIONAL	07/01/2025				34.35	Y	34.25	17.18	
Kerry County Council	2460866	Planning permission to construct the following to existing derelict disused dwelling house (A) construct a single storey extension to the east side, (B) construct a two storey extension to the west side, (C) construct a two storey front entrance porch, (D) make alterations to existing elevations, and (E) install a new septic tank and percolation area at Glantaunluskaha, Brosna, Co. Kerry.	Residential dwelling	No	1	Glantaunluskaha , Brosna , Co Kerry	DECISION MADE	PERMISSION	CONDITIONAL	06/01/2025				9.72	Y	9.63	0.00	
Limerick County Council	2461095	1) removal of existing single-storey metal storage shed from site; 2) removal of existing manual car washing facilities from site; 3) removal of solid fuel storage area; 4) relocation on site of existing bin storage area and of 1 no. diesel dispenser; 4) construction of new proposed single-storey extension to side of existing amenity building to accommodate back-of-house areas; 5) internal alterations to the existing amenity building to include planning permission for change of use of part of existing ground floor shop from retail use to new off-licence use (sale of alcohol for consumption off the premises to be ancillary to the existing primary retail use and located in within the convenience shop floor area); 6) minor elevational changes to the exiting elevations of amenity building; 7) all associated site development works	Commercial	No	0	Existing filling station at Adams of Glin , Coast Road Killacolla (Baker) , Glin Co. Limerick	FURTHER INFORMATION	PERMISSION						36.53	Y	36.36	27.47	
Limerick County Council	24428	the construction of a new dwelling house, a domestic garage, a wastewater treatment system, a bored well, a new site entrance and gate and all ancillary site works	Residential dwelling	No	1	Highmount , Feenagh , Co. Limerick.	FURTHER INFORMATION	PERMISSION						22.32		21.87	13.05	
Cork County Council	246094	Permission for (1) The construction of a new cattle shed, (2) The construction of a new slatted underground slurry tank and (3) All associated site works.	Agriculture	No	0	Rathnagard, Liscarroll, Mallow, Co. Cork	Decision Made	Permission	Conditional Permission	07/01/2025				20.33		19.81	6.03	
Limerick County Council	2461093	a single storey dwelling house, detached domestic garage, front boundary entrance walls, mechanical aeration unit with polishing filter system with all associated site works	Residential dwelling	No	1	Dromtrasna South , Abbeyfeale , Co Limerick	DECISION MADE	PERMISSION	CONDITIONAL	20/12/2024				12.66	Y	12.53	3.13	
Limerick County Council	2461088	the construction of a new dwelling house, garage, entrance, driveway, packaged wastewater treatment system with percolation area and all ancillary site works	Residential dwelling	No	1	Caherlevoy , Mountcollins , Co. Limerick	DECISION MADE	PERMISSION	CONDITIONAL	20/12/2024				8.67	Y	8.54	1.50	
Cork County Council	246075	Permission for the change of use of the existing community gym into a community hub which will include a full day-care childcare service (over 2 floors), a public WC, CE workers office, works will also include a first floor extension and alterations to the elevations of the building that is the subject of the change of use and link extension with the existing pre-school and all associated site works.	Public Infrastructure	No	0	West End, Coomlogane, Millstreet, Co Cork	Awaiting FI Response	Permission						21.00		20.80	13.82	
Kerry County Council	2460855	(1) Demolish part build house (2)construct a new dwelling house (3)install new wastewater treatment system (4) all associated site works	Residential dwelling	No	1	Lissahane , Listowel , Co.Kerry	FURTHER INFORMATION	PERMISSION						32.20	Y	32.11	18.08	
Cork County Council	246066	Permission for the decommissioning of existing septic tank system, the installation of a new replacement wastewater system with percolation area and all ancillary site works.	Miscellaneous	No	0	Sally's Cross, Kanturk, Co. Cork, P51FD26	Decision Made	Permission	Conditional Permission	20/12/2024				18.40		17.94	1.37	
Cork County Council	246060	Permission to construct storey and a half dwellinghouse, effluent treatment system with tertiary filter, demolition of detached double domestic garage and proposed access via existing entrance.	Residential dwelling	No	1	Glanycummane Lower Td., Freemount, Co. Cork,	Awaiting FI Response	Permission						15.79		15.32	3.20	
Kerry County Council	2460846	Planning Permission for (A) to construct a single storey extension to the side of an existing dwelling and (B) to decommission an existing septic and to construct an on-site wastewater treatments system comprising of a mechanical aeration unit and tertiary polishing filter, along with all associated site works and Retention Permission to retain a single storey front porch as constructed	Residential dwelling	No	0	Knockbrack , Knocknagoshel , Tralee	NEW APPLICATION	PERMISSION						17.21	Y	17.11	4.53	
Kerry County Council	2460844	Planning Permission to a) demolish an existing dwelling, b) decommission the existing septic tank and percolation area, c) construct a new dwelling, d) install a mechanical treatment unit and polishing filter, e) construct a new vehicular site entrance and f) construct all associated site works at Doolaig South, Castleisland, Co. Kerry	Residential dwelling	No	1	Doolaig South , Castleisland , Co. Kerry	FURTHER INFORMATION	PERMISSION						24.70	Y	24.59	3.08	
Kerry County Council	2460839	Richard O'Connor intend to apply to Kerry County Council for planning permission to (a) demolish rear annex and construct an extension on the same footprint (b) demolish existing sheds/ruins (c) renovate existing dwelling, along with elevational changes (d) decommission existing septic tank and install a tertiary treatment system and infiltration/treatment area (e) create a vehicular access to the property via the existing farm gate (f) allow for all ancillary site works at Trieneagh, Duagh, Co. Kerry.	Residential dwelling	No	1	Trieneagh , Duagh , Co. Kerry	DECISION MADE	PERMISSION	CONDITIONAL	17/12/2024				27.46	Y	27.34	15.35	
Limerick County Council	24418	a dwelling house (change of design from that previously granted under planning ref. 21/1599), detached domestic garage, mechanical aeration unit and soil polishing filter, new site entrance and carry out all associated site works	Residential dwelling	No	1	Rathcahill West , Templeglantine , Co. Limerick.	DECISION MADE	PERMISSION	CONDITIONAL	19/12/2024				16.50	Y	16.25	9.30	
Limerick County Council	24422	the construction of a second purpose built pre-school/after school facility with associated ancillary spaces, with connection to existing services. Permission is also sought for an all-weather pitch with a ball wall; for provision of the ball stop nets to the all-weather pitch [at 12 metres in height]; with all associated site works	Public Infrastructure	No	0	Station Road , Gortboy/Churchtown , Newcastle West Co. Limerick	FURTHER INFORMATION	PERMISSION						22.71	Y	22.33	14.58	
Cork County Council	246050	Permission for (A) Construction of ground floor extension and alterations to existing elevations of dwelling, (B) Construction of gable walls and a new pitch roof construction to existing dwelling to replace the existing flat roof, (C) Renovate the existing dwelling house to include living accommodation in the attic space.	Residential dwelling	No	0	Knockeenadallane, Knocknagree, Mallow, Co. Cork	Awaiting FI Response	Permission						14.20		14.11	9.06	
Cork County Council	246027	Permission to construct a new dwelling house and detached domestic garage.	Residential dwelling	No	1	Derrygalun, Kanturk, Co. Cork,	Awaiting FI Response	Permission						13.48		13.07	1.52	
Kerry County Council	2460823	To construct a dwelling house, a domestic garage, site entrance, and an on-site wastewater treatments system comprising of a mechanical aeration unit, intermittent filter & soil polishing filter, along with all associated site works	Residential dwelling	No	1	Coom , Cordal , Castleisland	NEW APPLICATION	PERMISSION						14.45	Y	14.34	0.00	
Kerry County Council	2460822	Planning Permission for the change of building design from that previously Granted Permission under Planning Reference Number 22/926, The changes to the commercial building includes a reduction from a permitted 3 storey building to a single storey building, incorporating Brona chocolate factory, visitor's centre and Brona cafe on the ground floor level, the omission of the upper floor terrace linking to the proposed greenway trail, (b) omission of external lift, (c) elevation changes that include sheltered outdoor seating area and (d) the provision of a covered loading bay with all associated site works	Commercial	No	0	Kilmeaney Kilmorna , Listowel , Co Kerry	FURTHER INFORMATION	PERMISSION						27.27	Y	27.14	15.38	
Limerick County Council	2461053	(a) Demolition of existing rear extension to existing cottage, (b) Construct a single storey extension along with elevational changes to existing cottage (c) utilise existing access road and install pumping station with new wastewater connection to public foul sewer with all associated site works	Residential dwelling	No	0	Gortnagross , Athea , Co Limerick	DECISION MADE	PERMISSION	CONDITIONAL	17/12/2024				24.32	Y	24.19	14.62	
Kerry County Council	2460815	Planning Permission to renovate and construct an extension to the rear of the existing dwelling and install a mechanical treatment unit and polishing filter and all associated works	Residential dwelling	No	0	Tanavalla , Listowel , Co Kerry	FURTHER INFORMATION	PERMISSION						31.39	Y	31.29	19.10	
Limerick County Council	24412	a dwelling house, attached garage, entrance boundary walls, wastewater treatment and disposal system and all associated works	Residential dwelling	No	1	Killeedy South , Raheenagh , Co. Limerick.	DECISION MADE	PERMISSION	CONDITIONAL	14/01/2025				14.73	Y	14.29	6.35	
Limerick County Council	2461038	construction of a new dwelling house, garage, entrance, driveway, packaged wastewater treatment system with percolation area and all ancillary site works	Residential dwelling	No	1	Finnoo , Ballyhahill , Co. Limerick.	NEW APPLICATION	PERMISSION						34.23	Y	34.00	27.02	
Limerick County Council	24406	the construction of a single storey side extension, site entrance, site boundary and all associated site works. The proposed extension will accommodate a separate inderpendent residential unit	Residential dwelling	No	1	23 Arraview , Killeline Road , Newcastle West Co. Limerick.	FURTHER INFORMATION	PERMISSION						21.54	Y	21.14	13.35	
Cork County Council	245979	Permission to construct a new dwelling house and detached domestic garage (change of plan from that granted under Ref. 22/6374).	Residential dwelling	No	1	Glencollins Lower, Ballydesmond, Mallow, Co. Cork	Decision Made	Permission	Conditional Permission	23/01/2025				10.55	Y	10.43	5.56	
Cork County Council	245952	Permission for construction of a new extension to existing school incorporating a general-purpose room, a servery, storage, and toilets together with all other ancillary site works.	Public Infrastructure	No	0	Coomlagane Street, Coomlogane, Millstreet, Co Cork	Awaiting FI Response	Permission						21.10		20.90	13.91	

Planning Authority	Application Number	Development Description	Development Category	Large-scale Development	Number of Residential Units	Development Address	Application Status	Application Type	Decision	Decision Date	Grant Date	Appeal Reference Number	Appeal Decision	Distance to Turbine (km)	Within SPA + 5km Buffer	Distance to Proposed Lifetime Extension EIAR Site Boundary (km)	Distance to Proposed Lifetime Extension and Proposed Offsetting Lands Hydro Buffer (km)	Within Proposed Offsetting Lands
Cork County Council	245951	3 Year Planning Permission for the continued use of an existing, temporary lattice type meteorological mast, 80m in height, including associated works. The structure is fixed to ground mounted anchors by guy wires and includes associated instruments to measure meteorological conditions, bat monitors and bird flight deterrents and fencing. The mast was erected on site as exempted development under Class 20A, Part 1, Schedule 2, Article 6 of the Planning and Development Regulations 2001 (as amended) in September 2023.	Public Infrastructure	No	0	Gooseberryhill , Newmarket, Co Cork,	Awaiting FI Response	Permission						9.95	Y	9.57	0.00	
Kerry County Council	2460782	(a) retention permission to retain pergola as constructed, and (b) permission to demolish existing rear extension, construct new extension to the side and rear of the dwelling house, convert the existing shed to the rear for use as part of the dwelling house, erect porch to the front of the dwelling house, and carry out alterations to the existing site entrance	Residential dwelling	No	0	Cahercullenagh Lower , Tralee , Tralee	PUBLICATION REQUIRED	PERMISSION						29.70	Y	29.59	8.92	
Cork County Council	245907	Permission to construct a new dwelling house and domestic garage served by septic tank and percolation area	Residential dwelling	No	1	Horsemount North, Kilcorney, Mallow, Co.Cork	Decision Made	Permission	Conditional Permission	27/01/2025				23.55		23.25	13.46	
Limerick County Council	24393	a new dwelling house, detached domestic garage, wastewater treatment system, percolation area, vehicular entrance and all associated site works	Residential dwelling	No	1	Mohernagh , Ballyhahill , Co. Limerick.	NEW APPLICATION	PERMISSION						33.17	Y	32.93	26.01	
Cork County Council	245893	Retention permission sought for 1) the change of use of premises from office use to use as a medical centre, 2) the construction of a single storey extension, 3) the construction of a car port and all associated site works. Planning permission sought for an extension to the existing building, the demolition of the car port as constructed and all associated site works	Public Infrastructure	No	0	Killarney Road, Coomlogane, Millstreet, Co.Cork	Awaiting FI Response	Permission, Permission for Retention						21.00		20.80	13.85	
Cork County Council	245897	Permission to : a) Demolish 3 no. out buildings attached to the existing dwelling house, b) Demolish single storey projections to the western, northern and eastern elevations of the existing dwelling house, c) Raise the eaves level of the existing dwelling house roof, d) Construct a new part single storey/part storey and a half extension to the existing dwelling house, e) Make alterations to fenestration of the existing western, northern and eastern elevations and f) Install a new waste water treatment unit, percolation area and all associated site works.	Residential dwelling	No	0	Knocknageeha North, Boherbue, Mallow, Co Cork	Decision Made	Permission	Conditional Permission	16/01/2025				12.55		12.39	5.99	
Cork County Council	245867	Permission to 1) build slated dairy unit, 2) building machinery shed, 3) build covered collecting yard, 4) install external refrigerated bulk tank, 5) demolish existing store houses. Extension of Duration to Permission granted under Planning Ref. No. 19/5739	Agriculture	No	0	Tureendubh, Tooreenduff, Ballydesmond, Mallow, Co.Cork	Application Closed	Extension of Duration	Unconditional Permission	26/11/2024				6.98	Y	6.87	2.46	
Cork County Council	245874	Permission to construct 2 No. new dwelling houses.	Residential dwelling	No	2	Ashbrook, Dromina, Charleville, Co. Cork	Awaiting Recommendation	Permission						23.44		23.04	11.51	
Cork County Council	245883	Permission for: 1) Construction of a new front porch, 2) Single storey side extension to the existing dwelling including alterations to the elevations of the existing dwelling house, 3) Convert the existing garage into a proposed granny flat including alterations to the elevations of the existing garage, 4) Construction of a link extension from the proposed granny flat to the existing dwelling house, 5) All associated site works.	Residential dwelling	No	0	Knockardbane, Liscarroll, Co Cork,	Awaiting FI Response	Permission						22.90		22.41	10.12	
Cork County Council	245873	Permission for change of use of ground floor of existing building from public house/bar to laundrette, all in accordance with plans and particulars submitted	Commercial	No	0	The Square, Liscahane, Millstreet, Co.Cork	Awaiting Recommendation	Permission						21.04		20.84	13.71	
Limerick County Council	24386	the development that will consist of to demolish existing derelict buildings and overground tank, the construction of a light industrial storage building for the appropriate treatment and recycling or reclamation of metals and metal compounds from end of life vehicles including their sale at the site, for the installation of interceptor and discharge to existing storm system, new entrance, a weighbridge, and for the baling of used tyres into shipping containers for export. This site will be subject to a waste facility permit	Industrial	No	0	Ballinvullin , Castlemahon , Co. Limerick	FURTHER INFORMATION	PERMISSION						20.93		20.48	12.55	
Limerick County Council	2460980	development being the constructed extension to the rear of existing dwelling, differing in design to that granted under Planning Reference No. 22/1309 with increased floor area to 74.71sq/m over ground and first floor with all associated ancillary site works and services	Residential dwelling	No	0	Killarney Road , Abbeyfeale West , Co Limerick	FURTHER INFORMATION	RETENTION						17.71	Y	17.58	6.34	
Kerry County Council	2460741	Permission to Construct a Dwelling House and Domestic Store served by an Effluent Treatment Tank and Polishing Filter at Coolnageragh, Scartaglin, Co. Kerry	Residential dwelling	No	1	Coolnageragh , Scartaglin , Co. Kerry	FURTHER INFORMATION	PERMISSION						21.42	Y	21.30	1.34	
Kerry County Council	2460736	(1) Construct a dwelling house (2)Install a waste water treatment system (3) construct a garage (4) All associated site works	Residential dwelling	No	1	Gortdromasillahy , Moyvane , Co.Kerry	DECISION MADE	PERMISSION	CONDITIONAL	17/01/2025				30.12	Y	29.99	19.64	
Kerry County Council	2460732	Planning permission to construct a new dwelling house served by a wastewater treatment system, construct a new domestic entrance to include upgrading of the existing farm track to domestic drive and all associated site works	Residential dwelling	No	1	Knockeen , Castleisland , Kerry	NEW APPLICATION	PERMISSION						24.55	Y	24.44	2.77	
Cork County Council	245828	Permission to construct a new dwelling house	Residential dwelling	No	1	Tullylease, Charleville, Co.Cork,	Decision Made	Permission	Conditional Permission	07/01/2025				14.44	Y	14.01	4.56	
Kerry County Council	2460725	full planning permission to (a) renovate existing dwelling, (b) demolish old out buildings at front and rear of existing dwelling (c) to build a private single storey extension at side and rear of existing dwelling (d) also permission to decommission existing septic tank and install a treatment unit and polishing filter	Residential dwelling	No	0	irrabeg , lixnaw , co.kerry	DECISION MADE	PERMISSION	CONDITIONAL	10/01/2025				35.67	Y	35.58	19.52	
Kerry County Council	24378	CONSTRUCT A PRIVATE DWELLING HOUSE SERVICED WITH A MECHANICAL TREATMENT UNIT AND RAISED SAND POLISHING FILTER ALONG WITH ALL ASSOCIATED EXTERNAL WORKS ON SITE	Residential dwelling	No	1	MUINGAVRANNIG , KIELDUFF , TRALEE	FURTHER INFORMATION	OUTLINE PERMISSION						29.65	Y	29.54	9.11	
Cork County Council	245804	Permission to a) renovate existing derelict dwelling house and b) construct a new extension to the rear of the existing dwelling house	Residential dwelling	No	0	Toorard, Freemount, Co.Cork,	Awaiting FI Response	Permission						12.09	Y	11.62	0.16	
Limerick County Council	2460947	revised site boundaries and permission for a new entrance to existing dwelling	Residential dwelling	No	0	Ballyhahill , Co Limerick , Co Limerick	NEW APPLICATION	RETENTION						33.21	Y	32.98	25.57	
Cork County Council	245791	Permission for the replacement of an old portacabin (to be removed) with a new modular childcare unit, the installation of an additional modular toddler sleeping room, re-location of the new storage shed and all associated site works at the existing childcare facility and associated site works.	Public Infrastructure	No	0	Clonmeen Road, Banteer, Co Cork,	Awaiting Final Schedule	Permission						20.48		20.06	4.99	
Limerick County Council	2460928	the current location of the vehicular entrance/gateway to and from the public road to the storage area	Miscellaneous	No	0	Knockboheen , Ardagh , Co Limerick	FURTHER INFORMATION	RETENTION						29.64	Y	29.32	21.78	
Limerick County Council	2460924	the construction of 6 no. dwelling houses and associated site works	Residential dwelling	No	6	The Glebe , Monagea , Co. Limerick	FURTHER INFORMATION	PERMISSION						18.05	Y	17.70	10.11	
Limerick County Council	2460923	the renovation and extension of an existing house to include elevation changes to existing house, the demolition of existing extension and part of existing house, removal of existing chimney and the construction of a new garage and all ancillary site works	Residential dwelling	No	0	The Smithy , Cloonsherick , Newcastle West	NEW APPLICATION	PERMISSION						16.75	Y	16.31	8.38	
Kerry County Council	2460695	The construction of a residential development of 256 no. residential units with ancillary two storey crèche, landscaping and associated site development works. The proposed development includes the demolition of an existing single-storey dwelling and associated shed and makes provision for 138 no. two storey houses, comprising 88 no. semi-detached units (76 no. 3 bed units and 12 no. 4 bed units) and 50 no. 3 bed terraced units and 118 no. maisonette units over 2 no. storeys (50 no. 1 bed units, 68 no. 2 bed units). Ancillary infrastructure development works will include wastewater infrastructure, surface water attenuation, water utility services, public lighting, bin stores, bicycle stores, 3 no. ESB substations, and all associated site development works. Vehicular access to the development will be via 1 no. new entrance and the reconfiguration of an existing entrance off Clash Road (L2016). The proposed development also includes a separate pedestrian/cycle entrance off Clash Road. The proposal includes dedicated pedestrian and cycling paths traversing the site and setback provision is made along the site's frontage with Clash Road to facilitate a future cycle infrastructure network.	Residential dwelling	Yes	510	Clash Road , Muing East (Townland) , Tralee Co. Kerry	APPEALED	PERMISSION	CONDITIONAL	07/11/2024		321298-24		36.60	Y	36.49	15.08	
Kerry County Council	2460691	A) permission consequent to outline permission (Ref No. 21/1193) to construct a new dwelling house served by septic tank and percolation area, B) full planning permission to construct a detached garage and all associated site works.	Residential dwelling	No	1	Anglore , Castleisland , Co Kerry	DECISION MADE	PERMISSION CONSEQUENT	CONDITIONAL	17/01/2025				20.88	Y	20.76	0.26	
Kerry County Council	2460692	Permission to construct a new dwelling house and domestic garage served by mechanical aeration unit and sand polishing filter (1 dwelling)	Residential dwelling	No	1	Stagmount , Headford , Killarney Co Kerry	FURTHER INFORMATION	PERMISSION						21.36		21.25	12.72	
Limerick County Council	24356	the construction of a two storey dwelling house, a domestic garage, a waste water treatment system, a new roadside entrance gate and all ancillary site works	Residential dwelling	No	1	Mahoonagh Beg , Castlemahon , Co. Limerick	DECISION MADE	OUTLINE PERMISSION	CONDITIONAL	19/12/2024				21.37		20.93	13.01	
Cork County Council	245733	Permission to construct a new dwelling house.	Residential dwelling	No	1	Scarteen Lower, Newmarket, Co. Cork,	Decision Made	Permission	Conditional Permission	19/12/2024				9.60	Y	9.08	0.00	
Limerick County Council	2460902	the construction of a new dwelling house, detached domestic garage, front boundary walls and entrance, mechanical aeration unit with polishing filter system and all associated site works	Residential dwelling	No	1	Ballypierce , Newcastle West , Co. Limerick	DECISION MADE	PERMISSION	CONDITIONAL	13/01/2025				21.45	Y	21.14	13.77	
Limerick County Council	2460883	the construction of a single-storey dwellinghouse serviced by a new vehicular entrance and associated site works	Residential dwelling	No	1	Rathina Palm Grove , Rathnaneane , Newcastle West	FURTHER INFORMATION	PERMISSION						21.93		21.53	13.70	

Planning Authority	Application Number	Development Description	Development Category	Large-scale Development	Number of Residential Units	Development Address	Application Status	Application Type	Decision	Decision Date	Grant Date	Appeal Reference Number	Appeal Decision	Distance to Turbine (km)	Within SPA + 5km Buffer	Distance to Proposed Lifetime Extension EIAR Site Boundary (km)	Distance to Proposed Lifetime Extension and Proposed Offsetting Lands Hydro Buffer (km)	Within Proposed Offsetting Lands
Limerick County Council	24339	the construction of a new dwelling house, wastewater treatment system, percolation area, vehicular entrance and all associated site works	Residential dwelling	No	1	Farrihy , Dromcollogher , Co. Limerick	FURTHER INFORMATION	PERMISSION						15.27	Y	14.81	6.61	
Kerry County Council	2460614	Retention Permission to retain (A) existing club facilities consisting of dressing rooms, toilets, stores, gym and external stairs as constructed and Planning Permission for (B) to demolish an external exposed concrete stairs (C) carry out an extension to the existing sports facilities building on site, (D) alterations to both the internal and external façade of the existing building, (E) construct a new stand alone ball wall and (F) along with all associated site works	Public Infrastructure	No	0	Cordal GAA Club (Ballahantouragh) , Cordal , Castleisland	FURTHER INFORMATION	PERMISSION						16.64	Y	16.53	0.00	
Cork County Council	245636	Permission for construction of a single storey rear and side extension, carport, alterations to existing dwelling, demolition of existing outhouse, extension of existing property curtilage and installation of a wastewater treatment system and percolation area & all associated site works	Residential dwelling	No	0	Rathranna, Kanturk, Co.Cork,	Awaiting FI Response	Permission						15.90		15.40	0.71	
Kerry County Council	2460605	The development will consist of: a 10-year permission for the development of a solar farm on a site of c. 143 hectares consisting of the following: c. 684,117 sq m of solar photovoltaic panels on ground mounted steel frames; 15 no. hardstanding locations for electrical skids; new internal access tracks including internal watercourse crossing over the Gortanimerisk Stream; underground power and communications cables and ducts, including along the L-10071 and L-10073 public roads; 2 no. solar farm site entrances from the L-10071 public road (1no. new and 1no. upgrade to existing agricultural field access) and 1 no. new solar farm site entrance from the L-10073 public road; a passing bay to serve the L-10071 public road within the townland of Shronebeirne; access gates; 3no. temporary site compounds of c. 4,050 sq m each to be used for storage during construction activity; Installation of onsite transformer compound to facilitate a future over-the fence connection to the adjacent Knockanure substation located within the townland of Trien. The transformer compound will include an Independent Power Producer Building of c. 64.6 sq m, a 110 kV transformer, an 18 m high lightning monopole mast, boundary fence and associated ancillary development; landscaping and biodiversity enhancement measures; boundary fencing and all associated ancillary drainage development, site works and services. The solar farm will be operational for 40 years. A Natura Impact Statement (NIS) has been prepared in respect of the proposed development and accompanies this	Energy Industry	Yes	0	The Townlands of Knocknacaheragh Lacka East Rea Trien Pilgrimhill and Shronebeirne , east of Kilmorna , County Kerry	FURTHER INFORMATION	PERMISSION						21.72	Y	21.59	10.16	
Cork County Council	245603	Permission to construct a new dwelling house	Residential dwelling	No	1	Knocknacolan, Kanturk, co.Cork,	Awaiting FI Response	Permission						18.08		17.58	2.36	
Kerry County Council	24338	CHANGE OF USE FROM RETAIL TO 2 STUDIO APARTMENTS (RESIDENTIAL)	Residential dwelling	No	2	COMMERCIAL 1 MAIN STREET , DUAGH VILLAGE , LISTOWEL CO KERRY	FURTHER INFORMATION	PERMISSION						24.41	Y	24.28	12.35	
Kerry County Council	2460557	To construct extensions to the sides and rear of a Dwelling house, along with all associated site works also the decommissioning of the existing septic tank and the installation of the new wastewater treatment system	Residential dwelling	No	0	Gortnaleaha , Kielduff , Tralee	DECISION MADE	PERMISSION	CONDITIONAL	21/01/2025				31.57	Y	31.47	10.71	
Cork County Council	245540	Permission to construct a new dwelling house & detached domestic garage.	Residential dwelling	No	1	Commons, Freemount, Charleville, Co. Cork	Awaiting Final Grant	Permission	Conditional Permission	11/12/2024				18.44		17.98	5.79	
Limerick County Council	2460808	the construction of a dwelling house, detached domestic garage, front boundary entrance walls, installation of a mechanical aeration unit with polishing filter system and all associated site works	Residential dwelling	No	1	Templeathea West , Athea , Co. Limerick	NEW APPLICATION	PERMISSION						25.43	Y	25.30	15.63	
Cork County Council	245514	Permission to Retain attic and ground floor extension (western side) to existing domestic garage, and to construct a two storey extension to the (northern side) of existing dwellinghouse, and to upgrade waste water treatment system, with all associated site works.	Residential dwelling	No	0	Horsemount North, Kilcorney, Rathcoole, Mallow, Co. Cork	Awaiting FI Response	Permission, Permission for Retention						22.99		22.68	12.41	
Limerick County Council	2460799	the demolition of the former Olympic Ballroom and the construction of two blocks of one to three storeys. Each proposed block contains 15 no. Apartments giving 30 no. apartments in total comprising 20 no. One Bedroom Apartments at ground floor level and 10 no. Two Bedroom Duplex Apartments at first and second floor level. Proposed ancillary works include single storey bin and bicycle stores, 30 no. parking spaces at grade, a landscaped communal open space between the two proposed blocks and upgrade works to the public footpath	Residential dwelling	Yes	30	Former Olympic Ballroom Site , Gortboy , Newcastle West Co. Limerick.	FURTHER INFORMATION	PERMISSION						22.49	Y	22.10	14.32	
Limerick County Council	2460768	the demolition of an existing rear extension and boiler house, construction of a new rear two-storey extension on to the existing dwelling house, infill the existing front porch area, elevational changes and internal alterations to the existing dwelling house, decommission of an existing septic tank and install a new mechanical aeration unit and filtration system and all associated site works	Residential dwelling	No	0	Athea Upper , Athea , Co. Limerick	NEW APPLICATION	PERMISSION						25.07	Y	24.94	14.39	
Cork County Council	245463	Permission to construct a new two storey clubhouse building incorporating a gym area, retail shop, bar area, offices, balcony viewing deck, changing rooms, ancillary store rooms, meeting room, plaza seating areas, car parking spaces and all associated site and ancillary works	Public Infrastructure	No	0	Mullaghroe South, Cullen, Mallow, Co.Cork	Awaiting FI Response	Permission						14.43		14.31	8.35	
Cork County Council	245434	Permission for the demolition of disused hay shed and permission for construction of new agricultural building in lieu thereof. New agricultural building to include storage of farm equipment, storage of harvested produce and was facilities for farm staff together with all other ancillary site works.	Agriculture	No	0	Shanaknock, Millstreet, Co. Cork,	Decision Made	Permission	Conditional Permission	25/01/2025				18.97		18.82	12.29	
Cork County Council	245426	A 10-year planning permission and a 35-year operational life for an energy storage facility comprising (I) Energy storage containers installed on concrete plinths; (ii) Electrical inverters and transformers; (iii) Underground electrical and communications cabling; (iv) The upgrade of an existing agricultural entrance accessed via an existing shared access point from the L5039; (v) On-site access track (vi) Security fencing and security gates; (vii) Pole-mounted security cameras; and (viii) All associated and ancillary site development, landscaping and reinstatement works. This planning application is accompanied by a Natura Impact Statement.	Energy Industry	Yes	0	Curraduff, Glenlara, Newmarket, Co. Cork	Awaiting FI Response	Permission						8.08	Y	7.64	0.00	
Limerick County Council	24304	the construction of a single-storey dwelling house, domestic garage, entrance, drive-way, wastewater treatment unit, polishing filter & all ancillary site works	Residential dwelling	No	1	Kells , Dromcollogher , Co. Limerick	NEW APPLICATION	PERMISSION						19.00		18.54	9.69	
Limerick County Council	2460720	the construction of a proposed new two-storey dwelling, domestic garage and entrance gates with new connections to all existing services	Residential dwelling	No	1	Killeline , Newcastle West , Co. Limerick	NEW APPLICATION	PERMISSION						21.63		21.22	13.38	
Cork County Council	245334	Permission for alterations and extensions to existing dwelling consisting of the following: (1) The removal of roof over existing dwelling and to construct a new first floor extension over same dwelling, (2) To demolish existing extension to rear of existing dwelling and to construct a new part 2 storey / part single storey extension to the rear of same dwelling, (3) For alterations to the front façade of existing dwelling including the construction of new front entrance porch, (4) The construction of a new site entrance to existing property and (5) To replace existing septic tank serving existing dwelling and to install a new secondary wastewater treatment system and tertiary filter to serve same dwelling and all associated site works and services.	Residential dwelling	No	0	Coolcloher South, Boherbue, Co. Cork,	Awaiting FI Response	Permission						13.73		13.40	4.68	
Cork County Council	245337	Permission for the construction of a new slatted underground slurry tank and all associated site works	Agriculture	No	0	Killarush, Kanturk, Co.Cork,	Awaiting Final Grant	Permission	Conditional Permission	11/12/2024				20.17		19.73	3.11	
Limerick County Council	24289	the construction of a bungalow, domestic garage, front boundary entrance walls and the installation of a mechanical aeration unit and soil polishing filter system and all associated site works	Residential dwelling	No	1	Ballaghbehy South , Abbeyfeale , Co. Limerick	NEW APPLICATION	PERMISSION						17.08	Y	16.93	8.81	
Limerick County Council	2460693	the subdivision of a three-storey derelict dwelling into 2 No. three-storey dwellings, alterations to door and window opes to front elevation at ground floor level, the addition of two roof lights to the front, the addition of two dormer window extensions to rear, the addition of two windows to rear elevation at first floor level, the construction of three-storey extensions to the rear, construction of 2m tall boundary walls to rear and all ancillary works at site	Residential dwelling	No	2	Mountcollins , Abbeyfeale , Co. Limerick	FURTHER INFORMATION	PERMISSION						9.43	Y	9.30	1.61	
Limerick County Council	2460692	the construction of a first floor extension above an existing rear flat roof annex and all associated site works	Residential dwelling	No	0	Darrery , Ballagh , Co. Limerick	FURTHER INFORMATION	PERMISSION						12.31	Y	11.85	4.09	
Cork County Council	245287	Permission for alterations and conversion of derelict dwelling to parochial offices and provision of new single storey extension to rear of parochial offices and ancillary works.	Commercial	No	0	Church Street, Greenfield Road, Kanturk, Co.Cork	Awaiting Recommendation	Permission						16.91		16.45	0.00	
Cork County Council	245287	Permission for alterations and conversion of derelict dwelling to parochial offices and provision of new single storey extension to rear of parochial offices and ancillary works.	Commercial	No	0	Church Street, Greenfield Road, Kanturk, Co.Cork	Awaiting Recommendation	Permission						16.91		16.45	0.00	

Planning Authority	Application Number	Development Description	Development Category	Large-scale Development	Number of Residential Units	Development Address	Application Status	Application Type	Decision	Decision Date	Grant Date	Appeal Reference Number	Appeal Decision	Distance to Turbine (km)	Within SPA + 5km Buffer	Distance to Proposed Lifetime Extension EIAR Site Boundary (km)	Distance to Proposed Lifetime Extension and Proposed Offsetting Lands Hydro Buffer (km)	Within Proposed Offsetting Lands
Cork County Council	245246	Permission to demolish existing old derelict house and erect a single storey dwelling, septic tank and percolation area and all associated site works	Residential dwelling	No	1	Scarteen Lower, Newmarket, Co. Cork,	Awaiting FI Response	Permission						9.62	Y	9.11	0.00	
Kerry County Council	2460426	to construct equine training facilities including a horse walker with roof, canter track, gallop, covered lunging area and all ancillary site works	Commercial	No	0	Meenala , Castleisland , Co.Kerry	FURTHER INFORMATION	PERMISSION						26.25	Y	26.14	4.57	
Cork County Council	245227	Permission to carry out upgrade works to existing playing pitch, more particularly; 1) Replace existing pitch with sand based pitch, 2) Erect 2 no. 10 meter high ball stop nets, 3) Install 4 no. team shelters, 4) Install athletic running track 4 lanes wide by 130 meter long, 5) Install long jump and associated sand pit, 6) Install 8 no. flood lights 15.0 meters high, 7) Install 2.4 meter high perimeter fencing c/w 2 no. access gates, all in accordance with plans and particulars submitted.	Public Infrastructure	No	0	Coomlogane, Millstreet, Co Cork,	Awaiting FI Response	Permission						20.47		20.28	13.37	
Limerick County Council	2460637	an easy feed slatted house with underground slatted tank, feed barriers, feed passage, ancillary concrete, external agitation points, a machinery shed and all associated ancillary site works	Agriculture	No	0	Killeany More , Glin , Co. Limerick	FURTHER INFORMATION	PERMISSION						34.15	Y	33.96	25.43	
Limerick County Council	2460606	the construction of 40 No. residential units comprising of 20 No. Houses and 20 No. Apartments, all two-storey in height. The units proposed are a mix of 1 and 2 bedroomed units [20 x 1 bed and 20 x 2 bed]. Permission is sought for the development outlined herein including; boundary treatments, roads, drainage, landscaping, pedestrian crossings, 54 No. car parking spaces and 20 No. bicycle parking spaces, bin storage, access and all ancillary site works at Saint Ita's Road, Abbeyfeale West, Abbeyfeale, Co. Limerick. Vehicular access is proposed to the north west	Residential dwelling	Yes	40	Saint Ita's Road , Abbeyfeale West , Abbeyfeale	FURTHER INFORMATION	PERMISSION						17.66	Y	17.53	6.49	
Cork County Council	245089	Permission to demolish shed and associated wall to rear of dwelling and construct a single storey extension to North and West side of existing two storey dwelling, car port at side of dwelling along with construction of open porch area at front of dwelling with construction of block boundary walls as shown with permission to widen existing vehicular entrance at side of property.	Residential dwelling	No	0	11 Clancy Terrace, Boherbue, Co. Cork,	Decision Made	Permission	Conditional Permission	16/01/2025				10.44	Y	10.14	2.64	
Cork County Council	245082	Permission for the decommissioning of the existing 18m high telecommunications support structure and planning permission to replace it with a 36m high lattice telecommunication support structure carrying antennas and dishes together with associated ground-based equipment all enclosed in security fencing.	Public Infrastructure	No	0	Sally Park, Liscarroll, Co Cork,	Awaiting FI Response	Permission						23.28		22.80	10.51	
Limerick County Council	2460568	the demolition of the Red Setter Pub and out buildings and the construction of a terrace of 4 no. two storey, three bedroomed houses, a terrace of 6 no. two storey, three bedroomed houses and a terrace of 6 no. two storey, three bedroomed houses, terminating in a two and three storey block containing a duplex, three bedroomed apartment and a two bedroomed apartment over ground floor restaurant / café, hair/beauty salon, a fast food/take-away outlet and a bin and bicycle store and 20 no. car parking spaces and the landscaping and upgrading of the existing public open space as a public square and playground	Residential dwelling	Yes	18	Main Street , Castlemahon , Co. Limerick	NEW APPLICATION	PERMISSION						21.06		20.62	12.69	
Cork County Council	245054	Permission for the demolition of the existing "Briar Hill House" a 2 storey detached house and ancillary shed and the construction of 22 no. 2 storey housing units [8 no. 3 bed houses, 4 no. 2 bed houses and 10 no. 2 bed maisonette apartments] on a site at the current "Briar Hill House". A revised vehicular access is proposed to the west of the site. Permission for the provision of 30 no. car parking spaces, drainage works, 24 no. covered bicycle spaces, bin stores, landscaping, boundary treatments and all associated site development works.	Residential dwelling	Yes	22	The Current "Briar Hill House", Scarteen Lower, Newmarket, Co Cork	Awaiting Recommendation	Permission						9.29	Y	8.80	0.00	
Limerick County Council	24226	a new dwelling house, detached garage, site entrance, waste water treatment system, percolation area and all associated site works	Residential dwelling	No	1	Kilcolman , Ardagh , Co. Limerick	DECISION MADE	PERMISSION	CONDITIONAL	17/12/2024				30.94	Y	30.63	23.13	
Cork County Council	244995	Permission to construct a new dwelling house and domestic garage served by mechanical aeration unit and soil polishing filter	Residential dwelling	No	1	Croanrea, Ballydesmond, Mallow, Co.Cork	Decision Made	Permission	Conditional Permission	10/01/2025				4.39	Y	4.32	1.25	
Kerry County Council	2460297	planning permission to construct a new entrance for agricultural use	Agriculture	No	0	Tooreennamult , Gneeveguilla Rathmore , Co Kerry	NEW APPLICATION	PERMISSION						17.20	Y	17.09	8.67	
Limerick County Council	2460400	the development that will consist of: The Installation of a new wastewater treatment system, tertiary sand polishing filter and all site works associated with the development	Miscellaneous	No	0	Rooska West , Carrigkerry , Ardagh	DECISION MADE	PERMISSION	CONDITIONAL	21/01/2025				22.77	Y	22.53	15.54	
Cork County Council	244709	Planning Permission is sought for (1) The demolition of remainder of existing dis-used tyre centre, (2) The Retention of: (i) Demolition of part of the dis-used tyre centre, (ii) Alterations to site levels with provision of hardstanding areas used for the open storage of tyres and 2 no. shipping containers used for storage of tools, (iii) Existing entrance gate, (iv) Existing entrance, and (3) Permission to : (i) Construct new building for use as a tyre centre, (ii) Construct new vehicular entrance, (iii) Construct Earthen bund, (iv) Construct staff and customer car parks, (v) Construct access route from car parks to tyre centre including stepped access, (vi) Erect new wall and fence between site and applicants adjacent site, (vii) Erect post and chain fencing along roadside boundary, (viii) Erect new palisade fencing, (ix) Installation of onsite waste water treatment system, (x) Relocation of existing entrance gates to site, (xi) Re-surface existing site with concrete & tarmac, (xii) Erect stock proof fencing to create a 25m Buffer Zone to North West corner of site (xiii) The installation of 4 no. shipping containers for use as storage, and (xiv) All ancillary site works including the installation of a hydrocarbon interceptor. This application is a repeat submission for planning permission which has recently lapsed (17/4883).	Commercial	No	0	Laharan West, Gneeves, Boherbue, Mallow, Co. Cork	Awaiting FI Response	Permission, Permission for Retention						10.20	Y	9.93	2.74	
Limerick County Council	2460371	the construction of a Two Storey Detached Dwellinghouse, Connection To The Mains Services, Demolition of Existing Derelict House, Including All Ancillary Site Works	Residential dwelling	No	1	Main Street , Ardagh in the townland of Manistersland Ardagh Co. Limerick. , Co. Limerick.	FURTHER INFORMATION	PERMISSION						26.91	Y	26.55	18.84	
Cork County Council	244680	Permission to renovate an existing dwelling, comprising the construction of a two-storey rear extension, minor façade changes to the front elevation, the demolition of a garden shed, and all ancillary site works	Residential dwelling	No	0	Main Street, Ballydesmond, Kingwilliamstown, Co.Cork	Decision Made	Permission	Conditional Permission	09/01/2025				10.37	Y	10.25	4.63	
Cork County Council	244682	Permission for the construction of a loose straw bedded shed, including slurry tank and concrete aprons	Agriculture	No	0	Tullylease, Charleville, Co.Cork,	Awaiting FI Response	Permission						14.70	Y	14.27	4.75	
Limerick County Council	2460349	the construction of foundation drainage at the base of six wind turbines (Turbines number: 6, 7, 8, 9, 11, and 19)	Energy Industry	No	0	Dromada Wind Farm , within the townlands of of Cool East , Keale Clash North and Clash South Co. Limerick	FURTHER INFORMATION	PERMISSION						20.79	Y	20.61	12.86	
Limerick County Council	24149	the carrying out excavation, reduced site levels, construction of concrete retaining abutement boundary wall. And permission to widen the existing site entrance and provision of truck parking facility and associated site development works	Miscellaneous	No	0	Parkmore Service Station , Shanagolden , Co. Limerick	FURTHER INFORMATION	RETENTION						35.55	Y	35.26	27.85	
Limerick County Council	2460325	2 no 3 bedroom (semi detached) dwellings with associated works	Residential dwelling	No	2	Mountcollins Village , Mountcollins , Co. Limerick	FURTHER INFORMATION	PERMISSION						9.15	Y	9.03	1.34	
Cork County Council	244604	Permission for a residential development comprising of the construction of 12 no. residential units. The residential mix is as follows: 4 no. 2 bedroom town houses, 4 no. 1 bedroom ground floor apartments & 4 no. 2 bedroom duplex apartments. Demolition of an existing derelict building. Associated site development works including vehicular access, car parking, footpaths, foul and storm drainage networks, water-mains, bicycle parking, bin storage, public lighting and boundary walls.	Residential dwelling	Yes	12	Percival Street, Kanturk, Co Cork,	Awaiting FI Response	Permission						16.91		16.45	0.00	
Limerick County Council	24128	the construction of a machinery store and carry out all associated ancillary site works	Miscellaneous	No	0	Ahawilk , Feohanagh , Co. Limerick	FURTHER INFORMATION	PERMISSION						17.16	Y	16.70	8.95	
Limerick County Council	24114	the construction of a community park, consisting of a children's playground with sensory area, an all-weather mini playing surface, car park with splayed entrance, walking route with 1100mm high bollard lighting, a utility building comprising kitchenette, wheelchair accessible wc, and grounds maintenance storage, timber structure gazebo, and all associated ancillary site works	Public Infrastructure	No	0	Rathronan , Athea , Co. Limerick	FURTHER INFORMATION	PERMISSION						24.69	Y	24.57	14.83	
Limerick County Council	24108	the construction of an indoor equestrian exercise area, machinery storage shed, lunge ring, post & rail timber fencing, fodder storage shed, roofed manure pit, and concrete aprons	Commercial	No	0	Cullenagh , Newcastle West , Co. Limerick	FURTHER INFORMATION	PERMISSION						21.34	Y	20.98	13.36	
Limerick County Council	2498	the construction of 2no. detached two storey houses, screen wall behind existing house at 3 Knockane entrance and all associated site works	Residential dwelling	No	2	3 Knockane , Newcastle West , Co. Limerick	FURTHER INFORMATION	OUTLINE PERMISSION						21.94	Y	21.55	13.79	
Limerick County Council	2460232	the (a) construction of a block of 4 No. domestic houses (b) Construction of new access onto public road and install new service road, public footpath car parking and associated works (c) Installation of new foul and storm sewer with connection to public sewer along with all ancillary services connecting to public utility services with all associated site works	Residential dwelling	No	4	Knockane , Newcastle West , Co Limerick	FURTHER INFORMATION	PERMISSION						21.44	Y	21.05	13.28	
Kerry County Council	2497	TO ERECT AN EXTENSION TO EXISTING EASY FEED SLATTED UNIT, CONSISTING OF 2 NO. UNDERGROUND SLURRY TANKS AND A FEED PASSAGE ALL ON HIS FARMYARD	Agriculture	No	0	GORTDROMASSILLAHY , MOYVANE , CO KERRY	APPEALED	PERMISSION	CONDITIONAL	02/07/2024		320284-24		29.72	Y	29.59	19.27	

Planning Authority	Application Number	Development Description	Development Category	Large-scale Development	Number of Residential Units	Development Address	Application Status	Application Type	Decision	Decision Date	Grant Date	Appeal Reference Number	Appeal Decision	Distance to Turbine (km)	Within SPA + 5km Buffer	Distance to Proposed Lifetime Extension EIAR Site Boundary (km)	Distance to Proposed Lifetime Extension and Proposed Offsetting Lands Hydro Buffer (km)	Within Proposed Offsetting Lands
Limerick County Council	2460164	the (A) construction of a 2 storey extension to the rear of the existing school comprising of 2 no. classrooms and ancillary rooms and (B) construction of a single storey extension to the rear of the existing school comprising additional circulation space , with connections to all existing services along with all associated site works	Public Infrastructure	No	0	Monagea National School Monagea , Newcastle West , Co Limerick	NEW APPLICATION	PERMISSION						18.14	Y	17.79	10.23	
Cork County Council	244324	Permission for amendments to previously granted housing development (Pl. Ref. No. 22/4174), to include change to site layout, change to house types and increase in density to 19 no. dwelling units. The proposed dwelling units will consist of 5 no. 2-bedroom terrace units, 8 no. 3-bedroom terrace units, 2 no. 3-bedroom semi detached units and 4 no. 4-bedroom semi-detached units and all associated site development works.	Residential dwelling	Yes	19	Scarteen Lower, Newmarket, Co Cork,	Awaiting FI Response	Permission						9.41	Y	8.92	0.00	
Cork County Council	244321	a) the retention of existing as built uncomplete extension to rear of existing dwelling, b) permission to complete construction of extension to the rear of existing dwelling, including a proposed first floor extension, c) renovations to existing dwelling and commercial unit, including but not limited to the demolition of existing defective roof and replace same with new and the reinstatement of new garage door to front façade in lieu of existing window to allow for vehicle access, alterations to all elevations including revised window and door locations along with all ancillary site works	Residential dwelling	No	0	Laharan West, Boherbue, Co.Cork,	Awaiting Recommendation	Permission, Permission for Retention						10.42		10.14	2.90	
Kerry County Council	2460109	Development works within the site of their existing processing facility at Island Macloughry, Listowel, Co. Kerry comprising works associated with an upgrade to air and noise emission abatement systems for existing process dryers: (i) the installation of 3 no. external filter units comprising profiled metal clad structures with an overall height of c. 16.1m above existing yard level and including associated plant, duct work and stacks; (ii) construction of new profiled metal clad building enclosure, located adjacent to the filters, to accommodate ancillary equipment and a new enclosed staircase to facilitate access to the upper level of the filters and ductwork; (iii) new profiled metal clad building enclosure to provide ladder access and facilitate material transfers to upper level of the filters; (iv) erection of 3m high acoustic panelled screen fencing; (v) new above roof ductwork and associated support framework over the roof of the existing process building to facilitate the ducting of the exhaust air from the existing dryers to the new filters; (vi) completion of associated siteworks including roads, pathways and drainage; and (vii) removal of the 3 no. redundant exhaust stacks from the roof of the existing process building following the commissioning of the new filters. This site facilitates activity in respect of which an EPA Industrial Emissions (IE) Licence Reg. No. P0393-03 is held by the Applicant.	Industrial	Yes	0	Island Macloughry , Listowel , Co. Kerry	APPEALED	PERMISSION	CONDITIONAL	28/05/2024		319955-24		30.98	Y	30.89	18.75	
Cork County Council	244265	Permission for the construction of 2 no. semi detached 2 storey dwelling houses and all associated site works	Residential dwelling	No	2	St. Theresa's Place, Greenane, Kanturk, Co.Cork	Application Closed	Permission	Conditional Permission	06/06/2024		ABP - 319948-24	Conditional	17.35		16.89	0.20	
Kerry County Council	2468	(1) CONSTRUCTION OF A MILKING COMPLEX, INCLUDING A MILKING PARLOUR, DAIRY, PLANT ROOM, OFFICE, ROOFED SLATTED COLLECTING YARD WITH SLATTED SLURRY AND SOILED WATER TANK AND CONNECTION TO EXISTING SLURRY TANK, (2) CONSTRUCTION OF A SLATTED CUBICLE HOUSE, ASSOCIATED UNDER GROUND SLURRY TANKS, ANCILLARY CONCRETE YARDS, (3) ERECTION OF A MEAL FEED BIN AND ALL ASSOCIATED SITE WORK	Agriculture	No	0	GARRYNAGORE , LIXNAW , CO KERRY	APPEALED	PERMISSION	CONDITIONAL	18/06/2024		320102-24		35.70	Y	35.60	18.45	
Cork County Council	244221	Permission to construct a new roofed collecting yard adjacent to existing milking parlour. Proposed new roofed collecting yard to incorporate new underground slatted soiled water tank with external agitation & crush & ancillary external concrete. The above to be carried out with all associated ancillary site works.	Agriculture	No	0	Rathranna, Kanturk, Co.Cork,	Application Closed	Permission	Conditional Permission	08/04/2024		ABP-319596-24	Conditional	15.59		15.09	0.30	
Limerick County Council	248000	the development of the Limerick Greenway Hub @ Abbeyfeale. The Abbeyfeale Goods Shed and site will become one of the main Visitor Experiences and Service Centre Hubs on the Limerick Greenway. Development to include: Refurbishment and renovation of the Abbeyfeale Goods Shed and change of use to commercial, community and tourism. Develop the building and site to include toilets, coffee dock, bike hire and public realm. Refurbishment and renovation of the water tower and existing platforms. Demolition of the Western Annex to the Goods Shed and construction of extensions to the East and West. The provision of on-site car parking to include universal access parking spaces and electric vehicle charging point spaces. Construction of a new building for toilet and storage facilities. Relocate and realign existing entrance and access road from the R524 including a new pedestrian footpath. Works to include all site development works for the building and carpark including utilities, drainage, landscaping, public realm and associated accommodation works	Public Infrastructure	No	0	Limerick Greenway , Knockbrack , Abbeyfeale	NEW APPLICATION	PERMISSION						18.76	Y	18.63	7.80	
Limerick County Council	2360956	the construction of 7 No. 'own door' apartment/dwelling units. The proposal will provide for a mix of 1 and 2 bedroom starter family and elderly friendly dwellings. Permission is also sought to construct new site entrance and boundary walls, connect to existing public services including all associated site development works	Residential dwelling	No	7	Templeglentan East , Templeglantine , Co. Limerick	APPEALED	PERMISSION	CONDITIONAL	18/12/2024		321600-25		15.93	Y	15.72	9.41	
Cork County Council	236563	Permission to construct a single storey extension to the rear of existing dwelling.	Residential dwelling	No	0	Newmarket Road, Kanturk, Co. Cork,	Application Appealed	Permission	Conditional Permission	13/08/2024		ABP-320685-24		16.27		15.80	0.00	
Limerick County Council	2360862	demolition of existing single storey rear annex to existing building and decommissioning of existing septic tank system. Change of use of existing domestic house and store incorporating existing former retail area to new use as a shop, cafe and public house. Construction of a single storey rear extension to contain toilets, store rooms and ancillary areas with an outdoor covered space. Undertake internal and external modifications along with elevational changes to existing building. Construction of external spaces and outdoor seating and associated areas, external signage, the installation of an onsite mechanical effluent treatment system with polishing filter system with all associated site development works and site services. A Natura Impact Statement accompanies the planning application.	Commercial	No	0	Carrowbane Beg , Loughill , Co. Limerick	APPEALED	PERMISSION	CONDITIONAL	07/06/2024		ABP-320549-24		37.86	Y	37.62	30.32	
Limerick County Council	238016	the development of the Limerick Greenway Hub @Ardagh. The Ardagh Station House, Goods Shed, Railway Carriage and site will become one of the main Visitor Experiences and Service Centre Hubs on the Limerick Greenway. Development to include: Refurbishment and renovation of the Ardagh Station House and Goods Shed (which is a protected structure, RPS 900) and change of use to commercial, community and tourism. Develop the buildings and site to include toilets, café, playground, interpretation and camper van facilities. The provision of on-site parking to include car and universal access parking spaces, electric vehicle charging point spaces and camper van parking bays. Installation of a railway carriage on the site for commercial, community, and tourism use, and all associated site works. Construction of extensions to the Station House and Goods Shed. Works to include all site development works for the buildings and site including utilities, drainage, landscaping and public realm. Widening of the existing entrance to accommodate 2-way traffic. In accordance with Article 120(1)(b)(i) of the Planning and Development Regulations 2001, as amended, the Local Authority has carried out a screening for environmental impact assessment of the proposal. Having regard to the information specified under Schedule 7A of the Planning and Development Regulations 2001, as amended, and based on an examination of the nature, size and location of the development, it is determined that there is no likelihood of significant effects on the environment arising from the proposed development. Nonetheless, a person may within 4 weeks from the date of the notice, apply to An Bord Pleanála for a screening determination as to whether this development would be likely to have significant effects on the environment. Such a submission should be addressed to the Secretary, An Bord Pleanála, 64 Marlborough Street, Dublin 1	Public Infrastructure	No	0	Limerick Greenway , Kilreash , Ardagh	NEW APPLICATION	PERMISSION						26.84	Y	26.47	18.75	
Limerick County Council	238015	the proposed development that will consist of: The construction of a services building at the Limerick Greenway Hub @ Newcastle West for commercial, community and tourism use. The building will include bike hire, coffee dock, toilets, store and services. Works to include all site development works for the building including utilities, landscaping and public realm around the building. This proposal is a continuation of the previously approved Part 8 Planning for a carpark, Ref No. 228019. In accordance with Article 120(1)(b)(i) of the Planning and Development Regulations 2001, as amended, the Local Authority has carried out a screening for environmental impact assessment of the proposal. Having regard to the information specified under Schedule 7A of the Planning and Development Regulations 2001, as amended, and based on an examination of the nature, size and location of the development, it is determined that there is no likelihood of significant effects on the environment arising from the proposed development	Public Infrastructure	No	0	Limerick Greenway , Station Road , Newcastle West	NEW APPLICATION	PERMISSION						23.15	Y	22.77	15.02	

Planning Authority	Application Number	Development Description	Development Category	Large-scale Development	Number of Residential Units	Development Address	Application Status	Application Type	Decision	Decision Date	Grant Date	Appeal Reference Number	Appeal Decision	Distance to Turbine (km)	Within SPA + 5km Buffer	Distance to Proposed Lifetime Extension EIAR Site Boundary (km)	Distance to Proposed Lifetime Extension and Proposed Offsetting Lands Hydro Buffer (km)	Within Proposed Offsetting Lands
Limerick County Council	238017	the proposed development that will consist of: Development of the West Limerick Tourism Hub @ Fullers Folly to include: Refurbishment and renovation of the Fullers Folly buildings (which is a protected structure, RPS 1488 & 1489) and courtyard, and change of use to commercial, community and tourism. Construction of a new building between the two existing structures. Develop the buildings and site to include toilets, café, visitor information, retail, viewing area, interpretation and open courtyard space. Develop a pedestrian link between the Fullers Folly courtyard and the riverside. Works to include all site development works for the buildings and site including utilities, drainage, landscaping and public realm. Improvements works to the entrance from Bridge Street to the Folly including provision of pedestrian walkways. In accordance with Article 120(1)(b)(i) of the Planning and Development Regulations 2001, as amended, the Local Authority has carried out a screening for environmental impact assessment of the proposal. Having regard to the information specified under Schedule 7A of the Planning and Development Regulations 2001, as amended, and based on an examination of the nature, size and location of the development, it is determined that there is no likelihood of significant effects on the environment arising from the proposed development. Nonetheless, a person may within 4 weeks from the date of the notice, apply to An Bord Pleanála for a screening determination as to whether this development would be likely to have significant effects on the environment. Such a submission should be addressed to the Secretary, An Bord Pleanála, 64 Marlborough Street, Dublin 1. Limerick City and County Council in accordance with the requirements of Article 250(1) of the Planning and Development Regulations 2001 (as amended) has carried out an Appropriate Assessment (AA) Screening and has determined that a full Appropriate Assessment is not required in respect of the proposed development	Public Infrastructure	No	0	Fullers Folly , Bridge Street , Newcastle West	NEW APPLICATION	PERMISSION						22.07	Y	21.68	13.93	
Limerick County Council	238011	the demolition and rebuilding of existing dwelling house for the provision of a 3 no. bedroom dwelling unit and all associated site works. The site is located within Abbeyfeale Architectural Conservation Area	Residential dwelling	No	1	No. 8 Old Church Street , Abbeyfeale West , Co. Limerick	DECISION MADE	PERMISSION	CONDITIONAL	06/12/2023				18.19	Y	18.06	6.96	
Cork County Council	235719	A 10-year permission for a PV farm consisting of approximately 9,464 photovoltaic panels on ground mounted frames with 16 no. string inverters within a site area of 10.4764ha, 1 no. single storey transformer station, 1 no. single storey spare parts storage container, 1 no. delivery station, upgrading of existing agricultural entrance onto L1101, internal access tracks, security fencing, CCTV landscaping and all associated development site works	Energy Industry	Yes	0	Cloonbannin West, Mallow, Co.Cork,	Application Appealed	Permission	Conditional Permission	20/08/2024		ABP - 320819-24		14.14		13.86	6.02	
Cork County Council	235675	i) demolition of part of the existing canopy at the front/side of the existing shop/forecourt and demolition of the existing trolley bay at the side of the existing shop ii) to construct extension to the front and side of the existing supervalu shop consisting of new entrance, coffee dock and trolley zone with side entrance along with new canopy along part of the western side of the shop and iii) demolish existing wall between existing carpark at the west and extend the carparking area into the storage yard at the side/back of the complex and construct new wall/fence between the carpark and the storage yard all within their existing retail complex. Extension of Duration to Permission granted under Pl.Ref.No. 17/7335.	Commercial	No	0	Gneeves, Boherbue, Mallow, Co Cork	Application Closed	Extension of Duration	Conditional Permission	10/10/2023				10.28	Y	10.02	2.86	
Cork County Council	235619	Permission for retention of 3 no. domestic sheds and domestic office, existing vehicular entrance and changes to site boundary all as constructed on site. Permission to decommission existing septic tank and install new secondary waste water treatment system and tertiary/polishing filter to serve existing dwelling on site and all associated site works.	Residential dwelling	No	0	Gortnagark, Tullylease, Charleville, Co Cork	Application Closed	Permission, Permission for Retention	Conditional Permission	25/01/2024	01/03/2024			14.42	Y	13.98	4.83	
Kerry County Council	2360077	To Construct a soiled water and effluent tank complete with rain cover, sump tank, agitation points and all ancillary site works. A Natura Impact Statement has been included with this application.	Agriculture	No	0	Beheens West , Listowel , Co. Kerry	APPEALED	PERMISSION	CONDITIONAL	04/04/2024		319558-24		28.49	Y	28.39	16.02	
Cork County Council	235201	Erecting a 24m high telecommunications lattice structure together with antennas, dishes and associated telecommunications equipment all enclosed by security fencing.	Public Infrastructure	No	0	Clover Hill Food Ingredients Ltd, Mount Leader Industrial Estate, Mountleader, Milstreet, Co. Cork	Application Closed	Permission	Conditional Permission	15/09/2023		ABP-318211-23	Conditional	21.68		21.49	14.46	
Cork County Council	235148	To carry out alterations, renovations and extensions to an existing dwelling house, new advanced treatment system and tertiary polishing filter and all associated site works	Residential dwelling	No	0	Ardagh, Dromina, Charleville, Co Cork	Application Closed	Permission	Conditional Permission	06/12/2023	19/01/2024			23.90		23.51	11.43	
Cork County Council	234993	Planning permission to construct a new dwelling house and domestic garage served by septic tank and percolation area	Residential dwelling	No	1	Doonasleen South, Kiskeam, Mallow, Co.Cork	Application Closed	Permission	Conditional Permission	10/07/2023	01/09/2023			11.25	Y	11.17	6.12	
Cork County Council	234998	The construction of a dry storage shed and all associated site works.	Agriculture	No	0	Dromahoe, Dromagh, Mallow, Co. Cork	Application Appealed	Permission	Conditional Permission	06/12/2023		ABP-318783-24		16.70		16.36	6.48	
Kerry County Council	189375	CONSTRUCT (1) A LOOSE STRAW BEDDED CATTLE SHED INCORPORATING AN EASY FEED BARRIER, PENNING AND CENTRAL FEED PASSAGE FOR BEEF CATTLE, FEED PASSAGE AND FEED BARIERS (2) MANURE PIT WITH EFFLUENT TANK (3) SHED FOR STRAW AND HAY STORAGE AND ALL ASSOCIATED ANCILLARY SITE WORKS	Agriculture	No	0	DOOLAIG SOUTH , CASTLEISLAND , CO KERRY	APPLICATION FINALISED	EXTENSION OF DURATION	CONDITIONAL	01/06/2023				24.13	Y	24.01	2.73	
Kerry County Council	23372	(A) DEMOLISH THE EXISTING DWELLING HOUSE AND OUTBUILDINGS, (B) CONSTRUCTA NEW DWELLING HOUSE AND DETACHED GARAGE, (C) DE-COMMISSION THE EXISTING SEPTIC TANK SYSTEM ON SITE AND INSTALL A NEW MECHANICAL TREATMENT UNIT AND POLISHING FILTER AND ALL ASSOCIATED SITE WORKS	Residential dwelling	No	1	KILQUANE , CORDAL , CASTLEISLAND	APPLICATION FINALISED	PERMISSION	CONDITIONAL	27/06/2023	31/07/2023			17.20	Y	17.08	0.00	
Kerry County Council	23232	DEVELOP AN EASYFEED SLATTED CUBICLE SHED WITH UNDERGROUND SLURRY STORAGE TANKS, CONCRETE YARDS, AND ANCILLARY WORKS	Agriculture	No	0	BALLYREEHAN WEST , LIXNAW , TRALEE	APPEALED	PERMISSION	CONDITIONAL	26/04/2023		317141-23		34.63	Y	34.54	17.80	
Cork County Council	234205	Construct a storey and a half dwelling, a domestic garage, a septic tank and percolation area and all associated site works - Extension of Duration to Permission granted under Planning Ref. No. 17/7199	Residential dwelling	No	1	Ballyduane West, Newmarket, Co.Cork,	Application Closed	Extension of Duration	Unconditional Permission	03/04/2023				6.21	Y	5.80	0.00	
Kerry County Council	237	(A) CONSTRUCT A NEW DAIRY UNIT INCORPORATING MILKING COMPLEX, DRAFTING AREA AND COLLECTING YARD. PROPOSED UNIT TO ALSO INCORPORATE EASY FEED CUBICLES, SCRAPERS AND SLATTED TANKS WITH EXTERNAL AGITATION, (B) ERECT A MEAL BIN. THE ABOVE TO INCLUDE ANCILLARY CONCRETE AND TO BE CARRIED OUT WITH ALL ASSOCIATED ANCILLARY SITE WORKS	Agriculture	No	0	KNOCKAWINNA , BROSNA , CO KERRY	APPEALED	PERMISSION	CONDITIONAL	02/03/2023		316130-23		6.24	Y	6.15	0.00	
Limerick County Council	228021	the construction of two, 3-bedroom terrace units and all associated site works and utility connections	Residential dwelling	No	2	No 6 & No 7 Colbert Terrace , Abbeyfeale West , Co. Limerick	DECISION MADE	PERMISSION	CONDITIONAL	20/02/2023				18.18	Y	18.05	7.04	
Limerick County Council	228020	The proposed development will be completed in two phases and will consist of: (a) Phase 1: The provision of 21 no. residential units comprised of two storey and three storey dormer buildings, with a unit mix comprised of 6 no. 1 Bed units, 6 no. 2 Bed units, 6 no. 3 Bed units, 3 no. 4 Bed units: (b) Phase 2: The provision of 10 no. residential units comprised of single storey and two storey buildings, with a unit mix comprised of 4 no. 1 Bed units, 6 no. 2 Bed units; (c) New road running north-west connecting the existing Sycamore Crescent estate with the proposed development, then returning around from the north to run southeast to service proposed units to the rear, including all associated footpaths and 37 no. car parking spaces; (d) Hard landscaping including; bin stores, privacy strip to front gardens, rear garden walls, bicycle stands, installation of street lighting; (e) New public open space including soft landscaping, tree planting, street furniture, street lighting, footpaths; (f) Soft landscaping including planting and trees throughout; (g) Construction of and / or remedial works to boundaries with adjacent sites; (h) Construction of new water main, new foul and storm sewers to connect into existing drainage system, and surface water drainage systems including Suds measures; (i) Connection to public utilities; (j) All associated site works	Residential dwelling	Yes	31	Sycamore Crescent , Gortboy , Newcastle West	DECISION MADE	PERMISSION	CONDITIONAL	10/02/2023				23.07	Y	22.68	14.88	
Limerick County Council	228019	the construction of the Limerick Greenway Hub @ Newcastle West. The proposed development will include provision of a public plaza, space for temporary bike hire facilities, car parking spaces, universal access parking, electric vehicle charging points, coach and mini bus parking facilities, additional public realm elements including benches, bins, bike stands, bike repair station, and finally the provision of a new signalized pedestrian and cycle crossing point on Station Road which will provide a safe connection from the existing Bishops Court trail to the Greenway Hub	Public Infrastructure	No	0	Limerick Greenway Station Road , Newcastle West , County Limerick	DECISION MADE	PERMISSION	CONDITIONAL	25/11/2022				22.95	Y	22.57	14.82	
Limerick County Council	228013	the construction of 10 no. housing units in addition to ancillary site works comprising of a new vehicular junction (with the R521), an access road, services, footpaths, parking, boundary treatment and landscaping units	Residential dwelling	Yes	10	O'Connor Park , Reerasta North , Ardagh Co. Limerick	DECISION MADE	PERMISSION	CONDITIONAL	29/08/2022				27.02	Y	26.67	18.99	
Cork County Council	225279	Revisions to the permitted frequency and duration of seasonal operation of the permitted nature / conservation visit use (under Pl.Ref.20/6830) of a horse riding track area previously permitted under Pl.Ref.17/4281. Permission is also sought for an unrestricted duration of the life of permission for the nature / conservation use.	Commercial	No	0	Meelaherragh, Kanturk, Co Cork,	Application Closed	Permission	Conditional Permission	25/07/2022	04/10/2022			13.62		13.13	0.00	
Cork County Council	224956	Construction of 9 no. town houses in 2 no. 2 storey blocks together with associated site works (change of plan from that permitted under pl.reg 18/6326)	Residential dwelling	No	9	Dun An Oir, Curragh, Kanturk, Co. Cork	Application Closed	Permission	Refused	17/06/2022		ABP-314081-22	Conditional	16.52		16.06	0.00	
Limerick County Council	228001	the construction of 1 no. cattle overpass on the newly developed Limerick Greenway for the provision of livestock crossing of the Greenway. The overpass will consist of a concrete culvert above the Greenway surface to allow cattle crossing and to maintain the safety of pedestrian and cyclist users of the Greenway. The existing level of Greenway surface will be retained	Agriculture	No	0	The Limerick Greenway , Port , Co. Limerick	DECISION MADE	PERMISSION	CONDITIONAL	26/04/2022				21.50	Y	21.37	9.95	
Cork County Council	224065	To construct a new dwelling house and domestic garage served by mechanical aeration unit and sand polishing filter	Residential dwelling	No	1	Farrankeal, Knocknagree, Mallow, Co.Cork	Application Closed	Permission	Conditional Permission	23/06/2022	09/08/2022			14.95		14.85	9.86	

Planning Authority	Application Number	Development Description	Development Category	Large-scale Development	Number of Residential Units	Development Address	Application Status	Application Type	Decision	Decision Date	Grant Date	Appeal Reference Number	Appeal Decision	Distance to Turbine (km)	Within SPA + 5km Buffer	Distance to Proposed Lifetime Extension EIAR Site Boundary (km)	Distance to Proposed Lifetime Extension and Proposed Offsetting Lands Hydro Buffer (km)	Within Proposed Offsetting Lands
Limerick County Council	218012	(phase 1)the provision of 11 no. residential units, consisting of 2 no. 1 bed units, 1 no. 4 bed unit, 6 no. 2 bed units, 2 no. 3 bed units, (phase 2)the provision of 7 no. residential units, consisting of 5 no. 1 bed units, 2 no. 2 bed units, hard landscaping including new footpaths, new entranceways, boundary treatments and boundary walls, upgrading of foul sewers and surface water drainage and all associated site works	Residential dwelling	Yes	18	Cluain Dara , Broadford , Co. Limerick	DECISION MADE	PERMISSION	CONDITIONAL	25/02/2022				14.45	Y	13.98	6.93	
Cork County Council	217043	To (a) construct a new standalone single storey building for the provision of child care facilities which will include two main playrooms, ancillary staff accommodation and toilets, (b) the provision of car parking spaces and (c) all associated site works.	Public Infrastructure	No	0	Serviced sites Nos. 1 & 2, Ard an Chaislean, Liscarroll, Mallow, Co. Cork	Application Closed	Permission	Conditional Permission	27/06/2022	09/08/2022			22.47		21.98	9.70	
Limerick County Council	211246	erection of a 30m high monopole telecommunications support structure together with antennas, dishes and associated telecommunications equipment all enclosed in security fencing	Public Infrastructure	No	0	All Star Logistics Desmond Business Park , Newcastle West , Co. Limerick	APPLICATION FINALISED	PERMISSION	CONDITIONAL	27/10/2021		312034-21	CONDITIONAL	23.23	Y	22.84	15.08	
Cork County Council	216188	8 no. dwellinghouses and associated site works	Residential dwelling	No	8	Radharc na Coille, Rathcool, Mallow, Co. Cork	Application Closed	Permission	Refused	08/08/2022		ABP-314526-22	Conditional	19.38		19.05	8.91	
Cork County Council	215662	(1) The construction of an extension to existing factory, (2) alterations to existing northern entrance, (3) construction of a new hardstand surface and (4) all ancillary site works.	Industrial	No	0	Rockspring, Liscarroll, Co. Cork,	Application Closed	Permission	Refused	21/02/2022		ABP-313078-22	Conditional	21.97		21.49	9.20	
Cork County Council	215575	(a) Construction of 2no. sections of forest road (of approx.25m and 98m in length) along with associated turning circles, to facilitate clearfelling, (b) the clearfelling, fallowing and replanting of existing conifer plantation within 5no. felling coupes on a cumulative afforested area of approximately 62.62ha to prevent turbulence effects on the permitted phase 2 of Glentanemacelligot Windfarm (Planning Ref. No. 08/10245 and An Bórd Pleanála Ref. No. 04.235930) and (c) all ancillary site works including drainage works, temporary compound and temporary spoil stockpile area, all on an overall site of 73.9ha. - Extension of duration of permission granted under planning reference: 14/06578 - An Bord Pleanala reference: PL04.245644	Energy Industry	Yes	0	Glennakeel West, Glennakeel South, Glentanemacelligot Glenmucklagh West, Newmarket, Co. Cork	Application Closed	Extension of Duration	Unconditional Permission	27/07/2021				1.50	Y	1.43	0.00	
Cork County Council	215441	The relocation of existing storage shed, construction of a two storey dormer type building for after school child care facilities with link entrance lobby and corridor to existing childcare building (582sq.m), Retention of 2 no. portacabins for classroom use (area 133sq.m), and associated site works. Extension of duration of permission granted under planning reference: 15/06892.	Public Infrastructure	No	0	Clonmeen Road, Banteer, Co. Cork,	Application Closed	Extension of Duration	Unconditional Permission	16/07/2021				20.48		20.06	4.99	
Cork County Council	215250	Partial demolition and alterations and change of use of existing building from office and store to residential. - Extension of duration of permission granted under planning reference: 15/05666	Residential dwelling	No	1	Coomlogane, Millstreet, Co. Cork,	Application Closed	Extension of Duration	Unconditional Permission	25/06/2021				19.56		19.36	12.33	
Cork County Council	214724	Construction of a new two-storey primary school with a total internal floor area of 3253sqm on a green field site, consisting of 16no. classrooms, a general purpose hall, library, support accommodation, a 3 no. classroom special needs unit/ASD unit and all ancillary works. This includes for the provision of 37no. on-site car parking spaces and 3 no. disabled parking spaces, vehicular access roads, set down area, pedestrian access pathways, ball courts, play areas, bin store, bicycle shelters, oil storage tank, new connection to existing foul drainage system, surface water drainage system with storm water attenuation connected to existing surface water network at entrance to Market Place. Diversion of on-site overhead electricity cables to underground, signage and landscaping, as part of the overall site development works on a site area of circa 2.389 hectares. The development also comprises a portion of a new link road with a priority junction off Mill Road - Extension of duration of permission granted under planning reference: 15/04230 - An Bord Pleanala reference : PL 04.245860	Public Infrastructure	Yes	0	Mill Road, Kanturk, Co. Cork,	Application Closed	Extension of Duration	Unconditional Permission	17/05/2021				16.83		16.38	0.20	
Cork County Council	214637	Construction of dwelling house (change of house design from that permitted under Planning Reg. No. 12/6064), entrance, domestic garage, septic tank and percolation area with all associated site ancillary works - Extension of duration of permission granted under Planning Reference: 16/4012.	Residential dwelling	No	1	Tullylease, Charleville, Co. Cork,	Application Closed	Extension of Duration	Unconditional Permission	30/04/2021				14.88	Y	14.45	4.85	
Cork County Council	214499	Extensions to existing nursing home comprising of 9 no. single en-suite bedrooms, an occupational therapy room, a dayroom, 2 no. storage rooms and an extension to existing dining room together with all ancillary site development works - Extension of duration of permission granted under planning reference: 15/6840	Public Infrastructure	No	0	Araglen House Nursing Home, Loumanagh South, Boherbue Mallow, Co. Cork	Application Closed	Extension of Duration	Unconditional Permission	26/04/2021				10.76		10.54	3.64	
Cork County Council	214394	Site development works in three phases, for fifteen houses. Works include road and footpath construction entrance walls and piers, site boundries, service ducts, foul and surface water connections, electrical services and green area preparation with car parking. Extension of duration of permission granted under planning reference: 15/5325.	Residential dwelling	Yes	15	Pulleen, Kanturk, Co. Cork,	Application Closed	Extension of Duration	Unconditional Permission	20/05/2021				18.14		17.68	0.99	

An Coimisiún Pleanála Cases

ACP Case ID	Development Description	Development Category	Large-scale Development	Number of Residential Units	Development Address	Lodged On	Decision	Decided On	Planning Authority	Category	Distance to Proposed Lifetime Extension EIAR Site Boundary (km)	Distance to Turbine (km)	Within SPA + 5km Buffer	Distance to Proposed Lifetime Extension and Proposed Offsetting Lands Hydro Buffer (km)	Within Proposed Offsetting Lands
300050	Build a private shed at side of existing garage and all associated site works	Residential dwelling	No		CASTLETOWN KILFLYNN CO KERRY	27/10/2017	Grant permission with conditions	23/02/2018	Kerry County Council	Appeals	34.15	34.25	Y	16.37	
300110	Retain agricultural entrance.	Agriculture	No		KNOCKAMOOHANE LISTOWEL CO KERRY	06/11/2017	Grant permission with conditions	22/02/2018	Kerry County Council	Appeals	28.24	28.35	Y	16.16	
300148	Whether the renewal of existing factory number 1 and addition to factory number 1 is or is not development or is or is not exempted development	Industrial	No		Ballymacquirk, Kanturk, Co. Cork	08/11/2017	Is development and is not exempted development	22/06/2018	Cork County Council	Referrals	18.09	18.51		3.53	
300174	10 year permission for solar farm, substation , inverter cabins, underground cable ducts and associated works	Energy Industry	Yes		Trieneragh, Duagh, Listowel, Co.Kerry	13/11/2017	Grant permission with revised conditions	11/10/2018	Kerry County Council	Appeals	27.52	27.64	Y	15.53	
301852	10 year permission to construct a windfarm and associated works. The proposed development will consist of the provision of 10 no. wind turbines	Energy Industry	Yes		Ballyhorgan South and East, Irramore, Lissahane, Muckenagh Co. Kerry	15/06/2018	Grant permission with conditions	23/12/2021	Kerry County Council	Appeals	32.13	32.23	Y	18.25	
301985	Retention of agricultural building as an animal shelter, permission for extension to existing agricultural shed to be used as an animal shelter as part of the above,	Agriculture	No		Crag, Castleisland, Co Kerry	02/07/2018	Grant permission with revised conditions	16/04/2019	Kerry County Council	Appeals	24.85	24.96	Y	3.73	
302833	Construction of a two storey flat roof extension of 345sq.m to the rear of the existing SuperValu store .	Commercial	No		SuperValu, Strand Street, Kanturk, Co. Cork	23/10/2018	Application for leave to appeal granted	16/11/2018	Cork County Council	Appeals	16.59	17.05		0.00	
302990	Construct a battery storage compound adjacent to the existing substation	Energy Industry	Yes		Muingnaminnane Tralee Co Kerry	14/11/2018	Grant permission with revised conditions	29/05/2019	Kerry County Council	Appeals	27.72	27.82	Y	8.73	
303119	Construction of a two storey flat roof extension of 345sq.m to the rear of the existing SuperValu store .	Commercial	No		SuperValu, Strand Street, Kanturk, Co. Cork	30/11/2018	Grant permission with revised conditions	11/06/2019	Cork County Council	Appeals	16.59	17.05		0.00	
303189	Retain (previous ref. No. 11/368) of an existing 30-metre-high telecommunications structure	Public Infrastructure	No		Bawnard Td Gneeveguilla Rathmore Co Kerry	10/12/2018	Grant permission with revised conditions	17/04/2019	Kerry County Council	Appeals	16.26	16.37		11.28	
303329	Electricity infrastructure development comprising +100 mvar statcom transformer, auxiliary transformer,3 reactors,outdoor cooling bank control & valve building,underground connection to substation.	Energy Industry	Yes		Ballynahulla, Ballydesmond, Co. Kerry	24/12/2018	Grant permission with revised conditions	07/05/2019	Kerry County Council	Appeals	11.85	11.92	Y	5.41	
303371	Fill lands for the purpose of land reclamation and all associated site works.	Miscellaneous	Yes		Cloontarriv, Gortatlea, Tralee, Co Kerry	04/01/2019	Grant permission with revised conditions	02/04/2019	Kerry County Council	Appeals	28.53	28.65	Y	5.99	
303383	Construction of 4 semi detached dwellings and all roads, footpaths and services serving the site.	Residential dwelling	No	4	Woodlands, Oakpark, Tralee, Co Kerry	08/01/2019	Grant permission with revised conditions	08/05/2019	Kerry County Council	Appeals	36.92	37.03	Y	15.56	
303922	Build a dwelling house and all associated site works	Residential dwelling	No	1	Site 7 the paddocks, Bridge road, Listowel, Co Kerry	14/03/2019	Grant permission with conditions	31/05/2019	Kerry County Council	Appeals	31.24	31.34	Y	19.11	
304130	Retain amended operating hours for depot (amend condition 7 of PL08.242487) to facilitate (1) all deliveries to the depot, (2) all deliveries from the depot and (3) all self service refuelling.	Industrial	No		CLASHGANNIV, CASTLEISLAND, CO KERRY,	04/04/2019	Grant permission with revised conditions	06/08/2019	Kerry County Council	Appeals	22.83	22.95	Y	0.36	
304429	Retention of, Part demolition of buildings, constructed front, rear and side elevations, constructed site works and services including the rear boundary wall to Pound Lane, & constructed alterations and extensions	Miscellaneous	No		Twohig's SuperValu, Bridge Street, Abbeyfeale, Co. Limerick.	10/05/2019	Contribution Appeal Decided	06/08/2019	Limerick City and County Council	Appeals	17.75	17.88	Y	6.64	
304589	Demolish dwelling in part and rebuild a private storey and a half type extension at side of same	Residential dwelling	No	1	MONAVALLY (12 WOODLEE), TRALEE, CO KERRY,	04/06/2019	Grant permission with revised conditions	09/09/2019	Kerry County Council	Appeals	37.97	38.08	Y	16.48	
304990	Retention of farm access road on site and associated site works.	Agriculture	No		Kilmeany, Kilmorna, Listowel. Co Kerry	29/07/2019	Grant permission with revised conditions	12/11/2019	Kerry County Council	Appeals	27.07	27.20	Y	15.29	
305735	Construction of a single storey dwelling house, detached garage, entrance, driveway, wastewater treatment unit, polishing filter.	Residential dwelling	No	1	Meenoline North,, Templeglantine,, Co. Limerick.	22/10/2019	Grant permission with revised conditions	05/05/2020	Limerick City and County Council	Appeals	17.68	17.88	Y	11.05	
306139	Construction of 2 storey dwelling and associated works	Residential dwelling	No	1	Lackabeg, Abbeydorney, Co. Kerry	09/12/2019	Grant permission with conditions	03/03/2020	Kerry County Council	Appeals	37.36	37.46	Y	18.01	
306736	Whether the removal of the trees along the side of the roadway at Glenduff, Ballaugh, County Limerick is or is not development or is or is not exempted development.	Miscellaneous	No		Glenduff, Ballaugh, County Limerick.	24/02/2020	Is development and is exempted development	06/08/2020	Limerick City and County Council	Referrals	11.36	11.83	Y	4.10	
306769	Construction of 25 no. detached residential units and all associated site development works.	Residential dwelling	Yes	25	Curragh, Kanturk, Co. Cork	02/03/2020	Contribution Appeal Decided	18/09/2020	Cork County Council	Appeals	15.57	16.04		0.00	
307187	Construction of 10 houses, access roadway, foul and surface water sewers.	Residential dwelling	Yes	10	Rathnaneane, Newcastle West, Co. Limerick.	15/05/2020	Grant permission with revised conditions	10/08/2020	Limerick City and County Council	Appeals	21.22	21.63		13.39	
307276	Retention of balcony as constructed to the rear of the cellar bar which is a Protected Structure (RPS No. 51).	Commercial	No		Cellar Bar, The Square, Abbeyfeale, Co. Limerick.	03/06/2020	Grant permission with revised conditions	20/08/2020	Limerick City and County Council	Appeals	17.91	18.04	Y	6.80	
307329	Artificial all weather sports pitch with associated surround fencing, surround footpath and ball-stop netting, parking and all associated site works.	Public Infrastructure	No		St Theresa's Place, Greenane, Kanturk, Co. Cork	11/06/2020	Grant permission with revised conditions	07/10/2020	Cork County Council	Appeals	16.83	17.29		0.25	
307502	Construct a house with mechanical treatment unit and polishing filter.	Residential dwelling	No	1	Curravough South, Tralee, Co. Kerry.	07/07/2020	Case is due to be decided by 09/11/2020		Kerry County Council	Appeals	37.33	37.44	Y	16.88	
307580	Construct the development which will consist of the provision of a waste recycling facility . A ten year permission to being sought for this development. A Natura Impact Statement (NIS) has been submitted with this application.	Waste	Yes		Buntalloon, Monavalley , Tralee, Co.Kerry.	14/07/2020	Grant permission with revised conditions	16/11/2020	Kerry County Council	Appeals	38.54	38.65	Y	17.24	
307697	An extension to the existing limestone quarry. EIAR and NIS submitted with planning application.	Extractive Industry	Yes		Scart, Ballyclough and Kilgilky South, Cecilstown, Mallow, Co. Cork	24/07/2020	Grant permission with revised conditions	09/03/2022	Cork County Council	Appeals	24.38	24.89		8.57	
308071	Whether the laying underground cables in an SPA from Mauricetown Windfarm, Mauricetown, Ashford, Ballagh, Co. Limerick to the substation at Dromdeeveen for grid connection purposes is or is not Development or is or is not Exempted Development.	Energy Industry	Yes		Mauricetown Windfarm, Mauricetown, Ashford, Ballagh, Co. Limerick.	31/08/2020	Is development and is exempted development	31/03/2021	Limerick City and County Council	Referrals	10.37	10.82	Y	2.59	
308165	To construct a bellmouth forest road entrance, for trucks to access forestry plantations & associated site works.	Extractive Industry	No		Meenskeha East, Derrinagree, Mallow, Co. Cork	10/09/2020	Case is due to be decided by 22/01/2021		Cork County Council	Appeals	14.18	14.44		6.69	
308780	Construction of house.	Residential dwelling	No	1	Castleinch, Bridge Road , Listowel , County Kerry.	27/11/2020	Grant permission with conditions	09/06/2021	Kerry County Council	Appeals	31.12	31.22	Y	19.00	
308830	Whether the past and continuing quarrying at O'Mahoney Quarry at Ballintobeenig is or is not development or is or is not exempted development.	Extractive Industry	Yes		Ballintobeenig, Abbeydorney, Co. Kerry.	04/12/2020	Is development and is not exempted development	11/06/2021	Kerry County Council	Referrals	34.12	34.23	Y	14.39	
308983	(A)To retain and complete a shed for domestic purposes to the rear of property (B) Permission to construct an extension to the rear of property.	Residential dwelling	No		Monalee Monavalley Tralee Co. Kerry,	18/12/2020	Grant permission with revised conditions	18/03/2021	Kerry County Council	Appeals	38.08	38.19	Y	16.65	
309785	Construction of a communications structure.	Public Infrastructure	No		Broadford Eircom Exchange, Tullaha, Broadford, Co. Limerick	23/03/2021	Case is due to be decided by 26/07/2021	23/07/2021	Limerick City and County Council	Appeals	13.82	14.28	Y	6.93	
310159	Construction of 3 apartments.	Residential dwelling	No	3	Charleville Road, Scarteen Lower, Newmarket, Co. Cork.	07/05/2021	Grant permission with revised conditions	28/04/2022	Cork County Council	Appeals	8.99	9.48	Y	0.00	
310263	Erection and operation of an asphalt plant.	Industrial	Yes		Ballyegan quarry, Ballyegan, Castleisland, Co. Kerry.	18/05/2021	Grant permission with revised conditions	24/02/2022	Kerry County Council	Appeals	25.87	25.99	Y	3.85	
310267	Erection and operation of an asphalt plant.	Industrial	Yes		Ballyegan quarry, Ballyegan, Castleisland, Co. Kerry.	17/05/2021	Case is due to be decided by 20/09/2021		Kerry County Council	Appeals	25.87	25.99	Y	3.85	
310301	Removal of excess gravel build up in the River Galey in the vicinity of Athea Bridge, Co. Limerick.	Miscellaneous	No		Athea Bridge, Co. Limerick.	21/05/2021	Approve with Conditions	28/06/2022	Limerick City and County Council	Appropriate Assessment	24.75	24.87	Y	15.07	
310315	Construct an easy feed cattle shed for over wintering cows complete with easy feed barriers.	Agriculture	No		Knocknagashel West, Tralee, Co Kerry.	25/05/2021	Grant permission with revised conditions	11/03/2022	Kerry County Council	Appeals	18.99	19.09	Y	6.33	
310476	Demolition of existing structures on the site comprising public house/restaurant and nightclub	Miscellaneous	No		Church St., Newcastlewest, , Co. Limerick	10/06/2021	Grant permission with revised conditions	06/10/2021	Limerick City and County Council	Appeals	21.91	22.29	Y	14.17	
310522	Landfill remediation works including site clearance, reprofiling of site, construction of surface water drainage system, landscaping and all ancillary site development works.	Waste	Yes		Townlands of Longacre and Newmarket, Newmarket, Co. Cork.	16/06/2021	Approve with Conditions	23/12/2021	Cork County Council	Appropriate Assessment	8.46	8.93	Y	0.00	

ACP Case ID	Development Description	Development Category	Large-scale Development	Number of Residential Units	Development Address	Lodged On	Decision	Decided On	Planning Authority	Category	Distance to Proposed Lifetime Extension EIAR Site Boundary (km)	Distance to Turbine (km)	Within SPA + 5km Buffer	Distance to Proposed Lifetime Extension and Proposed Offsetting Lands Hydro Buffer (km)	Within Proposed Offsetting Lands
310527	Retain existing telecommunications support structure (previously granted under local authority ref no 11/843).	Public Infrastructure	No		Lisroe, Duagh, Co Kerry.	14/06/2021	Contribution Appeal Decided	13/12/2021	Kerry County Council	Appeals	25.46	25.57	Y	13.38	
310566	Construction of a new dwelling house.	Residential dwelling	No	1	Tonbwee, Castleisland, Co Kerry.	18/06/2021	Grant permission with revised conditions	18/10/2021	Kerry County Council	Appeals	22.04	22.16	Y	0.03	
310659	Proposed roundabout and associated works at the N72/R579 Ballymaquirk Junction Upgrade Scheme	Public Infrastructure	No		Ballymaquirk, Co. Cork	28/06/2021	Approve with Conditions	23/02/2022	Cork County Council	Appropriate Assessment	18.67	19.09		3.90	
310733	Retention permission for domestic garage and garden shed and permission to upgrade the existing foul water treatment system.	Residential dwelling	No		Lissyconnor, Rathmore, Co Kerry.	02/07/2021	Grant permission with revised conditions	03/11/2021	Kerry County Council	Appeals	17.14	17.24		12.11	
310748	Construction of a 18m communications structure	Public Infrastructure	No		Dromultan, Scartaglen, Killarney, Co Kerry.	05/07/2021	Contribution Appeal Decided	13/12/2021	Kerry County Council	Appeals	20.16	20.28	Y	0.72	
310974	Construction of 8 unit housing development.	Residential dwelling	No	8	Scarteen Street, Newmarket T.D and Scarteen Lower, Newmarket, Co. Cork	29/07/2021	Grant permission with revised conditions	27/04/2022	Cork County Council	Appeals	8.97	9.46	Y	0.00	
311107	Demolition of disused funeral home and construction of 59 houses and 8 one bed apartments, secure bicycle parking and bin storage. 133 car park spaces, pedestrian walkway, amenity areas and associated site works.	Residential dwelling	Yes	67	Cahereen West, Killarney road, Castleisland, Co Kerry	12/08/2021	Grant permission with revised conditions	08/04/2022	Kerry County Council	Appeals	22.45	22.56	Y	0.00	
311205	Retention of shed for storage / home office / service area for cars.	Residential dwelling	No		BARRAKILLA, TRALEE, CO KERRY	25/08/2021	Grant permission with conditions	21/12/2021	Kerry County Council	Appeals	33.94	34.05	Y	13.00	
311443	Reduction of 20 car parking spaces from 101 to 81 in car park.	Miscellaneous	No		The Demesne & The Square, Newcastle West, Co. Limerick.	21/09/2021	Grant permission with revised conditions	03/05/2022	Limerick City and County Council	Appeals	21.83	22.20	Y	14.09	
311710	Works to balcony consisting of removal of existing railing, construction of balcony wall and pillars and planning permission to complete works to balcony to include a flat roof canopy and all associated site works	Miscellaneous	No		10 Chestnut Gardens, Bothar Bui, Newcastle West, Co. Limerick	20/10/2021	Grant permission with revised conditions	28/02/2022	Limerick City and County Council	Appeals	21.53	21.92	Y	13.76	
312034	Erection of a 30m high monopole telecommunications support structure together with antennas, dishes and associated telecommunications equipment all enclosed in security fencing	Public Infrastructure	No		All Star Logistics, Desmond Business Park, Newcastle West, Co. Limerick	23/11/2021	Grant permission with revised conditions	27/06/2022	Limerick City and County Council	Appeals	22.85	23.23	Y	15.08	
312509	Change of use from a furniture store to a retail shop.	Commercial	No		O'Doherty Upholstery, The Demesne, Newcastle West, Co. Limerick.	17/01/2022	Contribution Appeal Decided	06/09/2022	Limerick City and County Council	Appeals	21.94	22.32	Y	14.20	
312606	Windfarm development of 20 no. turbines with 110kV electrical substation and all related site works and ancillary development.	Energy Industry	Yes		Townlands of Annagannihy, Aughinida, Ballynagree East, Ballynagree West, Bawnmore, Caherbaroul, Carrigagulla, Carrigduff, Clonavrick, Derryroe, Drishane More, Dromagh, Drominahilla, Dromskehy and other townlands, Co. Cork.	28/01/2022	Grant Perm. w Conditions	19/11/2024	Cork County Council	SID (Not incl LAP SID cases)	16.01	16.36		5.70	
312818	Overground communications infrastructure at public footpath along N72	Public Infrastructure	No		Kilquane, Barraduff, Co. Kerry	21/02/2022	Allow appeal with conditions	28/08/2023	Kerry County Council	Appeals	24.87	24.98		14.75	
312968	Construction of shed for cattle including underground slurry storage tanks. Removal & replacement of boundary wall, demolish disused house to facilitate yard extension and decommission of associated septic tank & percolation area.	Agriculture	No		Ballybeg, Currow, Killarney, Co Kerry	09/03/2022	Grant permission with revised conditions	01/09/2022	Kerry County Council	Appeals	23.55	23.67	Y	3.57	
313078	(1) The construction of an extension to existing factory, (2) alterations to existing northern entrance, (3) construction of a new hardstand surface and (4) all ancillary site works.	Industrial	No		Rockspring, Liscarroll, Co. Cork	21/03/2022	Grant Permissions with Conditions	12/09/2023	Cork County Council	Appeals	21.49	21.97		9.20	
313138	The construction of 68no. residential units comprising of 44no. houses and 24no. apartments, and all associated site works.	Residential dwelling	Yes	68	Saint Ita's Road, Abbeyfeale West, Abbeyfeale, Co. Limerick	28/03/2022	Grant permission with revised conditions	06/09/2022	Limerick City and County Council	Appeals	17.48	17.61	Y	6.42	
313175	ERECT A 24M HIGH MONOPOLE TELECOMMUNICATIONS SUPPORT STRUCTURE TOGETHER WITH ANTENNAE, DISHES, AND ASSOCIATED TELECOMMUNICATIONS EQUIPMENT,	Public Infrastructure	No		CASTLEISLAND CO-OP MART, TONBWEE AND KNOCKANANLIG, CASTLEISLAND, CO KERRY	31/03/2022	Grant permission with revised conditions	05/08/2022	Kerry County Council	Appeals	21.59	21.71	Y	0.00	
313526	Construction of dwelling house, detached garage, new entrance and installation of on-site treatment plant and percolation area together with all associated site works.	Residential dwelling	No	1	Rooska East , Carrigkerry , Limerick	10/05/2022	Grant permission with same conditions	25/01/2024	Limerick City and County Council	Appeals	22.23	22.50	Y	15.02	
313714	Cemetery extension and all associated site development and landscape works.	Public Infrastructure	No		Tooreennagrena, Rockchapel, Co. Cork.	03/06/2022	Approve with Conditions	10/02/2023	Cork County Council	Appropriate Assessment	3.04	3.21	Y	0.00	
313845	Construction of waste facility for importation of construction/demolition waste to facilitate land reclamation. An Environmental Impact Assessment (EAI) screening report and Natura Impact Statement (NIS) are included with the application.	Waste	Yes		Inchicorrigane East, Kilcummin, Killarney, Co Kerry	20/06/2022	Grant permission with revised conditions	08/02/2024	Kerry County Council	Appeals	22.14	22.19		7.93	
313952	Change use of warehouse to factory for the granulation of plastic into pellets, to install an office and canteen prefabricated building and to install an effluent treatment tank and polishing tank.	Industrial	Yes		Dooneen, Castleisland, co. Kerry	30/06/2022	Grant permission with revised conditions	08/02/2024	Kerry County Council	Appeals	21.51	21.62	Y	1.80	
314081	Construction of 9 no. town houses in 2 no. 2 storey blocks together with associated site works (change of plan from that permitted under pl.reg 18/6326).	Residential dwelling	No	9	Dun An Oir, Curragh, Kanturk, Co. Cork.	13/07/2022	Grant Permissions with Conditions	10/10/2023	Cork County Council	Appeals	16.06	16.52		0.00	
314129	Whether the erection of a pedestrian gate in the rear boundary hedge of an existing house at Meenoline South, Templeglantine, Co. Limerick is or is not Development or is or is not Exempted Development.	Residential dwelling	No		Meenoline South, Templeglantine, Co. Limerick	20/07/2022	Is development and is exempted development	18/09/2024	Limerick City and County Council	Referrals	15.93	16.13	Y	9.49	
314343	Construct a goods intake building and associated site works.	Industrial	Yes		Clash Industrial Estate, Tralee, Co Kerry	11/08/2022	Grant Permissions with Conditions	25/03/2024	Kerry County Council	Appeals	36.17	36.28	Y	14.56	
314376	Dwelling house as constructed, domestic garage as constructed from those previously permitted under planning application reference 18/1008. retention is also sought for an additional domestic garage constructed on site	Residential dwelling	No	1	Ballycullane Lower , Glin , Co. Limerick.	16/08/2022	Grant permission with conditions	19/09/2023	Limerick City and County Council	Appeals	36.63	36.77	Y	26.91	
314526	8 no. dwellinghouses and associated site works	Residential dwelling	No	8	Radharc na Coille, Rathcool, Mallow, Co. Cork	02/09/2022	Grant Permissions with Conditions	26/03/2024	Cork County Council	Appeals	19.05	19.38		8.91	
314997	Retention for extension and renovation to house with associated site development works.	Residential dwelling	No		Ballinahulla, Ballydesmond, Co Kerry	02/11/2022	Grant permission with revised conditions	18/01/2024	Kerry County Council	Appeals	13.01	13.13	Y	6.89	
315132	Retention for extended area of walkway, windows on first floor, window at ground floor to use as as caf?/delicatessen, restaurant on ground floor and guest accommodation of first and second floors.	Commercial	No		75-79 Main Street, Castleisland, Co Kerry	17/11/2022	Grant permission with revised conditions	03/01/2024	Kerry County Council	Appeals	21.79	21.91	Y	0.04	
317141	Cattle feeding shed and associated site works.	Agriculture	No		Ballyreehan West, Lixnaw, Tralee, Co Kerry	17/05/2023	Case is due to be decided by 19/09/2023		Kerry County Council	Appeals	34.54	34.63	Y	17.80	
317812	Erection of a telecommunications lattice structure.	Public Infrastructure	No		Newtownsandes, Moyvane North, Co. Kerry.	16/08/2023	Grant Permissions with Conditions	08/04/2024	Kerry County Council	Appeals	31.52	31.65	Y	20.88	
318168	Construct a slatted cubicle house, associated unerground slurry tanks, cattle crush and ancillary concrete yard	Agriculture	No		Tullig, Kilflynn, Co. Kerry	04/10/2023	Grant permission with revised conditions	30/09/2024	Kerry County Council	Appeals	32.88	32.98	Y	16.50	
318182	Proposed works at Mohernagh Bridge	Public Infrastructure	No		Located on the River Owvane, located c.7.2km stream of both the Lower River Shannon SAC and the River Shannon and River Fergus Estuaries	05/10/2023	Approve with Conditions	15/02/2024	Limerick City and County Council	Appropriate Assessment	33.16	33.39	Y	26.20	
318183	Proposed works at Ballinloughane Bridge	Public Infrastructure	No		Ballinloughane Bridge, Athea, Co. Limerick	05/10/2023	Approve with Conditions	08/02/2024	Limerick City and County Council	Appropriate Assessment	23.28	23.48	Y	15.89	
318211	Erection of a 24m high telecommunications lattice structure and associated works	Public Infrastructure	No		Clover Hill Food Ingredients Ltd., Mount Leader Industrial Estate, Mountleader, Millstreet, Co. Cork	11/10/2023	Grant permission with revised conditions	19/09/2024	Cork County Council	Appeals	21.49	21.68		14.46	
318229	(a) Demolition of existing outbuilding, (b) 1 no. detached dwelling house (site a) and 1 no. existing dwelling house (site b) which is to be redeveloped, (c) single storey detached dwelling house on site c and all associated site works.	Residential dwelling	No	3	Kilcolman Drive, Gortboy, Newcastlewest, Co. Limerick.	12/10/2023	Grant permission with revised conditions	03/07/2024	Limerick City and County Council	Appeals	22.39	22.79		14.58	
318269	Erect precast concrete panels/posts and vehicular gate to yard at the rear of butchers shop.	Commercial	No		Main Street, Moyvane, Co. Kerry.	18/10/2023	Grant permission with revised conditions	20/06/2024	Kerry County Council	Appeals	31.39	31.52	Y	20.64	
318402	Construct 6 no. single storey dwelling houses constructed within two block of 3 houses and all associated site works.	Residential dwelling	No	6	Track Road, Listowel, Co. Kerry.	07/11/2023	Case is due to be decided by 21/03/2024		Kerry County Council	Appeals	31.17	31.27	Y	19.05	
318783	The construction of a dry storage shed and all associated site works.	Agriculture	No		Dromahoe, Dromagh, Mallow, Co. Cork	02/01/2024	Case is due to be decided by 07/05/2024		Cork County Council	Appeals	16.36	16.70		6.48	
319126	Request to enter into pre-application consultation pursuant to section 177E (1A) of the Planning and Development Act 2000, as amended	Miscellaneous	No		Lackaroe, Liscarroll, Co. Cork.	26/02/2024	Case is due to be decided by		Cork County Council	Substitute Consent	22.68	23.18		10.07	

ACP Case ID	Development Description	Development Category	Large-scale Development	Number of Residential Units	Development Address	Lodged On	Decision	Decided On	Planning Authority	Category	Distance to Proposed Lifetime Extension EIAR Site Boundary (km)	Distance to Turbine (km)	Within SPA + 5km Buffer	Distance to Proposed Lifetime Extension and Proposed Offsetting Lands Hydro Buffer (km)	Within Proposed Offsetting Lands
319443	The development will consist of (1) retention of an existing cattle shed and associated slatted tank; (2) retention of an existing calf rearing shed and (3) construction of a new shed to cover an existing milking parlour and yard area.	Agriculture	No		Glennakeel West, Rockchapel, Mallow, Co. Cork	02/04/2024	Case is due to be decided by 06/08/2024		Cork County Council	Appeals	3.24	3.34	Y	0.00	
319487	Retention of existing partially constructed domestic garage and permission to complete construction of said domestic garage with all associated site works.	Residential dwelling	No		Dromtrasna Collins, Abbeyfeale, Co. Limerick	10/04/2024	Grant permission with revised conditions	22/11/2024	Limerick City and County Council	Appeals	14.83	14.96	Y	4.84	
319558	Effluent tank and associated works. A Natura Impact Statement has been included with this application.	Agriculture	Yes		Beheens West, Listowel, Co. Kerry, V31 EV78	19/04/2024	Case is due to be decided by 22/08/2024		Kerry County Council	Appeals	28.39	28.49	Y	16.02	
319596	Construction of roofed collecting yard adjacent to existing milking parlour; collecting yard to incorporate underground slatted soiled water tank with external agitation & crush & ancillary external concrete, together with all associated site works.	Agriculture	No		Rathranna, Kanturk, Co. Cork	25/04/2024	Grant permission with revised conditions	11/11/2024	Cork County Council	Appeals	15.09	15.59		0.30	
319618	New site entrance & associated works.	Miscellaneous	No		Shronebeirne, Listowel, Co. Kerry	30/04/2024	Case is due to be decided by 02/09/2024		Kerry County Council	Appeals	24.60	24.73	Y	12.97	
319632	Erection of a domestic garage for the storing of recreational vehicle (camper van) and vintage cars and all associated site works.	Residential dwelling	No		Rathnaneane, Newcastle West, Co. Limerick	01/05/2024	Grant permission with conditions	30/10/2024	Limerick City and County Council	Appeals	21.56	21.96		13.73	
319948	Construction of 2 no. semi-detached two-storey dwelling houses and all associated site works.	Residential dwelling	No	2	St. Theresa's Place, Greenane, Kanturk, Co. Cork	18/06/2024	Grant permission with revised conditions	18/11/2024	Cork County Council	Appeals	16.89	17.35		0.20	
319955	Upgrades for noise abatement systems and filtration systems with associated site works. EPA Industrial Emissions (IE) Licence is held by the applicant for activities on site.	Industrial	Yes		Island Macloughry, Listowel, Co. Kerry	17/06/2024	Case is due to be decided by 21/10/2024		Kerry County Council	Appeals	30.89	30.98	Y	18.75	
320088	Demolition of existing annex of the existing building on site and decommissioning of existing septic tank; change of use of existing domestic house to new use as a shop, cafe and public house, along with construction of extension with internal and external modifications and all associated site works. A Natura Impact Statement accompanies the planning application.	Commercial	No		Carrowbane Beg, Loughill, Co. Limerick	04/07/2024	Application for leave to appeal granted	30/07/2024	Limerick City and County Council	Appeals	37.62	37.86	Y	30.32	
320102	Milking complex including slurry tank with associated site works.	Agriculture	No		Garrynagore, Lixnaw, Co. Kerry	04/07/2024	Case is due to be decided by 06/11/2024		Kerry County Council	Appeals	35.60	35.70	Y	18.45	
320175	Retention permission for log cabin and permission for wastewater treatment system.	Residential dwelling	No		Knockreagh, Scartaglin, Co. Kerry	11/07/2024	Case is due to be decided by 13/11/2024		Kerry County Council	Appeals	18.78	18.83	Y	5.68	
320284	Extension to easy-feed slatted unit with slurry tanks and associated works.	Agriculture	No		Gortdromassillahy, Moyvane, Co. Kerry	29/07/2024			Kerry County Council	Appeals	29.59	29.72	Y	19.27	
320357	Outline permission for 38 houses and associated site works.	Residential dwelling	Yes	38	The Farm, Clash West, Tralee, Co. Kerry	01/08/2024	Case is due to be decided by 04/12/2024		Kerry County Council	Appeals	36.77	36.88	Y	15.25	
320549	Demolition of existing annex of the existing building on site and decommissioning of existing septic tank; change of use of existing domestic house to new use as a shop, cafe and public house, along with construction of extension with internal and external modifications and all associated site works. A Natura Impact Statement accompanies the planning application.	Commercial	Yes		Carrowbane Beg, Loughill, Co. Limerick	14/08/2024	Case is due to be decided by 19/11/2024		Limerick City and County Council	Appeals	37.62	37.86	Y	30.32	
320685	Construct single storey extension	Residential dwelling	No		Newmarket Road, Kanturk, Co. Cork	29/08/2024	Case is due to be decided by 10/01/2025		Cork County Council	Appeals	15.80	16.27		0.00	
320807	Retention: the construction of a section of side wall and a rear wall to the existing storage shed and also a mezzanine floor for storage purposes and all associated works	Residential dwelling	No		Knockane, Newcastle West, Co. Limerick.	13/09/2024	Grant Permissions with Conditions	07/01/2025	Limerick City and County Council	Appeals	21.14	21.52	Y	13.43	
320819	10 year permission for PV farm, storage container, delivery station, upgrading of entrance, access track, fencing, CCTV and all associated site works	Energy Industry	Yes		Cloonbannin West, Mallow, Co. Cork	16/09/2024	Case is due to be decided by 28/01/2025		Cork County Council	Appeals	13.86	14.14		6.02	
321298	LRD - Demolition of structures, construction of 256 dwellings and creche and all associated site works	Residential dwelling	Yes	256	Clash Road, Muing East (Townland), Tralee, Co. Kerry	21/11/2024	Case is due to be decided by 21/03/2025		Kerry County Council	Appeals - LRD	36.49	36.60	Y	15.07	
321600	Construction of 7 apartments/dwelling units and all associated site works.	Residential dwelling	No	7	Templeglentan East, Templeglantine, Co. Limerick	08/01/2025			Limerick City and County Council	Appeals	15.72	15.93	Y	9.41	
245464	Windfarm.	Energy Industry	Yes		Beennanaspuck, Kilmorna, Listowel, Co. Kerry.	09/09/2015	Grant permission with revised conditions	29/03/2017	Kerry County Council	Appeals	24.84	24.96	Y	14.07	
245644	Construct 2 no. sections of forest road, clearfelling, fallowing and replanting of existing plantation as permitted in phase 2 of PL04.235930, on an overall site of 73.9 ha.	Extractive Industry	No		Glennakeel West, Glennakeel South, Newmarket, Co. Cork.	20/10/2015	Grant permission with revised conditions	09/03/2016	Cork County Council	Appeals	1.45	1.52	Y	0.00	
245860	16 classroom primary school and all ancillary site development works.	Public Infrastructure	No		Mill Road, Kanturk, Co. Cork.	04/12/2015	Grant permission with conditions	05/04/2016	Cork County Council	Appeals	16.36	16.81		0.13	
245940	Retain and complete agricultural structure and all ancillary site works.	Agriculture	No		Scartaglen Village, Co. Kerry.	22/12/2015	Grant permission with revised conditions	04/05/2016	Kerry County Council	Appeals	19.90	20.02	Y	1.35	
245983	Construct 51m of 5m wide access road from Dromadda Beg Windfarm to link to Cloghboola Windfarm, to include laying of 1.4km cable to connect to the National Grid, and ancillary works.	Energy Industry	Yes		Cloghboola, Glantaunyalokeen and Dromadda Beg, Listowel, Co. Kerry.	06/01/2016	Grant permission with revised conditions	24/01/2017	Kerry County Council	Appeals	21.73	21.82	Y	8.05	
246205	Underground grid connection and a short section of access track for the Cloghaneleskirt wind farm and ancillary works.	Energy Industry	Yes		Cloghboola, Glantaunyalokeen, County Kerry.	23/02/2016	Grant permission with revised conditions	24/01/2017	Kerry County Council	Appeals	22.22	22.31	Y	8.40	
246300	Retain 24m high telecommunications mast and all ancillary site development works.	Public Infrastructure	No		Lisroe T.D., Duagh, Co. Kerry.	15/03/2016	Contribution Appeal Decided	13/07/2016	Kerry County Council	Appeals	25.48	25.59	Y	13.40	
246492	Retain 26 metre mast and ancillary works.	Miscellaneous	No		Awnaskirtaun, Rathmore, Co. Kerry.	21/04/2016	Contribution Appeal Decided	27/07/2016	Kerry County Council	Appeals	24.41	24.50		19.35	
246819	Retain use of part of car park for operation of mobile catering unit and permission to demolish out building and construct a unit for sale of food for consumption off the premises and one retail unit.	Commercial	No		Montanagay, Abbeydorney, Co. Kerry.	24/06/2016	Grant permission with revised conditions	18/10/2016	Kerry County Council	Appeals	38.47	38.57	Y	19.49	
247396	Technician facilities building including office, toilets, showers, kitchen, storage and service yard.	Industrial	No		Knockacummer Windfarm, Meentinny West Td, Rockchapel, Co. Cork	12/10/2016	Grant permission with revised conditions	22/02/2017	Cork County Council	Appeals	2.83	3.29	Y	0.00	
247653	Solar PV Farm of up to 30,072 sq.m. of solar panels, 1 No. substation, 2 No. inverter cabins, fencing and ancillary facilities to be connected to the National Grid.	Energy Industry	Yes		Ballygrennane, Listowel, Co. Kerry	30/11/2016	Grant permission with conditions	26/04/2017	Kerry County Council	Appeals	28.96	29.05	Y	16.81	
248143	Retain existing 20 metre telecommunications structure and wooden fence compound previously granted under reg. ref: 11/596 (PL08.239638).	Public Infrastructure	No		Castleview, Castleisland, Co. Kerry.	08/03/2017	Contribution Appeal Decided	10/07/2017	Kerry County Council	Appeals	22.40	22.51	Y	0.25	
248216	Upgrade of a section of the existing Clashavoon to Tarbert 220kv overhead line alteration to 110 masts.	Energy Industry	Yes		Shronebeirne, Dooneen, Glanlarehan and Knockaboul, Co. Kerry	20/03/2017	Grant permission with revised conditions	28/11/2017	Kerry County Council	Appeals	11.08	11.19	Y	0.00	
248281	Demolition of foodstore and construction of new foodstore with off licence, bakery, entrance, toilets, office, plant room and canteen car park and associated site works.	Commercial	No		Banteer Road, Kanturk, Co. Cork	03/04/2017	Grant permission with revised conditions	07/09/2017	Cork County Council	Appeals	16.93	17.38		0.47	
249058	Single storey dwelling house with attic accommodation served by a waste water treatment unit and all associated works.	Residential dwelling	No	1	Ranaleen, Currow, Killarney, Co. Kerry.	14/08/2017	Grant permission with revised conditions	01/02/2018	Kerry County Council	Appeals	23.73	23.85	Y	4.40	
249377	Construction of a solar PV energy development within a total site area of up to 8 ha and associated site works.	Energy Industry	Yes		Curraduff, Glenlara, Newmarket, Co. Cork	11/10/2017	Grant permission with conditions	23/04/2019	Cork County Council	Appeals	7.64	8.09	Y	0.00	
RL3414	Whether amendments undertaken to permitted windfarm is or is not development or is or is or is not exempt development.	Energy Industry	No		Dromada Windfarm, Clash South, Athea, Co. Limerick.	02/10/2015	Split decision	02/06/2016	Limerick City and County Council	Referrals	20.85	21.01	Y	12.37	
RL3474	Whether (i) extractor plant and ducting, and (ii) the prov. of comm. laundry services as minor part of integrated services on offer are or are not dev. or are or are not exempted dev.	Commercial	No		James O'Keeffe Memorial Centre, Newmarket, Co. Cork	26/04/2016	Split decision	13/10/2016	Cork County Council	Referrals	9.43	9.91	Y	0.00	
RL3475	Whether the provision of catering services offered on site by IRD Duhallow is or is not development or is or is not exempted development.	Commercial	No		James O'Keeffe Memorial Centre, New Market, Co. Cork	26/04/2016	Case is due to be decided by 29-08-2016		Cork County Council	Referrals	9.43	9.91	Y	0.00	
RL3498	Whether the provision of catering services by IRD Dunhallow, is or is not development, or is or is not exempted development.	Commercial	No		James O'Keefe Memorial Centre, New Market, Co. Cork	12/07/2016	Is not development	23/11/2016	Cork County Council	Referrals	9.43	9.91	Y	0.00	
RL3531	Whether the grid connection and associated works for the purposes of conducting generated electricity between windfarms to substations is or is not development or is or is not exempt development.	Energy Industry	No		Newmarket, Kanturk, Co. Cork, Ballynahulla, Co. Kerry.	23/12/2016	Is development and is not exempted development	27/07/2020	Cork County Council	Referrals	0.32	0.83	Y	0.00	

EIA Location Points

EIA Portal Reference	Competent Authority	Competent Authority Application	Applicant Name	Location	Description	Date of receipt of application	Linear Development	Distance to Proposed Lifetime Extension EIAR Site Boundary (km)	Within SPA + 5km Buffer	Distance to Turbine (km)	Distance to Proposed Lifetime Extension and Proposed Offsetting Lands Hydro Buffer (km)	Within Proposed Offsetting Lands
2017023	Kerry County Council	17450	Michael Cronin Readymix	Coolcaslagh, Killarney, Co Kerry	(1) An overall extension of 7.9 ha to the existing quarry (2) All related ancillary development and associated site works (3) Future site restoration works	25/09/2017		21.36	Y	21.48	0.36	
2017008	Environmental Protection Agency	P1051-01	North Cork Co-Op Creameries Limited	Strand Street, Kanturk, County Cork, Cork.	Treatment and processing of milk	12/09/2017	No	16.82		17.27	0.13	
2017043	An Bord Pleanála	PL08.248768	Silverbirch Renewables Limited.	Reanasup, Lisheen, Knocknegeehqa, Reaboy, Barna, Ballyahulla, Tooreengarniv, Co. Kerry.	Proposed wind farm.	25/09/2017	No	15.30	Y	15.42	9.36	
2018032	Environmental Protection Agency	P1080-01	John O'Keeffe Farm Limited	Appletown, Feohanagh, County Limerick	6.1 the rearing of poultry installations where the capacity exceeds 40,000 places	05/07/2018	No	15.99	Y	16.45	8.52	
2019005	Limerick City and County Council		John Nash	Fawnlehane, Castlemahon, Co. Limerick V42 F641	the construction of two poultry houses, a storage shed for the storage of poultry bedding and all associated site work	15/01/2019	No	19.54		19.99	11.61	
2019006	Limerick City and County Council		Jack O'Connor	RAHEENAGH, BALLAGH, CO. LIMERICK V42 FA47	the construction of one poultry houses and all associated site work	15/01/2019	No	14.09	Y	14.54	6.21	
2019007	Limerick City and County Council		John O'Keffee	APPLETOWN, FEOHANAGH, CO. LIMERICK, V42 C853	the construction of two poultry houses and all associated site work	15/01/2019	No	15.98	Y	16.44	8.51	
2020087	An Bord Pleanála	ABP-301852-18	Stacks Mountain Windfarm Limited	Ballyhorgan South, Lixnaw, Ballyhorgan East, Lixnaw, Irramore, Listowel, Lissahane, Listowel and Muckenagh, Lixnaw, Lisshane, Knockburrane, Ballygarret, Banemore, Lyracrumpane, Reanagowan and Muingnaminnane,Co.Kerry	Wind farm development consisting of 10no. wind turbines, a 38kV electricty substation, 1 no. permanent anemometry mast, all associated works and all associated cable works.	10/06/2020	yes	34.01	Y	34.10	19.58	
2020087	An Bord Pleanála	ABP-301852-18	Stacks Mountain Windfarm Limited	Ballyhorgan South, Lixnaw, Ballyhorgan East, Lixnaw, Irramore, Listowel, Lissahane, Listowel and Muckenagh, Lixnaw, Lisshane, Knockburrane, Ballygarret, Banemore, Lyracrumpane, Reanagowan and Muingnaminnane,Co.Kerry	Wind farm development consisting of 10no. wind turbines, a 38kV electricty substation, 1 no. permanent anemometry mast, all associated works and all associated cable works.	10/06/2020	yes	34.12	Y	34.21	20.11	
2020087	An Bord Pleanála	ABP-301852-18	Stacks Mountain Windfarm Limited	Ballyhorgan South, Lixnaw, Ballyhorgan East, Lixnaw, Irramore, Listowel, Lissahane, Listowel and Muckenagh, Lixnaw, Lisshane, Knockburrane, Ballygarret, Banemore, Lyracrumpane, Reanagowan and Muingnaminnane,Co.Kerry	Wind farm development consisting of 10no. wind turbines, a 38kV electricty substation, 1 no. permanent anemometry mast, all associated works and all associated cable works.	10/06/2020	yes	33.62	Y	33.71	19.74	
2020087	An Bord Pleanála	ABP-301852-18	Stacks Mountain Windfarm Limited	Ballyhorgan South, Lixnaw, Ballyhorgan East, Lixnaw, Irramore, Listowel, Lissahane, Listowel and Muckenagh, Lixnaw, Lisshane, Knockburrane, Ballygarret, Banemore, Lyracrumpane, Reanagowan and Muingnaminnane,Co.Kerry	Wind farm development consisting of 10no. wind turbines, a 38kV electricty substation, 1 no. permanent anemometry mast, all associated works and all associated cable works.	10/06/2020	yes	33.03	Y	33.12	18.91	
2020087	An Bord Pleanála	ABP-301852-18	Stacks Mountain Windfarm Limited	Ballyhorgan South, Lixnaw, Ballyhorgan East, Lixnaw, Irramore, Listowel, Lissahane, Listowel and Muckenagh, Lixnaw, Lisshane, Knockburrane, Ballygarret, Banemore, Lyracrumpane, Reanagowan and Muingnaminnane,Co.Kerry	Wind farm development consisting of 10no. wind turbines, a 38kV electricty substation, 1 no. permanent anemometry mast, all associated works and all associated cable works.	10/06/2020	yes	32.80	Y	32.90	18.51	
2020087	An Bord Pleanála	ABP-301852-18	Stacks Mountain Windfarm Limited	Ballyhorgan South, Lixnaw, Ballyhorgan East, Lixnaw, Irramore, Listowel, Lissahane, Listowel and Muckenagh, Lixnaw, Lisshane, Knockburrane, Ballygarret, Banemore, Lyracrumpane, Reanagowan and Muingnaminnane,Co.Kerry	Wind farm development consisting of 10no. wind turbines, a 38kV electricty substation, 1 no. permanent anemometry mast, all associated works and all associated cable works.	10/06/2020	yes	32.21	Y	32.31	18.61	
2020087	An Bord Pleanála	ABP-301852-18	Stacks Mountain Windfarm Limited	Ballyhorgan South, Lixnaw, Ballyhorgan East, Lixnaw, Irramore, Listowel, Lissahane, Listowel and Muckenagh, Lixnaw, Lisshane, Knockburrane, Ballygarret, Banemore, Lyracrumpane, Reanagowan and Muingnaminnane,Co.Kerry	Wind farm development consisting of 10no. wind turbines, a 38kV electricty substation, 1 no. permanent anemometry mast, all associated works and all associated cable works.	10/06/2020	yes	32.68	Y	32.77	19.79	
2020087	An Bord Pleanála	ABP-301852-18	Stacks Mountain Windfarm Limited	Ballyhorgan South, Lixnaw, Ballyhorgan East, Lixnaw, Irramore, Listowel, Lissahane, Listowel and Muckenagh, Lixnaw, Lisshane, Knockburrane, Ballygarret, Banemore, Lyracrumpane, Reanagowan and Muingnaminnane,Co.Kerry	Wind farm development consisting of 10no. wind turbines, a 38kV electricty substation, 1 no. permanent anemometry mast, all associated works and all associated cable works.	10/06/2020	yes	33.01	Y	33.11	19.84	
2020087	An Bord Pleanála	ABP-301852-18	Stacks Mountain Windfarm Limited	Ballyhorgan South, Lixnaw, Ballyhorgan East, Lixnaw, Irramore, Listowel, Lissahane, Listowel and Muckenagh, Lixnaw, Lisshane, Knockburrane, Ballygarret, Banemore, Lyracrumpane, Reanagowan and Muingnaminnane,Co.Kerry	Wind farm development consisting of 10no. wind turbines, a 38kV electricty substation, 1 no. permanent anemometry mast, all associated works and all associated cable works.	10/06/2020	yes	32.59	Y	32.69	18.79	
2020087	An Bord Pleanála	ABP-301852-18	Stacks Mountain Windfarm Limited	Ballyhorgan South, Lixnaw, Ballyhorgan East, Lixnaw, Irramore, Listowel, Lissahane, Listowel and Muckenagh, Lixnaw, Lisshane, Knockburrane, Ballygarret, Banemore, Lyracrumpane, Reanagowan and Muingnaminnane,Co.Kerry	Wind farm development consisting of 10no. wind turbines, a 38kV electricty substation, 1 no. permanent anemometry mast, all associated works and all associated cable works.	10/06/2020	yes	32.25	Y	32.35	18.16	
2020087	An Bord Pleanála	ABP-301852-18	Stacks Mountain Windfarm Limited	Ballyhorgan South, Lixnaw, Ballyhorgan East, Lixnaw, Irramore, Listowel, Lissahane, Listowel and Muckenagh, Lixnaw, Lisshane, Knockburrane, Ballygarret, Banemore, Lyracrumpane, Reanagowan and Muingnaminnane,Co.Kerry	Wind farm development consisting of 10no. wind turbines, a 38kV electricty substation, 1 no. permanent anemometry mast, all associated works and all associated cable works.	10/06/2020	yes	32.27	Y	32.36	17.96	
2020087	An Bord Pleanála	ABP-301852-18	Stacks Mountain Windfarm Limited	Ballyhorgan South, Lixnaw, Ballyhorgan East, Lixnaw, Irramore, Listowel, Lissahane, Listowel and Muckenagh, Lixnaw, Lisshane, Knockburrane, Ballygarret, Banemore, Lyracrumpane, Reanagowan and Muingnaminnane,Co.Kerry	Wind farm development consisting of 10no. wind turbines, a 38kV electricty substation, 1 no. permanent anemometry mast, all associated works and all associated cable works.	10/06/2020	yes	31.37	Y	31.46	16.84	

EIA Portal Reference	Competent Authority	Competent Authority Application	Applicant Name	Location	Description	Date of receipt of application	Linear Development	Distance to Proposed Lifetime Extension EIAR Site Boundary (km)	Within SPA + 5km Buffer	Distance to Turbine (km)	Distance to Proposed Lifetime Extension and Proposed Offsetting Lands Hydro Buffer (km)	Within Proposed Offsetting Lands
2020087	An Bord Pleanála	ABP-301852-18	Stacks Mountain Windfarm Limited	Ballyhorgan South, Lixnaw, Ballyhorgan East, Lixnaw, Irramore, Listowel, Lissahane, Listowel and Muckenagh, Lixnaw, Lisshane, Knockburrane, Ballygarret, Banemore, Lyracrumpane, Reanagowan and Muingnaminnane,Co.Kerry	Wind farm development consisting of 10no. wind turbines, a 38kV electricty substation, 1 no. permanent anemometry mast, all associated works and all associated cable works.	10/06/2020	yes	30.99	Y	31.09	16.72	
2020087	An Bord Pleanála	ABP-301852-18	Stacks Mountain Windfarm Limited	Ballyhorgan South, Lixnaw, Ballyhorgan East, Lixnaw, Irramore, Listowel, Lissahane, Listowel and Muckenagh, Lixnaw, Lisshane, Knockburrane, Ballygarret, Banemore, Lyracrumpane, Reanagowan and Muingnaminnane,Co.Kerry	Wind farm development consisting of 10no. wind turbines, a 38kV electricty substation, 1 no. permanent anemometry mast, all associated works and all associated cable works.	10/06/2020	yes	30.54	Y	30.64	16.22	
2020087	An Bord Pleanála	ABP-301852-18	Stacks Mountain Windfarm Limited	Ballyhorgan South, Lixnaw, Ballyhorgan East, Lixnaw, Irramore, Listowel, Lissahane, Listowel and Muckenagh, Lixnaw, Lisshane, Knockburrane, Ballygarret, Banemore, Lyracrumpane, Reanagowan and Muingnaminnane,Co.Kerry	Wind farm development consisting of 10no. wind turbines, a 38kV electricty substation, 1 no. permanent anemometry mast, all associated works and all associated cable works.	10/06/2020	yes	29.95	Y	30.05	16.11	
2020087	An Bord Pleanála	ABP-301852-18	Stacks Mountain Windfarm Limited	Ballyhorgan South, Lixnaw, Ballyhorgan East, Lixnaw, Irramore, Listowel, Lissahane, Listowel and Muckenagh, Lixnaw, Lisshane, Knockburrane, Ballygarret, Banemore, Lyracrumpane, Reanagowan and Muingnaminnane,Co.Kerry	Wind farm development consisting of 10no. wind turbines, a 38kV electricty substation, 1 no. permanent anemometry mast, all associated works and all associated cable works.	10/06/2020	yes	28.83	Y	28.93	14.49	
2020087	An Bord Pleanála	ABP-301852-18	Stacks Mountain Windfarm Limited	Ballyhorgan South, Lixnaw, Ballyhorgan East, Lixnaw, Irramore, Listowel, Lissahane, Listowel and Muckenagh, Lixnaw, Lisshane, Knockburrane, Ballygarret, Banemore, Lyracrumpane, Reanagowan and Muingnaminnane,Co.Kerry	Wind farm development consisting of 10no. wind turbines, a 38kV electricty substation, 1 no. permanent anemometry mast, all associated works and all associated cable works.	10/06/2020	yes	27.70	Y	27.80	12.77	
2020087	An Bord Pleanála	ABP-301852-18	Stacks Mountain Windfarm Limited	Ballyhorgan South, Lixnaw, Ballyhorgan East, Lixnaw, Irramore, Listowel, Lissahane, Listowel and Muckenagh, Lixnaw, Lisshane, Knockburrane, Ballygarret, Banemore, Lyracrumpane, Reanagowan and Muingnaminnane,Co.Kerry	Wind farm development consisting of 10no. wind turbines, a 38kV electricty substation, 1 no. permanent anemometry mast, all associated works and all associated cable works.	10/06/2020	yes	26.43	Y	26.52	12.36	
2020087	An Bord Pleanála	ABP-301852-18	Stacks Mountain Windfarm Limited	Ballyhorgan South, Lixnaw, Ballyhorgan East, Lixnaw, Irramore, Listowel, Lissahane, Listowel and Muckenagh, Lixnaw, Lisshane, Knockburrane, Ballygarret, Banemore, Lyracrumpane, Reanagowan and Muingnaminnane,Co.Kerry	Wind farm development consisting of 10no. wind turbines, a 38kV electricty substation, 1 no. permanent anemometry mast, all associated works and all associated cable works.	10/06/2020	yes	26.13	Y	26.22	11.05	
2020087	An Bord Pleanála	ABP-301852-18	Stacks Mountain Windfarm Limited	Ballyhorgan South, Lixnaw, Ballyhorgan East, Lixnaw, Irramore, Listowel, Lissahane, Listowel and Muckenagh, Lixnaw, Lisshane, Knockburrane, Ballygarret, Banemore, Lyracrumpane, Reanagowan and Muingnaminnane,Co.Kerry	Wind farm development consisting of 10no. wind turbines, a 38kV electricty substation, 1 no. permanent anemometry mast, all associated works and all associated cable works.	10/06/2020	yes	25.67	Y	25.77	8.52	
2020087	An Bord Pleanála	ABP-301852-18	Stacks Mountain Windfarm Limited	Ballyhorgan South, Lixnaw, Ballyhorgan East, Lixnaw, Irramore, Listowel, Lissahane, Listowel and Muckenagh, Lixnaw, Lisshane, Knockburrane, Ballygarret, Banemore, Lyracrumpane, Reanagowan and Muingnaminnane,Co.Kerry	Wind farm development consisting of 10no. wind turbines, a 38kV electricty substation, 1 no. permanent anemometry mast, all associated works and all associated cable works.	10/06/2020	yes	27.05	Y	27.15	8.65	
2020087	An Bord Pleanála	ABP-301852-18	Stacks Mountain Windfarm Limited	Ballyhorgan South, Lixnaw, Ballyhorgan East, Lixnaw, Irramore, Listowel, Lissahane, Listowel and Muckenagh, Lixnaw, Lisshane, Knockburrane, Ballygarret, Banemore, Lyracrumpane, Reanagowan and Muingnaminnane,Co.Kerry	Wind farm development consisting of 10no. wind turbines, a 38kV electricty substation, 1 no. permanent anemometry mast, all associated works and all associated cable works.	10/06/2020	yes	27.72	Y	27.82	8.69	
2020125	Limerick City and County Council		Jack O' Connor	"Raheenagh Ballagh Limerick V42EW86"	The construction of one free range poultry shed and the associated site works	04/08/2020	no	14.09	Y	14.54	6.22	
2021058	Limerick City and County Council		Jerry McAuliffe	Appletown, Feohanagh, Co. Limerick	Construction of two poultry houses, office / control room and all associated site works.	29/03/2021	No	18.12		18.59	10.55	
2021116	Limerick City and County Council		Denis Collins and Marie Woulfe	Cahermoyle, Ardagh, Co. Limerick.	Construction of a poultry house, feed silos, soiled and clean water storage tanks and all associated ancillary site works.	02/06/2021	No	28.13	Y	28.50	20.41	
2021165	Cork County Council	20/6974	Thomas and Michael White	Knockearagh, Tullylease, Charleville, Co. Cork.	Permission to construct a poultry house, soiled water storage tank, feed silos, machinery store, new site entrance and carry out all associated site works.	15/08/2021	No	12.25	Y	12.68	2.98	
2021212	Kerry County Council		Ballynagare Wind Farm Limited	Development on land at Ballynagare, approximately 9km west of Listowel and approximately 2km north of Lixnaw County Kerry.	The development comprises of the construction of 7 no. wind turbines (max height of 170m), provision of 1 no. permanent meteorological mast with a height of 10m, upgrade of existing roads and access junctions, 1 onsite 38kV substation and grid connection	06/10/2021	Yes	34.43	Y	34.52	20.88	
2021212	Kerry County Council		Ballynagare Wind Farm Limited	Development on land at Ballynagare, approximately 9km west of Listowel and approximately 2km north of Lixnaw County Kerry.	The development comprises of the construction of 7 no. wind turbines (max height of 170m), provision of 1 no. permanent meteorological mast with a height of 10m, upgrade of existing roads and access junctions, 1 onsite 38kV substation and grid connection		Yes	35.65	Y	35.75	20.67	
2021212	Kerry County Council		Ballynagare Wind Farm Limited	Development on land at Ballynagare, approximately 9km west of Listowel and approximately 2km north of Lixnaw County Kerry	The development comprises of the construction of 7 no. wind turbines (max height of 170m), provision of 1 no. permanent meteorological mast with a height of 10m, upgrade of existing roads and access junctions, 1 onsite 38kV substation and grid connection		Yes	33.45	Y	33.54	20.01	
2021212	Kerry County Council		Ballynagare Wind Farm Limited	Development on land at Ballynagare, approximately 9km west of Listowel and approximately 2km north of Lixnaw County Kerry.	The development comprises of the construction of 7 no. wind turbines (max height of 170m), provision of 1 no. permanent meteorological mast with a height of 10m, upgrade of existing roads and access junctions, 1 onsite 38kV substation and grid connection	06/10/2021	Yes	32.11	Y	32.20	18.04	
2021212	Kerry County Council		Ballynagare Wind Farm Limited	Development on land at Ballynagare, approximately 9km west of Listowel and approximately 2km north of Lixnaw County Kerry	The development comprises of the construction of 7 no. wind turbines (max height of 170m), provision of 1 no. permanent meteorological mast with a height of 10m, upgrade of existing roads and access junctions, 1 onsite 38kV substation and grid connection	06/10/2021	Yes	32.22	Y	32.32	17.88	

EIA Portal Reference	Competent Authority	Competent Authority Application	Applicant Name	Location	Description	Date of receipt of application	Linear Development	Distance to Proposed Lifetime Extension EIAR Site Boundary (km)	Within SPA + 5km Buffer	Distance to Turbine (km)	Distance to Proposed Lifetime Extension and Proposed Offsetting Lands Hydro Buffer (km)	Within Proposed Offsetting Lands
2021212	Kerry County Council		Ballynagare Wind Farm Limited	Development on land at Ballynagare, approximately 9km west of Listowel and approximately 2km north of Lixnaw County Kerry.	The development comprises of the construction of 7 no. wind turbines (max height of 170m), provision of 1 no. permanent meteorological mast with a height of 10m, upgrade of existing roads and access junctions, 1 onsite 38kV substation and grid connection	06/10/2021	Yes	31.45	Y	31.55	16.92	
	Limerick City and County Council							14.62	Y	15.07	6.73	
2021223	Limerick City and County Council		Owen Cunningham	Raheenagh, Ballagh, Co. Limerick. V42 CC89	The development will consist of the Construction of a poultry house, soiled water storage tank, machinery store and carry out all associated site works.	18/10/2021	No	14.62	Y	15.07	6.73	
	Limerick City and County Council							16.13	Y	16.57	8.22	
2021224	Limerick City and County Council		Ross McEnery	Camas, Newcastle West, Co. Limerick. V42 TR59	Construction of a poultry house, soiled water storage tank and all associated site works.	18/10/2021	No	16.13	Y	16.57	8.22	
2021230	Kerry County Council		Ballynagare Wind Farm Limited	Development on land at Ballynagare, approximately 9km west of Listowel and approximately 2km north of Lixnaw County Kerry.	The development comprises of the construction of 7 no. wind turbines with a max height of 170m, provision of 1 no. permanent meteorological mast with a height of 110 metres, upgrade of existing roads and access junctions, 1 onsite 38kV substation	25/10/2021	yes	35.64	Y	35.74	20.66	
2021230	Kerry County Council		Ballynagare Wind Farm Limited	Development on land at Ballynagare, approximately 9km west of Listowel and approximately 2km north of Lixnaw County Kerry.	The development comprises of the construction of 7 no. wind turbines with a max height of 170m, provision of 1 no. permanent meteorological mast with a height of 110 metres, upgrade of existing roads and access junctions, 1 onsite 38kV substation	25/10/2021	yes	34.42	Y	34.52	20.88	
2021230	Kerry County Council		Ballynagare Wind Farm Limited	Development on land at Ballynagare, approximately 9km west of Listowel and approximately 2km north of Lixnaw County Kerry.	The development comprises of the construction of 7 no. wind turbines with a max height of 170m, provision of 1 no. permanent meteorological mast with a height of 110 metres, upgrade of existing roads and access junctions, 1 onsite 38kV substation	25/10/2021	yes	33.44	Y	33.53	20.00	
2021230	Kerry County Council		Ballynagare Wind Farm Limited	Development on land at Ballynagare, approximately 9km west of Listowel and approximately 2km north of Lixnaw County Kerry.	The development comprises of the construction of 7 no. wind turbines with a max height of 170m, provision of 1 no. permanent meteorological mast with a height of 110 metres, upgrade of existing roads and access junctions, 1 onsite 38kV substation	25/10/2021	Yes	32.10	Y	32.20	18.04	
2021230	Kerry County Council		Ballynagare Wind Farm Limited	Development on land at Ballynagare, approximately 9km west of Listowel and approximately 2km north of Lixnaw County Kerry.	The development comprises of the construction of 7 no. wind turbines with a max height of 170m, provision of 1 no. permanent meteorological mast with a height of 110 metres, upgrade of existing roads and access junctions, 1 onsite 38kV substation	25/10/2021	Yes	32.21	Y	32.31	17.87	
2021230	Kerry County Council		Ballynagare Wind Farm Limited	Development on land at Ballynagare, approximately 9km west of Listowel and approximately 2km north of Lixnaw County Kerry.	The development comprises of the construction of 7 no. wind turbines with a max height of 170m, provision of 1 no. permanent meteorological mast with a height of 110 metres, upgrade of existing roads and access junctions, 1 onsite 38kV substation	25/10/2021	Yes	31.45	Y	31.54	16.92	
2021231	Limerick City and County Council		Jack Hennessy	Clooncon, Ashford, Co. Limerick. V42 EF85	"Construction of one no. poultry house, feed silos, water storage tanks and all associated site works."	25/10/2021	No	12.13	Y	12.58	4.26	
	Kerry County Council							31.48	Y	31.58	16.96	
	Kerry County Council							31.48	Y	31.58	16.96	
	Kerry County Council							32.23	Y	32.32	17.90	
	Kerry County Council							32.23	Y	32.32	17.90	
	Kerry County Council							32.14	Y	32.23	18.09	
	Kerry County Council							33.45	Y	33.55	20.04	
	Kerry County Council							34.49	Y	34.58	20.95	
	Kerry County Council							35.68	Y	35.78	20.73	
	Kerry County Council							31.49	Y	31.58	16.98	
2022080	Kerry County Council		Dillon Waste Unlimited Company	Monavalley Industrial Estate, Buntalloon, Tralee	Increase the annual waste intake at an exsiting permitted waste management facility from 24,990 tonnes to 50,000 tonnes and accept residual municipal waste and food waste.	18/04/2022	No	38.61	Y	38.72	17.30	
2022191	Limerick City and County Council		Denis Collins and Marie Woulfe	Cahermoyle, Ardagh, Co. Limerick.	construction of a poultry house, feed silos, soiled and clean water storage tanks and all associated ancillary site works. Permission is also sought for the installation of PV/solar panels on the south-facing roof of the proposed poultry house.	02/10/2022	No	28.13	Y	28.49	20.41	
	Minister for Public Expenditure and Reform		Rathcool Flying Club	Rathcool Aerorome, Knockcahill & Rathcool, Mallow, Co Cork	Construction of a hard surfaced runway, taxiway & helipad with ground lighting, interceptors, relocation of hanger, paramedic base, crew prefab base new vehicle entrance and waste water treatment unit for Air ambulance.	14/09/2023	No	18.12		18.45	8.15	
2023210	Kerry County Council		Michael Cronin Readymix	Caheragh townland, Castleisland, Co. Kerry	THE DEVELOPMENT WILL CONSIST OF THE DEEPENING OF 8.2 HA. OF THE EXISTING PERMITTED QUARRY EXTRACTION AREA BY 1 NO. 18M BENCH FROM 38 MOD TO 20 MOD; CONTINUED USE OF THE EXISTING PERMITTED QUARRY WATER MANAGEMENT ETC. WITHIN AN APPLICATION AREA OF c. 14 HA.	19/12/2023	No	21.14	Y	21.26	0.16	

Licensed Facilities, Waste Facilities and Heavy Industry

Dataset	Category	Sub Category	Name	Distance to Proposed Lifetime Extension EIAR Site Boundary (km)	Distance to Turbine (km)	Within SPA + 5km Buffer	Distance to Proposed Lifetime Extension and Proposed Offsetting Lands Hydro Buffer (km)	Within Proposed Offsetting Lands
Power Plants Ireland	Industry	Wind	Ballincollig Hill	31.00	31.10	Y	11.64	
Waste Water Treatment Plants	Urban Waste Water	Agglomeration PE < 500	Cullen	14.58	14.70		8.52	
Waste Water Treatment Plants	Urban Waste Water	Agglomeration PE < 500	Knocknagree	15.38	15.48		10.37	
Waste Water Treatment Plants	Urban Waste Water	Agglomeration PE < 500	Kiskeam	7.92	8.01	Y	2.86	
Power Plants Ireland	Industry	Wind	Cloghboola	23.30	23.39	Y	9.98	
Waste Water Treatment Plants	Urban Waste Water	Agglomeration PE of 2,001 to 10,000	Millstreet & Environs	20.23	20.43		13.06	
Waste Water Treatment Plants	Urban Waste Water	Agglomeration PE of 500 to 1,000	Athea	25.23	25.36	Y	15.55	
Waste Water Treatment Plants	Urban Waste Water	Agglomeration PE of 500 to 1,000	Boherbue and Environs	9.66	9.93	Y	2.48	
Waste Water Treatment Plants	Urban Waste Water	Agglomeration PE of 1,001 to 2,000	Dromcollagher Town and Environs	17.29	17.74		8.41	
Waste Water Treatment Plants	Urban Waste Water	Agglomeration PE < 500	Ballyhahill	33.82	34.05	Y	26.69	
Waste Water Treatment Plants	Urban Waste Water	Agglomeration PE < 500	Kilmeedy	22.27	22.74		14.91	
Waste Water Treatment Plants	Urban Waste Water	Agglomeration PE < 500	Carrigkerry	26.22	26.46	Y	19.14	
Waste Water Treatment Plants	Urban Waste Water	Agglomeration PE < 500	Ardagh	27.51	27.87	Y	19.83	
Waste Water Treatment Plants	Urban Waste Water	Agglomeration PE < 500	Castlemahon	20.78	21.22		12.85	
Waste Water Treatment Plants	Urban Waste Water	Agglomeration PE < 500	Feenagh	21.84	22.30		13.78	
Waste Water Treatment Plants	Urban Waste Water	Agglomeration PE < 500	Broadford	13.89	14.36	Y	7.13	
Waste Water Treatment Plants	Urban Waste Water	Agglomeration PE < 500	Mountcollins	9.95	10.08	Y	1.39	
Waste Water Treatment Plants	Urban Waste Water	Agglomeration PE < 500	Barraduff	24.82	24.93		14.84	
Waste Water Treatment Plants	Urban Waste Water	Agglomeration PE < 500	Kilcorney	22.96	23.28		12.66	
Waste Water Treatment Plants	Urban Waste Water	Agglomeration PE < 500	Milford	20.00	20.44		10.42	
Power Plants Ireland	Industry	Wind	Knockacummer 1	2.85	3.32	Y	0.00	
Power Plants Ireland	Industry	Wind	Knocknagoum	30.48	30.58	Y	13.15	
Power Plants Ireland	Industry	Wind	Taurbeg	0.00	0.03	Y	0.00	
Waste Water Treatment Plants	Urban Waste Water	Agglomeration PE < 500	Shanagolden	35.16	35.45	Y	27.75	
Waste Water Treatment Plants	Urban Waste Water	Agglomeration PE < 500	Loghill	37.52	37.75	Y	30.29	
Waste Water Treatment Plants	Urban Waste Water	Agglomeration PE < 500	Tournafulla	12.07	12.30	Y	5.62	
Waste Water Treatment Plants	Urban Waste Water	Agglomeration PE < 500	Brosna	11.09	11.18	Y	0.00	
Waste Water Treatment Plants	Urban Waste Water	Agglomeration PE < 500	Knocknagoshel	18.06	18.15	Y	5.28	
Waste Water Treatment Plants	Urban Waste Water	Agglomeration PE < 500	Duagh	23.75	23.87	Y	11.85	
Waste Water Treatment Plants	Urban Waste Water	Agglomeration PE < 500	Gneeveguilla	17.13	17.24		10.72	
Waste Water Treatment Plants	Urban Waste Water	Agglomeration PE < 500	Templeglentan	15.83	16.04	Y	9.49	
Waste Water Treatment Plants	Urban Waste Water	Agglomeration PE < 500	Strand (Cois na Habhainn)	15.46	15.78	Y	8.13	
PRTR Licensed Facilities 2020 Pollutants	Industry	Intensive livestock production and aquaculture	Horan Pig Enterprises	36.28	36.43	Y	26.64	
Dairy	Industry	Dairy	Kerry Ingredients (Ireland) Limited (Listowel)	31.06	31.16	Y	18.92	
PRTR Licensed Facilities 2020 Pollutants	Industry	Animal and vegetable products from the food and beverage sector	Newmarket Co-Operative Creameries Limited	9.19	9.68	Y	0.00	
Chocolate	Industry		Mondelez Ireland Production Limited (Rathmore)	18.63	18.71		13.57	
Waste Water Treatment Plants	Urban Waste Water	Agglomeration PE < 500	Moyvane	30.74	30.86	Y	19.89	
Waste Water Treatment Plants	Urban Waste Water	Agglomeration PE < 500	Kilflynn	34.39	34.48	Y	16.36	
Waste Water Treatment Plants	Urban Waste Water	Agglomeration PE of 2,001 to 10,000	Kanturk	17.45	17.90		1.04	
Waste Water Treatment Plants	Urban Waste Water	Agglomeration PE of 500 to 1,000	Abbeydorney	38.50	38.60	Y	19.61	
Waste Water Treatment Plants	Urban Waste Water	Agglomeration PE of 500 to 1,000	Rathmore	18.22	18.31		13.15	
Waste Water Treatment Plants	Urban Waste Water	Agglomeration PE < 500	Liscarroll	21.83	22.32		9.55	
Waste Water Treatment Plants	Urban Waste Water	Agglomeration PE < 500	Castlemaginer	22.35	22.83		5.78	
Waste Water Treatment Plants	Urban Waste Water	Agglomeration PE < 500	Ballydesmond	10.33	10.45	Y	4.77	
Waste Water Treatment Plants	Urban Waste Water	Agglomeration PE < 500	Rathcoole	19.37	19.71		9.01	
Waste Water Treatment Plants	Urban Waste Water	Agglomeration PE < 500	Dromina & Environs	22.55	22.95		11.13	
Waste Water Treatment Plants	Urban Waste Water	Agglomeration PE < 500	Dernagree	14.97	15.26		6.82	
Waste Water Treatment Plants	Urban Waste Water	Agglomeration PE < 500	Rockchapel	3.41	3.60	Y	0.00	
Waste Water Treatment Plants	Urban Waste Water	Agglomeration PE < 500	Freemount	16.18	16.63		4.05	
Waste Water Treatment Plants	Urban Waste Water	Agglomeration PE < 500	Meelin	6.54	6.94	Y	0.00	
Waste Water Treatment Plants	Urban Waste Water	Agglomeration PE < 500	Tullylease	14.22	14.66	Y	5.00	
Waste Water Treatment Plants	Urban Waste Water	Agglomeration PE < 500	Kilbrin	21.85	22.38		7.51	
Waste Water Treatment Plants	Urban Waste Water	Agglomeration PE of 500 to 1,000	Banteer and Environs	20.08	20.50		4.79	
Waste Water Treatment Plants	Urban Waste Water	Agglomeration PE of 2,001 to 10,000	Newcastle West	21.37	21.79		13.48	
Waste Water Treatment Plants	Urban Waste Water	Agglomeration PE of 2,001 to 10,000	Abbeyfeale	18.74	18.87	Y	7.61	
Waste Water Treatment Plants	Urban Waste Water	Agglomeration PE of 2,001 to 10,000	Listowel WWTP	33.50	33.60	Y	21.11	
Waste Water Treatment Plants	Urban Waste Water	Agglomeration PE of 2,001 to 10,000	Castleisland	22.50	22.62	Y	0.17	
Waste Water Treatment Plants	Urban Waste Water	Agglomeration PE of 500 to 1,000	Glin	36.36	36.53	Y	27.43	
Waste Water Treatment Plants	Urban Waste Water	Agglomeration PE of 1,001 to 2,000	Newmarket and Environs	8.59	9.05	Y	0.00	
PRTR Licensed Facilities 2020 Pollutants	Industry	Waste and wastewater management	Gortadroma Landfill Site	31.23	31.48	Y	24.12	

Dataset	Category	Sub Category	Name	Distance to Proposed Lifetime Extension EIAR Site Boundary (km)	Distance to Turbine (km)	Within SPA + 5km Buffer	Distance to Proposed Lifetime Extension and Proposed Offsetting Lands Hydro Buffer (km)	Within Proposed Offsetting Lands
PRTR Licensed Facilities 2020 Pollutants	Industry	Waste and wastewater management	North Kerry Landfill Site	27.58	27.69	Y	8.50	
PRTR Licensed Facilities 2020 Pollutants	Industry	Intensive livestock production and aquaculture	Parknageragh Pig Breeders Company Limited	19.83	19.93	Y	4.11	
PRTR Licensed Facilities 2020 Pollutants	Industry	Dairy	North Cork Co-Op Creameries Limited	17.01	17.47		0.40	
EPA Licensed Facilities IPC	Industry		ALPS Electric (Ireland) Limited	21.50	21.69		14.53	
EPA Licensed Facilities IPC	Industry		A Quick Sharpe Limited	20.51	20.95		12.57	
EPA Licensed Facilities IPC	Industry		Gairdini	12.14	12.25	Y	7.36	
EPA Licenced Facilities IE	Industry	Farming	Mr Owen Cunningham	14.62	15.07	Y	6.73	
EPA Licenced Facilities IE	Industry	Farming	Mr Thomas McEnery	16.19	16.64	Y	8.31	
EPA Licenced Facilities IE	Industry	Farming	Mr Pat Mulcahy	21.55	21.88	Y	14.06	
EPA Licenced Facilities IE	Industry	Farming	Mr Eamon Scanlon	13.47	13.84	Y	5.88	
EPA Licenced Facilities IE	Industry	Farming	Mr Kevin Dore	15.80	16.18	Y	8.12	
EPA Licenced Facilities IE	Industry	Farming	Ms Mary Mullane	13.83	14.24	Y	6.01	
EPA Licenced Facilities IE	Industry		Edwin & Freddy Stryker	17.16	17.26	Y	5.06	
EPA Licenced Facilities IE	Industry	Farming	Mr Donal Mulcahy	17.38	17.82	Y	9.45	
EPA Licenced Facilities IE	Industry	Farming	Mr Tom O'Sullivan	37.92	38.17	Y	30.78	
EPA Licenced Facilities IE	Industry	Farming	Mr Eamon Burke	14.62	15.08	Y	6.82	
EPA Licenced Facilities IE	Industry	Farming	John O'Keeffe Farm Limited	15.93	16.40	Y	8.44	
EPA Licenced Facilities IE	Industry	Farming	Mr Michael Noel O'Connor	15.83	16.06	Y	9.44	
EPA Licenced Facilities IE	Industry	Farming	Boher Ash Pig Breeders Limited	16.39	16.51	Y	4.56	
EPA Licenced Facilities IE	Industry	Farming	Mr. John Nash	17.59	18.03	Y	9.68	
EPA Licenced Facilities IE	Industry	Farming	Mr. Seamus Noonan	13.42	13.88	Y	5.82	
Dairy	Industry	Dairy	North Cork Co-Operative Creamery Limited	17.50	17.94		1.72	
Mills			Andrew O'Regan & Sons	20.64	20.84		13.55	
Manufacturing			BioAtlantis	36.33	36.44	Y	14.73	

Wind Energy Developments

Project Name	Planning Authority	County	Address	X ITM	Y ITM	Planning Reference Number	Development Description	ApplicantName	Application Status	ACP Reference Number	ACP Decision Date	ACP Decision	Final Decision	Final Decision Date	Operational Period	Distance to Turbine (km)	Distance to Proposed Lifetime Extension EIAR Site Boundary (km)	Within SPA + 5km Buffer	Distance to Proposed Lifetime Extension and Proposed Offsetting Lands Hydro Buffer (km)	Within Proposed Offsetting Lands
Athea	Limerick	Limerick	Upper Athea, Knocknasna, Gortnagross	512096.288929732	633178.519988462	03/357	Construction of 7 no. wind turbines, access track, metre room substation, associated site works with gridline(EIS submitted with this application)	National Windpower Ltd	Connected Contracted				Grant	10/03/2003	No Conditions	22.29	22.16	Y	12.17	
Ballagh	Limerick	Limerick	Ballagh	526313.969099557	624487.810000003	06/128, EOD 12/7135	Construction of a wind farm consisting of three wind turbines, electric substation with control building, meteorological pole, construction, extension and upgrading of existing internal site tracks and associated work. An EIS has been submitted as part o	Gaelectric Developments Ltd	Connected Contracted	223648	2008-01-17	Grant	Grant	17/01/2008	20 years	11.79	11.38	Y	3.64	
Ballincollig Hill	Kerry	Kerry	Ballincollig, Maghanknockane, Tralee, Co. Kerry	491171.768679112	618794.899973317	02/3135	Construct a wind farm consisting of 15 wind turbines (50m hub height and 52m blade diameter, with a total height not exceeding 76m); a 38kv sub-station including pylon, control building, well, septic tank, and raised percolation area; a 52.5m high meteor	Tra Investments Ltd	Connected Contracted	204645	2004-06-18	Grant	Grant	18/06/2004	20 years	30.56	30.46	Y	11.03	
Beenageeha	Kerry	Kerry	Beennageeha and Gortclohy, Beennageeha Mountain, Lyreacrompane	493474.688681965	621193.149995202	98/487	Construct a wind farm comprising 5-6 turbines, a meteorological mast transformers, a control building, access tracks and gates, temporary site compound and all ancillary works	B9 Energy Services Limited	Connected Contracted	N/A			Grant	17/07/1998	25 years	28.97	28.87	Y	11.14	
Carhoo	Kerry	Kerry	Carhooearagh, Moyvane, Co. Kerry	504181.998833979	634796.000017559	13/106	Erect 2 no. 500kw wind turbines (hub height 45.00m) and the construction of a 25.00 sq.m. electrical sub-station, site access road and ancillary works	Willie Leahy	Connected Contracted	242798			Grant	30/04/2014	25 years	27.92	27.79	Y	16.12	
Carrigcannon	Cork	Cork	Carragraigue, Cork	538229.409270312	591278.20000477	03/4181	Windfarm to include 10 no. wind turbines, ESB control building, compound and ancillary site works	Dermot O'Connor	Connected Contracted				Grant	03/01/2004	Expired	23.97	23.60		10.84	
Carrons A&B	Limerick	Limerick	Carrons &, Dunmoylan, Shanagolden	527349.989133408	643834.329981434	04/3415	Construction of 2 wind turbines, control building, meteorological mast, site tracks and associated site works	David & Richard McDonnell	Connected Contracted				Grant	05/12/2005	No Conditions	30.94	30.60	Y	23.01	
Clahane	Kerry	Kerry	Allas, Banemore, Cloghanenageragh, Kilfeighny, South Pallas	495117.908741661	624719.339981315	01/2720, EOD-018270, EOD-01/992720	ERECT 26 WIND TURBINES NOT EXCEEDING 67M TOWER HEIGHT AND NOT EXCEEDING71M ROTOR DIAMETER AND ANCILLARY BUILDINGS AND INCIDENTAL SITE WORKS EIS RECEIVED	ALKEN ENERGY LTD & GAELFORCE WIND ENERGY	Connected Contracted	08/130918			Grant	17/04/2003	No Conditions	28.74	28.65	Y	13.41	
Cloghaneleskirt	Kerry	Kerry	Cloghaneleskirt, Tralee, Co. Kerry	494866.158733972	622498.819969245	03/1264	Construct 5 no. 2mw wind turbines 1 no. 60m wind monitoring mast (temporary) service roadways and control house	Peter O'Brien	Connected Contracted				Grant	30/07/2015	No Conditions	28.09	28.00	Y	11.51	
Cloghboola	Kerry	Kerry	Cloghboola, Knocknagashel, Co. Kerry	501729.778782609	621466.910024057	10/616	Erect twenty (20) wind turbines of 125 metre overall height, 110kv sub-station/compound and control buildings, extension of existing site roads, associated drainage and site works	Knocknagashel Windfarm Ltd	Connected Contracted				Grant	30/03/2011	20 years	21.37	21.28	Y	7.76	
Coollegrean	Kerry	Kerry	Coolleegrean, Brosna, Co Kerry	513093.808963818	612573.679982206	06/1489	Erect a wind farm consisting of 7 no. wind turbines with a hub height of up to 70m approximately an a propeller radius of up to 40m approximately, 50m height wind monitoring mast, access roads, and ESB substation and ancillary site works.	Magson Holdings Ltd	Connected Contracted				Grant	01/02/2007	20 years	7.91	7.80	Y	0.00	
Coomacheo	Cork	Cork	Windfarm to include 17 no. turbines, 60m meteorological mast,120KV substation, control building, fencing, compound & anc. works	522017.909046465	585052.030025881	03/1997	Windfarm to include 17 no. turbines, 60m meteorological mast,120KV substation, control building, fencing, compound and ancillary works	Airtricity Dev Ltd & Coillte Teoranta	Connected Contracted				Grant	25/07/2003	25 years	24.94	24.85		18.66	
Coomacheo Extension	Cork	Cork	Coomacheo, Co. Cork	522017.909046465	585052.030025881	07/10105	Windfarm development comprising of 8 no. wind turbines, sub station, meteorological mast, associated access roads, borrow pit and associated works	Airtricity Developments (Ireland) Ltd and Coillte Teoranta	Connected Contracted					21/08/2008	No Conditions	24.94	24.85		18.66	
Cordal 1, 2	Kerry	Kerry	Coom Glanowen Knockauncurragh County Kerry	512148.756929073	609437.419206041	10/692	Construction of wind farm comprising 28 no. wind turbine electrical substation compound control building and all associated works.	Saorgus Energy LTD	Connected Contracted	PL08.239473			Grant	11/05/2012	25 years	9.16	9.04	Y	0.00	
Dromada	Limerick	Limerick	Clash South, Athea	517125.048966831	632979.830018605	03/1343	Erection of 23 no. wind turbines, substation including control building, construction and upgrading of site entrances, site tracks and associated works	Athea Renewable Electricity Ltd	Connected Contracted				Grant	02/05/2004	No Conditions	20.39	20.21	Y	12.34	
Dromdeeveen 1	Limerick	Limerick	Dromdeeveen, Ballagh	528668.982960468	619971.086704421	02/1871	Construction of wind farm comprising wind turbines and switchyard	John McCarthy	Connected Contracted				Grant	10/04/2003	No Conditions	8.73	8.26	Y	1.46	
Dromdeeveen 2	Limerick	Limerick	Dromdeeveen & Glenduff	528668.982960468	619971.086704421	04/2722	erection of windfarm comprising of increased dimensions for 7 previously permitted wind turbines, 11 additional turbines, anemometer mast and access tracks. An EIS has been submitted as part of this application.	John McCarthy	Connected Contracted				Grant	24/03/2005	No Conditions	8.73	8.26	Y	1.46	
Glanaruddery 1	Kerry	Kerry	Dromaddamore, Knocknagoshel, Co. Kerry	499191.525891404	618360.413861988	10/571	Construct 10 no. wind turbine generators with a maximum hub height of 90m, a maximum rotor diameter of 112m and a maximum overall height of 145m, an electrical substation compound control building, anemometer and associated site infrastructure including site roads crane hardstandings and underground cable. The proposed development comprises an amendment to existing planning permission reg. No. 04/2947	Saorgus Energy Ltd	Connected Contracted				Grant	20/05/2011	20 years	22.68	22.57	Y	6.09	
Glanaruddery 2	Kerry	Kerry	Dromaddamore, Knocknagoshel, Co. Kerry	500647.138763715	618483.789992649	12/623	Construct an extension to a permitted windfarm (Planning Ref. No. 10/571). The proposed extension will comprise a single wind turbine generator with a maximum hub height of 90m, a maximum rotor diameter of 12m and a maximum overall height of 145m and associated site infrastructure including access road, crane hardstanding, underground cabling and drainage	Saorgus Energy Ltd	Connected Contracted				Grant	22/11/2012	20 years	21.31	21.21	Y	5.90	
Glantaunyalkeen	Kerry	Kerry	Glantaunyalkeen, Dromadda Beg, Cloghboola, Listowel, Co Kerry	501349.998773466	621342.000013762	13/544	Erect three no. electricity generating wind turbines of hub height up to 94.5m and rotor diameter up to 101m, hardstandings, a control building, associated site roads, drainage and site works as an amendment to planning Ref No. 01/2719	Dromadda Beg Wind Farm	Connected Contracted	243573	2014-08-12	Grant	Grant	12/08/2014	20 years	21.67	21.57	Y	7.82	
Gneeves	Cork	Cork	Gneeves	522706.999068848	585109.999984704	99/616	15.6 MW windfarm to incl. 13 turbines, 45m high measuring mast, control building, hard standing areas,compound,access roads, signs & anc. site works	Gillian Kelly	Connected Contracted	4.111211	1999-08-10	Grant	Grant	10/08/1999	No Conditions	24.87	24.76		18.47	
Gortnacloghy	Limerick	Limerick	Ballagh, Ashford	525893.219065823	624197.239985347	04/3021	construction of wind farm consisting of 2 no. wind turbines (hub height 80m), an electrical substation with control building, internal site track walls and associated site works	John Curtin	Connected Contracted				Grant	27/01/2005	No Conditions	11.39	11.00	Y	3.35	
Grouse Lodge	Limerick	Limerick	Grouselodge, Kilcolman	525079.219078891	641754.270017672	08/58	6 no. wind turbines, access tracks, a fenced switchyard comprising a single-storey control building and substation and an anemometer mast. Each wind turbine will have a tower to which three blades will be attached. The overall dimension from ground level	Hibernian Wind Power Ltd	Connected Contracted	228614	2008-11-17	Grant	Grant	17/11/2008	20 years	28.60	28.31	Y	20.92	

Project Name	Planning Authority	County	Address	X ITM	Y ITM	Planning Reference Number	Development Description	ApplicantName	Application Status	ACP Reference Number	ACP Decision Date	ACP Decision	Final Decision	Final Decision Date	Operational Period	Distance to Turbine (km)	Distance to Proposed Lifetime Extension EIAR Site Boundary (km)	Within SPA + 5km Buffer	Distance to Proposed Lifetime Extension and Proposed Offsetting Lands Hydro Buffer (km)	Within Proposed Offsetting Lands
Kilberehert	Cork	Cork	Kilberrihert, Freemount, Charleville	526114.679077044	624824.620016336	10/5791	Wind farm consisting of 3 no. wind turbines with 80 metre hub heights and 90 metre rotors (125 metre tip heights), a sub-station, upgrading of existing farm tracks and construction of new access tracks and all ancillary works	Metro Energy Ltd	Connected Contracted				Grant	16/03/2011	20 years	12.05	11.66	Y	3.97	
Kilmeedy	Limerick	Limerick	Ballinruane & Ballyhahil, Kilmeedy	539265.959227442	630875.949999069	11/165	Two electricity generating wind turbines with a hub height of 85 metres and a rotor diameter of 82 metres and a total overall height of 126 metres, sub-station building, three car parking spaces, proposed new entrance, access road and all ancillary site	Kilmeedy Windfarm Ltd	Connected Contracted	238964	2011-09-23	Grant	Grant	23/09/2011	25 years	23.88	23.42		16.11	
Knockacummer	Cork	Cork	Meentinny West	524968.999109824	613526.999996356	04/8354	29 no. wind turbines (hub height 80 m, blade diameter 90 m), electrical sub station with control building, 2 no. 80 m high meteorological masts, construction and extension of internal site tracks and associated works	SWS Natural Resources Ltd.	Connected Contracted		2005-12-23	Grant	Grant	23/12/2005	20 years	1.51	1.06	Y	0.00	
Knockawarriga 1	Limerick	Limerick	Caherlevoy, Ballycommane & Glengort South	517348.209010326	621959.380008516	02/1937	Construction of a windfarm consisting of 9 wind turbines (hub height 67m, blade diameter 80m), an electrical substation with control building, one 50m high meteorological mast and construction and extension of existing internal site tracks and associated	SWS Group	Connected Contracted				Grant	04/02/2003	No Conditions	9.91	9.78	Y	2.45	
Knockawarriga Extension 2	Limerick	Limerick	Glengort South, Crag, Mountcollins and Dromtrasna South	517348.209010326	621959.380008516	12/459	A windfarm which comprises of 5 no. turbines (hub height 80m, blade rotor diameter not exceeding 93m, blade tip not exceeding 126.5m), construction of 2.94km approx. of additional new access roads, a borrow pit, 3 no. attenuation ponds and associated sit	Bord Gais Eireann	Connected Contracted	242166	2013-11-29	Grant	Grant	29/11/2013	25 years	9.91	9.78	Y	2.45	
Knocknagoum 1	Kerry	Kerry	Muingatlaunlush, Knocknagoum, Knocknacurra and Carrigcannon, Lyreacrompane, Listowel, Co Kerry	495475.588499996	620890.581854612	10/874	Planning permission of 10 year or appropriate period of permission to construct 9 wind turbines (maximum hub height 85 meters, maximum rotor blade diameter 90 meters), associated hardstanding areas, borrow pit, meteorological mast, electrical substation	Golden Vale Co-Op Mart Ltd	Connected Contracted				Grant	07/05/2011	20 years	26.97	26.88	Y	9.80	
Knocknagoum 2	Kerry	Kerry	MAGHANKNOCKANE, BEENNAGEEHA, MUINGATLAUNLUSH, KNOCKNAGOUM, KNOCKNACURRA, CARRIGCANNON, ESK, RATHMORE, REENAGOWAN AND MUINNAMINNANE, LYREACROMPANE, LISTOWEL, CO. KERRY	492836.795446205	619980.342894869	11912	10 YEAR PERMISSION TO CONSTRUCT A WIND FARM AND ASSOCIATED WORKS, COMPRISING OF (1) THE PROVISION OF A TOTAL OF 15 NO. WIND TURBINES AND (PERMISSION HAS BEEN PREVIOUSLY GRANTED FOR THE 15 WIND TURBINES AND BORROW PITS SUBJECT TO THIS APPLICATION UNDER P	Maghanknockane Wind Farm Ltd. & Knockagoum Wind Farm Ltd	Connected Contracted				Grant	06/06/2012	No Conditions	29.23	29.13	Y	10.61	
Mauricetown	Limerick	Limerick	Glenduff, Darrery and Coolnanoglah Ballagh	529061.816133066	621841.913961286	12/379	Apply for a grant of 10 year planning permission for retention and completion permission for the construction, operation and decommissioning of up to 6 number wind turbine generators with a blade tip height of up to 132m (hub height of up to 85m and roto	Mauricetown Wind Limited	Connected Contracted	240910	2013-04-17	Grant	Grant	17/04/2013	25 years	10.49	10.03	Y	2.50	
Mount Eagle 1	Kerry	Kerry	Coom, Cordal	509513.468889554	610968.65998347	01/3884	Construct a windfarm consisting of 8 no. 850kw wind turbines with hub heights of 44m and a rotor diameter of 52m and associated works	Mount Eagle WindFarm Ltd	Connected Contracted				Grant	08/02/2002	No Conditions	11.51	11.40	Y	0.00	
Mount Eagle 2	Kerry	Kerry	Coom, Cordal	509513.468889554	610968.65998347	07/3070	Construct an extension to their existing windfarm. The extension will consist of 2 additional wind turbines with a hub height of 55m and a rotor diameter of 52m and associated access tracks and crane hardstanding areas	Mount Eagle WindFarm Ltd	Connected Contracted				Grant	23/10/2007	No Conditions	11.51	11.40	Y	0.00	
Moyvane	Kerry	Kerry	Toberatooreen, Gortdromasillahy and Kilbaha North, Moyvane, Co. Kerry	510211.998906091	638855.00000922	12/431	Develop a wind farm including seven (7) no. wind turbines (with a maximum height of up to 125m) one (1) no. permanent meteorological mast, one (1) substation, provision of two (2) no. new site entrances, the provision of new and upgraded internal site se	SSE Renewables Ireland Ltd	Connected Contracted	242170	2013-12-11	Grant	Grant	11/12/2013	25 years	28.23	28.11	Y	18.06	
Muingnaminnane	Kerry	Kerry	Muingnaminane, Tralee	495079.168744402	616484.429984243	01/635	Construct 21 turbines with service road and transformer for erection of anemometer	Saorgus Energy Ltd	Connected Contracted	130019	2002-11-05	Grant	Grant	05/11/2002	No Conditions	26.28	26.18	Y	6.55	
Pallas	Kerry	Kerry	PALLAS, BANEMORE,COLGHANENAGLERA, KILFEIGHNY SOUTH CO KERRY PALLAS, BANEMORE,CLOGHANENAGLERA,	495425.938595578	624873.579541507	01/2720, EOD-0192720, EOD-0182720	ERECT 26 WIND TURBINES NOT EXCEEDING 67M TOWER HEIGHT AND NOT EXCEEDING 71M ROTOR DIAMETER AND ANCILLARY BUILDINGS	Alken Energy Ltd & Gaelforce Wind Energy	Connected Contracted	08/130918	2003-04-17	Grant	Grant	17/04/2003	No Conditions	28.53	28.44	Y	13.44	
Rathcahill West	Limerick	Limerick	Rathcahill West, Templeglantine, Lissurland Monagea	523304.969037606	628094.570020005	07/281	Erection of 6 no. wind turbines, electrical substation and control building, construction and upgrading of site trackways and associated site works.	Diarmuid O'Connor & Gerard Sexton	Connected Contracted				Grant	22/11/2007	No Conditions	14.85	14.59	Y	7.49	
Scartaglen 2	Kerry	Kerry	Barna and Knockrower East, Scartaglen, Co. Kerry	510255.998882258	601235.000016851	13/725	Construct an extension to a permitted twelve turbine wind farm development (planning ref 13/114). The development will consist of six wind turbines (hub height up to 85m and maximum blade tip height of up to 126.5 m), upgrading of existing access roads,	Scart Energy Ltd	Connected Contracted				Grant	06/06/2014	25 years	14.83	14.78	Y	5.17	
Scartaglen	Kerry	Kerry	Barna, Scartaglen, Co. Kerry	510848.998888437	602552.999988158	13/114	Construct a wind farm including twelve (12) no. wind turbines (with a maximum height of up to 126.5m), one (1) no. permanent meteorological mast, (1) no. substation, the provision of new and upgraded internal site service roads, underground cabling and a	Scart Energy Ltd	Connected Contracted				Grant	09/04/2013	25 years	13.52	13.47	Y	4.65	
Taurbeg	Cork	Cork	Taurbeg, Cork	522645.89906002	612081.230034631	02/3608	Windfarm to incl. 14 turbines anemometer mast, control room/ substation, temporary site compound/control room, access tracks and ancillary works	Wind Farm Developments Ltd	Connected Contracted				Grant	04/07/2003	Documents Missing	0.00	0.00	Y	0.00	
Tournafulla 1	Limerick	Limerick	Killaculleen, Tournafulla	521781.34902956	626449.399974157	02/147	Construction of one wind turbine (65 metres hub height), an electricial metering station and site trackway	Maurice Curtin	Connected Contracted				Grant	25/04/2002	No Conditions	13.22	12.98	Y	6.36	
Tournafulla 2	Limerick	Limerick	Templeglentan East,, Glenmore West and, Killaculleen	521781.34902956	626449.399974157	01/406	Construction of a wind farm consisting of 17 turbines (65m Hub Height) electrical substation with control building, 50m high meteorological mast, construction and upgrading of site entrances, site trackways and associated works	Eirtricity Developments Ltd	Connected Contracted				Grant	13/09/2001	No Conditions	13.22	12.98	Y	6.36	
Tursillagh 1	Kerry	Kerry	Tusillagh, Leith, Tralee	490908.868664707	619245.890021696	97/1865	(A) Build a wind farm incorporating 23 no turbine (B) a control house (C) an anenometer station and (D) service roads for same	Saorgus Energy Ltd	Connected Contracted	105339	1998-07-14	Grant	Grant	30/07/2001	No Conditions	30.92	30.82	Y	11.52	
Tursillagh 2	Kerry	Kerry	Tusillagh	491851.168657189	618668.669998265	01/390	Construct extension to windfarm consisting of 15 turbines and service roads and also to extend existing transformer compound and control housing	Saorgus Energy Ltd	Connected Contracted	126263	2002-09-05	Grant	Grant	05/09/2002	No Conditions	29.87	29.77	Y	10.42	
WEDcross	Cork	Cork	Lacka Cross, Lackanastooka, Ballydesmond	515699.888943636	601178.31001439	06/12438	Construction of 2 no. wind turbines up to 85m hub height and up to 80m blade diameter, 2 no. transformers, site tracks and associated works	W.E.D Cross Energy Ltd	Connected Contracted				Grant	20/06/2007	20 years	11.16	11.04	Y	6.29	
Gooseberry Hill	Cork	Cork	Gooseberry Hill, Barleyhill, Clashroe (townlands) Co.Cork	532298.999172494	611792.999997353	PC04.319050	Proposed Windfarm comprising of 18 turbines with a 110kV 4-bay substation and Grid Connection.	Gooseberry Hill Wind Farm Limited	Pre App							8.34	7.86	Y	0.00	

Project Name	Planning Authority	County	Address	X ITM	Y ITM	Planning Reference Number	Development Description	ApplicantName	Application Status	ACP Reference Number	ACP Decision Date	ACP Decision	Final Decision	Final Decision Date	Operational Period	Distance to Turbine (km)	Distance to Proposed Lifetime Extension EIAR Site Boundary (km)	Within SPA + 5km Buffer	Distance to Proposed Lifetime Extension and Proposed Offsetting Lands Hydro Buffer (km)	Within Proposed Offsetting Lands
Athea	Limerick	Limerick	Upper Athea, Knocknasna, Gortnagross	512096.288929732	633178.519988462	04/2552	amendments to the specifications of previous planning ref. nos. 00/944 and 02/1190 for an increase in the turbine hub height to 80m and an increase in the blade radius to 45m, also deletion of no. 4 to make a total of 11 turbines and minor changes of positions of turbines nos. 5,6 and 9 and layout of substation. A revised EIS has been submitted as part of this application.	National Windpower Ltd	Connected Contracted				Grant	03/09/2004	No Conditions	22.29	22.16	Y	12.17	
Gneeves	Cork	Cork	Gneeves	522706.999068848	585109.999984704	03/6585	Modifications to windfarm permitted under Reg. No. N/99/0616 to include increase of the turbine height from 44m to 65m	Gillian Kelly	Connected Contracted		1999-08-10	Grant	Grant	29/03/2004	No Conditions	24.87	24.76		18.47	
Gneeves	Cork	Cork	Gneeves	522706.999068848	585109.999984704	04/188	Extension to windfarm permitted under reg. no. N/99/0616 to consist of 4 no. wind turbines (hub height 65m, blade tip 91m), construction of and extension of internal site tracks and associated works	Gillian Kelly	Connected Contracted		1999-08-10	Grant	Grant	16/08/2004	No Conditions	24.87	24.76		18.47	
Knockacummer	Cork	Cork	Meentinny West	524968.999109824	613526.999996356	06/4077	Modification to permitted development 02/4283 to include 6 no. turbines, hub height of 80m and blade diameter of 90m and blade tip height of 125m, 2 no. 80m high wind monitoring masts, ESB substation compound with control building, site tracks and associated site development works	Newmarket Co-op Society & SWS Natural Resources Ltd	Connected Contracted		2005-12-23	Grant	Grant	11/04/2006	20 years	1.51	1.06	Y	0.00	
Knockacummer	Cork	Cork	Meentinny West	524968.999109824	613526.999996356	08/10248	Erection of 8 no. wind turbines with hub height of 80m, blade diameter of 90m and overall height from ground to blade tip of 125m, construction of 4 no. borrowpits and internal site tracks and associated works (Only 5 turbines granted)	SWS Natural Resources Ltd.	Connected Contracted	PL04.235930	2005-12-23	Grant	Grant	19/08/2010	20 years	1.51	1.06	Y	0.00	
Indicates inclusion in WEDs within 20km of Turbines																				

Wind Energy Developments within 20km of the existing Taurbeg Wind Farm turbines

County	WF Name	Status	LA Pl. Ref.	ACP Ref.	Turbine Number	X ITM	Y ITM	Tip height	Rotor Diameter	Hub Height	Half Blade Height
Limerick	Ballagh WF	Operating	06/128, EOD 12/7135	PL13.223648	T1	526271	624549	119.3m	82m	78.3m	98.8m
Limerick	Ballagh WF	Operating	06/128, EOD 12/7135	PL13.223648	T2	526506	624443	119.3m	82m	78.3m	98.8m
Kerry	Coolleagrean WF	Operating	06/1489, EOD 06/91489, 17/1193		T1	512874	612367	110m	90m	65m	87.5m
Kerry	Coolleagrean WF	Operating	06/1489, EOD 06/91489, 17/1193		T2	513191	612494	110m	90m	65m	87.5m
Kerry	Coolleagrean WF	Operating	06/1489, EOD 06/91489, 17/1193		T3	513551	612730	110m	90m	65m	87.5m
Kerry	Coolleagrean WF	Operating	06/1489, EOD 06/91489, 17/1193		T4	513286	612757	110m	90m	65m	87.5m
Kerry	Coolleagrean WF	Operating	06/1489, EOD 06/91489, 17/1193		T5	513085	612979	110m	90m	65m	87.5m
Kerry	Coolleagrean WF	Operating	06/1489, EOD 06/91489, 17/1193		T6	513413	612982	110m	90m	65m	87.5m
Kerry	Coolleagrean WF	Operating	06/1489, EOD 06/91489, 17/1193		T7	513423	613606	110m	90m	65m	87.5m
Kerry	Cordal WF	Operating	10/692	PL08.239473	T1	511509	609274	135m	103m	83.5m	109.25m
Kerry	Cordal WF	Operating	10/692	PL08.239473	T2	511442	609600	135m	103m	83.5m	109.25m
Kerry	Cordal WF	Operating	10/692	PL08.239473	T3	511372	610147	135m	103m	83.5m	109.25m
Kerry	Cordal WF	Operating	10/692	PL08.239473	T4	511515	610478	135m	103m	83.5m	109.25m
Kerry	Cordal WF	Operating	10/692	PL08.239473	T5	511662	610805	135m	103m	83.5m	109.25m
Kerry	Cordal WF	Operating	10/692	PL08.239473	T6	511958	610594	135m	103m	83.5m	109.25m
Kerry	Cordal WF	Operating	10/692	PL08.239473	T7	511909	610158	135m	103m	83.5m	109.25m
Kerry	Cordal WF	Operating	10/692	PL08.239473	T8	511651	609908	135m	103m	83.5m	109.25m
Kerry	Cordal WF	Operating	10/692	PL08.239473	T9	511925	609674	135m	103m	83.5m	109.25m
Kerry	Cordal WF	Operating	10/692	PL08.239473	T10	512205	609947	135m	103m	83.5m	109.25m
Kerry	Cordal WF	Operating	10/692	PL08.239473	T11	512918	611941	135m	103m	83.5m	109.25m
Kerry	Cordal WF	Operating	10/692	PL08.239473	T12	512458	611759	135m	103m	83.5m	109.25m
Kerry	Cordal WF	Operating	10/692	PL08.239473	T13	512902	611582	135m	103m	83.5m	109.25m
Kerry	Cordal WF	Operating	10/692	PL08.239473	T14	512544	611409	135m	103m	83.5m	109.25m
Kerry	Cordal WF	Operating	10/692	PL08.239473	T15	512838	610692	135m	103m	83.5m	109.25m
Kerry	Cordal WF	Operating	10/692	PL08.239473	T16	512815	610246	135m	103m	83.5m	109.25m
Kerry	Cordal WF	Operating	10/692	PL08.239473	T17	512736	609851	135m	103m	83.5m	109.25m
Kerry	Cordal WF	Operating	10/692	PL08.239473	T18	512477	609599	135m	103m	83.5m	109.25m
Kerry	Cordal WF	Operating	10/692	PL08.239473	T19	512175	609464	135m	103m	83.5m	109.25m
Kerry	Cordal WF	Operating	10/692	PL08.239473	T20	511997	608577	135m	103m	83.5m	109.25m
Kerry	Cordal WF	Operating	10/692	PL08.239473	T21	512368	608436	135m	103m	83.5m	109.25m
Kerry	Cordal WF	Operating	10/692	PL08.239473	T22	512740	608676	135m	103m	83.5m	109.25m
Kerry	Cordal WF	Operating	10/692	PL08.239473	T23	513058	608607	135m	103m	83.5m	109.25m
Kerry	Cordal WF	Operating	10/692	PL08.239473	T24	512889	608327	135m	103m	83.5m	109.25m
Kerry	Cordal WF	Operating	10/692	PL08.239473	T25	512035	607965	135m	103m	83.5m	109.25m
Kerry	Cordal WF	Operating	10/692	PL08.239473	T26	512377	607897	135m	103m	83.5m	109.25m
Kerry	Cordal WF	Operating	10/692	PL08.239473	T27	511871	607638	135m	103m	83.5m	109.25m
Kerry	Cordal WF	Operating	10/692	PL08.239473	T28	511956	607285	135m	103m	83.5m	109.25m
Limerick	Dromdeeveen WF	Operating	02/1871, 04/2722		T1	527340	620142	118m	80m	78m	98m
Limerick	Dromdeeveen WF	Operating	02/1871, 04/2722		T2	527666	620012	118m	80m	78m	98m
Limerick	Dromdeeveen WF	Operating	02/1871, 04/2722		T3	527847	620304	118m	80m	78m	98m
Limerick	Dromdeeveen WF	Operating	02/1871, 04/2722		T4	527907	619829	118m	80m	78m	98m
Limerick	Dromdeeveen WF	Operating	02/1871, 04/2722		T5	528174	620366	118m	80m	78m	98m
Limerick	Dromdeeveen WF	Operating	02/1871, 04/2722		T6	528495	620453	118m	80m	78m	98m
Limerick	Dromdeeveen WF	Operating	02/1871, 04/2722		T7	528529	620168	118m	80m	78m	98m
Limerick	Dromdeeveen WF	Operating	02/1871, 04/2722		T8	528484	619835	118m	80m	78m	98m
Limerick	Dromdeeveen WF	Operating	02/1871, 04/2722		T9	528819	619997	118m	80m	78m	98m
Limerick	Dromdeeveen WF	Operating	02/1871, 04/2722		T10	528811	620520	118m	80m	78m	98m
Limerick	Dromdeeveen WF	Operating	02/1871, 04/2722		T11	529145	620474	118m	80m	78m	98m
Limerick	Dromdeeveen WF	Operating	02/1871, 04/2722		T12	529205	619896	118m	80m	78m	98m
Limerick	Dromdeeveen WF	Operating	02/1871, 04/2722		T13	529510	619992	118m	80m	78m	98m
Limerick	Dromdeeveen WF	Operating	02/1871, 04/2722		T14	529826	619950	118m	80m	78m	98m

County	WF Name	Status	LA Pl. Ref.	ACP Ref.	Turbine Number	X ITM	Y ITM	Tip height	Rotor Diameter	Hub Height	Half Blade Height
Cork	Glentane WF 1/ Glentanemacelligot WF 1 (Subsumed under Knockacummer WF)	Operating	02/4283, 06/4077, 10/8024		T1	520311	609927	125m	90m	80m	102.5m
Cork	Glentane WF 1/ Glentanemacelligot WF 1 (Subsumed under Knockacummer WF)	Operating	02/4283, 06/4077, 10/8024		T2	520792	609903	125m	90m	80m	102.5m
Cork	Glentane WF 1/ Glentanemacelligot WF 1 (Subsumed under Knockacummer WF)	Operating	02/4283, 06/4077, 10/8024		T3	520324	609572	125m	90m	80m	102.5m
Cork	Glentane WF 1/ Glentanemacelligot WF 1 (Subsumed under Knockacummer WF)	Operating	02/4283, 06/4077, 10/8024		T4	520678	609572	125m	90m	80m	102.5m
Cork	Glentane WF 1/ Glentanemacelligot WF 1 (Subsumed under Knockacummer WF)	Operating	02/4283, 06/4077, 10/8024		T5	520784	609207	125m	90m	80m	102.5m
Cork	Glentane WF 1/ Glentanemacelligot WF 1 (Subsumed under Knockacummer WF)	Operating	02/4283, 06/4077, 10/8024		T6	520666	608814	125m	90m	80m	102.5m
Cork	Glentane WF 2/ Glentanemacelligot WF 2 (Subsumed under Knockacummer WF)	Operating	08/10248	PL04.235930	T7	519954	609800	125m	90m	80m	102.5m
Cork	Glentane WF 2/ Glentanemacelligot WF 2 (Subsumed under Knockacummer WF)	Operating	08/10248	PL04.235930	T8	519571	609869	125m	90m	80m	102.5m
Cork	Glentane WF 2/ Glentanemacelligot WF 2 (Subsumed under Knockacummer WF)	Operating	08/10248	PL04.235930	T9	519186	610102	125m	90m	80m	102.5m
Cork	Glentane WF 2/ Glentanemacelligot WF 2 (Subsumed under Knockacummer WF)	Operating	08/10248	PL04.235930	T10	521216	610071	125m	90m	80m	102.5m
Cork	Glentane WF 2/ Glentanemacelligot WF 2 (Subsumed under Knockacummer WF)	Operating	08/10248	PL04.235930	T11	521154	608996	125m	90m	80m	102.5m
Limerick	Gortnacloghy WF	Operating	04/3021, 11/7115		T1	526061	624117	121m	86m	78m	99.5m
Limerick	Gortnacloghy WF	Operating	04/3021, 11/7115		T2	525757	624269	121m	86m	78m	99.5m
Cork	Kilberehert WF	Operating	10/5791		T1	541366	613339	119.33m	82m	78.33m	98.33m
Cork	Kilberehert WF	Operating	10/5791		T2	541501	613021	119.33m	82m	78.33m	98.33m
Cork	Kilberehert WF	Operating	10/5791		T3	541661	612750	119.33m	82m	78.33m	98.33m
Cork	Knockacummer WF	Operating	04/8354, 10/5211	PL04.210685	T1	525372	614429	125m	90m	80m	102.5
Cork	Knockacummer WF	Operating	04/8354, 10/5211	PL04.210685	T2	525813	614333	125m	90m	80m	102.5
Cork	Knockacummer WF	Operating	04/8354, 10/5211	PL04.210685	T3	526162	614186	125m	90m	80m	102.5
Cork	Knockacummer WF	Operating	04/8354, 10/5211	PL04.210685	T4	525913	613874	125m	90m	80m	102.5
Cork	Knockacummer WF	Operating	04/8354, 10/5211	PL04.210685	T5	525560	614050	125m	90m	80m	102.5
Cork	Knockacummer WF	Operating	04/8354, 10/5211	PL04.210685	T6	525192	613966	125m	90m	80m	102.5
Cork	Knockacummer WF	Operating	04/8354, 10/5211	PL04.210685	T7	524300	613686	125m	90m	80m	102.5
Cork	Knockacummer WF	Operating	04/8354, 10/5211	PL04.210685	T8	524698	613659	125m	90m	80m	102.5
Cork	Knockacummer WF	Operating	04/8354, 10/5211	PL04.210685	T9	525101	613591	125m	90m	80m	102.5
Cork	Knockacummer WF	Operating	04/8354, 10/5211	PL04.210685	T10	525482	613665	125m	90m	80m	102.5
Cork	Knockacummer WF	Operating	04/8354, 10/5211	PL04.210685	T11	525596	613305	125m	90m	80m	102.5
Cork	Knockacummer WF	Operating	04/8354, 10/5211	PL04.210685	T12	525229	613213	125m	90m	80m	102.5
Cork	Knockacummer WF	Operating	04/8354, 10/5211	PL04.210685	T13	524828	613240	125m	90m	80m	102.5
Cork	Knockacummer WF	Operating	04/8354, 10/5211	PL04.210685	T14	524481	613332	125m	90m	80m	102.5
Cork	Knockacummer WF	Operating	04/8354, 10/5211	PL04.210685	T15	524101	613206	125m	90m	80m	102.5
Cork	Knockacummer WF	Operating	04/8354, 10/5211	PL04.210685	T16	523700	613217	125m	90m	80m	102.5
Cork	Knockacummer WF	Operating	04/8354, 10/5211	PL04.210685	T17	523898	612895	125m	90m	80m	102.5
Cork	Knockacummer WF	Operating	04/8354, 10/5211	PL04.210685	T18	524263	612781	125m	90m	80m	102.5
Cork	Knockacummer WF	Operating	04/8354, 10/5211	PL04.210685	T19	524608	612956	125m	90m	80m	102.5
Cork	Knockacummer WF	Operating	04/8354, 10/5211	PL04.210685	T20	525061	612892	125m	90m	80m	102.5
Cork	Knockacummer WF	Operating	04/8354, 10/5211	PL04.210685	T21	524789	612599	125m	90m	80m	102.5
Cork	Knockacummer WF	Operating	04/8354, 10/5211	PL04.210685	T22	524458	612443	125m	90m	80m	102.5
Cork	Knockacummer WF	Operating	04/8354, 10/5211	PL04.210685	T23	524373	612050	125m	90m	80m	102.5
Cork	Knockacummer WF	Operating	04/8354, 10/5211	PL04.210685	T24	523518	612759	125m	90m	80m	102.5

County	WF Name	Status	LA Pl. Ref.	ACP Ref.	Turbine Number	X ITM	Y ITM	Tip height	Rotor Diameter	Hub Height	Half Blade Height
Cork	Knockacummer WF	Operating	04/8354, 10/5211	PL04.210685	T25	524336	611647	125m	90m	80m	102.5
Cork	Knockacummer WF	Operating	04/8354, 10/5211	PL04.210685	T26	523982	612059	125m	90m	80m	102.5
Cork	Knockacummer WF	Operating	04/8354, 10/5211	PL04.210685	T27	524287	614088	125m	90m	80m	102.5
Cork	Knockacummer WF	Operating	04/8354, 10/5211	PL04.210685	T28	525923	613507	125m	90m	80m	102.5
Cork	Knockacummer WF	Operating	04/8354, 10/5211	PL04.210685	T29	523400	613036	125m	90m	80m	102.5
Limerick	Knockawarriga WF 1	Operating	02/1937, 04/1289		T1	518776	621728	120m	80m	80m	100m
Limerick	Knockawarriga WF 1	Operating	02/1937, 04/1289		T2	518391	621616	120m	80m	80m	100m
Limerick	Knockawarriga WF 1	Operating	02/1937, 04/1289		T3	518036	621504	120m	80m	80m	100m
Limerick	Knockawarriga WF 1	Operating	02/1937, 04/1289		T4	517710	621686	120m	80m	80m	100m
Limerick	Knockawarriga WF 1	Operating	02/1937, 04/1289		T5	517131	621811	120m	80m	80m	100m
Limerick	Knockawarriga WF 1	Operating	02/1937, 04/1289		T6	517089	622187	120m	80m	80m	100m
Limerick	Knockawarriga WF 1	Operating	02/1937, 04/1289		T7	517490	622172	120m	80m	80m	100m
Limerick	Knockawarriga WF 1	Operating	02/1937, 04/1289		T8	517913	622023	120m	80m	80m	100m
Limerick	Knockawarriga WF 1	Operating	02/1937, 04/1289		T9	518249	622178	120m	80m	80m	100m
Limerick	Knockawarriga WF 2	Operating	12/459	PL13.242166	T10	516633	622670	126.5m	93m	80m	103.25m
Limerick	Knockawarriga WF 2	Operating	12/459	PL13.242166	T11	516998	622805	126.5m	93m	80m	103.25m
Limerick	Knockawarriga WF 2	Operating	12/459	PL13.242166	T12	517831	622398	126.5m	93m	80m	103.25m
Limerick	Mauricetown/ Ashford WF	Operating	12/379	PL13.240910	T1	528540	621613	132m	93m	85m	108.25m
Limerick	Mauricetown/ Ashford WF	Operating	12/379	PL13.240910	T2	528857	621538	132m	93m	85m	108.25m
Limerick	Mauricetown/ Ashford WF	Operating	12/379	PL13.240910	T3	529115	621901	132m	93m	85m	108.25m
Limerick	Mauricetown/ Ashford WF	Operating	12/379	PL13.240910	T4	528089	621720	132m	93m	85m	108.25m
Limerick	Mauricetown/ Ashford WF	Operating	12/379	PL13.240910	T5	528895	622239	132m	93m	85m	108.25m
Limerick	Mauricetown/ Ashford WF	Operating	12/379	PL13.240910	T6	529660	622009	132m	93m	85m	108.25m
Kerry	Mount Eagle WF	Operating	01/3884, 01/93884		T1	509545	611207	81m	52m	55m	68m
Kerry	Mount Eagle WF	Operating	01/3884, 01/93884		T2	509448	610980	81m	52m	55m	68m
Kerry	Mount Eagle WF	Operating	01/3884, 01/93884		T3	509343	610751	71m	52m	45m	68m
Kerry	Mount Eagle WF	Operating	01/3884, 01/93884		T4	509538	610802	71m	52m	45m	68m
Kerry	Mount Eagle WF	Operating	01/3884, 01/93884		T5	509676	610662	71m	52m	45m	68m
Kerry	Mount Eagle WF	Operating	01/3884, 01/93884		T6	509820	610907	81m	52m	55m	68m
Kerry	Mount Eagle WF	Operating	01/3884, 01/93884		T7	509924	610608	81m	52m	55m	68m
Kerry	Mount Eagle WF	Operating	01/3884, 01/93884		T8	509750	610511	71m	52m	45m	68m
Limerick	Rathcahill WF	Operating	07/281		T1	523731	628287	135m	100m	85m	110m
Limerick	Rathcahill WF	Operating	07/281		T2	523294	628188	135m	100m	85m	110m
Limerick	Rathcahill WF	Operating	07/281		T3	523239	627796	135m	100m	85m	110m
Limerick	Rathcahill WF	Operating	07/281		T4	521733	627027	135m	100m	85m	110m
Limerick	Rathcahill WF	Operating	07/281		T5	522444	627198	135m	100m	85m	110m
Kerry	Scartaglen WF 1	Operating	13/114		T1	509980	602566	125m	101m	74.5m	99.75m
Kerry	Scartaglen WF 1	Operating	13/114		T2	510280	602511	125m	101m	74.5m	99.75m
Kerry	Scartaglen WF 1	Operating	13/114		T3	510545	602636	125m	101m	74.5m	99.75m
Kerry	Scartaglen WF 1	Operating	13/114		T4	510520	602321	125m	101m	74.5m	99.75m
Kerry	Scartaglen WF 1	Operating	13/114		T5	510470	601606	125m	101m	74.5m	99.75m
Kerry	Scartaglen WF 1	Operating	13/114		T6	509669	602521	125m	101m	74.5m	99.75m
Kerry	Scartaglen WF 1	Operating	13/114		T7	509736	602164	125m	101m	74.5m	99.75m
Kerry	Scartaglen WF 1	Operating	13/114		T8	509199	602478	125m	101m	74.5m	99.75m
Kerry	Scartaglen WF 1	Operating	13/114		T9	510845	602158	125m	101m	74.5m	99.75m
Kerry	Scartaglen WF 1	Operating	13/114		T10	511007	602415	125m	101m	74.5m	99.75m
Kerry	Scartaglen WF 1	Operating	13/114		T11	510934	601625	125m	101m	74.5m	99.75m
Kerry	Scartaglen WF 2	Operating	13/725		T12	510072	601480	125m	101m	74.5m	99.75m
Kerry	Scartaglen WF 2	Operating	13/725		T13	509292	602186	125m	101m	74.5m	99.75m
Kerry	Scartaglen WF 2	Operating	13/725		T14	512019	602591	125m	101m	74.5m	99.75m

County	WF Name	Status	LA Pl. Ref.	ACP Ref.	Turbine Number	X ITM	Y ITM	Tip height	Rotor Diameter	Hub Height	Half Blade Height
Kerry	Scartaglen WF 2	Operating	13/725		T15	511641	602405	125m	101m	74.5m	99.75m
Limerick	Tournafulla WF	Operating	01/406, 04/3386, 06/2455, 02/147		T1	519517	626512	100m	80m	60m	80m
Limerick	Tournafulla WF	Operating	01/406, 04/3386, 06/2455, 02/147		T2	520037	626439	100m	80m	60m	80m
Limerick	Tournafulla WF	Operating	01/406, 04/3386, 06/2455, 02/147		T3	520375	626374	100m	80m	60m	80m
Limerick	Tournafulla WF	Operating	01/406, 04/3386, 06/2455, 02/147		T4	520755	626354	100m	80m	60m	80m
Limerick	Tournafulla WF	Operating	01/406, 04/3386, 06/2455, 02/147		T5	521539	626309	100m	80m	60m	80m
Limerick	Tournafulla WF	Operating	01/406, 04/3386, 06/2455, 02/147		T6	521430	626545	100m	80m	60m	80m
Limerick	Tournafulla WF	Operating	01/406, 04/3386, 06/2455, 02/147		T7	521713	626676	100m	80m	60m	80m
Limerick	Tournafulla WF	Operating	01/406, 04/3386, 06/2455, 02/147		T8	521892	626397	100m	80m	60m	80m
Limerick	Tournafulla WF	Operating	01/406, 04/3386, 06/2455, 02/147		T9	521215	626181	100m	80m	60m	80m
Limerick	Tournafulla WF	Operating	01/406, 04/3386, 06/2455, 02/147		T10	521760	626181	100m	80m	60m	80m
Limerick	Tournafulla WF	Operating	01/406, 04/3386, 06/2455, 02/147		T11	522008	626696	100m	80m	60m	80m
Limerick	Tournafulla WF	Operating	01/406, 04/3386, 06/2455, 02/147		T12	522201	626243	100m	80m	60m	80m
Limerick	Tournafulla WF	Operating	01/406, 04/3386, 06/2455, 02/147		T13	522506	626314	100m	80m	60m	80m
Limerick	Tournafulla WF	Operating	01/406, 04/3386, 06/2455, 02/147		T14	522330	626557	100m	80m	60m	80m
Limerick	Tournafulla WF	Operating	01/406, 04/3386, 06/2455, 02/147		T15	522369	626818	100m	80m	60m	80m
Limerick	Tournafulla WF	Operating	01/406, 04/3386, 06/2455, 02/147		T16	522643	626563	100m	80m	60m	80m
Limerick	Tournafulla WF	Operating	01/406, 04/3386, 06/2455, 02/147		T17	522890	626784	100m	80m	60m	80m
Limerick	Tournafulla WF	Operating	01/406, 04/3386, 06/2455, 02/147		T18	522628	626947	100m	80m	60m	80m
Cork	WED Cross	Operating	06/12438		T1	515699	601319	125m	80m	85m	105m
Cork	WED Cross	Operating	06/12438		T2	515869	600948	125m	80m	85m	105m
Single and Domestic Turbines											
Limerick	Dromcolliher Wind Turbine	Operating	12281		T1	537557	621409	27.13m	13.1m	20.58m	23.89m
Cork	Newmarket Wind Turbine	Operating	No planning application found		T1	531980	604836				
Wind Farms in Pre-Application											
Cork	Gooseberry Hill WF	Pre-application		PC04.319050	18 Turbines	Townlands of Gooseberry Hill, Barleyhill, Clashroe Co.Cork		Dimensions not publicly available yet			

APPENDIX 4-1

Site Layout Drawings

Co. Limerick

Co. Kerry

Co. Cork

08

07

06

02

01

03

04

05

Ordnance Survey Ireland Licence No. CYAL50267517© Ordnance Survey Ireland/Government of Ireland

Drawing Legend

Taurbeg WInd Farm Extension of Operational Life

- Planning Application Boundary (Cork County Council)
- As Built Hardstanding Area
- As Built Turbine Foundation
- As Built Turbine
- As Built Met Mast
- County Boundary
- Electrical Cable Trench

Proposed Offsetting Measures elements

- Planning Application Boundary (Kerry County Council)
- Deforestation Areas (Coniferous Forestry Plantation)
- Farmland Restoration Area
- Predator Fence

N

PROJECT TITLE:
Taurbeg Wind Farm Extension of Operational Life

DRAWING TITLE:
Site Layout Key Plan

PROJECT No.:		DRAWING No.:	SCALE:
231030		231030 - 03	1:25,000 @ A1
DRAWN BY: GO	CHECKED BY: RD	DATE: 04.07.2025	REVISION.: P01

OS SHEET No.:
5597, 5598, 5667, 5668

MKO
Statkraft
Email: info@mkoireland.ie | Website: www.mkoireland.ie
Email: InfoIreland@statkraft.com | Website: www.statkraft.ie

TAURBEG

TAURBEG

T06
I.T.M. 522587, 612258
Level - 360m O.D.

T07
I.T.M. 522864, 612167
Level - 330m O.D.

T02
I.T.M. 522413, 611954
Level - 370m O.D.

Substation
Refer to DWG 231030-09 & 10 for detail

Entrance Gate
Refer to DWG 231030-12 for detail

Ordnance Survey Ireland Licence No. CYAL50267517© Ordnance Survey Ireland/Government of Ireland

Drawing Legend

- Planning Application Boundary (Cork County Council)
- As Built Site Road
- As Built Substation Compound
- As Built Hardstanding Area
- As Built Turbine
- As Built Turbine Foundation
- Electrical Cable Trench

N

PROJECT TITLE:
Taurbeg Wind Farm Extension of Operational Life

DRAWING TITLE:
Site Layout Plan Sheet 01 of 08

PROJECT No.:	DRAWING No.:	SCALE:
231030	231030 - 03A	1:2,500 @ A3

DRAWN BY:	CHECKED BY:	DATE:	REVISION.:
GO	RD	04.07.2025	P01

OS SHEET No.:
5597, 5598, 5667, 5668

MKO Statkraft
Email: info@mkoireland.ie | Website: www.mkoireland.ie
Email: InfoIreland@statkraft.com | Website: www.statkraft.ie

GLENNAKNOCKANE

T05
I.T.M. 522261, 612222
Level - 392m O.D.

T06
I.T.M. 522587, 612258
Level - 360m O.D.

T03
I.T.M. 521984, 611963
Level - 370m O.D.

T02
I.T.M. 522413, 611954
Level - 370m O.D.

Substation
Refer to DWG 231030-09 & 10 for detail

Met Mast
Refer to DWG 231030-08 for detail
I.T.M. 521994, 611843
Level - 367m O.D.

Drawing Legend

- Planning Application Boundary (Cork County Council)
- As Built Site Road
- As Built Substation Compound
- As Built Hardstanding Area
- As Built Turbine
- As Built Met Mast
- As Built Turbine Foundation
- Electrical Cable Trench

N

PROJECT TITLE:
Taurbeg Wind Farm Extension of Operational Life

DRAWING TITLE:
Site Layout Plan Sheet 02 of 08

PROJECT No.:	DRAWING No.:	SCALE:
231030	231030 - 03B	1:2,500 @ A3

DRAWN BY:	CHECKED BY:	DATE:	REVISION.:
GO	RD	04.07.2025	P01

OS SHEET No.: 5597, 5598, 5667, 5668

MKO
Statkraft
Email: info@mkoireland.ie | Website: www.mkoireland.ie
Email: InfoIreland@statkraft.com | Website: www.statkraft.ie

Ordnance Survey Ireland Licence No. CYAL50267517© Ordnance Survey Ireland/Government of Ireland

Met Mast
Refer to DWG 231030-08
for detail
I.T.M. 521994, 611843
Level - 367m O.D.

T08
I.T.M. 522133, 611695
Level - 361m O.D.

T12
I.T.M. 522440, 611636
Level - 372m O.D.

T01
I.T.M. 522662, 611398
Level - 387m O.D.

Drawing Legend

- Planning Application Boundary (Cork County Council)
- As Built Site Road
- As Built Hardstanding Area
- As Built Turbine
- As Built Met Mast
- As Built Turbine Foundation
- Electrical Cable Trench

N

PROJECT TITLE:
Taurbeg Wind Farm Extension of Operational Life

DRAWING TITLE:
Site Layout Plan Sheet 03 of 08

PROJECT No.:	DRAWING No.:	SCALE:
231030	231030 - 03C	1:2,500 @ A3

DRAWN BY:	CHECKED BY:	DATE:	REVISION.:
GO	RD	04.07.2025	P01

OS SHEET No.: 5597, 5598, 5667, 5668

MKO
Statkraft
Email: info@mkoireland.ie | Website: www.mkoireland.ie
Email: InfoIreland@statkraft.com | Website: www.statkraft.ie

Ordnance Survey Ireland Licence No. CYAL50267517© Ordnance Survey Ireland/Government of Ireland

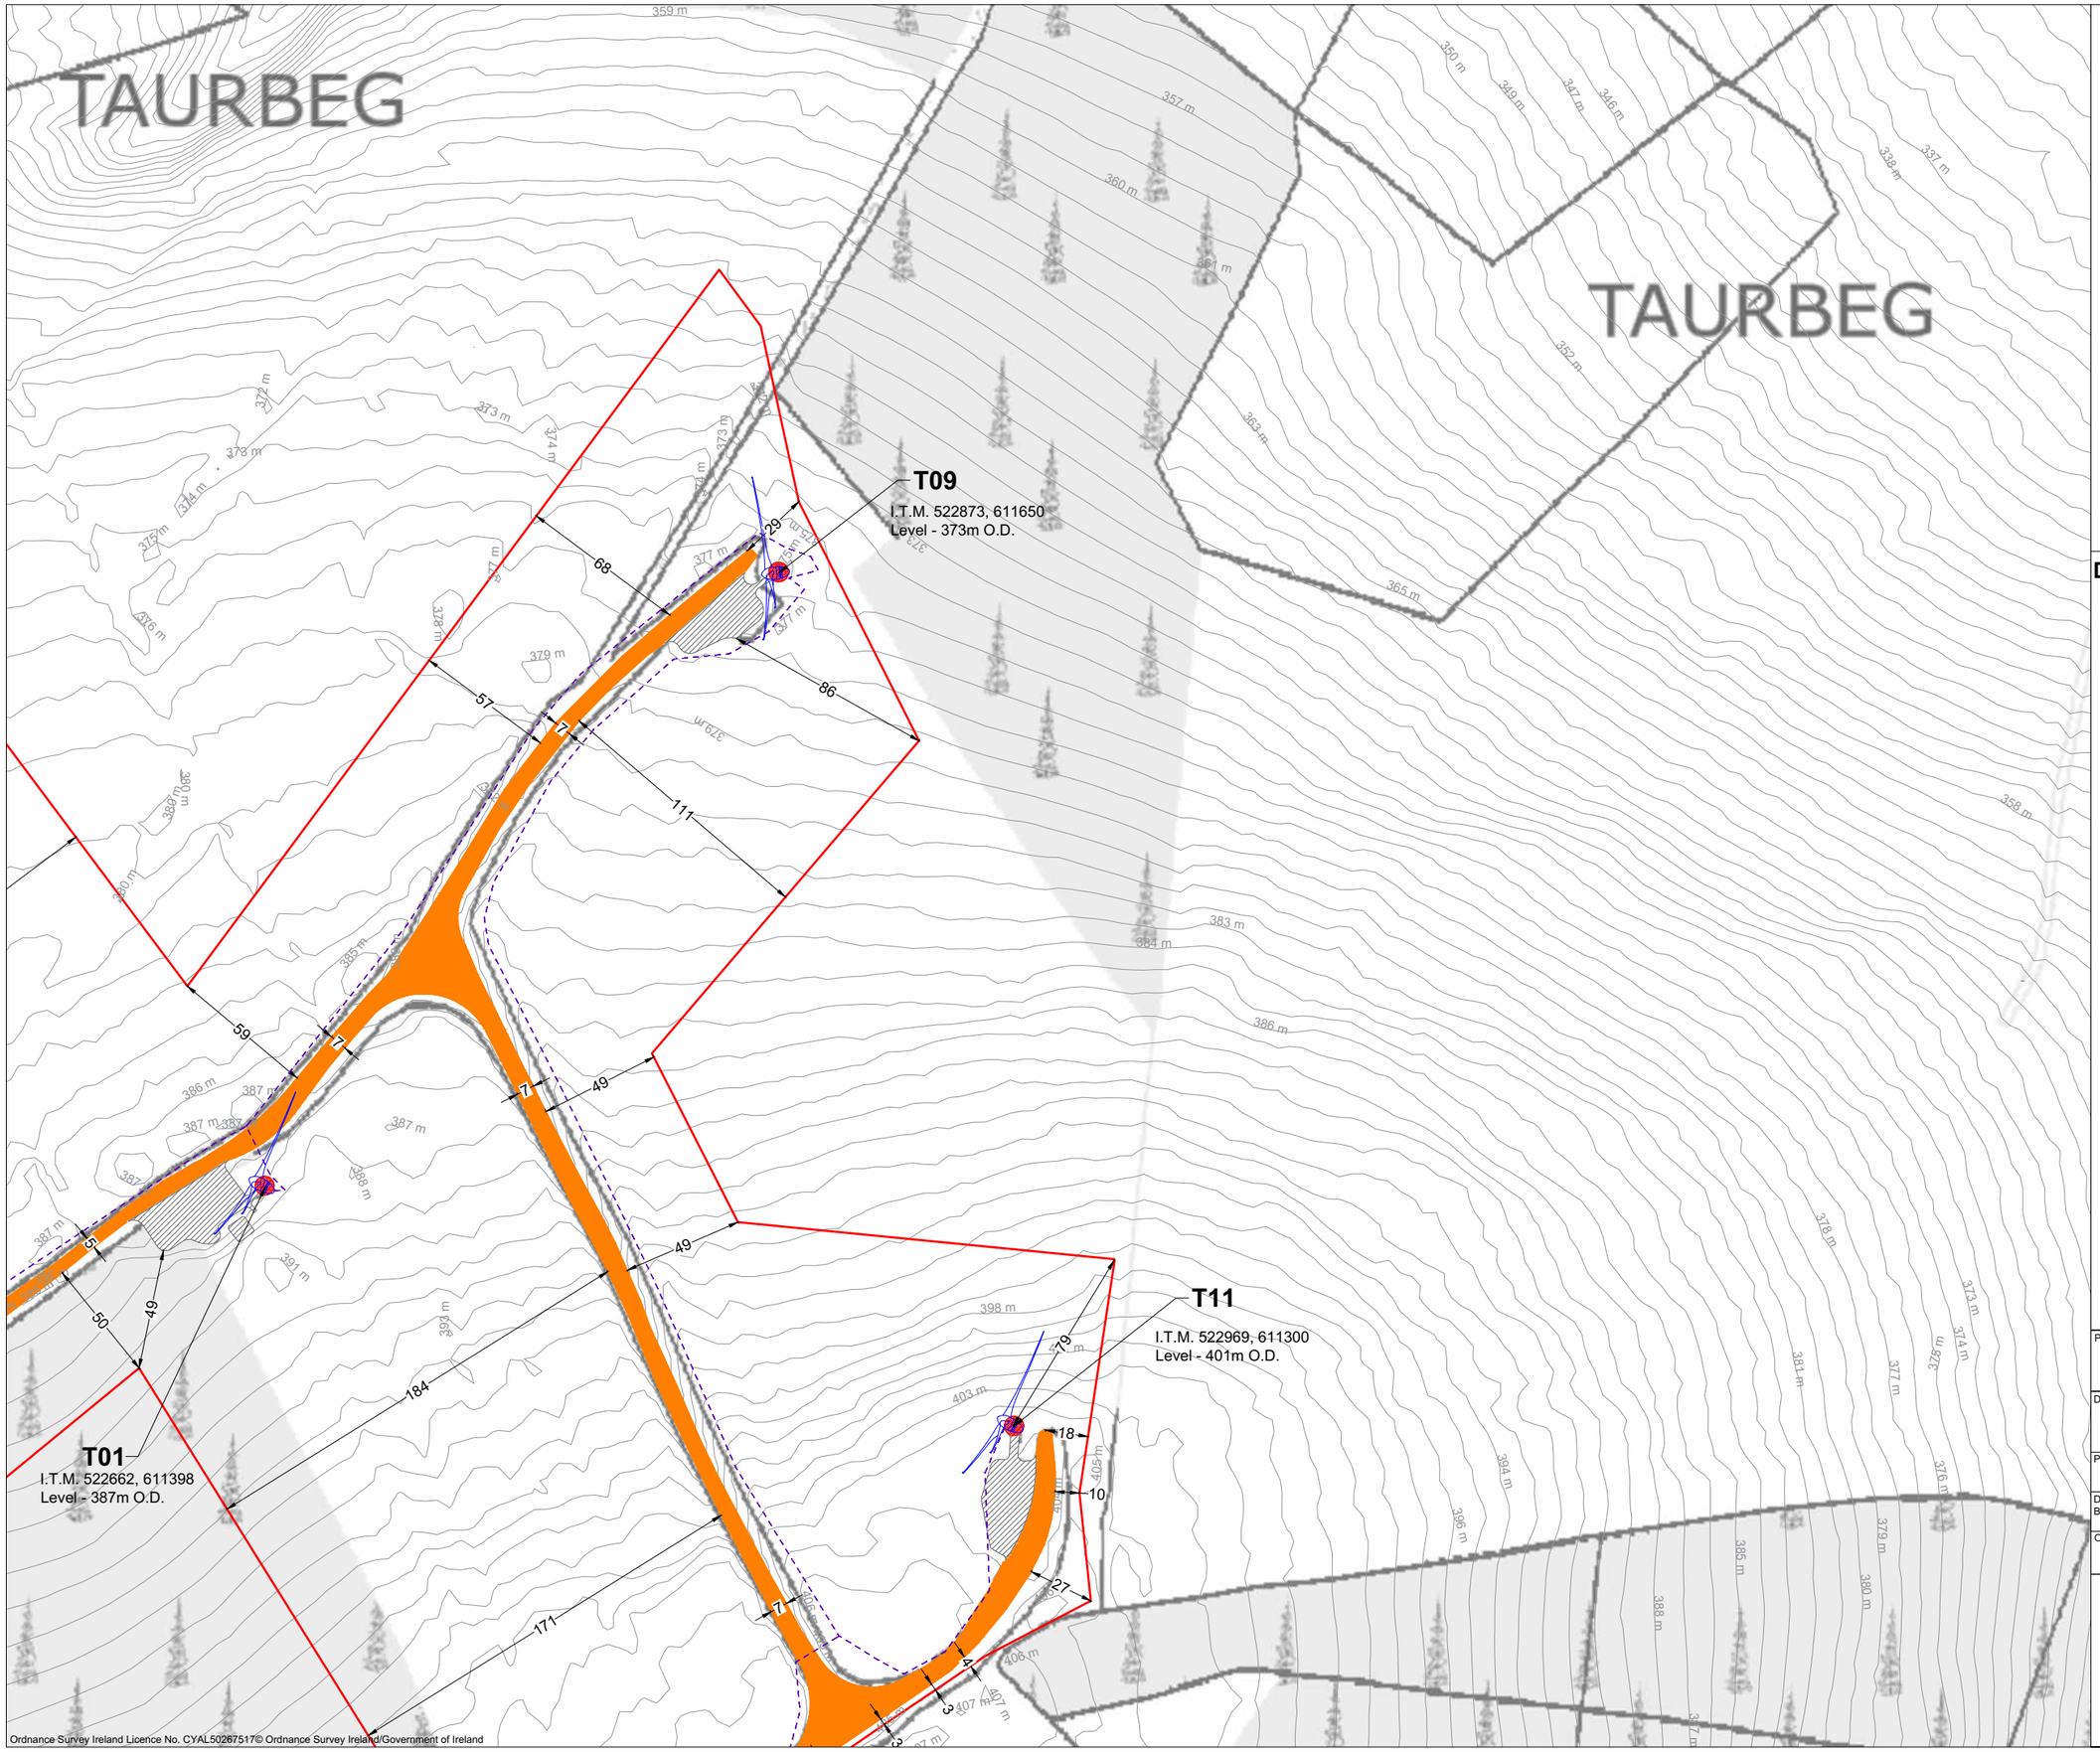

Drawing Legend

- Planning Application Boundary (Cork County Council)
- As Built Site Road
- As Built Hardstanding Area
- As Built Turbine
- As Built Turbine Foundation
- Electrical Cable Trench

N

PROJECT TITLE:
Taurbeg Wind Farm Extension of Operational Life

DRAWING TITLE:
Site Layout Plan Sheet 04 of 08

PROJECT No.:	DRAWING No.:	SCALE:
231030	231030 - 03D	1:2,500 @ A3

DRAWN BY:	CHECKED BY:	DATE:	REVISION.:
GO	RD	04.07.2025	P01

OS SHEET No.:
5597, 5598, 5667, 5668

MKO
Statkraft
Email: info@mkoireland.ie | Website: www.mkoireland.ie
Email: Infolreland@statkraft.com | Website: www.statkraft.ie

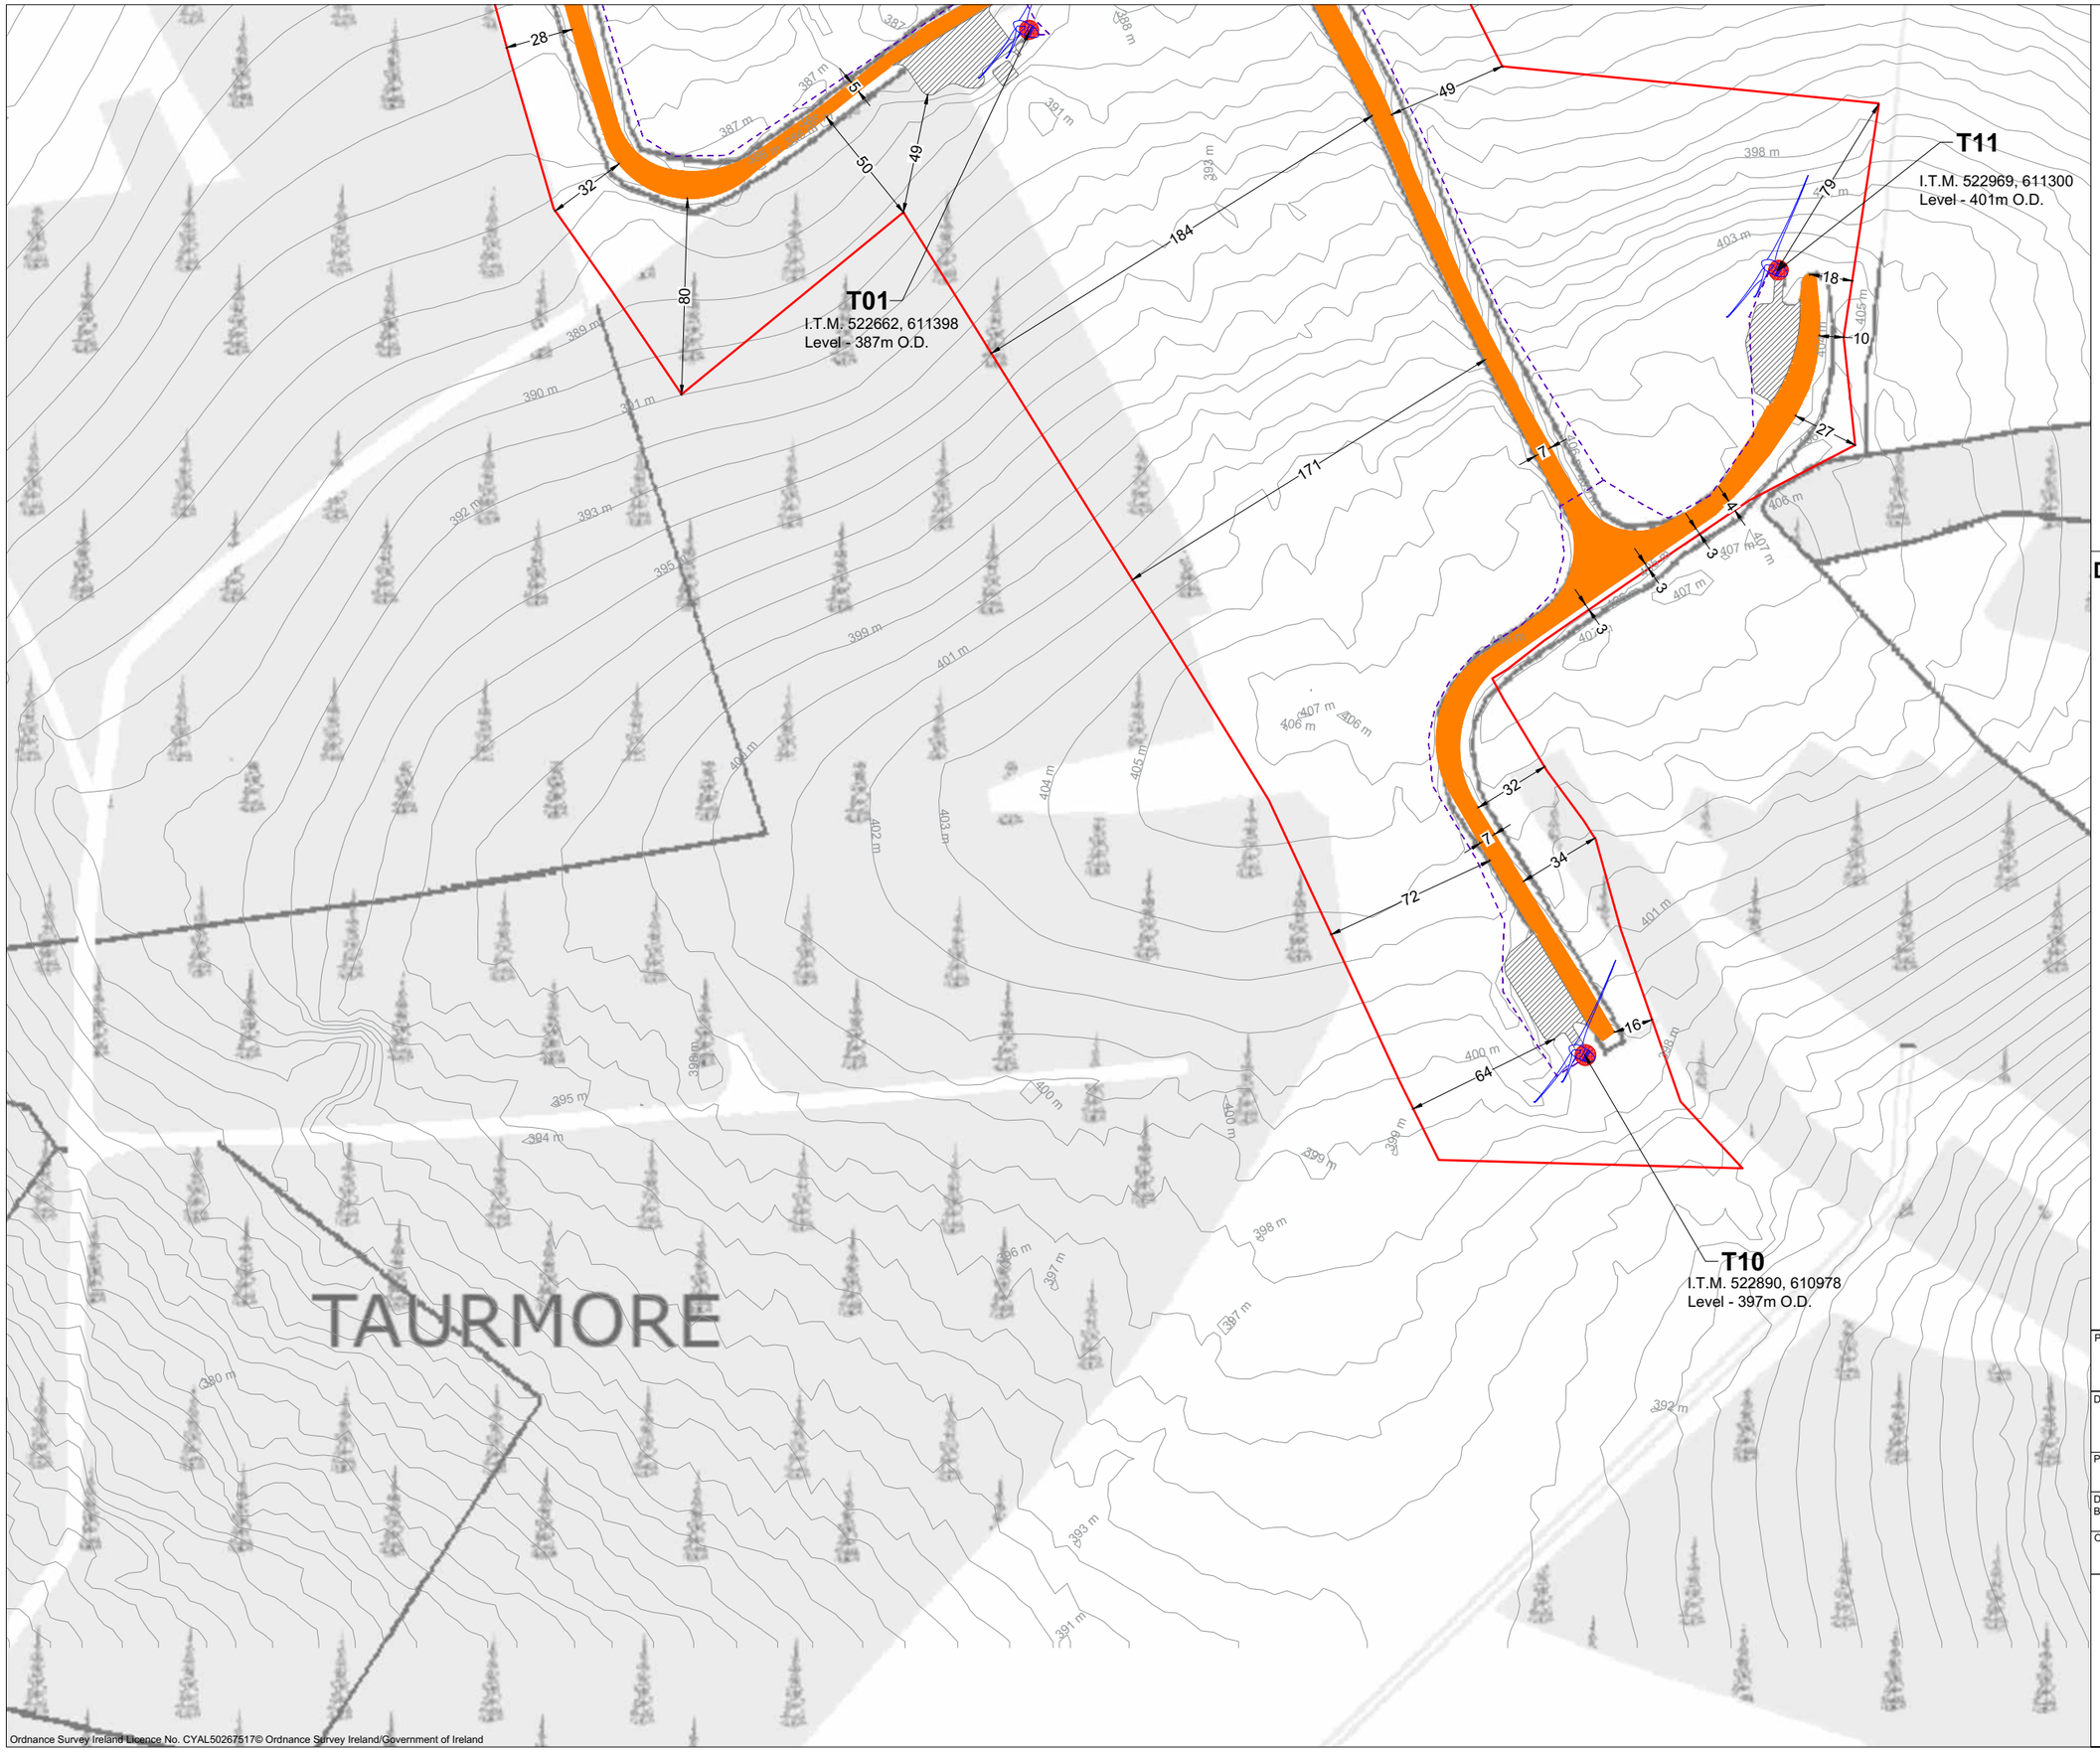

Drawing Legend

- Planning Application Boundary (Cork County Council)
- As Built Site Road
- As Built Hardstanding Area
- As Built Turbine
- As Built Turbine Foundation
- Electrical Cable Trench

N

PROJECT TITLE:
Taurbeg Wind Farm Extension of Operational Life

DRAWING TITLE:
Site Layout Plan Sheet 05 of 08

PROJECT No.:	DRAWING No.:	SCALE:
231030	231030 - 03E	1:2,500 @ A3

DRAWN BY:	CHECKED BY:	DATE:	REVISION.:
GO	RD	04.07.2025	P01

OS SHEET No.:
5597, 5598, 5667, 5668

MKO
Statkraft
Email: info@mkoireland.ie | Website: www.mkoireland.ie
Email: Infolreland@statkraft.com | Website: www.statkraft.ie

Ordnance Survey Ireland Licence No. CYAL50267517© Ordnance Survey Ireland/Government of Ireland

KNOCKAUNCURRAGH

COOM

Drawing Legend

- Planning Application Boundary (Kerry County Council)
- Deforestation Areas (Coniferous Forestry Plantation)

N

PROJECT TITLE:
Taurbeg Wind Farm Extension of Operational Life

DRAWING TITLE:
Site Layout Plan Sheet 06 of 08

PROJECT No.:	DRAWING No.:	SCALE:
231030	231030 - 03F	1:2,500 @ A1

DRAWN BY:	CHECKED BY:	DATE:	REVISION.:
GO	RD	04.07.2025	P01

OS SHEET No.:
5597, 5598, 5667, 5668

Email: info@mkoireland.ie | Website: www.mkoireland.ie
Email: InfoIreland@statkraft.com | Website: www.statkraft.ie

Ordnance Survey Ireland Licence No. CYAL50267517© Ordnance Survey Ireland/Government of Ireland

Drawing Legend

- Planning Application Boundary (Kerry County Council)
- Deforestation Areas (Coniferous Forestry Plantation)
- Predator Fence

COOM

KILQUANE

67
195
162
411
27
148

Predator Fence
Refer to DWG 231030-13 for detail

N

PROJECT TITLE:
Taurbeg Wind Farm Extension of Operational Life

DRAWING TITLE:
Site Layout Plan Sheet 07 of 08

PROJECT No.:	DRAWING No.:	SCALE:
231030	231030 - 03G	1:2,500 @ A1

DRAWN BY:	CHECKED BY:	DATE:	REVISION.:
GO	RD	04.07.2025	P01

OS SHEET No.:
5597, 5598, 5667, 5668

Email: info@mkoireland.ie | Website: www.mkoireland.ie
Email: InfoIreland@statkraft.com | Website: www.statkraft.ie

Ordnance Survey Ireland Licence No. CYAL50267517© Ordnance Survey Ireland/Government of Ireland

Drawing Legend

- Planning Application Boundary (Kerry County Council)
- Deforestation Areas (Coniferous Forestry Plantation)
- Farmland Restoration Area

Farmland Restoration Measures:

- Planting and restoring of hedgerow
- Rotational grazing scheme
- Linear wildlife crop sowing
- Cease on fertilizer application

N

PROJECT TITLE:
Taurbeg Wind Farm Extension of Operational Life

DRAWING TITLE:
Site Layout Plan Sheet 08 of 08

PROJECT No.:	DRAWING No.:	SCALE:
231030	231030 - 03H	1:2,500 @ A1

DRAWN BY:	CHECKED BY:	DATE:	REVISION.:
GO	RD	04.07.2025	P01

OS SHEET No.: 5597, 5598, 5667, 5668

MKO
Statkraft
Email: info@mkoireland.ie | Website: www.mkoireland.ie
Email: InfoIreland@statkraft.com | Website: www.statkraft.ie

Ordnance Survey Ireland Licence No. CYAL50267517© Ordnance Survey Ireland/Government of Ireland

APPENDIX 4-2

Operational and Environmental Management Plan

MKO Planning and Environmental Consultants

Operation and Environmental Management Plan

Taurbeg Wind Farm Extension of Operational Life

DOCUMENT DETAILS

Client:	**Taurbeg Limited**
Project Title:	**Taurbeg Wind Farm Extension of Operational Life**
Project Number:	**231030**
Document Title:	**Operation and Environmental Management Plan**
Document File Name:	**Appendix 4-2 OEMP F – 2025.06.25 -**
Prepared By:	**MKO** **Tuam Road** **Galway** **Ireland** **H91 VW84**

Planning and Environmental Consultants

Rev	Status	Date	Author(s)	Approved By
01	Draft	13/11/2024	MC	EM
02	Final	25/06/2025	MC/ NS	EM

Table of Contents

1. INTRODUCTION 1
1.1 Scope of the Operation and Environmental Management Plan 1
2. SITE LOCATION AND PROJECT DETAILS 2
2.1 Site Location and Description 2
2.2 Description of the Proposed Lifetime Extension 2
2.3 Targets and Objectives 5
2.4 Wind Farm Operation Overview 5
2.4.1 Turbine Maintenance 5
2.4.2 Shadow Flicker Monitoring 6
2.4.3 Turbine Noise Modelling 6
3. ENVIRONMENTAL MANAGEMENT 7
3.1 Site Drainage 7
3.2 Refuelling, Fuel and Hazardous Materials Storage 7
3.2.1 Spill Control Measures 8
3.3 Noise Control 9
3.4 Traffic Management 10
3.5 Environmental Management Implementation 10
3.5.1 Roles and Responsibilities 10
3.5.2 Environmental Induction 10
3.5.3 Toolbox Talks 10
4. MITIGATION PROPOSALS 11
5. MONITORING PROPOSALS 22
6. COMPLIANCE AND REVIEW 27
6.1 Site Inspections and Environmental Audits 27
6.2 Auditing 27
6.3 Environmental Compliance 28
6.4 Corrective Action Procedure 28
6.5 Operation and Environmental Management Plan Review 28

TABLE OF TABLES

Table 4-1 Operational Phase Mitigation Measures 12
Table 5-1 Schedule of Operational Phase Monitoring Proposals 23

TABLE OF FIGURES

Figure 2-1 Site Layout Map 4

1. INTRODUCTION

This Operation and Environmental Management Plan (OEMP) has been prepared by MKO on behalf of Taurbeg Limited (the Applicant) who intend to apply to Cork County Council for planning permission to extend the operational period of the existing Taurbeg Wind Farm as permitted by Cork County Council (Pl. Reg. Ref: N/2002/3608) for an additional 10 years to 2036 after the expiry of the current planning permissions in 2026 (the "Proposed Lifetime Extension").

This report provides the environmental management framework to be adhered to during the extended operational phase of the existing Taurbeg Wind Farm and it incorporates the mitigating and monitoring principles, as set out in the Environmental Impact Assessment Report (EIAR), that minimises the potential for any environmental impacts to occur.

This document has been prepared to accompany the EIAR prepared as part of the planning application for the Proposed Lifetime Extension.

1.1 Scope of the Operation and Environmental Management Plan

This report is presented as a guidance document for the operation of the Proposed Lifetime Extension and is intended to replace the environmental management plan currently in place up to expiry of the existing permission in 2026. The OEMP is intended to provide a more concise document targeted specifically at the continued operation of the existing Taurbeg Wind Farm

Where the 'Proposed Lifetime Extension' is referred to, this relates to the continued 10-year operation of the existing Taurbeg Wind Farm from 2026. This includes all elements within the existing Taurbeg Wind Farm Site as shown in Figure 2-1. The OEMP clearly outlines the mitigation measures and monitoring proposals that are required to be adhered to in order to operate the site in an appropriate manner.

The report is divided into six sections, as outlined below:

- **Section 1** provides a brief introduction as to the scope of the report.
- **Section 2** outlines the site location and Proposed Lifetime Extension details, detailing the targets and objectives of this plan along with providing an overview of methodologies for works that will be carried out during the Proposed Lifetime Extension.
- **Section 3** sets out details of the environmental controls to be implemented onsite including the mechanisms for implementation.
- **Section 4** consists of a summary table of all mitigation proposals to be adhered to during the Proposed Lifetime Extension.
- **Section 5** consists of a summary table of all monitoring proposals to be adhered to during the Proposed Lifetime Extension.
- **Section 6** outlines the proposals for reviewing compliance with the provisions of this report.

2. SITE LOCATION AND PROJECT DETAILS

2.1 Site Location and Description

The existing Taurbeg Wind Farm is located 3.5km south of Rockchapel and 10.5km northwest of Newmarket, Co. Cork, in the townlands of Taurbeg, Glasheenanargid and Taurmore. The existing wind farm is based within private forestry and agricultural lands. The approximate grid reference location for the centre of the wind farm is 122541, 111778.

The existing Taurbeg Wind Farm consists of 11 no. Bonus (Now Siemens) SWT -2.3-82 VS turbines, each with a rated output of 2.3 Megawatts, and an overall tip height of 108.2m. The existing wind farm, which was commissioned in March 2006, has a total rated capacity of 25.3 megawatts (MW). The wind farm is connected to the National Grid via the existing onsite 38kV substation.

No construction activities or alterations to the existing wind farm are proposed beyond routine maintenance of the turbines and electrical infrastructure during the Proposed Lifetime Extension.

2.2 Description of the Proposed Lifetime Extension

Planning permission is being sought for the Proposed Lifetime Extension of Taurbeg Wind Farm as permitted by Cork County Council under planning regulation ref N/2002/3608, for a further period of 10 years from the date of expiry (2026) per Condition no. 7 of the original planning consent issued, with decommissioning of the wind farm at the end of the proposed extension period.

The Proposed Lifetime Extension comprises:

i. 11 no. existing wind turbines with a tip height of 108.2 metres and all associated foundations and hardstanding areas;
ii. 1 no. existing onsite 38kV electrical substation including a control building, associated electrical plant and equipment, welfare facilities and a wastewater holding tank;
iii. 1 no. existing meteorological mast with a height of 67m;
iv. All existing underground electrical and communications cabling connecting the existing wind turbines to the existing onsite 38kV Substation;
v. An existing gated site entrance and existing internal access tracks;
vi. Existing site drainage;
vii. Existing ancillary infrastructure, associated site fencing and signage.

All elements of the wind farm are pre-existing and no modifications are proposed to the existing Taurbeg Wind Farm as part of this planning application.

The planning history of the existing Taurbeg Wind Farm is further detailed in the accompanying EIAR Chapter 2: Background to the Proposed Project.

The site layout showing the existing infrastructure of the existing Taurbeg Wind Farm is shown in Figure 2-1.

As construction has been completed, elements of the project that were developed as a temporary facilitator have either been removed, restored to their original condition or will have naturally revegetated. All access roads and hardstanding areas form part of a site roadway network which will be required by the ongoing agricultural activities at the site, and therefore will be left in situ for future use. It is intended that decommissioning will remove the existing turbines and reinstate areas where infrastructure is removed. The following elements are included:

- Wind turbines dismantling and removal off-site;
- Electrical cabling and on-site Substation remaining in-situ;
- Turbine foundation backfilling (underground reinforced concrete remaining in-situ).

A Decommissioning Plan has been prepared for the Proposed Lifetime Extension and is presented as Appendix 4-3 of this Environmental Impact Assessment Report (EIAR).

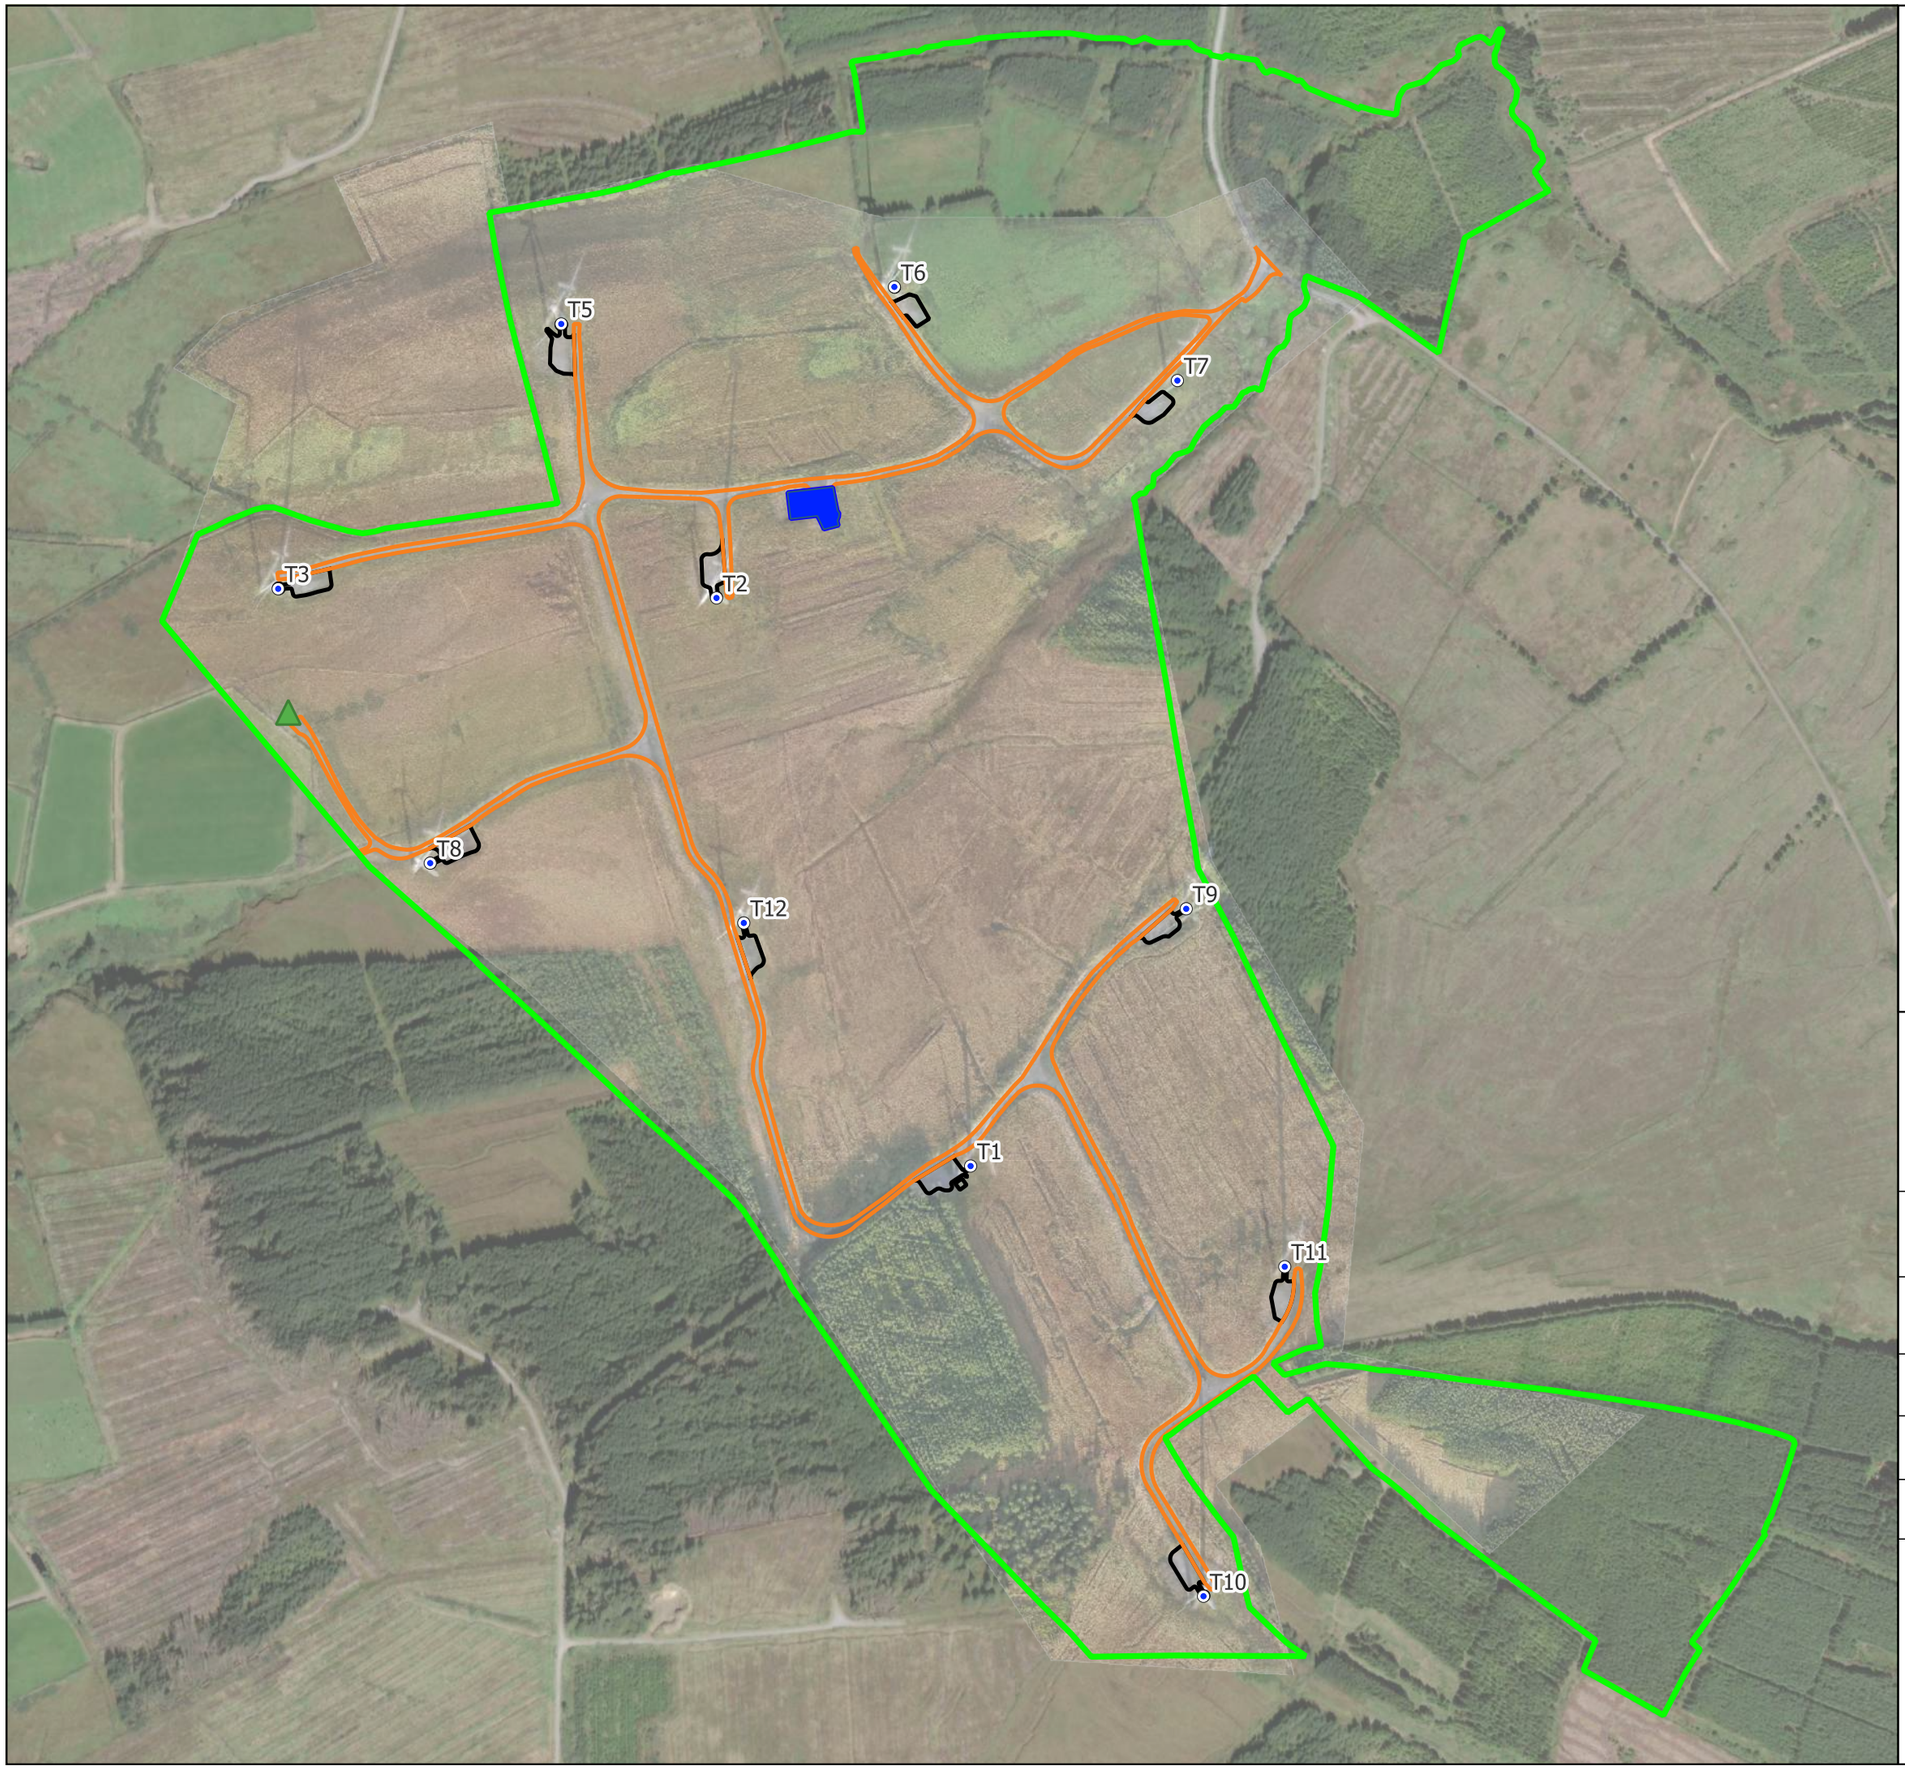

Map Legend

- Taurbeg EIAR Site Boundary
- Existing Turbines
- Existing Site Roads
- Turbine Foundation and Hardstand
- Existing Onsite Substation
- Existing Met Mast

Ordnance Survey Ireland Licence No. CYAL50267517
© Ordnance Survey Ireland/Government of Ireland

Drawing Title

Existing Taurbeg Wind Farm Layout

Project Title

Taurbeg Wind Farm Extension of Operational Life

Drawn By	Checked By
MC	EMC
Project No.	Drawing No.
231030	Figure 2-1
Scale	Date
1:6,000	2025-01-27

MKO
Planning and Environmental Consultants
Tuam Road, Galway
Ireland, H91 VW84
+353 (0) 91 735611
email:info@mkoireland.ie
Website: www.mkoireland.ie

2.3 Targets and Objectives

The existing Taurbeg Wind Farm will continue to be operated to an approved standard and codes of practice. This OEMP considers environmental issues, and this is enhanced by the works proposals during operation, as set out in the EIAR.

The key site targets are as follows;

- Ensure works and activities are completed in accordance with mitigation and best practice approach presented in the planning documentation prepared for the wind farm;
- Ensure operational phase works and activities have minimal impact/disturbance to local landowners and the local community;
- Ensure operation and works have minimal impact on the natural environment;
- Adopt a sustainable approach to site operation; and,
- Provide adequate environmental training and awareness for all project personnel.

The key site objectives are as follows;

- Using recycled materials if possible;
- Ensure sustainable sources for materials supply where possible;
- Avoidance of any pollution incident or near miss as a result of working around or close to existing watercourses and having emergency measures in place;
- Avoidance of vandalism;
- Keeping all watercourses free from obstruction and debris;
- Correct implementation of the sustainable drainage system (SuDS) drainage design principles;
- Keep impact of operation to a minimum on the local environment, watercourses, and wildlife;
- Correct fuel storage and refuelling procedures to be followed;
- Good waste management and house-keeping to be implemented;
- Air and noise pollution prevention to be implemented;
- Monitoring of the works and any adverse effects that it may have on the environment. Working methods will be altered where it is found there is the potential to have an adverse effect on the environment;

2.4 Wind Farm Operation Overview

An appointed Operators Controller will install a Site Manager to manage the day-to-day operation of the existing wind farm and substation. The Site Manager will be responsible for ensuring compliance with this OEMP and any revisions made to this document throughout the operation. An overview of the anticipated operational phase activities is provided below.

2.4.1 Turbine Maintenance

The Proposed Lifetime Extension will continue to be the subject to a routine maintenance programme involving monthly checks and intermittent changing of consumables, including oil changes throughout the extended operational life. This will be undertaken by the maintenance contractor and site personnel who will manage and operate the wind farm from the onsite control building. The turbine maintenance will not require significant plant or equipment, with all works localised in nature with operatives using vans to access the site and transport their equipment.

The maintenance contractor for Taurbeg Wind Farm will be responsible for ensuring each turbine is well maintained. Each turbine is subject to a yearly maintenance schedule which includes, yearly master

maintenance and visual blade inspections. In addition, there will be a requirement for unscheduled maintenance, which could vary between resetting alarms to major component changes.

The onsite substation and site tracks will also require periodic maintenance. The existing Taurbeg 38kV Substation will continue to be operational 24 hours per day, 7 days a week throughout the year. Substations can be operated remotely and manually. Supervisory operational and monitoring activities will be carried out remotely using a SCADA system, with the aid of computers connected via a telephone modem link.

2.4.2 Shadow Flicker Monitoring

An assessment of the potential effects associated with shadow flicker was undertaken using the WindPRO computer software to model the predicted daily and annual shadow flicker levels (the results and associated mitigation measures of which are presented in Chapter 5 of the EIAR). As part of this assessment, it was determined that exceedances of the 2006 DoEHLG guidelines ('Wind Energy Development Guidelines for Planning Authorities', Department of the Environment, Heritage and Local Government, 2006) daily and annual thresholds for shadow flicker would not be experienced by any Sensitive Receptors, with no shadow flicker being predicted. Furthermore, no Sensitive Receptors fall within both the existing Taurbeg Wind Farm study area and neighbouring wind farm study areas. Therefore, there is no potential for cumulative shadow flicker impacts on any Sensitive Receptors.

2.4.3 Turbine Noise Modelling

An operational noise assessment was undertaken for the Proposed Lifetime Extension to compare predictions from the existing Taurbeg Wind Farm against existing consented noise limits to demonstrate compliance with noise conditions of attached to the previous grant of permission for the wind farm (Cork County Council Ref N/2002/3608). Further details can be found in Chapter 12 of the EIAR.

The assessment was undertaken to determine whether the Proposed Lifetime Extension could operate within the existing consented noise limits. To inform this assessment existing noise levels have been measured at a set of locations, representative of the nearest noise sensitive locations (NSLs) in the vicinity of the wind farm to assess the potential impacts associated with the operation of the existing Taurbeg Wind Farm, and it was concluded that the wind turbine noise emissions on all noise receptors were below the consented noise limits.

It should be further noted that there have been no operational noise complaints from the existing Taurbeg Wind Farm and compliance monitoring undertaken at the wind farm previously have demonstrated that the wind farm was operating within its noise conditions. The future operation of the existing Taurbeg Wind Farm will adhere to any noise compliance requirements that may be conditioned subject to the outcome of the planning application.

In the event of a complaint regarding noise during the Proposed Lifetime Extension, including a complaint that indicates potential amplitude modulation (AM), the operator will employ a qualified acoustic consultant for assessment. If required, the acoustic consultant will assess the level of AM in accordance with the methods outlined in the Institute of Acoustics IOA Noise Working Group (Wind Turbine Noise) *Amplitude Modulation Working Group Final Report: A Method for Rating Amplitude Modulation in Wind Turbine Noise* (9 August 2016) or subsequent revisions. If considered necessary by that investigation, measures to mitigate will be implemented, consisting of the implementation of operational controls for the relevant turbine type, which will include turbine curtailment under specific operational conditions.

3. ENVIRONMENTAL MANAGEMENT

The following sections give an overview of the drainage design, dust and noise control measures, a waste management plan for the Proposed Lifetime Extension and implementation of the environmental management procedures.

3.1 Site Drainage

During the extended operational phase, various combinations/adaptations of the runoff control and drainage management measures will be employed at the site, depending on the local conditions and topography. These best practice measures include:

- Natural vegetation filters are used regularly across the site where the local drainage and topography allowed attenuation of surface water runoff.
- Where possible, interceptor drains are installed up-gradient of infrastructure to collect clean surface runoff, in order to minimise the level of runoff reaching areas where suspended sediment could become entrained. It is now directed to areas where it can be re-distributed onto natural vegetation.
- Swales/roadside drains are used to collect runoff from access roads and turbine hardstanding areas of the site, likely to have entrained suspended sediment, and channel it onto natural vegetation filters.

With regards to the existing wind farm infrastructure, on-site roadways are constructed of permeable crushed stone and are cambered to direct runoff to roadside drains which run along the sides of the roads. This ensures that drainage channels have not formed on the roads, have not eroded the roadways and caused excessive sedimentation downstream. The roadside drains contain check-dams at regular intervals which reduce runoff rates. The roadside drains discharge to several outfall points which are designed in such a way that the natural hydrology of the area remained undisturbed.

During the extended operational phase, occasionally construction vehicles or plant may be necessary for maintenance of access roads and hardstand areas. Small amounts of clean granular material may be imported to maintain the surfaces of access tracks and hardstands during operation. During these routine maintenance works, application of temporary drainage control measures (i.e. silt fencing) and standard protection measures with regard oils/fuel usage will be sufficient to prevent any significant hydrological/hydrogeological effects in the nearby River Feale and lower River Shannon SAC. These measures will primarily be required at the northern turbine cluster. Mitigation measures which are already operational on the existing Taurbeg Wind Farm site, will be maintained during the Proposed Lifetime Extension.

The Environmental Impact Statement prepared as part of the original planning application (Pl. Reg. Ref: N/2002/3608) indicated that the construction phase of the existing Taurbeg Wind Farm, after following the proposed mitigation measures for the management of hydrology, geology and soils at the site, had no significant or adverse impacts to ground or surface waters.

3.2 Refuelling, Fuel and Hazardous Materials Storage

Any plant and equipment used during the extended operational phase will require refuelling. Appropriate management of fuels will be required to ensure that incidents relating to refuelling are

avoided. The following mitigation measures are proposed to avoid release of hydrocarbons at the wind farm site:

- Road-going vehicles will be refuelled off site wherever possible;
- Any vehicles or plant brought onsite during the operational phase will be maintained in good operational order that comply with the Road Traffic Acts 1961 as amended, thereby minimising any emissions that arise;
- On-site refuelling will be carried out at designated refuelling areas at various locations throughout the site. Machinery will be refuelled directly by a fuel truck that will come to site as required;
- Only designated trained and competent operatives will be authorised to refuel plant on site. Mobile measures such as drip trays and fuel absorbent mats will be used during all refuelling operations;
- Fuel volumes stored on site will be minimised. Any fuel storage areas will be bunded appropriately for the fuel storage volume;
- The plant used will be regularly inspected for leaks and fitness for purpose;
- An emergency plan for the extended operational phase to deal with accidental spillages will be developed. Spill kits will be available to deal with accidental spillage in and outside the refuelling area;
- A programme for the regular inspection of plant and equipment for leaks and fitness for purpose will be developed at the outset of the lifetime extension; and,

3.2.1 Spill Control Measures

Every effort will be made to prevent an environmental incident during the Proposed Lifetime Extension. Oil/fuel spillages are one of the main environmental risks that will exist on the wind farm site which will require an emergency response procedure. The importance of a swift and effective response in the event of such an incident occurring cannot be over emphasised. The following steps provide the procedure to be followed in the event of such an incident:

- Stop the source of the spill and raise the alarm to alert people working in the vicinity of any potential dangers.
- If applicable, eliminate any sources of ignition in the immediate vicinity of the incident.
- Contain the spill using the spill control materials, track mats or other material as required. Do not spread or flush away the spill.
- Spill kits will be available in all site vehicles to deal with an accidental spillage and breakdowns;
- If possible, cover or bund off any vulnerable areas where appropriate such as drains, watercourses or sensitive habitats.
- If possible, clean up as much as possible using the spill control materials.
- Contain any used spill control material and dispose of used materials appropriately using a fully licensed waste contractor with the appropriate permits so that further contamination is limited.
- Notify the Site Manager immediately giving information on the location, type and extent of the spill so that they can take appropriate action.
- The Site Manager will inspect the wind farm site and ensure the necessary measures are in place to contain and clean up the spill and where necessary appoint a specialist contractor to undertake the clean-up and prevent further spillage from occurring.
- The Site Manager will notify the appropriate regulatory body such as Cork County Council, and the Environmental Protection Agency (EPA), if deemed necessary.

The importance of a swift and effective response in the event of such an incident occurring cannot be over emphasised. environmental incidents are not limited to just fuel spillages. Therefore, any environmental incident must be investigated in accordance with the following steps.

- The Site Manager must be immediately notified.
- If necessary, the Site Manager will inform the appropriate regulatory authority. The appropriate regulatory authority will depend on the nature of the incident.
- The details of the incident will be recorded on an Environmental Incident Form which will provide information such as the cause, extent, actions and remedial measures used following the incident. The form will also include any recommendations made to avoid reoccurrence of the incident.
- If the incident has impacted on a sensitive receptor such as an archaeological feature the Site Manager will liaise with the Project Archaeologist.
- A record of all environmental incidents will be kept on file by the Site Manager and the Main Contractor. These records will be made available to the relevant authorities such as Cork County Council, EPA if required.

The Site Manager will be responsible for any corrective actions required as a result of the incident e.g. an investigative report, formulation of alternative works methodologies or environmental sampling, and will advise the Operators Controller as appropriate.

3.3 Noise Control

The operation of plant and machinery, including site vehicles, is a source of potential impact that will require mitigation at all locations within the Site. Proposed measures to control noise include:

- Limiting the hours during which site activities likely to create noticeable levels of noise or vibration are permitted;
- Establishing channels of communication between the Applicant or contractor, Local Authorities and residents;
- Selection of plant with low inherent potential for generation of noise and/or vibration;
- No plant or machinery will be permitted to cause a public nuisance due to noise;
- The best means practicable, including proper maintenance of plant, will be employed to minimise the noise produced by on site operations.
- All vehicles and mechanical plant will be fitted with effective exhaust silencers and maintained in good working order for the duration of works;
- Compressors models fitted with properly lined and sealed acoustic covers which will be kept closed whenever the machines are in use and all ancillary pneumatic tools shall be fitted with suitable silencers;
- Machinery that is used intermittently will be shut down or throttled back to a minimum during periods when not in use; and
- The hours of maintenance works (and associated traffic movements) will, insofar as possible, be limited to avoid unsociable hours. Activities shall generally be restricted to between 07:00hrs and 19:00hrs Monday to Friday and between 07:00hrs and 13:00hrs on Saturdays, with no activities on Sundays or public holidays unless in the event of an emergency. However, to ensure that optimal use is made of good weather period or at critical periods within the programme (e.g., crane use) it could be necessary on occasion to work outside of these hours. Any such out of hours working will be notified in advance to local residents and the Local Authority.

Given the reduced scale of plant and equipment that will be used during the extended operational phase in comparison to the construction phase, it is not anticipated that impacts associated with noise from plant and equipment will be experienced during operation when considering no significant impact was experienced during construction. However, the appropriate mitigation has been provided above for implementation as required.

The findings of the noise monitoring campaigns confirm that operational phase noise levels will be within best practice noise criteria with no likely significant cumulative impacts or effects predicted. Therefore, no specific mitigation measures are required. However, in the unlikely event of any

exceedances of the conditioned turbine noise limits being identified as a result of the Proposed Lifetime Extension, these exceedances will be mitigated through curtailment of turbine(s) in the relevant wind speed and wind directions.

3.4 Traffic Management

The ongoing turbine and general site maintenance will be completed by suitably qualified personnel. Typically, maintenance traffic will consist of four-wheel drive vehicles or vans. It is estimated that 1-2 monthly visits will be made to the wind farm site for authorised persons and vehicles to undertake minor routine maintenance and inspection, if and when required. The small volumes of traffic and intermittent nature of the works will not require any specific traffic management.

3.5 Environmental Management Implementation

3.5.1 Roles and Responsibilities

The Site Manager will be the project focal point relating to operation-related environmental issues.

In general, the Site Manager will maintain responsibility for monitoring site operations and Contractors/Sub-contractors from an environmental perspective. The Site Manager will act as the regulatory interface on environmental matters. The Site Manager will be responsible for reporting to and liaising with Cork County Council and other statutory bodies as required.

The Operation Controller will be responsible for employing the services of suitably qualified professionals as required throughout the extended operational phase.

3.5.2 Environmental Induction

The Environmental Induction will be integrated into the general site induction on a case-by-case basis for each member of staff employed onsite depending on their assigned roles and responsibilities onsite. Where necessary, the Environmental Induction will as a minimum include:

- A copy of the OEMP and discussion of the key environmental risks and constraints;
- A discussion of the applicable Works Method Statement;
- The roles and responsibilities of staff, including contractors, in relation to environmental management; and,
- An outline of the Environmental Incident Management Procedure.

3.5.3 Toolbox Talks

Toolbox talks will be held by the Site Manager at the commencement of each day, or at the commencement of new activities where required. The aims of the toolbox talks are to identify the specific work activities that are scheduled for that day or phase of work. In addition, the necessary work method statements and sub plans would be identified and discussed prior to the commencement of the day's activities.

Site meetings would be held on a regular basis involving all site personnel. The objectives of site meetings are to discuss the coming weeks activities and identify the relevant work method statements and sub plans that will be relevant to that week's activities. Additionally, any non-compliance identified during the previous week would also be discussed with the aim to reduce the potential of the same non-compliance reoccurring.

4. MITIGATION PROPOSALS

All mitigation measures relating to the Proposed Lifetime Extension were set out in the various sections of the Environmental Impact Assessment Report (EIAR) which accompanies this planning application, as well as in Chapter 18.

This section of the OEMP groups together all of the mitigation measures presented in the planning documentation. The mitigation measures are presented in Table 4-1 below.

By presenting the mitigation proposals in the below format, it is intended to provide an easy to audit list that can be reviewed and reported on during the Proposed Lifetime Extension. The tabular format in which the below information is presented, can be further expanded upon during the course of operation and provides a reporting template for site compliance audits.

Table 4-1 Operational Phase Mitigation Measures

Ref No.	Reference Location	Mitigation Measures	Audit Result	Action Required
		Operational Phase		
MM1	EIAR Chapter 5	Regarding Health and Safety during the extended operational phase: › Mitigation measures that are currently in place will continue during the extended operation of the wind farm to ensure that the risks posed to staff, landowners and the general public will remain negligible throughout the extended operational life of the wind farm. › Access to the Taurbeg Wind Farm is controlled through a locked gate. › Access to the turbines is through a door at the base of the structure, which will be locked at all times outside of maintenance visits. › Signs are erected at suitable locations across the site as required for the ease and safety of operating the various components of the wind farm. These signs include: › Buried cable route markers at regular intervals and change of cable route direction; › Directions to relevant turbines at junctions; › "No access to Unauthorised Personnel" at appropriate locations; › Speed limits signs at site entrance and junctions; › "Warning these Premises are alarmed" at appropriate locations; › "Danger Overhead HV" at appropriate locations; › "Warning – Keep clear of structures during electrical storms, high winds or ice conditions" at site entrance; › "No unauthorised vehicles beyond this point" at specific site entrances; and › Other operational signage required as per site-specific hazards. › All site visitors must complete a site-specific health and safety induction prior to entering the site › Visitors must log onto the site on entry and log the site on exit by contacting a 24-hourly monitored control room		

Ref No.	Reference Location	Mitigation Measures	Audit Result	Action Required
		› Minimum site Personal Protective Equipment (PPE) is necessary in order to enter the site, including a hard hat, safety boots and hi-visibility clothing During the operation of the wind farm regular maintenance of the turbines is carried out by the turbine manufacturer or appointed service company. A project or task specific Health and Safety Plan has been developed for these works in accordance with the site's health and safety requirements.		
MM2	EIAR Chapter 5	Regarding Residential Amenity during the operational phase: All mitigation as outlined under noise and vibration and visual amenity in the EIAR, will be implemented in order to reduce insofar as possible impacts on residential amenity at properties located in the vicinity of the Existing Taurbeg Wind Farm.		
MM3	EIAR Chapter 6, Chapter 9, Appendix 6-2	Regarding Biodiversity Mitigation Measures during the extended operational phase, the following mitigation measures are proposed: **Mitigation for Sensitive Aquatic Species** › Natural vegetation filters are used regularly across the Site where the local drainage and topography allow attenuation of surface water runoff; › Interceptor drains are installed up-gradient of infrastructure to collect clean surface runoff in order to minimise the amount of runoff reaching areas where suspended sediment could become entrained. It is now directed to areas where it can be re-distributed onto natural vegetation; › Swales/roadside drains are used to collect runoff from access roads and turbines hardstanding areas of the site, likely to have entrained suspended sediment, and channel it onto natural vegetation filters;		

Ref No.	Reference Location	Mitigation Measures	Audit Result	Action Required
		› The existing drainage system at the site provides flood attenuation and has not resulted in any increased in the downstream flood risk; › Temporary check dams and silt fencing arrangements will be placed along sections of access roads where maintenance works are being undertaken. Check dams will be constructed from a 4/40mm non-friable crushed rock. › Road-going vehicles will be refuelled off site wherever possible; › On-site refuelling will be carried out at designated refuelling areas at various locations throughout the site. Machinery will be refuelled directly by a fuel truck that will come to site as required; › Only designated trained and competent operatives will be authorised to refuel plant on site. Mobile measures such as drip trays and fuel absorbent mats will be used during all refuelling operations; › Fuel volumes stored on site will be minimised. Any fuel storage areas will be bunded appropriately for the fuel storage volume; › The plant used will be regularly inspected for leaks and fitness for purpose; › An emergency plan for the extended operational phase to deal with accidental spillages will be developed. Spill kits will be available to deal with accidental spillage in and outside the refuelling area; › A programme for the regular inspection of plant and equipment for leaks and fitness for purpose will be developed at the outset of the lifetime extension; and, › Adherence to Operational and Environmental Management Plan (refer to Appendix 4-2 of the EIAR). **Mitigation for Bats** With regard to bats, a precautionary approach suggests the implementation of an adaptive monitoring and mitigation strategy (NatureScot 2021). Elements of this strategy include: › Automatic 'feathering' of idling blades will be implemented (through SCADA) to reduce rotation speed of blades to below 2 RPM while idling. Feathering blades has		

Ref No.	Reference Location	Mitigation Measures	Audit Result	Action Required
		been shown to be effective in reducing fatality rates of bats by up to 50% and does not result in a significant loss of energy output (NatureScot 2021). › Bat activity will be monitored for 3 years (by deployment of passive detectors) after the implementation of the 'feathering' of turbine blades. › Dog-based fatality monitoring will be carried out on a monthly basis between 15 April and 15 October each year of the LTE. Annual reports will be prepared and submitted for the attention of the local authority and NPWS. › Systematic searches will be conducted within a 125m x 125m grid centred on the turbine. › A minimum of 5 turbines will be searched at random during each visit. › Search effort will follow NatureScot 2021 and is further detailed in Chapter 6 Biodiversity. › In the event that a bat collision is recorded, curtailment will be immediately implemented at the particular turbine (15 April to 15 October annually). › Following NatureScot guidance (where 90% of all bat activity can occur on sites when temperature exceeded 11.5°C and windspeed was below 5m/s; and where bat activity was generally recorded 30 minutes after sunset and 40 minutes prior to sunrise. These conditions are largely consistent with the high seasonal activity peaks recorded at the proposed development site. Therefore, these parameters will be used at the windfarm during the LTE when designing the curtailment programme. › Searcher efficiency trials will also be conducted alongside Scavenger Removal Rates.		
MM4	EIAR Chapter 7, Appendix 7-7	While no significant impacts were identified for any other bird species, the Proposed Lifetime Extension has the potential to displace hen harrier from the Site, in the absence of		

Ref No.	Reference Location	Mitigation Measures	Audit Result	Action Required
		offsetting measures there is the potential for an ongoing significant (indirect) habitat loss effect. Accordingly, Proposed Offsetting Measures are proposed. The Proposed Offsetting lands are located in Knockatee and Coom, Co. Kerry, approximately 11.5km east from the Taurbeg Wind Farm site. Offsetting measures include permanent removal of c. 105.5 ha of commercial forestry and restoration of c.17.4 ha of farmland to good quality hen harrier habitat. Farmland restoration measures which will be implemented are the following: › Planting and restoring of hedgerow › Rotational grazing scheme › Linear wildlife crop sowing › Cease on fertiliser application › Predator Fencing Further detail on the Proposed Offsetting Measures can be found in Appendix 7-7.		
MM5	EIAR Chapter 8	Regarding Land, Soils and Geology during the operational phase, the following mitigation measures are proposed: Oil used in transformers (at each turbine and at the substation) and any storage of oils or hydrocarbons within the control building compound could potentially leak during the operational phase and impact on soils and subsoils. During maintenance and service visits, some waste (lubricating and cooling oils, packaging from spare parts or equipment, unused paint, etc.) will arise. This will be recorded and removed from the Wind Farm Site and reused, recycled or disposed of in accordance with the relevant legislation in an authorised facility. Turbine transformers are located within the basement of each turbine (i.e. within the turbine hardstands), with dedicated concrete foundations. Oils for the purposes of cooling the turbine transformers are stored in bunded tanks within the turbine foundations, within a bund able to contain at least 110% of the volume stored. Any leaks		

Ref No.	Reference Location	Mitigation Measures	Audit Result	Action Required
		would be contained within the turbine transformer units, and hydrocarbons would not be able to permeate to ground. Each transformer is also housed within bunds to prevent any unintended leaks or spillages. In addition: › All plant and machinery to be serviced before being mobilised to site; › Road-going vehicles will be refuelled off site wherever possible; › On-site refuelling will be carried out at designated refuelling areas at various locations throughout the site. Machinery will be refuelled directly by a fuel truck that will come to site as required Irrespective of the buffer distance and location of refuelling, interceptor drip trays will be available in accordance with standard good practice. Interceptor drip trays will be positioned under any stationary mobile plant to prevent oil contamination of the ground surface or water; › Only designated trained and competent operatives will be authorised to refuel plant onsite. Mobile measures such as drip trays and fuel absorbent mats will be used during all refuelling operations. › Fuel pipes on plant outlets at fuel tanks etc. will be regularly checked and maintained to ensure that no drips or leaks to ground occur;		
MM6	EIAR Chapter 9	Mitigation Measures currently employed on the existing Taurbeg Wind Farm will be maintained during the Proposed Lifetime Extension. No additional drainage and runoff mitigation is proposed above what is already present during the extended operational phase. The below drainage mitigation measures are currently in operation at the Site; › Natural vegetation filters are used regularly across the Site where the local drainage and topography allow attenuation of surface water runoff; › Interceptor drains are installed up-gradient of infrastructure to collect clean surface runoff in order to minimise the amount of runoff reaching areas where suspended sediment could become entrained. It is now directed to areas where it can be re-distributed onto natural vegetation;		

Ref No.	Reference Location	Mitigation Measures	Audit Result	Action Required
		› Swales/roadside drains are used to collect runoff from access roads and turbines hardstanding areas of the site, likely to have entrained suspended sediment, and channel it onto natural vegetation filters; › The existing drainage system at the site provides flood attenuation and has not resulted in any increased in the downstream flood risk.		
MM7	EIAR Chapters 10, 11	Whilst no significant effects on air quality and climate are predicted with the Proposed Lifetime Extension, the following best practice mitigation measures have been proposed during the extended operational phase of the Project, with regards to Air and Climate: › Any vehicles or plant brought onsite during the operational phase will be maintained in good operational order that comply with the Road Traffic Acts 1961 as amended, thereby minimising any emissions that arise; › When stationary, delivery and on-site vehicles will be required to turn off engines.		
MM8	EIAR Chapter 12	An assessment of the operational wind turbine noise levels has been undertaken in accordance with best practice guidelines and procedures. The findings of the assessment have confirmed that no significant cumulative impacts or effects are predicted from the operational noise turbine levels associated with the Proposed Lifetime Extension. Therefore, no specific mitigation measures are required. If the Proposed Project is granted permission to continue operating, a commissioning noise survey can be carried out. In the unlikely event of any exceedances of the conditioned turbine noise limits being identified as a result of the Proposed Lifetime Extension, these exceedances will be mitigated through curtailment of turbine(s) in the relevant wind speed and wind directions. The curtailment strategy will be developed for the installed turbines to achieve the relevant noise criteria at all Sensitive Receptors.		

Ref No.	Reference Location	Mitigation Measures	Audit Result	Action Required
		Amplitude Modulation In the event that a complaint which indicates potential excessive amplitude modulation (AM) associated with the Proposed Lifetime Extension, the operator will employ a qualified acoustic consultant to assess the level of AM in accordance with the methods outlined in the Institute of Acoustics IOA Noise Working Group (Wind Turbine Noise) *Amplitude Modulation Working Group Final Report: A Method for Rating Amplitude Modulation in Wind Turbine Noise* (9 August 2016) or subsequent revisions. The measurement method outlined in the IOA AMWG document, known as the 'Reference Method', will provide a robust and reliable indicator of AM and yield important information on the frequency and duration of occurrence, which can be used to evaluate different operational conditions including method to mitigate any excessive AM. These mitigation measures, if required, will consist of the implementation of operational controls for the relevant turbine type, which will include turbine curtailment under specific operational conditions. In the absence of widely accepted and robust planning conditions to control amplitude modulation (AM) from wind turbines, the commitments outlined in this EIAR are considered best practice. The proposed approach will ensure that any negative impacts arising from AM associated with the operation of the proposed development will be effectively addressed by the operator.		
MM9	EIAR Chapter 13	No significant effects have been predicted for the proposed extended operational phase in relation to Landscape and Visual Impacts, therefore no additional mitigation measures have been proposed.		

Ref No.	Reference Location	Mitigation Measures	Audit Result	Action Required
MM10	EIAR Chapter 14	No significant operational phase activities are proposed which would require further assessment. The continuation of the operational phase of the Project will not result in any further effects on setting to the Cultural Heritage resource. No significant effects have been predicted for the proposed extended operational phase in relation to Cultural Heritage, therefore no mitigation measures have been proposed.		
MM11	EIAR Chapter 15	In relation to Material Assets, the following mitigation measures have been proposed for the extended operational phase of the Project: **Road Safety** › Junction delineated with edge of carriageway markings and STOP junction markings and STOP signs in accordance with Figure 7.35 of the Traffic Signs Manual, as shown in Figure 15-1. › The trimming back of shrubs on the northside of the L5005 in order to provide forward visibility for traffic turning right into the Taurbeg Wind Farm site, as shown in Figure 15-2, and also to maintain the available visibility splays on the southern side of the L5005, also shown in Figure 15-2 is recommended. › The introduction of junction warning signs W002L of the Traffic Signs Manual on the westbound approach to the Taurbeg Wind Farm access junction on the L5005, and W002R on the eastbound approach, in order to increase the conspicuity of the access junction. These signs should be located on the left side of the L5005 and approximately 100m in advance of the junction. **Telecommunications** › Whilst no telecoms operators have highlighted issues regarding the Proposed Lifetime Extension, a dedicated Community Liaison Officer employed by the Applicant will be		

Ref No.	Reference Location	Mitigation Measures	Audit Result	Action Required
		available for contact to householders in the area should any interference be caused by the Proposed Lifetime Extension. **Aviation** The Applicant will coordinate with the IAA should a grant of permission be issued, to ensure that the development remains in compliance with all IAA requirements including lighting requirements. Any further details will be agreed with the Department of Defence, Air Corps and the IAA. The coordinates and elevations for the existing turbines has been supplied to the IAA, as is standard practice for all wind farm developments.		

5. MONITORING PROPOSALS

All monitoring proposals relating to the Proposed Lifetime Extension were set out in the various sections of the Environmental Impact Assessment Report (EIAR) which accompanies this planning application.

This section of the OEMP groups together all of the monitoring proposals presented in the planning documentation. The monitoring proposals are presented in Table 5-1 below.

By presenting the monitoring proposals in the below format, it is intended to provide an easy to audit list that can be reviewed and reported on during the Proposed Lifetime Extension. The tabular format in which the below information is presented, can be further expanded upon during the course of operation to provide a reporting template for site compliance audits.

Table 5-1 Schedule of Operational Phase Monitoring Proposals

Ref. No.	Reference Location	Monitoring Measure	Frequency	Reporting Period	Responsibility
	Operational Phase				
MX1	EIAR Chapter 5 EIAR Chapter 12	Commissioning noise surveys will be undertaken to ensure compliance with any noise conditions applied to the development. It is common practice to commence surveys within six months of a wind farm being commissioned – in this instance, continuing its operation. If an exceedance of the noise criteria is identified as part of the commissioning assessment, the guidance outlined in the IOA GPG and Supplementary Guidance Note 5: Post Completion Measurements (July 2014) will be followed, and relevant corrective actions taken	**Within 6 months of continued operation**		**Noise Consultant**
MX2	Appendix 6-1 Bat Report	**Post Consent Bat Monitoring** To assess the effects of the Proposed Lifetime Extension on bat activity, at least 3 years of post-consent monitoring is proposed. It will include static detector surveys, walked survey transects and dog-led carcass searching to record any bat fatalities resulting from potential collision. The results of post-consent monitoring will be utilised to assess any potential changes in bat activity patterns and to monitor the implementation of the mitigation strategy. Results of Year 1 surveys will assess whether adaptations to the monitoring plan are required, and further mitigations such as curtailment will be considered. If a further curtailment requirement is identified, a programme can be devised around key activity periods and weather parameters, as well as a potential increase in buffers. At the end of each year, the efficacy of the mitigation and monitoring plan will be reviewed, and any identified efficiencies incorporated into the programme. This approach allows for an evidence-based review of the potential for bat fatalities at the Site, to ensure that the necessary measures, based on a new baseline post-lifetime		**Yearly**	**Project Ecologist**

Ref. No.	Reference Location	Monitoring Measure	Frequency	Reporting Period	Responsibility
		extension, are implemented for the protection of bat species locally. The effectiveness of any mitigation/curtailment needs to be monitored in order to determine (a) whether it is working effectively (i.e. the level of bat mortality is incidental), and (b) whether the mitigation/curtailment regime can be refined such that turbine down-time can be minimised whilst ensuring that it remains effective at preventing casualties. The below subsections provide additional detail on the proposed survey effort, timing, and mitigation. **Monitoring Year 1** ***Bat activity surveys*** Surveys for the Proposed Lifetime Extension will be carried out. Static monitoring shall take place at each turbine during the bat activity season (between April and October) (NatureScot, 2021, NIEA, 2021). Full spectrum recording detectors shall be utilised for the same duration as during pre-application surveys and at the same density (NatureScot, 2021). The assessment of bat activity levels will follow the pre-application methodology, allowing uploaded activity data to be contrasted with a comparable reference range, allowing objective and robust interpretation. A specific focus will be required at turbine 9 in Spring and turbine 7 in Autumn. The static surveys at these two specific turbines will be of 20 days starting during the last week of April at T9 and in Autumn at T7 starting mid-August. Seasonal walked survey transects will also be conducted. Key weather parameters and other factors that are known to influence collision risk will be monitored and shall include: › Windspeed in m/s (measured at nacelle height) › Temperature (ºC)			

Ref. No.	Reference Location	Monitoring Measure	Frequency	Reporting Period	Responsibility
		› Precipitation (mm/hr) ***Carcass searches*** Carcass searches, to monitor and record potential bat fatalities, shall be conducted at each turbine in accordance with NIEA Guidance. This will include searcher efficiency trials and an assessment of scavenger removal rates to determine the appropriate correction factor to be applied in relation to determining an accurate estimate of collision mortality. Surveys will cover all activity seasons and the use of a trained dog detection team will be carried out to ensure maximum efficiency. **Monitoring Years 2 & 3** Monitoring surveys shall continue in Year 2 and 3, and in the event where a curtailment requirement has been identified, the success of the curtailment strategy shall be assessed in line with the baseline data collected in the preceding year(s). The performance of the curtailment programme in terms of its ability to respond to the changes in bat abundance based on temperature and wind speed shall be analysed to confirm it is neither significantly over- nor under- curtailing during different periods of bat activity. At the end of each year, the efficacy of the mitigation/curtailment programme shall be reviewed, and any identified efficiencies incorporated into the programme. The requirement for continued post-consent monitoring will also be considered. Should no bat fatalities be recorded in Year 1, curtailment (where applicable) in Year 2 and Year 3 could be reduced/re-evaluated or removed with monitoring continuing to inform this strategy.			
MX3	Chapter 7	A detailed Bird Monitoring Programme has been prepared for the extended operational phase of the existing wind farm (refer to Appendix 7-8 for further details).	**Weekly**	**n/a**	**Project Ornithologist**

Ref. No.	Reference Location	Monitoring Measure	Frequency	Reporting Period	Responsibility
		The programme of works will monitor parameters associated with collision, displacement/barrier effects and habituation during the extended operational phase. Surveys will be scheduled to coincide with Years 1, 2, 3, 5, and 10 of the Proposed Lifetime Extension. Monitoring measures are broadly based on guidelines issued by NatureScot (SNH, 2009). The following individual components are proposed: › Vantage point surveys from 4no. locations. › Monthly distribution and abundance surveys: breeding walkover surveys (adapted Brown & Shepherd) and winter walkover surveys. › Targeted bird collision surveys (carcass searches) will be undertaken with trained dogs. The surveys will include detection and scavenger trials, to correct for these two biases and ensure the resulting data is robust. Full details of all monitoring protocols are provided in Appendix 7-8.			
MX4	Appendix 4.2: Operational and Environmental Management Plan	› A programme for the regular inspection of plant and equipment for leaks and fitness for purpose will be developed at the outset of the lifetime extension.	**Weekly**	**n/a**	**Applicant**
MX5	Chapter 15	A dedicated Community Liaison Officer employed by the Applicant will be available for contact to householders in the area should any interference be caused by the Proposed Lifetime Extension	**n/a**	**n/a**	**Applicant**

6. COMPLIANCE AND REVIEW

6.1 Site Inspections and Environmental Audits

Routine inspections of site operations will be carried out on a regular basis by the Wind Farm Manager (in recent years this has averaged at approximately 12 no. visits per year) to ensure all controls to prevent environmental impacts, relevant to the operational activities taking place at the time, are in place.

A maintenance contractor will be responsible for ensuring each turbine is well maintained. Each turbine will be subject to a routine maintenance programme, which includes monthly inspections and intermittent changing of consumables. Each turbine is also subject to a yearly master maintenance and visual blade inspections. In addition, there will be a requirement for unscheduled maintenance, which could vary between resetting alarms to major component repairs/changes. All site roads and public roads are suitable for this access if required and no modifications are required. Typically, maintenance traffic will consist of four-wheel drive LGVs.

The onsite substation and site tracks will also require periodic maintenance. The existing Taurbeg 38kV Substation will continue to be operational 24 hours per day, 7 days a week throughout the year. Substations can be operated remotely and manually. Supervisory operational and monitoring activities will be carried out remotely using a SCADA system, with the aid of computers connected via a telephone modem link.

The following maintenance procedures will also be adhered to:

- Periodic service and maintenance works which include some vehicle movement.
- For operational and inspection purposes, substation access is required.
- Servicing of the substation equipment will be carried out in accordance with the manufacturer's specifications, which would be expected to entail the following:
    - Yearly service – three-day visit
    - 4-year master maintenance – 1 week visit

Occasional technical problems may require maintenance visits by technical staff. During the six-month and annual service visits, some waste (lubricating and cooling oils, packaging from spare parts or equipment, unused paint, etc.) will arise. This will be recorded and removed from the wind farm site and reused, recycled or disposed of in accordance with the relevant legislation in an authorised facility.

It is estimated that 1-2 daily visits will be made to the wind farm site for authorised persons and vehicles to undertake minor routine maintenance and inspection, if and when required. However, the level of activity required for the maintenance of the existing Taurbeg Wind Farm is likely to be minimal.

Environmental inspections will ensure that the works are undertaken in compliance with this OEMP and all other planning application documents. The Site Manager will be suitably trained to undertake environmental site inspections.

6.2 Auditing

An environmental audit will be carried out quarterly during the Proposed Lifetime Extension to ensure the operational phase mitigation measures that are still in place as required are adequate.

In contrast to monitoring and inspection activities, audits are designed to shed light on the underlying causes of non-compliance, and not merely detect the non-compliance itself. In addition, audits are the

main means by which system and performance improvement opportunities may be identified. Environmental audits will be carried out by the Site Manager on behalf of the Operation Controller. It is important that an impartial and objective approach is adopted. Environmental audits will be conducted at planned intervals to determine whether the OEMP is being properly implemented and maintained. The results of environmental audits will be provided to project management personnel.

6.3 Environmental Compliance

The following definitions shall apply in relation to the classification of Environmental Occurrences during the Proposed Lifetime Extension.

Environmental Near Miss: An occurrence which if not controlled or due to its nature could lead to an Environmental Incident.

Environmental Incident: Any occurrence which has potential, due to its scale and nature, to migrate from source and have an environmental impact beyond the site boundary.

Environmental Exceedance Event: An environmental exceedance event occurs when monitoring results indicate that limits for a particular environmental parameter (as indicated in the Environmental Monitoring Programme) has been exceeded.

An exceedance will immediately trigger an investigation into the reason for the exceedance occurring and the application of suitable mitigation where necessary.

Exceedance events can be closed out on achieving a monitoring result below the assigned limit for a particular environmental parameter.

Environmental Non-Compliance: Non-fulfilment of a requirement and includes any deviations from established procedures, programs and other arrangements related to the OEMP.

6.4 Corrective Action Procedure

A corrective action is implemented to rectify an environmental problem onsite. Corrective actions will be implemented by the Site Manager. Corrective actions may be required as a result of the following;

- Environmental Audits;
- Environmental Inspections and Reviews;
- Environmental Monitoring;
- Environmental Incidents; and,
- Environmental Complaints.

A Corrective Action Notice will be used to communicate the details of the action required to the main contractor. A Corrective Action Notice is a form that describes the cause and effect of an environmental problem onsite and the recommended corrective action that is required. The Corrective Action Notice, when completed, will include details of close out and follow up actions.

If an environmental problem occurs onsite that requires immediate attention direct communications between the Site Manager will be conducted. This in turn will be passed down to the site staff involved. A Corrective Action Notice will be completed at a later date.

6.5 Operation and Environmental Management Plan Review

This OEMP will be reviewed after every 6 months of operation and may also require updating after the planning application process to comply with any conditions should planning permission be granted.

APPENDIX 4-3

Decommissioning Plan

Planning and Environmental Consultants

Decommissioning Plan

Taurbeg Wind Farm Extension of Operational Life

DOCUMENT DETAILS

Client:	**Taurbeg Ltd**
Project Title:	**Taurbeg Wind Farm Extension of Operational Life**
Project Number:	**231030**
Document Title:	**Decommissioning Plan**
Document File Name:	**Appendix 4-3 Decommissioning Plan – F – 2025.06.29 - 231030**
Prepared By:	**MKO** **Tuam Road** **Galway** **Ireland** **H91 VW84**

Planning and Environmental Consultants

Rev	Status	Date	Author(s)	Approved By
01	Draft	22.03.2024	NS	EM
04	Final	29.06.2025	NS	EM

Table of Contents

1. INTRODUCTION 1
1.1 Scope of the Decommissioning Plan 1
2. SITE AND PROJECT DETAILS 3
2.1 Site Location and Description 3
2.2 Description of the Existing Taurbeg Wind Farm 3
2.3 Targets and Objectives 6
2.4 Decommissioning Methodologies Overview 6
2.4.1 Introduction 6
2.4.2 Decommissioning Methodology 7
2.4.2.1 General Principles 7
2.4.2.2 Wind Turbines 8
2.4.2.3 Turbine Hardstands 9
2.4.2.4 Transformers & Internal Electrical Cabling 9
3. ENVIRONMENTAL MANAGEMENT 10
3.1 Site Drainage 10
3.2 Refuelling, Fuel and Hazardous Materials Storage and General Pollution Prevention Measures 10
3.3 Dust Control 11
3.4 Noise Control 11
3.5 Ground Disturbance, Material Excavation & Reinstatement 12
3.6 Invasive Species Management 13
3.7 Biodiversity 13
3.8 Ornithology 13
3.9 Traffic Management 14
3.10 Waste Management 14
3.10.1 Legislation 14
3.10.2 Waste Management Hierarchy 14
3.10.3 Waste Arising from Decommissioning 15
3.10.3.1 Reuse 15
3.10.3.2 Recycling 15
3.10.3.3 Implementation 16
3.10.3.4 Waste Management Plan Conclusion 16
3.11 Environmental Management Implementation 17
3.11.1 Roles and Responsibilities 17
3.11.2 Timing of Works 17
4. HEALTH AND SAFETY 18
5. EMERGENCY RESPONSE PLAN 20
5.1 Emergency Response Procedure 20
5.1.1 Roles and Responsibilities 20
5.1.2 Initial Steps 21
5.1.3 Site Evacuation/ Fire Drill 22
5.1.4 Spill Control Measures 22
5.2 Contact the Emergency Services 23
5.3 Contact Details 23
5.3.1 Procedure for Personnel Tracking 24
5.4 Induction Checklist 24
6. PROGRAMME OF WORKS 26
6.1 Decommissioning Schedule 26

7. MITIGATION PROPOSALS 27
8. MONITORING PROPOSALS 35
9. COMPLIANCE AND REVIEW 38
9.1 Site Inspections and Environmental Audits 38
9.2 Auditing 38
9.3 Environmental Compliance 38
9.4 Corrective Action Procedure 39
9.5 Decommissioning Phase Plan Review 39

TABLE OF TABLES

Table 3-1 Expected waste types arising during the Decommissioning Phase 15
Table 5-1 Hazards associate with potential emergency situations 21
Table 5-2 Emergency Contacts 24
Table 5-3 Emergency Response Plan Items Applicable to the Site Induction Process 24
Table 7-1 Decommissioning Phase Mitigation Measures 28
Table 8-1 Schedule of Decommissioning Phase Monitoring Proposals 36

TABLE OF FIGURES

Figure 2.-1 Existing Taurbeg Wind Farm Layout 5
Figure 5-1 Emergency Response Procedure Chain of Command 20
Figure 6-1 Indicative Decommissioning Schedule 26

1. INTRODUCTION

This Decommissioning Plan has been prepared by MKO on behalf of Taurbeg Ltd. (the Applicant) for the decommissioning of the existing Taurbeg Wind Farm and associated infrastructure at the conclusion of its operational life in 2036. This document will also inform the methodology for the decommissioning of the existing Taurbeg Wind Farm and all associated infrastructure should the wind farm be decommissioned in 2026. This document has been prepared as part of an Environmental Impact Assessment Report (EIAR) and planning application to Cork County Council for the extension of the operational life of the existing Taurbeg Wind Farm (Cork County Council Ref N/2002/3608) for a further period of 10 years beyond the expiry of its current permission in 2026 (the "Proposed Lifetime Extension"). Under the Proposed Lifetime Extension, decommissioning of the existing wind farm is instead intended to take place after the proposed additional 10-year period (in 2036), subject to planning permission.

Decommissioning activities have evolved since the original planning application was submitted and this Decommissioning Plan has been prepared to account for such updates. This Decommissioning Plan is based upon current technologies, methods and best practice.

Prior to decommissioning, the applicant will engage with the Planning Authority to agree a specific Decommissioning Plan to ensure the appropriate decommissioning and reinstatement of the site having regard to prevailing environmental conditions and to ensure the use of best available recycling technology and techniques available at the time. This document should, therefore, be considered to be a 'live' document which will be further developed by the appointed decommissioning contractor who will prepare and insert detailed method statements relative to each individual work stream.

This report provides the environmental management framework to be adhered to during the decommissioning phase of the existing Taurbeg Wind Farm and it incorporates the mitigating principals to ensure that the work is carried out in a way that minimises the potential for any environmental impacts to occur.

1.1 Scope of the Decommissioning Plan

This report is presented as a guidance document for the decommissioning of the existing Taurbeg Wind Farm. Where the term 'the Site' is used in the Decommissioning Plan, it refers to the primary study area for the EIAR, as delineated by the EIAR Site Boundary. The Decommissioning Plan clearly outlines the mitigation measures and monitoring proposals that are required to be adhered to in order to complete the works in an appropriate manner.

This report is divided into six sections, as outlined below:

- **Section 1** provides a brief introduction as to the scope of the report.
- **Section 2** outlines the Site and existing Taurbeg Wind Farm, detailing the targets and objectives of this plan along with providing an overview of works methodologies that will be adopted throughout decommissioning.
- **Section 3** sets out details of the environmental controls to be implemented on site including the mechanisms for implementation. A waste management plan is also included in this section.
- **Section 4 and 5** outlines the Emergency Response Procedure to be adopted in the event of an emergency in terms of site health and safety and environmental protection.
- **Section 6** sets out a programme for the timing of the works.
- **Section 7 and 8** outline mitigation and monitoring proposals for the decommissioning phase.

- **Section 9** outlines the proposals for reviewing compliance with the provisions of this report.

2. SITE AND PROJECT DETAILS

2.1 Site Location and Description

The existing Taurbeg Wind Farm is located 3.5km south of Rockchapel and 10.5km northwest of Newmarket, Co. Cork, in the townlands of Taurbeg, Glasheenanargid, and Taurmore. The land uses surrounding the existing Taurbeg Wind Farm include peat bogs, agricultural pastures, coniferous forestry and transitional woodland scrub. The approximate grid reference location for the centre of the site is E122541, N111778.

The existing Taurbeg Wind Farm comprises 11 no. Bonus (now Siemens) SWT -2.3-82 turbines, each with a rated output of 2.3 Megawatts, and an overall tip height of 108.2m. The existing Taurbeg Wind Farm, which was commissioned in March 2006, has a total rated capacity of 25.3 megawatts (MW). The wind farm is connected to the National Grid at the existing Glenlara 110kV Substation.

No construction activities or alterations to the existing wind farm are proposed beyond routine maintenance of the turbines and electrical infrastructure during the extended operational phase of the existing Taurbeg Wind Farm.

2.2 Description of the Existing Taurbeg Wind Farm

Planning permission is being sought for the Proposed Lifetime Extension of Taurbeg Wind Farm as permitted by Cork County Council under planning regulation ref N/2002/3608, for a further period of 10 years from the date of expiry (2026 per Condition no. 7 of the original planning consent issued), with decommissioning of the wind farm at the end of the proposed extension period.

The Proposed Lifetime Extension comprises:

i. 11 no. existing wind turbines with a tip height of 108.2 metres and all associated foundations and hardstanding areas;
ii. 1 no. existing onsite 38kV electrical substation including a control building, associated electrical plant and equipment, welfare facilities and a wastewater holding tank;
iii. 1 no. existing meteorological mast with a height of 67m;
iv. All existing underground electrical and communications cabling connecting the existing wind turbines to the existing onsite 38kV Substation;
v. An existing gated site entrance and existing internal access tracks;
vi. Existing site drainage;
vii. Existing ancillary infrastructure, associated site fencing and signage.

All elements of the wind farm are pre-existing and it is not proposed to make any alterations to the current site layout, wind turbines or associated infrastructure as part of this application.

Taurbeg Wind Farm is connected to the national electricity grid via the existing Glenlara 110kV Substation. The grid connection was subject to a separate planning application (Pl. Reg. Ref: N/2001/6549). It is not included in the current planning application, however, it has been assessed cumulatively with the rest of the wind farm infrastructure, as part of the EIAR.

The planning history of the existing Taurbeg Wind Farm is further detailed in the accompanying EIAR Chapter 2: Background to the Proposed Project.

The site layout showing the existing infrastructure of the Taurbeg Wind Farm is shown in Figure 2-1. It is proposed to leave the turbine foundations in place underground and to cover them with earth and reseed as appropriate. Leaving the turbine foundations in-situ is considered a more environmentally

prudent option, as to remove that volume of reinforced concrete from the ground could result in significant environmental nuisance such as noise, dust and/or vibration.

It is proposed to leave access roads in-situ, as these are in use by the participating landowners to access their lands and as existing walking trails. If it were to be confirmed that the roads were not required in the future for any other useful purpose, they could be removed where required, however, this is not envisaged at this time. It is proposed to leave underground cable ducting in place where they are below a level likely to be impacted by typical agricultural works.

It is intended that decommissioning will remove the existing turbines and reinstate areas where infrastructure is removed. The following elements are included:

- Wind turbines dismantling and removal off site;
- Internal electrical cabling removal (ducting remaining), and
- Turbine foundation backfilling (underground reinforced concrete remaining in-situ).

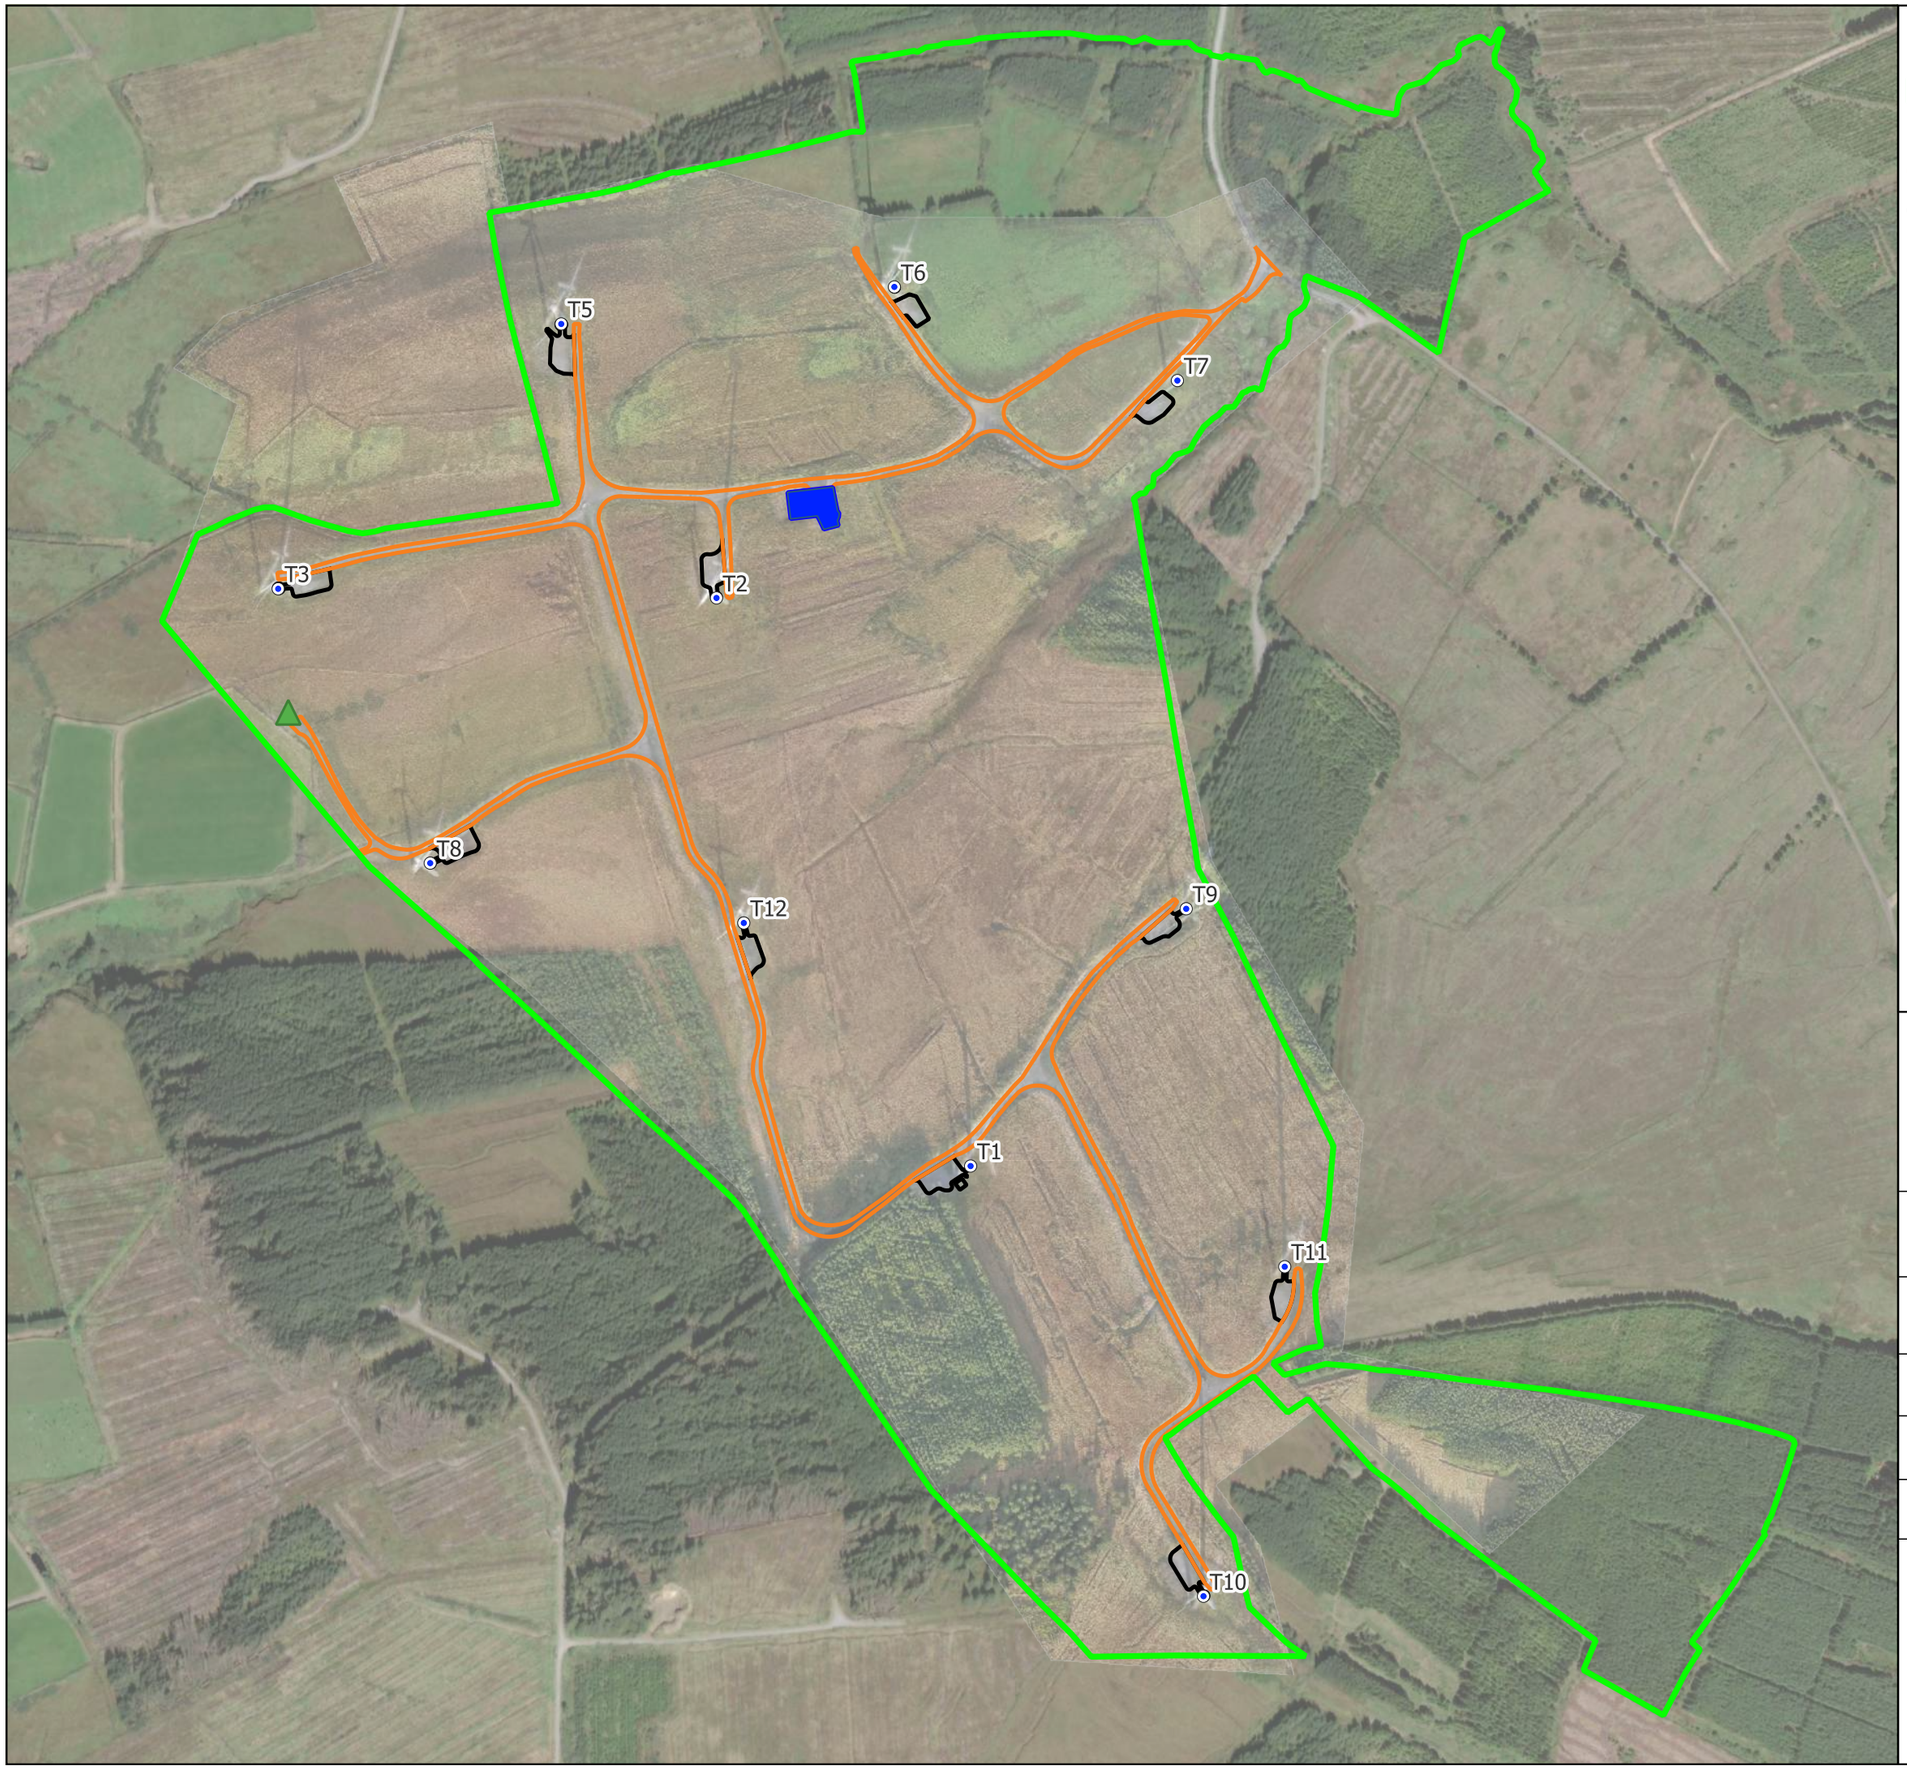

Map Legend

- Taurbeg EIAR Site Boundary
- Existing Turbines
- Existing Site Roads
- Turbine Foundation and Hardstand
- Existing Onsite Substation
- Existing Met Mast

Ordnance Survey Ireland Licence No. CYAL50267517
© Ordnance Survey Ireland/Government of Ireland

Drawing Title
Proposed Lifetime Extension Layout Map

Project Title
Taurbeg Wind Farm Extension of Operational Life

Drawn By	Checked By
MC	EMC
Project No. 231030	Drawing No. Figure 2-1
Scale 1:6,000	Date 2025-01-27

MKO
Planning and Environmental Consultants
Tuam Road, Galway
Ireland, H91 VW84
+353 (0) 91 735611
email:info@mkoireland.ie
Website: www.mkoireland.ie

2.3 Targets and Objectives

The decommissioning phase works will be completed to approved standards, which include specified materials, standards, specifications and codes of practice. The Decommissioning Plan has considered environmental aspects, and this is enhanced by the works proposed as part of decommissioning.

The key site targets are as follows:

- Ensure decommissioning works and activities are completed in accordance with mitigation and best practice approach presented in the accompanying Environmental Impact Assessment Report (EIAR) and associated planning documentation;
- Ensure decommissioning works and activities have minimal impact/disturbance to local landowners and the local community;
- Ensure decommissioning works and activities have minimal impact on the natural environment;
- Adopt a sustainable approach to decommissioning; and,
- Provide adequate environmental training and awareness (to the approved standards at the time of decommissioning) for all project personnel.

The key site objectives are as follows:

- Using recycled materials if possible, e.g. spoil and overburden material for backfilling and reinstatement;
- Ensure sustainable sources for materials supply where possible;
- Avoidance of any pollution incident or near miss and having emergency measures in place;
- Avoidance of vandalism;
- Keeping all drainage channels free from obstruction and debris;
- Correct implementation of decommissioning works to a minimum on the local environment, watercourses, and wildlife.
- Keep impact of decommissioning works to a minimum on the local environment, watercourses, and wildlife
- Correct fuel storage and refuelling procedures to be followed;
- Good waste-management and housekeeping to be implemented;
- Air and noise pollution prevention to be implemented;
- Monitoring of the works and any adverse effects that it may have on the environment. Decommissioning methods will be altered where it is found there is the potential to have an adverse effect on the environment.

2.4 Decommissioning Methodologies Overview

2.4.1 Introduction

An experienced main contractor will be appointed to undertake the decommissioning of the existing Taurbeg Wind Farm. The main contractors will comply with the Operational Stage Environmental Management Plan (OEMP) implemented during operation and any revisions made to those documents as they develop throughout the continued operation of the wind farm. An overview of the anticipated decommissioning methodologies is provided below.

2.4.2 Decommissioning Methodology

It is proposed to leave the turbine foundations in place underground and to cover them with earth and reseed as appropriate. Leaving the turbine foundations in-situ is considered a more environmentally prudent option, as to remove that volume of reinforced concrete from the ground could result in significant environmental nuisance such as noise, dust and/or vibration.

It is proposed to leave access roads in-situ, as these are in use by the participating landowners to access their lands and as existing walking trails. If it were to be confirmed that the roads were not required in the future for any other useful purpose, they could be removed where required, however, this is not envisaged at this time. It is proposed to leave underground cable ducting in place where they are below a level likely to be impacted by typical agricultural works.

It is intended that decommissioning will remove the existing turbines and reinstate areas where infrastructure is removed. The following elements are included:

- Wind turbines dismantling and removal off site;
- Internal electrical cabling removal (ducting remaining), and
- Turbine foundation backfilling (underground reinforced concrete remaining in-situ).

The proposed anticipated decommissioning methodology is summarised under the following main headings:

- Wind turbines;
- Turbine Hardstands;
- Transformers and Electrical Cabling;
- Electrical Control Building.

2.4.2.1 General Principles

Unlike most other forms of development, decommissioning of wind farms is typically a straightforward process. Infrastructure can readily be dismantled on site and removed. Following the restoration of the site, there would be no significant visible evidence of prior existence, and no legacy of pollution.

The decommissioning of the Taurbeg Wind Farm is not expected to pose significant risks to the environment; nevertheless, effects need to be assessed in order to ensure that no, or minimal, impact on the environment occurs.

All measures described within the Environmental Impact Assessment Report (EIAR) with regards to mitigation and protection for ecological receptors, waste management, surface water management and prevention of pollution will apply to decommissioning works; subject to review of relevant regulations and best practice at that time.

In general, all structures above ground level shall be dismantled and removed from the site for reuse or recycling where possible, however, access tracks can be retained for use by landowners to access their lands where required. It is likely that, in order to minimise environmental disturbance, the majority of sub-surface elements of the wind farm shall remain in-situ.

The overriding principle of the decommissioning process is to minimise the extent of any ground disturbance on site. While groundworks are an inevitable consequence of the decommissioning process, they shall only be undertaken where absolutely necessary.

The following sections detail the methodologies likely to be implemented during decommissioning; however, as described above, a site-specific approach will be agreed with the Planning Authority.

2.4.2.2 Wind Turbines

Prior to any decommissioning works being undertaken, a comprehensive health and safety assessment will be carried out. In advance of works to the turbines, they will be disconnected from the onsite electrical network by an appointed electrical contractor. Turbine dismantling will be undertaken in reverse order to the methodology employed during their construction. Cranes will be brought to site and will utilise the existing crane hardstandings.

Wind turbines are comprised of the tower, nacelle and blades which are modular items that can be disassembled. If the turbines are to be sold on or reused elsewhere, they shall be removed from the site by specialist vehicles similar to those used during their transportation to site.

If the wind turbine components are not to be reused then they shall be recycled where possible. The tower sections and nacelle are inert steel/ferrous metal structures which are readily recyclable. These will be sent to a licenced waste facility for recycling.

The following elements are located in the nacelle: hub and couplings, shaft, main bearings, multiplier, generator and orientation system.

- Hub: This is a blade joint element and mechanical transmission. It is coupled to the low speed shaft of the wind turbine through which the rotational movement generated by the wind force is transmitted. The material is machined steel, so its final destination is recycled as steel scrap.
- Slow shaft: connects the rotor hub to the gearbox. It is made entirely of steel, so its final destination will be recycling as scrap.
- Multiplier: is a mechanical element which connects to the slow shaft and transforms the rotational speed of the mechanical transmission. Like the shaft, the gearbox is made of steel, and houses components of the cooling and lubrication system such as valves, oil lines and filters. Once dismantled, if it is in good condition, it can be used as a spare part for other wind turbines. If it is unusable, the smaller parts will be dismantled and sent for recycling as scrap.
- Prior to dismantling, all the oil will be removed in a controlled manner by a suitably licensed organisation, as well as the pipes and filters. Both oils and filters will be recycled through an authorized manager, by means of energy valuation processes.
- Generator: this is a turbine element which converts mechanical energy into electrical energy. It consists of an outer casing and an inner steel support. Inside this structure is a winding of copper wiring. Both the steel and the copper can be recycled as scrap.
- Electrical and control components: Most of the installed cables are made of copper, although there are also cables with aluminum. The outer insulation in most cases is made of PVC, polyethylene or other polymers. Practically all of the wiring is recoverable for the reuse of metals, of which copper and aluminum are the main interest, due to their high market value.

The tower is a tubular metallic structure that supports the nacelle and rotor assembly. They are manufactured from galvanized steel plates and both the inside and outside are coated with several layers of paint to protect them against corrosion. It is proposed to recycle its elements as scrap, as long as it is not destined to other uses.

The turbine blades are constructed of fiberglass. Due to the large number of turbine blades currently being decommissioned globally, extensive research is being undertaken to find an alternative use for the fibreglass. There are a number of emerging innovations for fibreglass recycling including the re-purposing of fibreglass for other civil engineering projects (e.g. as a component in concrete production, roofs for social housing and incorporation to the construction of electrical powerline masts/structures.)

The Applicant has made a commitment not to send turbine blades to a landfill or incineration facility. Instead, they will be stored until an alternative solution is found. The exact approach for recycling the

turbines has yet to be determined, however recycling will be carried out in accordance with best practice at the time of decommissioning in 2036.

Having been dismantled, the turbine blades will be processed on the crane hardstanding to accommodate their removal by standard HGVs. This process is likely to avoid the requirement for abnormal-sized loads, or oversized vehicles, to utilise the local road network.

2.4.2.3 Turbine Hardstands

On the dismantling of turbines, it is not intended to remove the concrete foundation from the ground. It is considered that its removal will be the least preferred options in terms of having potential effects on the environment. Therefore, the turbine foundations will be backfilled and left to naturally revegetate. If there is usable soil or overburden material on the site, this material will be used. Alternatively, where material is not readily available on site, soil will be sourced locally and imported to site on heavy goods vehicles (HGVs). This will be done utilising the lowest number of deliveries possible. The imported soil will be spread and graded over the foundation using a tracked excavator and revegetation enhanced by spreading of an appropriate seed mix to assist in revegetation and accelerate the resumption of the natural drainage management that will have existed prior to any construction. Hardstands will be allowed to regenerate and revegetate naturally.

2.4.2.4 Transformers & Internal Electrical Cabling

The decommissioning of transformers will depend entirely on any future use of the wind turbine. If the turbine is to be used elsewhere, the transformer will be removed from site for refurbishment and future use. If the transformer is to be recycled, it will be removed to an appropriate waste handling/recycling facility and stripped of any usable parts with the remainder being recycled.

Internal electrical cables contain a core of copper or aluminium which can be recycled or re-melted. Where required cables shall be pulled from the existing ducting and removed to an approved waste handling facility where the cores shall be recycled or re-melted and the remaining material shall be disposed of at an appropriate facility.

3. ENVIRONMENTAL MANAGEMENT

The following sections give an overview of the drainage design, dust and noise control measures, a waste management plan for the site and the implementation of the environmental management procedures for the Site.

3.1 Site Drainage

The site drainage features for the existing Taurbeg Wind Farm during its continued operation are outlined in Chapter 9: Hydrology and Hydrogeology of this EIAR. As this Decommissioning Plan is a working document and is presented as an appendix to the EIAR, the drainage measures are not included in this document. When the final Decommissioning Plan is prepared prior to decommissioning and presented as a standalone document, all drainage measures will be included in that document as required. The drainage proposals will be developed prior to the commencement of decommissioning if deemed necessary. It is not anticipated that the decommissioning phase of the Taurbeg Wind Farm will interrupt the existing drainage regime in any way with the works proposed.

3.2 Refuelling, Fuel and Hazardous Materials Storage and General Pollution Prevention Measures

Pollution prevention methods will be undertaken in accordance with those measures set out in the EIAR and prevailing best practice procedures. Any material or substance which could cause pollution, including fuels/oils or silty water will be prevented from entering groundwater, surface water drains or surface waters by the appropriate use of, and appropriate placement of, temporary cut-off drains and silt traps. Any sign of ineffective water treatment measures or evidence of silted or contaminated water entering surface water on-site, will be reported immediately to the contractor.

As noted in the '*Decommissioning of Onshore Wind Turbines'* as published by Wind Europe in 2020, the EU Waste Framework Directive (2008/98/EC) states that waste oils must be collected separately (where it is technically feasible) and treated in accordance with the waste hierarchy and without any harm to human health and the environment. Where feasible, waste oils of different characteristics should not be mixed to enable treatment.

Plant and equipment use during decommissioning works will require refuelling during the works. Appropriate management of fuels will be required to ensure that incidents relating to refuelling are avoided. The following mitigation measures are proposed to avoid release of hydrocarbons on the site:

- Road-going vehicles will be refuelled off-site wherever possible;
- Where offsite refuelling is not possible, refuelling will be carried out in a designated area over an impermeable surface (hardstanding/protective layer/trays) at least 50m from surface waters/surface water drains. Machinery will be refuelled directly by a fuel truck that will come to site as required;
- Irrespective of the buffer distance and location of refuelling, interceptor drip trays will be available in accordance with standard good practice. Interceptor drip trays will be positioned under any stationary mobile plant to prevent oil contamination of the ground surface or water;
- Only designated trained and competent operatives will be authorised to refuel plant on site. Mobile measures such as drip trays and fuel absorbent mats will be used during all refuelling operations;
- Fuel pipes on plant outlets at fuel tanks etc. will be regularly checked and maintained to ensure that no drips or leaks to ground occur;

- Fuel volumes stored on site will be minimised. Any areas of waste oil/fuel/chemical storage and refuelling will be located 50m away from surface waters or drainage paths. Such storage areas will be appropriately sited and bunded to prevent the downward percolation of contaminants to natural soils and groundwater. Fuel, oils and chemicals will be stored on an impervious base within a bund able to contain at least 110% of the volume stored. Rainwater will not be allowed to accumulate within the bund and in any way compromise the required 110% volume capacity. No tanks or containers may be perforated or dismantled on-site. A competent operator shall empty all contents and residues for safe disposal off-site in accordance with current waste regulations;
- No burning of any materials shall be permitted;
- The use of herbicide shall also be prohibited;
- Plant and site vehicles are to be well maintained and any vehicles leaking fluids must be repaired or removed from site immediately. Any servicing operations shall take place over drip trays;
- An emergency plan for the decommissioning phase to deal with accidental spillages will be developed (refer to Section 5.1.4). Spill kits will be available to deal with and accidental spillage in and outside the refuelling area, and,
- A programme for the regular inspection of plant and equipment for leaks and fitness for purpose will be developed at the outset of the decommissioning phase.

3.3 Dust Control

Dust can be generated from on-site activities during decommissioning such as backfilling of foundations and travelling on site roads during prolonged periods of dry weather. The extent of dust generation will depend on the type of activity undertaken, the location, the nature of the dust, i.e. soil, and the weather. In addition, dust dispersion is influenced by external factors such as wind speed and direction and/or, periods of dry weather. Site traffic movements also have the potential to generate dust as they travel along the haul route.

Proposed measures to control dust include:

- Any site roads with the potential to give rise to dust will be regularly watered, as appropriate, during dry and/or windy conditions;
- The designated public roads outside the site and along the main transport routes to the site will be regularly inspected by the Site Manager for cleanliness, and cleaned as necessary;
- Material handling systems and material storage areas will be designed and laid out to minimise exposure to wind;
- Water misting or sprays will be used as required if particularly dusty activities are necessary during dry or windy periods;
- The transport of soils or other material where necessary, which has significant potential to generate dust, will be undertaken in tarpaulin-covered vehicles;
- All site related traffic will have speed restrictions on un-surfaced roads to 15 kph;
- Daily inspection of the site to examine dust measures and their effectiveness, and,
- When necessary, sections of the haul route will be swept using a truck mounted vacuum sweeper.

3.4 Noise Control

The operation of plant and machinery, including site vehicles, is a source of potential impact that will require mitigation at all locations within the Site. Proposed best practice mitigation measures to control noise include:

- Limiting the hours during which site activities likely to create noticeable levels of noise or vibration are permitted;
- Establishing channels of communication between the Applicant or contractor, Local Authorities and local residents;
- Selection of plant with low inherent potential for generation of noise and/or vibration;
- No plant or machinery will be permitted to cause a public nuisance due to noise;
- The best means practicable, including proper maintenance of plant, will be employed to minimise the noise produced by on site operations;
- All vehicles and mechanical plant will be fitted with effective exhaust silencers and maintained in good working order for the duration of works;
- Compressors models fitted with properly lined and sealed acoustic covers which will be kept closed whenever the machines are in use and all ancillary pneumatic tools shall be fitted with suitable silencers;
- Machinery that is used intermittently will be shut down or throttled back to a minimum during periods when not in use, and,
- The hours of decommissioning works (and associated traffic movements) will, insofar as possible, be limited to avoid unsociable hours. Activities shall generally be restricted to between 07:00hrs and 19:00hrs Monday to Friday and between 07:00hrs and 13:00hrs on Saturdays, with no activities on Sundays or public holidays unless in the event of an emergency. However, to ensure that optimal use is made of good weather period or at critical periods within the programme (e.g., crane use) or to accommodate removal of large turbine component along public routes it could be necessary on occasion to work outside of these hours. Any such out of hours working will be notified in advance to the Local Authority and local residents by the project Community Liaison Officer.

3.5 Ground Disturbance, Material Excavation & Reinstatement

During decommissioning, all plant and machinery will keep to existing infrastructure (e.g. tracks and hardstanding) and will not encroach upon adjacent habitats unless this is essential in order to progress the decommissioning works. In the event of any necessary encroachment into adjoining habitats; appropriate trackway or matting shall be placed to avoid any loss of the adjoining habitat.

The reinstatement of any areas disturbed during the decommissioning works will be undertaken. The contractor will record excavated volumes and storage areas, and volumes and type of material utilised for reinstatement of relevant areas. This information will be updated for the duration of the decommissioning works.

Reinstatement (i.e. backfilling of the turbine foundations) will be carried out using site-won materials, if possible, without compromising or damaging established/existing habitats. Natural regeneration and revegetation will be allowed to occur on the existing hardstands and roadways that are not being maintained for local landowner access. However, native seed mixes may also be selected to complement surrounding species. The seed mix and method of application will be agreed with a suitably qualified ecologist to ensure that the reinstated habitats are compatible with those existing and surrounding the reinstated areas at the time of decommissioning.

All temporarily stockpiled materials will be stored in designated areas and isolated from any surface water drains. The River Feale is the only surface watercourse within the EIAR Site Boundary. Aggregate or fine materials storage will be enclosed and screened/sheeted. No storage of materials within sensitive habitats will be permitted.

Soil and vegetation must be stored separately from subsoil and shall be retained and reinstated on all areas of stripped ground as soon as possible to prevent erosion and leaching/loss of nutrients.

Excavated turves; particularly in the case of wet heath, shall be appropriately stored to protect the plant species; shall be reinstated with the vegetated side facing upwards, in order to speed up the re-generation process, minimise the need for re-seeding, and help maintain the original species mix.

3.6 Invasive Species Management

Any soil material that will be imported to site as part of the foundation backfilling will be free of any invasive species (listed under the Third Schedule of the European Communities (Birds and Natural Habitats) Regulations 2011 (S.I. No. 477 of 2011). The site manager will take steps to ensure this sourcing suitably clean material and verify the quality of the material by having it inspected prior to bringing it to site by a suitably qualified ecologist. Prior to decommissioning, a suitably qualified ecologist will complete an invasive species survey.

3.7 Biodiversity

Regarding biodiversity at the site, the decommissioning phase will involve the following best practice mitigation measures:

- All measures to mitigate the risks of contamination of watercourses as highlighted in Chapters 6 & 9 will be fully implemented.
- The areas within 50m of the hard-stand and turbine foundations will be subject to a pre-works terrestrial ecology walkover to highlight any constraints that may be present (e.g. breeding or resting places of protected species, presence of Invasive Plant Species).
- If any significant constraints are identified appropriate controls will be developed and integrated into the live decommissioning plan ahead of the commencement of the work.
- If any Third Schedule Invasive species are present in or adjacent to the works footprint, an Invasive Species Management Plan (ISMP) will be developed, and all recommendations implemented in accordance with the contemporary best practice measures.
- Speed limits will be enforced on internal roads.
- All edible wastes will be stored in covered segregated containers and disposed of at licensed facilities.
- No refuelling or other hydrocarbon related usage will be undertaken within 50m of any watercourse in relation to maintenance vehicles, plant or machinery.
- Any import of soil or fill necessary in the decommissioning process shall be from approved sources and appropriately tested or inspected to minimise the risk of import of invasive species. Only soil appropriate to the site (pH, soil type) will be used. The re-seeding or natural revegetation of reinstated areas will proceed on the advice of a suitably qualified ecologist. Any seed mix used will be on the approval of the ecologist.

3.8 Ornithology

Regarding Ornithology and Avian Populations, the decommissioning plan will include industry best practice measures to mitigate the impact of works on a bird, which may include the following:

- No removal of woody vegetation or scrub will be carried out within the bird breeding season (March 1st to August 31st)
- Vantage Point surveys will be carried out for the season before and during the decommissioning process. No decommissioning work will be allowed to commence in areas within 500m of an active Hen Harrier nest.
- All edible wastes will be stored in covered segregated containers and disposed of at licensed facilities.
- All measures to mitigate the risks of contamination of watercourses as highlighted in Chapters 7 & 9 will be fully implemented.

- The areas within 50m of the hard-stand and turbine foundations will be subject to a pre-works ornithology walkover to highlight any constraints that may be present (e.g. breeding or resting places of protected species). If any significant constraints are identified, appropriate controls will be developed and integrated into the live decommissioning plan ahead of the commencement of the work.
- Speed limits will be enforced on internal roads.
- A detailed traffic management plan will be incorporated into the decommissioning plan which will ensure that areas of intact blanket bog are unaffected by traffic or storage of plant and materials.

3.9 Traffic Management

Prior to the decommissioning and after the Proposed Lifetime Extension, an updated Decommissioning Plan, including material recycling / disposal and a detailed Traffic Management Plan, will be developed to minimise impacts to the local road network, The Traffic Management Plan will be prepared in consultation with the Local Authority, and agreed with the Local Authority in advance of decommissioning.

3.10 Waste Management

This section of the Decommissioning Plan provides a waste management plan (WMP) which outlines the best practice procedures during the decommissioning of the existing Taurbeg Wind Farm. The WMP will outline the methods of waste prevention and minimisation by recycling, recovery and reuse at each stage of decommissioning. Disposal of waste will be seen as a last resort.

3.10.1 Legislation

The Waste Management Act 1996 and its subsequent amendments provide for measures to improve performance in relation to waste management, recycling and recovery. The Act also provides a regulatory framework for meeting higher environmental standards set out by other national and EU legislation.

The Act requires that any waste related activity must have all necessary licenses and authorisations. It will be the duty of the Waste Manager on the site of the Taurbeg Wind Farm to ensure that all contractors hired to remove waste from the site have valid Waste Collection Permits. It will then be necessary to ensure that the waste is delivered to a licensed or permitted waste facility. The hired waste contractors and subsequent receiving facilities must adhere to the conditions set out in their respective permits and authorisations.

The Department of the Environment provides a document entitled, '*Best Practice Guidelines for the Preparation of Resource & Waste Management Plans for Construction & Demolition Projects (2021).* It is important to emphasise that no demolition will take place at this site.

3.10.2 Waste Management Hierarchy

The waste management hierarchy sets out the most efficient way of managing in the following order:

Prevention and Minimisation:

The primary aim of the WMP will be to prevent and thereby reduce the amount of waste generated at each stage of the project.

Reuse of Waste:

Reusing as much of the waste generated on site as possible will reduce the quantities of waste that will have to be transported off site to recovery facilities or landfill.

Recycling of Waste:

There are a number of established markets available for the beneficial use of Construction and Demolition waste such as using waste concrete as fill for new roads.

At all times during the implementation of the WMP, disposal of waste to landfill will be considered only as a last resort.

3.10.3 Waste Arising from Decommissioning

The relevant components will be removed from site for re-use, recycling or waste disposal. Any structural elements that are not suitable for recycling will be disposed of in an appropriate manner. All lubrication fluids will be drained down and put aside for appropriate collection, storage, transport and disposal. Any materials which cannot be re-used or recycled will be disposed of by an appropriately licenced contractor.

The waste types arising from the decommissioning of the Taurbeg Wind Farm are outlined in Table 3-1 below.

Table 3-1 Expected waste types arising during the Decommissioning Phase

Material Type	Example	EWC Code
Electrical Cables	Electrical wiring	17 04 11
Metals	Copper, aluminium, lead and iron	17 04 07
Fibreglass	Turbine blade component	10 11 03
Hydrocarbons	Oils and lubricants drained from the turbines	13 01 01,13 02 04

3.10.3.1 Reuse

Many construction materials can be reused a number of times before they have to be disposed on:

- Electrical wiring can be reused on similar wind energy projects, and
- Elements of the turbine components can be reused but this will be determined by the condition that they are in, as well as when the decommissioning actually takes place.

3.10.3.2 Recycling

If a certain type of construction material cannot be reused onsite, then recycling is the most suitable option. The opportunity for recycling during decommissioning will be limited and restricted to components of the wind turbines and cabling.

All waste that is produced during the decommissioning phase, including any dry recyclables, will be deposited in the on-site skip initially and sent for subsequent segregation at a remote facility. The anticipated volume of all waste material to be generated at the existing Taurbeg Wind Farm is low, which provides the justification for adopting this method of waste management.

3.10.3.3 Implementation

3.10.3.3.1 *Roles and Responsibilities*

Prior to the commencement of the decommissioning, a Decommissioning Waste Manager will be appointed by the Contractor. The Decommissioning Waste Manager will be in charge of the implementation of the objectives of the plan, ensuring that all hired waste contractors have the necessary authorisations and that the waste management hierarchy is adhered to. The person nominated must have sufficient authority so that they can ensure everyone working on the decommissioning adheres to the management plan.

3.10.3.3.2 *Training*

It is important for the Decommissioning Waste Manager to communicate effectively with colleagues in relation to the aims and objectives of the waste management plan. All employees working on site during the decommissioning phase of the project will be trained in materials management and thereby, should be able to:

- Distinguish reusable materials from those suitable for recycling;
- Ensure maximum segregation at source;
- Co-operate with a site manager on the best locations for stockpiling reusable materials;
- Separate materials for recovery; and
- Identify and liaise with waste contractors and waste facility operators.

3.10.3.3.3 *Record Keeping*

The WMP will provide systems that will enable all arisings, movements and treatments of decommissioning waste to be recorded. This system will enable the contractor to measure and record the quantity of waste being generated. It will highlight the areas from which most waste occurs and allows the measurement of arisings against performance targets. The WMP can then be adapted with changes that are seen through record keeping.

The fully licensed waste contractors employed to remove waste from the site will be required to provide documented records for all waste dispatches leaving the site. Each record will contain the following:

- Consignment Reference Number
- Material Type(s) and EWC Code(s);
- Company Name and Address of Site of Origin;
- Trade Name and Collection Permit Ref. of Waste Carrier
- Trade Name and Licence Ref of Destination Facility
- Date and Time of Waste Dispatch
- Registration no. of Waste Carrier Vehicle
- Weight of Material
- Signature of Confirmation of Dispatch detail
- Date and Time of Waste Arrival at Destination
- Site Address of Destination Facility

3.10.3.4 Waste Management Plan Conclusion

The WMP will be properly adhered to by all staff involved in the project which will be outlined within the induction process for all site personnel. The waste hierarchy should always be employed when designing the plan to ensure that the least possible amount of waste is produced during decommissioning. Reuse of certain types of construction wastes will cut down on the cost and requirement of raw materials therefore further minimising waste levels.

This WMP has been prepared to outline the main objectives that are to be adhered to and it will be updated as required prior to decommissioning.

3.11 Environmental Management Implementation

3.11.1 Roles and Responsibilities

A Contractor will be appointed to undertake the decommissioning activities. The Site Supervisor and/or Environmental Clerk of Works (ECoW) are the project focal point relating to decommissioning-related environmental aspects.

In general, the ECoW will maintain responsibility for monitoring the decommissioning works and Contractors/Sub-contractors from an environmental perspective. The ECoW will act as the regulatory interface on environmental matters. The Site Manager will be responsible for reporting to and liaising with Cork County Council and other statutory bodies as required.

The Site Manager in consultation with the ECoW will be responsible for employing the services of a suitably qualified ecologist and any other suitably qualified professionals as required throughout the decommissioning works.

3.11.2 Timing of Works

The most intrusive decommissioning works (e.g., excavations and ground profiling) will be carefully scheduled to avoid the coldest winter months and the main bird breeding season (the main breeding season being April to August inclusive). The precise scheduling of works will be reviewed by an ecological/ornithological consultant prior to commencement and agreed with the local authority in advance.

4. HEALTH AND SAFETY

Decommissioning of the existing Taurbeg Wind Farm will necessitate the presence of a construction site and travel on the local public road network to and from the site. Construction sites and the machinery used on them pose a potential health and safety hazard to construction workers if site rules are not properly implemented.

- Taurbeg Wind Farm will be decommissioned in accordance with all relevant Health and Safety
- Legislation in force at the time of decommissioning. Current Health and Safety Legislation includes:
- Safety, Health and Welfare at Work Act 2005 (No. 10 of 2005);
- Safety, Health and Welfare at Work (General Application) (Amendment)
- Regulations 2016 (S.I. No. 36 of 2016);
- S.I. No. 528/2021 - Safety, Health and Welfare at Work (Construction) (Amendment) Regulations 2021 and
- Safety, Health and Welfare at Work (Work at Height) Regulations 2006 (S.I. No. 318 of 2006)

The following measures below are also detailed in Chapter 18 Schedule of Monitoring and Mitigation Measures.

- A Health and Safety Plan covering all aspects of the decommissioning process will address the Health and Safety requirements in detail. This will be prepared on a preliminary basis at the procurement stage and developed further at decommissioning stage.
- All hazards will be identified, and risks assessed. Where elimination of the risk is not feasible, appropriate mitigation and/or control measures will be established. The contractor will be obliged under the decommissioning contract and current health and safety legislation to adequately provide for all hazards and risks associated with the decommissioning phase of Taurbeg Wind Farm. Safepass registration cards are required for all decommissioning, delivery and security staff. Decommissioning operatives will hold a valid Construction Skills Certificate Scheme card where required. The developer is required to ensure a competent contractor is appointed to carry out the decommissioning works. The contractor will be responsible for the implementation of procedures outlined in the Safety and Health Plan. Fencing will be erected in areas of the Site where uncontrolled access is not permitted.
- All staff will be made aware of and adhere to the Health & Safety Authority's '*Guidelines on the Procurement, Design and Management Requirements of the Safety, Health and Welfare at Work (Construction) (Amendment) Regulations 2021*'. This will encompass the use of all necessary Personal Protective Equipment and adherence to the Site Health and Safety Plan.

The scale and scope of the project necessitates that a Project Supervisor Design Process (PSDP) and Project Supervisor Construction Stage (PSCS) are required to be appointed in accordance with the provisions of the Health & Safety Authority's 'Guidelines on the Procurement, Design and Management Requirements of the Safety, Health and Welfare at Work (Construction) Regulations 2013'.

The PSDP appointed for the decommissioning stage shall be required to perform his/her duties as prescribed in the Safety, Health and Welfare at Work (Construction) Regulations. These duties include (but are not limited to):

- Identify hazards arising from the design or from the technical, organisational, planning or time related aspects of the project;
- Where possible, eliminate the hazards or reduce the risks;

- Communicate necessary control measures, design assumptions or remaining risks to the PSCS so they can be dealt with in the Safety and Health Plan;
- Ensure that the work of designers is coordinated to ensure safety;
- Organise co-operation between designers;
- Prepare a written Safety and Health Plan;
- Prepare a safety file for the completed structure and give it to the client; and
- Notify the Authority and the client of non-compliance with any written directions issued.

The PSCS appointed for the decommissioning stage shall be required to perform his/her duties as prescribed in the Safety, Health and Welfare at Work (Construction) Regulations. These duties include (but are not limited to):

- Development of the Safety and Health Plan for the decommissioning stage with updating where required as work progresses;
- Compile and develop safety file information.
- Reporting of accidents / incidents;
- Weekly site meeting with PSCS;
- Coordinate arrangements for checking the implementation of safe working procedures, ensuring that the following are being carried out:
- Induction of all site staff including any new staff enlisted for the project from time to time;
- Toolbox talks as necessary;
- Maintenance of a file which lists personnel on-site, their name, nationality, current Safe Pass number, current Construction Skills Certification Scheme (CSCS) card (where relevant) and induction date;
- Report on site activities to include but not limited to information on accidents and incidents, disciplinary action taken and PPE compliance;
- Monitor the compliance of contractors and others and take corrective action where necessary; and
- Notify the Authority and the client of non-compliance with any written directions issued

5. EMERGENCY RESPONSE PLAN

An Emergency Response Plan (ERP) is presented in this section of the Decommissioning Plan. It provides details of procedures to be adopted in the event of an emergency in terms of site health and safety and environmental protection.

5.1 Emergency Response Procedure

The site ERP includes details on the response required and the responsibilities of all personnel in the event of an emergency. The ERP will require updating and submissions from the contractor/PSCS and sub-contractors as decommissioning progresses. Where sub-contractors that are contracted on site are governed by their own emergency response procedure a bridging arrangement will be adopted to allow for inclusion of the sub-contractor's ERP within this within this document.

This is a working document that requires updating throughout the various stages of the project.

5.1.1 Roles and Responsibilities

The chain of command during an emergency response sets out who is responsible for coordinating the response. The Site Supervisor/Decommissioning Manager will lead the emergency response which makes him responsible for activating and coordinating the emergency response procedure. The other site personnel who can be identified at this time who will be delegated responsibilities during the emergency response are presented in Figure 5-1. In a situation where the Site Supervisor/ Decommissioning Manager is unavailable or incapable of coordinating the emergency response, the responsibility will be transferred to the next person in the chain of command outlined in Figure 5-1. This will be updated throughout the various stages of the project.

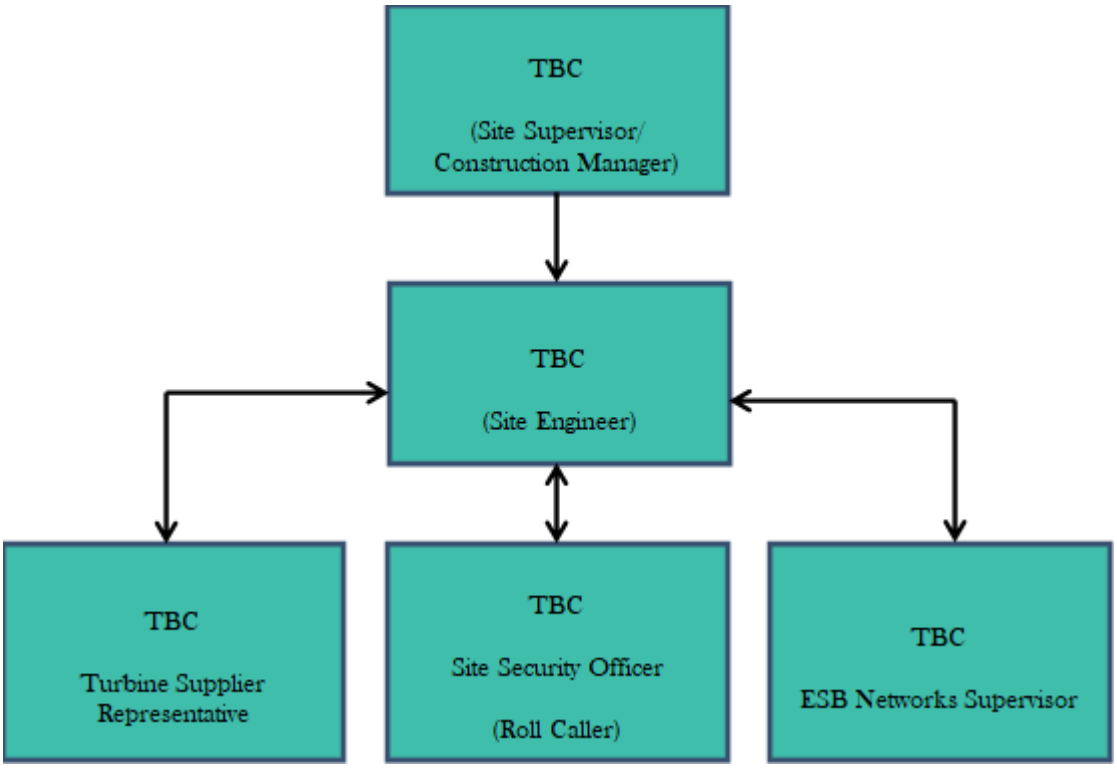

Figure 5-1 Emergency Response Procedure Chain of Command

5.1.2 Initial Steps

In order to establish the type and scale of potential emergencies that may occur, the following hazards have been identified as being potential situations that may require an emergency response in the event of an occurrence.

Table 5-1 Hazards associate with potential emergency situations

Hazard	Emergency Situation
Construction Vehicles: Dump trucks, tractors, excavators, cranes, etc	Collision or overturn which has resulted in operator or third-party injury
Abrasive wheels/ portable tools	Entanglement, amputation or electrical shock associated with portable tools
Contact with services	Electrical shock or gas leak associated with an accidental breach of underground services
Fire	Injury to operative through exposure to fire
Falls from heights including falls from scaffold tower, scissor lifts, ladders, roofs and turbines	Injury to operative after a fall from height
Sickness	Illness unrelated to site activities of an operative e.g. heart attack, loss of consciousness, seizure
Turbine Specific incident	This will be included in the turbine manufacturers' emergency response plan

In the event of an emergency situation associated with, but not restricted to, the hazards outlined in Table 5-1. The Site Supervisor/ Decommissioning Manager will carry out the following:

- Establish the scale of the emergency situation and identify the number of personnel, have been injured or are at risk of being injured.
- Where necessary, sound the emergency siren/foghorn that activates an emergency evacuation on the site. The Site Supervisor/Decommissioning Manager must proceed to the assembly point if the emergency poses any significant threat to their welfare and if there are no injured personnel at the scene that require assistance. The Site Supervisor/Decommissioning Manager will be required to use their own discretion at that point. In the case of fire, the emergency evacuation of the site should proceed, without exception. The site evacuation procedure is outlined in Section 5.1.3.
- Make the area safe if possible and ensure that there is no identifiable risk exists with regard to dealing with the situation e.g. if a machine has turned over, ensure that it is in a safe position so as not to endanger others before assisting the injured.
- Contact the required emergency services or delegate the task to someone. If delegating the task, ensure that the procedures for contacting the emergency services as set out in Section 5.2 is followed.
- Take any further steps that are deemed necessary to make safe or contain the emergency incident e.g. cordon off an area where an incident associated with electrical issues has occurred.
- Contact any regulatory body or service provider as required e.g. ESB Networks the numbers for which as provided in Section 5.3.
- Contact the next of kin of any injured personnel where appropriate.

5.1.3 Site Evacuation/ Fire Drill

A site evacuation/fire drill procedure will provide basis for carrying out the immediate evacuation of all site personnel in the event of an emergency. The following steps will be taken:

- Notification of the emergency situation. Provision of a siren or fog-horn to notify all personnel of an emergency situation.
- An assembly point will be designated in the construction compound area and will be marked with a sign. All site personnel will assemble at this point.
- A roll call will be carried out by the Site Security Officer to account for all personnel on site.
- The Site Security Officer will inform the Site Supervisor/Decommissioning Manager when all personnel have been accounted for. The Site Supervisor/Decommissioning Manager will decide the next course of action, which be determined by the situation that exists at that time and will advise all personnel accordingly.

All personnel will be made aware of the evacuation procedure during site induction. The Fire Services Acts of 1981 and 2003 require the holding of fire safety evacuation drills at specified intervals and the keeping of records of such drills.

5.1.4 Spill Control Measures

Every effort will be made to prevent an environmental incident during the decommissioning phase of the project. Oil/fuel spillages are one of the main environmental risks that will exist on the site which will require an emergency response procedure. The importance of a swift and effective response in the event of such an incident occurring cannot be over emphasised. The following steps provide the procedure to be followed in the event of such an incident:

- Stop the source of the spill and raise the alarm to alert people working in the vicinity of any potential dangers.
- If applicable, eliminate any sources of ignition in the immediate vicinity of the incident.
- Contain the spill using the spill control materials, track mats or other material as required. Do not spread or flush away the spill.
- If possible, cover or bund off any vulnerable areas where appropriate such as drains, watercourses or sensitive habitats.
- Clean up as much as possible using the spill control materials.
- Contain any used spill control material and dispose of used materials appropriately using a fully licensed waste contractor with the appropriate permits so that further contamination is limited.
- Notify the Environmental Clerk of Works (ECoW) immediately giving information on the location, type and extent of the spill so that they can take appropriate action.
- The ECoW will inspect the site and ensure the necessary measures are in place to contain and clean up the spill and prevent further spillage from occurring
- The ECoW will notify the appropriate regulatory body such as Cork County Council, and the Environmental Protection Agency (EPA), if deemed necessary

The importance of a swift and effective response in the event of such an incident occurring cannot be over emphasised. Environmental incidents are not limited to just fuel spillages. Therefore, any environmental incident must be investigated in accordance with the following steps.

- The ECoW must be immediately notified
- If necessary, the ECoW will inform the appropriate regulatory authority. The appropriate regulatory authority will depend on the nature of the incident.

- The details of the incident will be recorded on an Environmental Incident Form which will provide information such as the cause, extent, actions and remedial measures used following the incident. The form will also include any recommendations made to avoid reoccurrence of the incident.
- If the incident has impacted on a sensitive receptor such as an archaeological feature the ECoW will liaise with the Project Archaeologist
- A record of all environmental incidents will be kept on file by the ECoW and the Main Contractor. These records will be made available to the relevant authorities such as Cork County Council, EPA if required.

The ECoW will be responsible for any corrective actions required as a result of the incident e.g. an investigative report, formulation of alternative works methodologies or environmental sampling, and will advise the Main Contractor as appropriate.

5.2 Contact the Emergency Services

In the event of requiring the assistance of the emergency services, the following steps should be taken:

- **Stay calm**. It is important to take a deep breath and not get excited. Any situation that requires 999/112 is, by definition, an emergency. The dispatcher or call-taker knows that and will try to move things along quickly, but under control
- **Know the location of the emergency and the number you are calling from**. This may be asked and answered a couple of times but do not get frustrated. Even though many emergency call centres have enhanced capabilities meaning they are able to see your location on the computer screen they are still required to confirm the information. If for some reason you are disconnected, at least emergency crews will know where to go and how to call you back.
- **Wait for the call-taker to ask questions, then answer clearly and calmly**. If you are in danger of assault, the dispatcher or call-taker will still need you to answer quietly, mostly "yes" and "no" questions.
- **If you reach a recording, listen to what it says**. If the recording says your call cannot be completed, hang up and try again. If the recording says all call takers are busy, WAIT. When the next call-taker or dispatcher is available to take the call, it will transfer you.
- **Let the call-taker guide the conversation**. He or she is typing the information into a computer and may seem to be taking forever. There is a good chance, however, that emergency services are already being sent while you are still on the line.
- **Follow all directions**. In some cases, the call-taker will give you directions. Listen carefully, follow each step exactly, and ask for clarification if you do not understand.
- **Keep your eyes open**. You may be asked to describe victims, suspects, vehicles, or other parts of the scene.
- **Do not hang up the call** until directed to do so by the call taker.

Due to the remoteness of the site, it may be necessary to liaise with the emergency services on the ground in terms of locating the site. This may involve providing an escort from a designated meeting point that may be located more easily by the emergency services. This should form part of the site induction to male new personnel and sub-contractors aware of any such arrangement or requirement if applicable.

5.3 Contact Details

A list of emergency contacts is present in Table 5-2. A copy of these contacts will be included in the Site Safety Manual and in the site office and the various site welfare facilities.

Table 5-2 Emergency Contacts

Contact	Teelphone no.
Emergency Services – Ambulance, Fire, Gardaí	999/112
Doctor – Ath Trasna Medical Centre, Newmarket	(029) 60636
Hospital – University Hospital Kerry	(066) 718 4000
ESB Emergency Services	1850 372 999
Gas Networks Ireland Emergency	1850 20 50 50
Gardaí – local Garda Station – Newmarket Garda Station	(029) 22160
Health and Safety co-ordinator – Health & Safety Services	Confirm prior to decommissioning
Health & Safety Authority	1890 289 389
Inland Fisheries Ireland (IFI)	1890 347 424
Project Supervisor Decommissioning Stage (PSDS)	Confirm prior to decommissioning
Client: Taurbeg Ltd./ Operational Controller	0818 919 595

5.3.1 Procedure for Personnel Tracking

All operatives on site without any exception will have to undergo a site induction where they will be required to provide personal contact details which will include contact information for the next of kin.

In the event of a site operative becoming in an emergency situation where serious injury has occurred and hospitalisation has taken place, it will be the responsibility of the Site Manager or next in command if unavailable to contact the next of kin to inform them of the situation that exists.

5.4 Induction Checklist

Table 5-3 provides a list of items highlighted in this ERP which must be included or obtained during the mandatory site induction of all personnel that will work on the site. This will be updated throughout the various stages of the project.

Table 5-3 Emergency Response Plan Items Applicable to the Site Induction Process

ERP Items to be Included in the Site Induction	Status
All personnel will be made aware of the evacuation procedure during site induction	
Due to the remoteness of the site it may be necessary to liaise with and assist the emergency services on the ground in terms of locating the site. This may involve providing an escort from a designated meeting point that may be located more easily by	

the emergency services. This should form part of the site induction to make new personnel and sub-contractors aware of any such arrangement or requirement if applicable.	
All operatives on site without any exception will have undergo a site induction where they will be required to provide personal contact details which will include contact information for the next of kin.	

6. PROGRAMME OF WORKS

6.1 Decommissioning Schedule

It is expected the decommissioning phase could take between 3-9 months to complete from commencing the removal of turbines to the final reinstatement of the site.

At this time, it is not possible to determine exactly when decommissioning will take place.

The planning and scheduling of the main decommissioning task items are outlined in Figure 6-1 below, where the 1st January has been shown as an indicative start date for decommissioning to commence.

Figure 6-1 Indicative Decommissioning Schedule

ID	Task Name	Task Description	Month 1-3	Month 3-6
1	Site Health and Safety			
2	Turbine Decommissioning	Disconnect Power Output		
3	Turbine & Met Mast Dismantling	Disassemble Turbine Components		
4	Turbine Removal	Transport of all Turbine Components off Site		
6	Turbine & Met Mast Foundations Covering	Reinstate Foundations Areas by Covering with Soil Material		
7	Accommodation Areas Reinstatment	Reinstate Soil Berm and Boundary treatments		

7. MITIGATION PROPOSALS

All mitigation measures relating to the decommissioning phase of the existing Taurbeg Wind Farm have been set out in the various sections of the Environmental Impact Assessment Report (EIAR) and Chapter 18 which accompanies this application.

This section of the Decommissioning Plan groups together all of the mitigation measures presented in the planning documentation. The mitigation measures are presented in the following pages in Table 7-1.

By presenting the mitigation proposals in the below format, it is intended to provide an easy to audit list that can be reviewed and reported on during the decommissioning phase of the project. The tabular format in which the below information is presented, can be further expanded upon during the course of operation and provides a reporting template for site compliance audits.

Table 7-1 Decommissioning Phase Mitigation Measures

Ref no.	Reference Location	Mitigation Measures	Audit Result	Action Required
Decommissioning Phase				
MM1	EIAR Chapter 4	In the event that the Proposed Lifetime Extension is decommissioned after the 10 years extension of life, an updated Decommissioning Plan will be prepared for agreement with the local authority. This will be a comprehensive plan updated in line with decommissioning methodologies that may exist at the time. The Final Decommissioning Plan will therefore be agreed with the Local Authority at least three months prior to decommissioning the Proposed Lifetime Extension.		
MM2	EIAR Chapter 5	Residential Amenity and Health and Safety will be protected during the decommissioning Phase via the following mitigation measures: › Establishing channels of communication between the Applicant or contractor, Local Authorities and local residents; › The hours of decommissioning works (and associated traffic movements) will, insofar as possible, be limited to avoid unsociable hours. Activities shall generally be restricted to between 07:00hrs and 19:00hrs Monday to Friday and between 07:00hrs and 13:00hrs on Saturdays, with no activities on Sundays or public holidays unless in the event of an emergency. However, to ensure that optimal use is made of good weather period or at critical periods within the programme (e.g., crane use) or to accommodate removal of large turbine component along public routes it could be necessary on occasion to work outside of these hours. Any such out of hours working will be notified in advance to the Local Authority and local residents.		
MM3	EIAR Chapter 6, Decommissioning Plan	Regarding Biodiversity at the site, the decommissioning phase will involve the following best practice mitigation measures:		

		› All measures to mitigate the risks of contamination of watercourses as outlined in Chapter 9, will be fully implemented. › The areas within 50m of the hard-stand and turbine foundations will be subject to a pre-works terrestrial ecology walkover to highlight any constraints that may be present (e.g. breeding or resting places of protected species, presence of Invasive Plant Species). › If any significant constraints are identified appropriate controls will be developed and integrated into the live decommissioning plan ahead of the commencement of the work. › If any Third Schedule Invasive species are present in or adjacent to the works footprint, an Invasive Species Management Plan (ISMP) will be developed, and all recommendations implemented in accordance with the contemporary best practice measures. › Speed limits will be enforced on internal roads. › All edible wastes will be stored in covered segregated containers and disposed of at licensed facilities. › No refuelling or other hydrocarbon related usage will be undertaken within 50m of any watercourse in relation to maintenance vehicles, plant or machinery. › Any import of soil or fill necessary in the decommissioning process shall be from approved sources and appropriately tested or inspected to minimise the risk of import of invasive species. Only soil appropriate to the site (pH, soil type) will be used. The re-seeding or natural revegetation of reinstated areas will proceed on the advice of a suitably qualified ecologist. Any seed mix used will be on the approval of the ecologist.		
MM4	Chapter 7, Decommissioning Plan	Regarding Ornithology and Avian Populations, the decommissioning plan will include industry best practice measures to mitigate the impact of works on a bird, which may include the following: › All machinery will work from the existing access road corridor. › Any required vegetation removal will be conducted in line with the provisions of the Wildlife Acts 1976-2021.		

		› Decommissioning works will begin outside the bird nesting season as defined by the Wildlife Act 1976 as amended (1st of March to the 31st of August). Any requirement for works to run into the subsequent breeding season will be subject to pre-works bird surveys to confirm the absence of breeding birds of conservation concern. If such breeding activity is identified during the works, the nest sites will be located, and no works shall be undertaken within an agreed buffer in line with industry best practise. › Noise limits, noise control measures, hours of operation (i.e. dusk and dawn is high faunal activity time) and selection of plant items will be considered in relation to disturbance of birds. All plant and equipment for use will comply with the European Communities (Noise Emission By Equipment For Use Outdoors) Regulations, 2001, as amended (SI 632/2001). Plant machinery will also be turned off when not in use. › Silt fences will be installed as an additional water protection measure around existing watercourses. › An Environmental Clerk of Works and Project Ecologist will be appointed. Duties will include: › Organise the undertaking of a pre-works walkover bird survey to ensure that significant effects on birds will be avoided. › Inform and educate on-site personnel of the ornithological and ecological sensitivities within the Site. › Oversee management of ornithological issues during the works period and advise on ornithological issues as they arise. › Provide guidance to contractors to ensure legal compliance with respect to protected species onsite. › Liaise with officers of consenting authorities and other relevant bodies with regular updates in relation to decommissioning progress. Areas of marsh & fen are unaffected by traffic or storage of plant and materials. **Mitigation Measures to protect Red Grouse** › Any decommissioning works envisioned to take place during the period April – July will be preceded by a pre-commencement survey to investigate the presence of breeding red grouse. The survey will follow the methodology outlined in Section		

		7.2.4.2.7 of Chapter 7 (i.e. a tape-lure survey during period December - March to identify territorial males); › Should territorial males be recorded during survey, then these works will be restricted to outside the main breeding season for red grouse, i.e. April – July **Mitigation Measures to protect Nightjar** › Any works within 500m of the identified area of contiguous breeding habitat during the period May to August will be preceded by a pre-commencement survey to investigate whether any potential breeding nightjar are present within 500m of the proposed works. The survey will follow the methodology outlined in Section 7.2.4.2.6 (i.e. dusk surveys during period late May to July to identify churring males); › Should churring males be recorded during the survey, then the works within 500m of the suitable breeding habitat will be restricted to outside the main breeding season for nightjar, i.e. May - August		
MM5	Chapter 8, Decommissioning Plan	Upon decommissioning of the existing Taurbeg Wind Farm, the wind turbines will be disassembled. All above-ground turbine components will be separated and removed off-site. It is proposed to leave turbine foundations in place underground and to cover them with soil and reseed as appropriate. Leaving the turbine foundations in-situ is considered a more environmentally prudent option as excavation works can be avoided. It is proposed to leave access roads in-situ, as these are in use by the participating landowners to access their lands and as existing walking trails. It is proposed to leave underground cables in place where they are below a level likely to be impacted by typical agricultural works. During decommissioning, all plant and machinery will keep to existing infrastructure (e.g. tracks and hardstanding) and will not encroach upon adjacent habitats unless this is essential in order to progress the decommissioning works. Reinstatement (i.e. backfilling of the turbine foundations) will be carried out using site-won materials without compromising or damaging established/existing habitats. Hardstand areas		

		will be covered with peatland vegetation/scraw or poorly humified peat to encourage vegetation growth and reduce run-off and sedimentation.		
MM6	Chapter 9	The disassembly and removal of the turbines will not have an impact on the hydrological/hydrogeological environment at the wind farm site, however, mitigation measures to avoid contamination by accidental fuel leakage and compaction of soil by on-site plant will be implemented as per the operational phase mitigation measures. These include: › Vehicles used during the decommissioning phase will be refuelled off site before entering the site; › Spill kits will be available in all site vehicles to deal with an accidental spillage and breakdowns; › An emergency plan for the extended operational phase to deal with accidental spillages and breakdowns will be contained in the Operational and Environmental Management Plan; › All transformers and substation areas are bunded to 110% of the volume of oil used in each transformer/substation; and, › An emergency plan for the extended operational phase to deal with accidental spillages will be contained in the Operational and Environmental Management Plan; › Natural vegetation filters are used regularly across the Site where the local drainage and topography allow attenuation of surface water runoff; › Interceptor drains are installed up-gradient of infrastructure to collect clean surface runoff in order to minimise the amount of runoff reaching areas where suspended sediment could become entrained. It is now directed to areas where it can be re-distributed onto natural vegetation; › Swales/roadside drains are used to collect runoff from access roads and turbines hardstanding areas of the site, likely to have entrained suspended sediment, and channel it onto natural vegetation filters; › The existing drainage system at the site provides flood attenuation and has not resulted in any increased in the downstream flood risk.		

MM7	EIAR Chapter 10, Decommissioning Plan	Regarding dust: › Any site roads with the potential to give rise to dust will be regularly watered, as appropriate, during dry and/or windy conditions; › The designated public roads outside the site and along the main transport routes to the site will be regularly inspected by the Site Manager for cleanliness, and cleaned as necessary; › Material handling systems and material storage areas will be designed and laid out to minimise exposure to wind; › Water misting or sprays will be used as required if particularly dusty activities are necessary during dry or windy periods; › The transport of soils or other material, which has significant potential to generate dust, will be undertaken in tarpaulin-covered vehicles where necessary; › All site related traffic will have speed restrictions on un-surfaced roads to 15 kph; › Daily inspection of the site to examine dust measures and their effectiveness, and, › When necessary, sections of the haul route will be swept using a truck mounted vacuum sweeper.		
MM8	EIAR Chapter 12	The contract documents will specify that the Contractor undertaking the decommissioning works will be obliged to adopt best practice noise abatement measures contained in British Standard BS 5228-1:2009+A1:2014 Code of practice for noise and vibration control on construction and open sites – Noise and BS 5228-2:2009+A1:2014 Code of practice for noise and vibration control on construction and open sites – Vibration. The following best practice mitigation measures from these documents will be implemented as required for the duration of the decommissioning phase: › Limiting the hours during which site activities likely to create high levels of noise or vibration are permitted; › Establishing channels of communication between the contractor/developer, Local Authority and residents;		

		• Monitoring typical levels of noise and vibration during critical periods and at sensitive locations; • Selection of plant with low inherent potential for generation of noise and/ or vibration where practical; • Placing of noise generating / vibratory plant as far away from sensitive properties as practical within the site constraints, and; • The hours of construction activity will be limited to avoid unsociable hours where possible. Works operations shall generally be restricted to between 7:00hrs and 19:00hrs Monday to Friday and Saturday between 7:00hrs and 13:00hrs.		
MM9	EIAR Chapter 14	Regarding Cultural Heritage during the decommissioning phase, there will be minimal works required and it is proposed that site roads be left on-site. No potential direct impacts to the archaeological, architectural or cultural heritage resources were identified and therefore no mitigation is required to be proposed.		
MM10	EIAR Chapter 15	Prior to decommissioning, an updated Decommissioning Plan, including material recycling/disposal and a Traffic Management Plan, will be developed to minimise impacts to local traffic. The updated decommissioning plan will be prepared in consultation with the local authority, and the final documentation will be agreed with the local authority in advance of decommissioning.		

8. MONITORING PROPOSALS

All monitoring proposals relating to the decommissioning phase of the existing Taurbeg Wind Farm have been set out in the various sections of the EIAR, which accompanies this planning application.

This section of the Decommissioning Plan groups together all of the monitoring proposals presented in the planning documentation. The monitoring proposals are presented in the following pages in Table 8-1.

By presenting the monitoring proposals in the below format, it is intended to provide an easy to audit list that can be reviewed and reported on during the operational phase of the project. The tabular format in which the below information is presented, can be further expanded upon during the course of operation to provide a reporting template for site compliance audits.

Table 8-1 Schedule of Decommissioning Phase Monitoring Proposals

Ref No.	Reference Location	Mitigation Measure	Frequency	Reporting Period	Responsibility
Decommissioning Phase					
MD1	Chapter 6, Decommissioning Plan	The Site Manager in consultation with the ECoW will be responsible for employing the services of a suitably qualified ecologist and any other suitably qualified professionals as required throughout the decommissioning works.			
MD2	Chapter 7	Decommissioning monitoring surveys will be undertaken prior to the commencement of works associated with decommissioning at the Site. Additionally, if works are to continue into the breeding season, surveys will be required monthly from April to July. The survey will include a thorough walkover survey to a 500m radius of the development footprint and all works areas, where access allows. If winter roosting or breeding activity of birds of high conservation concern is identified during the decommissioning phase (e.g. red grouse or nightjar), no works shall be undertaken within a species-specific disturbance buffer (e.g. Forestry Commission Scotland, 2006; Ruddock and Whitfield, 2007; Goodship and Furness, 2022) in line with industry best practice. No works shall be permitted within the buffer	As required	As required	Project Ornithologist

		until it can be demonstrated that the roost/nest is no longer occupied			

9. COMPLIANCE AND REVIEW

9.1 Site Inspections and Environmental Audits

Routine inspections of decommissioning activities will be carried out on a daily and weekly basis by the ECoW and the Site Supervisor/Decommissioning Manager to ensure all controls to prevent environmental effects, relevant to the decommissioning activities taking place at the time, are in place.

Environmental inspections will ensure that the works are undertaken in compliance with this Decommissioning Plan and all other planning application documents. Only suitably trained staff will undertake environmental site inspections.

9.2 Auditing

An Environmental Audit will first be carried out prior to the decommissioning phase of the existing Taurbeg Wind Farm to ensure the operational phase mitigation measures that are still in place as required are adequate. Further environmental audits will be carried out on a monthly basis during the decommissioning phase of the project and on completion of the decommissioning works.

In contrast to monitoring and inspection activities, audits are designed to shed light on the underlying causes of non-compliance, and not merely detect the non-compliance itself. In addition, the audits are main means by which system and performance improvement opportunities may be identified. Environmental audits will be carried out by the ECoW on behalf of the appointed contractor. It is important that an impartial and objective approach is adopted. Environmental audits will be conducted at planned intervals to determine whether the Decommissioning Plan is being properly implemented and maintained. The results of the environmental audits will be provided to project management personnel.

9.3 Environmental Compliance

The following definitions shall apply in relation to the classification of Environmental Occurrences during the decommissioning phase of the wind farm:

- **Environmental Near Miss**: An occurrence which if not controlled or due to its nature could lead to an Environmental Incident.
- **Environmental Incident:** Any occurrence which has potential, due to its scale and nature, to migrate from source and have an environmental impact beyond the site boundary.
- **Environmental Exceedance Event**: an environmental exceedance event occurs when monitoring results indicate that limits for a particular environmental parameter (as indicated in the Environmental Monitoring Programme) has been exceeded.
    - An exceedance will immediately trigger an investigation into the reason for the exceedance occurring and the application of suitable mitigation where necessary
    - Exceedance events can be closed out on achieving a monitoring result below the assigned limit for a particular environmental parameter.
- **Environmental Non-Compliance:** Non-fulfilment of a requirement and includes any deviations from established procedures, programs and other arrangements related to the Decommissioning Plan.

9.4 Corrective Action Procedure

A corrective action is implemented to rectify an environmental problem on-site. Corrective actions will be implemented by the Site Supervisor/Decommissioning Manager, as advised by the Site Environmental Clerk of Works. Corrective actions may be required as a result of the following:

- Environmental Audits;
- Environmental Inspections and reviews;
- Environmental Monitoring;
- Environmental Incidents, and;
- Environmental Complaints.

A Corrective Action Notice will be used to communicate the details of the action required to the main contractor. A Corrective Action Notice is a form that describes the cause and effect of an environmental problem on site and the recommended corrective action that is required. The Corrective Action Notice , when completed, will include details of close out and follow up actions.

9.5 Decommissioning Phase Plan Review

The Decommissioning Plan will be updated and reviewed prior to commencement of decommissioning.

APPENDIX 5-1

HOUSE PRICES STUDY – CXC SCOTLAND 2016

climate change

Scotland's centre of expertise connecting climate change research and policy

Impact of wind turbines on house prices in Scotland

Dr Stephan Heblich,[1] Dr Dan Olner,[2] Prof Gwilym Pryce[2] and Prof Chris Timmins[3]

With research assistance from Dr Ellie Bates[4] and Dr Tim Birabi[2]

October 2016

[1] *Department of Economics, University of Bristol, member of the ESRC AQMeN project.*

[2] *Sheffield Methods Institute, University of Sheffield, member of the ESRC AQMeN project.*

[3] *Department of Economics, Duke University, USA, member of the ESRC AQMeN project.*

[4] *School of Law, University of Edinburgh, member of the ESRC AQMeN project.*

ClimateXChange is Scotland's Centre of Expertise on Climate Change, supporting the Scottish Government's policy development on climate change mitigation, adaptation and the transition to a low carbon economy. The centre delivers objective, independent, integrated and authoritative evidence in response to clearly specified policy questions.

www.climatexchange.org.uk

Summary

This report presents the main findings of a research project estimating the impact on house prices from wind farm developments. It is based on analysis of over 500,000 property sales in Scotland between 1990 and 2014.

The methodology builds on research on the impact from wind farms on house prices in England (Gibbons 2014). This study improves the way the impact is estimated by looking at the impact of both single turbines and whole wind farms.

To control for the normal fluctuations in house prices we used a 'control group' that closely resembles the characteristics of the dwellings in the study but without being exposed to a wind farm. This provides prices that can be used to interpret a wind farm's impact on the price of dwellings nearby. As such a result showing no effect means that the house price of the property with a wind farm close by has increased or decreased at the same rate as the properties in the control group.

The study looked at both natural landscape and built environment in relation to how exposed a dwelling is to the visual impact of the wind farm.

Key findings

1. **No evidence of a consistent negative effect on house prices:** Across a very wide range of analyses, including results that replicate and improve on the approach used by Gibbons (2014), we do not find a consistent negative effect of wind turbines or wind farms when averaging across the entire sample of Scottish wind turbines and their surrounding houses. Most results either show no significant effect on the change in price of properties within 2km or 3km, or find the effect to be positive.

2. **Results vary across areas:** The results vary across different regions of Scotland. Our data do not provide sufficient information to enable us to rigorously measure and test the underlying causes of these differences, which may be interconnected and complex.

Our results persist under a variety of assumptions:

- whether or not we account for the visibility of turbines;
- whether we base the analysis on individual turbines or entire wind farms;
- whether we account for building heights or use only the natural terrain when estimating turbine visibility; and
- whether we follow individual dwellings over time or use postcode averages.

The complexity of the findings may be due to:

- attitudes towards wind farms and their benefits potentially varying across regions and different social and economic groups;
- Scotland having a higher proportion of its turbines located in remote areas; and
- the fact that some wind farms provide economic or leisure benefits (e.g. community funds or increasing access to rural landscapes through providing tracks for cycling, walking or horse riding).

Additionally these factors are not mutually exclusive. It is likely that they affect house prices simultaneously, and to varying degrees in different locations.

Contents

Summary 3
Key findings 3
Introduction and background 5
Details of the house price impact analysis 7
Overview of the data and method 7
House price data 7
Wind turbines 7
Landscape and building height data 8
Analysis step 1: Which houses can likely see turbines? 'Line of sight' analysis 9
Analysis step 2: house price impact using 'difference in differences' 12
Results 14
Result #1: Analysis based on Postcode Averages & Wind Farm Centre Points ('centroids') (Gibbons) 14
Result #2: Analysis based on Repeat Sales & Individual Turbines 15
Result #3: Analysis based on Repeat Sales & Individual Turbines, Taking into Account Building Heights 17
Summary and possible explanations for the results 19
Heterogeneous and changing preferences 19
Location of turbines 19
Amenity and economic benefits 20
Patterns of social stratification 20
Interactions between multiple causes 22
Appendix: Sensitivity analysis 23
Introduction 23
Sensitivity analysis for result #1: based on Postcode Averages & Wind Farm Centre-Points ('centroids') (Gibbons) 25
Sensitivity analysis for result #2: based on Repeat Sales & Individual Turbines 26
Sensitivity analysis for result #3: based on Repeat Sales & Individual Turbines and Taking into Account Building Heights 27
Acknowledgements 27

Introduction and background

The Scottish Government has committed to a target for renewables to generate the equivalent of 100% of Scotland's electricity demand by 2020[5]. Onshore wind power is playing a central part in decarbonising Scotland's energy supply.

The rapid growth in onshore wind (both in Scotland and globally) has been accompanied by an interest in understanding the impacts of onshore wind development, both positive and negative. The overall economic benefits of investment and spending are relatively straightforward to measure[6]; impacts on communities less so. Survey-based approaches consistently show a majority in favour of renewable power generation in principle but paint a more mixed picture for those directly affected by nearby wind farm development[7].

There is now a substantial body of research on the local impacts of wind farms. Some of this research has looked at measurable effects on house price in order to understand the objective effects on communities, beyond stated views. Have properties near to, or in sight of, new wind farm developments seen price changes that differ from other houses? Until recently, all extant studies had consistently found no robust evidence of any such price impact. One of the most recent studies, by RenewableUK and the Centre for Economics and Business Research, used seven wind farm case studies across England and Wales, and came to the same conclusion: either no impact or even a slight positive one[8].

Very shortly after that study, however, Steve Gibbons looked again at English and Welsh wind farms using a larger data-set and property prices between 2000 and 2012, and found evidence for negative price impacts[9]. In Gibbons' analysis of previous house price studies[10], the key problem he identifies is sample size: while some studies contain many properties, the number of observations actually used to estimate the price impact tends to be too low to be statistically reliable. Many also do not compare price changes across time. Gibbons' research design allows for comparison of much larger groups of property prices before and after wind farms became operational, allowing for more robust results.

The present study bases its price impact analysis on Gibbons' approach, including his use of a landscape analysis to determine whether properties can likely see a turbine[11], or whether line of sight is blocked. Line of sight analysis allows us to test whether visibility of turbines affects house prices differently to proximity alone, by separating visible and non-visible turbines into two groups. We have also explored ways of improving on Gibbons' approach, greatly increasing the resolution and precision of the data. These improvements are listed below:

1. Whilst we replicate Gibbons' approach using average house price per postcode and postcode-centre for housing location, we also repeat the analysis using individual property prices based on full address locations.
2. We use a dataset of wind turbines that includes their exact location and tip height, rather than the centre-point of wind farms. Relying on the centre-point of wind farms might be particularly problematic in a Scottish context where some wind farms are very spread out. When turbines are dispersed in this way, it is possible for a house to be a very long way from the centre of the wind farm, but very close to a peripheral turbine.
3. Our landscape analysis uses 5 metre grid squares (versus 200 metre in Gibbons). Combined with the exact property locations and turbine locations, this gives much more accurate lines of sight.

---

[5] 2020 Routemap For Renewable Energy In Scotland – Update, 2015, http://www.gov.scot/Resource/0048/00485407.pdf

[6] RenewableUK, 'Onshore Wind: Direct and Wider Economic Benefits', 2015, http://www.renewableuk.com/en/publications/index.cfm/BiGGAR.

[7] See e.g. Christopher R. Jones and J. Richard Eiser, 'Understanding "Local" Opposition to Wind Development in the UK: How Big Is a Backyard?', *Energy Policy* 38, no. 6 (2010): 3106–17.

[8] RenewableUK, 'The Effect of Wind Farms on House Prices', 2014, http://ruk.pixl8-hosting.co.uk/en/publications/index.cfm/RenewableUK-Cebr-Study-The-effect-of-wind-farms-on-house-prices.

[9] Stephen Gibbons, 'Gone with the Wind: Valuing the Visual Impacts of Wind Turbines through House Prices', *Journal of Environmental Economics and Management* 72 (July 2015): 177–96, doi:10.1016/j.jeem.2015.04.006.

[10] Ibid. p.179

[11] Why 'likely'? - The real landscape may differ in ways the model has not captured - for example, vegetation may be blocking a view.

4. Taking advantage of this higher resolution, we have also added building height data (where available) to test whether buildings may block a property's view.

The following section describes the data used in more detail, and then explains the two key steps in producing the analysis: the line of sight analysis and the econometric house price analysis. The full results are then presented, before concluding with some possible explanations for the findings.

Details of the house price impact analysis

Overview of the data and method

In this section, we outline the data sources for the project and explain how they were used to produce the house price impact analysis. The following four sub-sections describe the **four sources of data** used:

1. House price data for Scotland from January 1990 to March 2014.
2. Wind turbines that became operational between November 1995 and December 2014.
3. Digital Elevation Model (DEM) data for the Scottish landscape, giving height above sea-level for 5-metre grid squares covering the whole of Scotland.
4. Building height data, added to the DEM data.

We shall then detail the two steps of data preparation and analysis. The first step was to carry out a line of sight analysis identifying which houses could most likely see at least one turbine. This provided full details for each house of the number of visible turbines and their distance. The second step was to use this information, along with property price change over time (and a number of other control variables; see below), to produce the final house price impact analysis.

House price data

Data for property prices in Scotland comes from two previously unlinked versions of price data from Registers of Scotland (RoS). By linking these, the house price record covers just over 23 years (1990 to March 2014). While RoS record every Scottish sale, the analysis here drops any sales that, for a number of reasons, were not suitable. For example, not all properties could be exactly geocoded because the RoS record contained insufficient address information to obtain a location match and had to be excluded.

Only repeat sales (properties that sold more than once within the time period of the data) were used in the house price analysis. Following properties over time in this way helps us to compare like with like when estimating the house price impact of turbines being constructed. One limitation of this repeat sales approach is that we do not know whether there have been major changes to the dwelling over time. However, provided changes to dwellings are fairly randomly distributed across all dwellings in the data, this should not have a big effect on the results. In total, the RoS data provided 637,000 repeat-sale properties, accounting for just over 1.7 million sales.

Following Gibbons, we restricted the properties used in the analysis to those within 15km of at least one turbine (i.e. within the green circles in Figure 2). This is done, as Gibbons says, because "as the distance to the wind farm increases, the number of other potential coincident and confounding factors increases, making any attempt to identify wind farm impacts less credible"[12]. This reduces the total number of properties in the analysis to 509,275.

Wind turbines

Three sources have been combined to produce the wind turbine dataset:

1. Precise wind turbine locations were acquired from Ordnance Survey's "Points of interest" (POI) data, freely available through an academic license[13]. Its latest incarnation (as of late 2015) is much more comprehensive than previous versions. This data is collated for Ordnance Survey by PointX (www.pointx.co.uk). The POI turbine data itself is mainly supplied to Ordnance Survey by RenewableUK.
2. Dates that wind farms became operational were 'scraped' from RenewableUK's website (www.renewableuk.com) and then matched to turbines.

[12] Gibbons, 'Gone with the Wind'. p.180

[13] Code and guidance for extracting specific types of POI data are accessible at the Sheffield Methods Institute github page: github.com/SheffieldMethodsInstitute/windfarmsHousePrices

3. Turbine tip height information was collated through direct research of planning applications and other publicly available sources[14].

Figure 1 shows the cumulative rise in the number of turbines becoming operational in Scotland from 1995 onwards; the total reaches just over 2,500 turbines by the end of 2014.

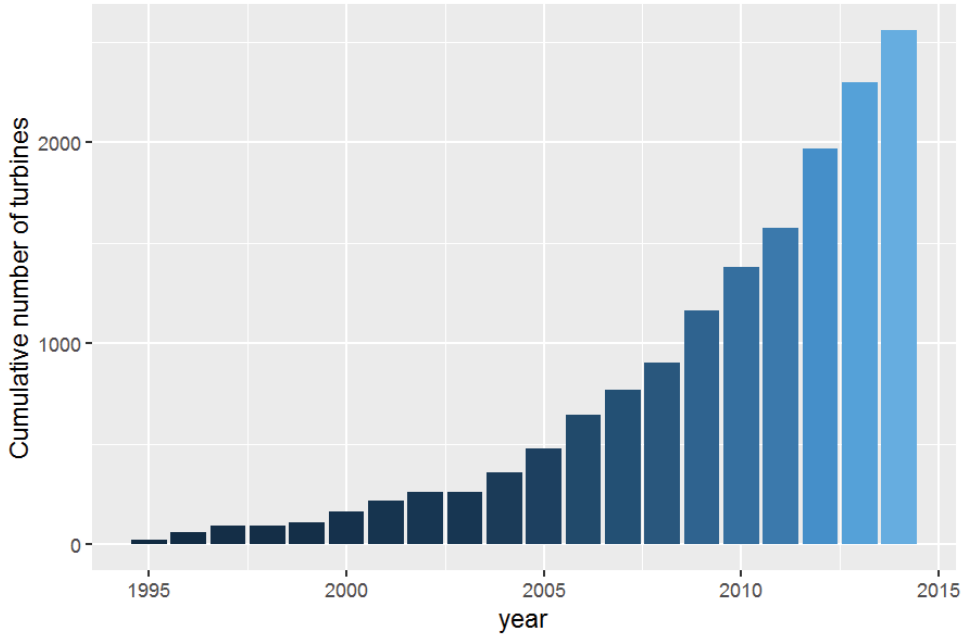

Figure 1: Number of operational wind turbines in Scotland, cumulative from 1995 to 2014

Landscape and building height data

To determine whether a turbine is likely to be viewable from a particular property, we need to know if any landscape features intervene to block the view. This requires using a 3D 'Digital Elevation Model' (DEM) of the Scottish terrain, onto which houses and turbines can be added. We use Ordnance Survey's "OS Terrain 5" DEM, which provides height above sea level for every 5-by-5 metre grid point.

The OS Terrain 5 data can be used to identify which houses have their lines of sight blocked by the physical landscape, but this does not account for the effect of other buildings. To correct for this, we also use building height data for the majority of properties in Scotland, combining Ordnance Survey's Mastermap with LIDAR data from the Centre for Environmental Data Analysis (CEDA). The OS Terrain 5 DEM data's 5 metre resolution is fine enough to allow addition of building footprints and heights derived from the Mastermap and CEDA data.

On the map of Scotland in Figure 2, areas for which we used building data are shown with the yellow (Mastermap) and red (CEDA) grid areas. Where both sources covered the same area, we used the slightly better quality Mastermap data. These two sources do not cover all buildings in Scotland, but because data exists for all the larger conurbations, 84% percent of properties have a line of sight that crosses building height data and so could potentially have that view blocked. Calculations are run both with and without building heights for comparison, with the latter using the 84% subset of houses that may have had a line of sight blocked by a building.

[14] The majority of the work tracking down tip heights was done by Dr Ellie Bates, University of Edinburgh.

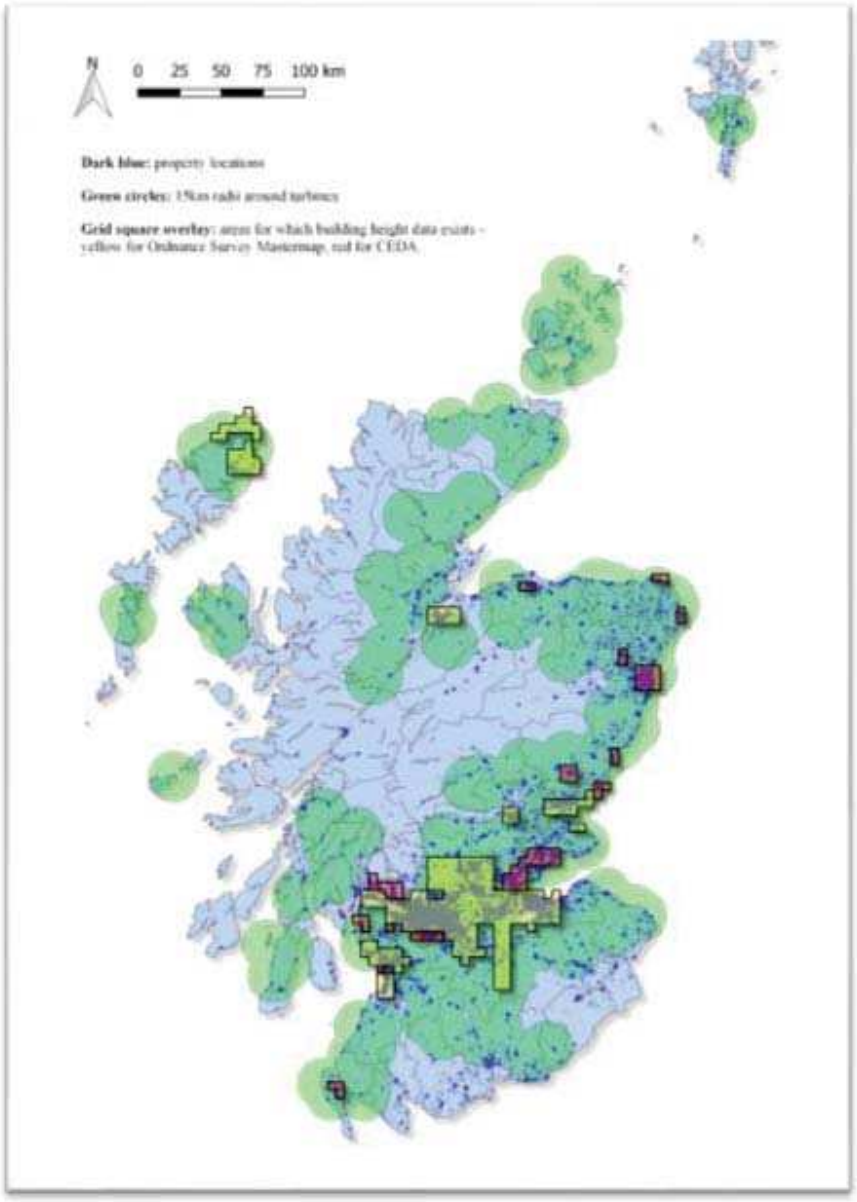

Figure 2: Scotland - housing data location (dark blue), turbine 15km radii and building height data location

Analysis step 1: Which houses can likely see turbines? 'Line of sight' analysis

The econometric analysis requires the following information for each repeat-sale property:

- Which turbines, if any, are within 15km?
- How close is each of them to the property?
- Of those turbines within this 15km range, which are visible to this property and which likely cannot be seen?

We used Pythagoras' Theorem to compute distances between each dwelling and turbine. To estimate turbine visibility, we used 'line of sight' analysis (also known as "intervisibility" analysis)[15]. Figure 3 and Figure 4 illustrate how this process is carried out using the example of a particular property in Glasgow that has its line of sight blocked by another building. 136 batches of housing, turbine and landscape data are processed - these figures use a batch covering the Cathkin Braes wind turbine, installed in 2013[16]. (Other batches process larger groups of turbines together, e.g. the Whitelee wind farm to south of Glasgow in Figure 3 is processed in one batch.)

The dotted line on the map of Glasgow in Figure 3 marks an 8.7km line of sight between this example property and the Cathkin Braes turbine. Figure 4 gives the landscape cross-section for this same line (with horizontal distance at 1/8th scale, relative to height), showing how the DEM landscape data - both with and without building heights - is used. The line starts two metres above ground level on the site of the house[17] and 'looks' towards the turbine blade tip height. If the highest point of the tip is visible above landscape and buildings, the line of sight is clear. In this example, for landscape alone, the house (left-hand side of graph) has a clear line of sight. If building heights are used, however (green in Figure 4), line of sight is blocked.

This process was repeated for all properties. The addition of building height data blocked a great many more from view of a turbine. Without building heights, 80% of properties within 15km of a turbine are identified as having a line of sight to at least one. This drops to 32% when building heights are used - an unsurprising result given how many properties are located in conurbations. Note that this binary visibility result says nothing about a turbine's actual visual impact which will depend on proximity. For example, a visible turbine will presumably have a much bigger visual impact when viewed from nearby properties compared with the view from houses 15km away. As Gibbons says:

> "Existing literature based on fieldwork suggests that large turbines are potentially perceptible up to 20km or more in good visibility conditions, but 10 to 15km is more typical for a casual observer and details of individual turbines are lost by 8km."[18]

[15] Code and guidance for this is available at the Sheffield Methods Insitute github page: github.com/SheffieldMethodsInstitute/windfarmsHousePrices

[16] See e.g. "£5m city turbine will be visible around world (From Evening Times)." 2013. www.eveningtimes.co.uk/news/13256714.__5m_city_turbine_will_be_visible_around_world

[17] The building data for the house is discounted: for the building height check, line of sight is only checked once the line has got past the building's edge.

[18] Gibbons p.180

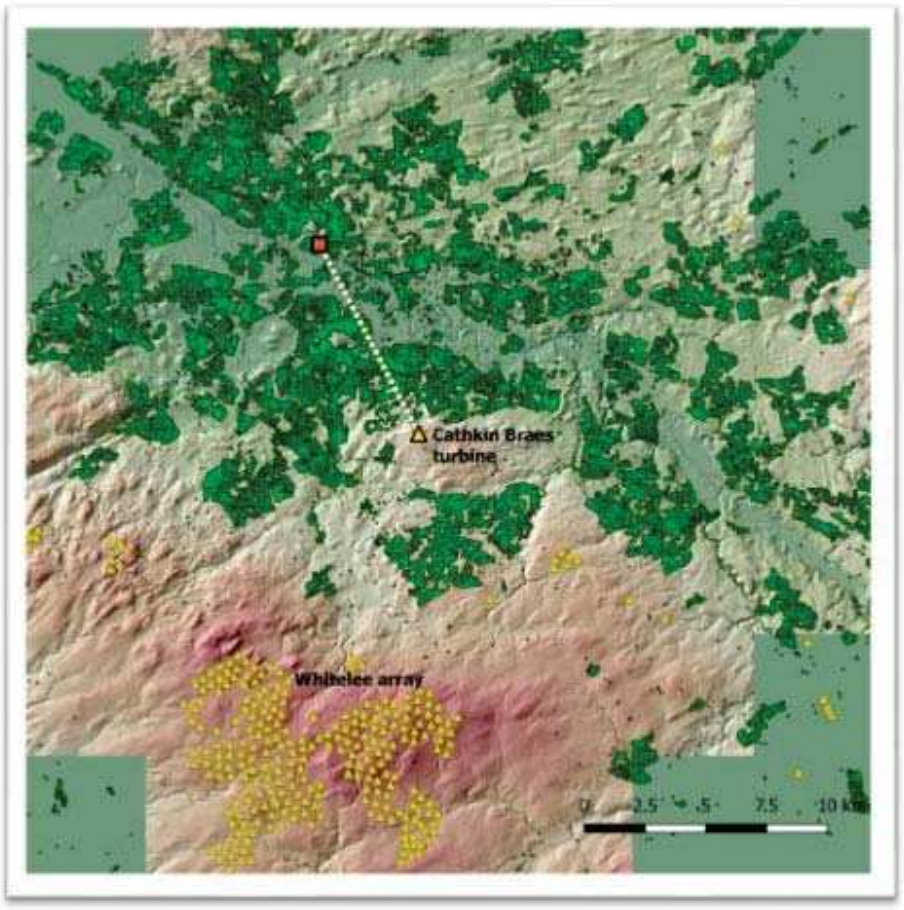

Figure 3: Digital Elevation Model for Glasgow area. Repeat-sales properties in green. Wind turbines are yellow triangles. Dotted line is an example line of sight (matches figure below) for a sample Glasgow property to Cathkin Braes turbine tip.

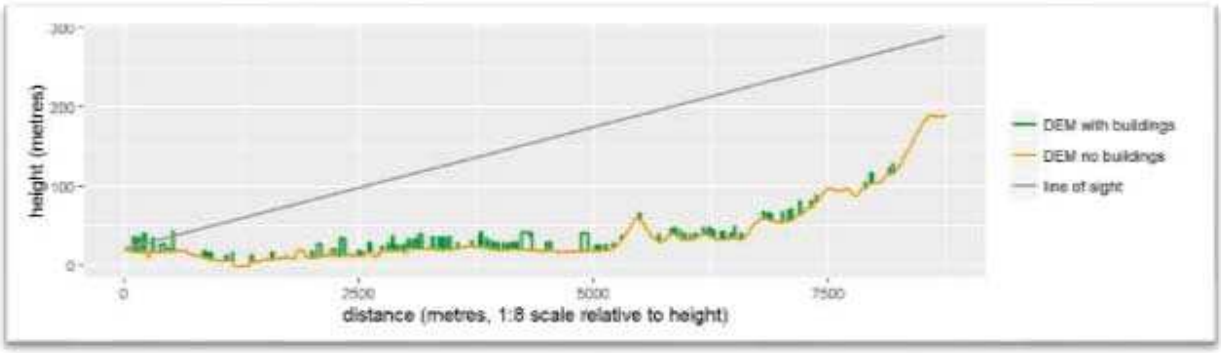

Figure 4: example line of sight blocked by buildings that would not be blocked by landscape alone. Matches dotted line in above figure. Property on left, Cathkin Braes turbine tip on right. Note horizontal distance is 1/8 of actual scale, relative to height.

Analysis step 2: house price impact using 'difference in differences'

The aim of the econometric analysis described in this section is to assess the house price impact as distance increases, both for visible and non-visible turbines and wind farms.

We use a "difference in differences" approach to identify the causal effect of wind turbine proximity and visibility. This approach seeks to estimate how rates of change in house prices differ between properties "exposed" to wind turbines (through proximity and/or visibility) compared with those that are not exposed. We use only `repeat sale' properties, as described above. We label properties exposed to wind turbines - those we want to identify any price impact for - as the "treatment group".

To measure the causal effect of wind turbine exposure, we would ideally like to know how the same dwelling's change in price over time is affected by the presence or absence of a wind farm. Clearly, observing both states at the same time is not possible. Instead, we construct a "control group" that closely resembles the characteristics of the treatment group but has not been exposed to a wind farm. The control group thus provides us with a counterfactual dwelling price, which we interpret as what the price would have been if the treatment group had not been in proximity to, or in sight of, wind turbines. This setup allows us to compare the average change in 'exposed' dwellings' house price to the average change in 'unexposed' dwellings' house price before and after turbines become operational - a so called *difference-in-differences* framework.

The first difference is how much the treatment and control groups change price between the chosen time periods. The second difference is how these two changes compare. This second difference is labelled the "treatment effect", i.e. the causal impact of wind farm developments on house price growth. If we were to produce the same findings as Gibbons, with the treatment group's price increasing **less** than the control group, then the impact of wind turbines on house price growth would be negative. For example, if we find a house price impact of -10%, this means that prices in the treatment group went up by 10% less than they did in the control group. On the other hand, if we find a positive effect, say 10%, this means that prices in the treatment group went up by 10% more than in the control group.

Note that a key assumption in the difference-in-differences framework is that the treatment and control groups show the same trends in house price growth in the pre-treatment period (the 'common trends assumption'), which means that they are subject to the same influences on price before the turbine is installed.

For all results, we repeated our difference-in-differences analysis using a large variety of additional controls that control for possible unobserved factors. This is the same as the "fixed effects" approach used by Gibbons (2014). The essential principle of a fixed effects approach is to allow fixed (i.e. constant over time) differences in subsets of the data to be accounted for. Including fixed effects allows the analysis to control for factors that we cannot easily measure (such as cultural differences or unknown economic, political or physical factors) but are likely to be fairly constant over time and may cause different price trends. The most intuitive fixed effects are regional. For example, there might be different house price trends across NUTS2 regions because of differences in the fixed characteristics across regions, such as their physical geography. These differences can be controlled for using fixed effects even if we do not have detailed data on the different underlying characteristics. This may be important if wind farms are sited taking these features into account.

All of the results presented in this report include basic fixed effects that control for variations in overall house price trends and differences in property characteristics. We use annual and quarterly fixed-effect controls to flexibly account for house price trends. Since we are looking at repeat sales, our estimations further include a set of house fixed effects - allowing each property its own trend line - that absorb any time-invariant house characteristics such as its footprint size or number of bedrooms. These are the "basic" controls used in all the results reported here.

We then add a number of additional controls to the models in order to test sensitivity. First, a number of geographic controls are added, allowing different house price effects over time by including fixed effects for slope (for each individual property), elevation (height above sea level for each property) and aspect (which compass direction the property's slope is facing, indicating which direction their predominant view is likely to be). Second, we add controls for different price effects across distance rings. These controls are in line with the ones used by Gibbons (2014). In addition, we allow house prices to differ between Scotland's four NUTS2 regions and include a set of region-by-year interactions. These additional fixed effects results are provided in the appendices.

Results

We present three sets of results. We start with the Gibbons (2014) approach, which is based on postcode averages for house prices and computes proximity and visibility using the centre point of entire wind farms (rather than individual turbines). We then compare these baseline results with outputs based on more fine-grained analysis that follows individual dwellings over time and calculates turbine proximity and visibility based on individual wind turbines. This is done both for visibility based just on terrain, and also visibility that also accounts for any buildings that may block the view.

Result #1: Analysis based on Postcode Averages & Wind Farm Centre Points ('centroids') (Gibbons)

Figure 5 shows the percentage impact on house price growth of a dwelling close to a wind farm being able to see the wind farm (blue line) compared with not being able to see the wind farm (red line). The approach used to derive this first set of results is similar to Gibbons (2014). They are based on:

- the change in average house prices in a given postcode before and after a wind farm became operational (rather than individual dwellings); and
- the effect of entire wind farms (rather than individual turbines).

Compared to the individual-property-level repeat sales analysis, one may think of this as a repeat sales estimation at the postcode level. However, instead of looking at the same house selling multiple times, we now look at multiple transactions in the same postcode. The implicit assumption is that houses within the same postcode unit are very similar and could be used interchangeably.

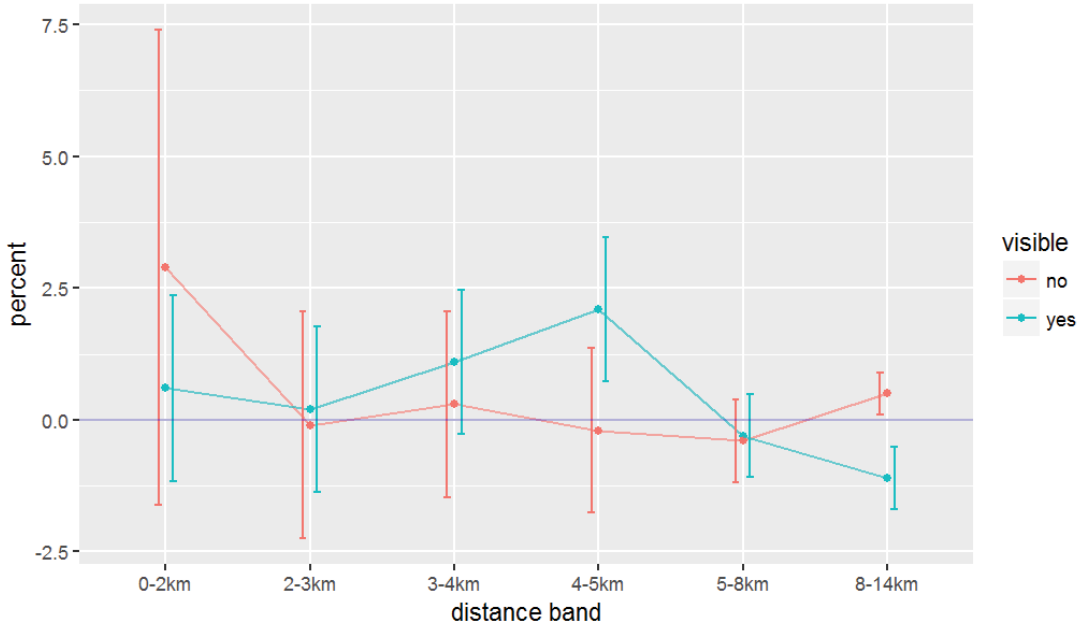

Figure 5: Result #1: Percent difference in the change of house price

(Postcode/wind farm centroids[19], **whole wind farm** visible/not visible.)

The horizontal axis shows the distance between the postcode of dwellings and the centre of the wind farm. These distances are grouped into 6 bands: (i) 0-2km, (ii) 2-3km, (iii) 3-4km, (iv) 4-5km, (v) 5-8km, and (vi) 8-14km. The vertical bars show the confidence intervals for each estimate. If the confidence interval is narrow, depicted by a short vertical bar, it means the estimate is precise. The longer the bar, the wider the confidence interval,[20] and the less precise the estimate is. If this vertical bar is entirely above zero, it means the result suggests a significant[21] positive effect on house price change caused by the construction of the wind farm. If the vertical bar lies entirely below zero, it means that the effect is significantly negative. If the vertical bar extends above and below zero, as is the case for most of the estimates in Figure 5, it means that there is no significant effect, either positive or negative. In other words, we cannot rule out a zero effect at the 95% confidence level.

A zero effect does not mean that house price growth has flat-lined. Rather it means that the treatment group (those properties that are in close proximity to a wind turbine) have a similar house price growth trajectory as the control group (those properties that are not in close proximity to a wind turbine).

The results in Figure 5 suggest that visible turbines have a positive effect on house prices (the blue line is above zero for the first four distance bands). However, the majority of confidence intervals extend above and below zero. This suggests that there is no significant house price effect in the first three distance bands, but a possible slight positive effect for visible turbines in the 4-5km band, dropping to a negative effect in the 8-14km band.

As discussed above, we repeated our analysis using a large variety of different specifications that control for a variety of possible unobserved factors using the same "fixed effects" approach used by Gibbons (2014). The results of the key variations from this exercise are presented in Figure A1 in the appendix, where Figure 5 is replicated in Figure A1(A) for comparison. We can see that the results are broadly consistent with Figure 5 in that none of the graphs show significant negative impacts of wind turbines on house price growth in the first three distance bands. Some graphs do, however, suggest a significant **positive** impact on house price growth, particularly in the second distance band (2-3 km), and particularly for visible turbines (see graphs (B), (C), (D), (F), and (H) of Figure A1). A more detailed description of the results in Figure A1 is presented in the Appendix.

Result #2: Analysis based on Repeat Sales & Individual Turbines

Figure 6 shows results based on the repeat sales of individual properties and the impact on house price growth after individual turbines become operational[22]. Here we see a significant positive impact on house price growth in the first distance band (1-2km) for properties that cannot see any turbines, but this effect is much smaller and statistically insignificant for properties in the same distance band that can see turbines. Note that the positive effect on properties, for which turbines are visible, becomes statistically significant in the second, third and fourth distance bands. The two furthest distance bands, however, do indicate negative price impacts. Though these results are mixed, as confidence intervals for visible/not visible turbines cross or touch the zero line.

Results of the sensitivity analysis—comparison with a variety of different fixed effects—are presented in Figure A2 in the appendix. Again, these different versions of the results tell a similar story with the positive impact on house price growth

[19] Centroid means centre point of an aerial unit (e.g. postcode) or multiple points.
[20] Based on the 95% level of confidence, which is the standard threshold used in statistical studies.
[21] Statistical "significance", in this context, means that there is less than a 5% chance that an estimated negative or positive house price impact is purely due to random variation in the data.
[22] Again, this is replicated in the appendix, figure A2(A).

tending to diminish with distance for properties that cannot see turbines, but rising then falling with distance for properties that can see turbines.

Crucially, there are no consistent signs of negative impacts on house price growth in the first three distance bands. In these results, the negative signal in the furthest two bands is again mixed, with no completely consistent pattern either side of zero.

Note that at shorter distances, confidence intervals tend to be larger. This is unsurprising, as sample sizes at shorter distances are smaller (there are not many houses very close to turbines) and so there will necessarily be more uncertainty in our estimates at close distances.

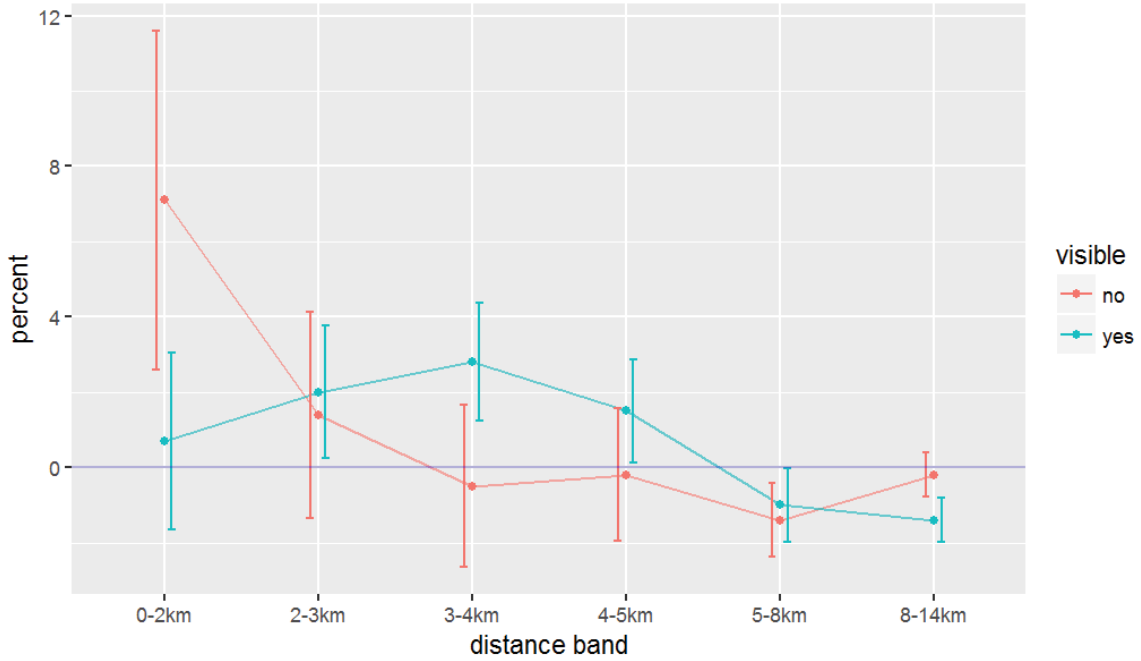

Figure 6: Result #2: Percent difference in the change of house price

(All repeat sales, turbine visible / not visible)

Results for individual repeat sales properties (Figure A2, appendix) show much the same pattern, but with larger percentage effects. The larger non-visible turbine effects at very close distance do, again, have large confidence intervals - but these do not cross the zero line. For both the centroid and repeat-sales results, any impact on house price growth tends to drop off as distances increase, though there is a great deal of variability in this response.

Repeat-sales results take advantage of having individual turbine data to distinguish between responses to turbines over and under 100 metres to tip height (appendix, figures A2(E) and A2(F); A3(E) and A3(F)). Sub-100 metre turbines are associated with consistent negative house price impacts, if they can be seen - but, again, confidence intervals cross the zero line. This is not the case for those out of sight, however.

Turbines over 100 metres in height are very similar to the main results - with perhaps a more clear decay of positive effect over distance for non-visible turbines. It is worth noting that: (a) Aberdeenshire has a large proportion of the sub-100 metre turbines and (b) most of the above 100 metre turbines were built after 2006, so this difference in response could be rooted in these different times and places.

Result #3: Analysis based on Repeat Sales & Individual Turbines, Taking into Account Building Heights

One disadvantage with both Result #1 (the Gibbons approach) and Result #2 (the individual houses/turbines approach) is that the visibility estimates do not take into account the possibility of buildings (as opposed to natural features) blocking the line of sight to turbines and wind farms.

Figure 7 shows the results of an analysis based on the repeat sales of individual properties and the impact on house price change after individual turbines become operational taking into account the height of buildings that might block the view of turbines. (Again, the appendix shows the results of the sensitivity analysis for these results in Figure A3). While the main findings remain similar to Results #1 and #2 in that there are no consistent signs of negative house price effects in the first three distance bands, it is clear that the estimates of impacts of visible and non-visible turbines on house price changes appear to be much closer in Result #3. Looking across all the results in Appendix figure A3, for both visible and non-visible turbines, the impact on house price growth seems to be more positive in the second distance band (2-3km) than in the closest distance band (0-2km), but then declines in distance bands three and four. As with the previous result, there appear to be negative price impacts in the last two distance bands, particularly for visible turbines, but these results are less consistent in the sensitivity analysis.

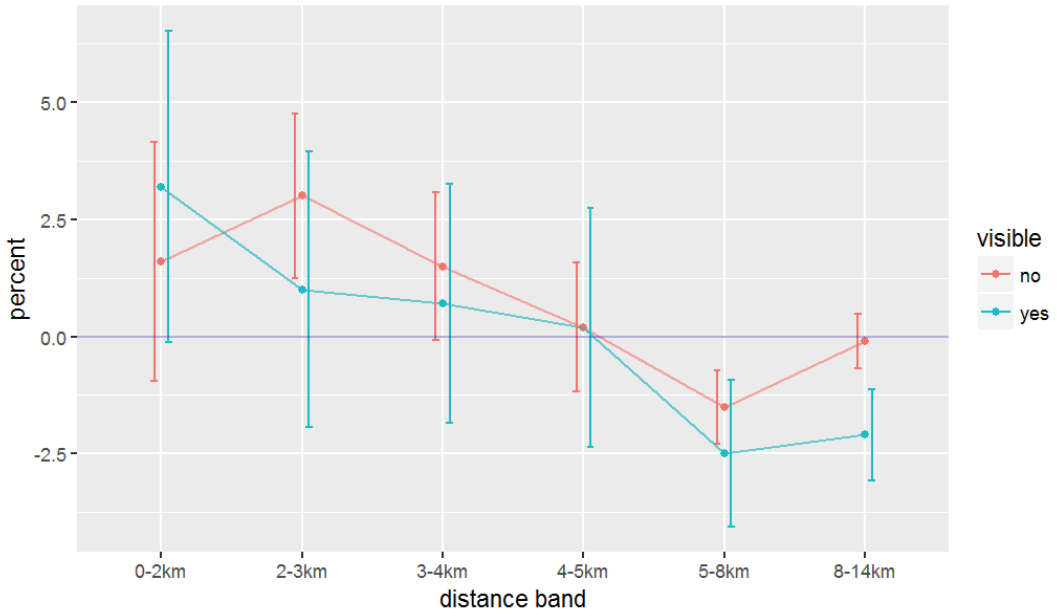

Figure 7: Result #3 Percent difference in the change of house price

(All repeat sales, turbine visible / not visible, using building height data for line-of-sight)

While results using building height data in Figure 7 are broadly similar to those relying on terrain-based line of sight, for some of these regressions there are quite different results even for properties that cannot "see" a turbine. This is because it uses a different sample of houses - only those that have lines of sight that cross areas that have available building height data. If this is not done, it is impossible to know whether a property has a clear line of sight due to no

buildings blocking it, or just that no building height data was available. As mentioned above, this still accounts for 84% of properties - but these are all in the larger conurbations. The properties that "can see" and "cannot see" are, of course, also different. The building height results, then, say more about the impact of wind turbines in urban areas than the non-building height sample.

The main difference in the building height result is in the nearest distance band where the effects on house price growth for properties whose line of sight is blocked by a building are noticeably smaller in comparison to those with line of sight blocked by terrain. With terrain only, visible and non-visible appeared to show a quite different response (Figure 6), but when the building height data are included (Figure 7), the impact of visible and non-visible turbines both have the same direction of change as distance is increased (though again, the wide confidence intervals mean there is considerable uncertainty surrounding the estimates).

The pattern of difference between sub-100-metre turbines (Figure A3(E)) and those over (Figure A3(F)) is similar to the terrain-based results once the uncertainty surrounding estimates is taken into account. For turbines less than 100 metres that can be seen despite building height, there appear to be large impacts on the price growth of properties in close proximity, and these impacts diminish at further distances, but the confidence intervals are so wide, we cannot be sure that the effects are different to zero for any of the distance bands, visible or non-visible. Much more precise results are available for turbines over 100m with statistically significant positive effects for the second distance band (2-3km) in Figure A3(F).

Summary and possible explanations for the results

In summary, we have not found any consistent evidence of a negative impact of wind turbines on house price growth. Generally speaking the effect is either positive at particular distance bands (2-3km) or not distinguishable from zero.

Note again that a zero effect does not mean that house price growth has flat-lined. Rather, it means that there is no significant difference between the house price growth of the treatment group (properties close to turbines) and that of the control group (properties far away from turbines).

A positive effect means that the treatment group has a higher rate of house price growth than the control group. The repeat sales analysis, for example, finds a positive effect of 2% for houses in the 2-3km distance band that can see a turbine (Figure 6). This means that the value of those houses went up by 2% more than the increase in value of dwellings in the control group.

We also find some evidence that that the impact of wind turbines on house price growth appears to vary across different regions of Scotland. This finding has not, as far as we are aware, been systematically tested in previous UK studies using the rigorous methods applied here.

There is some evidence from the results that property prices respond differently to wind turbines in different parts of Scotland. It must be emphasised, this finding is somewhat tentative. Using the current method, sample sizes are too small to be fully reliable. However, it does suggest that while some areas see the positive impacts described above, others may see negative impacts.

Results for Angus/Dundee and Clackmannanshire/Fife regions, all clustered north of the Firth of Forth, appear to see some negative impacts for visible turbines, though most of these have confidence intervals crossing or just touching zero. In contrast, North and South Lanarkshire show the most positive price impacts at close distances. Other regions either produce no geographical results due to data limitations, or are very mixed.

Our data do not provide sufficient information to enable us to rigorously measure and test the underlying causes of these differences which may be interconnected and complex. Differential impacts may arise, for example, from interactions between variations in physical terrain, urban social structures, local approaches to turbine development policy and community engagement.

We now conclude the report by offering a number of possible explanations for our findings.

Heterogeneous and changing preferences

The reason our results are consistently different to those reported by Gibbons (2014) might be because attitudes towards wind farms may be different in Scotland than in other parts of the UK, and may also vary significantly within Scotland, and between individuals. Attitudes may also have varied over time – e.g. in response to public debates about energy futures or rural economic development. So our complex findings may reflect genuine complexity and fluidity in the preferences and attitudes of homeowners across Scotland over the time period considered.

Location of turbines

In Scotland, a much higher proportion of turbines are likely to be located on moors and mountains, and in much more remote areas than in England and Wales. These differences in terrain might be another important reason for the discrepancies between our results and those of Gibbons (2014), as might the potential alternative uses of the land on which turbines are constructed. For example, in remote mountain locations, there may be fewer alternative commercially viable uses for the land and so the opportunity cost in terms of foregone alternative revenue streams from the land may be smaller. In contrast, high quality farmland locations in England and Wales may well have more valuable

alternative uses that have to be foregone, both now and in the future, if turbines are constructed. This may itself affect the attitudes of, and financial impact on, local residents and businesses.

Amenity and economic benefits

The positive house price impacts presented above may also reflect the fact that some wind farms provide economic and leisure benefits to the surrounding areas.

- E.g.1: The Whitelee wind farm had 25,000 visitors in the first two years of opening[23] and provides 130kms of tracks for walkers, cyclists, horse riders and dog walkers. These benefits may be substantial and may offset any negative aesthetic or noise effects. The positive effect of such amenities might be particularly strong if the previous land use was essentially barren and of little aesthetic merit. The effects, positive and negative, are likely to vary geographically but not necessarily in the same way.
- E.g.2: Some renewable energy companies provide community and development funds to fund a range of projects that benefit the locality and potentially generate employment. The SSE Clyde wind farm fund[24], for example, is expected to provide a total of £17.5 million for local projects that boost local investment and employment, offer training, prevent poverty, or benefit the local or social environment in some way. Such initiatives may improve the quality of life of local residents and increase house prices accordingly.

Patterns of social stratification

Attitudes towards wind turbines and the economic benefits may vary across different social and economic groups. If the location of these groups relative to the location of wind farms varies (e.g. because affluent households are more concentrated in the outskirts in some cities than in others) then the house price responses might vary depending on location.

For example, Kavanagh, Lee and Pryce (2016)[25] find that poverty is much more concentrated in the inner city in Dundee than it is in Edinburgh. The maps in Figure 11 below make the same point using the Scottish Index of Multiple Deprivation. Note also that Kavanagh, Lee and Pryce (2016) identify significant change in the geographic patterns of poverty between 2001 and 2010. Since wind turbines tend to be located in rural areas, households living near the edge of the city are most likely to be affected, either positively or negatively, and variations in the pattern of wealth over time and between cities might affect the pattern of house price impact.

[23] http://www.pfr.co.uk/cloich/15/Wind-Power/23/Tourism/

[24] See for example http://www.southlanarkshire.gov.uk/info/200168/getting_involved_in_your_community/571/sse_clyde_wind_farm_fund

25 Kavanagh, L., Lee, D. and Pryce, G. (forthcoming) Is Poverty Decentralising? Quantifying Uncertainty in the Decentralisation of Urban Poverty. Annals of the American Association of Geographers, freely available here: http://bit.ly/2dAihAX

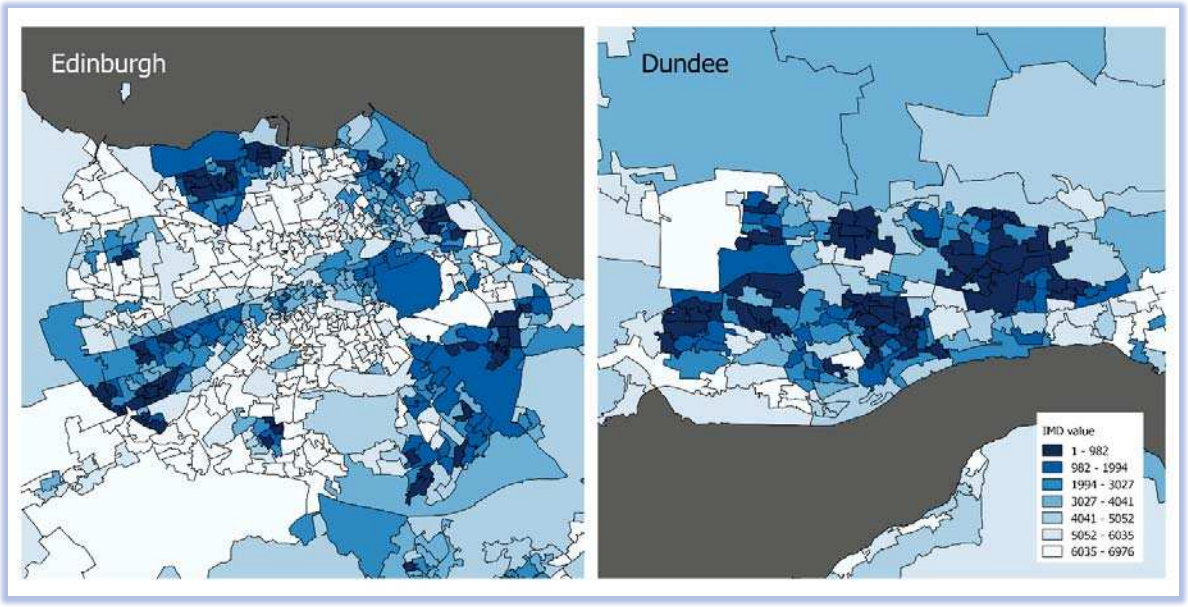

Figure 11: 2011 Scottish Index of Multiple Deprivation in Edinburgh and Dundee. Lower values (darker blue) are more deprived areas, higher values are less deprived.

Overall, those who are likely to be able to see a wind turbine typically live in lower value houses (and presumably have lower incomes) than those who cannot (Figure 12). It may be that those on lower incomes are less averse to wind turbines, perhaps because the marginal benefit of any community fund or other positive spillover from wind farm projects is larger relative to their disposable income.

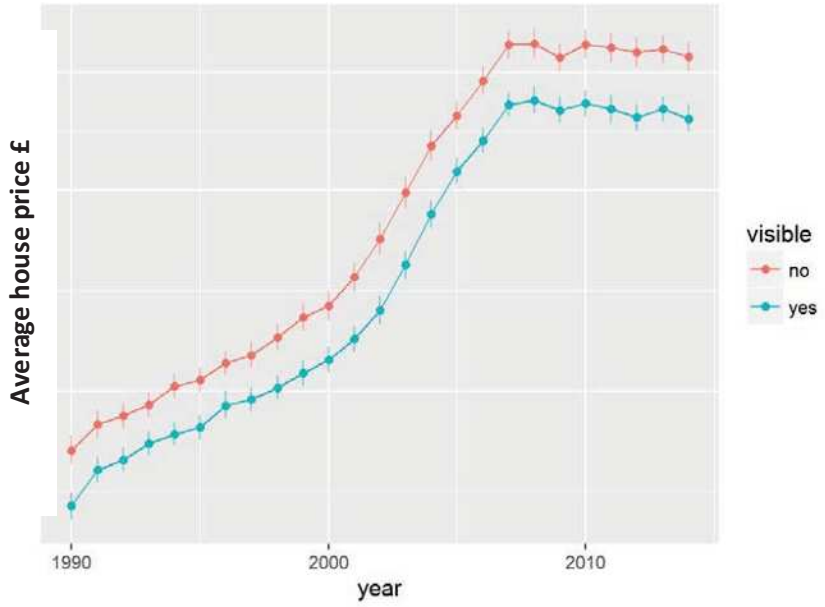

Figure 12: Average annual house prices (plotted on log scale) for houses that will have a turbine in sight at some point within the timeframe of the study vs. those that do not

Interactions between multiple causes

These explanations are not mutually exclusive. It is likely that they affect house prices simultaneously, and to varying degrees in different locations.

These forces may also reinforce or negate each other. They may each wax and wane over time and have different effects at different spatial scales leading to a complex and fluid set of potential outcomes at each point in time.

Further research would be needed to identify which of these effects is most prevalent and persistent. However, it should be noted that the data we collated for this project are unlikely to be sufficient to disentangle these effects in a robust way.

Appendix: Sensitivity analysis

Introduction

We noted above that we use a "fixed effect" methodology to control for a wide range of factors that we cannot observe or measure directly. Provided these factors remain fairly constant over time, we can control for their impact on price trends by introducing additional categorical variables into the analysis. All of the results presented in this report include basic fixed effects that control for differences in dwelling attributes, such as number of bedrooms, which we assume remain constant over time.

We also experimented with a wide number of additional controls. This allows us to test whether our results are robust to changes in how the analysis is set up. For example, we included fixed effects that allow different house price effects to occur over time for: the land gradient (for each individual property); elevation (height above sea level for each property); and aspect (which compass direction the property's slope is facing, indicating which direction their predominant view is likely to be). We also included controls for different price effects across distance rings and we allowed house prices to differ between Scotland's four NUTS2 regions and include a set of region-by-year interactions.

The impacts of these different specifications are presented in the graphs below for each of main categories of results presented under the labels A1, A2, and A3 which relate to the headings used in the main body of the report:

- Figure A1 reports sensitivity analysis for Result #1: Analysis based on Postcode Averages & Wind Farm Centre-Points ('centroids') (Gibbons),
- Figure A2 reports sensitivity analysis for Result #2: Analysis based on Repeat Sales & Individual Turbines
- Figure A3 reports sensitivity analysis for Result #3: Analysis based on Repeat Sales & Individual Turbines, Taking into Account Building Heights

You will see that each of the three figures contains eight sub-graphs, labelled (A) to (H) which give results for each type of fixed effects analysis. The labels for each are explained below:

The first sub-figure, labelled (A), is the "basic" fixed effects used in all analyses:

- **(A) "properties"**: includes fixed effects for time and properties. Note that these results are the same as the results used in the main sections above: they include the same time fixed effects and the property-level fixed effects as those used in Figures 5, 6 and 7 and follow the method described in the "Analysis Step 2" section above. We reproduce them below for ease of comparison with the additional results.

Sub-figures (B) to (D) in Figures A1, A2 and A3 below each add an extra fixed effect on top of the last. In order, these are:

- **(B) "geography":** fixed effects for slope, elevation and aspect;
- **(C) "rings"**: fixed effects for properties in each distance ring from turbines (or wind farms for figure A1);
- **(D) "NUTS2"**: fixed effects for Scotland's four NUTS2 regions.

Each sensitivity analysis includes a further four sub-figures. These run separate analyses on a particular subset of the data, with each of them using the full set of fixed effects. All three break down properties by their distance from the Scottish coast:

- **(G) "Coast < 2km"**: contains only coastal properties – i.e. those within 2km of the coast;
- **(H) "Coast > 2km"**: contains only inland properties – i.e. those located 2km or more beyond any coastal point.

Sub-figures (E) and (F) vary depending on whether the analysis is based on postcodes/wind farm centre-points or individual dwellings/turbines:

In **Figure A1** the analysis is based on postcode and wind farm centre-points and the results are broken down by wind farm size:

- **A1(E) "Single turbines"**: looks just at single turbine sites;
- **A1(F) "More than one turbine"**: looks at sites with more than one turbine.

In **Figures A2 and A3**, the analysis is based on individual turbines (rather than entire wind farms), and so we can estimate the impact of turbine height:

- **A2(E) and A3(E) "Turbines < 100m"**: plots the impact of turbines that are less than 100m tall;
- **A2(F) and A3(F) "Turbines < 100m"**: plots the impact of turbines over 100m tall.

Note that all graphs in the appendix have the same scale for the vertical axis, which is limited to the plus/minus 15% price change interval. This was done to make each sub-figure directly comparable. Any confidence intervals (i.e. the vertical bars plotted for each estimate) beyond this range are cut off at the 15% limit.

Sensitivity analysis for result #1: based on Postcode Averages & Wind Farm Centre-Points ('centroids') (Gibbons)

The results in the graphs (E) and (F) of Figure A1 allow us to compare the effects of "wind farms" consisting of single turbines (graph A1(E)) and those with two turbines or more (graph A1(F)). Single-turbine effects have wider confidence intervals making the estimates less precise and not statistically different from zero. The estimates are also noticeably less precise for coastal locations (A1(G)) than for inland properties (A1(H)). Controlling for "geography" using fixed effects for slope, elevation and aspect (A1(B)), distance rings (A1(C)) and NUTS2 region (A1(D)) yields relatively precise positive house price effects particularly for the 2-3km distance band.

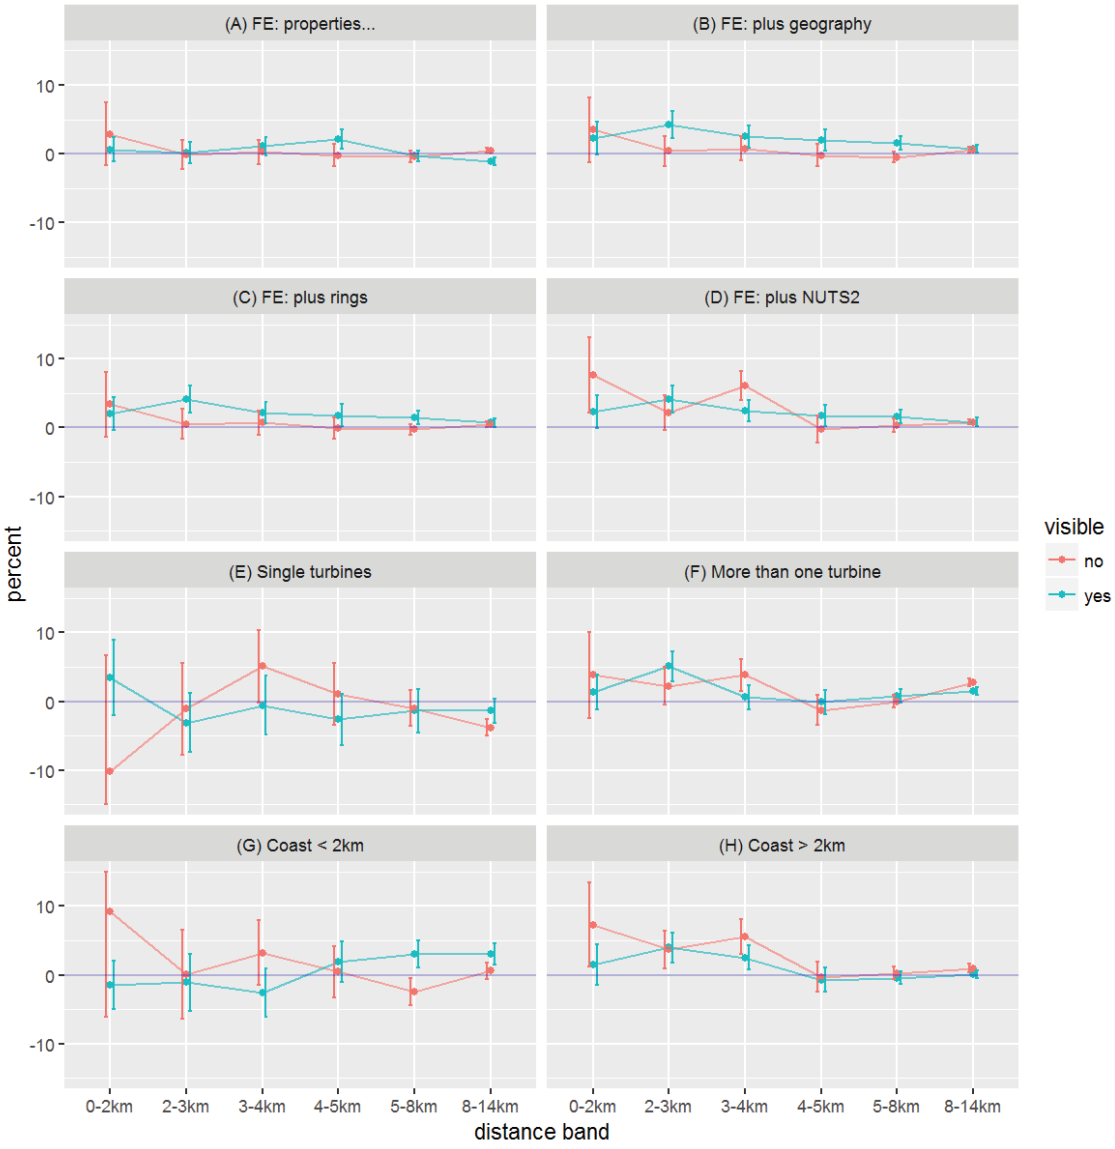

Figure A1: Percent difference in the change of house price

(Postcode/wind farm centroids, whole wind farm visible / not visible)

Sensitivity analysis for result #2: based on Repeat Sales & Individual Turbines

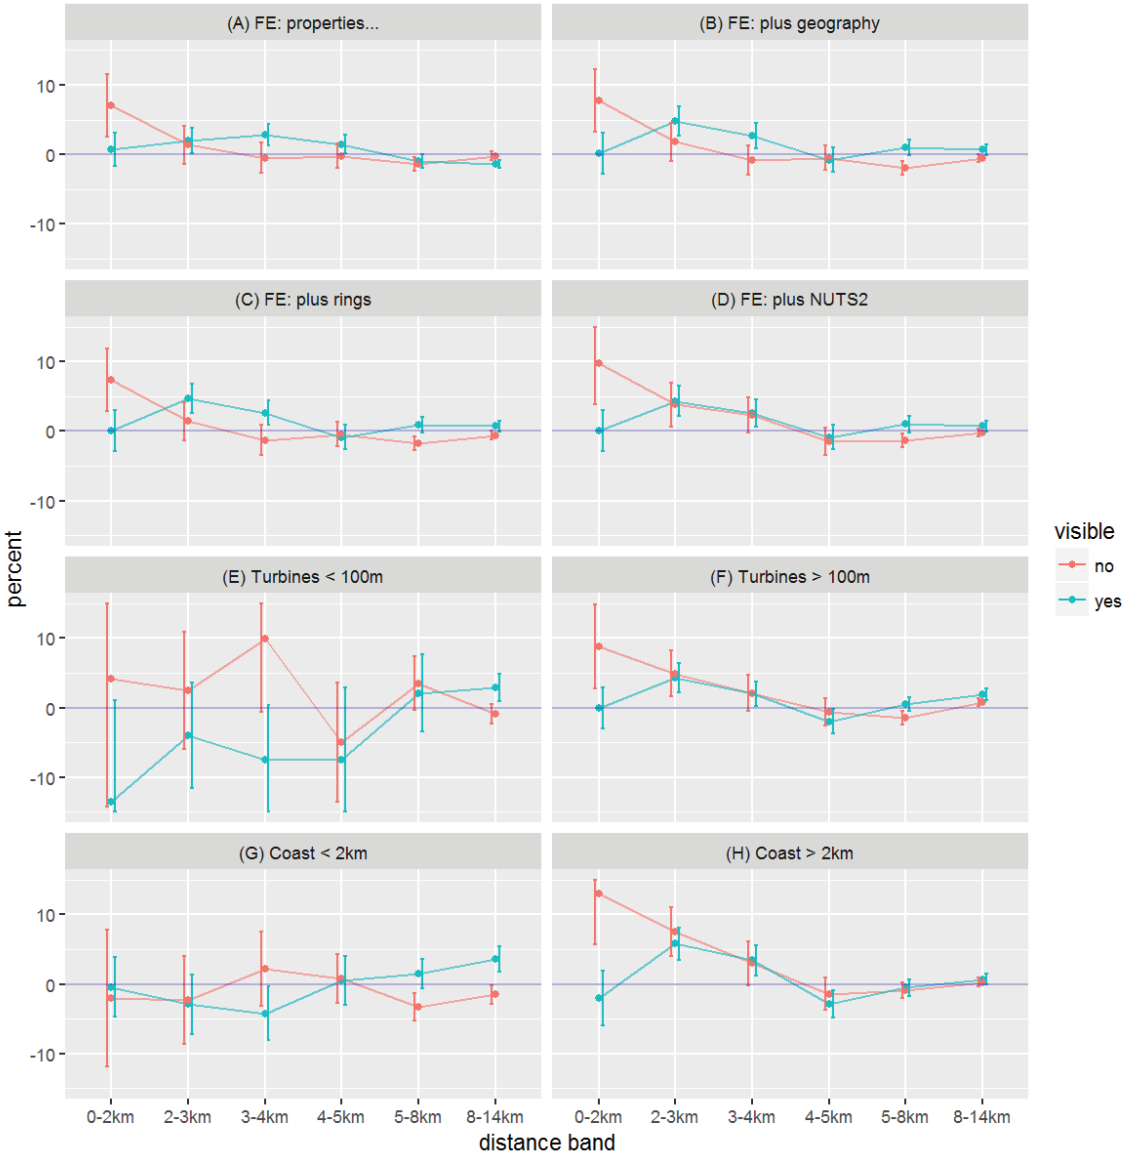

Figure A2: Percent difference in the change of house price

(All repeat sales, turbine visible / not visible)

Sensitivity analysis for result #3: based on Repeat Sales & Individual Turbines and Taking into Account Building Heights

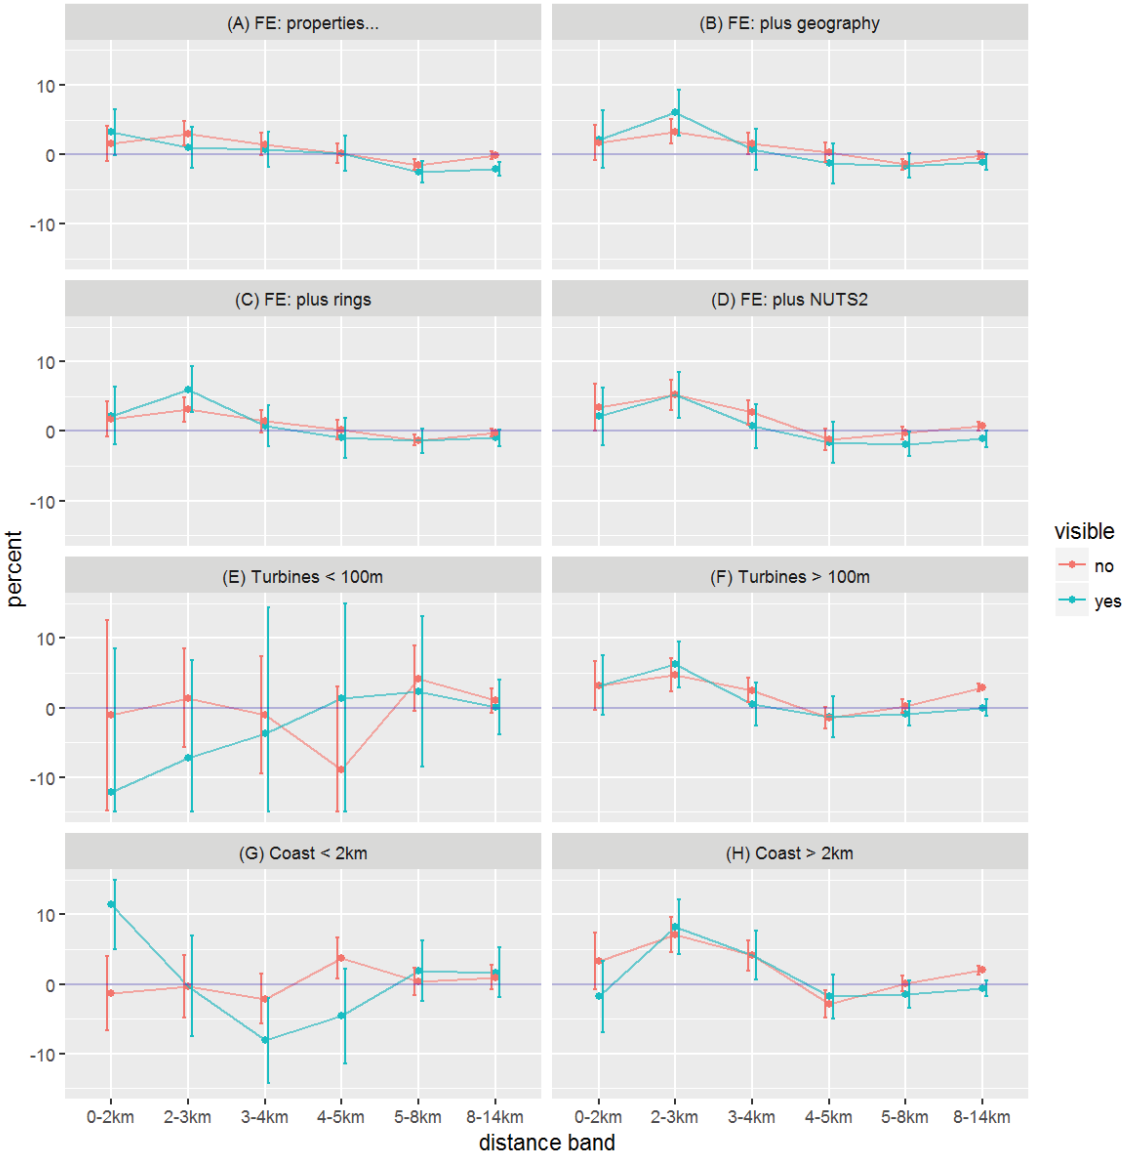

Figure A3: Percent difference in the change of house price

(All repeat sales, turbine visible / not visible accounting for building heights)

Acknowledgements

This work was partly funded by the Economic and Social Research Council (ESRC) through the Applied Quantitative Methods Network: Phase II, Grant Number ES/K006460/1

©Published by University of Sheffield, 2016 on behalf of ClimateXChange

All rights reserved. No part of this publication may be reproduced, stored in a retrieval system, or transmitted in any form or by any means, electronic, mechanical, photocopying, recording or otherwise, without the prior written permission of the publishers. While every effort is made to ensure that the

APPENDIX 5-2

WIND FARMS & HEALTH LITERATURE REVIEW – CHAPMAN 2015

Summary of main conclusions reached in 25 reviews of the research literature on wind farms and health.

Compiled by Prof Simon Chapman, School of Public Health and Teresa Simonetti, Sydney University Medical School

simon.chapman@sydney.edu.au

Updated 10 April 2015.

1. Council of Canadian Academies (2015). Understanding the evidence. Wind Turbine Noise.
2. Schmidt JH, Klokker M (2014) Health effects related to wind turbine noise exposure: a systematic review. PLoS ONE 9(12): e114183. doi:10.1371/journal.pone.0114183
3. 2014: McCunney RJ, Mundt KA, Colby WD, Dobie R, Kaliski K, Blais M. Wind turbines and health: a critical review of the scientific literature. Journal of Occupational & Environmental Medicine 2014; 56(11):pe108-130.
4. 2014: Knopper LD, Olson CA, McCallum LC, Whitfield Aslund ML, Berger RG, Souweine K, McDaniel M. Wind turbines and human health. Frontiers in Public Health 2014; 19 June
5. 2014: Arra I, Lynn H, Barker K, Ogbuneke C, Regalado S. Systematic review 2013: association between wind turbines and human distress. Cureus 6(5): e183. doi:10.7759/cureus.183 [Note: this review is a very poor quality paper published in a non-indexed, pay-to-publish journal. A detailed critique of it can be found at the end of this file.]
6. 2014: National Health and Medical Research Council (Australia). University of Adelaide full report (296pp) and draft consultation report (26pp). Final Report (Feb 15 2015)
7. 2013: VTT Technical Research Centre of Finland. (in Finnish) – summary at end of document
8. 2013: Department of Health, Victoria (Australia) Wind farms, sound and health.
9. 2012: Massachusetts Department of Environmental Protection. Independent Expert Science Panel Releases Report on Potential Health Effects of Wind Turbines
10. 2012: Oregon Wind Energy Health Impact Assessment.
11. 2011: Fiumicelli D. Windfarm noise dose-response: a literature review. Acoustics Bulletin 2011; Nov/Dec:26-34 [copies available from simon.chapman@sydney.edu.au]
12. 2011: Bolin K et al. Infrasound and low frequency noise from wind turbines: exposure and health effects. Environmental Res Let 2011;
13. 2010: Knopper LD, Ollsen CA. Health effects and wind turbines: a review of the literature. Environmental Health 2010; 10:78
14. 2010: UK Health Protection Agency Report on the health effects of infrasound
15. 2010: NHMRC (Australia) Rapid Review of the evidence
16. 2010: Chief Medical Officer of Health in Ontario
17. 2010: UK Health Protection Agency. Environmental noise and health in the UK. A report by the Ad Hoc Expert Group on Noise and Health. (this report is about all environmental noise)

18. 2009: Minnesota Department of Health. Environmental Health Division. Public Health Impacts of Wind Turbines.
19. 2009: Colby et al. Wind Turbine Sound and Health Effects: An Expert Panel Review.
20. 2008: Chatham-Kent Public Health Unit.
21. 2007: National Research Council (USA): Impact of wind energy development on humans (Chapter 4: pp97-120) of: Environmental Impacts of Wind-Energy Projects.
22. 2006: Context and Opinion Related to the Health Effects of Noise Generated by Wind Turbines, Agence Française de Sécurité Sanitaire de l'Environnement et du Travail(Affset), 2006. (in French only)
23. 2005: Jakobsen J. Infrasound emission from wind turbines. *J Low Frequency Noise, Vibration and Active Control* 2005; 24(3):145-155
24. 2004: Leventhall G. Low frequency noise and annoyance. *Noise & Health 2004;*.6(23):59-72
25. 2003: Eja Pedersen's Review for the Swedish EPA

Reviews of the evidence - extracted highlights

Direct health effects from noise and WTS

- "There is no consistent evidence that noise from wind turbines—whether estimated in models or using distance as a proxy—is associated with self-reported human health effects. Isolated associations may be due to confounding, bias or chance." NHMRC (2014) full report

- "There are no direct pathological effects from wind farms and that any potential impact on humans can be minimised by following existing planning guidelines." *Source: NHMRC 2010* http://www.nhmrc.gov.au/_files_nhmrc/publications/attachments/new0048_evidence_review_wind_turbines_and_health.pdf

- "There is no evidence that the audible or sub-audible sounds emitted by wind turbines have any direct adverse physiological effects." *Source: Colby 2009 review* http://199.88.77.35/EFiles/docs/CD/PlanCom/10_0426_IT_100416160206.pdf

- "... surveys of peer-reviewed scientific literature have consistently found no evidence linking wind turbines to human health concerns." *Source: CanWEA* http://www.canwea.ca/pdf/CanWEA%20-%20Addressing%20concerns%20with%20wind%20turbines%20and%20human%20health.pdf

- "There is insufficient evidence that the noise from wind turbines is directly... causing health problems or disease." *Source: Massachusetts review* http://www.mass.gov/dep/energy/wind/turbine_impact_study.pdf

- "There is no reason to believe, based on the levels and frequencies of the sounds and... sound exposures in occupational settings, that the sounds from wind turbines could plausibly have direct adverse health consequences." *Source: Colby 2009 review* http://199.88.77.35/EFiles/docs/CD/PlanCom/10_0426_IT_100416160206.pdf

- "... while some people living near wind turbines report symptoms such as dizziness, headaches, and sleep disturbance, the scientific evidence available to date does not demonstrate a direct causal link between wind turbine noise and adverse health effects. The sound level from wind turbines at common residential setbacks is not sufficient to cause hearing impairment or other direct health effects..." *Source: Ontario CMOH Report* http://www.health.gov.on.ca/en/public/publications/ministry_reports/wind_turbine/wind_turbine.pdf

- "... the audible noise created by a wind turbine, constructed at the approved setback distance does not pose a health impact concern."*Source: Chatham-Kent Public Health Unit* http://www.harvestingwindsupport.com/blog/wp-content/uploads/2011/03/Chatham-KentHealth-and-Wind-.pdf

- There is no evidence for a set of health effects, from exposure to wind turbines that could be characterized as a "Wind Turbine Syndrome." *Source: Massachusetts review* http://www.mass.gov/dep/energy/wind/turbine_impact_study.pdf

- "... there is not an association between noise from wind turbines and measures of psychological distress or mental health problems." *Source: Massachusetts review* http://www.mass.gov/dep/energy/wind/turbine_impact_study.pdf

- "Evidence that environmental noise damages mental health is… inconclusive." *Source: Ad Hoc Expert Group on Noise and Health* http://www.hpa.org.uk/webc/HPAwebFile/HPAweb_C/1279888026747

- "…no association was found between road traffic noise and overall psychological distress…"*Source: Ad Hoc Expert Group on Noise and Health* http://www.hpa.org.uk/webc/HPAwebFile/HPAweb_C/1279888026747

- "To date, no peer reviewed scientific journal articles demonstrate a causal link between people living in proximity to modern wind turbines, the noise (audible, low frequency noise, or infrasound) they emit and resulting physiological health effects." *Source: Knopper&Ollson review* http://www.ehjournal.net/content/pdf/1476-069X-10-78.pdf
  "... there is no scientific evidence that noise at levels created by wind turbines could cause health problems other than annoyance..." *Source: Eja Pedersen 2003 Review* http://www.naturvardsverket.se/Documents/publikationer/620-5308-6.pdf

  "None of the... evidence reviewed suggests an association between noise from wind turbines and pain and stiffness, diabetes, high blood pressure, tinnitus, hearing

impairment, cardiovascular disease, and headache/migraine." *Source: Massachusetts review* http://www.mass.gov/dep/energy/wind/turbine_impact_study.pdf

"...there are no evidences that noise from wind turbines could cause cardiovascular and psycho-physiological effects." *Source: Eja Pedersen 2003 Review* http://www.naturvardsverket.se/Documents/publikationer/620-5308-6.pdf

"…there was no evidence that environmental noise was related to raised blood pressure…"*Source: Ad Hoc Expert Group on Noise and Health* http://www.hpa.org.uk/webc/HPAwebFile/HPAweb_C/1279888026747

- "The health impact of the noise created by wind turbines has been studied and debated for decades with no definitive evidence supporting harm to the human ear." *Source: Chatham-Kent Public Health Unit* http://www.harvestingwindsupport.com/blog/wp-content/uploads/2011/03/Chatham-KentHealth-and-Wind-.pdf

- "The electromagnetic fields produced by the generation and export of electricity from a wind farm do not pose a threat to public health..."*Source: NHMRC 2010* http://www.nhmrc.gov.au/_files_nhmrc/publications/attachments/new0048_evidence_review_wind_turbines_and_health.pdf

- "... no consistent associations were found between wind turbine noise exposure and symptom reporting, e.g. chronic disease, headaches, tinnitus and undue tiredness." *Source: Bolin et al 2011 Review* http://iopscience.iop.org/1748-9326/6/3/035103/pdf/1748-9326_6_3_035103.pdf

- "... low level frequency noise or infrasound emitted by wind turbines is minimal and of no consequence... Further, numerous reports have concluded that there is no evidence of health effects arising from infrasound or low frequency noise generated by wind turbines." *Source: NHMRC 2010* http://www.nhmrc.gov.au/_files_nhmrc/publications/attachments/new0048_evidence_review_wind_turbines_and_health.pdf

- "... renewable energy generation is associated with few adverse health effects compared with the well documented health burdens of polluting forms of electricity generation..." *Source: NHMRC 2010* http://www.nhmrc.gov.au/_files_nhmrc/publications/attachments/new0048_evidence_review_wind_turbines_and_health.pdf

- "Although opposition to wind farms on aesthetic grounds is a legitimate point of view, opposition to wind farms on the basis of potential adverse health consequences is not justified by the evidence." *Source: Chatham-Kent Public Health Unit* http://www.harvestingwindsupport.com/blog/wp-content/uploads/2011/03/Chatham-KentHealth-and-Wind-.pdf

- "What is apparent is that numerous websites have been constructed by individuals or groups to support or oppose the development of wind turbine projects, or media sites

reporting on the debate. Often these websites state the perceived impacts on, or benefits to, human health to support the position of the individual or group hosting the website. The majority of information posted on these websites cannot be traced back to a scientific, peer-reviewed source and is typically anecdotal in nature. In some cases, the information contained on and propagated by internet websites and the media is not supported, or is even refuted, by scientific research. This serves to spread misconceptions about the potential impacts of wind energy on human health..." *Source: Knopper&Ollson review* http://www.ehjournal.net/content/pdf/1476-069X-10-78.pdf

- Afsset was mandated by the Ministries responsible for health and the environment to conduct a critical analysis of a report issued by the *Académie nationale de medicine* that advocated the use of a minimum 1,500 metre setback distance for 2.5 MW wind turbines or more. The Affset report concluded that "It appears that the noise emitted by wind turbines is not sufficient to result in direct health consequences as far as auditory effects are concerned. [...] A review of the data on noise measured in proximity to wind turbines, sound propagation simulations and field surveys demonstrates that a permanent definition of a minimum 1,500 m setback distance from homes, even when limited to windmills of more than 2.5 MW, does not reflect the reality of exposure to noise and does not seem relevant."

Annoyance

- "... wind turbine noise is comparatively lower than road traffic, trains, construction activities, and industrial noise."*Source: Chatham-Kent Public Health Unit* http://www.harvestingwindsupport.com/blog/wp-content/uploads/2011/03/Chatham-KentHealth-and-Wind-.pdf

- "There is consistent evidence that noise from wind turbines—whether estimated in models or using distance as a proxy—is associated with annoyance, and reasonable consistency that it is associated with sleep disturbance and poorer sleep quality and quality of life. However, it is unclear whether the observed associations are due to wind turbine noise or plausible confounders" NHMRC (2014) full report

- "The perception of noise depends in part on the individual - on a person's hearing acuity and upon his or her subjective tolerance for or dislike of a particular type of noise. For example, a persistent "whoosh" might be a soothing sound to some people even as it annoys others."*Source: NRC 2007* http://www.vawind.org/assets/nrc/nrc_wind_report_050307.pdf

- "... some people might find [wind turbine noise annoying. It has been suggested that annoyance may be a reaction to the characteristic "swishing" or fluctuating nature of wind turbine sound rather than to the intensity of sound." *Source: Ontario CMOH Report*

http://www.health.gov.on.ca/en/public/publications/ministry_reports/wind_turbine/wind_turbine.pdf

- "… being annoyed can lead to increasing feelings of powerlessness and frustration, which is widely believed to be at least potentially associated with adverse health effects over the longer term."*Source: Ad Hoc Expert Group on Noise and Health* http://www.hpa.org.uk/webc/HPAwebFile/HPAweb_C/1279888026747

- "Wind turbine annoyance has been statistically associated with wind turbine noise, but found to be more strongly related to visual impact, attitude to wind turbines and sensitivity to noise." *Source: Knopper&Ollson review* http://www.ehjournal.net/content/pdf/1476-069X-10-78.pdf

- "... self reported health effects like feeling tense, stressed, and irritable, were associated with noise annoyance and not to noise itself..." *Source: Knopper&Ollson review* http://www.ehjournal.net/content/pdf/1476-069X-10-78.pdf

- "... many of the self reported health effects are associated with numerous issues, many of which can be attributed to anxiety and annoyance." *Source: Knopper&Ollson review* http://www.ehjournal.net/content/pdf/1476-069X-10-78.pdf

- "To date, no peer reviewed articles demonstrate a direct causal link between people living in proximity to modern wind turbines, the noise they emit and resulting physiological health effects. If anything, reported health effects are likely attributed to a number of environmental stressors that result in an annoyed/stressed state in a segment of the population." *Source: Knopper&Ollson review* http://www.ehjournal.net/content/pdf/1476-069X-10-78.pdf

- "… some community studies are biased towards over-reporting of symptoms because of an explicit link between…noise and symptoms in the questions inviting people to remember and report more symptoms because of concern about noise." *Source: Ad Hoc Expert Group on Noise and Health* http://www.hpa.org.uk/webc/HPAwebFile/HPAweb_C/1279888026747

- "... it is probable that some persons will inevitably exhibit negative responses to turbine noise wherever and whenever it is audible, no matter what the noise level." *Source: Fiumicelli review abstract*

- "The major source of uncertainty in our assessment is related to the subjective nature of response to sound, and variability in how people perceive, respond to, and cope with sound." *Source: Oregon review* http://public.health.oregon.gov/HealthyEnvironments/TrackingAssessment/HealthImpactAssessment/Documents/Oregon%20Wind%20Energy%20HIA%20Public%20comment.pdf

- "... sleep difficulties, as well as feelings of uneasiness, associated with noise annoyance could be an effect of the exposure to noise, although it could just as well be that

respondents with sleeping difficulties more easily appraised the noise as annoying." *Source: NHMRC 2010* http://www.nhmrc.gov.au/_files_nhmrc/publications/attachments/new0048_evidence_review_wind_turbines_and_health.pdf

- "Even noise that falls within known safety limits is subjective to the recipient and will be received and subsequently perceived positively or negatively."*Source: Chatham-Kent Public Health Unit* http://www.harvestingwindsupport.com/blog/wp-content/uploads/2011/03/Chatham-KentHealth-and-Wind-.pdf

- "... annoyance was strongly correlated with a negative attitude toward the visual impact of wind turbines on the landscape..." *Source: NHMRC 2010* http://www.nhmrc.gov.au/_files_nhmrc/publications/attachments/new0048_evidence_review_wind_turbines_and_health.pdf

- "Respondents tended to report more annoyance when they also noted a negative effect on landscape, and ability to see the turbines was strongly related to the probability of annoyance."*Source: Minnesota Health Dept 2009* http://www.health.state.mn.us/divs/eh/hazardous/topics/windturbines.pdf

- "[It is proposed that annoyance is not a direct health effect but an indication that a person's capacity to cope is under threat. The person has to resolve the threat or their coping capacity is undermined, leading to stress related health effects... Some people are very annoyed at quite low levels of noise, whilst other are not annoyed by high levels." *Source: NHMRC 2010* http://www.nhmrc.gov.au/_files_nhmrc/publications/attachments/new0048_evidence_review_wind_turbines_and_health.pdf

- "Further, sounds, such as repetitive but low intensity noise, can evoke different responses from individuals… Some people can dismiss and ignore the signal, while for others, the signal will grow and become more apparent and unpleasant over time… These reactions may have little relationship to will or intent, and more to do with previous exposure history and personality." *Source: Minnesota Health Dept 2009* http://www.health.state.mn.us/divs/eh/hazardous/topics/windturbines.pdf

- "Stress and annoyance from noise often do not correlate with loudness. This may suggest [that other factors impact an individual's reaction to noise… individuals with an interest in a project and individuals who have some control over an environmental noise are less likely to find a noise annoying or stressful." *Source: Minnesota Health Dept 2009* http://www.health.state.mn.us/divs/eh/hazardous/topics/windturbines.pdf

- "There is a possibility of learned aversion to low frequency noise, leading to annoyance and stress..." *Source: Leventhall 2005 review* http://www.noiseandhealth.org/article.asp?issn=1463-1741;year=2004;volume=6;issue=23;spage=59;epage=72;aulast=Leventhall

- "Noise produced by wind turbines generally is not a major concern for humans beyond a half mile or so because various measures to reduce noise have been implemented in the design of modern turbines."*Source: NRC 2007* http://www.vawind.org/assets/nrc/nrc_wind_report_050307.pdf

- "Noise… levels from an onshore wind project are typically in the 35-45 dB(A) range at a distance of about 300 meters... These are relatively low noise or sound-pressure levels compared with other common sources such as a busy office (~60 dB(A)), and with nighttime ambient noise levels in the countryside (~20-40 dB(A))." *Source: NRC 2007* http://www.vawind.org/assets/nrc/nrc_wind_report_050307.pdf

- "Complaints about low frequency noise come from a small number of people but the degree of distress can be quite high. There is no firm evidence that exposure to this type of sound causes damage to health, in the physical sense, but some people are certainly very sensitive to it." *Source: Ad Hoc Expert Group on Noise and Health* http://www.hpa.org.uk/webc/HPAwebFile/HPAweb_C/1279888026747

- "… there is the theoretical possibility that annoyance may lead to stress responses and then to illness. If there is no annoyance then there can be no mechanism for any increase in stress hormones by this pathway… if stress-related adverse health effects are mediated solely through annoyance then any mitigation plan which reduces annoyance would be equally effective in reducing any consequent adverse health effects. It would make no difference whether annoyance reduction was achieved through actual reductions in sound levels, or by changes in attitude brought about by some other means." *Source: Ad Hoc Expert Group on Noise and Health* http://www.hpa.org.uk/webc/HPAwebFile/HPAweb_C/1279888026747

<u>Infrasound</u>

- "Infrasound is audible when the sound levels are high enough. The hearing threshold for infrasound is much higher than other frequencies. Infrasound from wind farms is at levels well below the hearing threshold and is therefore inaudible to neighbouring residents. There is no evidence that sound which is at inaudible levels can have a physiological effect on the human body . This is the case for sound at any frequency, including infrasound." http://docs.health.vic.gov.au/docs/doc/5593AE74A5B486F2CA257B5E0014E33C/$FILE/Wind%20farms,%20sound%20and%20%20health%20-%20Technical%20information%20WEB.pdf

- "Claims that infrasound from wind turbines directly impacts the vestibular system have not been demonstrated scientifically... evidence shows that the infrasound levels near wind turbines cannot impact the vestibular system." http://www.mass.gov/dep/public/press/0112wind.htm
- "There is no evidence that infrasound ... [from wind turbines ... contributes to perceived annoyance or other health effects." *Source: Bolin et al 2011 Review* http://iopscience.iop.org/1748-9326/6/3/035103/pdf/1748-9326_6_3_035103.pdf

- "There is no consistent evidence of any physiological or behavioural effect of acute exposure to infrasound in humans." *Source: UK HPA Report* http://www.hpa.org.uk/webc/HPAwebFile/HPAweb_C/1265028759369

- "... self reported health effects of people living near wind turbines are more likely attributed to physical manifestation from an annoyed state than from infrasound." *Source: Knopper&Ollson review* http://www.ehjournal.net/content/pdf/1476-069X-10-78.pdf

- "... infrasound from current generation upwind model turbines [is well below the pressure sound levels at which known health effects occur. Further, there is no scientific evidence to date that vibration from low frequency wind turbine noise causes adverse health effects." *Source: Ontario CMOH Report* http://www.health.gov.on.ca/en/public/publications/ministry_reports/wind_turbine/wind_turbine.pdf

- "It would appear... that infrasound alone is hardly responsible for the complaints... from people living up to two km from the large downwind turbines." *Source: Jakobsen 2005 review* http://multi-science.metapress.com/content/w6r4226247q6p416/

- "From a critical survey of all known published measurement results of infrasoundfrom wind turbines it is found that wind turbines of contemporary design with therotor placed upwind produce very low levels of infrasound. Even quite close to theseturbines the infrasound level is far below relevant assessment criteria, including thelimit of perception."*Source: Jakobsen 2005 review* http://multi-science.metapress.com/content/w6r4226247q6p416/

- "With older downwind turbines, some infrasound also is emitted each time a rotor blade interacts with the disturbed wind behind the tower, but it is believed that the energy at these low frequencies is insufficient to pose a health hazard." *Source: NRC 2007* http://www.vawind.org/assets/nrc/nrc_wind_report_050307.pdf

Shadow flicker

- "Scientific evidence suggests that shadow flicker [from the rotating blades of wind turbines does not pose a risk for eliciting seizures as a result of photic stimulation." *Source: Massachusetts review* http://www.mass.gov/dep/energy/wind/turbine_impact_study.pdf

- Shadow flicker from wind turbines… is unlikely to cause adverse health impacts in the general population. The low flicker rate from wind turbines is unlikely to trigger seizures in people with photosensitive epilepsy. Further, the available scientific evidence suggests that very few individuals will be annoyed by the low flicker frequencies expected from most modern wind turbines." *Source: Oregon review* http://public.health.oregon.gov/HealthyEnvironments/TrackingAssessment/HealthImpa

ctAssessment/Documents/Oregon%20Wind%20Energy%20HIA%20Public%20comment.pdf

- "Flicker frequency due to a turbine is on the order of the rotor frequency (i.e., 0.6-1.0 Hz), which is harmless to humans. According to the Epilepsy Foundation, only frequencies above 10 Hz are likely to cause epileptic seizures." *Source: NRC 2007* http://www.vawind.org/assets/nrc/nrc_wind_report_050307.pdf

Community & social response to wind turbines

- The perception of sound as noise is a subjective response that is influenced by factors related to the sound, the person, and the social/environmental setting. These factors result in considerable variability in how people perceive and respond to sound... Factors that are consistently associated with negative community response are fear of a noise source... [and noise sensitivity..." *Source: Oregon review* http://public.health.oregon.gov/HealthyEnvironments/TrackingAssessment/HealthImpactAssessment/Documents/Oregon%20Wind%20Energy%20HIA%20Public%20comment.pdf

- "Wind energy developments could indirectly result in positive health impacts... if they increase local employment, personal income, and community-wide income and revenue. However, these positive effects may be diminished if there are real or perceived increases in income inequality within a community." *Source: Oregon review* http://public.health.oregon.gov/HealthyEnvironments/TrackingAssessment/HealthImpactAssessment/Documents/Oregon%20Wind%20Energy%20HIA%20Public%20comment.pdf

- "Effective public participation in and direct benefits from wind energy projects (such as receiving electricity from the neighboring wind turbines) have been shown to result in less annoyance in general and better public acceptance overall." *Source: Massachusetts review* http://www.mass.gov/dep/energy/wind/turbine_impact_study.pdf

- "... people who benefit economically from wind turbines [are less likely to report noise annoyance, despite exposure to similar sound levels as those people who [are not economically benefiting." *Source: NHMRC 2010* http://www.nhmrc.gov.au/_files_nhmrc/publications/attachments/new0048_evidence_review_wind_turbines_and_health.pdf

- "Landowners... may perceive and respond differently (potentially more favorably) to increased sound levels from a wind turbine facility, particularly if they benefit from the facility or have good relations with the developer..." *Source: Oregon review* http://public.health.oregon.gov/HealthyEnvironments/TrackingAssessment/HealthImpactAssessment/Documents/Oregon%20Wind%20Energy%20HIA%20Public%20comment.pdf

- "The level of annoyance or disturbance experienced by those hearing wind turbine sound is influenced by individuals' perceptions of other aspects of wind energy facilities,

such as turbine visibility, visual impacts, trust, fairness and equity, and the level of community engagement during the planning process." *Source: Oregon review* http://public.health.oregon.gov/HealthyEnvironments/TrackingAssessment/HealthImpactAssessment/Documents/Oregon%20Wind%20Energy%20HIA%20Public%20comment.pdf

- "Wind energy facilities... can indirectly result in positive health impacts by reducing emissions of [green house gases and harmful air pollutants, and... Communities near fossil-fuel based power plants that are displaced by wind energy could experience reduced risks for respiratory illness, cardiovascular diseases, cancer, and premature death." *Source: Oregon review* http://public.health.oregon.gov/HealthyEnvironments/TrackingAssessment/HealthImpactAssessment/Documents/Oregon%20Wind%20Energy%20HIA%20Public%20comment.pdf

- "The environmental and human-health risk reduction benefits of wind-powered electricity generation accrue through its displacement of electricity generation using other energy sources (e.g., fossil fuels), thus displacing the adverse effects of those other generators." *Source: NRC 2007* http://www.vawind.org/assets/nrc/nrc_wind_report_050307.pdf

- "Community engagement at the outset of planning for wind turbines is important and may alleviate health concerns about wind farms. Concerns about fairness and equity may also influence attitudes towards wind farms and allegationsabout effects on health. These factors deserve greater attention in future developments." *Source: Ontario CMOH Report* http://www.health.gov.on.ca/en/public/publications/ministry_reports/wind_turbine/wind_turbine.pdf

Summary of 2013 VTA Finnish report

VTT Technical Research Centre of Finland has published a new study with a conclusion that wind turbines do not cause any adverse health effects. The study consisted of a review of nearly 50 scientific research articles conducted in Europe, USA, Australia and New Zealand over the past 10 years.

Due to the increased number of wind power projects in Finland, a growing concern has arisen among the public regarding the possible negative impacts wind energy production may have on human health. VTT Technical Research Centre of Finland conducted a comprehensive literature review covering nearly 50 scientific research articles. The review concluded that in the light of current scientific research, there is no evidence to show that the infrasound produced by modern wind turbines is anything but harmless.

The sound of a nearby wind farm is does not possess such qualities or volume that it would cause physical symptoms to humans. The study also concluded that the infra sounds below the auditory threshold does not constitute a health hazard. Additionally, most of the infra sound caused by a wind farm is mixed with other infra sound from the environment and

does therefore not cause any additional exposure. According to the research articles reviewed, the low frequency sound with potential hazardous health impacts would have to be of a higher volume than that caused by wind farms, in order to have an impact on our health. Also, concern that shadow flicker may cause epileptic seizures are overruled in the research material. Such seizures cannot be caused by the type of flicker the slow rotation speed of the wind turbine blades produce.

Commentary: Major problems with recent systematic review on wind farms and distress.

Simon Chapman AO PhD FASSA

Professor of Public Health

University of Sydney

simon.chapman@sydney.edu.au

At least 20 reviews of the evidence on whether wind turbines cause health problems including stress have been published since 2003 (1). Cureus recently published another (2) where the authors referenced none of these.

Highlights of the findings of these reviews may be found here (1). The most recent (2014) review by Australia's peak health and medical agency, The National Health and Medical Research Council (3) concluded:

"There is no consistent evidence that noise from wind turbines… is associated with self reported human health effects. Isolated associations may be due to confounding, bias or chance. There is consistent evidence that noise from wind turbines—whether estimated in models or using distance as a proxy—is associated with annoyance, and reasonable consistency that it is associated with sleep disturbance and poorer sleep quality and quality of life. However, it is unclear whether the observed associations are due to wind turbine noise or plausible confounders."

and

"The association between estimated noise level and annoyance was significantly affected by the visual attitude of the individual (i.e. whether they found wind farms beautiful, or ugly and unnatural) in the three studies that assessed this as a potential confounding factor. Residents in [one] study with a negative attitude to the visual impact of wind farms on the landscape had over 14 times the odds of being annoyed compared with those people without a negative visual attitude. …This means that factors other than the noise produced by wind turbines contribute to the annoyance experienced by survey respondents."

Against this background, I was curious to see what a new systematic review would conclude. According to the Cureus website, the new paper was peer reviewed. This is difficult to understand because of the sheer volume of major and minor problems it contains. Together, these make its contribution valueless to scholarly understanding of the

phenomenon of noise and health complaints about wind farms. The paper shows many signs of poor understanding of the subject matter of their review, of critical appraisal methods, of some basic conventions in systematic reviewing, of structuring in scientific writing, and much more besides.

The problems commence in the first line of the abstract where the confusing statement is made that "the proximity of wind turbines to residential areas has been associated with a higher level of complaints compared to the general population." I assume here that they are trying to say that those living near turbines have a higher prevalence of health complaints like sleep disturbance and general "human distress" than in the wider population. The prevalence of sleeping problems in general populations is as high as 33% (4) and reference material exists that quantifies the prevalence of many health problems in general populations (5, 6). Instead, the authors support their statement with a reference to a small qualitative study of 15 people both affected and unaffected by turbines (7). No conclusions about the prevalence of health problems in communities near turbines or in matched comparison populations can be drawn from that paper. I know of no published evidence that would allow such a statement to be made.

The authors state that their search strategy located 18 eligible papers but that these were based on six original studies. They explain that the 12 non-original "studies" (several of which were reviews or commentaries) were then excluded. Yet in their "key results" they proceed to describe the characteristics of all 18 papers and thus act as if these were not excluded ("All 18 peer-reviewed studies captured in our review found an association…").

The authors do not appear to understand what an "outcome" is. The abstract lists "outcome" variables that are not outcomes at all (such as study quality and journal name). These are independent variables, not dependent ones.

Their eligibility criteria for study selection are perplexing. What for example, is the difference between "peer-reviewed studies" and "studies published in peer-reviewed journals"? So too, is their noting that they searched the Cochrane Library for relevant studies. The Cochrane Library is a repository of reviews of evidence for health interventions, not for data on the prevalence of health complaints.

The authors seem not to understand the difference between studies and trials. For obvious reasons, there have been no trials conducted in this area.

Their main conclusions are that:

An association exists between wind turbines and distress in humans.

The existence of a dose-response relationship (between distance from wind turbines and distress) and the consistency of the association across studies .. argues for the credibility of this association.

The first conclusion is very imprecise and sweeping and ripe for being megaphoned by anti-wind farm interest groups as if it actually meant something. One of the six original studies reviewed (Salt & Hullar) (8) should have never been included in this review – see below. The Nissenbaum et a study (9) is listed as of moderate quality with a low risk of bias. Yet all three authors and two out of three reviewers of that paper are members of Society for Wind Vigilance, an anti-wind organization. Nissenbaum has been raising health concerns in study areas for several years, potentially biasing collected data. Neither of these problems is mentioned in this review. Two critiques of this study were published in Noise and Health pointing out the very poor quality of the results, analysis and the overstatements of conclusions (10, 11).

The Shepherd et al study (12) which the authors rate as of "high" quality, failed to make any mention that the small wind farm community involved had for years been subjected to a local wind farm opposition group fomenting anxiety about health issues (13). Indeed, with one exception (14), the five studies referenced were performed in areas where complaints of annoyance were being raised. But such farms are unlikely to be representative of all wind farms. As our work shows, over nearly 65% of wind farms in Australia have never received a single complaint (15), and 73% of complainants in Australia are concentrated around just 6/51 farms. The failure of the authors to note this fundamental problem of study sample selection bias is another major problem.

Among the five "original" studies they considered satisfied their selection criteria was a paper by Salt & Hullar (8). This paper is not in any way a "study" of "the association between wind turbines and human distress." It reports no original empirical data and is essentially a backgrounder on infrasound and the "possibility" that wind turbine might create auditory distress. It is unfathomable why this paper was included in the data set.

Table 2 purports to be a meaningful summary of the findings of these six studies on the association between turbine exposure and "distress". I would defy anyone to make any sense of the Table, particularly the column headed "does [sic] response".

By way of comparison to the lack of detail provided by the authors of this review, it is instructive to look at the results from the Dutch study which formed the basis of the

Pedersen 2009 paper(14) which were further analysed by Bakker et al (16) who noted that sleep disturbance was assessed by a question dealing with the frequency of sleep disturbance by environmental sound ("how often are you disturbed by sound?"). Two thirds of all respondents reported not being disturbed by any sound at all. Disturbance by traffic noise or other mechanical sound was reported by 15.2% of the respondents. Disturbance by the sound of people and of animals was reported by 13.4% of the respondents. Relevantly, disturbance by the sound of wind turbines was reported by only 4.7% of the respondents (6% in areas deemed to be quiet and 4% in areas deemed to be noisy). Bakker and colleagues (16) note that it was not clear from the study if there was a primary source causing sleep disturbance and how respondents attributed being awakened by different environmental sound sources. What was clear was that wind turbines were less frequently reported as a sleep disturbing sound source, than other environmental sounds irrespective of the area type (quiet versus noisy). Analysis showed that among respondents who could hear wind turbine sound, annoyance was the only factor that predicted sleep disturbance. The authors speculated that being annoyed might contribute to a person's sensitivity for any environmental sound, and the reaction might be caused by the combination of all sounds present. It might also be the case that people annoyed by wind turbine noise attribute their experience of sleep disturbance to wind turbine noise, even if that was not the source of their awakening.

Swathes of the paper are given over to descriptions of their efforts to rate the levels of evidence in the four reviewed studies. But they never ever describe their approach in any way that might permit replication of how they went about such rating. How was level of evidence actually determined? It should have been explicitly defined in the text. Their discussion of the risk of bias across studies is bizarre. "The quality of the study could be confounded by journal name and author". Surely the authors mean here that the evaluation of the quality of the study could be biased by this knowledge. The term "confounded" has another meaning.

Their "key results" consist of no more than five bullet points. These read like draft notes-to-self (eg: None of these studies captured in our review found any association (potential publication bias)".

The authors chose to use the term "distress" instead of "annoyance". The American Medical Dictionary defines distress as 1. Mental or physical suffering or anguish or 2. Severe strain resulting from exhaustion or trauma. Annoyance on the other hand is defined as 1. The act of annoying or the state of being annoyed or 2. A cause of irritation or vexation; a nuisance. (The American Heritage Dictionary of the English Language, Fourth Edition copyright 2000) and is generally identified as a highly subjective state in medical literature. It is clear that the authors chose a stronger term than was used by the majority of studies. Most literature refers to annoyance, while the referenced alternative of "Wind Turbine Syndrome" was coined in a vanity press published case study with extraordinary weaknesses of selection bias, methodology and analysis (17). Similarly, "extreme annoyance" is rarely used in the

literature. Annoyance is by far the most commonly used term in the material referenced, so it is unclear why “distress” was chosen.

The paper is riddled with imprecise, mangled and contradictory language. For example: key finding 1: “All 18 peer-reviewed studies captured in our review found an association…” and key finding 2: “None of these studies captured in our review found any association (potential publication bias)”; infelicitous prose: “these complaints are coined in research”; “There might be a theoretical incline to give studies in high impact journals higher quality…”; basic grammatical errors: “the study’s principle outcome”; “there was no missing data.” It is unconventionally structured with extremely scant results and methods sections providing no adequate explanations of how key decisions on quality or bias were made.

The publication of this very poor paper is regrettable.

Acknowledgements: Fiona Crichton, Cornelia Baines and Mike Bernard each contributed comments to me for this response.

Competing interests: Simon Chapman receives no financial or in-kind support from any company, individual or agency associated with wind energy.

References

1. Chapman S, Simonetti T. Summary of main conclusions reached in 20 reviews of the research literature on wind farms and health. Sydney University eScholarship respository: University of Sydney; 2014; Available from: http://hdl.handle.net/2123/10559.

2. Arra I, Lynn H, Barker K, Ogbuneke C, Regalado S. Systematic review 2013: Association between wind turbines and human distress. 2014; Available from: http://www.cureus.com/articles/2457-systematic-review-2013-association-between-wind-turbines-and-human-distress?utm_medium=email&utm_source=transaction - .U6DaMi90xT5.

3. Merlin T, Newton S, Ellery B, Milverton J, Farah C. Systematic review of the human health effects of wind farms. Canberra: National Health and Medical Reserach Council; 2014; Available from: https://http://www.nhmrc.gov.au/_files_nhmrc/publications/attachments/eh54_systematic_review_of_the_human_health_effects_of_wind_farms_december_2013.pdf.

4. Bartlett DJ, Marshall NS, Williams A, Grunstein RR. Predictors of primary medical care consultation for sleep disorders. Sleep medicine. 2008;9(8):857-64. Epub 2007/11/06.

5. Rief W, Barsky AJ, Glombiewski JA, Nestoriuc Y, Glaesmer H, Braehler E. Assessing general side effects in clinical trials: reference data from the general population. Pharmacoepidemiol Drug Saf. 2011;20(4):405-15. Epub 2011/03/29.

6. Petrie KJ, Faasse K, Crichton F, Grey A. How common are symptoms? Evidence from a New Zealand national telephone survey. BMJ open. 2014;4(6):e005374. Epub 2014/06/15.

7. Pedersen E, Hallberg LR-M, Waye KP. Living in the vicinity of wind turines - a grounded theory study. Qualitative Research in Psychology. 2007;4:49-63.

8. Salt AN, Hullar TE. Responses of the ear to low frequency sounds, infrasound and wind turbines. Hearing research. 2010;268(1-2):12-21. Epub 2010/06/22.

9. Nissenbaum MA, Aramini JJ, Hanning CD. Effects of industrial wind turbine noise on sleep and health. Noise Health. 2012;14(60):237-43. Epub 2012/11/03.

10. Ollson CA, Knopper LD, McCallum LC, Whitfield-Aslund ML. Are the findings of "Effects of industrial wind turbine noise on sleep and health" supported? Noise Health. 2013;15(63):148-50. Epub 2013/04/11.

11. Barnard M. Issues of wind turbine noise. Noise Health. 2013;15(63):150-2. Epub 2013/04/11.

12. Shepherd D, McBride D, Welch D, Dirks KN, Hill EM. Evaluating the impact of wind turbine noise on health-related quality of life. Noise Health. 2011;13(54):333-9. Epub 2011/10/01.

13. Anon. Makara Guardians. Wikipedia; Available from: http://en.wikipedia.org/wiki/Makara_Guardians.

14. Pedersen E, van den Berg F, Bakker R, Bouma J. Response to noise from modern wind farms in The Netherlands. Journal of the Acoustical Society of America. 2009;126(2):634-43. Epub 2009/07/31.

15. Chapman S, St George A, Waller K, Cakic V. The pattern of complaints about Australian wind farms does not match the establishment and distribution of turbines: support for the psychogenic, 'communicated disease' hypothesis. PloS one. 2013;8(10):e76584. Epub 2013/10/23.

16. Bakker RH, Pedersen E, van den Berg GP, Stewart RE, Lok W, Bouma J. Impact of wind turbine sound on annoyance, self-reported sleep disturbance and psychological distress. Science of the Total Environment. 2012;425:42-51.

17. Pierpont N. Wind Turbine Syndrome. A report on a natural experiment. Santa Fe: K-Selected Books; 2009.

Appendix 6-1 – Bat Survey Report

Taurbeg Wind Farm Extension of Operational Life

DOCUMENT DETAILS

Client:	**Taurbeg Ltd.**
Project Title:	**Taurbeg Wind Farm Extension of Operational Life**
Project Number:	**231030-d**
Document Title:	**Bat Survey Report**
Document File Name:	**Taurbeg WF BR - F – 2025.06.30 - 231030**

Prepared By:

MKO
Tuam Road
Galway
Ireland
H91 VW84

Planning and Environmental Consultants

Rev	Status	Date	Author(s)	Approved By
01	Draft	20/12/2024	NS	SF/AJ
02	Draft	22/01/2025	NS	AJ/JH
03	Draft	02/04/2025	NS	AJ
F	Final	30/06/2025	NS	AJ

Table of Contents

1. INTRODUCTION 2
1.1 Background 2
1.2 Bat Survey and Assessment Guidance 3
1.3 Irish Bats: Legislation, Policy and Status 4
1.4 Statement of Authority 5
2. PROJECT DESCRIPTION 7
3. METHODS 9
3.1 Consultation 9
3.2 Desk Study 9
3.2.1 Previous reports 9
3.2.2 Bat Records 9
3.2.3 Bat Species' Range 9
3.2.4 Designated Sites 9
3.2.5 Landscape Features 10
3.2.6 Multidisciplinary Surveys 10
3.3 Field Surveys 11
3.3.1 Bat Habitat Suitability Appraisal 11
3.3.2 Manual Activity Surveys 11
3.3.3 Static surveys 13
3.3.4 Dog-led Collision Monitoring 14
3.3.5 Bat Call Analysis 16
3.4 Assessment of Bat Activity Levels 16
3.5 Assessment of Collision Risk 18
3.5.1 Population Risk 18
3.5.2 Site Risk 18
3.5.3 Overall Risk Assessment 18
3.6 Limitations 19
4. RESULTS 21
4.1 Consultation 21
4.1.1 Bat Conservation Ireland 21
4.1.2 Development Applications Unit - NPWS 21
4.2 Desk Study 21
4.2.1 Previous reports 21
4.2.2 Bat Records 21
4.2.3 Bat Species Range 23
4.2.4 Designated Sites 23
4.2.5 Landscape Features and Habitat Suitability 23
4.2.6 Additional Wind Energy Projects in the Wider Landscape and Large-scale Developments 24
4.3 Field Surveys 24
4.3.1 Bat Habitat Appraisal 24
4.3.2 Roost Surveys 26
4.3.3 Manual Activity Surveys 30
4.3.4 Static Detector Surveys 35
4.3.5 Dog-led Collision Monitoring 44
4.4 Assessment of Bat Activity Levels 44
4.4.1 Adapted Site-specific Ranges 44
4.4.2 Importance of Bat Population Recorded at the Site 46
4.4.3 Discussion and Interpretation of the Results 46
5. RISK AND IMPACT ASSESSMENT 47

5.1 Collision Mortality 47
5.1.1 Assessment of Site-Risk 47
5.1.2 Assessment of Collision Risk 48
5.1.3 Collision Risk Summary 51
5.2 Loss or Damage to Commuting and Foraging Habitat 52
5.3 Loss of, or Damage to, Roosts 52
5.4 Displacement of Individuals or Populations 53
6. BEST PRACTICE AND MITIGATION MEASURES 54
6.1 Standard Best Practice Measures 54
6.1.1 Noise Restrictions 54
6.1.2 Lighting Restrictions 54
6.1.3 Blade Feathering 54
6.1.4 Bat Felling Buffers 54
6.2 Bat Mitigation and Monitoring Plan 55
6.2.1 Operational Monitoring 55
6.3 Residual Impacts 56
6.4 Cumulative Effects 57
7. CONCLUSION 58
8. BIBLIOGRAPHY 59

TABLE OF TABLES

Table 1-1 Irish Bat Species Conservation Status and Threats (NPWS, 2019). Pressures and Threats are ranked from medium importance (M) to high importance (H) in the 2019 Article 17 report. 4
Table 1-2 Project team qualifications and training. 5
Table 3-1 Multidisciplinary Survey Effort 11
Table 3-2 2024 Survey Effort - Manual Activity Surveys. 12
Table 3-3 Ground-level Static Detector Locations. Note that there is no Detector D04 13
Table 3-4 Survey Effort - Ground-level Static Surveys. 13
Table 3-5 2024 Survey Effort Timeline: Static surveys at height. The number of recording nights is presented per month and grey boxes corresponds to absence of recordings due to maintenance or end of battery life. 14
Table 3-6. Ecobat Percentile Score and Categorised Level of Activity (NatureScot, 2021) 16
Table 3-7 Site-specific Activity Level Categories based on Maximum Bat Passes per Hour (bpph) 17
Table 3-8 Population Vulnerability of Irish Bat Species (Adapted from NatureScot (2021). 18
Table 3-9 Site-risk Level Assessment Matrix (Table 3a, NatureScot (2021) 18
Table 3-10 Overall Risk Assessment Matrix (Table 3b, NatureScot (2021) 19
Table 4-1 National Bat Database of Ireland Records within 10km 21
Table 4-2 BCI transect surveys within 10km of the Site 22
Table 4-3 Ad-hoc observations from BCI within 10km of the Site 22
Table 4-4 Wind Farm Developments within 10km of the Site 24
Table 4-5 Total number of bat passes per detector per season 37
*Table 4-6 Assessment of activity levels **Low, Moderate, High*** 45
Table 5-1 Site-risk Level Determination for the Site (Adapted from NatureScot (2021) 47
Table 5-2 Leisler's bat – Overall Risk Assessment 48
Table 5-3 Soprano pipistrelle – Overall Risk Assessment 49
Table 5-4 Common pipistrelle – Overall Risk Assessment 50

Table 5-5 Common pipistrelle bat passes per hour, per night and weather data in Autumn 2024 at Turbine 7. 50
Table 5-6 Nathusius' pipistrelle bat passes per nights in Spring 2024 51
Table 5-7 Nathusius' Pipistrelle – Overall Risk Assessment 51

TABLE OF PLATES

Plate 4-1 Horse chestnut tree located near T7 assigned with a PRF-M roosting potential and the next to the watercourse and broadleaved treeline assigned with a High suitability as flights paths and for foraging bats. 25
Plate 4-2 Conifer plantation near T11 assigned with Negligible roosting potential and Moderate suitability as flights paths and for foraging bats. 25
Plate 4-3 Scrub habitat near T10 assigned with a Moderate suitability as flights paths and for foraging bats. 25
Plate 4-4 Bog and heat assigned with a Low suitability as flights paths and for foraging bats 25
Plate 4-5 Wound 27
Plate 4-6 Transverse snap 27
Plate 4-7 Substation – attic vent visible 27
Plate 4-8 Substation at night. 27
Plate 4-9 Attic of the substation, insulation 28
Plate 4-10 Bat droppings found in the attic of the substation. 28
Plate 4-11 Ground floor – High light conditions 29
Plate 4-12 Chimney stack – Possibly hiding cracks or crevices 29
Plate 4-13 Ceiling view from the ground floor – Entry point to. 29
Plate 4-14 2024 Species composition for manual surveys in Spring, Summer, Autumn. 30
Plate 4-15 2024 Manual Results – Species Composition Per Survey Period. 31
Plate 4-16 2024 Static Detector Surveys: Species Composition Across All Deployments at ground level (Total Bat Passes). 35
Plate 4-17 2024 Static Detector Surveys: Species Composition Across All Deployments (Total Bat Passes per hours of recordings). 36
Plate 4-18 Bat activity (passes per hour) across the nights surveyed. 36
Plate 4-19 Median Nightly Pass Rate per detector with varied y-axis. 38
Plate 4-20 Median Nightly Pass Rate per detector with same y-axis. 38
Plate 4-21 Nightly weather conditions across the Site 2024 39
Plate 4-22 Surveys at Height from the 2nd May to the 2nd July 2024 recorded on a SM3 bat detector: Overall Species Composition recorded at ground level (DG) and at height (DH). 40
Plate 4-23 Surveys at Height from the 3rd July to the 31st October 2024 recorded on a SM4 bat detector: Overall Species Composition recorded at ground level (DG) and at height (DH). 40
Plate 4-24 Nightly bat activity at ground level recorded on a SM3 bat detector. Note the y-axis scale difference between Plate 4-21 and Plate 4-22. 41
Plate 4-25 Nightly bat activity at height recorded on a SM3 bat detector. 41
Plate 4-26 Nightly bat activity at ground level recorded on a SM4 bat detector. 42
Plate 4-27 Nightly bat activity at height recorded on a SM4 bat detector. 43

TABLE OF FIGURES

Figure 2-1 Site Location 8
Figure 3-1 Survey Effort 15

Figure 4-1 2024 Spring Manual Results 32
Figure 4-2 2024 Summer Manual Results 33
Figure 4-3 2024 Autumn Manual Results 34

APPENDICES

Appendix 1 – Bat Habitat Suitability Appraisal

Appendix 2 – Intial Site Risk Assessment

Appendix 3 – Overall Risk Assessment

Appendix 4 –Survey At Height Results 2024 SM3 recordings

1. INTRODUCTION

This Bat Report has been prepared by MKO on behalf of Taurbeg Limited. Planning permission is sought for the continued operation of the existing Taurbeg Wind Farm, as permitted by Cork County Council (Pl. Reg. Ref: N/2002/3608), for a further period of 10 years from the date of the expiry of the current planning permission (2026) per Condition no. 7 of the consent issued. The 'Proposed Lifetime Extension' is described in detail in Chapter 4 of the Environmental Impact Assessment Report (EIAR).

This report provides details of the bat surveys undertaken at the Site including survey design, methods and results, and the assessment of potential effects of the Proposed Lifetime Extension on bats. The focus of this bat report is on the Taurbeg Wind Farm Site. Surveys carried out in 2024 in accordance with NatureScot, 2021[1], are used for the assessment of effects on bats. Where necessary, mitigation is prescribed to minimise any identified significant effects.

Bat surveys employed a combination of methods, including desktop study, habitat and landscape assessments, roost inspections, manual activity surveys and static detector surveys at ground level and at height. Surveys were based on the turbine layout of 11 turbines. In parallel of these surveys, carcass searches by trained conservation dogs were undertaken monthly from January in 2024 by the MKO dog team at Taurbeg Wind Farm. These surveys are not described in this report however, their results are used for data interpretation and mitigation measures regarding collision risk. Carcass survey results are provided in Appendix 7-6, Collision Monitoring Report of the EIAR.

The assessment and mitigation provided in this report has been designed in accordance with NatureScot 2021. Consideration was also given to the Northern Ireland Environment Agency (NIEA) Natural Environment Division (NED) Guidance [2], which was produced in August 2021 (amended March 2024).

As detailed in Section 1.1.1 in Chapter 1 of the EIAR, for the purposes of this Bat Report, the various project components are described and assessed using the following references: 'the Site', 'Proposed Project', 'Proposed Lifetime Extension', 'Proposed Offsetting Measures' and 'Proposed Offsetting Lands'.

1.1 Background

Wind energy provides a clean, sustainable alternative to fossil fuels in generating electricity. However, wind energy development can impact wildlife, directly through mortality and indirectly through disturbance and habitat loss. Bat fatalities have been reported at wind energy facilities around the world, raising concern about the cumulative impacts of such developments on bat populations (Arnett *et al.* 2016). No large-scale studies have been undertaken in Ireland to date. However, a study from the UK estimated bat fatalities at between 0 – 5.25 bats per turbine per month (Mathews *et al.* 2016). While these results are not directly applicable to Ireland due to differences in bat species and behaviour, Ireland shares more similarities with bat assemblages of Great Britain, when compared to those of mainland Europe.

Investigative research in North America and mainland Europe have revealed the mechanisms for bat mortality at wind turbines. Fatalities arise from direct collision with moving turbine blades (Horn *et al.* 2008, Cryand *et al.* 2014) and barotrauma (Baer Wald *et al.* 2008), i.e. internal injuries caused by air pressure changes. The reason why bats fly in the vicinity of wind turbines has been attributed to several

[1] *NatureScot published Bats and Onshore Wind Turbines: Survey, Assessment and Mitigation. Version: August 2021 (NatureScot, 2021).*
[2] *Northern Ireland Environment Agency Natural Environment Division (NED) published Guidance on Bat Surveys, Assessment and Mitigation for Onshore Wind Turbine Developments in Northern Ireland (NIEA, 2021).*

different behavioural and environmental factors, e.g. habitat associations, weather conditions, and species ecology.

Survey design and analyses of results at the Site were undertaken with reference to the latest policy and legislation, scientific literature and industry guidelines. Any spatial, temporal or behavioural factors that may put bats at risk were fully considered.

1.2 Bat Survey and Assessment Guidance

Several guidelines for surveying bats at wind energy developments have been produced in Europe, the UK and Ireland.

At a European level, the Advisory Committee to the EUROBATS Agreement, to which Ireland is a signatory, have produced Guidelines for Consideration of Bats in Wind Farm Projects which outlines an approach for assessing the potential impacts of wind turbines on bats during planning, construction and operation phases (Rodrigues, 2015). However, these guidelines are based on continental scenarios and include more diverse species and behaviours than those typical of Ireland. As such, EUROBATS guidance may recommend a level of survey that may prove inappropriate in Irish scenarios. Nevertheless, the guidance is evidence-based and provides a useful European context, within which Member States are encouraged to produce specific national guidance, focusing on local circumstances.

Bat Conservation Ireland (BCI) produced *Wind Turbine/Wind Farm Development Bat Survey Guidelines* (BCI, 2012a). This document provides advice to practitioners and decision makers in Ireland on necessary qualifications for surveyors, health and safety considerations, pre-construction and post-construction survey methodologies and information to be included in a report. In the absence of comprehensive Irish research, these guidelines provide generalised methodology rather than detailed technical advice.

The second edition of the UK Bat Conservation Trust Bat Survey Good Practice Guidelines (Hundt, 2012) includes a chapter (Chapter 10) on survey methodologies for assessing the potential impacts of wind turbines on bats. The document provides technical guidance for consultants carrying out impact assessments. However, the recommendations are not based on any research findings specific to the UK. A third edition to the guidelines (Collins 2016), removed the chapter on surveying wind turbine developments. This change has been maintained in their fourth edition (Collins, 2023). Prior to the publication of the BCT guidelines, Natural England's *Bat and Onshore Wind Turbines: Interim Guidance* provided an interpretation of the EUROBATS recommendations, as applied to onshore wind energy facilities in the UK (Natural England, 2014). In addition, the Chartered Institute of Ecology and Environmental Management (CIEEM) publishes advice on best practice as well as updates on the current state of knowledge in *the Technical Guidance Series* and in the quarterly publication *In Practice*.

In August 2021, NatureScot (formerly Scottish Natural Heritage), published *Bats and Onshore Wind Turbines: Survey, Assessment and Mitigation* (NatureScot, 2021). The 2021 version supersedes the 2019 version of the guidance. The purpose of the guidance is to help planners, developers and ecological consultants to consider the potential effects of onshore wind energy developments on bats. The emphasis is on direct impacts such as collision mortality, but there is reference throughout to the need for a full impact assessment requiring wider consideration of other (indirect) effects. The Guidance replaces previous guidance on the subject; notably that published by Natural England and Chapter 10 of the Bat Conservation Trust publication, *Bat Surveys: Good Practice Guidelines (2nd edition),* (Hundt, 2012) and tailors the generic EUROBATS guidance on assessing the impact of wind turbines on European bats (Rodrigues *et al.*, 2014). The document guides the user through the key elements of survey, impact assessment and mitigation.

The NIEA (NED) recently published *Guidance on Bat Surveys, Assessment and Mitigation for Onshore Wind Turbine Developments in Northern Ireland*. This new guidance follows and builds

upon the recently updated NatureScot 2021 guidance. The latter guidance has set the industry standard since its publication in 2019. The NED guidance does not aim to replace the NatureScot guidance, but it does provide additional clarifications and recommendations regarding survey requirements and impact assessment in an Irish context.

The survey scope and assessment provided in this report are in accordance with NatureScot 2021 Guidance.

1.3 Irish Bats: Legislation, Policy and Status

Ireland has nine resident bat species, comprising more than half of Ireland's native terrestrial mammals (Montgomery *et al.,* 2014).

All Irish bats are protected under European legislation, namely the Habitats Directive (92/43/EEC). All Irish species are listed under Annex IV of the Directive, requiring strict protection for individuals, their breeding sites and resting places. The lesser horseshoe bat (*Rhinolophus hipposideros*) is further listed under Annex II of the Directive, requiring the designation of conservation areas for the species. Under this Directive, Ireland is obliged to maintain the favourable conservation status of Annex-listed species. This Directive has been transposed into Irish law through the European Communities (Birds and Natural Habitats) Regulations 2011 (S.I. No. 477/2011, as amended).

In addition, Irish species are further protected by national legislation (Wildlife Acts 1976, as amended). Under this legislation, it is an offence to intentionally disturb, injure or kill a bat, or disturb its roost. Any work at a roost site must be carried out with the agreement of the National Parks and Wildlife Service (NPWS).

The NPWS monitors the conservation status of European protected habitats and species and reports their findings to the European Commission every 6 years in the form of an Article 17 Report. The most recent report for the Republic of Ireland was submitted in 2019. Table 1-1 summarises the current conservation status of Irish bat species and identified threats to Irish bat populations.

Table 1-1 Irish Bat Species Conservation Status and Threats (NPWS, 2019). Pressures and Threats are ranked from medium importance (M) to high importance (H) in the 2019 Article 17 report.

Bat Species	Conservation Status	Principal Pressures/Threats
Common pipistrelle *Pipistrellus pipistrellus*	Favourable	**A05** Removal of small landscape features for agricultural land parcel consolidation (M) **A14** Livestock farming (without grazing) [impact of anti-helminthic dosing on dung fauna] (M) **B09** Clear--cutting, removal of all trees (M) **F01** Conversion from other land uses to housing, settlement or recreational areas (M) **F02** Construction or modification (e.g. of housing and settlements) in existing urban or recreational areas (M) **F24** Residential or recreational activities and structures generating noise, light, heat or other forms of pollution (M) **H08** Other human intrusions and disturbance not mentioned above (Dumping, accidental and deliberate disturbance of bat roosts (e.g. caving) (M) **L06** Interspecific relations (competition, predation, parasitism, pathogens) (M) **M08** Flooding (natural processes) **D01** Wind, wave and tidal power, including infrastructure (M)
Soprano pipistrelle *Pipistrellus pygmaeus*	Favourable	
Nathusius' pipistrelle *Pipistrellus nathusii*	Unknown	
Leisler's bat *Nyctalus leisleri*	Favourable	
Daubenton's bat *Myotis daubentoni*	Favourable	
Natterer's bat *Myotis nattereri*	Favourable	
Whiskered bat *Myotis mystacinus*	Favourable	
Brown long-eared bat *Plecotus auritus*	Favourable	
Lesser horseshoe bat *Rhinolophus hipposideros*	Inadequate	

1.4 Statement of Authority

MKO employs a dedicated bat unit within its Ecology team, who carry out scoping, surveys and reporting on bat surveys, as well as producing impact assessments in relation to bats. MKO ecologists have relevant academic qualifications and are qualified in undertaking surveys to the levels required. MKO's Ecology team holds a bat derogation licence from NPWS. The licence is intended for professionals carrying out surveys with the potential to disturb roosting bats (i.e. roost inspections). Graduate and seasonal ecologist staff are covered under the conditional licence where they are accompanied by more experienced colleagues.

Scope development and project management was overseen by Aoife Joyce (BSc., MSc.). Bat surveys were conducted by MKO ecologists Nora Szijarto (B.Sc., M.Sc.), Sara Fissolo (B.Sc.), Stephanie Corkery (B.Sc., M.Sc.) and Cuan Feely (BSc.). Data analysis was undertaken Frederick Mosley (BA., MSc.), and results were compiled by Nathan Finn (B.Sc., M.Sc.), and Nora Szijarto. Impact assessment, the design of mitigation and final reporting was completed by Nora Szijarto, reviewed by Sara Fissolo and approved by Aoife Joyce. Staff's roles and relevant training are presented in Table 1-2 below.

Table 1-2 Project team qualifications and training

Staff	Role	Training
Aoife Joyce (B.Sc., M.Sc.)	Project Director	BSc. (Hons) Environmental Science, University of Galway, Ireland. MSc. (Hons) Agribioscience, University of Galway, Ireland. Advanced Bat Survey Techniques – Trapping, biometrics, handling (BCI), Bat Impacts and Mitigation (CIEEM), Bat Tree Roost Identification and Endoscope Training (BCI), Bats in Heritage Structures (BCI), Bats and Lighting (BCI), Kaleidoscope Pro Analysis (Wildlife Acoustics).
Sara Fissolo (B.Sc.)	Project Ecologist	B.Sc. (Hons) Ecology and Environmental Biology, University College Cork, Ireland. Advanced Bat Survey Techniques (BCI), Bat Impacts and Mitigation (CIEEM), Bats in Heritage Structures (BCI), Bat Care (BCT), Bats and Lighting (BCI), Kaleidoscope Pro Analysis (Wildlife Acoustics).
Nora Szijarto (B.Sc., M.Sc.)	Bat Ecologist	B.Sc. Biology, University of Lausanne, Switzerland M.Sc. Behaviour, Evolution and Conservation, University of Lausanne, Switzerland Bat Detector and Survey Training (BCI), Kaleidoscope Pro Analysis (Wildlife acoustics), Endoscope Training (Internal), Structure & Tree Inspection (Internal), Manual Transect Survey (Internal), Bat Habitat Appraisal (Internal), Emergence and Re-Entry Surveys (Internal).
Stephanie Corkery (B.Sc., M.Sc.)	Ecologist	B.Sc. (Hons) Ecology and Environmental Biology, University College Cork M.Sc. Marine Biology, University College Cork (2020)

		Kaleidoscope Pro Analysis (Wildlife Acoustics), Endoscope Training (Internal), Structure & Tree Inspection (Internal), Manual Transect Survey (Internal), Bat Habitat Appraisal (Internal), Emergence and Re-Entry Surveys (Internal).
Cuan Feely (B.Sc.)	Graduate Ecologist	B.Sc. Environmental Science, National University of Ireland, Galway Experience in report writing, as well as the usage of various ecological survey methods such as habitat assessments, freshwater and terrestrial invertebrate surveys, bat surveys, vegetation surveys and small mammal surveys.
Frederick Mosley (B.A., M.Sc.)	Seasonal Bat Ecologist	B.A. (Hons) Biological and Biomedical Science Mod. Zoology, Trinity College, Dublin (2022) M.Sc. Marine Biology, University College Cork (2023) Kaleidoscope Pro Analysis (Wildlife Acoustics), Endoscope Training (Internal), Structure and Tree Inspection (Internal), Manual Transect Survey (Internal), Bat Habitat Appraisal (Internal), Emergence and Re-Entry Surveys (Internal)

2. PROJECT DESCRIPTION

Planning permission is sought for the continued operation of the existing Taurbeg Wind Farm (Proposed Lifetime Extension), as permitted by Cork County Council (Pl. Reg. Ref: N/2002/3608), for a further period of 10 years from the date of the expiry of the current planning permission (March 2026) as per Condition no. 7 of the consent issued, with decommissioning of the wind farm at the end of the proposed extension period.

The Proposed Lifetime Extension does not comprise any alterations to the existing operational wind farm. The Applicant intends to submit an application to Cork County Council for the Proposed Lifetime Extension.

The Proposed Lifetime Extension comprises:

i. *11 no. existing wind turbines with a tip height of 108.2 metres and all associated foundations and hardstanding areas;*
ii. *1 no. existing onsite 38kV electrical substation including a control building, associated electrical plant and equipment, welfare facilities and a wastewater holding tank;*
iii. *1 no. existing meteorological mast with a height of 67m;*
iv. *All existing underground electrical and communications cabling connecting the existing wind turbines to the existing onsite 38kV Substation;*
v. *An existing gated site entrance and existing internal access tracks;*
vi. *Existing site drainage;*
vii. *Existing ancillary infrastructure, associated site fencing and signage.*

The Taurbeg Wind Farm is connected to the national electricity grid at the existing Glenlara 110kV Substation. A 38kV underground cable runs between the onsite substation and a mast at the south of the site. A 38kV overhead line runs from the mast to the existing Glenlara 110kV Substation. The grid connection does not form part of the current planning application.

The Proposed Lifetime Extension is expected to have significant negative effects on displacement of Hen Harrier. Proposed Offsetting Measures have been developed to offset these effects. The lands within which these measures are proposed are located c. 12km east of the Taurbeg Wind Farm Site in Co. Kerry. The Applicant intends to submit an application to Kerry County Council for the Proposed Offsetting Measures.

The Proposed Offsetting Measures comprise:

i. *Permanent removal of commercial forestry (deforestation) over an area of approx. 105.5 Ha and the restoration of open peatland and creation of scrub habitat within the felled area.*
ii. *Restoration of farmland habitat to good quality hen harrier foraging habitat through diversifying the range and extent of habitats over an area of approx. 17.7 Ha;*
iii. *All associated site development works including fencing.*

A full description of the Proposed Project for the purposes of the planning application and the additional elements that form part of the overall project, assessed in this EIAR, is outlined in Chapter 4 of this EIAR. Further details of the Proposed Offsetting Measures can also be found in Appendix 7-7 of the EIAR.

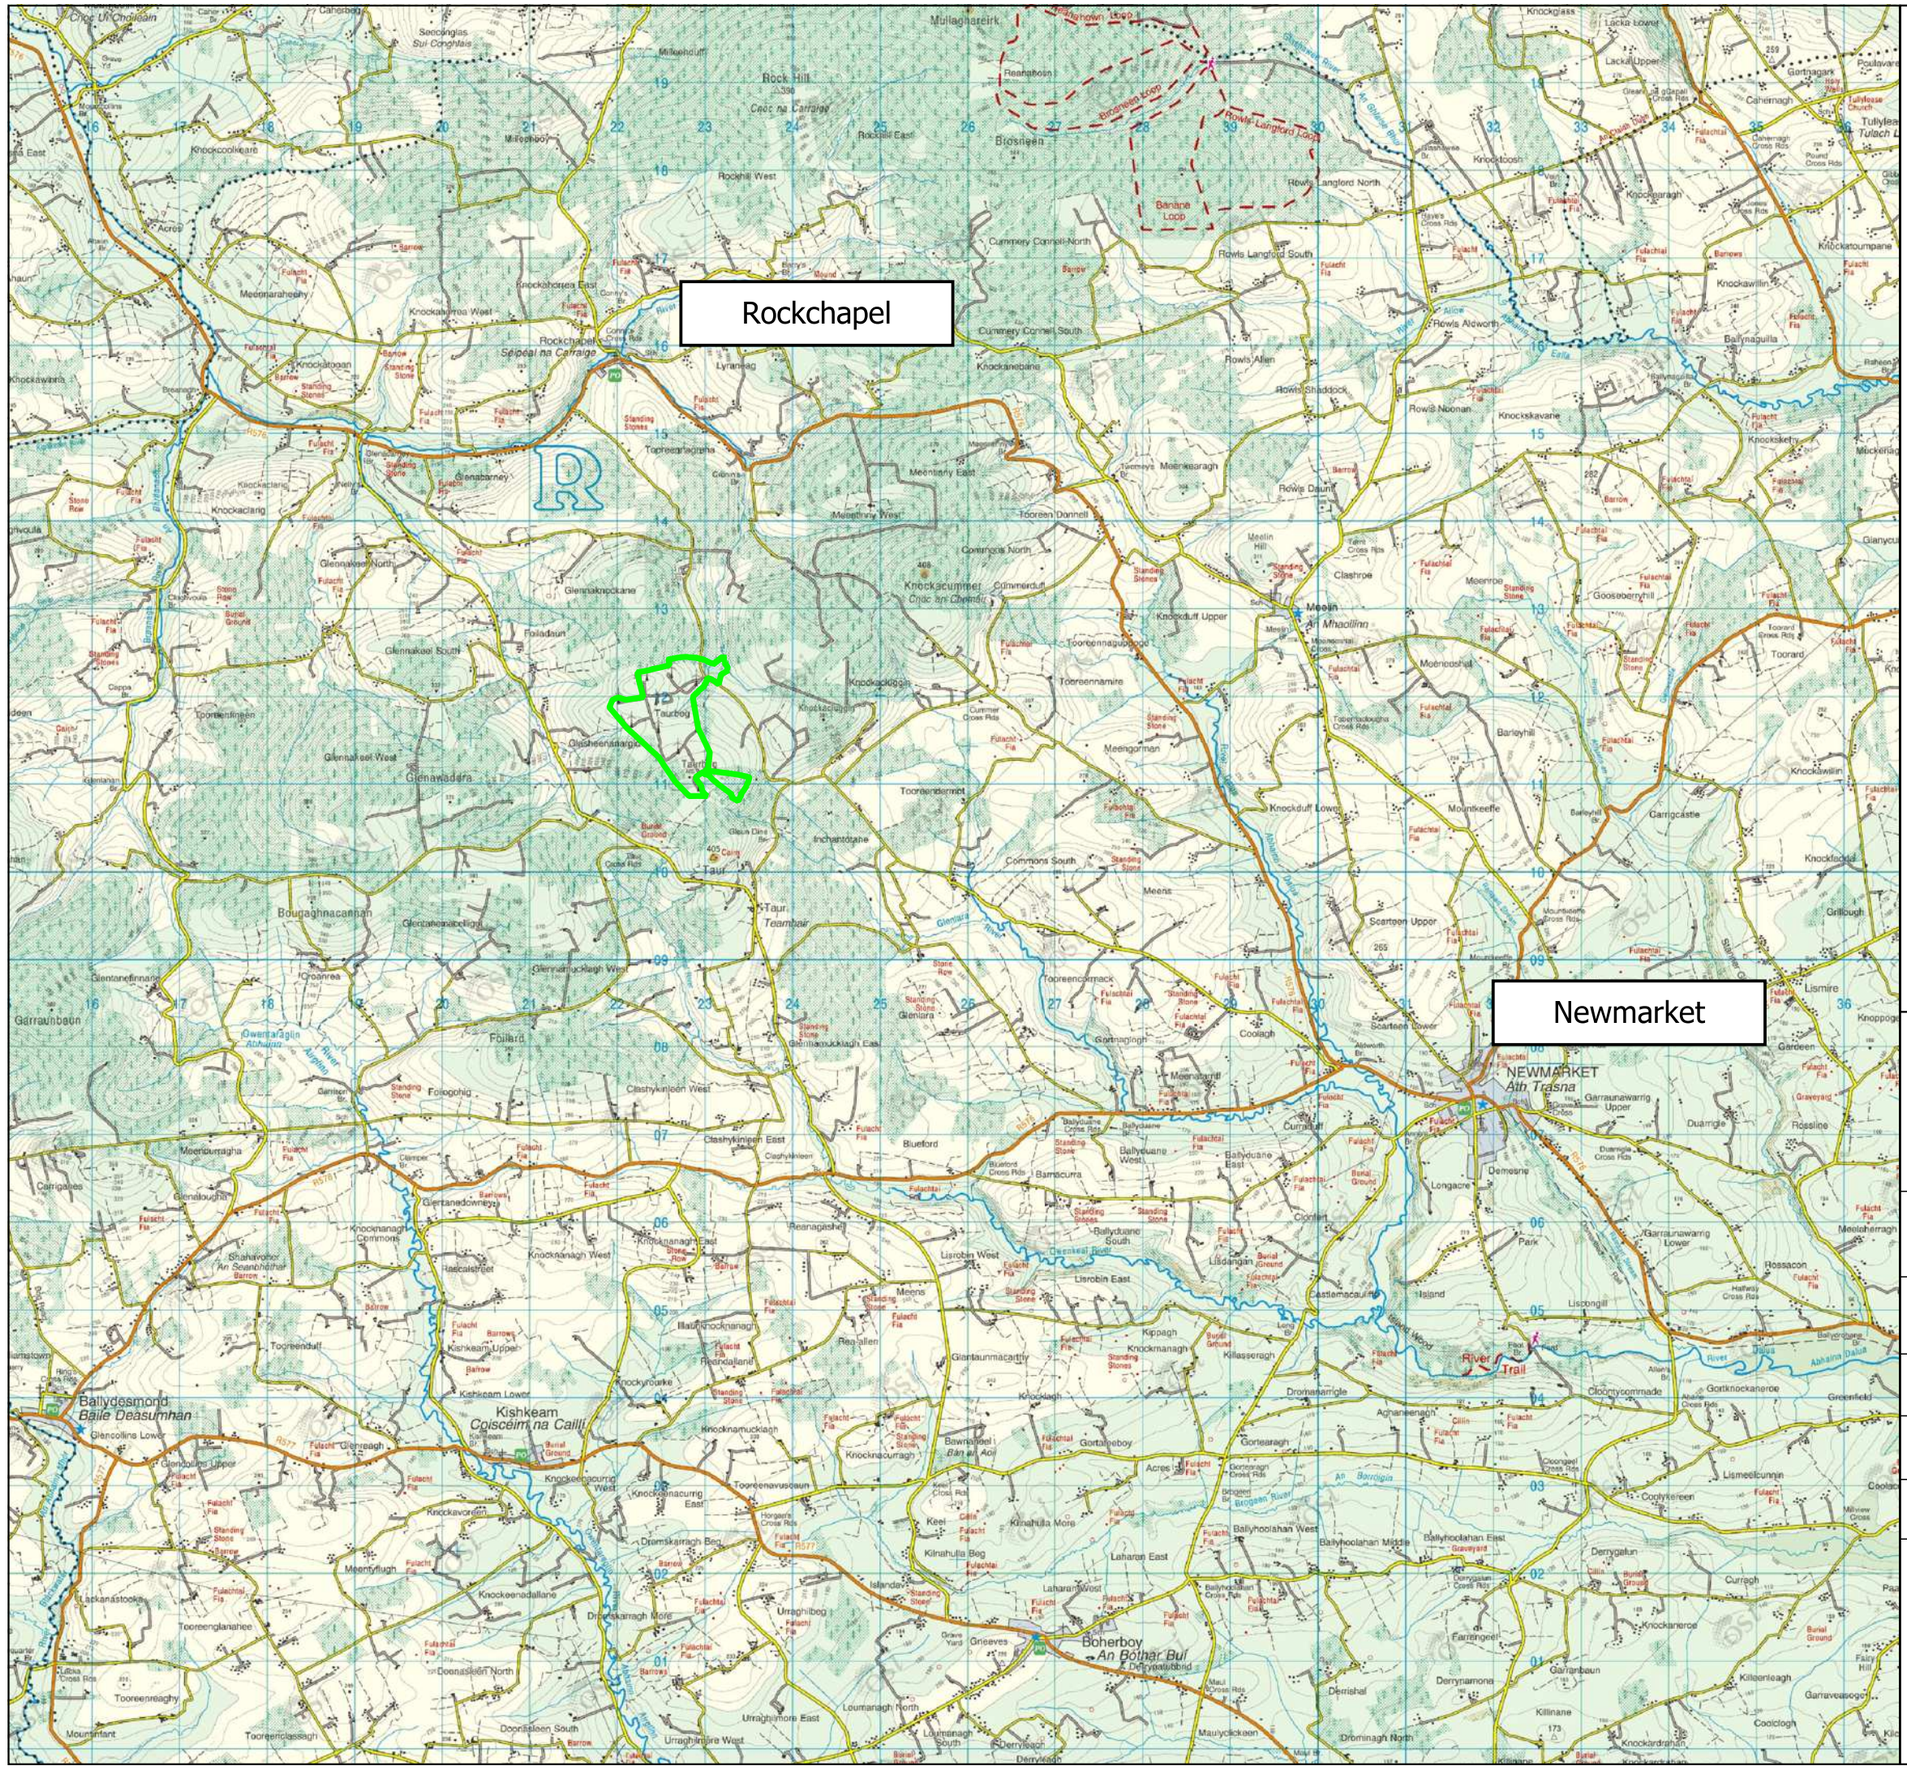

Map Legend

Taurbeg EIAR Site Boundary

Ordnance Survey Ireland Licence No. CYAL50267517
© Ordnance Survey Ireland/Government of Ireland

Drawing Title

Site Location

Project Title

Taurbeg Wind Farm Extension of Operational Life

Drawn By	Checked By
NS	EMcC
Project No.	**Drawing No.**
231030	Figure 2-1
Scale	**Date**
1:70,000	2024-11-07

MKO
Planning and Environmental Consultants
Tuam Road, Galway
Ireland, H91 VW84
+353 (0) 91 735611
email:info@mkoireland.ie
Website: www.mkoireland.ie

3. METHODS

3.1 Consultation

A scoping exercise was undertaken as part of the EIAR for the Proposed Lifetime Extension application. A Scoping Document, providing details of the Proposed Lifetime Extension, was prepared by MKO and circulated to consultees in February 2024. As part of this exercise, prominent Irish conservation groups were contacted, and Bat Conservation Ireland (BCI) and National Parks and Wildlife Service (NPWS), were specifically invited to comment on the potential of the Proposed Project to affect bats.

Details of consultation responses specifically related to bats are provided in Section 4.1 below.

3.2 Desk Study

A desk study of published material was undertaken prior to conducting field surveys. The aim was to provide context to the Proposed Lifetime Extension in order to assist bat survey planning and assessment. This included the identification of designated sites, species of interest or any other potential risk factors within the Site and the surrounding region. The results of the desk study including sources of information utilised are provided below.

3.2.1 Previous reports

A search for documentation of previous ecological assessments within the site was carried out to inform the survey scope. A summary of relevant results from previous surveys is provided within the report.

3.2.2 Bat Records

The National Bat Database of Ireland holds records of bat observations received and maintained by BCI. These records include results of national monitoring schemes, roost records as well as ad-hoc observations. A search of the National Bat Database of Ireland was last carried out on the 11th March 2024 and examined bat presence and roost records within a 10 km radius of a central point in the Site (IG Ref: R 22484 11731) (BCI 2012, Hundt 2012, NatureScot 2021). A request of all available bat data was requested to the Bat Conservation Ireland (BCI) on the 18th October 2024.

3.2.3 Bat Species' Range

EU member states are obliged to monitor the conservation status of natural habitats and species listed in the Annexes of the Habitats Directive. Under Article 17, they are required to report to the European Commission every six years. In April 2019, Ireland submitted the third assessment of conservation status for Annex-listed habitats and species, including all species of bats (NPWS, 2019).

The 2019 Article 17 Reports were reviewed for information on bat species' range and distribution in relation to the Site. The aim was to identify any high-risk species at the edge of their range (NatureScot 2021).

3.2.4 Designated Sites

The National Parks and Wildlife Service (NPWS) map viewer and website provides information on rare and protected species, sites designated for nature conservation and their conservation objectives. A search was undertaken of sites designated for the conservation of bats within a 10km radius of the Site

(BCI 2012, Hundt, 2012, NatureScot 2021). This included European designated sites, i.e. SACs, and nationally designated sites, i.e. NHAs and pNHAs.

3.2.5 Landscape Features

3.2.5.1 Ordnance Survey Mapping

Ordnance survey maps (OSI 1:5,000 and 1:50,000) and aerial photographs were reviewed to identify any habitats and features likely to be used by bats. Maps and images of the Site and general landscape were examined for suitable foraging or commuting habitats including woodlands and forestry, hedgerows, treelines and watercourses. In addition, any potential roost sites, such as buildings and bridges, were noted for further investigation.

3.2.5.2 Geological Survey Ireland

The Geological Survey Ireland (GSI) online mapping tool and University of Bristol Speleological Society (UBSS) Cave Database for the Republic of Ireland were consulted for any indication of natural subterranean bat sites, such as caves, within 10km of the Site (BCI, 2012) (last searched on the 11th March 2024). Furthermore, the archaeological database of national monuments was reviewed for any evidence of manmade underground structures, e.g. souterrains, that may be used by bats (last searched on the 11th March 2024).

3.2.5.3 National Biodiversity Data Centre Bat Landscape Mapping

The National Biodiversity Data Centre (NBDC) map viewer presents "Bat Landscape" maps for individual species and for all species combined. Lundy *et al.* (2011) used Maximum Entropy Models to examine the relative importance of bat landscape and habitat associations in Ireland. The resulting map provides a 5-point scale, ranging from highest habitat suitability index (presented in red) to lowest suitability index (presented in green). However, squares highlighted as less favourable may still have local areas of abundance.

The location of the Site was reviewed in relation to bat habitat suitability indices. The aim of this was to assess habitat suitability for all bat species within the Site. It is worth noting that these results are based on a modelling exercise and not confirmed bat species records. Regardless, they may provide a useful indication of potential favourable bat associations within the Site.

3.2.5.4 Additional Wind Energy Projects in the Wider Landscape and Large-scale Developments

As detailed in Section 2.11 in Chapter 2 of the EIAR, a search for existing, permitted and proposed wind energy developments within 10km of the existing Taurbeg Wind Farm turbines was undertaken (NatureScot, 2021). The Wind Energy Ireland (WEI) interactive wind map (windenergyireland.com) was reviewed in conjunction with wind farm planning applications from Cork County Council and An Bord Pleanála. Other infrastructure large scale developments and proposals (e.g. roads) were also noted. Information on the location and scale of these developments was gathered to inform cumulative effects. More details on other infrastructure developments within the vicinity of the Proposed Lifetime Extension can be found in Chapter 2 of the EIAR.

3.2.6 Multidisciplinary Surveys

Multidisciplinary walkover surveys were undertaken in 2024 (Table 3-1). The Site was systematically and thoroughly walked in a ground-truthing exercise with the habitats on the Site assessed and

classified. During the static bat detector deployments and collections each season, any incidental records and bat habitat assessments were also carried out.

Multidisciplinary walkover surveys were undertaken within the Site on the following dates:

Table 3-1 Multidisciplinary Survey Effort

Multidisciplinary Survey	Dedicated Bat Survey
22nd February 2024	14th March 2024
2nd July 2024	2nd May 2024
	15th May 2024
	26th June 2024
	3rd July 2024
	23rd July 2024
	29th August 2024
	12th September 2024
	8th October 2024
	31st October 2024

3.3 Field Surveys

3.3.1 Bat Habitat Suitability Appraisal

A bat walkover survey was conducted on the Site by Sara Fissolo and Nora Szijarto on 14th March 2024 and the Proposed Offsetting Lands were visited on 20th January 2025 by three MKO ecologists, as outlined in Chapter 6 of the EIAR. During these surveys, habitats within the Site and Proposed Offsetting Lands were assessed for their suitability to support roosting, foraging and commuting bats. Connectivity with the wider landscape was also considered. Suitability was assessed according to Collins (2023) which provides a grading protocol for roosting habitats and for commuting and foraging areas. Suitability categories are divided into *High, Moderate, Low*, *Negligible*, *None* and are described fully in **Appendix 1**.

3.3.1.1 Daytime Roost Inspections

A search for roosts was undertaken within 200m plus the rotor radius (i.e. 41.2m) of the Site (NatureScot, 2021). The aim was to determine the presence of roosting bats and the need for further survey work or mitigation. The Site was visited in March, June, July, August September and October 2024. Multiple walkovers were carried out and all structures and trees were assessed for their potential to support roosting bats (see **Appendix 1** for criteria in assessing roosting habitats).

Any potential roost sites were subject to a preliminary roost assessment. One structure was identified as a potential roost structure within the Site in 2024 (IG Ref 22549 12024) this being the substation. It was subject to a roost assessment in March 2024. This comprised a detailed inspection of the interiors and exteriors to look for evidence of bat use, including live and dead specimens, droppings, feeding remains, urine splashes, fur oil staining and noises. The assessment was carried out with the use of an endoscope and binoculars.

Any potential tree roosts were examined for the presence of rot holes, hazard beams, cracks and splits, partially detached bark, knot holes, gaps between overlapping branches and any other Potential Roost Features PRFs identified by Andrews (2018). Locations of all PRFs are presented in Figure 3-1.

3.3.2 Manual Activity Surveys

Manual activity surveys were carried out throughout 2024 in the form of dusk emergence survey as well as walked transects. Weather conditions were suitable for carrying out bat activity surveys on all survey

dates. Surveyors were equipped with active full spectrum bat detectors, Batlogger M (Elekon AG, Lucerne, Switzerland). Where possible, species identification was made in the field and any other relevant information was also noted, e.g., numbers, behaviour, features used, etc. All bat echolocation was recorded for subsequent analysis to confirm species identifications, as detailed in Section 3.3.5.

Survey effort for 2024 is outlined in Table 3-2 and presented in Figure 3-1.

Table 3-2 2024 Survey Effort - Manual Activity Surveys

Date	Surveyors	Sunset/ Sunrise	Type	Weather	Transect (km)
15th May 2024	Nora Szijarto and Stephanie Corkery	21:26	Walked Transect	10-11˚C, dry, light breeze to moderate, moon visible, 10-20% cloud	6.06
25th June 2024	Sara Fissolo and Nora Szijarto	22:02	Walked Transect	10-13˚C, dry, calm to light breeze, no visible moon, 10-60% cloud	7.45
29th August 2024	Nora Szijarto and Cuan Feely	20:30	Dusk emergence and Walked Transect	11-13˚C, dry, light breeze, no moon, 0-30% cloud	7.13
Total 2024 Survey Effort					**20.64**

3.3.2.1 Walked Transects

Transect surveys were carried out on the 15th May, 25th July and 29th August 2024. The aim of the surveys was to observe bat species using the Site and visually assess bat behaviour and important features used by bats within and around the Site.

The transects were walked by two surveyors, recording bats in real time. The survey route was prepared to cover the entire site layout and followed existing tracks. Five-minute point counts (5MPCs) were performed along the route to sample the bat activity near turbine locations. The transect started at sunset and lasted 2-3 hours after sunset.

3.3.2.2 Dusk Emergence Survey

Manual activity surveys comprised a dusk emergence survey which focused on the two PRFs identified during the habitat appraisal. During the survey, two surveyors were equipped with Bat Logger M bat detectors (Elekon AG, Lucerne, Switzerland) and focused on the existing substation, where evidence of bat use was identified. Use of night vision aids was not considered necessary in this instance as the structure is illuminated by exterior lighting. During the survey, the thermal camera was used as a third surveyor to cover the potential roost opening identified on a chestnut tree near the entrance of the Site. The emergence surveys commenced at least 15 minutes before sunset and concluded 1 hour and 15 minutes after sunset.

3.3.2.2.1 *Night Vision Aids*

The use of NVAs is now considered standard best practice for bat activity surveys. MKO employs thermal camera equipment. The thermal camera (InfiRay Eye II V2.0), mounted on a tripod, was used during the emergence survey to identify potential roosting hotspots and monitor emergence activity.

Footage from NVAs was saved and reviewed in full, with any instances of emergence marked for future use. The location of the NVA is presented in Figure 3-1.

3.3.3 Static surveys

3.3.3.1 Ground Level Static Surveys

Eleven automated bat detectors were deployed for at least 10 nights of suitable weather in spring (April-May), 20 nights in summer (June-mid August) and 10 nights in autumn (mid-August-October, NatureScot, 2021). Detector locations were based at turbine locations. Figure 3-1 presents static detector locations in relation to turbine layout. Static detector locations are described in Table 3-3.

Table 3-3 Ground-level Static Detector Locations. Note that there is no Detector D04

ID	Location	Habitat	Linear Feature within 50m	Nearest Associated Turbine
D01	R 22704 11359	Wet grassland	Conifer edge	T1
D02	R 22475 11942	Wet grassland	Conifer Treeline	T2
D03	R 22306 12005	Wet grassland	None	T3
D05	R 22304 12183	Wet grassland	None	T5
D06	R 22658 12230	Wet grassland	Conifer edge	T6
D07	R 22909 12124	Wet grassland	Broadleaved trees	T7
D08	R 22368 11758	Scrub	Treeline	T8
D09	R 22907 11613	Scrub	Edge conifer	T9
D10	R 22924 10942	Wet grassland	Scrub	T10
D11	R 23018 11249	Wet grassland	Conifer	T11
D12	R 22475 11589	Wet grassland	Conifer edge	T12

Full spectrum bat detectors, Song Meter SM4BAT (Wildlife Acoustics, Maynard, MA, USA), were employed using settings recommended for bats, with minor adjustments in gain settings and band pass filters to reduce background noise when recording. Detectors were set to record from 30 minutes before sunset until 30 minutes after sunrise. The Song Meter automatically adjusts sunset and sunrise times using the Solar Calculation Method when provided with GPS coordinates.

Onsite weather monitoring was undertaken concurrently with static detector deployments. One Vantage Pro 2 (Davis Instruments, CA, UCS) was deployed each season and night-time hourly data was tracked remotely to ensure a sufficient number of nights (i.e. minimum 10 no.) with appropriate weather conditions were captured (i.e. dusk temperatures above 8˚C, wind speeds less than 5m/s and no less than 3.5 mm/h rainfall). Table 3-4 summarises survey effort achieved in 2024 for each of the 11 no. detector locations.

Table 3-4 Survey Effort - Ground-level Static Surveys

Season	Survey Period	Total Survey Nights per Detector Location	Nights with Appropriate Weather
Spring	2nd May – 15th May 2024	12	12
Summer	26th June – 23rd July 2024	27	20
Autumn	29th August - 12th September 2024	14	12
Total Survey Effort		**53**	**44**

3.3.3.2 Static Surveys at Height

Monitoring at height can provide useful information on bat activity. Surveying at ground level and at height was undertaken throughout 2024. One Song Meter SM3BAT (Wildlife Acoustics, Maynard, MA, USA) was installed on a meteorological mast within the Site (Grid Ref: R 22032 11808) for recordings in

Spring until mid-Summer. Battery power on the SM3 were not sufficient to cover long period of time during the bat season which is why it was replaced with two Song Meter SM4BAT (Wildlife Acoustics, Maynard, MA, USA) on the 3rd July 2024.

Microphones were of the type SMM-U1 which are especially resistant to wind and rain. They were placed at ground level (i.e.2m) and at height (i.e. 67m). Table 3-5 describes survey effort in relation to surveys at height and the location of the met mast is illustrated in Figure 3-1.

Table 3-5 2024 Survey Effort Timeline: Static surveys at height. The number of recording nights is presented per month and grey boxes corresponds to absence of recordings due to maintenance or end of battery life.

	May			June		July	August	September	October			Total nights surveyed
Ground level	11		11		5	30	31	30	31			**149**
At height	11		11		5	30	31	30		10		**128**
	SM3 Bat detector					SM4 Bat detector						

3.3.4 Dog-led Collision Monitoring

Dog-led collision monitoring surveys were carried out from January 2024 and are ongoing at the Site. These surveys use conservation detection dogs to locate bird and bat carcasses on the Site. More details of these surveys can be found in Appendix 7-6, Collision Monitoring Report.

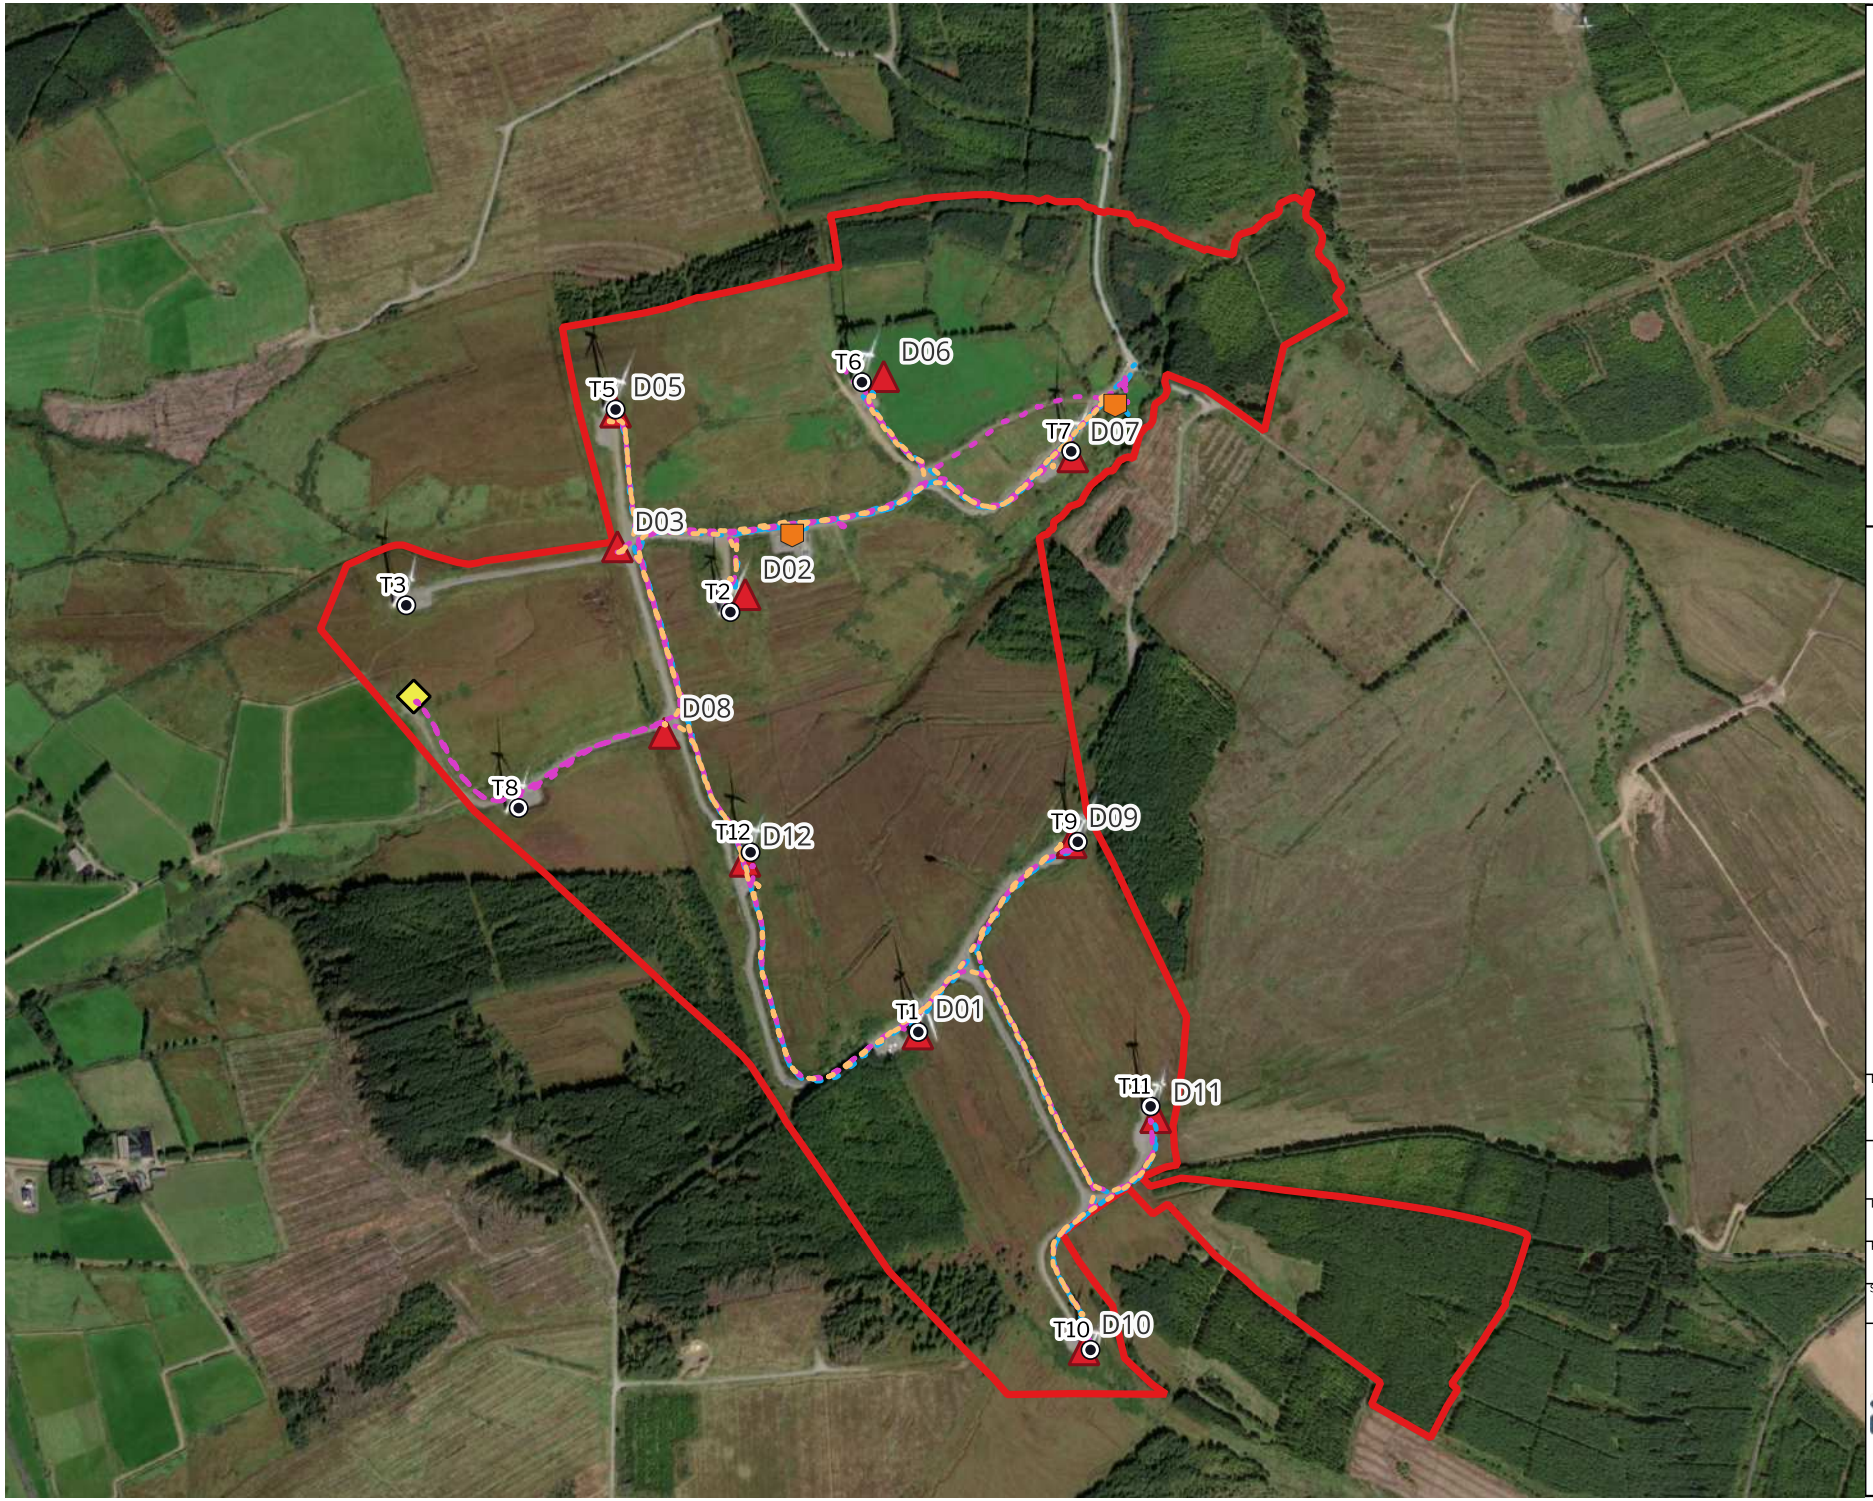

Map Legend

- Taurbeg EIAR Site Boundary
- Turbines

Static Detectors

- At Ground Level
- At Height on the met mast
- Transect - 15.05.2024
- Transect - 25.06.2024
- Transect - 29.08.2024
- Potential Roosting Features

Microsoft product screen shots reprinted with permission from Microsoft Corporation

N

Drawing Title

Survey Effort

Project Title: Taurbeg Wind Farm Extension of Operational Life	
Drawn By: NS	Checked By: AJ
Project No.: 231030	Drawing No.: Figure 3-1
Scale: 1:10,000	Date: 30.06.2025

MKO
Planning and Environmental Consultants
Tuam Road, Galway
Ireland, H91 VW84
+353 (0) 91 735611
email:info@mkoireland.ie
Website: ww.mkoireland.ie

3.3.5 Bat Call Analysis

All recordings were later analysed using bat call analysis software Kaleidoscope Pro v.5.6.8 (Wildlife Acoustics, MA, USA). The aim of this was to identify, to a species or genus level, what bats were present at the Site. Bat species were identified using established call parameters, to create site-specific custom classifiers. All identified calls were also manually verified.

Echolocation signal characteristics (including signal shape, peak frequency of maximum energy, signal slope, pulse duration, start frequency, end frequency, pulse bandwidth, inter-pulse interval and power spectra) were compared to published signal characteristics for local bat species (Russ, 1999). *Myotis* species (potentially Daubenton's bat *(M. daubentonii),* whiskered bat *(M. mystacinus),* Natterer's bat *(M. nattereri)* were considered as a single group, due to the difficulty in distinguishing them based on echolocation parameters alone (Russ, 1999). The echolocation of soprano pipistrelle *(P. pygmaeus)* and common pipistrelle *(P. pipistrellus)* are distinguished by having distinct (peak frequency of maximum energy in search flight) peak frequencies of ~55 kHz and ~46 kHz respectively (Jones & van Parijs, 1993). Some overlapping is possible between these species: where no certainty could be achieved, calls were identified to genus level.

Individual bats of the same species cannot be distinguished by their echolocation alone. Thus, 'bat passes' was used as a measure of activity (Collins, 2023). A bat pass was defined as a recording of an individual species/species group's echolocation containing at least two echolocation pulses and of maximum 15s duration. All bat passes recorded in the course of this study follow these criteria, allowing comparison. Due to the volume of bat activity data recorded, where multiple bat passes were recorded within the same registration, rarer or harder to record species were identified. Underreporting of common species is possible using this method and is accounted for within the assessment.

Echolocation calls by brown long-eared bats (*P. auritus*) are intrinsically quiet and hard to record by static equipment. All data collected, including Noise files and Auto ID files are checked to ensure all calls for this species have been captured. However, a level of underrepresentation is expected for this species and is accounted for in the assessment of activity levels.

Echolocation by lesser horseshoe bats (*R. hipposideros*) is directional and can be missed by detectors, particularly manual detectors. MKO employs omni-directional microphones to limit under-recording for the species.

3.4 Assessment of Bat Activity Levels

The online database tool Ecobat (mammal.org.uk) is recommended by NatureScot 2021 to assess bat activity levels within a proposed wind-farm site. This web-based interface, launched in August 2016, allows users to upload activity data and to contrast results with a comparable reference range, allowing objective interpretation. Uploaded data then contributes to the overall dataset to provide increasingly robust outputs. Ecobat generates a percentile rank for each night of activity and provides a numerical way of interpreting levels of bat activity in order to provide objective and consistent assessments. Table 3-6 defines bat activity levels as they relate to Ecobat percentile values (NatureScot, 2021).

Table 3-6. Ecobat Percentile Score and Categorised Level of Activity (NatureScot, 2021)

Ecobat Percentile	Bat Activity Level
81 to 100	High
61 to 80	Moderate to High
41 to 60	Moderate
21 to 40	Low to Moderate
0 to 20	Low

Ecobat was unavailable for a cross-site analysis of 2024 data as the platform has been undergoing maintenance since late 2022 with no proposed timeline of a relaunch. Therefore, data were assessed on a site-specific basis.

Following preliminary analysis and manual verification using Kaleidoscope Pro, statistical analysis and visualisation was performed using RStudio (version 2023.12.1+402.) and R (version 4.3.3). RStudio, an integrated development environment for the R programming language[3], was employed for data cleaning, exploration, and data visualisation. The 'ggplot2' R package was particularly instrumental in creating the data visualisations shown in the results section. Data was standardised into bat pass rates, calculated as bat passes per hour (total bat passes / night length) to account for seasonal changes in night length (Matthews *et al.* 2016). Activity is often variable between survey nights. Therefore, the median Nightly Pass Rate was used as the most appropriate measure of bat activity (Lintott & Mathews, 2018). During all calculations, data was rounded to at least three decimal places. When visualising the bat pass rates per season, survey effort was defined as detector hours (sum of recorded hours across all detectors). This was defined to circumvent any issues arising from differences in survey effort between detectors in a season.

The methodology used to assess activity levels across the Site was adapted from Mathews *et al.* (2016), where activity ranges of pipistrelle species were defined using an average of maximum nightly pass rates (in total passes during the survey period) across all detectors, divided into tertiles. In our methodology, widespread species (*P. pipistrellus, P. pygmaeus, N. leisleri*) activity ranges were determined using an average of maximum nightly pass rates (total passes / survey effort) across all detectors, divided into quartiles. For all other species groups, maximum nightly bat pass rate recorded across all detectors, divided into quartiles was used.

Activity levels were assessed separately for widespread pipistrelle species (*P. pipistrellus*, *P. pygmaeus*), noctules *(N. leisleri*), *Myotis* spp. and rare or hard to record species (*P. auritus, P. nathusii*). Median and maximum nightly activity (bpph) at each detector location were then categorized as Low, Medium, or High for each recorded season. Any figure below 25% of the maximum/average maximum nightly pass rate was considered Low activity, while figures above 75% were classified as High. Values falling between these two quartiles were defined as Medium. To prevent skewing the activity thresholds, any evident outliers recorded across the detectors were excluded (i.e. 55.7 bpph at D09 in Spring for *P. nathusii*).

The site-specific categories in Table 3-7 presents activity ranges per species group identified.

Table 3-7 Site-specific Activity Level Categories based on Maximum Bat Passes per Hour (bpph)

Assessment Level	Activity Threshold as Bat Passes per Hour (bpph) for Bat Species				
	P. pipistrellus* *P. pygameus	***N.leisleri***	***Myotis* spp.**	***P.auritus***	***P. nathusii***
Low	< 1.37	< 3.48	< 0.55	< 0.53	< 0.15
Medium	1.37 – 4.1	3.48 – 10.43	0.55 – 1.65	0.53 – 1.58	0.15 – 0.45
High	4.1 <	10.43 <	1.65 <	1.58 <	0.45 <

[3] *R Core Team (2024). R: A Language and Environment for Statistical Computing. R Foundation for Statistical Computing, Vienna, Austria. <https://www.R-project.org/>.*

3.5 Assessment of Collision Risk

3.5.1 Population Risk

NatureScot (2021) provides a generic assessment of bat collision risk for UK species, based on species behaviour and flight characteristics. In the guidelines, this measure of collision risk is used, in combination with relative abundance, to indicate the potential vulnerability of British bat populations. No such assessment is provided for Irish bat populations.

In Table 3-8, an adapted assessment of vulnerability of wind turbine collision for Irish bat populations is provided. This adaptation of the NatureScot Guidance Table 2 was based on collision risk and species abundance of Irish bat populations. Species' collision risk follows those described in NatureScot (2021). Relative abundance for Irish species was determined in accordance with Wray *et al.* (2010) using population data available in the 2019 Article 17 reports (NPWS, 2019). Feeding and commuting behaviours, and habitat preferences for bat species in Ireland were also considered.

Table 3-8 Population Vulnerability of Irish Bat Species (Adapted from NatureScot (2021).

Relative abundance	Low Collision Risk	Medium Collision Risk	High Collision Risk
Common species			Common pipistrelle Soprano pipistrelle
Rarer species	Daubenton's bat Brown long-eared bat Lesser horseshoe bat		Leisler's bat
Rarest species	Natterer's bat Whiskered bat		Nathusius'pipistrelle

Low Population Vulnerability	Medium Population Vulnerability	High Population Vulnerability

3.5.2 Site Risk

The likely impact of a development on bats is related to site-based risk factors, including habitat and development features. The cross-tablature result of habitat risk and project size determines the site risk (i.e. Low, Medium or High) (Table 3-9) i.e. Table 3a NatureScot (2021). Table 5-1 in the results section describes the criteria and site-specific characteristics used to determine an indicative risk level for the Site. All site assessment levels, as per NatureScot (2021) are presented in **Appendix 2**.

Table 3-9 Site-risk Level Assessment Matrix (Table 3a, NatureScot (2021).

		Project Size		
		Small	Medium	Large
Habitat Risk	Low	1	2	3
	Moderate	2	3	4
	High	3	4	5

Low/Lowest Site Risk (1-2)	Medium Site Risk (3)	High/Highest Site Risk (4-5)

3.5.3 Overall Risk Assessment

An overall assessment of risk was made by combining the site risk level (i.e. Low/Medium/High) and the population risk (i.e. Ecobat bat activity outputs), as shown in the overall risk assessment matrix table (Table 3-10) i.e. Table 3b (NatureScot (2021). The assessment was carried out for both median and maximum Ecobat activity categories in order to provide insight into typical bat activity (i.e. median

values) and activity peaks (i.e. maximum values). All site assessment levels, as per NatureScot (2021) are presented in **Appendix 3**.

Table 3-10 Overall Risk Assessment Matrix (Table 3b, NatureScot (2021).

	Ecobat activity category					
Site Risk Level	Nil (0)	Low (1)	Low-Moderate (2)	Moderate (3)	Moderate-High (4)	High (5)
Lowest (1)	0	1	2	3	4	5
Low (2)	0	2	4	6	8	10
Medium (3)	0	3	6	9	12	15
High (4)	0	4	8	12	16	20
Highest (5)	0	5	10	15	20	25

Low Overall Risk (0-4)	Medium Overall Risk (5-12)	High Overall Risk (15-25)

This exercise was carried out for each high collision risk species. Plate 3-1 outlines high collision risk species. Overall risk assessments were also considered in the context of any potential impacts at the population level, particularly for species identified as having high population vulnerability (Plate 3-1).

3.6 Limitations

A comprehensive suite of bat surveys were undertaken at the Site. The surveys undertaken in accordance with BCT Guidance and NatureScot, provide the information necessary to allow a complete, comprehensive and robust assessment of the potential impacts of the Proposed Lifetime Extension on bats receptors.

Access limitations can relate to static deployments and roost inspections:

- No significant access issues were encountered with the Site during static deployments. Cattle were present in the fields near T08 and T03 during the first deployment in spring therefore, detectors D08 and D03 were deployed at a safe distance from the turbine bases, 200m and 300m respectively to prevent damage by livestock. They were deployed in a habitat similar and representative to the turbine locations.
- Access was gained throughout the Site for all seasons and within all structures identified for inspection.

Survey limitations can relate to deployment coverage, data storage, equipment failure or deployment-related incidents:

- Good survey coverage of the Site has been achieved, with 11 detectors at ground level and 2 detectors on the met mast being deployed in across the Site covering all turbines present.
- MKO employs data storage redundancy methods to ensure no data is lost from the field to final analysis - no data was lost.
- SD card corruption or fill-up can prevent data from being collected during deployments – no issues with data on-site or data storage were encountered.
- Bat detector's microphones are checked before every season to ensure they have appropriate sensitivity for data collection, and detectors' software updates are installed as they become available - One issue related to equipment was encountered during the surveys at height as the one microphone temporarily displayed an error message. This was rectified and recording continued.
- Incidents during deployments, such as tampering or livestock interference, can prevent data from being collected effectively - no incidents were reported during the surveys.

Activity assessment limitations can relate to data analysis procedures and a lack of standardised and Ireland-based assessment methods:

- MKO's data analysis methods include manually checking of 100% of bat passes identified by Auto ID Software, as well as noise and no ID files. Where multiple species, or multiple individuals of the same species, are identified within the same call, only one is reported, prioritising hard to detect species. This is due to the large volumes of data collected. While this method is likely to introduce a bias, it is not believed to affect the overall conclusions of the assessment, as only commonly recorded species might be underreported.
- No activity threshold currently exists for Irish bat species to objectively assess bat activity within a certain habitat, and no standardised assessment method has been proposed across the country. Ecobat software recommended by existing guidelines was not available for use at the time of the assessment, as under maintenance. MKO's experience surveying habitats similar to those present within the Site aided with the assessment.

No significant limitations in the scope, scale or context of the assessment have been identified.

4. RESULTS

4.1 Consultation

4.1.1 Bat Conservation Ireland

No response has been received from Bat Conservation Ireland as of 14th January 2025.

4.1.2 Development Applications Unit - NPWS

A detailed scoping exercise was undertaken for the Proposed Lifetime Extension. The Development Applications Unit were invited to provide any feedback, comments or suggestions they might have relating to the Proposed Lifetime Extension. A reply was received on the 19th April 2024 and a meeting was held online between the Applicant, MKO and the NPWS on the 30th April 2024 to discuss the Proposed Lifetime Extension. A second meeting was held on the 29th of May 2025 to discuss the Proposed Offsetting Measures in particular. No concerns were raised in relation to bats at either meeting. The full details of the scoping and consultation exercise are described in the EIAR.

4.2 Desk Study

4.2.1 Previous reports

Bat surveys were carried out in 2015 as part of a previous application to extend the operational life of Taurbeg Wind Farm (Planning Ref: 166366). It included a bat habitat appraisal, seasonal dusk and dawn transect surveys, deployment of one static detector during a night, and two days of carcass search across the site in June 2015. No roosting place was discovered on site and foraging and commuting site were assessed with a low to medium value. The overall bat activity on Site was considered low with a peak of activity observed in September 2015, interpreted at the time, as a general movement of bats towards mating sites. Two bat species and one bat group were recorded on site including common and soprano pipistrelles and *Myotis* spp. The common pipistrelle was the most abundant species. Foraging activity was recorded between the turbines and in the vicinity of turbine T1. No bat carcasses were discovered on Site but limitations related to the effectiveness of survey were highlighted.

4.2.2 Bat Records

National Bat Database of Ireland

A review of the National Bat Database of Ireland on the 11th March 2024 yielded results of bats within a 10km hectad of the Site. The results of the NBDC database search are provided in Table 4-1 lists the bat species recorded within the hectad (R21) which pertains to the Site. A review of the NBDC bat landscape map provided a habitat suitability index of 15.67 (green). This indicates that the Site area has low habitat suitability for bat species.

Table 4-1 National Bat Database of Ireland Records within 10km

Hectad	Species	Date	Database	Status
R21	Daubenton's Bat (*Myotis daubentonii*)	20/07/2008	National Bat Database of Ireland	Annex IV
R21	Pipistrelle (*Pipistrellus pipistrellus sensu lato*)	20/07/2008	National Bat Database of Ireland	Annex IV
R21	Soprano Pipistrelle (*Pipistrellus pygmaeus*)	20/07/2008	National Bat Database of Ireland	Annex IV

Bat Conservation Ireland

Available bat records were provided by BCI on the 6th November 2024. The search yielded all records of bat species within 10km around the Site. It included 5 transects and 15 ad-hoc observations but no roost was recorded within the area (See Table 4-2 and Table 4-3 below). At least seven of Ireland's nine resident bat species were recorded within 10 km of the Site including common, soprano and Nathusius' pipistrelle, Leisler's bat, brown long-eared bat, Daubenton's bat and Natterer's bat.

Table 4-2 BCI transect surveys within 10km of the Site

Name	Grid reference start	Grid ref easting start	Grid ref northing start	Species observed
Mountcollins Creamery Transect	R1575 018700	115750	118700	*Pipistrellus spp.* (45kHz/55kHz),Unidentified bat, *Myotis daubentonii*
V99 (10) 2006-	R1412 818391	114128	118391	*Pipistrellus nathusii*, Unidentified bat, *Pipistrellus pygmaeus, Pipistrellus spp.* (45kHz/55kHz),*Nyctalus leisleri, Pipistrellus pipistrellus* (45kHz)
V99 (7) 2006-	R1640 005100	116400	105100	*Pipistrellus pipistrellus* (45kHz),Unidentified bat, *Nyctalus leisleri, Pipistrellus pygmaeus, Pipistrellus spp.* (45kHz/55kHz)
V99 (8) 2006-	R1701 809907	117018	109907	*Myotis spp., Nyctalus leisleri, Pipistrellus pipistrellus* (45kHz),*Pipistrellus pygmaeus,* Unidentified bat
V99 (9) 2006-	R1693 214456	116932	114456	Unidentified bat, *Myotis spp., Pipistrellus spp.* (45kHz/55kHz),*Nyctalus leisleri, Pipistrellus pygmaeus, Pipistrellus pipistrellus* (45kHz)

Table 4-3 Ad-hoc observations from BCI within 10km of the Site

Survey	Grid reference	Grid ref easting	Grid ref northing	Date	Species observed
BATLAS 2010	R1515403768	115154	103768	28/07/2008	*Nyctalus leisleri, Pipistrellus pygmaeus, Pipistrellus pipistrellus* (45kHz)
BATLAS 2010	R2010	120000	110000	20/07/2008	*Myotis daubentonii,Pipistrellus pygmaeus,Pipistrellus pipistrellus* (45kHz)
BATLAS 2010	R221159	122100	115900	20/07/2008	*Myotis daubentonii*
BATLAS 2010	R3146407335	131464	107335	28/07/2008	*Nyctalus leisleri*
BATLAS 2010	R3043007781	130430	107781	28/07/2008	*Pipistrellus pygmaeus,Pipistrellus pipistrellus* (45kHz),*Myotis daubentonii*
BATLAS 2010	R2384607685	123846	107685	28/07/2008	*Myotis daubentonii*
BATLAS 2010	R2251108331	122511	108331	28/07/2008	*Pipistrellus pipistrellus* (45kHz)
BATLAS 2010	R2380808365	123808	108365	28/07/2008	*Nyctalus leisleri*
BATLAS 2010	R2109907118	121099	107118	28/07/2008	*Pipistrellus pipistrellus* (45kHz),*Pipistrellus pygmaeus*
BATLAS 2020	R1510003800	115100	103800	12/09/2019	*Myotis daubentonii,Pipistrellus pipistrellus* (45kHz)

National Biodiversity Data Centre Bat Records	R275204	127500	120400	25/04/2021	*Myotis daubentonii,Nyctalus leisleri*
National Biodiversity Data Centre Bat Records	R261065	126100	106500	14/09/2016	*Myotis natterreri,Myotis daubentonii,Pipistrellus pygmaeus,Pipistrellus pipistrellus* (45kHz),*Nyctalus leisleri*
National Biodiversity Data Centre Bat Records	R196064	119600	106400	14/09/2016	*Myotis natterreri,Pipistrellus pygmaeus,Pipistrellus pipistrellus* (45kHz),*Nyctalus leisleri*
National Biodiversity Data Centre Bat Records	R244065	124400	106500	14/09/2016	*Myotis natterreri,Myotis daubentonii,Pipistrellus pygmaeus,Pipistrellus pipistrellus* (45kHz)
National Biodiversity Data Centre Bat Records	R151037	115100	103700	19/09/2016	*Pipistrellus pipistrellus* (45kHz),*Pipistrellus pygmaeus,Myotis daubentonii*

4.2.3 Bat Species Range

The potential for negative impacts is likely to increase where there are high risk species at the edge of their range (NatureScot, 2021). Therefore, range maps presented in the 2019 Article 17 Reports (NWPS, 2019) were reviewed in relation to the location of the Site.

The Site is located outside the current known range for whiskered bat (*Myotis mystacinus*), Natterer's bat (*Myotis natterreri*), Nathusius' pipistrelle (*Pipistrellus nathusii*) and lesser horseshoe bat (*Rhinolophus hipposideros*). However, Nathusius' pipistrelle range border is less than 2km away from the Site and Natterer's bat range border is less than 1 km away from the Site. The Site is within range for all other bat species.

4.2.4 Designated Sites

Within Ireland, the Lesser horseshoe bat is the only bat species requiring the designation of Special Areas of Conservation (SACs). The Site is situated outside the current known range for this species and there are no SACs designated for its protection within 10km of the Site.

No Natural Heritage Areas (NHAs), or proposed NHAs, designated for the protection of bats were identified within 10km of the Site.

4.2.5 Landscape Features and Habitat Suitability

A review of mapping and photographs provided insight into the habitats and landscape features present at the Site. In summary, the primary land uses within the Site are cattle farming and forestry plantation with areas of bog areas left unused.

A review of the GSI online mapper did not indicate the presence of any subterranean sites within the Site, and a search of the National Monuments Database did not reveal the presence of any manmade subterranean sites within the Site.

A search of the UBSS Cave Database for the Republic of Ireland found no caves within the Site or within 10km of the Site. A review of the National Monuments Database revealed no national monuments within the Site.

4.2.6 Additional Wind Energy Projects in the Wider Landscape and Large-scale Developments

Table 4-4 provides an overview of wind farms within 10km of the Site.

Table 4-4 Wind Farm Developments within 10km of the Site

Wind farm name and location	No. Turbines	Status
Coolleagrean	7	Operating
Cordal 1 and II	28	Operating
Dromdeeveen	14	Operating
Glentane/ Glentanemacelligot	11	Operating
Knockacummer	29	Operating
Knockawarriga I and II	12	Operating
Gooseberry Hill	18	Pre-application

In addition to wind energy developments, no other EIA planning application was noted within 10km of the Site. However, the following large-scale development was noted within 10km:

- Solar PV energy development (PL04.249377) within a total site area of up 8ha. and associated site work.
- 6no. Wastewater Treatment Plants – Kiskeam, Boherbue & Environs, Mountcollins, Rockchapel, Meelin, Newmarket and Environs.

4.3 Field Surveys

4.3.1 Bat Habitat Appraisal

Wind Farm Site

The below habitats were recorded within the Site, including:

- Improved Agricultural Grassland (GA1)
- Wet Grassland (GS4)
- Dry-humid Acid Grassland (GS3)
- Upland Blanket Bog (PB2)
- Wet Heath (HH3)
- Montane Heath (HH4)
- Conifer Plantation (WD4)
- Spoil and Bare Ground (ED2)
- Scrub (WS1)
- Treeline (WL2)

- Wet Grassland (GS4)/Scrub (WS1)
- Wet Heath (HH3)/Montane Heath (HH4)
- Wet Heath (HH3)/Scrub (WS1)

The habitats within the Site are dominated by bogs and heaths with smaller areas of conifer plantation and scrub. Spoil and bare grounds are associated with a network of drainage ditches along the roads leading to the turbines. Chapter 6 of the EIAR details the habitats present within the Site.

The existing Taurbeg Wind Farm is located on exposed lands in the uplands of County Cork. With regard to foraging bats and flights-paths, the watercourse bordered by broadleaved mature treeline located near the entrance at the northern end of the Site is likely to be used regularly by bats and is connecting the Site north and south to the wider landscape therefore, it was considered of *Moderate* suitability (Plate 4-1). Conifer forestry edges and scrub areas were considered of *Moderate* suitability as they provide connectivity within the Site and to the wider landscape (Plate 4-2, Plate 4-3). Areas of bogs, heaths, open habitats and isolated treeline may be used by a small number of bats and are not very well connected to the wider landscape, they were considered of *Low* suitability (Plate 4-4).
With regards to roosting bats, a mature broadleaf tree was identified in proximity of Turbine 7 presenting PRF suitable for a potential maternity roost (PRF-M). The tree was characterised by branch damage potential roosting features suitable for opportunistic and regular roosting. The substation was assessed with a *Low* roosting potential. Conifer forestry was assessed with a *Negligible* roosting potential. More details on the preliminary roost assessments are presented below.

Plate 4-1 Horse chestnut tree located near T7 assigned with a PRF-M roosting potential and the next to the watercourse and broadleaved treeline assigned with a High suitability as flights paths and for foraging bats

Plate 4-2 Conifer plantation near T11 assigned with Negligible roosting potential and Moderate suitability as flights paths and for foraging bats

Plate 4-3 Scrub habitat near T10 assigned with a Moderate suitability as flights paths and for foraging bats

Plate 4-4 Bog and heat assigned with a Low suitability as flights paths and for foraging bats

Proposed Offsetting Lands

Detailed information on the Proposed Offsetting Lands is outlined in the EIAR, Chapter 6. The site consists of four distinct lands approximately 12 kilometres west of Taurbeg Wind Farm (Grid Ref: R 10491 09475, R 09701 09802, R 08800 10179, R 08323 11071). The three southern areas, Area 1, 2 and 4, consist of semi-mature/mature conifer plantation, with areas of failed forestry, while the most northern area, Area 3, is an agricultural grassland partially bordered by mature conifers and broadleaved woodland on its western side.

Area 1, 2 and 4 of conifer plantation were assessed as having *Negligible* roosting potential as conifer within forestry lacks appropriate roosting features. The plantation and woodland edge habitats, including fire breaks, presented *Moderate* suitability for foraging bats with *Moderate* to *High* suitability for commuting bats as they provide corridors and connectivity within the wider landscape.

Area 3 consists of largely open grassland habitats with *Low* value for foraging bats; however, the wooded-edges present *Moderate* to *High* suitability as commuting corridors, particularly the broadleaved woodland edge on the western boundary which is traversed by a river. No significant PRFs were identified within the northern site (Area 3); however, a derelict structure with roosting potential is located outside the site boundary (Grid Ref: R 08347 10907). No evidence of roosting bats was identified during the inspection (see Section 4.3.2). This structure is being avoided and retained as it is outside the boundary of the Proposed Offsetting Lands.

It is proposed to permanently remove conifer plantation trees within Area 1, 2 and 4 and retain areas of scrubs where possible. The cut timbers will remain on site and be stacked in linear wind rows where additional scrub species indigenous to the area are proposed to be planted. Each wind row will be approximately 50m apart, creating new linear features. The Proposed Offsetting Measures are intended to provide a positive effect on local hen harrier populations but will also indirectly provide enhanced habitat for commuting and foraging bat species. Further details are outlined in Chapter 6.

4.3.2 Roost Surveys

Following a search for roosts in 2024, the substation was the only structure containing potential suitable bat roost features identified within the Site. The structure was subject to interior and exterior inspections to search for evidence of bats. One chestnut tree was assessed as PRF-M and was inspected with an endoscope. Details of the inspection surveys are presented below.

Horse Chestnut Tree

The horse chestnut tree was identified at the entrance of the Site (Grid ref: R 22969 12189) and assessed as FAR on the bat habitat appraisal of the 15th of March 2024. The tree is located near Turbine 7 and is approx. 40m away from a watercourse and broadleaved treeline that provides good connectivity to the wider landscape. The area was considered likely to be regularly used by bats as it presents foraging opportunities.

The tree was then inspected with a ladder, a torch and an endoscope on the 25th June 2024. The tree had several PRFs including wounds, transverse snaps and knothole all located on tree limbs. Two PRFs were assessed as PRF-M (Plate 4-5, Plate 4-6). They were located at 3m and 4m above the ground. They both had an opening about 40 cm wide and about 40-50 cm deep, possibly deeper as the endoscope has a limited length. Woodlice and slugs were observed inside the cavities. No bat droppings were observed. Two knotholes were assessed as PRF-I they were about 30 cm deep and 10cm wide. An emergence survey was completed focusing on the tree on the 29th August 2024 (refer to Section 4.2.3 below).

Plate 4-5 Wound

Plate 4-6 Transverse snap

Substation

The substation (IG Ref: R 22548 12030, Plate 4-7) is located within the northern part of the Site. It is a concrete building with no external windows and a tile roof. No evidence of bats was recorded on the ground floor rooms. The attic was accessed via a ceiling trap. It is made of wooden frames, had underfelt lining covered by wooden boards and was insulated with glass wool (Plate 4-9). During nighttime, the substation is illuminated on the southern façade by white floodlights (Plate 4-8).

Potential entry points were suspected between the roof tiles and under the gutter, but no clear entrance was identified. Mosses were growing on some tiles possibly masking some entry point. An open vent providing potential access to the western gable of the structure provided the most suitable potential access for bats. A small number of bat droppings were discovered on the top western corner inside the attic (Plate 4-10) caught in a spider web adjacent to this vent. This indicated likely roosting by individual bats above the wooden boards, as access to this area was possible by crawling up the western wall of the attic.

No other evidence of bats was observed. Due to its location in an unsuitable and poorly connected environment, in proximity of working equipment and security lights, the substation was assessed with a *Low* potential for roosting bats, despite interior conditions being suitable to host larger colonies. An emergence survey was conducted on the 29th August 2024, no bats were observed emerging (refer to Section 4.2.3 below).

Plate 4-7 Substation – attic vent visible

Plate 4-8 Substation at night

Plate 4-9 Attic of the substation, insulation

Plate 4-10 Bat droppings found in the attic of the substation

Derelict house – Proposed Offsetting Lands

The house is located outside of the most northern area of the Proposed Offsetting Lands (Grid Ref: R 08347 10907). It is in a state of disrepair with a hole in the roof and missing, broken windows. Interior walls are partially plastered or made with stones (Plate 4-11). The house has a stoned chimney on the ground floor possibly providing some roosting space within cracks or crevices of the stack (Plate 4-12). The first floor is made of wooden frame covered by gappy wooden broads making the interspace between the boards a suitable roosting place (
Plate 4-13). No evidence of roosting bats was discovered during the inspection. The building was assessed as having Low potential due to its state of disrepair and limited potential for large roosting colonies.

Plate 4-11 Ground floor – High light conditions

Plate 4-12 Chimney stack – Possibly hiding cracks or crevices

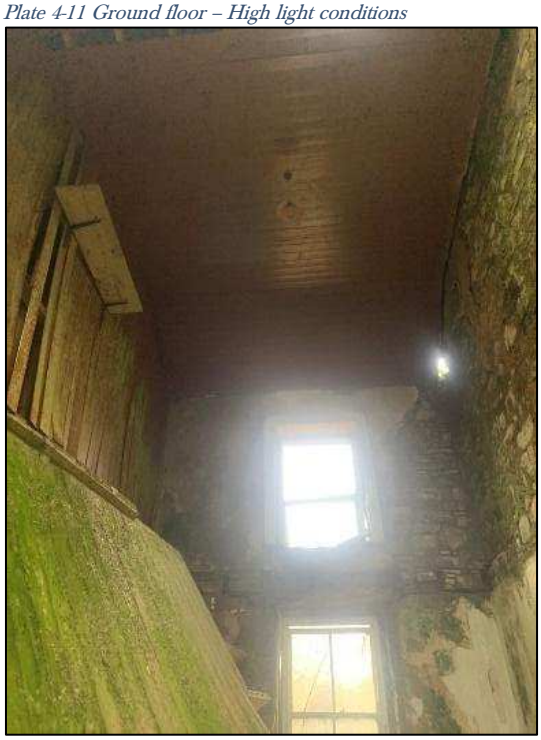

Plate 4-13 Ceiling view from the ground floor – Entry point to access the interspace between the wooden board on the top and right side of the picture.

4.3.3 Manual Activity Surveys

Manual activity surveys were undertaken in Spring, Summer and Autumn 2024 at the Taurbeg Wind Farm Site. Bat activity was recorded on all surveys, which included a roost emergence and transect surveys. In general, common pipistrelle (n=50) was recorded most frequently, followed by soprano pipistrelle (n=13) and Leisler's bat (n=11). Three instances of *Myotis spp.* and one of brown long-eared bat were recorded. Species composition across all manual surveys in 2024 is presented in Plate 4-14.

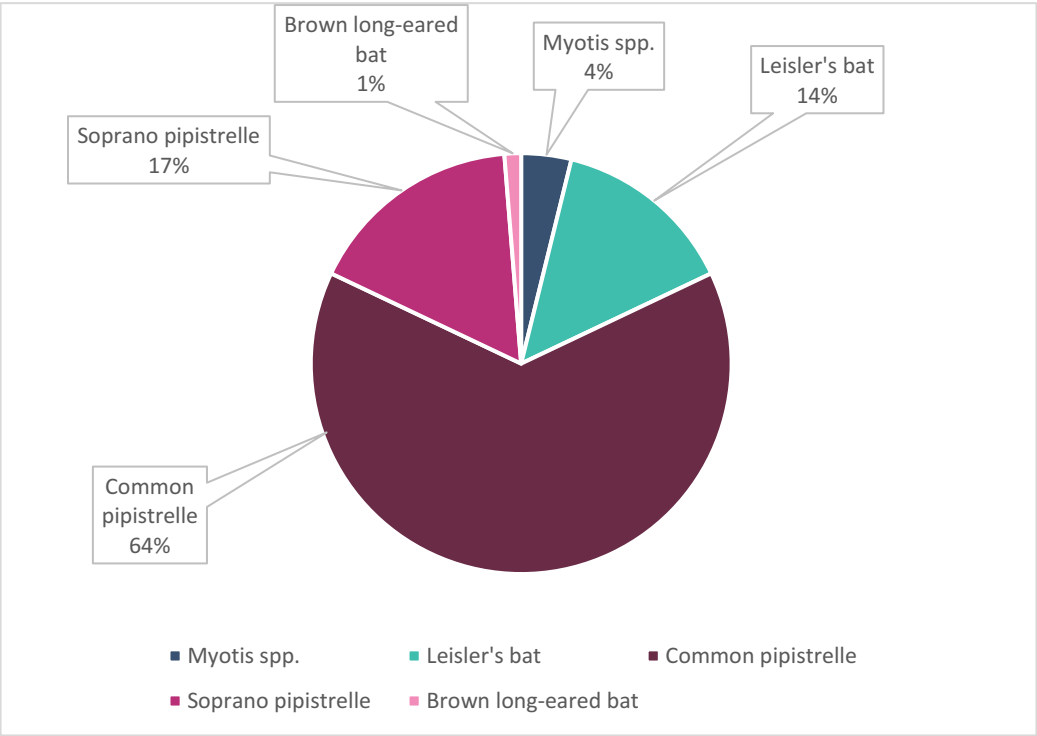

Plate 4-14 2024 Species composition for manual surveys in Spring, Summer, Autumn

4.3.3.1 Walked Transects

Transect surveys were either carried out as standalone surveys (Spring and Summer) or followed roost emergence surveys (Autumn). To account for differences in survey effort, survey results were calculated as bat passes per km surveyed (Plate 4-15). Activity was low during all surveys. Common pipistrelles were most frequently recorded. Five-minute point counts (5MPC) were completed along the transect to sample bat activity at turbine locations. On the night of the 15th of May 2024, eleven 5MPCs were carried out but only one recorded bat activity. A Leisler's bat was recorded commuting but was not seen at 22:43 at T12. On the night of the 25th June 2024, eight 5MPC were carried out and only one common pipistrelle was recorded commuting at T12 at 23:42 but was not observed in flight.

Most of the activity was observed in Autumn, on the night of the 29th August 2024. Foraging activity by common and soprano pipistrelles was observed at the substation and in the proximity of the chestnut tree at the entrance of the Site. Forestry edges at the southwestern part of the Site seemed to be used as flights-paths. Figures 4-1 to 4-3 present the spatial distribution of bat activity across the surveys for each survey season for 2024.

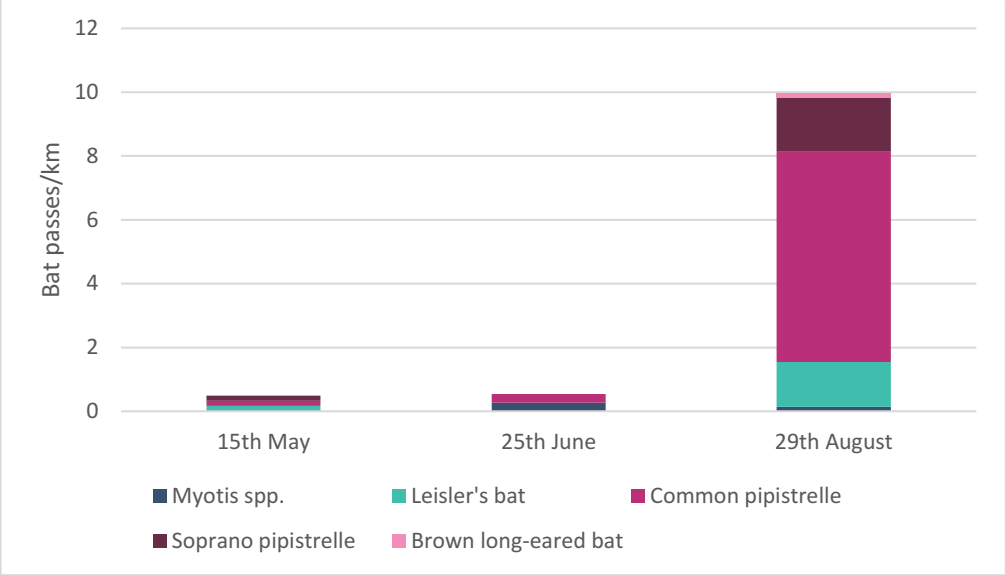

Plate 4-15 2024 Manual Results – Species Composition Per Survey Period

4.3.3.2 Dusk Emergence Survey

An emergence survey was carried out in August 2024. It focused on the horse chestnut tree assigned with a *High* suitability for roosting bats and on the substation assigned with a *Low* suitability for roosting bats and where droppings were found in the attic. Two surveyors focused on the substation and a thermal camera was placed on the PRFs of the tree. No bats were observed emerging from the building or from the tree. However, foraging activity around the tree foliage was captured by the camera footage about an hour after sunset and was also noted around the substation when the lights were on during the transect survey.

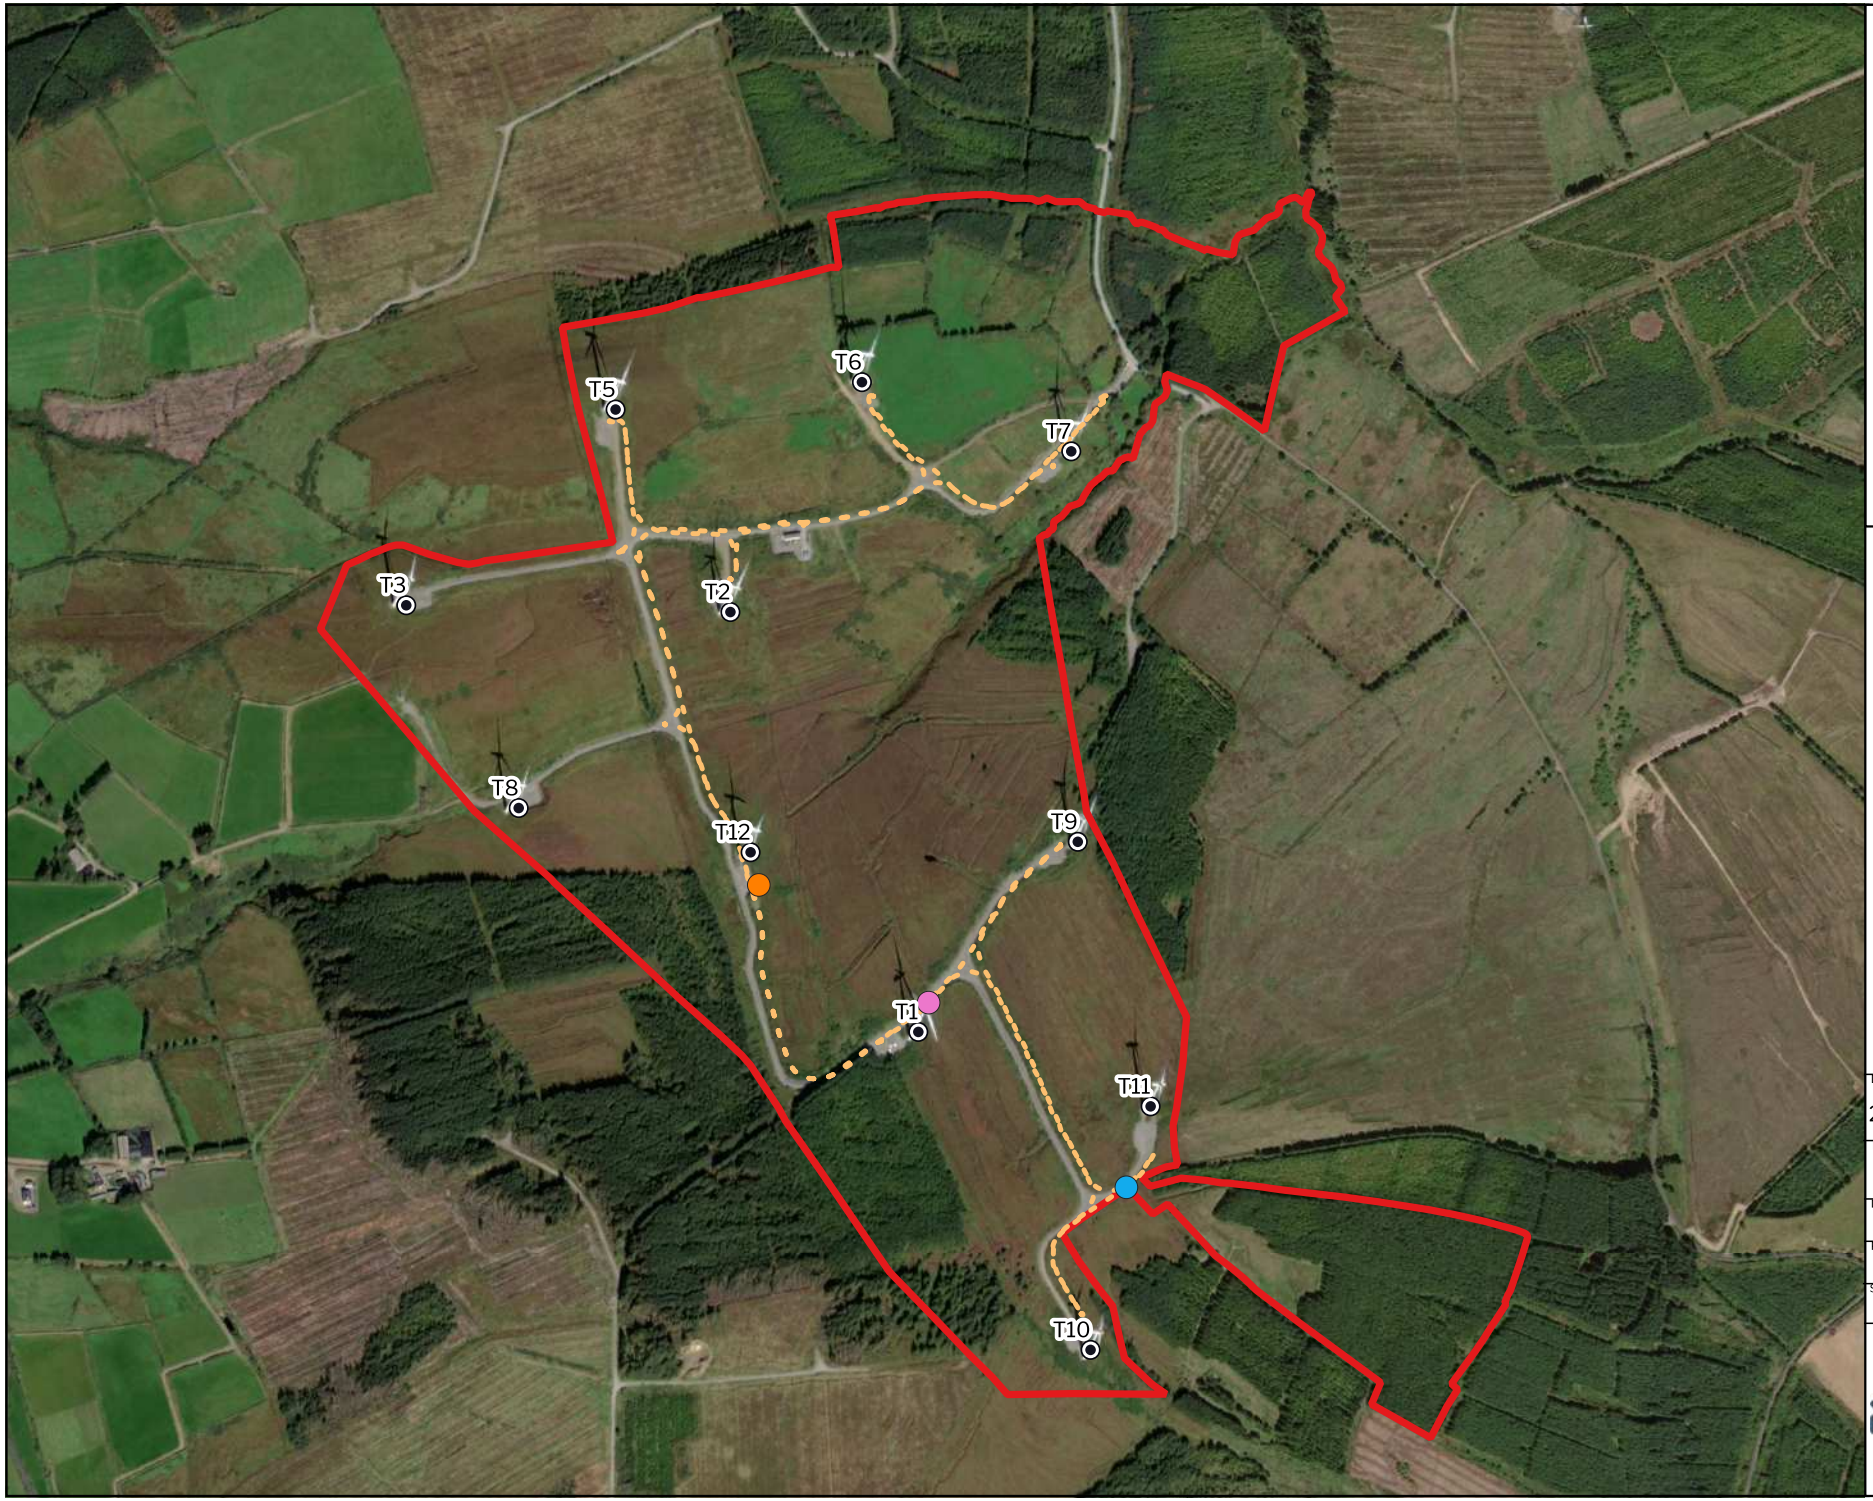

Map Legend

- Taurbeg EIAR Site Boundary
- Turbines
- Transect - 15.05.2024

Manual Results

- Leisler's bat
- Common pipistrelle
- Soprano Pipistrelle

Microsoft product screen shots reprinted with permission from Microsoft Corporation

N

Drawing Title: 2024 Spring Manual Results

Project Title: Taurbeg Wind Farm Extension of Operational Life

Drawn By	Checked By
NS	AJ
Project No.	**Drawing No.**
231030	Figure 4-1
Scale	**Date**
1:10,000	30.06.2025

MKO
Planning and Environmental Consultants
Tuam Road, Galway
Ireland, H91 VW84
+353 (0) 91 735611
email:info@mkoireland.ie
Website: ww.mkoireland.ie

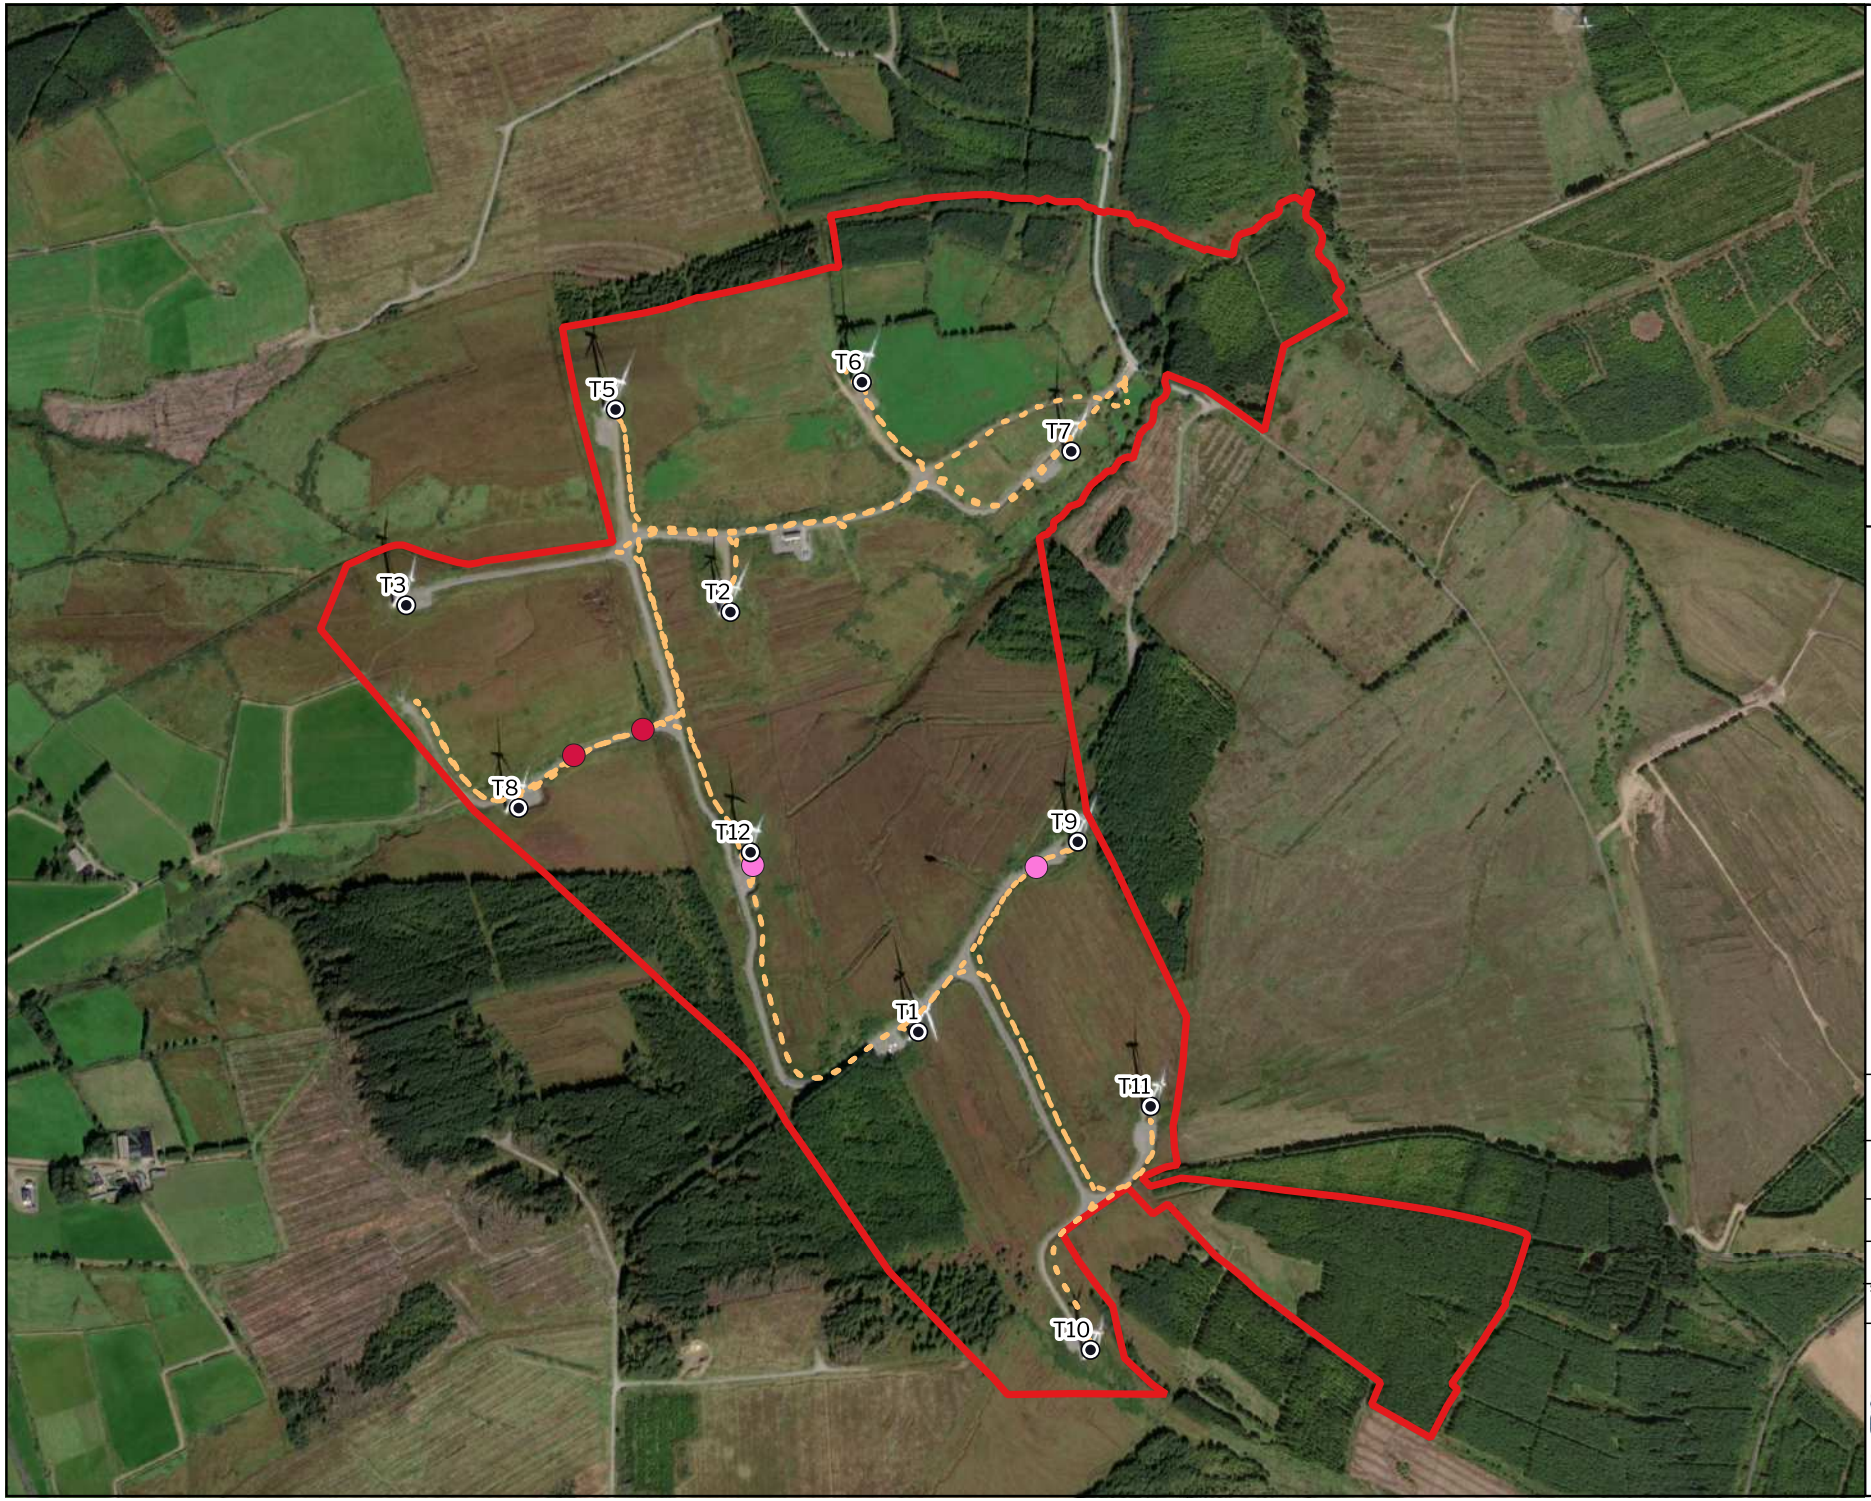

Map Legend

- Taurbeg EIAR Site Boundary
- Turbines
- Transect - 15.05.2024

Manual Results

- Myotis spp.
- Common pipistrelle

Microsoft product screen shots reprinted with permission from Microsoft Corporation

N

Drawing Title: 2024 Summer Manual Results

Project Title: Taurbeg Wind Farm Extension of Operational Life

Drawn By	Checked By
NS	AJ
Project No.	**Drawing No.**
231030	Figure 4-2
Scale	**Date**
1:10,000	30.06.2025

MKO
Planning and Environmental Consultants
Tuam Road, Galway
Ireland, H91 VW84
+353 (0) 91 735611
email:info@mkoireland.ie
Website: ww.mkoireland.ie

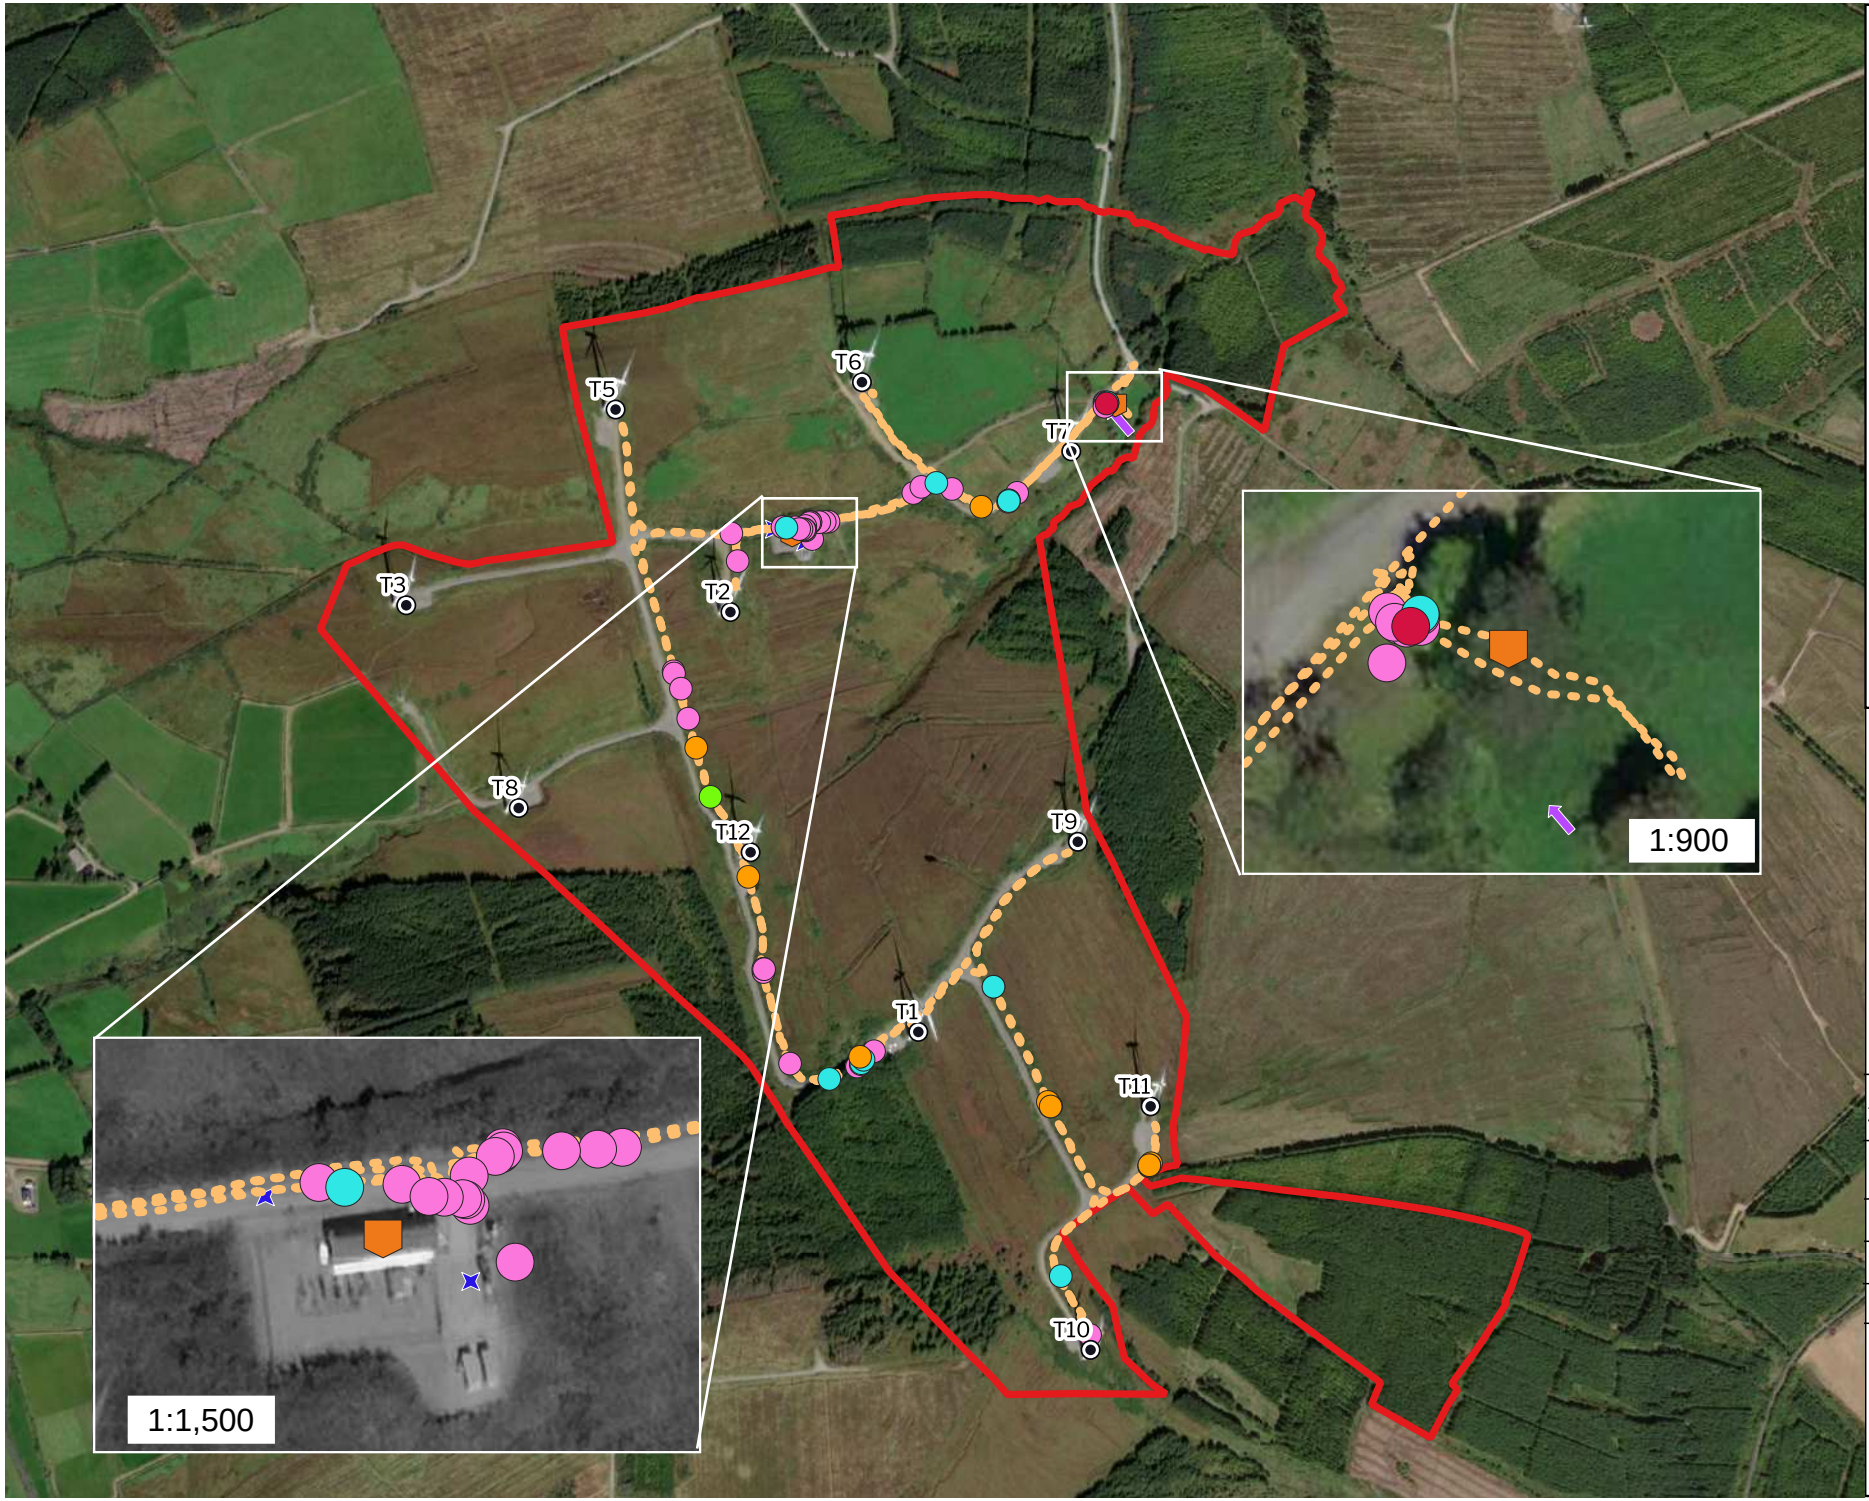

Map Legend

- Taurbeg EIAR Site Boundary
- Turbines
- Potential Roosting Features

Emergence Survey - 29.08.2024

- Surveyor
- Thermal camera
- Transect - 29.08.2024

Manual Results

- Myotis spp.
- Leisler's bat
- Common pipistrelle
- Soprano pipistrelle
- Brown long-eared bat

Microsoft product screen shots reprinted with permission from Microsoft Corporation

N

Drawing Title: 2024 Autmn Manual Results

Project Title: Taurbeg Wind Farm Extension of Operational Life

Drawn By	Checked By
NS	AJ
Project No.	Drawing No.
231030	Figure 4-3
Scale	Date
1:10,000	30.06.2025

MKO
Planning and Environmental Consultants
Tuam Road, Galway
Ireland, H91 VW84
+353 (0) 91 735611
email:info@mkoireland.ie
Website: ww.mkoireland.ie

4.3.4 Static Detector Surveys

4.3.4.1 Ground Level Static Surveys

In total, 16,921 bat passes were recorded in 2024 at the Site. Common pipistrelle (n=9,126) were the dominant species, followed by Leisler's bat (n=4,198) and *Myotis* spp. (n=1,255). Nathusius' pipistrelle (n=932), soprano pipistrelle (n=881) and brown long-eared bat (n=529) were less recorded. These Nathusius' pipistrelle records are outside of the species current known range (Article 17). Plate 4-16 presents relative species composition across all ground-level static detector surveys.

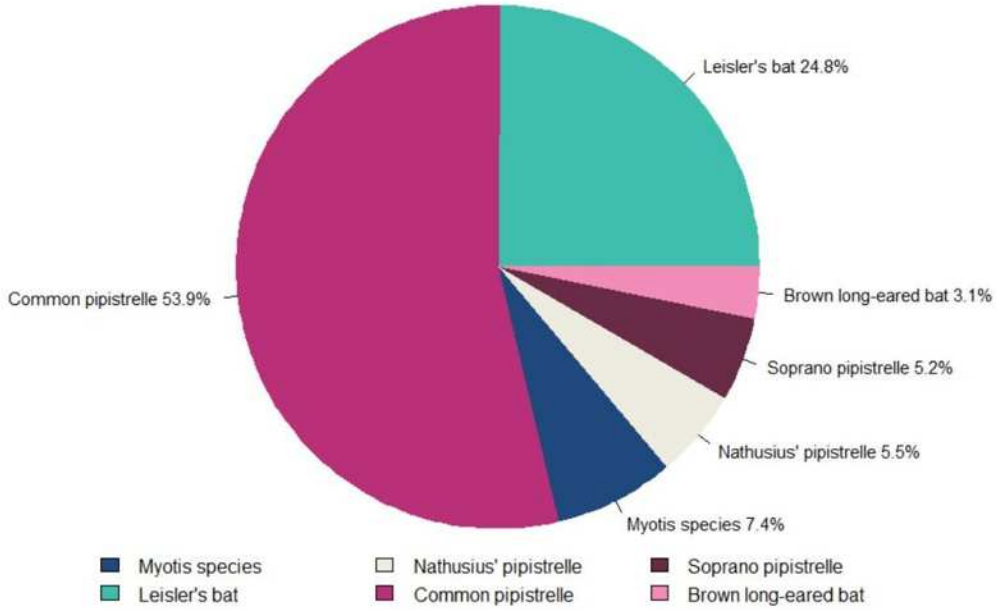

Plate 4-16 2024 Static Detector Surveys: Species Composition Across All Deployments at ground level (Total Bat Passes)

Bat activity was calculated as total Bat Passes Per Hour (bpph) of total recordings per season (Plate 4-17) to account for any bias in survey effort, resulting from varying night lengths between seasons. Autumn presented the highest bat activity, followed by Spring and Summer. Species recorded at Site tended to differ in proportion and composition across the seasons. Nathusius' pipistrelles were recorded almost exclusively in Spring. The proportion of common pipistrelle and Leisler's bat activity tended to double in Autumn. *Myotis* spp. and soprano pipistrelles were recorded across all seasons in various proportions and brown long-eared bats passes were mostly observed in Autumn.

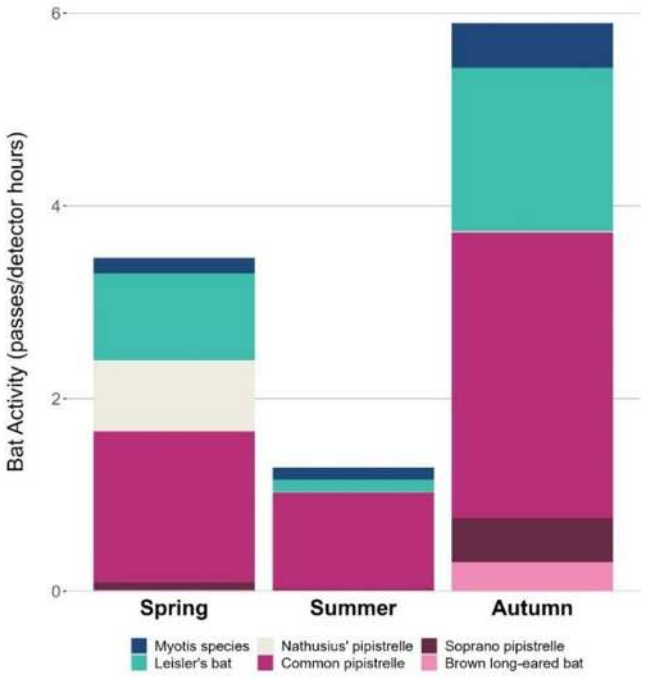

Plate 4-17 2024 Static Detector Surveys: Species Composition Across All Deployments (Total Bat Passes per hours of recordings)

The Nightly Pass Rate (i.e. total bat passes per hour, per night) was used to determine typical bat activity at the Site (Plate 4-18). Median Nightly Pass Rate was also used to assess bat activity, as it has been identified as a more appropriate measure (Lintott & Mathews, 2018). Plate 4-19 below illustrates the Median Nightly Pass Rate per species per deployment in 2024. Zero data, when a species was not detected on a night, was also included.

The Nightly Pass Rate tended to vary in proportion and species composition. Common pipistrelle, Leisler's bat and *Myotis* spp. were recorded during almost every night surveyed. Instances of soprano pipistrelles have also been recorded throughout the survey nights. Nathusius' pipistrelles were recorded almost exclusively from the 3rd to the 6th May 2024 only. Brown long-eared bats were recorded mostly in Autumn. Summer had the highest number of nights with bat activity close to zero. Peak bat activity was reached in autumn, on the night of 2nd of September, where bat passes per hour exceeded 150.

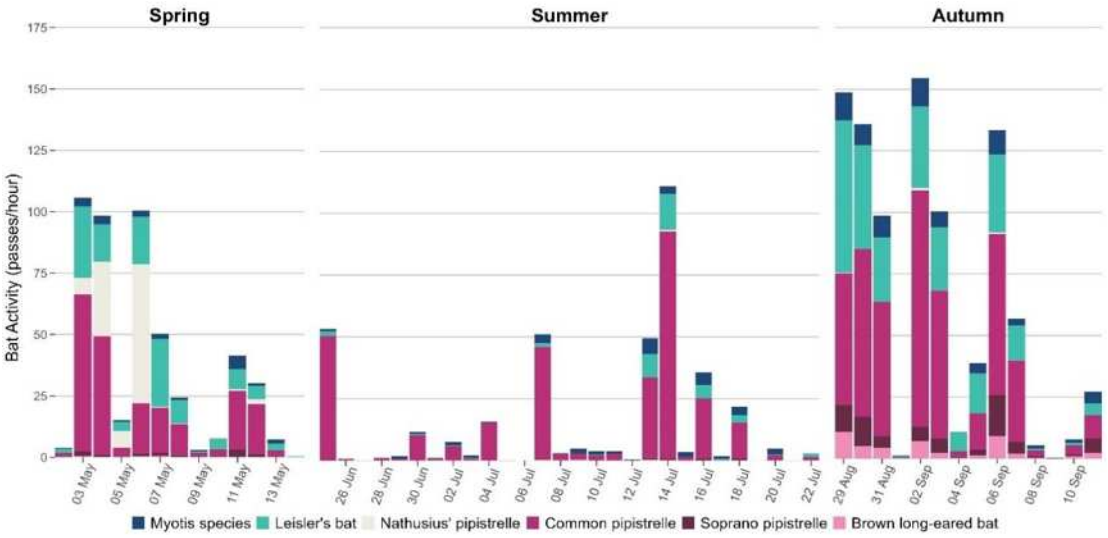

Plate 4-18 Bat activity (passes per hour) across the nights surveyed.

Median bat passes per detector was used to assess the level of activity per location and per season. A median of zero does not necessarily mean that was no bat activity at the detector location. Table 4-5

below gives the total number of bat passes per detector per season and shows where zero bat passes was recorded on a detector. It should be used to interpret the median values and overall results. The total number of bat passes by the Nathusius' pipistrelles in Spring at D09 was much higher compared to other detectors locations. Interpretation of these results is discussed further in Section 4.4.3. The plates below illustrate the median bat passes per detector across the seasons with varied y-axis (Plate 4-19) and same y-axis (Plate 4-20) allowing for comparison.

Table 4-5 Total number of bat passes per detector per season

	D01	D02	D03	D05	D06	D07	D08	D09	D10	D11	D12
Spring											
Myotis spp.	11	11	14	18	23	76	13	15	7	5	7
Leisler's bat	107	63	107	64	64	61	122	178	91	178	80
Nathusius' pipistrelle	0	0	1	0	2	0	2	893	8	1	1
Common pipistrelle	77	50	41	30	250	295	230	768	96	39	58
Soprano pipistrelle	8	4	5	2	18	35	6	9	3	2	5
Brown long-eared bat	1	1	9	0	0	1	1	0	0	2	1
Summer											
Myotis spp.	35	14	17	21	30	27	44	83	11	1	10
Leisler's bat	31	37	1	20	49	23	38	20	40	12	34
Nathusius' pipistrelle	0	0	0	1	0	0	0	0	4	0	0
Common pipistrelle	98	76	24	67	1061	197	99	269	299	63	74
Soprano pipistrelle	6	3	1	3	0	1	14	4	0	0	3
Brown long-eared bat	2	0	0	0	6	4	4	2	2	0	0
Autumn											
Myotis spp.	92	37	49	22	43	125	73	90	77	50	104
Leisler's bat	284	248	125	99	110	166	365	251	304	319	507
Nathusius' pipistrelle	1	0	2	1	0	3	1	3	2	6	0
Common pipistrelle	397	176	168	130	365	846	1241	644	299	163	436
Soprano pipistrelle	88	36	47	41	58	73	101	132	63	53	57
Brown long-eared bat	60	31	39	36	25	67	51	55	34	32	63

In spring, the highest median activity was reached at D06 and D07 (median=1.5) with common pipistrelles. The sum of median Leisler's bat passes was the second highest (median=5.9) behind common pipistrelles (median=7.2) with most of the passes occurring at D08, D09 and D11. *Myotis* spp. median activity was the highest at D07 (median=0.5) followed by D02, D06 and D09. A median value above zero was calculated at D09 for Nathusius' pipistrelle and at D07 for soprano pipistrelles.

In summer, most of the median calculated were zero except at D06, D07 and D10 for common pipistrelles and at D08 and D09 for *Myotis* spp.

In autumn, the overall median bat activity tended to double in comparison to spring. The highest median value was calculated at D07 (median = 5.1) for common pipistrelle, followed by D08 (median= 2.55) for Leisler's bat. *Myotis* spp. median values were the highest at D01, D07 and D12 (median ≥ 0.6). Brown long-eared bats had median values above zero only in autumn and at all detector locations, the highest value was at D08 (median = 0.4).

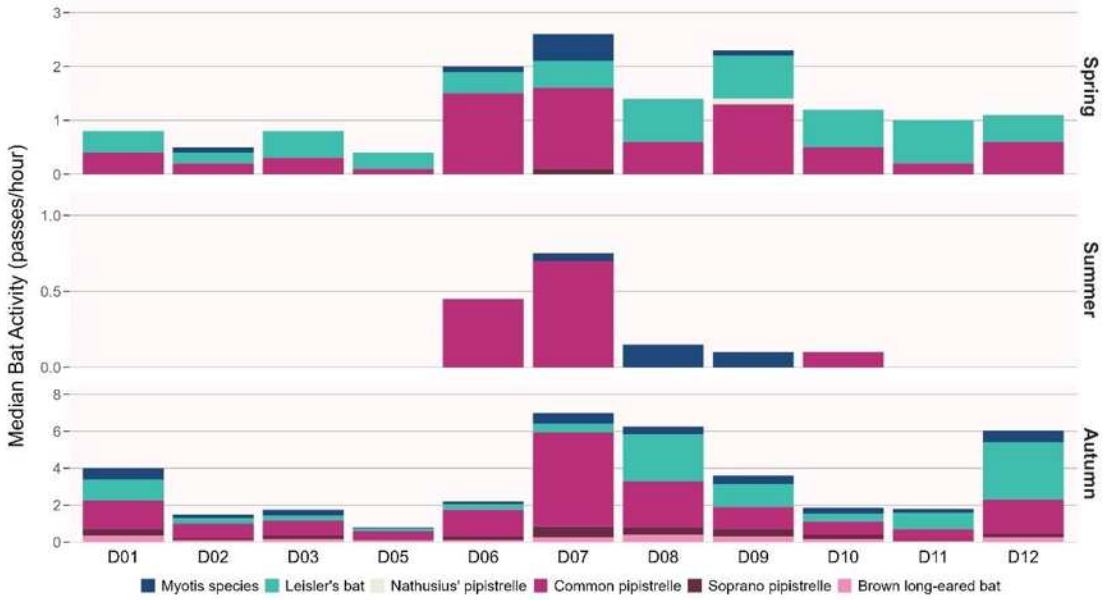

Plate 4-19 Median Nightly Pass Rate per detector with varied y-axis.

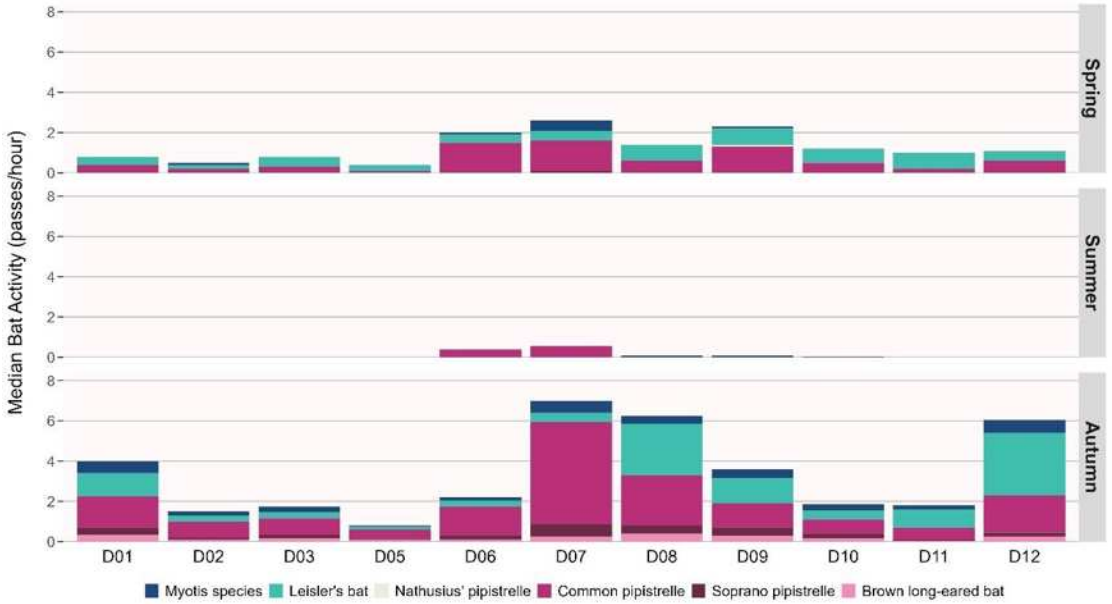

Plate 4-20 Median Nightly Pass Rate per detector with same y-axis.

Weather Data

Weather (rainfall, windspeed and temperature) at night during deployments are presented below (Plate 4-21). Spring had the highest level of rainfall per nights while windspeed was the highest during summer.

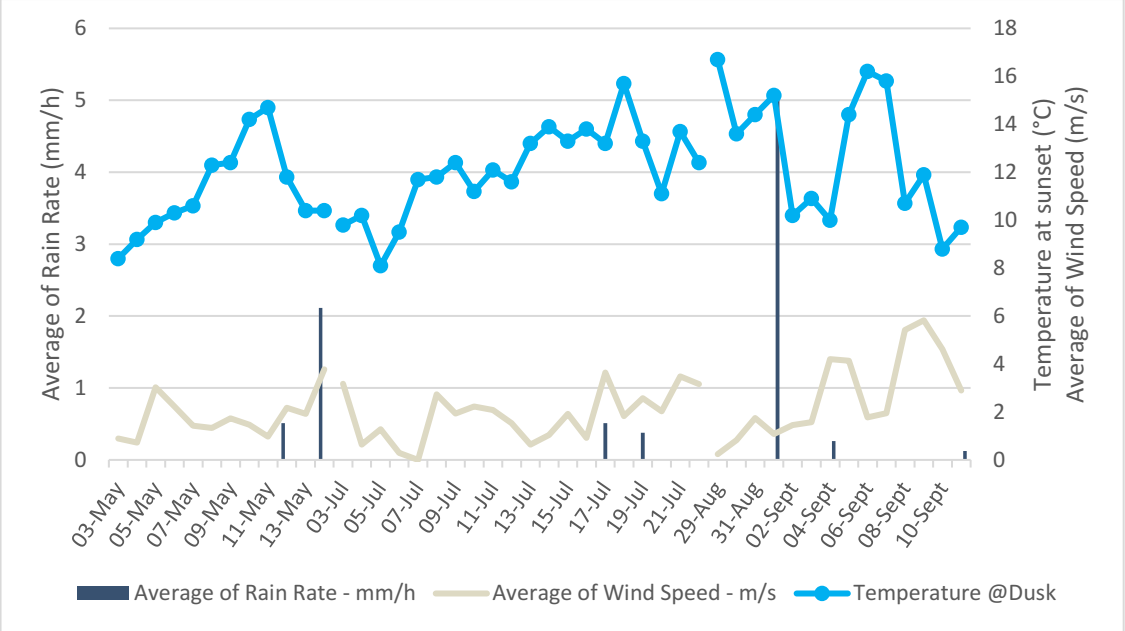

Plate 4-21 Nightly weather conditions across the Site 2024

4.3.4.2 Static Surveys at Height

In 2024, survey at height took place on the met mast located west of the Site, in an open habitat approx. 250 away from the nearest forestry. A SM3 bat detector was used for the first part of the survey until the 3rd July and two SM4 bat detectors were used for the second period. Simultaneous recordings from SM3 bat detector creates a sound file at ground level and at height therefore, if a bat is detected by both microphones it will be counted as two bat passes but if it is only detected by one microphone it will be possible to differentiate the flight height of that same bat. However, recordings coming from the SM4 bat detectors don't allow simultaneous recordings therefore, it is not possible to know if a same individual bat was picked up simultaneously on both microphones or not. Thus, results from SM3 bat detectors are presented separately from the results from the SM4 bat detectors. All individual bat records arising from SM3 static detector monitoring at height are appended to this report as **Appendix 4**.

In total, 149 nights of bat monitoring at ground level and 128 nights at height was achieved. A total of 349 bat passes were recorded by the SM3 and 2,553 by the SM4 bat detector. The bat activity was overall higher at ground level compared to activity at height (Plate 4-22, Plate 4-23). Species diversity was higher at ground level with 6 bats species (including *Myotis* spp.) recorded against 3 bat species at height. Leisler's bats passes (n=276) were predominantly recorded at height with small numbers of common pipistrelle (n=19) also present and rare soprano pipistrelle (n=3).

Level of activity and species composition of the nightly bat activity tended to vary across the survey and per microphone height level (Plate 4-24, Plate 4-25, Plate 4-26, Plate 4-27). At ground level, the highest number of recordings was on the night of the 18th of August 2024 with more than 400 passes. The number of passes tended to be constant throughout the season with a slight increase at the end of August and September. At height, the highest number of recordings happened on the 15th of September with 20 passes of Leisler's bat and 4 passes of common pipistrelles.

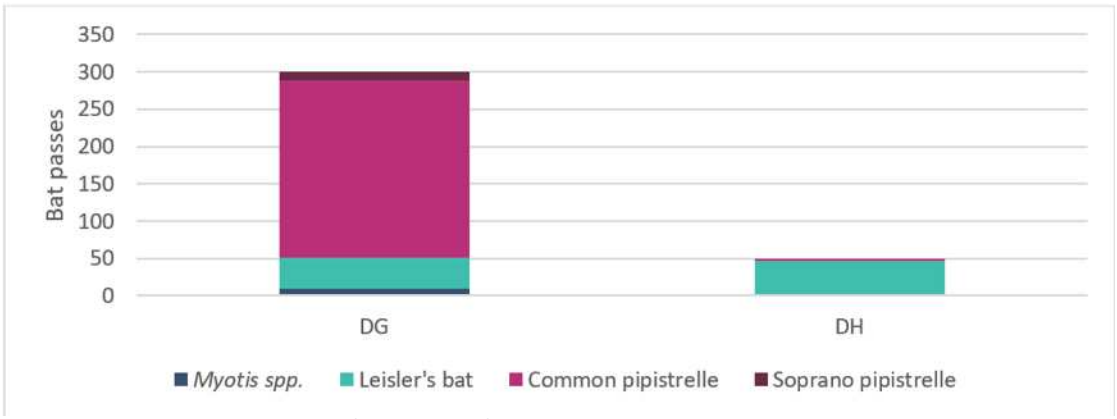

Plate 4-22 Surveys at Height from the 2nd May to the 2nd July 2024 recorded on a SM3 bat detector: Overall Species Composition recorded at ground level (DG) and at height (DH)

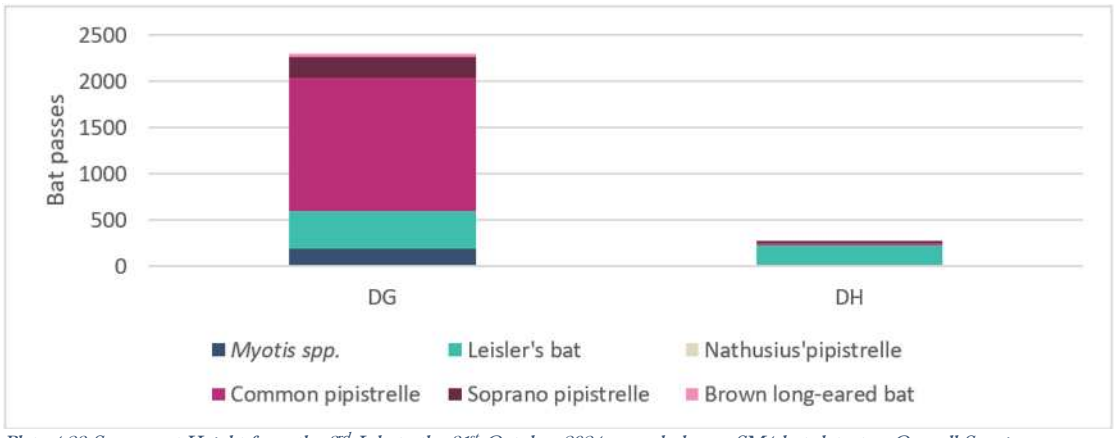

Plate 4-23 Surveys at Height from the 3rd July to the 31st October 2024 recorded on a SM4 bat detector: Overall Species Composition recorded at ground level (DG) and at height (DH)

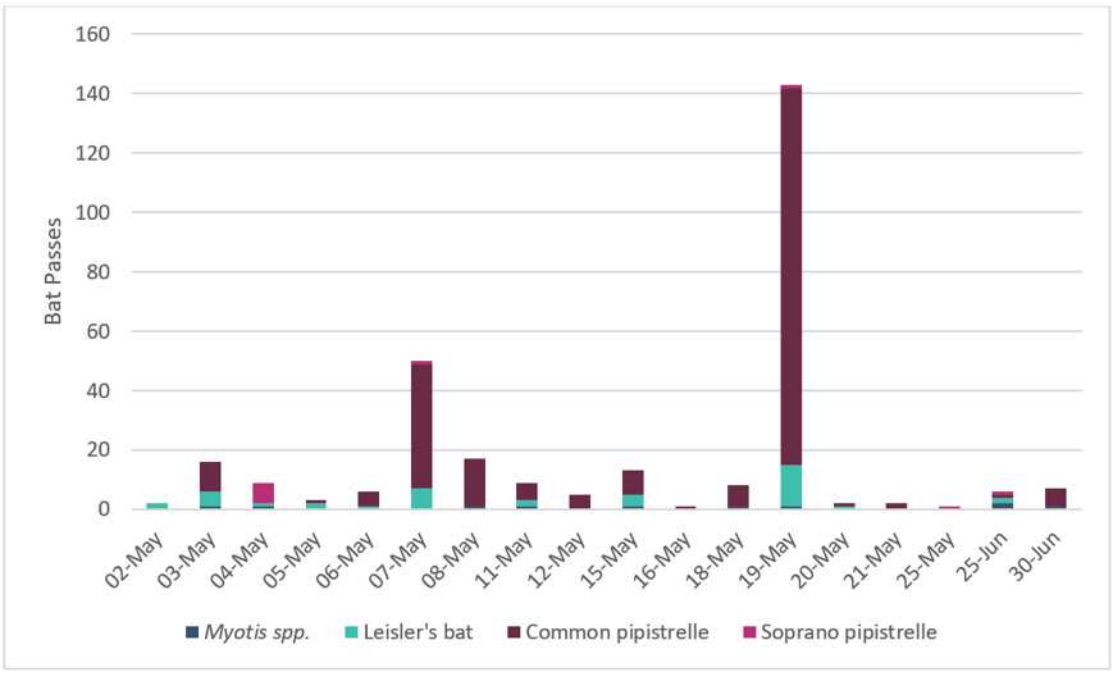

Plate 4-24 Nightly bat activity at ground level recorded on a SM3 bat detector. Note the y-axis scale difference between Plate 4-21 and Plate 4-22

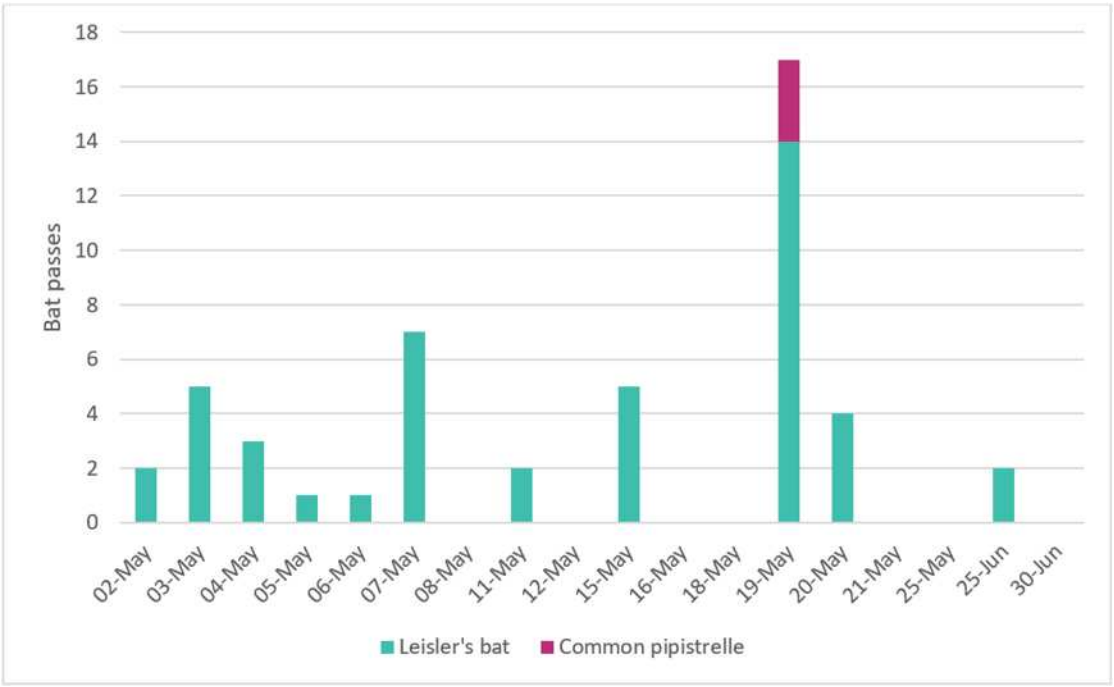

Plate 4-25 Nightly bat activity at height recorded on a SM3 bat detector.

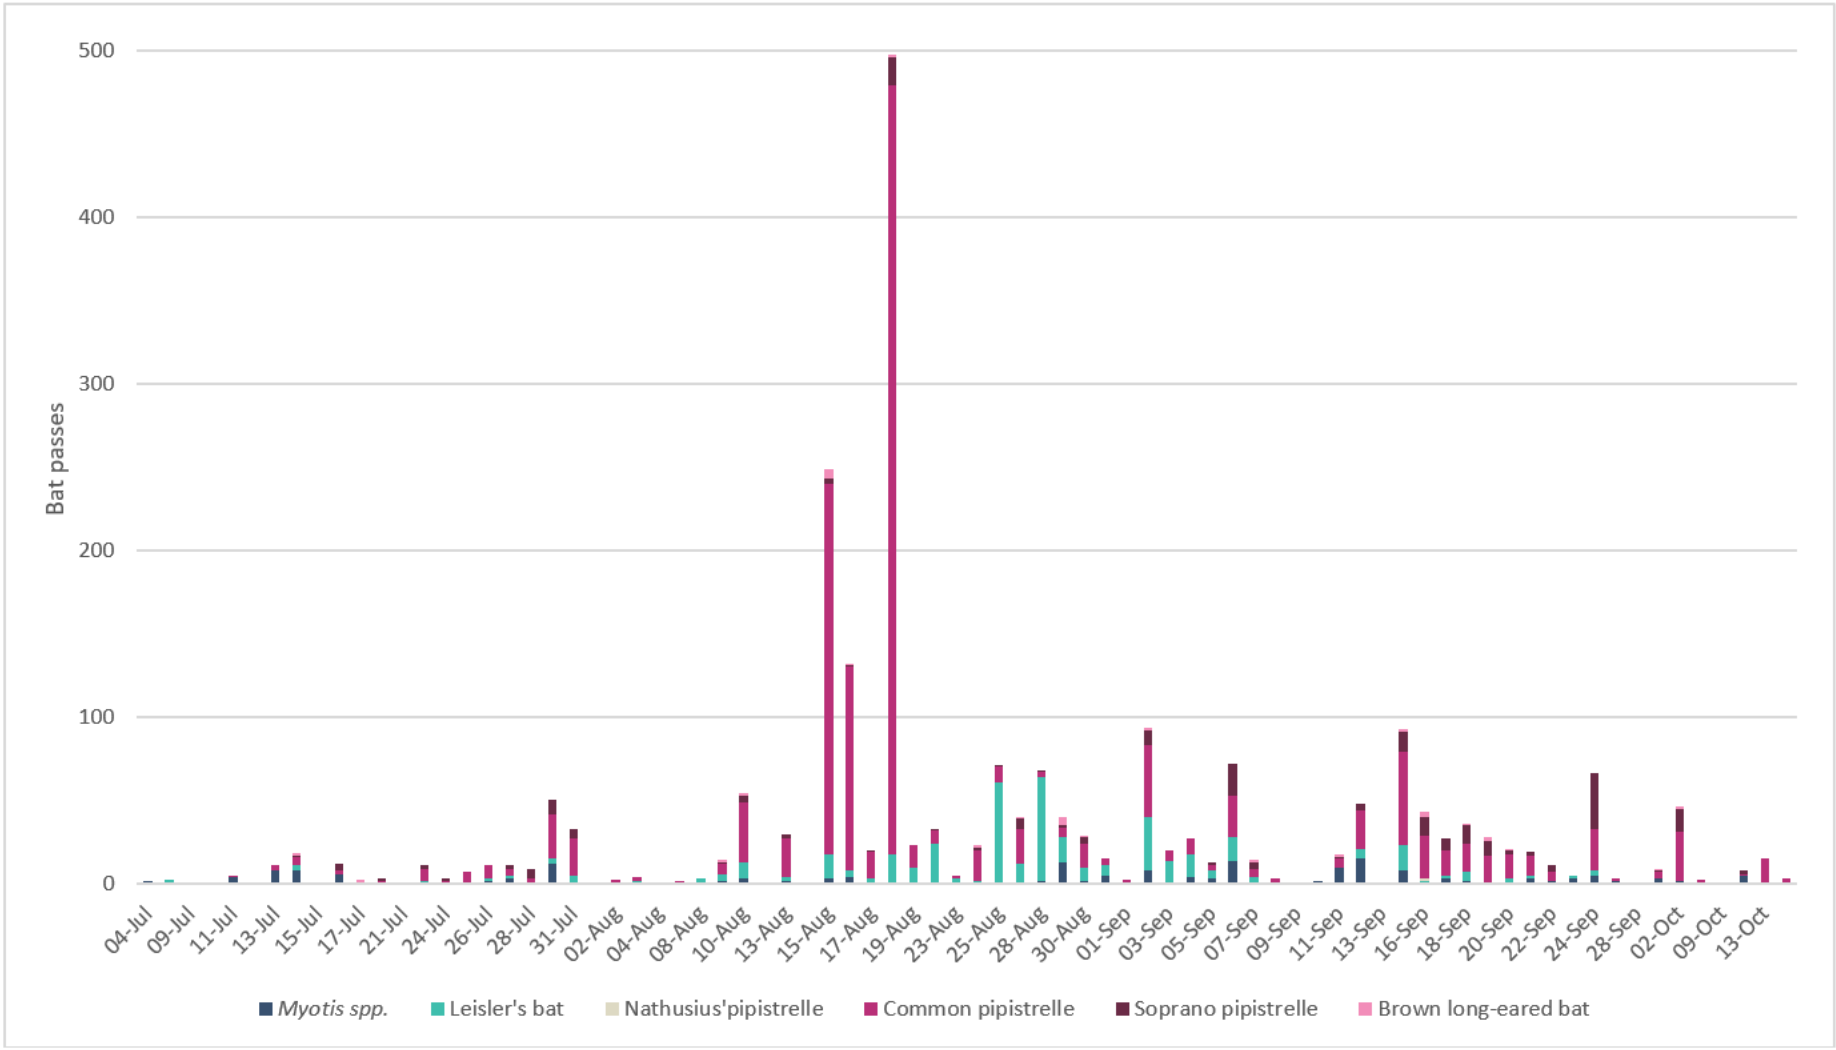

Plate 4-26 Nightly bat activity at ground level recorded on a SM4 bat detector.

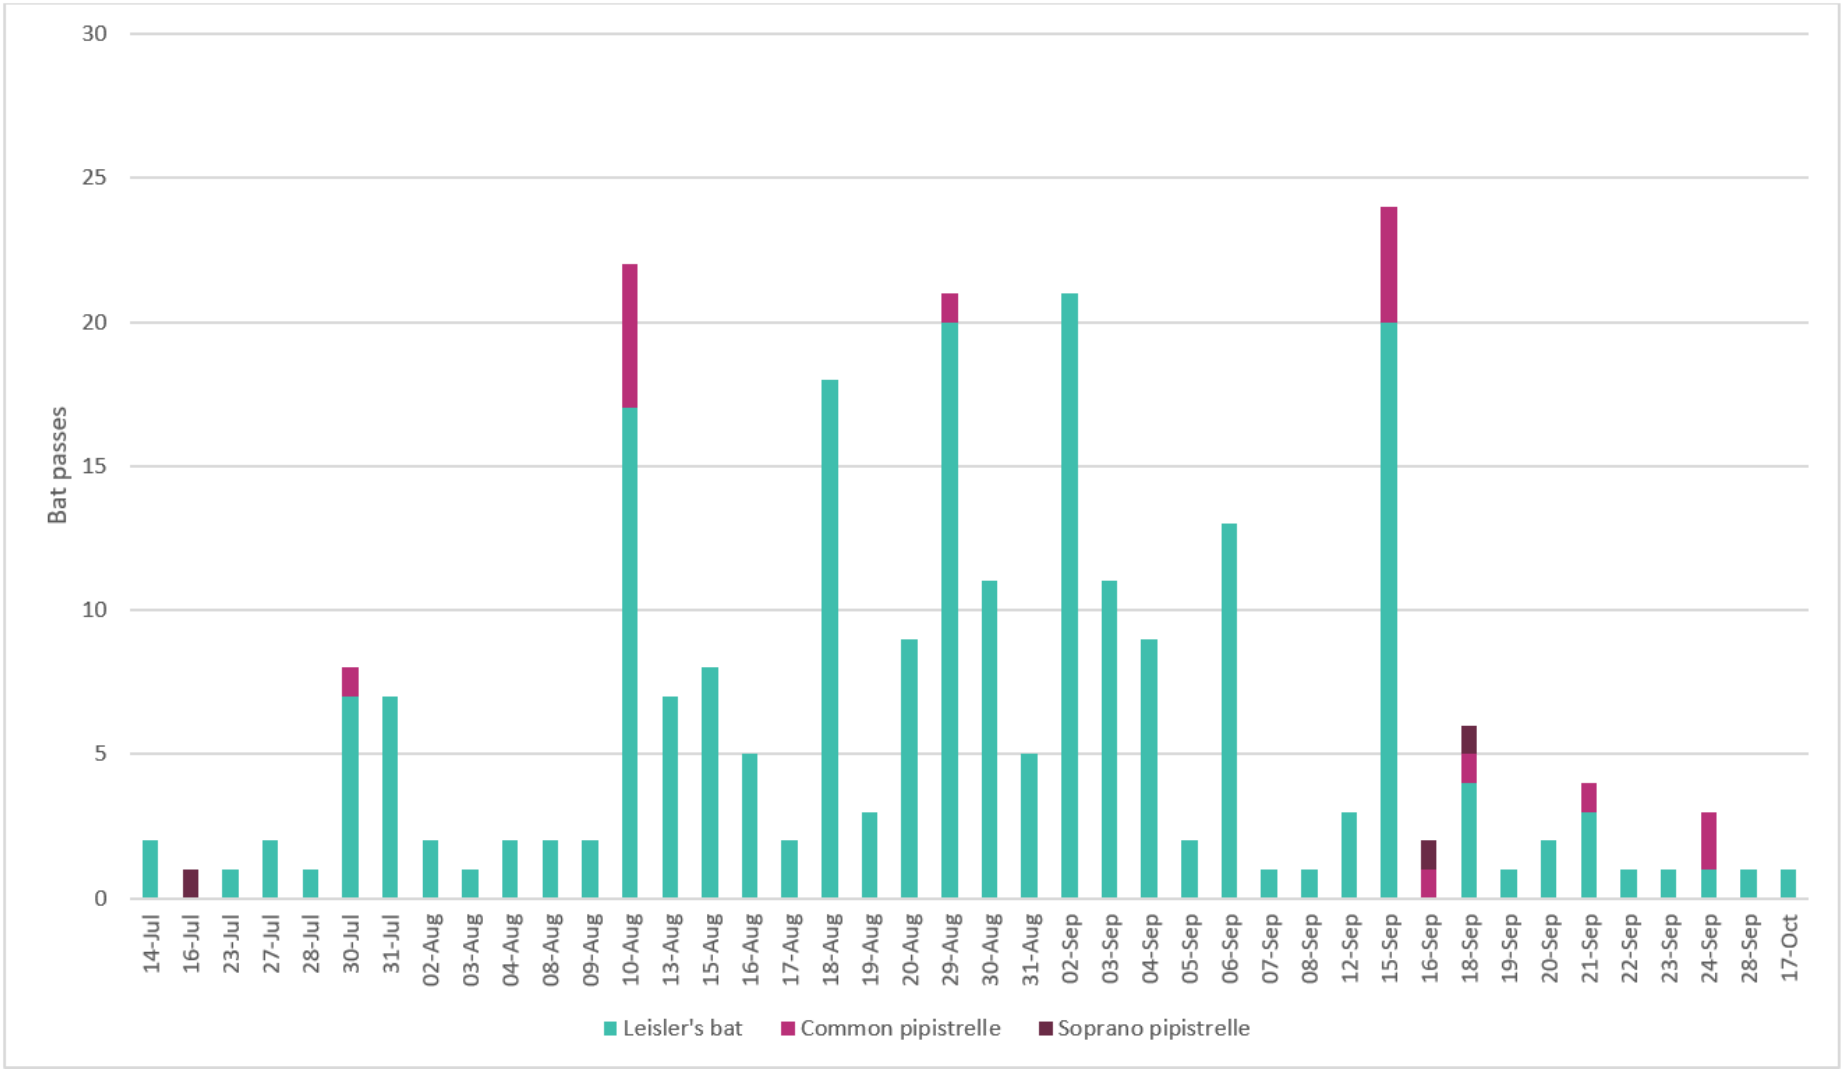

Plate 4-27 Nightly bat activity at height recorded on a SM4 bat detector.

4.3.5 Dog-led Collision Monitoring

Carcass searches, to monitor and record bat fatalities, were conducted at Taurbeg Wind Farm. Surveys were undertaken monthly starting in January 2024 and are currently ongoing. Monthly searches allowed for results to be gathered for bird and bat casualties year-round. This included searcher efficiency trials and an assessment of scavenger removal rates to determine the appropriate correction factor to be applied in relation to determining an accurate estimate of collision mortality. Surveys covered all activity seasons, and the use of a trained dog detection team was carried out to ensure maximum efficiency. A detailed report of findings is presented in Appendix 7-6 – Collision Monitoring Report. No bat carcasses have been discovered.

4.4 Assessment of Bat Activity Levels

4.4.1 Adapted Site-specific Ranges

Low, Medium, and High Activity levels were assigned to Median and Maximum pass rates (bpph) identified during Spring, Summer and Autumn at the detectors deployed across the Site, as adapted from Mathews *et al.* (2016). Table 4-6 shows the results of the site-level assessment. D07 is located in a wet grassland in close proximity to a scrub habitat, a river, a mature treeline and a tree assessed as PRF-M. D06 is connected to the forestry to the north of the Site by treeline and scrub. D01, D09, D10, D11 and D12 are all near forestry edge. D08 was located near scrub in an open habitat.

Leisler's bat Median Bat Activity was recorded as Low in all seasons at all detectors' location. Maximum Activity peaked at D10 and D11 in Autumn 2024 as High.

Common pipistrelle Median Activity was recorded as High in Autumn at D07, as Moderate at D06 and D07 in Spring and at D01, D06, D08 and D12 in Autmn. It was Low at all other detector locations and seasons. The highest Maximum Bat Activity was observed at D06 in Summer.

Soprano pipistrelle Median Bat Activity was recorded as Low in all seasons at all detector locations. Maximum Bat Activity peaked at D09 in Autumn as High.

***Myotis* spp.** recorded Moderate Median Activity at D01, D07 and D12 in Autumn and was Low at all other detectors throughout the seasons. The highest Maximum Bat Activity occurred at D09 in Summer.

Nathusius' pipistrelle bat recorded Low Median Activity at all detectors in all seasons. High Max Activity Nathusius' pipistrelle occurred at D09 and D10 in Spring and at D10 in Summer. D09 in Spring was particularly high compared to all other recordings and was considered an outlier for the calculation of the activity assessment table threshold.

Brown long-eared bat Median Bat Activity was as Low in all seasons at all detector locations. The highest Maximum Bat Activity was recorded at D05 during the Autumn.

Table 4-6 Assessment of activity levels Low, Moderate, High

Species	Season	Bat activity (bpph)	Detector										
			D01	*D02*	*D03*	*D05*	*D06*	*D07*	*D08*	*D09*	*D10*	*D11*	*D12*
Myotis spp.	Spring	Median	0	0.1	0	0	0.1	0.5	0	0.1	0	0	0
		Maximum	0.7	0.3	0.6	0.9	0.6	2.2	0.4	0.7	0.3	0.5	0.5
	Summer	Median	0	0	0	0	0	0	0.1	0.1	0	0	0
		Maximum	1	0.5	0.5	1.2	1	0.5	0.8	2.3	0.9	0.1	0.3
	Autumn	Median	0.6	0.2	0.3	0.05	0.15	0.6	0.4	0.45	0.3	0.2	0.65
		Maximum	1.8	1.2	1	0.7	1.1	2	1.3	1.8	1.7	1.4	1.7
Leisler's bat	Spring	Median	0.4	0.2	0.5	0.3	0.4	0.5	0.8	0.8	0.7	0.8	0.5
		Maximum	3.6	2	3.9	1.6	2.3	2	4	7.4	2.1	5	3.8
	Summer	Median	0	0	0	0	0	0	0	0	0	0	0
		Maximum	2.6	1.8	0.1	0.8	4.1	1	1.6	1	2.6	1.2	1.3
	Autumn	Median	1.15	0.3	0.3	0.15	0.3	0.45	2.55	1.25	0.45	0.9	3.1
		Maximum	5.4	10.4	2.6	3.1	2.8	4.1	6.6	7.6	10.5	13.9	9.5
Nathusius' pipistrelle	Spring	Median	0	0	0	0	0	0	0	0.1	0	0	0
		Maximum	0	0	0.1	0	0.1	0	0.1	55.7	0.6	0.1	0.1
	Summer	Median	0	0	0	0	0	0	0	0	0	0	0
		Maximum	0	0	0	0.1	0	0	0	0	0.5	0	0
	Autumn	Median	0	0	0	0	0	0	0	0	0	0	0
		Maximum	0.1	0	0.2	0.1	0	0.2	0.1	0.3	0.1	0.4	0
Common pipistrelle	Spring	Median	0.4	0.2	0.3	0.1	1.5	1.5	0.6	1.3	0.5	0.2	0.6
		Maximum	2.7	2.4	1.2	1	7.1	18.1	17.6	40.2	2.9	0.9	1.6
	Summer	Median	0	0	0	0	0.4	0.55	0	0	0.05	0	0
		Maximum	4.7	3.9	0.9	5.6	33.4	3.4	2.3	15.4	27.7	4.2	2.6
	Autumn	Median	1.55	0.8	0.8	0.45	1.45	5.1	2.5	1.2	0.7	0.6	1.85
		Maximum	8.8	3.8	4.9	2.6	7.2	22	36.6	18.8	11.8	4.8	11.2
Soprano pipistrelle	Spring	Median	0	0	0	0	0	0.1	0	0	0	0	0
		Maximum	0.3	0.1	0.1	0.1	0.6	1.3	0.3	0.7	0.2	0.1	0.3
	Summer	Median	0	0	0	0	0	0	0	0	0	0	0
		Maximum	0.3	0.1	0.1	0.1	0	0.1	0.5	0.3	0	0	0.1
	Autumn	Median	0.35	0.1	0.2	0.05	0.2	0.6	0.4	0.4	0.25	0.05	0.2
		Maximum	2.7	0.9	1.3	1.3	1.8	1.1	2.9	5	2	2	1.8
Brown long-eared bat	Spring	Median	0	0	0	0	0	0	0	0	0	0	0
		Maximum	0.1	0.1	0.6	0	0	0.1	0.1	0	0	0.2	0.1
	Summer	Median	0	0	0	0	0	0	0	0	0	0	0
		Maximum	0.1	0	0	0	0.5	0.3	0.3	0.1	0.1	0	0
	Autumn	Median	0.35	0.1	0.15	0.1	0.1	0.25	0.4	0.3	0.15	0.05	0.25
		Maximum	1.1	1	1	2.1	1	1.7	0.7	1.6	0.9	1.3	1.4

4.4.2 Importance of Bat Population Recorded at the Site

Ecological evaluation within this section follows a methodology that is set out in Chapter three of the '*Guidelines for Assessment of Ecological Impacts of National Roads Schemes'* (NRA, 2009).

All bat species in Ireland are protected under the Bonn Convention (1992), Bern Convention (1982) and the EU Habitats Directive (92/43/EEC). Additionally, in Ireland bat species are afforded further protection under the Birds and Natural Habitats Regulations (2011) and the Wildlife Acts 1976, as amended. No bat roosts were identified within the footprint of the Taurbeg Wind Farm. Bats as an Ecological Receptor have been assigned ***Local Importance (Higher value)*** on the basis that the habitats within the Site are utilized by a regularly occurring bat population of Local Importance.

A small number of bat droppings (approx. 10) were discovered at the substation on Site; however, no bats were observed emerging from the building on the 29th of August during the emergence survey. No roosting bats were identified during the surveys and no roosting site of National Importance (i.e. site greater than 100 individuals) was recorded within the Site; however, the substation is likely used opportunistically by individual bats. The Site was not found to host a roosting site of ecological significance and is considered unlikely to support one.

4.4.3 Discussion and Interpretation of the Results

The overall bat activity on Site was *Low* however, some peaks in activity across the seasons and for certain species were recorded. Similar seasonal patterns in the level of activity were discovered matching the 2016 the results (see Section 4.1.1) with activity levels higher in Autumn compared to Spring and Summer.

The Nathusius' pipistrelle total count of bat passes in Spring at D09 tended to be high compared to the general trend of the species at Site (see Table 4-5). The timestamp of bat passes shows that most of the recordings occurred on the nights of the 4th, 5th and 6th of May 2024. It also shows the occurrence of bats passes was spread along the full nights and not only around sunset or sunrise time. Therefore, it is suspected that these recordings came from a number of individuals foraging in the vicinity of the detector. The species is migratory and can fly more than 2000km between their summer and winter ranges (Alcalade *et al.*, 2021) but this is not yet verified in the Irish context. Nathusius' pipistrelle populations in Ireland are under recorded and it is not known if the species migrates, and, if so, when and to what extent. The Site is located approximately 2km away from the known Article 17 species range and no roost was recorded within 10km of the Site according to BCI datasets. The origin of the Nathusius' pipistrelle peak of activity at the Site in Spring is not known.

Leisler's bats were recorded across the Site at all turbines locations and across all seasons with peak of activity recorded in Autumn at D10 and D11. Both turbines are located nearby wooded edge. The species was also the most recorded species flying at height (top of the met mast 67m) making it a higher collision risk potential.

Common pipistrelle were the most abundant species recorded onsite. Peaks of activity were recorded in Summer and Autumn. Detectors D06 and D10 showed the highest peaks in activity in Summer and D07, D08 and D09 in Autumn. All of these detectors are located in close proximity to conifer-edge habitats and are within suitable foraging and commuting grounds for bats.

The Site roosting suitability varied from *Negligible* to *Low*, including a horse-chestnut tree assessed with a PRF-M (refer to Section 4.2.2 above). The tree is located on the most suitable identified bat habitat across the Site and within approximately 80m of Turbine T7. The treeline that joins the tree connects two blocks of conifer forestry which provides some connectivity to the wider site, away from the turbine. Bats were observed commuting and foraging around the tree assessed as PRF-M during the surveys. If any bats were to use the tree as a roost resource, they would likely utilise the neighbouring treeline which provide a flight path and foraging resource.

5. RISK AND IMPACT ASSESSMENT

This risk and impact assessment has been undertaken in accordance with NatureScot Guidance. As per the NatureScot Guidance, wind farms present four potential risks to bats:

- Collision mortality, barotrauma and other injuries
- Loss or damage to commuting and foraging habitat
- Loss of, or damage to, roosts
- Displacement of individuals or populations

For each of these four risks, the detailed knowledge of bat distribution and activity within the Site has been utilized to predict the potential effects of the Proposed Lifetime Extension on bats.

5.1 Collision Mortality

5.1.1 Assessment of Site-Risk

The likely impact of the Proposed Lifetime Extension on bats is related to site-based risk factors, including habitat and development features. The Site risk assessment, as per Table 3a of the NatureScot guidance (Appendix 2), is provided in Table 5-1 below.

Table 5-1 Site-risk Level Determination for the Site (Adapted from NatureScot (2021)

Criteria	Site-specific Evaluation	Site Assessment
Habitat Risk	Evidence of one opportunistic roost, likely hosting an individual bat, was identified within the substation at the Site. Additionally, a tree assessed as PRF-M showed potential for roosting bats; however, no other evidence of roosts was identified. The habitats within the Site provide overall Low-quality commuting and foraging habitat that could be used by small numbers of bats. It is an isolated Site, not well connected to the wider landscape by prominent linear features. Despite the presence of some sparse commuting features such as treelines, river or forestry edge it does not provide a habitat that could be used extensively by foraging bats or meet any of the criteria of a Moderate or High risk Site as set out in Table 3a of NatureScot, 2021.	Low
Project Size	Medium scale development (11 no. turbines). 3 other wind energy development within 5km. 4 other wind energy development within 10km. Comprising turbines >100 m in height	Medium
Site Risk Assessment		**Low Site Risk (2)**

The Site is located in a mosaic of heath, bog and wet grasslands, partially surrounded by conifer forestry plantation. As per table 3a of the Naturescot Guidance (2021), it has a *Low* habitat risk score. As per Table 3a, the Proposed Lifetime Extension is a Medium project (11 no. turbines). The cross tabulation of a *Medium* project on a *Low* risk site results in an overall risk score of **Low** (NatureScot Table 3a).

5.1.2 Assessment of Collision Risk

The following high-risk species were recorded during the dedicated surveys:

- Leisler's bat,
- Common pipistrelle
- Soprano pipistrelle
- Nathusius' pipistrelle

The Overall Risk Assessment for high collision risk species is provided in the sections below. Overall Risk was determined, in accordance with Table 3b of NatureScot guidance (**Appendix 3**), by a cross-tablature of the site risk level (i.e. Low) bat activity outputs for each species. The assessment was carried out for both median and maximum activity categories in order to provide insight into typical bat activity (i.e. median values) and activity peaks (i.e. maximum values). NatureScot recommends that most appropriate activity level (i.e. median or maximum) be utilised to determine the overall risk assessment for a species. As per NatureScot guidance there is no requirement to complete an Overall Risk Assessment for low-risk species.

During the extensive suite of surveys undertaken the following low-risk species were recorded:

- *Myotis spp.*
- Brown long-eared bat

Overall activity levels were mostly low for the above species, with moderate levels reported in Autumn 2024 for *Myotis* spp. An adaptive monitoring and mitigation strategy has been devised for the Proposed Lifetime Extension in line with the case study example provided in Appendix 5 of the NatureScot Guidance and is detailed in Section 6. Activity levels for these species will continue to be assessed during operational monitoring following the implementation of best practice and mitigations provided. Further mitigation will be implemented after Year 1 if deemed necessary.

5.1.2.1 Leisler's bat

This Site is within the current range of the Leisler's bat (NPWS, 2019). Leisler's bats are classed as a rarer species of a high population vulnerability which have a high collision risk (Plate 3-1). Leisler's bats were recorded during activity surveys across the Site. When assessed in the context of the identified site risk and in line with Table 3b (NatureScot, 2021) overall activity risk for Leisler's bat was found to be ***Low*** for all seasons at typical activity levels and ***Low*** for Summer, ***Medium*** for Spring and Autumn at peak activity levels (Table 5-2).

Based on site visits and survey data, including walked transects, it is determined that the Typical Activity (i.e. Median) is reflective of the nature of the Site, which is a mosaic of heath, bog and wet grasslands, partially surrounded by conifer forestry plantation, with low levels of bat activity recorded during the walked transects undertaken.

Thus, there is *Low* collision risk level assigned to the local population of Leisler's bat in all seasons.

Table 5-2 Leisler's bat – Overall Risk Assessment

Survey Period	Site Risk	Typical Activity (Median)	Typical Risk Assessment (as per Table 3b NatureScot 2021)	Activity Peaks (Maximum)	Peak Risk Assessment (as per Table 3b NatureScot 2021)
Spring 2024		Low (1)	Typical Risk is Low (2)	Moderate (3)	Peak Risk is Medium (6)

Summer 2024	Low (2)	Low (1)	Typical Risk is Low (2)	Low (1)	Peak Risk is Low (2)
Autumn 2024		Low (1)	Typical Risk is Low (2)	Moderate (3)	Peak Risk is Medium (6)

5.1.2.2 Soprano pipistrelle

This Site is within the current range of the soprano pipistrelle bat (NPWS, 2019). soprano pipistrelle bats are classed as a common species of a medium population risk which have a high potential collision risk (Plate 3-1). Soprano pipistrelle was recorded during activity surveys across the Site. When assessed in the context of the identified site risk and in line with Table 3b (NatureScot, 2021) overall activity risk for soprano pipistrelle was found to be ***Low*** for Spring, Summer and Autumn at typical activity levels. At peak activity levels, risk was as assessed as ***Low*** for Spring and Summer and ***Medium*** for Autumn (See Table 5-3 below).

Based on site visits and survey data, including walked transects, it is determined that the Typical Activity (i.e. Median) is reflective of the nature of the Site, which is a mosaic of heath, bog and wet grasslands, partially surrounded by conifer forestry plantation, with low levels of bat activity recorded during the walked transects undertaken.

Thus, there is *Low* collision risk level assigned to the local population of soprano pipistrelle bat in Spring, Summer and Autumn.

Table 5-3 Soprano pipistrelle – Overall Risk Assessment

Survey Period	Site Risk	Typical Activity (Median)	Typical Risk Assessment (as per Table 3b NatureScot 2021)	Activity Peaks (Maximum)	Peak Risk Assessment (as per Table 3b NatureScot 2021)
Spring 2024	Low (2)	Low (1)	Typical Risk is Low (2)	Low (1)	Peak Risk is Low (2)
Summer 2024		Low (1)	Typical Risk is Low (2)	Low (1)	Peak Risk is Low (2)
Autumn 2024		Low (1)	Typical Risk is Low (2)	Moderate (3)	Peak Risk is Medium (6)

5.1.2.3 Common pipistrelle

This Site is within the current range of the common pipistrelle bat (NPWS, 2019). Common pipistrelle bats are classed as a common species of a medium population risk which have a high collision risk (Plate 3-1). Common pipistrelles were recorded during activity surveys across the Site. When assessed in the context of the identified site risk and in line with Table 3b (NatureScot, 2021) overall activity risk for common pipistrelle was found to be ***Low*** at typical activity levels in Spring and Summer and ***Medium*** in Autumn. The risk for peak activity levels were assessed as ***High*** for Spring, Summer and Autumn. (See Table 5-4 below).

Based on site visits and survey data, including walked transects, it is determined that the Typical Activity (i.e. Median) is reflective of the nature of the Site, which is a mosaic of heath, bog and wet grasslands, partially surrounded by conifer forestry plantation, with low levels of bat activity recorded during the walked transects undertaken.

Thus, there is *Medium* collision risk level assigned to the local population of common pipistrelle in Autumn and a *Low* risk in Spring and Summer.

Table 5-4 Common pipistrelle – Overall Risk Assessment

Survey Period	Site Risk	Typical Activity (Median)	Typical Risk Assessment (as per Table NatureScot 2021)	Activity Peaks (Maximum)	Peak Risk Assessment (as per Table 3b NatureScot 2021)
Spring 2024	Low (2)	Low (1)	Typical Risk is Low (2)	High (5)	Peak Risk is Medium (10)
Summer 2024		Low (1)	Typical Risk is Low (2)	High (5)	Peak Risk is Medium (10)
Autumn 2024		Moderate (3)	Typical Risk is Medium (6)	High (5)	Peak Risk is Medium (10)

Detector locations with High median common pipistrelle activity levels

A summary of bat activity results, as shown in Table 4-6, provides key metrics for common pipistrelle recorded, per detector, per survey period. Detector D07 registered *High* median common pipistrelle activity levels in Autumn. This detector corresponds to turbine T7. No other detectors recorded High levels of median common pipistrelle activity across any other season. The average bat passes per hour showed that most of the bat activity occurred on nights with windspeed under 3m/s (Table 5-5) which is below the current cut-in speed (i.e. between 3-4 m/s) of the turbine. Therefore, there is limited potential for collision risk as turbine activity is restricted during low wind speeds.

Table 5-5 Common pipistrelle bat passes per hour, per night and weather data in Autumn 2024 at Turbine 7.

	29-Aug	30-Aug	31-Aug	01-Sep	02-Sep	03-Sep	04-Sep	05-Sep	06-Sep	07-Sep	08-Sep	09-Sep	10-Sep	11-Sep
Common pipistrelle	5.8	7.4	4.4	0	13.8	22	0.5	6.2	7.3	7.9	0.7	0	2.5	1.6
Weather data														
Average of Rain Rate - mm/h	0	0	0	5.00	0	0	0.26	0	0	0	0	0	0	0.12
Temperature at dusk °C	16.7	13.6	14.4	15.2	10.2	10.9	10	14.4	16.2	15.8	10.7	11.9	8.8	9.7
Average of Wind Speed - m/s	0.24	0.83	1.75	1.08	1.45	1.57	4.21	4.13	1.78	1.95	5.42	5.82	4.62	2.90

However, given that high median activity levels were recorded near turbine T7, an adaptive monitoring and mitigation strategy has been devised for the Site in line with the case study example provided in Appendix 5 of the NatureScot Guidance. Further details on proposed mitigation measures can be found in Section 6 below.

5.1.2.4 Nathusius' pipistrelle

The Site is not within the current range of the Nathusius' pipistrelle bat (NPWS, 2019) and is approximately 2km away from the known range. Nathusius' pipistrelle bats are classed as a rarer species of a high population risk which have a high collision risk (Plate 3-1). Nathusius' pipistrelle bats were recorded during activity surveys across the Site. When assessed in the context of the identified site risk and in line with Table 3b (NatureScot, 2021) overall activity risk for Nathusius' pipistrelle bats was found to be ***Low*** at typical activity levels across all seasons and ***Low*** in all seasons at peak activity levels (See Table 5-7 below).

Based on site visits and survey data, including walked transects, it is determined that the Typical Activity (i.e. Median) is reflective of the nature of the Site, which is a mosaic of heath, bog and wet grasslands, partially surrounded by conifer forestry plantation, with low levels of bat activity recorded during the walked transects undertaken. A peak of activity was recorded on the nights of the 4th, 5th and

6th of May 2024 at D09 (Turbine 9). The data showed that the bats were flying below the cut-in speed of the turbine (Table 5-6). The total number of bat passes of Nathusius' pipistrelle in Spring was close to 900 whereas at other detector locations the number of bat passes was below 10 or equalled zero. The data at D09 in Spring were therefore, considered as an outlier and were excluded from the calculation of the threshold for the overall risk assessment, as outlined in Section 3.3 above.

Table 5-6 Nathusius' pipistrelle bat passes per nights in Spring 2024

	03-May	04-May	05-May	06-May	07-May	08-May	09-May	10-May	11-May	12-May	13-May	14-May
D01	-	-	-	-	-	-	-	-	-	-	-	-
D03	-	-	-	1	-	-	-	-	-	-	-	-
D05	-	-	-	-	-	-	-	-	-	-	-	-
D06	-	-	-	-	-	1	-	-	1	-	-	-
D07	-	-	-	-	-	-	-	-	-	-	-	-
D08	-	1	-	-	-	1	-	-	-	-	-	-
D09	59	266	60	487	1	-	-	-	4	16	-	-
D10	1	-	-	5	2	-	-	-	-	-	-	-
D11	-	-	-	1	-	-	-	-	-	-	-	-
D12	-	1	-	-	-	-	-	-	-	-	-	-
Weather Data												
Average of Rain Rate - mm/h	0	0	0	0	0	0	0	0	0	0.51	0	2.11
Temperature at Dusk °C	8.40	9.20	9.90	10.30	10.60	12.30	12.40	14.20	14.70	11.80	10.40	10.40
Average of Wind Speed - m/s	0.89	0.72	3.03	2.22	1.42	1.33	1.73	1.47	0.98	2.18	1.92	3.78

Thus, there is *Low* collision risk level assigned to the local population of Nathusius' pipistrelle bat.

Table 5-7 Nathusius' Pipistrelle – Overall Risk Assessment

Survey Period	Site Risk	Typical Activity (Median)	Typical Risk Assessment (as per Table 3b NatureScot 2021)	Activity Peaks (Maximum)	Peak Risk Assessment (as per Table 3b NatureScot 2021)
Spring 2024	Low (2)	Low (1)	Typical Risk is Low (2)	Low (1)	Peak Risk is Low (2)
Summer 2024		Low (1)	Typical Risk is Low (2)	Low (1)	Peak Risk is Low (2)
Autumn 2024		Low (1)	Typical Risk is Low (2)	Low (1)	Peak Risk is Low (2)

5.1.3 Collision Risk Summary

Site-level collision risk for high collision risk bat species was typically *Low,* with the exception of common pipistrelle which had a *Medium* risk level in Autumn. Overall bat activity levels were typical of the nature of the Site, which is predominantly a mosaic of heath, bog and wet grasslands, partially surrounded by conifer forestry plantation, with low levels of bat activity recorded during the static detector surveys as well as the walked transects undertaken.

Significantly higher levels of Nathusius' pipistrelle activity were recorded within the site across three nights in May 2024, with an important amount of all activity recorded within the site occurring between the 4th, 5th and 6th of May. Further assessment will be required during operational monitoring to assess the nature of this peak in activity, and whether it is related to mating, swarming or, potentially migratory

activity. Due to the concentrated nature of the activity peak, particular focus is recommended for T9 during the operational monitoring period. Further details are outlined in Section 6.2 below.

Following per detector median calculation, Detectors D07 recorded high median activity levels of high-risk species in autumn (Table 4-6). Taking a precautionary approach and given the potential for high collision risk was recorded at median activity levels, an adaptive monitoring and mitigation strategy has been devised for the Proposed Project.

A monitoring and mitigation strategy has been devised for the Proposed Lifetime Extension, in line with the case study example provided in Appendix 5 of the NatureScot 2021 Guidance and based on the site-specific data. Turbines will undergo activity monitoring and carcass searches. Further details are outlined in Section 6 below.

5.1.3.1 Dog-led Collision Monitoring Results

Dog-led collision monitoring surveys were conducted to monitor any potential bat related fatalities at the Site, and to provide an estimate of potential turbine collision related mortality associated with the continued operation of the Site.

Surveys were undertaken from January 2024 and are ongoing at the site. No bat carcasses were found on site during the surveys. Further details can be found in Appendix 7-6, Collision Monitoring Report.

5.2 Loss or Damage to Commuting and Foraging Habitat

Taurbeg Wind Farm has been operational since March 2006 and the operational life would be extended to 2036 as part of the Proposed Lifetime Extension. Taurbeg Wind Farm is predominantly located within upland blanket bogs, wet grassland and conifer forestry with limited commuting features such as treelines, hedgerows, river or forestry edges. No changes in the surrounding habitat will occur by extending the lifespan of the wind farm. Given the extensive area of habitat that will remain undisturbed throughout the site, no significant effects with regard to loss of commuting and foraging habitat are anticipated.

The Proposed Offsetting Lands will see the removal of dense conifer plantation and failed forestry, with relatively limited commuting or foraging potential. It is proposed to create linear habitat features in these clearfell areas by stacking felled timbers along windrows. In addition, scrub will be retained in Area 2 with new scrub patches planted throughout Areas 1 and 4. Area 3 will undergo farmland restoration and there will be no deforestation in this area. Given the extensive area of enhanced bat habitat that will be created throughout the Proposed Offsetting Lands, no significant effects with regard to loss of commuting and foraging habitat are anticipated.

5.3 Loss of, or Damage to, Roosts

Structures

One structure was identified as providing potential suitable habitat to host roosting bats within the Site, this being the substation. A small amount of bat droppings were discovered within the attic but no bats were seen emerging from the structure during the emergence survey. The structure will remain in use as part of the Proposed Lifetime Extension thus, no loss or damage to identified or potential roosts is anticipated.

A derelict structure with roosting potential is located outside the boundary of Area 3 of the Proposed Offsetting Lands. This structure is being retained and avoided as part of the Proposed Offsetting Measures; therefore, no loss or damage to potential roosts is anticipated.

Trees

One tree was identified at the Site during the roost surveys as having potential to host roosting bats. This tree is located in proximity of T7 (i.e. approx. 82m away from the turbine). No evidence of bat use was identified during daytime inspection and emergence survey of the tree. No tree felling is planned around the turbine and a mitigation and monitoring programme is recommended for T7; therefore, no loss or damage to identified or potential roosts is anticipated.

Overall, no change in habitats within the Site is anticipated as a result of the Proposed Lifetime Extension. Area 3 will undergo farmland restoration and there will be no deforestation in this area. Areas 1, 2 and 4 of the Proposed Offsetting Lands consist largely of dense conifer plantation, which is proposed for deforestation. The plantation forestry does not provide suitable roosting habitat of significance for bats.

No potential for significant effect with regard to the loss of, or damage to, roosting habitat as a result of the Proposed Lifetime Extension or Proposed Offsetting Measures is anticipated.

5.4 Displacement of Individuals or Populations

Taurbeg Wind Farm has been operational since March 2006. The Site will remain as it is, and all linear features and forestry will be retained. There will be no net loss of linear landscape features for commuting and foraging bats and there will be no loss of any roosting site of ecological significance. The habitats on the Site will remain suitable for bats and no displacement of individuals or populations is anticipated as a result of the continued operation.

Additionally, the Proposed Offsetting Lands will indirectly provide additional new linear habitat features for local bat populations. Therefore, no significant displacement of individuals or populations is anticipated.

6. BEST PRACTICE AND MITIGATION MEASURES

This section describes the best practice and site-specific mitigation measures that are in place to avoid and reduce the potential for significant effects on local bat populations.

6.1 Standard Best Practice Measures

6.1.1 Noise Restrictions

The Proposed Lifetime Extension will not result in any changes to the wind farm infrastructure. Existing land practices within the Site will continue. No change in existing noise levels are anticipated as a result of the Proposed Lifetime Extension.

6.1.2 Lighting Restrictions

No additional lighting or changes in the lighting within the Site is planned for the Proposed Lifetime Extension. Therefore, no significant effects of lighting on bats are anticipated; however, if in the course of the proposed post-consent monitoring, any potential for significant effects on bats is identified, specific measures will be implemented to avoid any such impacts.

6.1.3 Blade Feathering

NIEA Guidelines also recommend that, all wind turbines are subject to 'feathering' of turbine blades when wind speeds are below the cut-in speed of the proposed turbine. This means that the turbine blades are pitched at 90 degrees or parallel to the wind to reduce their rotation speed to below two revolutions per minute while idling. This measure has been shown to significantly reduce bat fatalities (by up to 50%) in some studies (NIEA, 2021).

Currently, with a blade pitch of zero degrees, the revolutions per minute (rpm) are below 2rpm when wind speeds are below the cut-in speed and the turbines are idling; therefore, blade feathering is not proposed at this stage. However, should an impact be identified during operational monitoring, the mitigation strategy will be adjusted accordingly.

6.1.4 Bat Felling Buffers

NatureScot and NIEA Guidance recommends a minimum 50m buffer to all habitat features used by bats (e.g., hedgerows, tree lines etc.) to be applied to the siting of all wind turbines. EUROBATS recommends a greater buffer distance up to 200m for higher quality habitat. The Site consists predominantly of low-quality conifer plantation.

Carcass searches were undertaken at the site in August 2024, around the time of the peak in Common pipistrelle activity and no bat fatalities were recorded. As no bat carcasses were discovered on Site across 2024 and as high median activity was recorded only at T7 in Autumn, it is proposed that the current turbines buffer are appropriate as they are. These buffers are smaller than the recommended buffers as Taurbeg Wind Farm was built before European guidelines were published; however, the survey results to date did not reveal evidence that a significant impact on bats is occurring and no bat fatalities have been recorded. Should an impact be identified during operational monitoring, the buffers will be adjusted accordingly.

6.2 Bat Mitigation and Monitoring Plan

Overall risk levels for high collision risk bat species were typically ***Low*** with a ***Medium*** risk in Autumn for common pipistrelles. This risk level is reflective of the nature of the Site, which comprises mosaic of heath, bog and wet grasslands, partially surrounded by conifer forestry plantation. Low levels of bat activity were recorded during the walked transects undertaken.

However, taking a precautionary approach and given that high collision risk was recorded at median and peak activity levels, an adaptive monitoring and mitigation strategy has been devised for the Proposed Lifetime Extension in line with the case study example provided in Appendix 5 of the NatureScot (2021) Guidance and based on the site-specific data.

Based on the surveys carried out, there is no evidence to suggest that the existing turbines are having a significant impact on bats; however, high peaks in activity were noted at T7 in Autumn. Therefore, on a precautionary basis, it is recommended to carry out monitoring, including carcass searches across the Site as a standard.

6.2.1 Operational Monitoring

To assess the effects of the Proposed Lifetime Extension on bat activity, at least 3 years of post-consent monitoring is proposed. This will include static detector surveys, walked survey transects and dog-led carcass searching to record any bat fatalities resulting from potential collision.

The results of post-consent monitoring will be utilised to assess any potential changes in bat activity patterns and to monitor the implementation of the mitigation strategy. Results of Year 1 surveys will assess whether adaptations to the monitoring plan are required, and further mitigations such as curtailment will be considered. If a further curtailment requirement is identified, a programme can be devised around key activity periods and weather parameters, as well as a potential increase in buffers.

At the end of each year, the efficacy of the mitigation and monitoring plan will be reviewed, and any identified efficiencies incorporated into the programme. This approach allows for an evidence-based review of the potential for bat fatalities at the Site, to ensure that the necessary measures, based on a new baseline post-lifetime extension, are implemented for the protection of bat species locally. The effectiveness of any mitigation/curtailment needs to be monitored in order to determine (a) whether it is working effectively (i.e. the level of bat mortality is incidental), and (b) whether the mitigation/curtailment regime can be refined such that turbine down-time can be minimised whilst ensuring that it remains effective at preventing casualties.

The below subsections provide additional detail on the proposed survey effort, timing, and mitigation.

6.2.1.1 Monitoring Year 1

Bat activity surveys

Surveys for the Proposed Lifetime Extension will be carried out. Static monitoring shall take place at each turbine during the bat activity season (between April and October) (NatureScot, 2021, NIEA, 2021). Full spectrum recording detectors shall be utilised for the same duration as during pre-application surveys and at the same density (NatureScot, 2021). As described in Section 3 above, the assessment of bat activity levels will follow the pre-application methodology, allowing uploaded activity data to be contrasted with a comparable reference range, allowing objective and robust interpretation. A specific focus will be required at turbine 9 in Spring and turbine 7 in Autumn. The static surveys at these two specific turbines will be of 20 days starting during the last week of April at T9 and in Autumn at T7 starting mid-August. Seasonal walked survey transects will also be conducted.

Key weather parameters and other factors that are known to influence collision risk will be monitored and shall include:

- Windspeed in m/s (measured at nacelle height)
- Temperature (ºC)
- Precipitation (mm/hr)

Carcass searches

Carcass searches, to monitor and record potential bat fatalities, shall be conducted at each turbine in accordance with NIEA Guidance. This will include searcher efficiency trials and an assessment of scavenger removal rates to determine the appropriate correction factor to be applied in relation to determining an accurate estimate of collision mortality. Surveys will cover all activity seasons and the use of a trained dog detection team will be carried out to ensure maximum efficiency.

6.2.1.2 Monitoring Years 2 & 3

Monitoring surveys shall continue in Year 2 and 3, and in the event where a curtailment requirement has been identified, the success of the curtailment strategy shall be assessed in line with the baseline data collected in the preceding year(s). The performance of the curtailment programme in terms of its ability to respond to the changes in bat abundance based on temperature and wind speed shall be analysed to confirm it is neither significantly over- nor under- curtailing during different periods of bat activity.

At the end of each year, the efficacy of the mitigation/curtailment programme shall be reviewed, and any identified efficiencies incorporated into the programme. The requirement for continued post-consent monitoring will also be considered. Should no bat fatalities be recorded in Year 1, curtailment (where applicable) in Year 2 and Year 3 could be reduced/re-evaluated or removed with monitoring continuing to inform this strategy.

6.3 Residual Impacts

No Significant Effect

Taking into consideration the existing infrastructure, the proposed best practice and adaptive mitigation measures; significant residual effects on bats with regard to 1) Collision mortality, barotrauma and other injuries, 2) Loss or damage to commuting and foraging habitat, 3) Loss of, or damage to, roosts and 4) Displacement of individuals or populations are not anticipated.

6.4 Cumulative Effects

The Proposed Lifetime Extension was considered in combination with other plans, existing and approved projects and planning applications pending a decision, in the surrounding area that could result in cumulative impacts on bats. This included a review of online Planning Registers and served to identify past, present and future plans and projects, their activities and their predicted environmental effects. The plans and projects considered are detailed in Section 2.11 in Chapter 2 of the EIAR: Background of the Proposed Project.

Following the detailed assessment provided in the preceding sections, it is concluded that, the Proposed Lifetime Extension will not result in any residual adverse effects on bats, when considered on its own. There are 7 existing, permitted or proposed wind farm sites, one solar PV energy development and 6 wastewater treatment plants located within 10km of the Proposed Lifetime Extension.

In the review of the projects that was undertaken, no connection, that could potentially result in additional or cumulative impacts was identified. Neither was any potential for different (new) impacts resulting from the combination of the various projects and plans in association with the Proposed Lifetime Extension.

Taking into consideration the reported residual impacts from other plans and projects in the area and the predicted impacts with the current proposal, no residual cumulative impacts have been identified regarding bats.

Therefore, no potential for the Proposed Lifetime Extension to contribute to any cumulative adverse effects on any bat populations was identified when considered in-combination with other plans and projects.

7. CONCLUSION

This report provides a full and comprehensive assessment of the potential for impact on bat populations at the Proposed Lifetime Extension. Following consideration of the residual effects (post mitigation) it is noted that the Proposed Lifetime Extension will not result in any significant effects on bats.

Provided that the Proposed Lifetime Extension is operated in accordance with the design, best practice and mitigation that is described within this report, significant effects on bats are not anticipated at any geographic scale.

8. BIBLIOGRAPHY

Abbott, I., Aughney, T., Langton, S. and Roche, N. (2015) BATLAS 2020 Pilot Project Report. Bat Conservation Ireland, Virginia, Cavan.

Adams, E. M., Gulka, J., & Williams, K. A. (2021). A review of the effectiveness of operational curtailment for reducing bat fatalities at terrestrial wind farms in North America. *PLOS ONE*, *16* (11), e0256382.

Alcalde, J. T., Jiménez, M., Brila, I., Vintulis, V., Voigt, C. C., & Pētersons, G. (2021). Transcontinental 2200 km migration of a Nathusius' pipistrelle (Pipistrellus nathusii) across Europe. Mammalia, 85(2), 161–163. https://doi.org/10.1515/mammalia-2020-0069

Amorim, F., Rebelo, H., & Rodrigues, L. (2012). Factors influencing bat activity and mortality at a wind farm in the Mediterranean region. Acta Chiropterologica, 14(2), 439-457.

Andrews, H. (2013) Bat Tree Habitat Key. AEcol, Bridgewater.

Arnett, E. B. (2006). A preliminary evaluation on the use of dogs to recover bat fatalities at wind energy facilities. Wildlife Society Bulletin, 34(5), 1440-1445.

Arnett, E. B., Baerwald, E. F., Mathews, F., Rodrigues, L., Rodríguez-Durán, A., Rydell, J., ... & Voigt, C. C. (2016). Impacts of wind energy development on bats: a global perspective. In Bats in the Anthropocene: Conservation of Bats in a Changing World (pp. 295-323). Springer International Publishing.

Aughney, T. (2008) An investigation of the impact of development projects on bat populations: Comparing pre- and post-development bat faunas. Irish Bat Monitoring Programme. Bat Conservation Ireland, Virginia, Cavan.

Aughney, T., Langton, S. and Roche, N. (2011) Brown long-eared bat roost monitoring scheme for the Republic of Ireland: synthesis report 2007-2010. Irish Wildlife Manuals, No.56. National Parks and Wildlife Service, Department of Arts, Heritage and the Gaeltacht, Dublin, Ireland.

Aughney, T., Langton, S. and Roche, N. (2012) All Ireland Daubenton's Bat Waterway Monitoring Scheme 2006-2011. Irish Wildlife Manuals, No. 61. National Parks and Wildlife Service, Department of Arts, Heritage and the Gaeltacht, Ireland.

Barataud, M. and Tupinier, Y. Écologie acoustique des chiroptères d'Europe: identification des espèces, étude de leurs habitats et comportements de chasse. Biotope, 2012.

Baerwald, E. F., D'Amours, G. H., Klug, B. J., & Barclay, R. M. (2008). Barotrauma is a significant cause of bat fatalities at wind turbines. Current biology, 18(16), R695-R696.

Baerwald, E. F., & Barclay, R. M. (2009). Geographic variation in activity and fatality of migratory bats at wind energy facilities. Journal of Mammalogy, 90(6), 1341-1349.

Barré, K., Le Viol, I., Bas, Y., Julliard, R., & Kerbiriou, C. (2018). Estimating habitat loss due to wind turbine avoidance by bats: Implications for European siting guidance. Biological Conservation, 226, 205–214. https://doi.org/10.1016/j.biocon.2018.07.011

Barré, K., Froidevaux, J. S. P., Leroux, C., Mariton, L., Fritze, M., Kerbiriou, C., Le Viol, I., Bas, Y., & Roemer, C. (2022). Over a decade of failure to implement UNEP / EUROBATS guidelines in wind energy planning: A call for action. *Conservation Science and Practice*, *4*(11), e12805.

Barré, K., Froidevaux, J. S. P., Sotillo, A., Roemer, C., & Kerbiriou, C. (2023). Drivers of bat activity at wind turbines advocate for mitigating bat exposure using multicriteria algorithm-based curtailment. *Science of The Total Environment*, *866*, 161404.

Barré, K., Le Viol, I., Bas, Y., Julliard, R., & Kerbiriou, C. (2018). Estimating habitat loss due to wind turbine avoidance by bats: Implications for European siting guidance. *Biological Conservation*, *226*, 205–214.

BCI (2012a). Wind Turbine/Wind Farm Development Bat Survey Guidelines, Version 2.8, December 2012. Bat Conservation Ireland, Virginia, Co. Cavan.

BTHK. (2018). *Bat Roosts in Trees: A Guide to Identification and Assessment for Tree-Care and Ecology Professionals*. Pelagic Publishing Ltd.

Buchholz, S., Kelm, V., & Ghanem, S. J. (2020). Mono-specific forest plantations are valuable bat habitats: Implications for wind energy development. *European Journal of Wildlife Research*, *67*(1), 1.

Carden, R., Aughney T., Kelleher C. and Roche, N. (2010) Irish Bat Monitoring Schemes. BATLAS Republic of Ireland Report for 2008-2009.

Collins, J. (ed.) (2016) Bat Surveys for Professional Ecologists: Good Practice Guidelines (3rd edn). The Bat Conservation Trust, London.

Collins, J. (ed.) (2023) Bat Surveys for Professional Ecologists: Good Practice Guidelines (4th edition). The Bat Conservation Trust, London

Collins, J., and Jones, G. (2009). Differences in bat activity in relation to bat detector height: implications for bat surveys at proposed windfarm sites. Acta Chiropterologica, 11(2), 343-350.

Cryan, Paul. M., Gorresen, P. M., Hein, C. D., Schirmacher, M. R., Diehl, R. H., Huso, M. M., Hayman, D. T. S., Fricker, P. D., Bonaccorso, F. J., Johnson, D. H., Heist, K., & Dalton, D. C. (2014). Behavior of bats at wind turbines. *Proceedings of the National Academy of Sciences*, 111(42), 15126–15131.

Ellerbrok, J. S., Delius, A., Peter, F., Farwig, N., & Voigt, C. C. (2022). Activity of forest specialist bats decreases towards wind turbines at forest sites. *Journal of Applied Ecology*, *59*(10), 2497–2506.

Ellerbrok, J. S., Farwig, N., Peter, F., Rehling, F., & Voigt, C. C. (2023). Forest gaps around wind turbines attract bat species with high collision risk. *Biological Conservation*, *288*, 110347.

Ellerbrok, J. S., Farwig, N., Peter, F., & Voigt, C. C. (2024). Forest bat activity declines with increasing wind speed in proximity of operating wind turbines. Global Ecology and Conservation, 49, e02782. https://doi.org/10.1016/j.gecco.2023.e02782

EUROBATS (2023) Report of the Intersessional Working Group on Wind Turbines and Bat Populations at 27th Meeting of the Advisory Committee, Sarajevo, Bosnia and Herzegovina, 27-29 March, 2023

International Finance Corporation (2023). *Post-Construction bird and bat tactility monitoring for onshore wind energy facilities in emerging market countries*. Good practice handbook and decision support tool.

Gaultier, S. P., Lilley, T. M., Vesterinen, E. J., & Brommer, J. E. (2023). The presence of wind turbines repels bats in boreal forests. Landscape and Urban Planning, 231, 104636. https://doi.org/10.1016/j.landurbplan.2022.104636

Hein, C.D., Gruver, J. and Arnett, E.B. (2013). Relating pre-construction bat activity and post-construction bat fatality to predict risk at wind energy facilities: a synthesis. A report submitted to the National Renewable Energy Laboratory. Bat Conservation International, Austin, TX, USA.

Horn, J. W., Arnett, E. B., & Kunz, T. H. (2008). Behavioral Responses of Bats to Operating Wind Turbines. *The Journal of Wildlife Management*, 72(1), 123–132.

Hundt, L. (2012). Bat Surveys: Good Practice Guidelines, 2nd Edition, Bat Conservation Trust

Hutson, A.M., Marnell, F. & Petermann, R. (2023) A guide to the implementation of the Agreement on the Conservation of Populations of European Bats (EUROBATS). Version 3. UNEP/EUROBATS Secretariat, Bonn, Germany

Korner-Nievergelt, F., Brinkmann, R., Niermann, I., & Behr, O. (2013). Estimating Bat and Bird Mortality Occurring at Wind Energy Turbines from Covariates and Carcass Searches Using Mixture Models. *PLOS ONE*, 8(7), e67997.

Leroux, C., Barré, K., Valet, N., Kerbiriou, C., & Le Viol, I. (2024). Distribution of common pipistrelle (Pipistrellus pipistrellus) activity is altered by airflow disruption generated by wind turbines. PLOS ONE, 19(5), e0303368. https://doi.org/10.1371/journal.pone.0303368

Leroux, C., Kerbiriou, C., Le Viol, I., Valet, N., & Barré, K. (2022). Distance to hedgerows drives local repulsion and attraction of wind turbines on bats: Implications for spatial siting. *Journal of Applied Ecology*, *59*(8), 2142–2153.

Lintott, P. R., Richardson, S. M., Hosken, D. J., Fensome, S. A., & Mathews, F. (2016). Ecological impact assessments fail to reduce risk of bat casualties at wind farms. *Current Biology*, *26* (21), R1135–R1136.

Marnell, F.; Kelleher, C. & Mullen, E. (2022) Bat Mitigation Guidelines for Ireland. V.2. *Irish Wildlife Manuals*. No. 134. National Parks and Wildlife Service

Mathews, F., Swindells, M., Goodhead, R., August, T. A., Hardman, P., Linton, D. M., & Hosken, D. J. (2013). Effectiveness of Search Dogs Compared With Human Observers in Locating Bat Carcasses

Mathews, F., Richardson, S., Lintott, P. and Hosken, D. (2016) Understanding the risk to European protected species (bats) at onshore wind turbine sites to inform risk management. Final Report. University of Exeter.

Natural England (2014). Bats and onshore wind turbines: interim guidance. Third Edition TIN051. English Nature.

NatureScot (2021). Bats and onshore wind turbines: survey, Assessment and mitigation. Version: August 2021 (updated with minor revisions).

Northern Ireland Environment Agency, Natural Environment Division (2024). Guidance on Bat Surveys, Assessment & Mitigation for Onshore Wind Turbine Developments. Version 1.1.

National Road Authority (2006a) Best practice guidelines for the conservation of bats in the planning of national road schemes. National Roads Authority, Dublin, Ireland.

National Road Authority (2006b) Guidelines for the treatment of bats during the construction of national road schemes. National Roads Authority, Dublin, Ireland.

National Road Authority (2006b). Guidelines for the Protection and Preservation of Trees, Hedgerows and Scrub Prior to, During and Post Construction of National Road Schemes.

National Road Authority (2008b) Environmental Impact Assessment of National Road Schemes – A Practical Guide.

National Road Authority (2009b). Guidelines for assessment of Ecological impacts of national Road Schemes (Revision 2, 1st June, 2009)

Perrow M.R. (Ed.) 2017. Wildlife and Wind farms, Conflicts and Solutions. Volume 1 Onshore: Potential Effects. Pelagic Publishing, Exeter, UK

Peste, F., Paula, A., Da Silva, L. P., Bernardino, J., Pereira, P., Mascarenhas, M., Costa, H., Vieira, J., Bastos, C., Fonseca, C., & Pereira, M. J. R. (2015). How to mitigate impacts of wind farms on bats? A review of potential conservation measures in the European context. *Environmental Impact Assessment Review*, *51*, 10–22.

Rabie, P. A., Welch-Acosta, B., Nasman, K., Schumacher, S., Schueller, S., & Gruver, J. (2022). Efficacy and cost of acoustic-informed and wind speed-only turbine curtailment to reduce bat fatalities at a wind energy facility in Wisconsin. *PLOS ONE*, *17*(4), e0266500.

Reusch, C., Paul, A. A., Fritze, M., Kramer-Schadt, S., & Voigt, C. C. (2023). Wind energy production in forests conflicts with tree-roosting bats. *Current Biology*, *33*(4), 737-743.e3.

Reason, P.F. and Wray, S. (2023). UK Bat Mitigation Guidelines: a guide to impact assessment, mitigation and compensation for developments affecting bats. Version 1.1. Chartered Institute of Ecology and Environmental Management, Ampfield.

Richardson, S. M., Lintott, P. R., Hosken, D. J., Economou, T., & Mathews, F. (2021). Peaks in bat activity at turbines and the implications for mitigating the impact of wind energy developments on bats. *Scientific Reports*, *11*(1), 3636.

Roche, N., T. Aughney, F. Marnell, and M. Lundy (2014). Irish Bats in the 21st Century. Bat Conservation Ireland, Virginia, Co. Cavan, Ireland.

Rodrigues, L., & UNEP (Eds.). (2014). *Guidelines for consideration of bats in wind farm projects*. UNEP/EUROBATS.

Russ, J. Bat Conservation Trust. (2012). *British Bat Calls: A Guide to Species Identification*. Pelagic Publishing.

Salguero, M. D. M., De La Cruz, A., Muñoz, A.-R., & Muñoz Arroyo, G. (2023). Bat mortality in wind farms of southern Europe: Temporal patterns and implications in the current context of climate change. *Biodiversity and Conservation*, *32*(12), 3953–3971.

Scholz, C., & Voigt, C. C. (2022). Diet analysis of bats killed at wind turbines suggests large-scale losses of trophic interactions. *Conservation Science and Practice*, *4*(7), e12744.

Schuster, E., Bulling, L., & Köppel, J. (2015). Consolidating the State of Knowledge: A Synoptical Review of Wind Energy's Wildlife Effects. *Environmental Management*, 56(2), 300–331.

Scottish Natural Heritage *et al.* (2019). Bats and onshore wind turbines: survey, Assessment and mitigation.

Tolvanen, A., Routavaara, H., Jokikokko, M., & Rana, P. (2023). How far are birds, bats, and terrestrial mammals displaced from onshore wind power development? – A systematic review. *Biological Conservation*, *288*, 110382.

Voigt, C. C., Kaiser, K., Look, S., Scharnweber, K., & Scholz, C. (2022). Wind turbines without curtailment produce large numbers of bat fatalities throughout their lifetime: A call against ignorance and neglect. *Global Ecology and Conservation*, *37*, e02149.

Voigt, C. C., & Kingston, T. (Eds.). (2016). *Bats in the Anthropocene: Conservation of Bats in a Changing World*. Springer International Publishing.

Voigt, C. C., Scherer, C., & Runkel, V. (2022). Modelling the power of acoustic monitoring to predict bat fatalities at wind turbines. *Conservation Science and Practice*, *4*(12), e12841.

Whitby, M. D., O'Mara, M. T., Hein, C. D., Huso, M., & Frick, W. F. (2024). A decade of curtailment studies demonstrates a consistent and effective strategy to reduce bat fatalities at wind turbines in North America. Ecological Solutions and Evidence, 5(3), e12371. https://doi.org/10.1002/2688-8319.12371

APPENDIX 1

BAT HABITAT SUITABILITY APPRAISAL

HABITAT SUITABILITY ASSESSMENT

Guidelines for assessing the potential suitability of a site for bats, based on the presence of habitat features within the landscape (Collins, 2023).

Suitability	Roosting Habitats	Potential Flight-Paths and Foraging Habitats
None	No habitat features on site likely to be used by any roosting bats at any time of the year. (i.e. a complete absence of crevices/ suitable shelter at all ground/ underground levels).	No habitat features on site likely to be used by any commuting or foraging bats at any time of the year (i.e. no habitats that provide continuous lines of shade/protection for flight-lines or generate/shelter insect populations available to foraging bats)
Negligible[a]	Negligible habitat features on site likely to be used by roosting bats; however, a small element of uncertainty remains as bats can use small and apparently unsuitable features on occasion.	No obvious habitat features on site likely to be used as flight-paths or by foraging bats; however, a small element of uncertainty remains in order to account for non-standard bat behaviour.
Low	A structure with one or more potential roost sites that could be used by individual bats opportunistically at any time of the year. However, these potential roost sites do not provide enough space, shelter, protection, appropriate conditions[b] and/or suitable surrounding habitat to be used on a regular basis or by larger numbers of bats, i.e. unlikely to be suitable for maternity and not a classic cool/stable hibernation site but could be used by individual hibernating bats [c].	Habitat that could be used by small numbers of bats as flight-paths such as a gappy hedgerow or unvegetated stream, but isolated, i.e. not very well connected to the surrounding landscape by other habitat. Suitable, but isolated habitat that could be used by small numbers of foraging bats such as a lone tree (not in a parkland situation) or a patch of scrub.
Moderate	A structure with one or more potential roost sites that could be used by bats due to their size, shelter, protection, conditions[b] and surrounding habitat but unlikely to support a roost of high conservation status (with respect to roost type only, such as maternity and hibernation - the categorisation described in this table is made irrespective of species conservation status, which is established after presence is confirmed).	Continuous habitat connected to the wider landscape that could be used by bats for flight-paths such as lines of trees and scrub or linked back gardens. Habitat that is connected to the wider landscape that could be used by bats for foraging such as trees, scrub, grassland or water
High	A structure with one or potential roost sites that are obviously suitable for use by larger numbers of bats on a more regular basis and potentially for longer periods of time due to their size, shelter, protection, conditions[b], and surrounding habitat. These structures have the potential to support high conservation status which is established after presence is confirmed.	Continuous, high-quality habitat that is well connected to the wider landscape that is likely to be used regularly by bats for flight paths such as river valleys, streams, hedgerows, lines of trees and woodland edge. High-quality habitat that is well connected to the wider landscape that is likely to be used regularly by foraging bats such as broadleaved woodland, tree-lined watercourses and grazed parkland. Site is close to and connected to known roosts.

[a]Negligible is defined as 'so small or unimportant as to be not worth considering, insignificant'. This category may

be used where there are places that a bat could roost or forage (due to one attribute) but it is unlikely that they actually would (due to another attribute).

[b] For example, in terms of temperature, humidity, height above ground level, light levels or levels of disturbance.

[c] Evidence from the Netherlands shows mass swarming events of common pipistrelle bats in the autumn followed by mass hibernation in a diverse range of building types in urban environments (Korsten et al., 2016 and Jansen et al., 2022). Common pipistrelle swarming has been observed in the UK (Bell, 2022 and Tomlinson, 2020) and winter hibernation of numbers of this species has been detected at Seaton Delaval Hall in Northumberland (National Trust, 2018). This phenomenon requires some research in the UK, but ecologists should be aware of the potential for larger numbers of this species to be present during the autumn and winter in prominent buildings in the landscape, urban or otherwise.

BCT Protocol for categorising the suitability of trees for bats (Collins, 2023)

Assessment	Description
NONE	Either no PRFs in the tree or highly unlikely to be any.
FAR	Further assessment required to establish if PRFs are present in the tree.
PRF	A tree with at least one PRF present.

BCT Guidance for categorising suitability of PRFs for bats (Collins, 2023).

Assessment	Description
PRF-I	PRF is only suitable for individual bats or very small numbers of bats either due to size or lack of suitable surrounding habitats.
PRF-M	PRF is suitable for multiple bats and may therefore be used by a maternity colony.

APPENDIX 2

SITE RISK ASSESSMENT

INITIAL SITE RISK ASSESSMENT

Table 3a: *Stage 1 - Initial site risk assessment*

Site Risk Level (1-5)*		Project Size		
		Small	**Medium**	**Large**
Habitat Risk	Low	1	2	3
	Moderate	2	3	4
	High	3	4	5
		Low/Lowest Site Risk (1-2)	Medium Site Risk (3)	High/Highest Site Risk (4-5)

* Some sites could conceivably be assessed as being of no (0) risk to bats. This assessment is only likely to be valid in more extreme environments, such as above the known altitudinal range of bats, or outside the known geographical distribution of any resident British species.

Habitat Risk	Description
Low	Small number of potential roost features, of low quality. Low quality foraging habitat that could be used by small numbers of foraging bats. Isolated site not connected to the wider landscape by prominent linear features.
Moderate	Buildings, trees or other structures with moderate-high potential as roost sites on or near the site. Habitat could be used extensively by foraging bats. Site is connected to the wider landscape by linear features such as scrub, tree lines and streams.
High	Numerous suitable buildings, trees (particularly mature ancient woodland) or other structures with moderate-high potential as roost sites on or near the site, and/or confirmed roosts present close to or on the site. Extensive and diverse habitat mosaic of high quality for foraging bats. Site is connected to the wider landscape by a network of strong linear features such as rivers, blocks of woodland and mature hedgerows. At/near edge of range and/or on an important flyway. Close to key roost and/or swarming site.

Project Size	Description
Small	Small scale development (≤10 turbines). No other wind energy developments within 10km. Comprising turbines <50m in height.
Medium	Larger developments (between 10 and 40 turbines). May have some other wind developments within 5km. Comprising turbines 50-100m in height.
Large	Largest developments (>40 turbines) with other wind energy developments within 5km. Comprising turbines >100m in height.

APPENDIX 3

OVERALL SITE RISK ASSESSMENT

OVERALL RISK ASSESSMENT

Table 3b: Stage 2 – Overall Risk Assessment

Site Risk Level (from Table 3a)	**Ecobat activity category**					
Site Risk Level	Nil (0)	Low (1)	Low-Moderate (2)	Moderate (3)	Moderate-High (4)	High (5)
Lowest (1)	0	1	2	3	4	5
Low (2)	0	2	4	6	8	10
Medium (3)	0	3	6	9	12	15
High (4)	0	4	8	12	16	20
Highest (5)	0	5	10	15	20	25

Overall assessment		
Low Overall Risk (0-4)	Medium Overall Risk (5-12)	High Overall Risk (15-25)

The scores in the table are a product of multiplying site risk level and the Ecobat activity category (or equivalent). The activity categories equate to those given in Table 1 for high collision risk species. Nil (0) means no bat activity was recorded across the whole site, but caution is needed here, because although the values given in this column are "0", at sites where pre-construction surveys found no bat activity, there remains the possibility that new turbines could attract some bat species, thereby altering the level of risk that applies in reality.

It is important to have an understanding of both "typical" and unusually high levels of bat activity at a site so that potentially important peaks in activity are not overlooked. It is therefore recommended that both the highest Ecobat activity category and the most frequent activity category (i.e. the median) are assessed separately in Table 3b and presented in the overall risk assessment. A judgement can then be made on which is the most relevant. It should be noted that presenting mean activity levels can be highly misleading where the data are highly skewed, as is frequently the case with bat activity at wind turbines (Lintott & Mathews, 2018).

APPENDIX 4

SURVEY AT HEIGHT RESULTS 2024 – SM3 RECORDINGS

APPENDIX 4 – SURVEY AT HEIGHT RESULTS 2024 SM3 RECORDINGS

Date - 12	Time	Mic. Level	Species
02/05/2024	22:40:02	Ground	Leisler's bat
02/05/2024	22:40:02	Height	Leisler's bat
02/05/2024	23:55:17	Ground	Leisler's bat
02/05/2024	23:55:17	Height	Leisler's bat
03/05/2024	00:32:46	Ground	Common pipistrelle
03/05/2024	00:32:46	Height	Noise
03/05/2024	00:37:22	Height	Noise
03/05/2024	00:37:22	Ground	Myotis spp.
03/05/2024	01:29:44	Ground	Leisler's bat
03/05/2024	01:29:44	Height	Leisler's bat
03/05/2024	01:29:52	Ground	Leisler's bat
03/05/2024	01:29:52	Height	Leisler's bat
03/05/2024	01:43:54	Ground	Leisler's bat
03/05/2024	01:43:54	Height	Leisler's bat
03/05/2024	01:53:12	Ground	Common pipistrelle
03/05/2024	01:53:12	Height	Noise
03/05/2024	01:57:54	Ground	Common pipistrelle
03/05/2024	01:57:54	Height	Noise
03/05/2024	01:59:56	Ground	Common pipistrelle
03/05/2024	01:59:56	Height	Noise
03/05/2024	01:59:58	Ground	Common pipistrelle
03/05/2024	01:59:58	Height	Noise
03/05/2024	02:14:25	Ground	Common pipistrelle
03/05/2024	02:14:25	Height	Noise
03/05/2024	02:19:25	Ground	Leisler's bat
03/05/2024	02:19:25	Height	Leisler's bat
03/05/2024	02:25:31	Ground	Common pipistrelle
03/05/2024	02:25:31	Height	Noise
03/05/2024	03:54:05	Ground	Common pipistrelle
03/05/2024	03:54:05	Height	Noise
03/05/2024	04:16:25	Ground	Common pipistrelle
03/05/2024	04:16:25	Height	Noise
03/05/2024	22:25:17	Height	Leisler's bat
03/05/2024	22:25:17	Ground	Leisler's bat
03/05/2024	22:32:31	Ground	Common pipistrelle
03/05/2024	22:32:31	Height	Noise
04/05/2024	01:09:10	Height	Noise
04/05/2024	01:09:10	Ground	Myotis spp.
04/05/2024	03:21:16	Ground	Noise
04/05/2024	03:21:16	Height	Noise
04/05/2024	22:14:35	Ground	Noise
04/05/2024	22:14:35	Height	Leisler's bat
04/05/2024	22:14:40	Ground	Noise
04/05/2024	22:14:40	Height	Leisler's bat
04/05/2024	22:53:51	Height	Leisler's bat
04/05/2024	22:53:51	Ground	Leisler's bat
04/05/2024	23:01:20	Ground	Soprano pipistrelle
04/05/2024	23:01:20	Height	Noise
04/05/2024	23:01:32	Ground	Soprano pipistrelle
04/05/2024	23:01:32	Height	Noise
04/05/2024	23:01:40	Ground	Soprano pipistrelle
04/05/2024	23:01:40	Height	Noise
04/05/2024	23:01:56	Ground	Soprano pipistrelle
04/05/2024	23:01:56	Height	Noise
04/05/2024	23:02:00	Ground	Soprano pipistrelle
04/05/2024	23:02:00	Height	Noise
04/05/2024	23:02:16	Ground	Soprano pipistrelle
04/05/2024	23:02:16	Height	Noise
04/05/2024	23:02:25	Ground	Soprano pipistrelle
04/05/2024	23:02:25	Height	Noise
05/05/2024	00:39:41	Height	Leisler's bat
05/05/2024	00:39:41	Ground	Leisler's bat
05/05/2024	00:39:56	Height	Noise
05/05/2024	00:39:56	Ground	Leisler's bat
05/05/2024	23:19:02	Ground	Common pipistrelle
05/05/2024	23:19:02	Height	Noise
06/05/2024	02:28:21	Ground	Common pipistrelle
06/05/2024	02:28:21	Height	Noise
06/05/2024	02:31:29	Ground	Common pipistrelle
06/05/2024	02:31:29	Height	Noise
06/05/2024	03:59:42	Height	Noise
06/05/2024	03:59:42	Ground	Common pipistrelle
06/05/2024	22:09:30	Ground	Common pipistrelle
06/05/2024	22:09:30	Height	Noise
06/05/2024	23:10:07	Height	Leisler's bat
06/05/2024	23:10:07	Ground	Leisler's bat
06/05/2024	23:16:56	Ground	Common pipistrelle
06/05/2024	23:16:56	Height	Noise
07/05/2024	00:06:21	Ground	Common pipistrelle
07/05/2024	00:06:21	Height	Noise
07/05/2024	00:08:00	Ground	Common pipistrelle
07/05/2024	00:08:00	Height	Noise
07/05/2024	00:11:25	Height	Leisler's bat
07/05/2024	00:11:25	Ground	Leisler's bat
07/05/2024	00:11:41	Height	Leisler's bat
07/05/2024	00:11:41	Ground	Leisler's bat
07/05/2024	00:40:19	Ground	Common pipistrelle
07/05/2024	00:40:19	Height	Noise
07/05/2024	00:45:13	Ground	Common pipistrelle
07/05/2024	00:45:13	Height	Noise
07/05/2024	00:46:18	Ground	Common pipistrelle
07/05/2024	00:46:18	Height	Noise
07/05/2024	00:46:23	Ground	Common pipistrelle
07/05/2024	00:46:23	Height	Noise
07/05/2024	00:46:36	Ground	Common pipistrelle
07/05/2024	00:46:36	Height	Noise
07/05/2024	00:47:59	Ground	Common pipistrelle
07/05/2024	00:47:59	Height	Noise
07/05/2024	00:48:17	Ground	Common pipistrelle
07/05/2024	00:48:17	Height	Noise
07/05/2024	00:49:01	Ground	Common pipistrelle

Date - 12	Time	Mic. Level	Species
07/05/2024	00:49:01	Height	Noise
07/05/2024	00:49:48	Ground	Common pipistrelle
07/05/2024	00:49:48	Height	Noise
07/05/2024	00:50:49	Ground	Common pipistrelle
07/05/2024	00:50:49	Height	Noise
07/05/2024	00:51:01	Ground	Common pipistrelle
07/05/2024	00:51:01	Height	Noise
07/05/2024	00:51:53	Ground	Common pipistrelle
07/05/2024	00:51:53	Height	Noise
07/05/2024	00:52:37	Ground	Common pipistrelle
07/05/2024	00:52:37	Height	Noise
07/05/2024	00:54:39	Ground	Common pipistrelle
07/05/2024	00:54:39	Height	Noise
07/05/2024	00:56:08	Ground	Common pipistrelle
07/05/2024	00:56:08	Height	Noise
07/05/2024	00:56:34	Ground	Common pipistrelle
07/05/2024	00:56:34	Height	Noise
07/05/2024	00:57:18	Ground	Common pipistrelle
07/05/2024	00:57:18	Height	Noise
07/05/2024	00:58:07	Ground	Common pipistrelle
07/05/2024	00:58:07	Height	Noise
07/05/2024	01:00:08	Ground	Common pipistrelle
07/05/2024	01:00:08	Height	Noise
07/05/2024	01:00:41	Ground	Common pipistrelle
07/05/2024	01:00:41	Height	Noise
07/05/2024	01:00:59	Ground	Common pipistrelle
07/05/2024	01:00:59	Height	Noise
07/05/2024	01:04:53	Ground	Common pipistrelle
07/05/2024	01:04:53	Height	Noise
07/05/2024	01:06:00	Ground	Common pipistrelle
07/05/2024	01:06:00	Height	Noise
07/05/2024	01:06:57	Ground	Common pipistrelle
07/05/2024	01:06:57	Height	Noise
07/05/2024	01:07:13	Ground	Common pipistrelle
07/05/2024	01:07:13	Height	Noise
07/05/2024	01:08:06	Ground	Common pipistrelle
07/05/2024	01:08:06	Height	Noise
07/05/2024	01:16:14	Ground	Common pipistrelle
07/05/2024	01:16:14	Height	Noise
07/05/2024	01:16:18	Ground	Common pipistrelle
07/05/2024	01:16:18	Height	Noise
07/05/2024	01:17:29	Height	Leisler's bat
07/05/2024	01:17:29	Ground	Leisler's bat
07/05/2024	01:17:44	Ground	Noise
07/05/2024	01:17:44	Height	Noise
07/05/2024	02:14:06	Ground	Common pipistrelle
07/05/2024	02:14:06	Height	Noise
07/05/2024	02:18:39	Ground	Common pipistrelle
07/05/2024	02:18:39	Height	Noise
07/05/2024	02:19:22	Ground	Common pipistrelle
07/05/2024	02:19:22	Height	Noise
07/05/2024	02:35:01	Height	Noise

Date - 12	Time	Mic. Level	Species
07/05/2024	02:35:01	Ground	Common pipistrelle
07/05/2024	03:59:17	Ground	Common pipistrelle
07/05/2024	03:59:17	Height	Noise
07/05/2024	22:27:07	Ground	Soprano pipistrelle
07/05/2024	22:27:07	Height	Noise
07/05/2024	22:38:25	Ground	Common pipistrelle
07/05/2024	22:38:25	Height	Noise
07/05/2024	22:38:28	Ground	Common pipistrelle
07/05/2024	22:38:28	Height	Noise
07/05/2024	22:40:43	Height	Leisler's bat
07/05/2024	22:40:43	Ground	Leisler's bat
07/05/2024	22:42:06	Ground	Common pipistrelle
07/05/2024	22:42:06	Height	Noise
07/05/2024	22:45:04	Ground	Common pipistrelle
07/05/2024	22:45:04	Height	Noise
07/05/2024	22:45:09	Ground	Common pipistrelle
07/05/2024	22:45:09	Height	Noise
07/05/2024	23:08:22	Ground	Common pipistrelle
07/05/2024	23:08:22	Height	Noise
07/05/2024	23:08:28	Ground	Common pipistrelle
07/05/2024	23:08:28	Height	Noise
07/05/2024	23:10:09	Height	Leisler's bat
07/05/2024	23:10:09	Ground	Leisler's bat
07/05/2024	23:26:13	Ground	Leisler's bat
07/05/2024	23:26:13	Height	Leisler's bat
07/05/2024	23:55:59	Height	Leisler's bat
07/05/2024	23:55:59	Ground	Leisler's bat
08/05/2024	00:25:23	Ground	Common pipistrelle
08/05/2024	00:25:23	Height	Noise
08/05/2024	00:25:53	Ground	Common pipistrelle
08/05/2024	00:25:53	Height	Noise
08/05/2024	00:39:17	Height	Noise
08/05/2024	00:39:17	Ground	Myotis spp.
08/05/2024	22:31:06	Ground	Common pipistrelle
08/05/2024	22:31:06	Height	Noise
08/05/2024	22:34:37	Ground	Common pipistrelle
08/05/2024	22:34:37	Height	Noise
08/05/2024	22:34:58	Ground	Common pipistrelle
08/05/2024	22:34:58	Height	Noise
08/05/2024	22:35:51	Ground	Common pipistrelle
08/05/2024	22:35:51	Height	Noise
08/05/2024	22:36:07	Ground	Common pipistrelle
08/05/2024	22:36:07	Height	Noise
08/05/2024	22:36:47	Ground	Common pipistrelle
08/05/2024	22:36:47	Height	Noise
08/05/2024	22:37:04	Ground	Common pipistrelle
08/05/2024	22:37:04	Height	Noise
08/05/2024	22:37:43	Ground	Common pipistrelle
08/05/2024	22:37:43	Height	Noise
08/05/2024	22:37:45	Ground	Common pipistrelle
08/05/2024	22:37:45	Height	Noise
08/05/2024	22:38:20	Ground	Common pipistrelle

Date - 12	Time	Mic. Level	Species
08/05/2024	22:38:20	Height	Noise
08/05/2024	22:38:53	Ground	Common pipistrelle
08/05/2024	22:38:53	Height	Noise
08/05/2024	22:38:58	Ground	Common pipistrelle
08/05/2024	22:38:58	Height	Noise
08/05/2024	22:39:22	Ground	Common pipistrelle
08/05/2024	22:39:22	Height	Noise
08/05/2024	22:40:01	Ground	Common pipistrelle
08/05/2024	22:40:01	Height	Noise
11/05/2024	00:26:11	Ground	Myotis spp.
11/05/2024	00:26:11	Height	Noise
11/05/2024	00:44:31	Ground	Common pipistrelle
11/05/2024	00:44:31	Height	Noise
11/05/2024	01:19:25	Height	Leisler's bat
11/05/2024	01:19:25	Ground	Leisler's bat
11/05/2024	02:04:39	Ground	Common pipistrelle
11/05/2024	02:04:39	Height	Noise
11/05/2024	02:34:48	Ground	Common pipistrelle
11/05/2024	02:34:48	Height	Noise
11/05/2024	02:34:58	Ground	Common pipistrelle
11/05/2024	02:34:58	Height	Noise
11/05/2024	03:19:38	Ground	Common pipistrelle
11/05/2024	03:19:38	Height	Noise
11/05/2024	03:19:44	Ground	Common pipistrelle
11/05/2024	03:19:44	Height	Noise
11/05/2024	23:37:51	Height	Leisler's bat
11/05/2024	23:37:51	Ground	Leisler's bat
12/05/2024	22:36:55	Ground	Common pipistrelle
12/05/2024	22:36:55	Height	Noise
12/05/2024	22:52:46	Ground	Common pipistrelle
12/05/2024	22:52:46	Height	Noise
12/05/2024	22:58:50	Ground	Common pipistrelle
12/05/2024	22:58:50	Height	Noise
12/05/2024	23:28:02	Ground	Common pipistrelle
12/05/2024	23:28:02	Height	Noise
12/05/2024	23:28:04	Ground	Common pipistrelle
12/05/2024	23:28:04	Height	Noise
15/05/2024	00:21:48	Ground	Common pipistrelle
15/05/2024	00:21:48	Height	Noise
15/05/2024	00:28:12	Height	Leisler's bat
15/05/2024	00:28:12	Ground	Leisler's bat
15/05/2024	00:32:22	Ground	Leisler's bat
15/05/2024	00:32:22	Height	Leisler's bat
15/05/2024	00:32:30	Ground	Leisler's bat
15/05/2024	00:32:30	Height	Leisler's bat
15/05/2024	02:28:58	Height	Noise
15/05/2024	02:28:58	Ground	Common pipistrelle
15/05/2024	02:29:04	Height	Noise
15/05/2024	02:29:04	Ground	Common pipistrelle
15/05/2024	02:54:53	Height	Noise
15/05/2024	02:54:53	Ground	Common pipistrelle
15/05/2024	02:54:56	Height	Noise

Date - 12	Time	Mic. Level	Species
15/05/2024	02:54:56	Ground	Common pipistrelle
15/05/2024	02:55:01	Height	Noise
15/05/2024	02:55:01	Ground	Common pipistrelle
15/05/2024	02:58:18	Height	Noise
15/05/2024	02:58:18	Ground	Common pipistrelle
15/05/2024	03:28:54	Ground	Myotis spp.
15/05/2024	03:28:54	Height	Noise
15/05/2024	22:37:16	Height	Leisler's bat
15/05/2024	22:37:16	Ground	Noise
15/05/2024	23:18:01	Height	Leisler's bat
15/05/2024	23:18:01	Ground	Leisler's bat
15/05/2024	23:33:55	Height	Noise
15/05/2024	23:33:55	Ground	Common pipistrelle
16/05/2024	21:26:22	Ground	Noise
16/05/2024	21:26:22	Height	Noise
16/05/2024	21:26:37	Ground	Noise
16/05/2024	21:26:37	Height	Noise
16/05/2024	22:16:11	Ground	Noise
16/05/2024	22:16:11	Height	Noise
16/05/2024	22:17:20	Ground	Noise
16/05/2024	22:17:20	Height	Noise
16/05/2024	22:22:35	Ground	Noise
16/05/2024	22:22:35	Height	Noise
16/05/2024	22:42:14	Ground	Noise
16/05/2024	22:42:14	Height	Noise
16/05/2024	22:49:21	Height	Noise
16/05/2024	22:49:21	Ground	Common pipistrelle
17/05/2024	21:54:36	Ground	Noise
17/05/2024	21:54:36	Height	Noise
18/05/2024	01:59:42	Height	Noise
18/05/2024	01:59:42	Ground	Common pipistrelle
18/05/2024	01:59:49	Height	Noise
18/05/2024	01:59:49	Ground	Common pipistrelle
18/05/2024	02:01:39	Height	Noise
18/05/2024	02:01:39	Ground	Common pipistrelle
18/05/2024	02:02:21	Height	Noise
18/05/2024	02:02:21	Ground	Common pipistrelle
18/05/2024	02:02:34	Height	Noise
18/05/2024	02:02:34	Ground	Common pipistrelle
18/05/2024	02:03:51	Height	Noise
18/05/2024	02:03:51	Ground	Common pipistrelle
18/05/2024	02:39:32	Ground	Myotis spp.
18/05/2024	02:39:32	Height	Noise
18/05/2024	22:30:04	Ground	Common pipistrelle
18/05/2024	22:30:04	Height	Noise
19/05/2024	00:31:52	Height	Noise
19/05/2024	00:31:52	Ground	Common pipistrelle
19/05/2024	00:32:01	Height	Noise
19/05/2024	00:32:01	Ground	Common pipistrelle
19/05/2024	00:32:16	Height	Noise
19/05/2024	00:32:16	Ground	Common pipistrelle
19/05/2024	00:32:32	Height	Noise

Date - 12	Time	Mic. Level	Species
19/05/2024	00:32:32	Ground	Common pipistrelle
19/05/2024	00:32:48	Height	Noise
19/05/2024	00:32:48	Ground	Common pipistrelle
19/05/2024	00:36:14	Height	Noise
19/05/2024	00:36:14	Ground	Common pipistrelle
19/05/2024	00:36:16	Height	Noise
19/05/2024	00:36:16	Ground	Common pipistrelle
19/05/2024	00:36:28	Height	Noise
19/05/2024	00:36:28	Ground	Common pipistrelle
19/05/2024	00:36:36	Height	Noise
19/05/2024	00:36:36	Ground	Common pipistrelle
19/05/2024	00:36:50	Height	Noise
19/05/2024	00:36:50	Ground	Common pipistrelle
19/05/2024	00:36:58	Height	Noise
19/05/2024	00:36:58	Ground	Common pipistrelle
19/05/2024	00:37:08	Height	Noise
19/05/2024	00:37:08	Ground	Common pipistrelle
19/05/2024	00:37:13	Height	Noise
19/05/2024	00:37:13	Ground	Common pipistrelle
19/05/2024	00:37:20	Height	Noise
19/05/2024	00:37:20	Ground	Common pipistrelle
19/05/2024	00:37:30	Height	Noise
19/05/2024	00:37:30	Ground	Common pipistrelle
19/05/2024	00:37:46	Height	Noise
19/05/2024	00:37:46	Ground	Common pipistrelle
19/05/2024	00:37:53	Height	Noise
19/05/2024	00:37:53	Ground	Common pipistrelle
19/05/2024	00:38:25	Height	Noise
19/05/2024	00:38:25	Ground	Common pipistrelle
19/05/2024	00:38:33	Height	Noise
19/05/2024	00:38:33	Ground	Common pipistrelle
19/05/2024	00:42:06	Height	Noise
19/05/2024	00:42:06	Ground	Common pipistrelle
19/05/2024	00:43:49	Height	Noise
19/05/2024	00:43:49	Ground	Common pipistrelle
19/05/2024	00:44:56	Height	Noise
19/05/2024	00:44:56	Ground	Common pipistrelle
19/05/2024	00:45:03	Height	Noise
19/05/2024	00:45:03	Ground	Common pipistrelle
19/05/2024	00:45:07	Height	Noise
19/05/2024	00:45:07	Ground	Common pipistrelle
19/05/2024	00:45:48	Height	Noise
19/05/2024	00:45:48	Ground	Common pipistrelle
19/05/2024	00:46:13	Height	Noise
19/05/2024	00:46:13	Ground	Common pipistrelle
19/05/2024	00:46:18	Height	Noise
19/05/2024	00:46:18	Ground	Common pipistrelle
19/05/2024	00:46:51	Height	Noise
19/05/2024	00:46:51	Ground	Common pipistrelle
19/05/2024	00:48:20	Height	Noise
19/05/2024	00:48:20	Ground	Common pipistrelle
19/05/2024	00:48:35	Height	Noise

Date - 12	Time	Mic. Level	Species
19/05/2024	00:48:35	Ground	Common pipistrelle
19/05/2024	00:48:46	Height	Noise
19/05/2024	00:48:46	Ground	Common pipistrelle
19/05/2024	00:49:25	Ground	Common pipistrelle
19/05/2024	00:49:25	Height	Noise
19/05/2024	00:50:08	Height	Noise
19/05/2024	00:50:08	Ground	Common pipistrelle
19/05/2024	00:52:06	Ground	Common pipistrelle
19/05/2024	00:52:06	Height	Noise
19/05/2024	00:52:20	Height	Noise
19/05/2024	00:52:20	Ground	Common pipistrelle
19/05/2024	00:52:24	Height	Noise
19/05/2024	00:52:24	Ground	Common pipistrelle
19/05/2024	00:52:32	Height	Noise
19/05/2024	00:52:32	Ground	Common pipistrelle
19/05/2024	00:52:51	Ground	Common pipistrelle
19/05/2024	00:52:51	Height	Noise
19/05/2024	00:53:06	Height	Noise
19/05/2024	00:53:06	Ground	Common pipistrelle
19/05/2024	00:53:12	Height	Noise
19/05/2024	00:53:12	Ground	Common pipistrelle
19/05/2024	00:53:26	Height	Noise
19/05/2024	00:53:26	Ground	Common pipistrelle
19/05/2024	00:53:40	Height	Noise
19/05/2024	00:53:40	Ground	Common pipistrelle
19/05/2024	00:53:45	Height	Noise
19/05/2024	00:53:45	Ground	Common pipistrelle
19/05/2024	00:53:59	Height	Noise
19/05/2024	00:53:59	Ground	Common pipistrelle
19/05/2024	00:54:09	Height	Noise
19/05/2024	00:54:09	Ground	Common pipistrelle
19/05/2024	00:54:20	Height	Noise
19/05/2024	00:54:20	Ground	Common pipistrelle
19/05/2024	00:54:31	Height	Common pipistrelle
19/05/2024	00:54:31	Ground	Common pipistrelle
19/05/2024	00:55:31	Height	Noise
19/05/2024	00:55:31	Ground	Common pipistrelle
19/05/2024	00:55:41	Height	Noise
19/05/2024	00:55:41	Ground	Common pipistrelle
19/05/2024	00:55:57	Height	Noise
19/05/2024	00:55:57	Ground	Common pipistrelle
19/05/2024	00:56:10	Height	Noise
19/05/2024	00:56:10	Ground	Common pipistrelle
19/05/2024	00:56:26	Height	Noise
19/05/2024	00:56:26	Ground	Common pipistrelle
19/05/2024	00:56:42	Height	Noise
19/05/2024	00:56:42	Ground	Common pipistrelle
19/05/2024	00:56:52	Height	Noise
19/05/2024	00:56:52	Ground	Common pipistrelle
19/05/2024	00:57:08	Height	Noise
19/05/2024	00:57:08	Ground	Common pipistrelle
19/05/2024	00:57:24	Height	Noise

Date - 12	Time	Mic. Level	Species
19/05/2024	00:57:24	Ground	Common pipistrelle
19/05/2024	00:57:40	Height	Noise
19/05/2024	00:57:40	Ground	Common pipistrelle
19/05/2024	00:57:54	Ground	Leisler's bat
19/05/2024	00:57:54	Height	Leisler's bat
19/05/2024	00:59:30	Ground	Leisler's bat
19/05/2024	00:59:30	Height	Leisler's bat
19/05/2024	00:59:37	Height	Leisler's bat
19/05/2024	00:59:37	Ground	Noise
19/05/2024	01:00:44	Height	Noise
19/05/2024	01:00:44	Ground	Common pipistrelle
19/05/2024	01:00:49	Height	Noise
19/05/2024	01:00:49	Ground	Common pipistrelle
19/05/2024	01:01:06	Height	Noise
19/05/2024	01:01:06	Ground	Common pipistrelle
19/05/2024	01:10:56	Height	Noise
19/05/2024	01:10:56	Ground	Common pipistrelle
19/05/2024	01:11:09	Height	Noise
19/05/2024	01:11:09	Ground	Common pipistrelle
19/05/2024	01:11:19	Height	Noise
19/05/2024	01:11:19	Ground	Common pipistrelle
19/05/2024	01:11:25	Height	Noise
19/05/2024	01:11:25	Ground	Common pipistrelle
19/05/2024	01:11:31	Height	Noise
19/05/2024	01:11:31	Ground	Common pipistrelle
19/05/2024	01:12:45	Height	Noise
19/05/2024	01:12:45	Ground	Common pipistrelle
19/05/2024	01:12:51	Height	Noise
19/05/2024	01:12:51	Ground	Common pipistrelle
19/05/2024	01:22:44	Ground	Leisler's bat
19/05/2024	01:22:44	Height	Leisler's bat
19/05/2024	01:33:35	Ground	Common pipistrelle
19/05/2024	01:33:35	Height	Noise
19/05/2024	01:35:00	Height	Noise
19/05/2024	01:35:00	Ground	Common pipistrelle
19/05/2024	01:35:44	Height	Noise
19/05/2024	01:35:44	Ground	Common pipistrelle
19/05/2024	01:35:53	Height	Noise
19/05/2024	01:35:53	Ground	Common pipistrelle
19/05/2024	01:36:38	Ground	Common pipistrelle
19/05/2024	01:36:38	Height	Noise
19/05/2024	01:37:10	Height	Noise
19/05/2024	01:37:10	Ground	Common pipistrelle
19/05/2024	01:37:46	Height	Noise
19/05/2024	01:37:46	Ground	Common pipistrelle
19/05/2024	01:37:59	Height	Noise
19/05/2024	01:37:59	Ground	Common pipistrelle
19/05/2024	01:38:33	Height	Noise
19/05/2024	01:38:33	Ground	Common pipistrelle
19/05/2024	01:38:55	Ground	Common pipistrelle
19/05/2024	01:38:55	Height	Noise
19/05/2024	01:40:08	Height	Noise

Date - 12	Time	Mic. Level	Species
19/05/2024	01:40:08	Ground	Common pipistrelle
19/05/2024	01:40:22	Height	Noise
19/05/2024	01:40:22	Ground	Common pipistrelle
19/05/2024	01:40:37	Ground	Common pipistrelle
19/05/2024	01:40:37	Height	Noise
19/05/2024	01:40:42	Height	Noise
19/05/2024	01:40:42	Ground	Common pipistrelle
19/05/2024	01:40:50	Ground	Common pipistrelle
19/05/2024	01:40:50	Height	Noise
19/05/2024	01:41:03	Height	Noise
19/05/2024	01:41:03	Ground	Common pipistrelle
19/05/2024	01:41:48	Height	Noise
19/05/2024	01:41:48	Ground	Common pipistrelle
19/05/2024	01:44:07	Height	Leisler's bat
19/05/2024	01:44:07	Ground	Leisler's bat
19/05/2024	01:44:22	Ground	Noise
19/05/2024	01:44:22	Height	Noise
19/05/2024	01:49:19	Height	Noise
19/05/2024	01:49:19	Ground	Common pipistrelle
19/05/2024	01:50:26	Height	Noise
19/05/2024	01:50:26	Ground	Common pipistrelle
19/05/2024	01:51:50	Height	Noise
19/05/2024	01:51:50	Ground	Common pipistrelle
19/05/2024	01:53:28	Height	Noise
19/05/2024	01:53:28	Ground	Common pipistrelle
19/05/2024	02:05:40	Ground	Leisler's bat
19/05/2024	02:05:40	Height	Leisler's bat
19/05/2024	02:07:14	Height	Noise
19/05/2024	02:07:14	Ground	Common pipistrelle
19/05/2024	02:07:22	Height	Noise
19/05/2024	02:07:22	Ground	Common pipistrelle
19/05/2024	02:14:44	Height	Noise
19/05/2024	02:14:44	Ground	Common pipistrelle
19/05/2024	02:15:05	Height	Noise
19/05/2024	02:15:05	Ground	Common pipistrelle
19/05/2024	02:15:18	Height	Noise
19/05/2024	02:15:18	Ground	Common pipistrelle
19/05/2024	02:15:28	Height	Noise
19/05/2024	02:15:28	Ground	Common pipistrelle
19/05/2024	02:15:35	Height	Noise
19/05/2024	02:15:35	Ground	Common pipistrelle
19/05/2024	02:15:45	Height	Noise
19/05/2024	02:15:45	Ground	Common pipistrelle
19/05/2024	02:15:56	Height	Noise
19/05/2024	02:15:56	Ground	Common pipistrelle
19/05/2024	02:16:11	Height	Noise
19/05/2024	02:16:11	Ground	Common pipistrelle
19/05/2024	02:16:21	Height	Noise
19/05/2024	02:16:21	Ground	Common pipistrelle
19/05/2024	02:16:38	Height	Noise
19/05/2024	02:16:38	Ground	Common pipistrelle
19/05/2024	02:16:44	Height	Noise

Date - 12	Time	Mic. Level	Species
19/05/2024	02:16:44	Ground	Common pipistrelle
19/05/2024	02:16:48	Height	Noise
19/05/2024	02:16:48	Ground	Common pipistrelle
19/05/2024	02:16:57	Height	Noise
19/05/2024	02:16:57	Ground	Common pipistrelle
19/05/2024	02:17:08	Height	Noise
19/05/2024	02:17:08	Ground	Common pipistrelle
19/05/2024	02:17:33	Height	Noise
19/05/2024	02:17:33	Ground	Common pipistrelle
19/05/2024	02:17:46	Height	Noise
19/05/2024	02:17:46	Ground	Common pipistrelle
19/05/2024	02:18:00	Height	Noise
19/05/2024	02:18:00	Ground	Common pipistrelle
19/05/2024	02:18:05	Height	Noise
19/05/2024	02:18:05	Ground	Common pipistrelle
19/05/2024	02:18:18	Height	Noise
19/05/2024	02:18:18	Ground	Common pipistrelle
19/05/2024	02:18:25	Height	Noise
19/05/2024	02:18:25	Ground	Common pipistrelle
19/05/2024	02:18:37	Height	Noise
19/05/2024	02:18:37	Ground	Common pipistrelle
19/05/2024	02:18:42	Height	Noise
19/05/2024	02:18:42	Ground	Common pipistrelle
19/05/2024	02:18:50	Height	Noise
19/05/2024	02:18:50	Ground	Common pipistrelle
19/05/2024	02:18:55	Height	Noise
19/05/2024	02:18:55	Ground	Common pipistrelle
19/05/2024	02:19:01	Height	Noise
19/05/2024	02:19:01	Ground	Common pipistrelle
19/05/2024	02:19:45	Height	Noise
19/05/2024	02:19:45	Ground	Common pipistrelle
19/05/2024	02:20:14	Ground	Noise
19/05/2024	02:20:14	Height	Common pipistrelle
19/05/2024	02:20:28	Ground	Noise
19/05/2024	02:20:28	Height	Common pipistrelle
19/05/2024	02:51:22	Ground	Leisler's bat
19/05/2024	02:51:22	Height	Leisler's bat
19/05/2024	03:07:17	Height	Leisler's bat
19/05/2024	03:07:17	Ground	Leisler's bat
19/05/2024	03:21:22	Height	Noise
19/05/2024	03:21:22	Ground	Common pipistrelle
19/05/2024	03:24:34	Height	Noise
19/05/2024	03:24:34	Ground	Soprano pipistrelle
19/05/2024	03:35:18	Height	Noise
19/05/2024	03:35:18	Ground	Common pipistrelle
19/05/2024	03:35:20	Height	Noise
19/05/2024	03:35:20	Ground	Common pipistrelle
19/05/2024	03:42:38	Ground	Myotis spp.
19/05/2024	03:42:38	Height	Noise
19/05/2024	03:44:20	Height	Noise
19/05/2024	03:44:20	Ground	Common pipistrelle
19/05/2024	04:21:41	Ground	Leisler's bat

Date - 12	Time	Mic. Level	Species
19/05/2024	04:21:41	Height	Leisler's bat
19/05/2024	04:25:35	Ground	Leisler's bat
19/05/2024	04:25:35	Height	Leisler's bat
19/05/2024	04:25:40	Ground	Leisler's bat
19/05/2024	04:25:40	Height	Leisler's bat
19/05/2024	22:36:04	Height	Noise
19/05/2024	22:36:04	Ground	Common pipistrelle
19/05/2024	22:49:58	Height	Noise
19/05/2024	22:49:58	Ground	Common pipistrelle
19/05/2024	22:59:24	Height	Leisler's bat
19/05/2024	22:59:24	Ground	Noise
19/05/2024	23:02:56	Height	Noise
19/05/2024	23:02:56	Ground	Common pipistrelle
19/05/2024	23:07:42	Height	Noise
19/05/2024	23:07:42	Ground	Common pipistrelle
19/05/2024	23:07:48	Height	Noise
19/05/2024	23:07:48	Ground	Common pipistrelle
19/05/2024	23:08:24	Ground	Leisler's bat
19/05/2024	23:08:24	Height	Noise
19/05/2024	23:08:26	Ground	Leisler's bat
19/05/2024	23:08:26	Height	Noise
19/05/2024	23:21:07	Height	Noise
19/05/2024	23:21:07	Ground	Common pipistrelle
19/05/2024	23:25:12	Ground	Leisler's bat
19/05/2024	23:25:12	Height	Leisler's bat
19/05/2024	23:34:57	Height	Noise
19/05/2024	23:34:57	Ground	Common pipistrelle
19/05/2024	23:44:52	Height	Leisler's bat
19/05/2024	23:44:52	Ground	Leisler's bat
20/05/2024	00:29:36	Height	Noise
20/05/2024	00:29:36	Ground	Common pipistrelle
20/05/2024	00:43:06	Height	Leisler's bat
20/05/2024	00:43:06	Ground	Noise
20/05/2024	00:43:10	Height	Leisler's bat
20/05/2024	00:43:10	Ground	Leisler's bat
20/05/2024	04:52:16	Ground	Noise
20/05/2024	04:52:16	Height	Noise
20/05/2024	05:30:08	Ground	Noise
20/05/2024	05:30:08	Height	Noise
20/05/2024	06:01:18	Ground	Noise
20/05/2024	06:01:18	Height	Noise
20/05/2024	23:25:53	Height	Leisler's bat
20/05/2024	23:25:53	Ground	Noise
20/05/2024	23:25:58	Height	Leisler's bat
20/05/2024	23:25:58	Ground	Noise
21/05/2024	04:17:59	Height	Noise
21/05/2024	04:17:59	Ground	Common pipistrelle
21/05/2024	04:18:09	Height	Noise
21/05/2024	04:18:09	Ground	Common pipistrelle
22/05/2024	21:08:59	Ground	Noise
22/05/2024	21:08:59	Height	Noise
22/05/2024	21:09:14	Ground	Noise

Date - 12	Time	Mic. Level	Species
22/05/2024	21:09:14	Height	Noise
22/05/2024	21:09:29	Ground	Noise
22/05/2024	21:09:29	Height	Noise
22/05/2024	21:37:00	Ground	Noise
22/05/2024	21:37:00	Height	Noise
22/05/2024	22:41:30	Ground	Noise
22/05/2024	22:41:30	Height	Noise
22/05/2024	22:41:45	Ground	Noise
22/05/2024	22:41:45	Height	Noise
25/05/2024	00:48:18	Height	Noise
25/05/2024	00:48:18	Ground	Soprano pipistrelle
25/06/2024	00:33:21	Ground	Leisler's bat
25/06/2024	00:33:21	Height	Leisler's bat
25/06/2024	00:49:59	Ground	Myotis spp.
25/06/2024	00:49:59	Height	Noise
25/06/2024	01:16:34	Ground	Myotis spp.
25/06/2024	01:16:34	Height	Noise
25/06/2024	01:37:34	Ground	Leisler's bat
25/06/2024	01:37:34	Height	Leisler's bat
25/06/2024	03:12:01	Height	Noise
25/06/2024	03:12:01	Ground	Soprano pipistrelle
25/06/2024	03:57:05	Height	Noise
25/06/2024	03:57:05	Ground	Common pipistrelle
25/06/2024	21:55:43	Ground	Noise
25/06/2024	21:55:43	Height	Noise
26/06/2024	02:16:30	Ground	Noise
26/06/2024	02:16:30	Height	Noise
26/06/2024	21:34:09	Ground	Noise
26/06/2024	21:34:09	Height	Noise
26/06/2024	21:34:25	Ground	Noise
26/06/2024	21:34:25	Height	Noise
26/06/2024	21:34:36	Ground	Noise
26/06/2024	21:34:36	Height	Noise
26/06/2024	21:34:43	Ground	Noise
26/06/2024	21:34:43	Height	Noise
30/06/2024	00:44:45	Ground	Myotis spp.
30/06/2024	00:44:45	Height	Noise
30/06/2024	22:51:26	Height	Noise
30/06/2024	22:51:26	Ground	Common pipistrelle
30/06/2024	23:00:11	Height	Noise
30/06/2024	23:00:11	Ground	Common pipistrelle
30/06/2024	23:00:21	Height	Noise
30/06/2024	23:00:21	Ground	Common pipistrelle
30/06/2024	23:03:07	Height	Noise
30/06/2024	23:03:07	Ground	Common pipistrelle
30/06/2024	23:03:11	Height	Noise
30/06/2024	23:03:11	Ground	Common pipistrelle
30/06/2024	23:03:27	Height	Noise
30/06/2024	23:03:27	Ground	Common pipistrelle
02/07/2024	03:38:48	Ground	Noise
02/07/2024	03:38:48	Height	Noise

 

APPENDIX 6-2

Aquatic Baseline Report

Aquatic baseline report for Taurbeg Wind Farm Extension of Operational Life

Triturus

Prepared by Triturus Environmental Ltd. for MKO

November 2024

Please cite as:

Triturus (2024). Aquatic baseline report for Taurbeg Wind Farm Extension of Operational Life. Report prepared by Triturus Environmental Ltd. for MKO. November 2024.

Table of contents

1. Introduction 3
1.1 Background 3
1.2 Development description 3
2. Methodology 4
2.1 Selection of watercourses for assessment 4
2.2 Aquatic site surveys 4
2.3 Fisheries assessment & habitat appraisal 7
2.4 White-clawed crayfish survey 7
2.5 eDNA analysis 7
2.6 Biological water quality (Q-sampling) 8
2.7 Macrophytes and aquatic bryophytes 8
2.8 Otter signs 8
2.9 Aquatic ecological evaluation 9
2.10 Biosecurity 9
3. Desktop review 10
3.1 Survey area description 10
3.2 Fisheries 10
3.3 Protected aquatic species 10
4. Results of aquatic surveys 12
4.2 White-clawed crayfish survey 29
4.3 eDNA analysis 29
4.4 Biological water quality (macro-invertebrates) 29
Table 4.4 Aquatic ecological evaluation summary of the survey sites according to NRA (2009) criteria 34
5. Discussion 35
5.1 Fisheries 35
5.2 Otter 35
5.3 Biological water quality & pressures 36
6. References 37
7. Appendix A – Fisheries assessment report 40
8. Appendix B – eDNA lab report 41
9. Appendix C – Macro-invertebrates (biological water quality) 45

1. Introduction

1.1 Background

Triturus Environmental Ltd. were commissioned by MKO to conduct baseline aquatic surveys to inform EIAR preparation for the Proposed Lifetime Extension located near Newmarket Co. Cork (**Figure 2.1**).

Undertaken on a catchment-wide scale, this report provides a baseline assessment of the aquatic ecology including fisheries and biological water quality, as well as protected species and habitats in the vicinity of the Site. Aquatic surveys were undertaken in July 2024.

1.2 Development description

A full description of the Proposed Project is provided in Chapter 4 of the Environmental Impact Assessment Report (EIAR) used to support consenting applications.

2. Methodology

2.1 Selection of watercourses for assessment

All freshwater watercourses which could be affected directly or indirectly by the Proposed Lifetime Extension were considered as part of the current assessment. A total of *n*=14 sites were selected for detailed aquatic assessment (see **Table 2.1, Figure 2.1** below). The courses and nomenclature for the watercourses surveyed followed Environmental Protection Agency (EPA) mapping.

Survey sites were present on the Knockahorrea East River (EPA code: 23K33), Glennaknockane Stream (23G62), Glasheenanargid Stream (23G43), Glenacarney River (23G06) and unnamed tributary, Taurmore Stream (18T07), Owenkeal River (18O06), Inchatotane Stream (18I02) and the Glenlara River (18G08) (**Table 2.1**). The aquatic survey sites were located within the within the Feale_SC_010 and Dalua_SC_010 river sub-catchments. One proposed electro-fishing site was located within the Lower River Shannon SAC (002165), with 2 no. sites located within the Blackwater River (Cork/Waterford) SAC (002170). The survey area overlapped with the Feale and Munster Blackwater *Margaritifera* sensitive areas.

Please note this aquatic report should be read in conjunction with the final Environmental Impact Assessment Report (EIAR) prepared for the Proposed Project. More specific aquatic methodology is outlined below and in the appendices of this report.

2.2 Aquatic site surveys

Aquatic surveys were conducted on the 15th, 16th and 17th July 2024. Survey effort focused on both instream and riparian habitats at each aquatic sampling location and included a fisheries assessment (electro-fishing and fisheries habitat appraisal), white-clawed crayfish survey, macrophyte and aquatic bryophyte survey and biological water quality sampling (Q-sampling) (**Figure 2.1**). This holistic approach informed the overall aquatic ecological evaluation of each site/watercourse in context of the Proposed Lifetime Extension and ensured that any habitats and species of high conservation value would be detected to best inform mitigation.

In addition to the ecological characteristics of the site, a broad aquatic and riparian habitat assessment was conducted utilising elements of the methodology given in the Environment Agency's 'River Habitat Survey in Britain and Ireland Field Survey Guidance Manual 2003' (EA, 2003) and the Irish Heritage Council's 'A Guide to Habitats in Ireland' (Fossitt, 2000). This broad characterisation helped define the watercourses' conformity or departure from naturalness. All sites were assessed in terms of:

- Physical watercourse/waterbody characteristics (i.e. width, depth, channel form) including associated evidence of historical drainage
- Substrate type and relative condition, listing substrate fractions in order of dominance (i.e. bedrock, boulder, cobble, gravel, sand, silt etc.)
- Flow type by proportion of riffle, glide and pool in the sampling area
- An appraisal of the macrophyte and aquatic bryophyte community at each site
- Riparian vegetation composition and bordering land use practices

Table 2.1 Location of *n*=14 aquatic survey sites in the vicinity of the Site

Site no.	Watercourse	EPA code	Location	X (ITM)	Y (ITM)
A1	Knockahorrea East River	23K33	Taurbeg	522990	612256
A2	Glennaknockane Stream	23G62	Taurbeg	522901	612480
A3	Knockahorrea East River	23K33	Meentinny West	523248	613699
A4	Knockahorrea East River	23K33	Tooreennagrena	522084	615924
B1	Glasheenanargid Stream	23G43	Glasheenanargid	521465	611432
B2	Unnamed stream	n/a	Foiladaun	520997	612155
B3	Glenacarney River	23G06	Foiladaun	520834	612242
B4	Glenacarney River	23G06	Glenacarney Bridge	519077	614953
C1	Taurmore Stream	18T07	Taurmore	522306	609917
C2	Owenkeal River	18O06	Clashykinleen Bridge	524415	606611
D1	Inchatotane Stream	18I02	Taurmore	523821	610957
D2	Glenlara River	18G08	Gloun Dine Bridge	523777	610507
D3	Glenlara River	18G08	Glennamucklagh East	525227	609309
D4	Glenlara River	18G08	Ballyduane Bridge	527758	607292

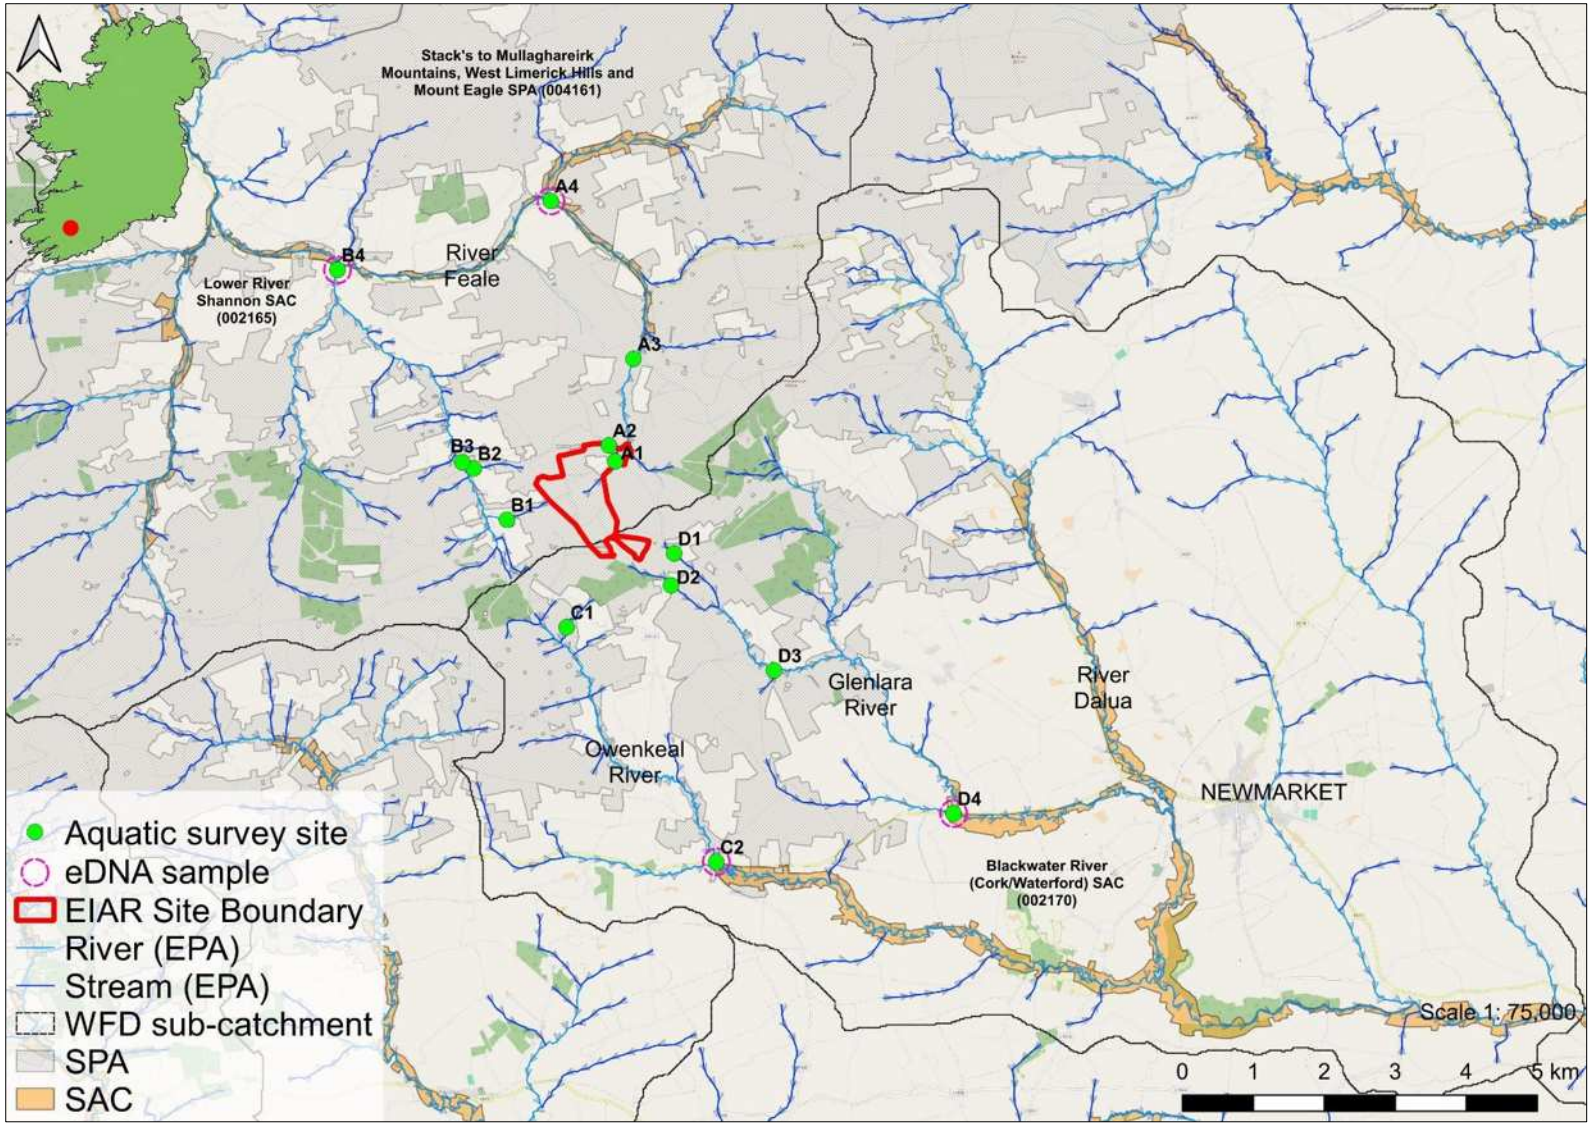

Figure 2.1 Overview of the aquatic survey sites in the vicinity of the Proposed Lifetime Extension

2.3 Fisheries assessment & habitat appraisal

A single anode Smith-Root LR24 backpack (12V DC input; 300V, 100W DC output) was used to electro-fish sites on riverine watercourses in the vicinity of the Site in July 2024 (**Table 2.1, Figure 2.1; Appendix A**), following notification to Inland Fisheries Ireland, under the conditions of a Department of the Environment, Climate and Communications (DECC) licence. The survey was undertaken in accordance with best practice (CFB, 2008; CEN, 2003) and Section 14 licencing requirements.

Furthermore, a fisheries habitat appraisal of all aquatic survey sites (**Table 2.1**) was undertaken to establish their importance for salmonid, lamprey, European eel and other fish species. The baseline assessment also considered the quality of spawning, nursery and holding habitat for salmonids and lamprey within the vicinity of the survey sites. For detailed survey methodology, please refer to accompanying fisheries assessment report in **Appendix A.**

2.4 White-clawed crayfish survey

White-clawed crayfish (*Austropotamobius pallipes*) surveys were undertaken at the aquatic survey sites in July 2024 under a National Parks and Wildlife (NPWS) open national licence (no. C20/2024), as prescribed by Sections 9, 23 and 34 of the Wildlife Act (1976-2023), to capture and release crayfish to their site of capture. As per Inland Fisheries Ireland aquatic biosecurity recommendations, the crayfish sampling started at the uppermost site(s) of the wind farm catchment/sub-catchments in the survey area to minimise the risk of transfer invasive propagules (including crayfish plague) in an upstream direction.

Hand-searching of instream refugia and sweep netting was undertaken according to Reynolds et al. (2010). An appraisal of white-clawed crayfish habitat at each site was conducted based on physical habitat attributes (Gammell et al., 2021; Peay, 2003), water chemistry and incidental records in mustelid spraint. Additionally, a desktop review of crayfish records within the wider survey area was completed.

2.5 eDNA analysis

To further validate site surveys and to detect potentially cryptically-low populations of protected and or rare aquatic species within the study area, composite water samples were collected from the Knockahorrea East River (A4), Glenacarney River (B4), Owenkeal River (C2) and the Glenlara River (D4) in July 2024 (**Figure 2.1; Table 2.2**). These were analysed for freshwater pearl mussel (*Margaritifera margaritifera*), white-clawed crayfish (*Austropotamobius pallipes*) and crayfish plague (*Aphanomyces astaci*) environmental DNA (eDNA). The sites were strategically chosen to maximise longitudinal (instream) coverage within the catchment (i.e. facilitating a greater likelihood of species detection).

In accordance with laboratory guidance, a composite (500ml) water sample was collected from the sampling point, maximising the geographic spread at the site (20 x 25ml samples at each site), thus increasing the chance of detecting the target species' DNA. The composite sample was filtered and fixed on site using a sterile proprietary eDNA sampling kit. The sample was stored at room temperature and sent to the laboratory for analysis with 48 hours of collection. A total of n=12 qPCR replicates were analysed for the site. Given the high sensitivity of eDNA analysis, a single positive qPCR replicate is considered as proof of the species' presence (termed qPCR No Threshold, or qPCR NT).

Whilst an eDNA approach is not currently quantitative, the detection of the target species' DNA indicates the presence of the species at and or upstream of the sampling point. Please refer to **Appendix B** for full eDNA laboratory analysis methodology.

2.6 Biological water quality (Q-sampling)

The 14 no. riverine survey sites were assessed for biological water quality through Q-sampling in July 2024 (**Table 2.1**). All samples were taken with a standard kick sampling hand net (250mm width, 500µm mesh size) from areas of riffle/glide utilising a 2-minute kick sample, as per Environmental Protection Authority (EPA) methodology (Feeley et al., 2020). Large cobble was also washed at each site for 1-minute (where present) to collect attached macro-invertebrates (as per Feeley et al., 2020). Samples were elutriated and fixed in 70% ethanol for subsequent laboratory identification to species level. Samples were converted to Q-ratings as per Toner et al. (2005) and assigned to WFD status classes (**Table 2.2**). Any rare invertebrate species were identified from the NPWS Red List publications for beetles (Foster et al., 2009), mayflies (Kelly-Quinn & Regan, 2012), stoneflies (Feeley et al., 2020) and other relevant taxa (i.e. Byrne et al., 2009; Nelson et al., 2011).

Table 2.2 Reference categories for EPA Q-ratings (Q1 to Q5) (Toner et al., 2005)

Q value	WFD status	Pollution status	Condition
Q5 or Q4-5	High status	Unpolluted	Satisfactory
Q4	Good status	Unpolluted	Satisfactory
Q3-4	Moderate status	Slightly polluted	Unsatisfactory
Q3 or Q2-3	Poor status	Moderately polluted	Unsatisfactory
Q2, Q1-2 or Q1	Bad status	Seriously polluted	Unsatisfactory

2.7 Macrophytes and aquatic bryophytes

Surveys of the macrophyte and aquatic bryophyte community were conducted by instream wading at each of the survey sites, with specimens collected (by hand or via grapnel) for on-site identification. An assessment of the aquatic vegetation community helped to identify any rare macrophyte species listed under the Flora (Protection) Order, 2022 and or Irish Red list for vascular plants (Wyse-Jackson et al., 2016) or habitats corresponding to the Annex I habitats, e.g., 'Water courses of plain to montane levels, with submerged or floating vegetation of the *Ranunculion fluitantis* and *Callitricho-Batrachion* (low water level during summer) or aquatic mosses [3260]' (more commonly referred to as 'floating river vegetation').

2.8 Otter signs

The presence of otter (*Lutra lutra*) was determined through the recording of otter signs within 150m radius of each survey site. Notes on the age and location of signs (ITM coordinates) were made, in addition to the quantity and visible constituents of spraint (i.e. remains of fish, crustaceans, molluscs etc.).

2.9 Aquatic ecological evaluation

The evaluation of aquatic ecological receptors contained within this report uses the geographic scale and criteria defined in the 'Guidelines for Assessment of Ecological Impacts of National Road Schemes' (NRA, 2009).

2.10 Biosecurity

A strict biosecurity protocol following IFI (2010) and the Check-Clean-Dry approach was adhered to during surveys for all equipment and PPE used. Disinfection of all equipment and PPE before and after use with Virkon™ was conducted to prevent the transfer of pathogens or invasive propagules between survey sites. Surveys were undertaken at sites in a downstream order to minimise the risk of upstream propagule mobilisation. Any aquatic invasive species or pathogens recorded within or adjoining the survey areas were geo-referenced. All Triturus staff are certified in 'Good fieldwork practice: slowing the spread of invasive non-native species' by the University of Leeds.

3. Desktop review

3.1 Survey area description

The existing Taurbeg Wind Farm is drained by the River Feale (to the north) and the Owenkeal River and Glenlara River (to the south), in addition to numerous tributaries of said channels, within the Feale_SC_010 and Dalua_SC_010 river sub-catchments. (**Table 2.1**). These watercourses are representative of smaller upland eroding channels (FW1; Fossitt, 2000) and larger lowland depositing (FW2) channels, respectively, and flow over Namurian shale, sandstone, siltstone and coal (Geological Survey of Ireland data).

3.2 Fisheries

Fisheries data for the survey watercourses was largely deficient. The Owenkeal River, a tributary of the River Dalua, is also known to support lamprey (*Lampetra* sp.) as well as sea lamprey (*Petromyzon marinus*) (King & Linnane, 2004), in addition to salmonids. The downstream-connecting River Feale is a designated salmonid watercourse under the European Communities (Quality of Salmonid Waters) Regulations, 1988 (S.I. 293/1988) and is currently meeting its conservation limit for both one sea-winter (1SW) and two sea-winter (2SW) Atlantic salmon (*Salmo salar*) (TEGOS, 2023). The river and wider catchment also supports brown/sea trout (*Salmo trutta*), lamprey (*Lampetra* sp.), European eel (*Anguilla anguilla*) and minnow (*Phoxinus phoxinus*) (Kelly et al., 2010; O'Connor, 2006). Fisheries data for the other survey watercourses was not available prior to this survey.

3.3 Protected aquatic species

A comprehensive desktop review of available data from the National Parks and Wildlife Service (NPWS), National Biodiversity Data Centre (NBDC), Inland Fisheries Ireland (IFI), Botanical Society of Britain and Ireland (BSBI), National Crayfish Plague Surveillance Programme (NCPSP), Environmental Protection Agency (EPA) and Triturus databases for the 10km grid squares containing and adjoining the project (i.e. R11, R20, R21 & R30) identified a low number of records for rare and or protected aquatic species within the vicinity of the Site.

A significant population of freshwater pearl mussel (*Margaritifera margaritifera*) are known from the River Allow upstream of Kanturk (**Figure 3.1**), with a low number of records also available for the River Feale, with which the Site shares downstream hydrological connectivity (>20km instream distance) (data not shown). Pearl mussel are not known from any of the survey watercourses. **Please note** that a Stage 1 freshwater pearl mussel survey did not form part of the current baseline survey although the species was tested for via eDNA sampling.

A number of Annex II otter (*Lutra lutra*) records were available in the vicinity of the Site although most were historical only (i.e. 1980; data not shown). Contemporary records were available for the Owenkeal River (including at site C2) as well as the downstream connecting River Dalua and River Feale (NPWS, NBDC & Triturus data; **Figure 3.1**).

No NPWS records for macrophytes or aquatic bryophytes protected under the Flora (Protection) Order, 2022 were available for the respective grid squares.

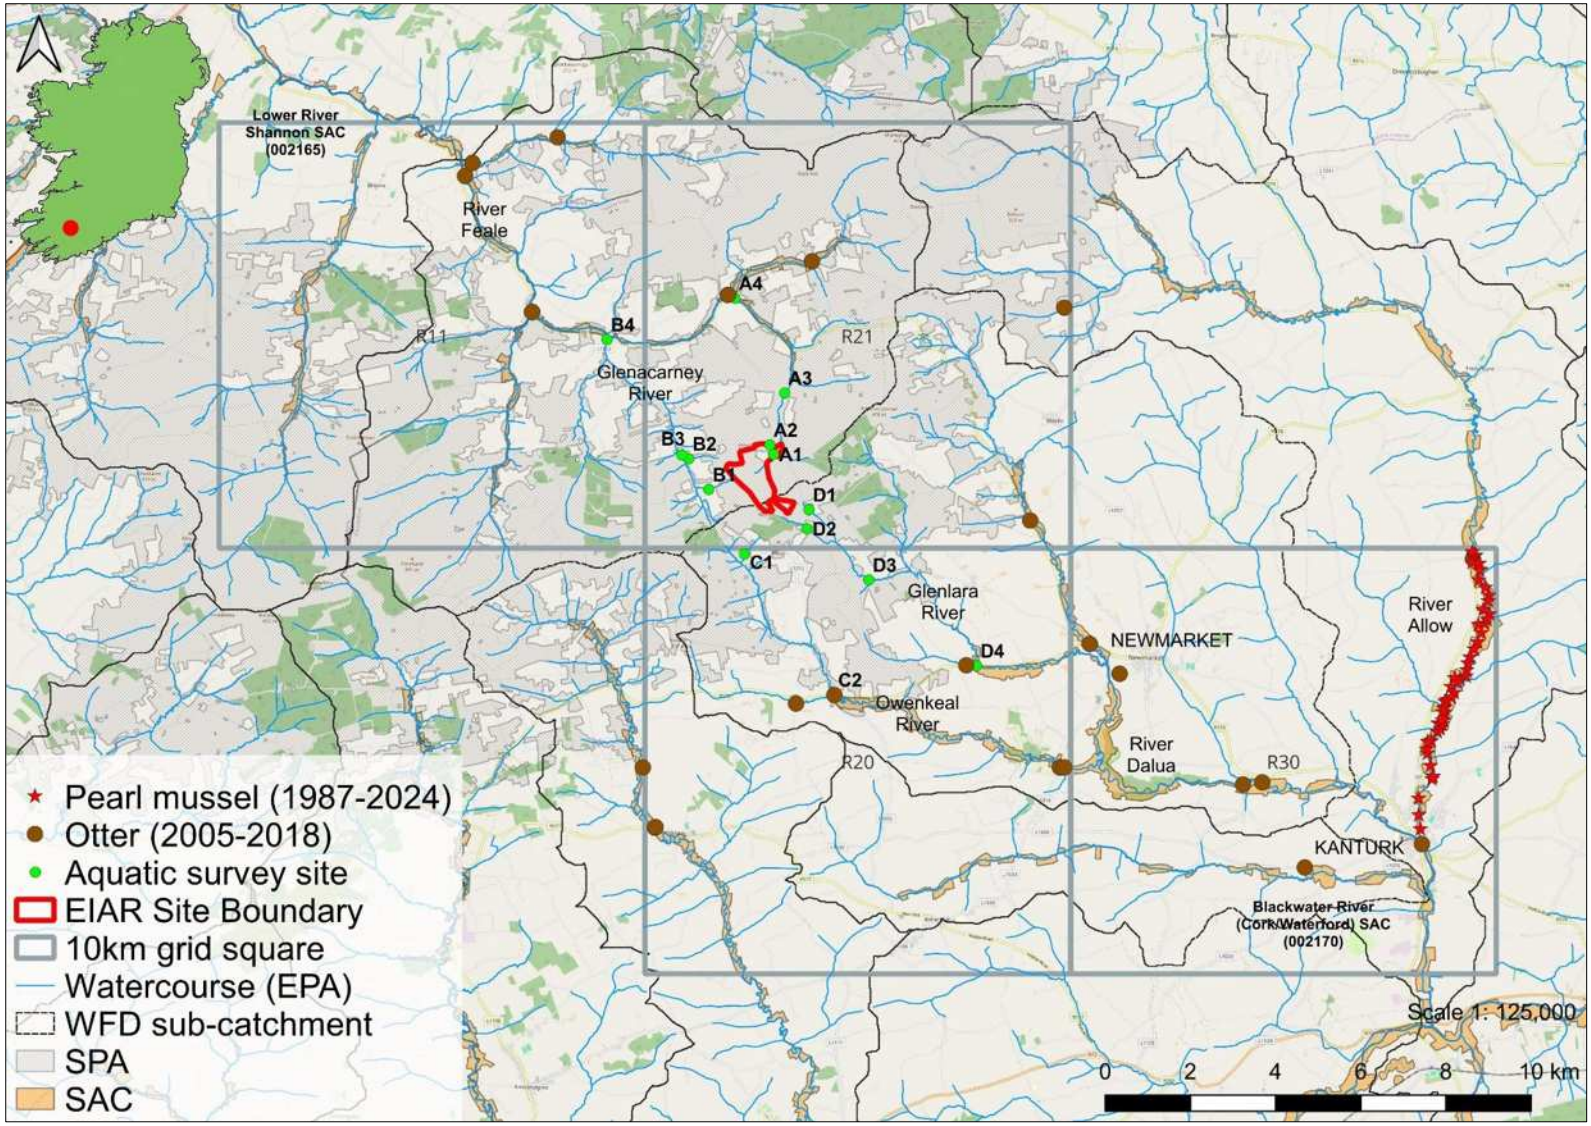

Figure 3.1 Selected protected aquatic species records in the vicinity of the Site (source: Triturus, NPWS & NBDC data, 1987-2024)

4. Results of aquatic surveys

The following section summarises each of the *n*=14 survey sites in terms of aquatic habitats, physical characteristics and overall value for fish and macrophyte/aquatic bryophyte communities. Please refer to **Appendix A** (fisheries assessment report) for more detailed fisheries results. Biological water quality (Q-sample) results are also summarised for each riverine sampling site and presented in full in **Appendix B**. A summary of the fish species recorded at each survey site is provided in **Table 4.2**. A summary of the aquatic species and habitats of high conservation concern recorded during the surveys is provided in **Table 4.3**. An evaluation of the aquatic ecological importance of each survey site based on these aquatic surveys is provided and summarised in **Table 4.4**. Habitat codes are according to Fossitt (2000). Scientific names are provided at first mention only. Sites were surveyed in July 2024.

4.1 Aquatic survey site results

4.1.1 Site A1 – Knockahorrea East River, Taurbeg

Site A1 was located on the uppermost reaches of the Knockahorrea Stream (EPA code: 23K33) at a local road crossing (single masonry arch) adjacent to the existing Taurbeg wind farm site entrance. The small upland spate stream (FW1; Fossitt, 2000) flowed over a moderate gradient in an incised channel and suffered from low flows at the time of survey. The stream was 1-1.5m wide (channel up to 2.5m) and 0.05-0.1m deep with only very localised deeper areas to 0.25m. The flow profile comprised small cascades and riffles with localised glide and pool. The substrata were dominated by compacted angular cobble and boulder with mixed gravels. However, these were heavily covered with abundant iron oxidising bacterial films (near 100% cover). Siltation was also high. Macrophytes were absent. However, cover of bryophytes was locally high with abundant *Scapania undulata*. *Thamnobryum alopecurum* was frequent on larger substrata and steep banks. The narrow stream was shaded by mature oak (*Quercus petraea*), sycamore (*Acer psuedoplatanus*), hazel (*Corylus avella*na) and grey willow (*Salix cinerea*). Downstream of the bridge the stream was bordered immediately by mature sitka spruce (*Picea sitchensis*) (WD4) with bramble (*Rubus fruticosus* agg.) and bilberry (*Vaccinium myrtillus*) in the understories. The site was also bordered locally by wet grassland (GS4).

Brown trout (*Salmo trutta*) was the only fish species recorded via electro-fishing at site A1 (**Appendix A).** The Knockahorrea East River was of very low fisheries value given low summer flows and high coverage of iron-oxidising bacterial films. However, despite a near absence of suitable spawning habitat, a single juvenile trout was recorded. There was no suitability for white-clawed crayfish or lamprey. No otter signs were recorded in vicinity of the site.

Biological water quality, based on Q-sampling, was calculated as **Q3/0 (poor status)** (**Appendix C**). However, it should be noted that a toxic effect was suspected (*x*/0 denotation as per Toner et al., 2005), with very heavy cover of iron oxidising bacteria and an extremely low number of live macro-invertebrates present. No macro-invertebrate species of conservation value greater than 'least concern', according to national red lists, were recorded via Q-sampling.

Given the presence of salmonids, the aquatic ecological evaluation of site A1 was of **local importance (higher value) (Table 4.4).**

Plate 4.1 Representative image of site A1 on the Knockahorrea East River showing very heavy iron oxidising bacterial cover, July 2024

4.1.2 Site A2 – Glennaknockane Stream, Taurbeg

Site A2 was located on the uppermost reaches of the Glennaknockane Stream (23G62) at a local road crossing (single masonry arch) adjacent to the Proposed Lifetime Extension. The small upland spate stream (FW1) flowed over a moderate gradient in an incised channel (V-shaped valley) and suffered from low flows at the time of survey. The stream was <1m wide and 0.05-0.1m deep with only very localised deeper areas to 0.2m. The flow profile comprised small cascades over peat and riffles with localised glide and rare pool. The substrata were dominated by compacted angular cobble and boulder with mixed gravels. However, these were heavily covered with abundant floc[1], silt and iron oxidising bacterial films. Siltation was also high with frequent bank scours contributing to the sediment loads. Macrophytes were absent. However, the bryophyte *Scapania undulata* was present locally with *Pellia epiphylla* on the banks. The narrow channel was often heavily encroached by scrub vegetation with abundant grey willow, bramble, gorse (*Ulex europaeus*), bilberry and ferns. The site was bordered by mature sitka spruce plantations (WD4).

No fish were recorded via electro-fishing at site A2 (**Appendix A).** The site was of very low fisheries value given low summer flows, siltation and high coverage of iron-oxidising bacterial films, in addition to its location in the upper reaches of the catchment. However, given some physical suitability, the site may be utilised by salmonids under higher flows (e.g. winter). There was no suitability for white-clawed crayfish. No otter signs were recorded in vicinity of the site.

Biological water quality, based on Q-sampling, was calculated as **Q4 (good status)** (**Appendix C**). No macro-invertebrate species of conservation value greater than 'least concern', according to national

[1] floc is defined as an aggregation of (mostly dead) organic material, mainly from algae and diatoms, but also with potential origins from decaying macrophytes and associated decomposers (bacteria and fungi) (Moorkens & Killeen, 2020)

red lists, were recorded via Q-sampling.

Given the absence of aquatic species or habitats of higher conservation value, the aquatic ecological evaluation of site A2 was of **local importance (lower value) (Table 4.4).**

Plate 4.2 Representative image of site A2 on the Glennaknockane Stream, July 2024

4.1.3 Site A3 – Knockahorrea East River, Meentinny West

Site A3 was located on the Knockahorrea East River (23K33) at a forestry track crossing approximately 1.6km downstream of site A1. The upland eroding spate channel (FW1) was natural in character, with frequent meanders in a naturally incised (often undercut) channel with banks of 1-2m in height. The river was 2-2.5m wide and 0.1-0.2m deep. The profile comprised riffle and shallow glide with localised shallow pool. The substrata were dominated by cobble and boulder with localised mixed gravels. Sand accumulations were present but rare along depositing margins. Siltation was low overall with locally high cover of floc. Given the high energy nature of the site, macrophytes were absent. However, bryophyte coverage was high with frequent *Fontinalis squamosa*, *Rhynchostegium riparioides* and some *Hygroamblystegium* sp. *Racomitrium aciculare* was present on boulder tops. The filamentous rhodophyte *Torularia atrum* was present locally. The liverworts *Pellia* sp. and *Lunularia cruciata* were present on muddy banks. The scrubby banks supported abundant rushes (*Juncus* sp.) with bramble, gorse and abundant grey willow. The site was bordered by mature sitka spruce (WD4) with recolonising clear-fell (WS5) adjoining the channel and valley escarpments.

Atlantic salmon (*Salmo salar*) and brown trout were the only fish recorded via electro-fishing at site A3 (**Appendix A**). Despite evident water quality impacts (land use pressures), the site was of high value as a salmonid habitat, supporting a high density of mixed cohort juvenile Atlantic salmon. Spawning habitat by way of mixed gravels and cobble was widespread (better suited to salmon than trout) with abundant instream refugia providing good quality nursery habitat. Siltation reduced the spawning

value of the site. Holding habitat was sparse given the natural site characteristics although suitability would improve during higher water levels. Despite some suitability for and evident access for European eel, none were recorded (although densities in such habitats are naturally low). There was no suitability for white-clawed crayfish or lamprey. No otter signs were recorded in vicinity of the site.

Biological water quality, based on Q-sampling, was calculated as **Q4 (good status)** (**Appendix C**). No macro-invertebrate species of conservation value greater than 'least concern', according to national red lists, were recorded via Q-sampling.

Given the presence of salmonids (including Atlantic salmon), the aquatic ecological evaluation of site A3 was of **local importance (higher value) (Table 4.4).**

Plate 4.3 Representative image of site A3 on the Knockahorrea East River, July 2024

4.1.4 Site A4 – Knockahorrea East River, Tooreennagrena

Site A4 was located on the lowermost reaches of the Knockahorrea East River (23K33) at a local road crossing in Rockchapel village, c.100m upstream of the River Feale confluence. The upland eroding spate channel (FW1) had been modified historically in the vicinity of the bridge (some bank works/clearance but recovered) but retained a good semi-natural character. The high energy river was 3-4m wide and 0.1-0.3m deep. The profile comprised small cascades over boulder and bedrock with shallow glide and localised small pool. The substrata were dominated by bedrock with compacted boulder and localised cobble. Finer gravels were present locally with sand accumulations along depositing margins and pool slacks. Siltation was low overall although cover of floc was high throughout with frequent filamentous algae indicative of enrichment. Whilst macrophytes were absent given high flow rates, aquatic bryophytes coverage was high with abundant *Rhynchostegium riparioides* and frequent *Chiloscyphus polyanthos*. *Fontinalis squamosa* was also present but rare and boulder tops supported occasional *Brachythecium rivulare*. *Pellia* sp. was present on the banks. The green algae *Lemanea fluviatilis* was locally frequent on submerged rocks. The shallow site was well-

shaded by intermittent treelines of ash (*Fraxinus excelsior*) and grey willow which provided valuable thermal refugia. The narrow riparian zones were dominated by scrub (WS1) with abundant bramble, meadowsweet (*Filipendula ulmaria*) and localised valerian (*Valeriana officinalis*). The site was bordered by improved pasture (GA1) and residential areas (GA2/BL3).

Atlantic salmon and brown trout were the only fish recorded via electro-fishing at site A4 (**Appendix A**). The site was of good value for salmonids supporting a high density of mixed cohort salmon and lesser numbers of brown trout. The site was of highest value as a salmonid nursery with frequent cobble and boulder refugia providing high quality habitat. Whist present, spawning habitat was highly localised with the bed dominated by compacted larger substrata and bedrock. Local bank scours and occasional deeper pools provided some holding areas for adult salmonids although the value of these areas would be naturally higher under higher water levels. The high energy site was unsuitable for lamprey, with no suitable nursery areas present. Despite some potential for European eel, none were recorded. There was no suitability for white-clawed crayfish or lamprey. An old otter spraint site was recorded on a ledge under the bridge (ITM 522068, 615917).

Biological water quality, based on Q-sampling, was calculated as **Q3-4 (moderate status)** (**Appendix C**). No macro-invertebrate species of conservation value greater than 'least concern', according to national red lists, were recorded via Q-sampling.

Given the presence of salmonids (including Atlantic salmon) and utilisation by otter, the aquatic ecological evaluation of site A4 was of **local importance (higher value) (Table 4.4).**

Plate 4.4 Representative image of site A4 on the Knockahorrea East River, July 2024

4.1.5 Site B1 – Glasheenanargid Stream, Glasheenanargid

Site B1 was located on the uppermost reaches of the Glasheenanargid Stream (23G43), a Glenacarney River tributary, near the Site. The small upland eroding stream (FW1) flowed over a moderate gradient (steeper upstream and downstream) in a deep V-shaped valley and incised channel. The stream was typically <1.5m wide and 0.05-0.1m deep. The profile comprised cascades and riffle with the substrata dominated by loose angular slate, cobble and boulder. Mixed gravels were present locally but these were heavily silted. Livestock poaching was present near the survey site, with frequent bank scouring also contributing to siltation. Macrophytes were limited to occasional hemlock water dropwort (*Oenanthe crocata*) and rare watercress (*Nasturtium officinale*). Given a mobile bed, aquatic bryophyte coverage was low with some *Scapania undulata* and *Racomitrium aciculare* present on more stable substrata. The presence of abundant floc instream was indicative of eutrophication. Riparian shading was high with frequent tunnelling of the narrow, steep channel. Grey willow, rosebay willowherb (*Chamaenerion angustifolium*), bracken (*Pteridium aquifolium*) and ferns dominated the riparian zones. The site was also bordered by historical rock quarry areas and semi-improved pasture (GA1).

No fish were recorded via electro-fishing at site B1 (**Appendix A**). The stream at this location was of poor fisheries value given its diminutive size, shallow depths, water quality pressures and location in the uppermost reaches of the catchment with inherent fish access issues. There was no suitability for white-clawed crayfish and the species was not recorded. No otter signs were recorded in vicinity of the site.

Biological water quality, based on Q-sampling, was calculated as **Q3-4 (moderate status)** (**Appendix C**). No macro-invertebrate species of conservation value greater than 'least concern', according to national red lists, were recorded via Q-sampling.

Given the absence of aquatic species or habitats of higher conservation value, the aquatic ecological evaluation of site B1 was of **local importance (lower value) (Table 4.4).**

Plate 4.5 Representative image of site B1 on the Glasheenanargid Stream, July 2024

4.1.6 Site B2 – unnamed stream, Foiladaun

Site B2 was located on an unnamed Glenacarney River tributary at the L1012 road crossing, c.100m upstream of the Glenacarney River confluence. The narrow upland stream (FW1) had been historically deepened and locally realigned. It flowed over a high gradient in a deeply incised channel with a short low gradient section in vicinity of the bridge. The stream was <1m wide and 0.05-0.1m deep with a profile of riffle and shallow glide between natural cascades. Water levels were low at the time of survey. The substrata were dominated by mixed, mobile gravels and small cobble with only scattered small boulder. Silt accumulations were present locally in rare pool areas. Given the very narrow width and high bank shading, macrophytes were limited to rare watercress along channel margins. Aquatic bryophyte coverage was low with occasional *Racomitrium aciculare* and *Chiloscyphus polyanthos.* The stream was heavily tunnelled by scrub vegetation dominated by bramble, *Cotoneaster* sp., ferns and rank grasses with scattered ash and grey willow only. The site was bordered by semi-improved pasture (GA1) and scrub.

No fish were recorded via electro-fishing at site B2 (**Appendix A**). The stream at this location was of poor fisheries value given its diminutive size, shallow depths and high gradients. However, given the close proximity to the Glenacarney River, there would be some low potential for seasonal migration of fish from downstream areas (e.g. in winter, under higher flows). There was no suitability for white-clawed crayfish. No otter signs were recorded in vicinity of the site.

Biological water quality, based on Q-sampling, was calculated as **Q3-4 (moderate status)** (**Appendix C**). No macro-invertebrate species of conservation value greater than 'least concern', according to national red lists, were recorded via Q-sampling.

Given the absence of aquatic species or habitats of higher conservation value, the aquatic ecological evaluation of site B2 was of **local importance (lower value) (Table 4.4).**

Plate 4.6 Representative image of site B2 on an unnamed Glenacarney River tributary, July 2024

4.1.7 Site B3 – Glenacarney River, Foiladaun

Site B3 was located on the Glenacarney River (23G06) at a local road crossing (large box culvert tagged onto old masonry arch). Despite historical bank clearance near the bridge, the upland spate channel (FW1) flowed over a low gradient in a largely natural incised channel with frequent meanders. The river was 2-2.5m wide and 0.1-0.3m deep with up to half of the channel bed exposed at the time of survey. The flow profile was dominated by riffle and shallow glide over angular boulder and cobble, with a low frequency of pool. The substrata comprised mobile angular cobble and boulder with localised bedrock. Mixed gravels were present locally but sparse. Siltation was moderate overall given livestock poaching pressures. Silt accumulations with clay and mixed sand were present near these access areas. Macrophyte cover was low with locally frequent hemlock water dropwort and rare watercress and water starwort (*Callitriche* sp.). Aquatic bryophyte coverage was relatively high with abundant *Rhynchostegium riparioides* in addition to frequent *Chiloscyphus polyanthos*. *Racomitrium aciculare* was occasional on boulder tops. Both *Fontinalis antipyretica* and *Fontinalis squamosa* were present but both were rare. The narrow channel was lined by abundant scrub comprising hemlock water dropwort, hogweed (*Heracleum sphondylium*), wild angelica (*Angelica sylvestris*), bracken, bramble, fuchsia (*Fuchsia magellanica*), hawthorn (*Crataegus monogyna*) and grey willow. The site was bordered by improved pasture (GA1) with mature and often wide riparian buffers.

Atlantic salmon and brown trout were the only fish recorded via electro-fishing at site B3 (**Appendix A**). Despite evident water quality impacts (land use pressures), the site was of high value as a salmonid habitat, supporting a high density of juveniles. Abundant cobble and boulder, although often partially bedded, offered high quality refugia for juveniles. Areas of smaller cobble and mixed gravels between boulder and larger cobble provided good quality spawning habitat although siltation pressures reduced the quality of this habitat. Holding habitat was sparse given the natural site characteristics

although suitability would improve during higher water levels (e.g. bank scours, localised pools). Despite some suitability for and evident access for European eel, none were recorded (although densities in such habitats are naturally low). Soft sediment accumulations were sub-optimal for lamprey ammocoetes and there was no suitable spawning habitat identified. There was no suitability for white-clawed crayfish. No otter signs were recorded in vicinity of the site.

Biological water quality, based on Q-sampling, was calculated as **Q3-4 (moderate status)** (**Appendix C**). No macro-invertebrate species of conservation value greater than 'least concern', according to national red lists, were recorded via Q-sampling.

Given the presence of salmonids (including Atlantic salmon), the aquatic ecological evaluation of site B3 was of **local importance (higher value) (Table 4.4).**

Plate 4.7 Representative image of site B3 on the Glenacarney River, July 2024

4.1.8 Site B4 – Glenacarney River, Glenacarney Bridge

Site B4 was located on the lowermost reaches of the Glenacarney River (23G06) at Glenacarney Bridge, approximately 100m upstream of the River Feale confluence. The large upland spate river (FW1) was natural in character and flowed over a moderate gradient. The river was 5-7m wide and 0.2-0.6m deep, with locally deeper areas to 1.2m. The flow profile comprised natural cascades over bedrock with associated (frequent) plunge pool. Swift glide and riffle was present in between. Plunge pool was frequent. The substrata were dominated by boulder and cobble with frequent siliceous bedrock. Small areas of mixed gravels were present in pool slacks and interstitially. Siltation was low overall (flocculent) although cover of floc was high. Filamentous algal cover was low but nevertheless present. Given the bed conditions and high flow rates, macrophytes were limited to marginal stands of hemlock water dropwort and rare water starwort (*Callitriche* sp.) sprawling on the littorals. Aquatic bryophyte coverage was high with abundant *Fontinalis squamosa* and locally frequent

Rhynchostegium riparioides. On boulder tops *Racomitrium aciculare* was also locally frequent. The liverwort *Chiloscyphus polyanthos* was present locally in shaded pockets. The narrow riparian zones supported mature scrub vegetation with grey willow and ash. The site was bordered by semi-improved pasture (GA1) with wet grassland (GS4) fringes.

Atlantic salmon and brown trout were the only fish species recorded via electro-fishing at site B4 (**Appendix A**). The site was of high value for salmonids and supported a relatively high density of mixed cohort salmon and trout. The site was of highest value as a nursery with abundant flow refugia and also a rocky bed that provided high quality nursery habitat. Plunge pools associated with bedrock cascades also offered high quality holding areas for adult salmonids. Good quality spawning habitat was localised in glide areas between cascades. However, siltation and enrichment pressures reduced the value. Despite some good suitability for European eel, none were recorded. The high energy site was unsuitable for lamprey, with no suitable nursery areas present. There was no suitability for white-clawed crayfish. Neither species were recorded. No otter signs were recorded at the survey area.

Biological water quality, based on Q-sampling, was calculated as **Q3-4 (moderate status)** (**Appendix C**). No macro-invertebrate species of conservation value greater than 'least concern', according to national red lists, were recorded via Q-sampling.

Given the presence of salmonids (including Atlantic salmon), the aquatic ecological evaluation of site B4 was of **local importance (higher value) (Table 4.4).**

Plate 4.8 Representative image of site B4 on the Glenacarney River at Glenacarney Bridge, July 2024

4.1.9 Site C1 – Taurmore Stream, Taurmore

Site C1 was located on the Taurmore Stream (18T07), a tributary of the Owenkeal River, south of the Site. The small upland stream (FW1) flowed over a steep gradient in a V-shaped valley with banks of up to 3m in height. The stream had been historically realigned in vicinity of forestry plantations and passed under a forestry track via a perched pipe culvert. The stream suffered from low summer flows at the time of survey and was <1m wide and 0.05-0.1m deep with a flow profile of riffle and shallow glide over cascades. The substrata comprised mixed mobile gravels and angular cobble and boulder. Siltation was high with heavy floc cover indicative of enrichment. Cover of iron oxidising bacteria was also high. The narrow channel was heavily shaded and often tunnelled with abundant grey willow, fuchsia, gorse and grasses, resulting in an absence of macrophytes. Aquatic bryophytes were limited to rare *Scapania undulata* and *Pellia* sp. The site was bordered immediately by immature sitka spruce plantations (WS2).

No fish were recorded via electro-fishing at site C1 (**Appendix A**). The stream at this location was not of fisheries value given its diminutive size, shallow depths, historical modifications, water quality pressures, high gradients and location in the upper reaches of the catchment. There was no suitability for white-clawed crayfish. No otter signs were recorded in vicinity of the site.

Biological water quality, based on Q-sampling, was calculated as **Q3 (poor status)** (**Appendix C**). No macro-invertebrate species of conservation value greater than 'least concern', according to national red lists, were recorded via Q-sampling.

Given the absence of aquatic species or habitats of higher conservation value, the aquatic ecological evaluation of site C1 was of **local importance (lower value) (Table 4.4).**

Plate 4.9 Representative image of site C1 on Taurmore Stream, July 2024

4.1.10 Site C2 – Owenkeal River, Clashykinleen Bridge

Site C2 was located on the lower reaches of the Owenkeal River (18O06) at Clashykinleen Bridge. The upland spate channel (FW1) had been historically straightened and deepened in vicinity of the twin arch masonry bridge with intermittent old retaining walls along both banks. The river suffered from low summer flows at the time of survey with up to half of the bed exposed. The flow profile comprised slow-flowing glide with localised pool and rare riffle (although this increased downstream of bridge). The substrata were dominated by rounded cobble and boulder with more localised areas of mixed gravels. Sand accumulations (with some silt content) were present in depositing margins and pool slacks. Given low summer flows, the cover of floc was high (but likely low during higher water flows). Large woody debris contributed to improved habitat heterogeneity. Given high shading and bed conditions, macrophytes were limited to very occasional water mint (*Mentha aquatica*) and hemlock water dropwort on exposed cobble bars. Aquatic bryophyte coverage was relatively low with occasional *Chiloscyphus polyanthos* and *Rhynchostegium riparioides*. *Thamnobryum alopecurum* was present on the bridge abutments and steep rocky banks. Cover of filamentous algae was low but nonetheless present, despite high shading (indicating some enrichment). The river was lined by narrow but mature treelines dominated by sycamore and alder (*Alnus glutinosa*) with non-native montbretia (*Crocosmia* x *crocosmiiflora*). The site was bordered by broad-leaved woodland (WD1), residential areas (BL3) and improved pasture (GA1).

Atlantic salmon, brown trout and European eel (*Anguilla anguilla*) were recorded via electro-fishing at site C2 (**Appendix A**). The site was of good value for salmonids although supported only moderate densities of salmon and trout, likely reflecting low summer flows. Abundant cobble and boulder provided high quality refugia for juveniles (although reduced value due to low flows). Undercut banks (scours) offered some value as holding areas for adult salmonids although these were typically shallow in nature. Some good quality salmonid spawning habitat was present locally. The high energy site was largely unsuitable for lamprey with no nursery habitat present. Suitability for European eel was good with a high frequency of instream refugia. However, only a single individual was recorded. There was no suitability for white-clawed crayfish and the species was not recorded during the survey. A regular otter spraint site was recorded on the bridge ledge on the westernmost (dry) arch (ITM 524412, 606617).

Biological water quality, based on Q-sampling, was calculated as **Q3 (poor status)** (**Appendix C**). No macro-invertebrate species of conservation value greater than 'least concern', according to national red lists, were recorded via Q-sampling.

Given the location of the site within the Blackwater River (Cork/Waterford) SAC (002170), the aquatic ecological evaluation of site C2 was of **international importance (Table 4.4).**

Plate 4.10 Representative image of site C2 on the Owenkeal River, July 2024

4.1.11 Site D1 – Inchatotane Stream, Taurmore

Site D1 was located on the Inchatotane Stream (18I02) at a local road crossing to the south-east of the Site. The small upland stream (FW1) had been historically realigned and deepened in vicinity of coniferous forestry plantations and was dry at the time of survey, with no standing water in the high gradient ephemeral channel. The dry bed was composed of mobile angular cobble and gravels with scattered boulder. The absence of aquatic vegetation suggested the channel was typically dry for much of the year. The steep banks supported abundant scrub vegetation including gorse, bramble, bilberry and grey willow. A heavy infestation of invasive Japanese knotweed (*Reynoutria japonica*) was present within and along the channel downstream of the road crossing. The site was bordered by improved pasture (GA1) and mature coniferous forestry (WD4).

Given the dry nature of the stream at the time of survey, it was not possible to undertake electro-fishing. The ephemeral channel was therefore not of value to fish. No otter signs were recorded in vicinity of the site. As the seasonal stream at the time of survey, it was not possible to collect a biological water quality sample.

Given the absence of aquatic species or habitats of higher conservation value, the aquatic ecological evaluation of site B1 was of **local importance (lower value) (Table 4.4).**

Plate 4.11 Representative image of site D1 on the Inchatotane Stream, July 2024 (dry, ephemeral channel)

4.1.12 Site D2 – Glenlara River, Gloun Dine Bridge

Site D2 was located on the uppermost reaches of the Glenlara River (18G08) at Gloun Dine Bridge. The upland eroding spate channel (FW1) flowed under a local road via a perched pipe culvert before falling over a moderate gradient in a semi-natural, meandering channel. Some historical bank works had occurred locally (strengthening on meanders) but recovery was evident. The river was 1-2m wide and 0.05-0.15m deep at the time of survey. The profile comprised cascades over bedrock and mobile angular cobble and boulder with associated small plunge pools. Fine to medium gravels and sands were present interstitially and along depositing margins. Given the high energy nature and high shading, macrophytes were absent. However, the bryophytes *Marsupella emarginata*, *Rhynchostegium riparioides* and *Hygroamblystegium* sp. were present on more stable substrata. The stream flowed through a mature block of mixed woodland (WD3) with mature pine (*Pinus* sp.) and sycamore. The channel had scoured peaty banks supporting a well-developed moss and fern community, with scattered fuchsia. Beyond the immediate riparian fringe the Glenlara River was bordered by mature coniferous afforestation (WD4) which was being actively felled/thinned at the time of survey.

Brown trout was the only fish species recorded via electro-fishing at site D2 (**Appendix A**). The small upland river was of moderate value to salmonids, supporting a low density of mixed cohort trout (adults and juveniles). The shallow, high energy site was of only moderate value as a salmonid nursery, with the paucity of deeper pool reducing the value as holding habitat. The dominance of bedrock and larger substrata provided poor opportunities for salmonid spawning, although small areas of mixed gravels were present locally. Despite some low suitability, no European eel were recorded which was largely reflective of the location in the upper reaches of the watercourse. There was no suitability for lamprey or white-clawed crayfish. No otter signs were recorded in vicinity of the site.

Biological water quality, based on Q-sampling, was calculated as **Q3 (poor status)** (**Appendix C**). No macro-invertebrate species of conservation value greater than 'least concern', according to national red lists, were recorded via Q-sampling.

Given the presence of salmonids, the aquatic ecological evaluation of site D2 was of **local importance (higher value) (Table 4.4).**

Plate 4.12 Representative image of site D2 on the Glenlara River at Gloun Dine Bridge, July 2024

4.1.13 Site D3 – Glenlara River, Glennamucklagh East

Site D3 was located on the upper reaches of the Glenlara River (18G08) at a local road crossing, approximately 2km downstream of site D2. The upland eroding channel (FW1) was natural and meandering in character, flowing over a low gradient under a local road via a single arch masonry bridge with an associated perched, degrading apron. The river was 2-2.5m wide and varied from 0.1-0.7m deep, with a good variety of instream habitats. The flow profile comprised a mix of riffle, shallow glide, deeper glide and pools. The substrata were dominated by cobble and mixed gravels with locally frequent boulder. Sand accumulations with a high organic content were present along depositing margins and in pool slacks. Siltation was moderate overall with a particularly high cover of floc indicative of enrichment pressures. Macrophytes were limited to occasional water mint, hemlock water dropwort with lesser spearwort (*Ranunculus flammula*) along the littorals. Aquatic bryophyte coverage was also low with occasional *Fontinalis antipyretica* and *Rhynchostegium riparioides*. *Fontinalis squamosa* was recorded as rare with occasional *Pellia epiphylla* on the river banks. The filamentous rhodophyte species *Torularia atrum* was particularly abundant on shallow cobble. Filamentous algae was present (2%), further indicating enrichment. The riparian zones supported dense scrub vegetation with abundant grey willow. The site was bordered by diverse wet grassland (GS4) and mature coniferous afforestation (WD4) upstream.

Brown trout was the only fish species recorded via electro-fishing at site D3 (**Appendix A**). The small upland river was of considerable value to salmonids, supporting a good density of juveniles with a low number of adults. Good habitat heterogeneity provided suitability for both juveniles (nursery) and adults (holding). Small localised areas of mixed gravels (mostly upstream of road crossing) provided good quality salmonid spawning habitat although the value was compromised by siltation. Despite some suitability for European eel, none were recorded. The upland higher energy character of the Glenlara River was unsuitable for lamprey populations and the species was not recorded. There was no suitability for white-clawed crayfish given unsuitable geology (none recorded). No otter signs were recorded in vicinity of the site.

Biological water quality, based on Q-sampling, was calculated as **Q3-4 (moderate status)** (**Appendix C**). No macro-invertebrate species of conservation value greater than 'least concern', according to national red lists, were recorded via Q-sampling.

Given the presence of salmonids, the aquatic ecological evaluation of site D3 was of **local importance (higher value) (Table 4.4).**

Plate 4.13 Representative image of site D3 on the Glenlara River, July 2024

4.1.14 Site D4 – Glenlara River, Ballyduane Bridge

Site D4 was located on the lower reaches of the Glenlara River (18G08) at Ballyduane Bridge, approximately 4.5km downstream of site D3. The medium-sized upland eroding sandstone channel (FW1) was natural and meandering in character, flowing over a low gradient. The river was 3-5m wide and 0.1-0.4m deep, with locally deeper pool to 1.2m. The flow profile comprised a variety of riffle, shallow glide and pool with deeper glide present upstream of the bridge. The substrata were dominated by bryophyte-rich boulder and cobble (mostly bedded) and mixed gravels and sands locally frequent. Bedrock, forming pools, was present locally. Siltation was moderate overall, despite the upland eroding conditions. The cover of floc and filamentous algae was low. Hemlock water dropwort

was abundant along channel margins and instream. Water mint and branched bur-reed (*Sparganium erectum*) were occasional. The site supported a high cover of aquatic bryophytes with abundant *Fontinalis antipyretica*, *Fontinalis squamosa*, *Rhynchostegium riparioides* and *Chiloscyphus polyanthos*. *Hygrohypnum luridum*, *Fissidens* sp. and *Pellia* sp. were also present locally. The red algal species *Torularia atrum* was present but rare. The river was lined by mature but narrow treeline buffers dominated by willow and alder. The site was bordered by grassland (GS2), scrub (WS1) and in the wider landscape improved pasture (GA1).

Atlantic salmon, brown trout, European eel and stone loach (*Barbatula barbatula*) were recorded via electro-fishing at site D4 (**Appendix A**). The site was of high value for salmonids, supporting a high density of juvenile salmon in addition to a lower density of mixed cohort trout. This reflected the variety of instream habitats present (i.e. riffle, glide & pool). The site was of highest value as a salmonid nursery with abundant bryophyte-rich cobble and boulder providing instream flow refugia. Locally areas of mixed gravels and smaller, more mobile cobble offered good quality salmonid spawning habitat. Deeper glide and pool, particularly with scoured banks or overhanging vegetation, provided good quality holding habitat for adult salmonids. Good quality European eel habitat was present although only a low density were recorded. The upland characteristics were unsuitable for lamprey overall, despite the presence of localised organic-rich sand accumulations. There was no suitability for white-clawed crayfish given unsuitable geology. Two otter spraint sites were present on ledges under the road bridge (ITM 527755, 607295 & 527758, 607296).

Biological water quality, based on Q-sampling, was calculated as **Q3-4 (moderate status)** (**Appendix C**). No macro-invertebrate species of conservation value greater than 'least concern', according to national red lists, were recorded via Q-sampling.

Given the location of the site within the Blackwater River (Cork/Waterford) SAC (002170), the aquatic ecological evaluation of site D4 was of **international importance (Table 4.4).**

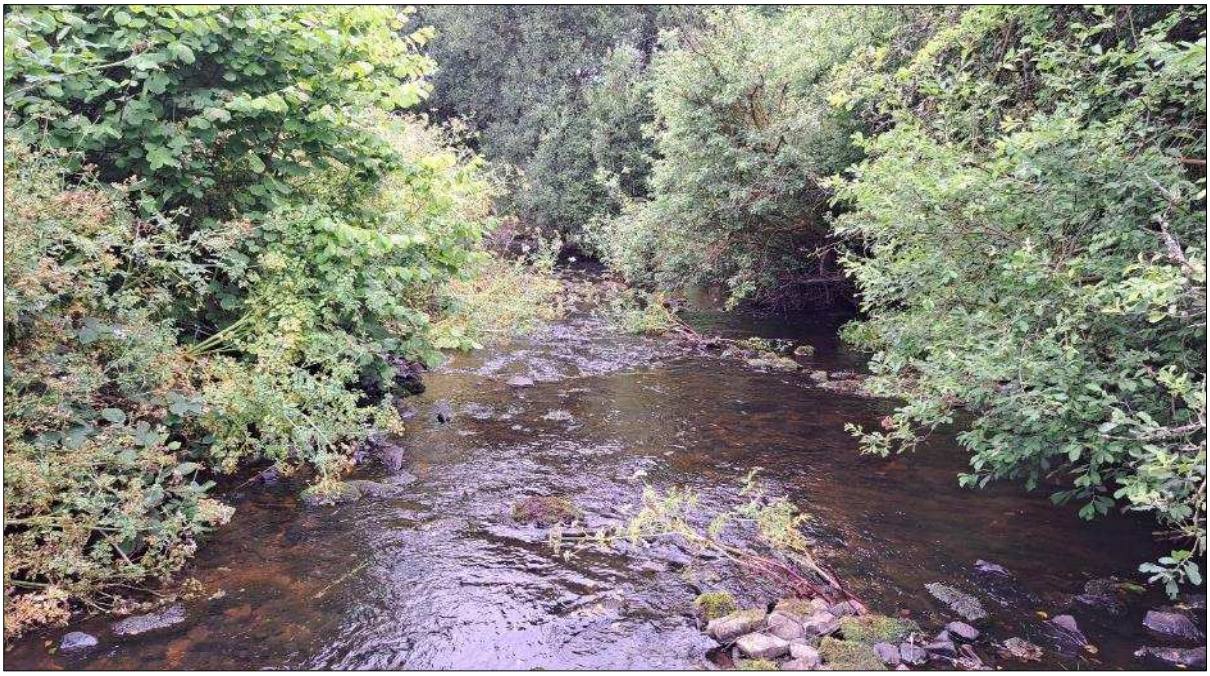

Plate 4.14 Representative image of site D4 on the Glenlara River at Ballyduane Bridge, July 2024

4.2 White-clawed crayfish survey

No white-clawed crayfish were recorded via hand-searching or sweep netting of instream refugia and no crayfish remains were identified in otter spraint sites recorded during the survey. This species is not known to be present in the wider survey area given largely unsuitable water chemistry and geographical isolation (Demers et al., 2005; Lucy & McGarrigle, 1987).

4.3 eDNA analysis

No freshwater pearl mussel, white-clawed crayfish or crayfish plague eDNA was detected in composite water samples collected from the Knockahorrea East River, Glenacarney River, Owenkeal River or Glenlara River (0 positive qPCR replicates out of 12, respectively) (**Table 4.1; Appendix C**). These results were considered as evidence of the species' absence at and or upstream of the sampling locations.

Table 4.1 eDNA results in the vicinity of the Proposed Lifetime Extension (positive qPCR replicates out of 12 in parentheses)

Site	Watercourse	Freshwater pearl mussel	White-clawed crayfish	Crayfish plague
A4	Knockahorrea East River	Negative (0/12)	Negative (0/12)	Negative (0/12)
B4	Glenacarney River	Negative (0/12)	Negative (0/12)	Negative (0/12)
C2	Owenkeal River	Negative (0/12)	Negative (0/12)	Negative (0/12)
D4	Glenlara River	Negative (0/12)	Negative (0/12)	Negative (0/12)

4.4 Biological water quality (macro-invertebrates)

No rare or protected macro-invertebrate species (according to national red lists) were recorded in the biological water quality samples taken from a total of 13 no. wetted riverine sites[2] in July 2024 (**Appendix B**).

Sites A2 on the Glennaknockane Stream and A3 on the Knockahorrea River achieved **Q4 (good status)** water quality and thus met the target good status (≥Q4) requirements of the European Union Environmental Objectives (Surface Waters) (Amendment) Regulations 2019 and the Water Framework Directive (2000/60/EC) (**Figure 4.1**). This was based on the occurrence of at least one group A taxa in fair numbers (5% of total sample abundance), namely the stoneflies *Nemurella picteti* and *Isoperla grammatica*, respectively.

A total of 7 no. sites on the Knockahorrea River (4), Glasheenanargid Stream (B1), Glenacarney River (B3, B4) and unnamed tributary (B2) and the Glenlara River (D3, D4) achieved **Q3-4 (moderate status)** water quality (**Figure 4.1**). Despite the presence of EPA group A species such as *Ecdyonurus dispar,*

[2] Site D1 on the Inchatotane Stream was dry at the time of survey and thus it was not possible to collect a biological water quality sample.

Electrogena lateralis, Heptagenia sulphurea and *Isoperla grammatica*, these were only recorded in low numbers (<5% of total sample) and thus did not meet the qualifying criteria for good status as set out by Toner et al. (2005).

The remaining 4 no. sites (i.e. A1, C1, C2 & D2) achieved **Q3 (poor status)** based on an absence of group A species, low numbers of group B species and a dominance of group C species, particularly the mayfly *Baetis rhodani*, Hydropsychid caddis and Simuliidae larvae (**Appendix B**). A toxic effect was suspected on the Knockahorrea East River at site A1 where a very high cover of iron oxidising bacteria resulted in an extremely low abundance of macro-invertebrates (*n*=5) and a subsequent Q-rating of **Q3/0**.

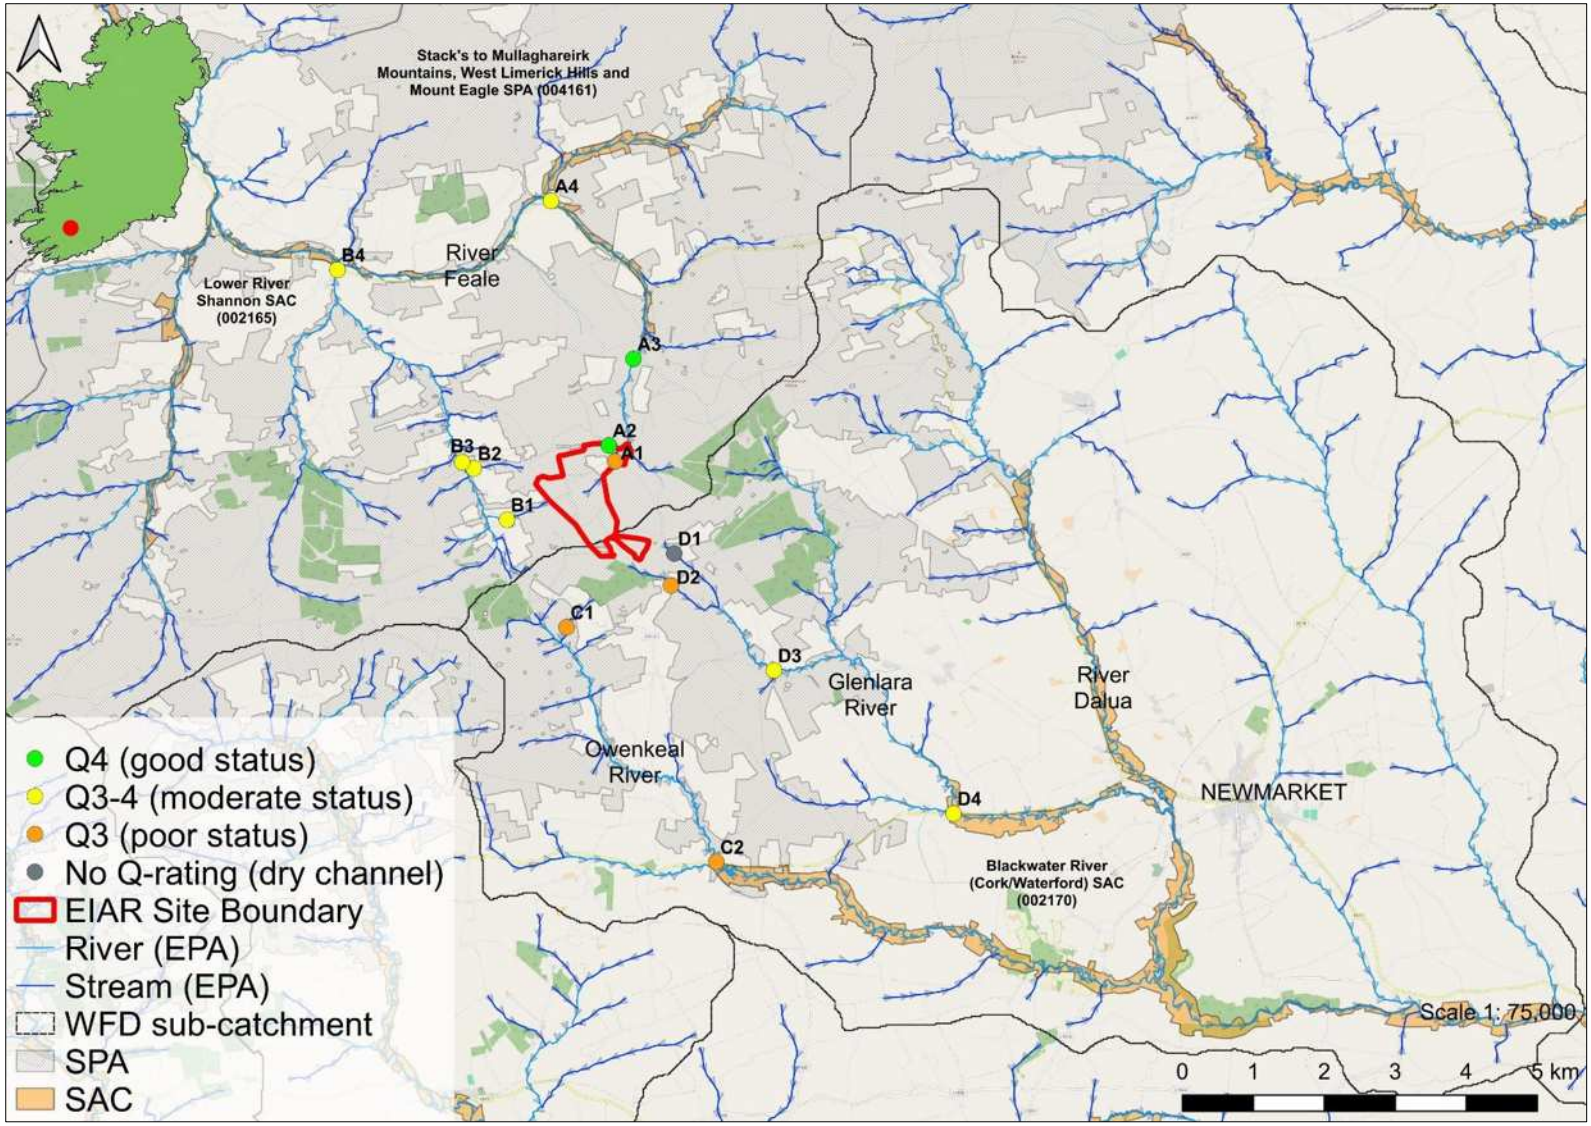

Figure 4.1 Overview of the biological water quality status in the vicinity of the Site, July 2024

Table 4.2 Relative abundance of fish species of higher conservation value recorded via **electro-fishing** in the vicinity of the Site, July 2024

Site	Watercourse	Atlantic salmon	Brown trout	European eel	Other species
A1	Knockahorrea East River		Low		
A2	Glennaknockane Stream				No fish recorded
A3	Knockahorrea East River	High	Medium		
A4	Knockahorrea East River	Very high	Medium		
B1	Glasheenanargid Stream				No fish recorded
B2	Unnamed stream				No fish recorded
B3	Glenacarney River	High	High		
B4	Glenacarney River	High	Medium		
C1	Taurmore Stream				No fish recorded
C2	Owenkeal River	Medium	Medium	Low	
D1	Inchatotane Stream				No fish recorded – dry channel
D2	Glenlara River		Low		
D3	Glenlara River		Medium		
D4	Glenlara River	High	Medium	Low	Stone loach

Conservation value: Atlantic salmon (*Salmo salar*) are listed under Annex II of the Habitats Directive [92/42/EEC]. Atlantic salmon and river lamprey are also listed under Annex V of the Habitats Directive [92/42/EEC]. Atlantic salmon are also protected under the Wild Salmon and Sea Trout Tagging Scheme (Amendment) Regulations 2023. European eel are 'critically endangered' according to most recent ICUN red list (Pike et al., 2020) and listed as 'critically engendered' in Ireland (King et al., 2011). With the exception of the Inland Fisheries Acts 1959 to 2017, non-anadromous brown trout and coarse fish species have no legal protection in Ireland.

Table 4.3 Summary of aquatic species and habitats of higher conservation value recorded in the vicinity of the Site, July 2024

Site	Watercourse	White-clawed crayfish	Otter signs[3]	Annex I aquatic habitats	Rare or protected macrophytes/ aquatic bryophytes	Rare or protected macro-invertebrates	Other species/habitats of high conservation value
A1	Knockahorrea East River	None recorded	No signs recorded	None recorded	None recorded	None recorded	None recorded
A2	Glennaknockane Stream	None recorded	No signs recorded	None recorded	None recorded	None recorded	None recorded
A3	Knockahorrea East River	None recorded	No signs recorded	None recorded	None recorded	None recorded	**Atlantic salmon**
A4	Knockahorrea East River	None recorded	**Old spraint site**	None recorded	None recorded	None recorded	**Atlantic salmon**
B1	Glasheenanargid Stream	None recorded	No signs recorded	None recorded	None recorded	None recorded	None recorded
B2	Unnamed stream	None recorded	No signs recorded	None recorded	None recorded	None recorded	None recorded
B3	Glenacarney River	None recorded	No signs recorded	None recorded	None recorded	None recorded	**Atlantic salmon**
B4	Glenacarney River	None recorded	No signs recorded	None recorded	None recorded	None recorded	**Atlantic salmon**
C1	Taurmore Stream	None recorded	No signs recorded	None recorded	None recorded	None recorded	None recorded
C2	Owenkeal River	None recorded	**Regular spraint site**	None recorded	None recorded	None recorded	**Atlantic salmon, European eel**
D1	Inchatotane Stream	None recorded	No signs recorded	None recorded	None recorded	None recorded	None recorded
D2	Glenlara River	None recorded	No signs recorded	None recorded	None recorded	None recorded	None recorded
D3	Glenlara River	None recorded	No signs recorded	None recorded	None recorded	None recorded	None recorded
D4	Glenlara River	None recorded	**Two spraint sites**	None recorded	None recorded	None recorded	**Atlantic salmon, European eel**

Conservation value: Eurasian otter (*Lutra lutra*), Atlantic salmon (*Salmo salar*) & lamprey (*Lampetra* spp.) are listed under Annex II and Annex V of the Directive on the Conservation of Natural Habitats of Wild Fauna and Flora (92/43/EEC) ('EU Habitats Directive'). Atlantic salmon and sea trout are also protected under the Wild Salmon and Sea Trout Tagging Scheme (Amendment) Regulations 2023. European eel are 'critically endangered' according to most recent ICUN red list (Pike et al., 2020) and listed as 'critically engendered' in Ireland (King et al., 2011).

[3] Otter signs within 150m of the survey site

Table 4.4 Aquatic ecological evaluation summary of the survey sites according to NRA (2009) criteria

Site no.	Watercourse	EPA code	Evaluation of importance	Rationale summary
A1	Knockahorrea East River	23K33	**Local importance (higher value)**	Brown trout recorded
A2	Glennaknockane Stream	23G62	Local importance (lower value)	No aquatic species or habitats of high conservation value; Q4 (good status) water quality
A3	Knockahorrea East River	23K33	**Local importance (higher value)**	Atlantic salmon & brown trout recorded
A4	Knockahorrea East River	23K33	**Local importance (higher value)**	Atlantic salmon, brown trout & otter recorded
B1	Glasheenanargid Stream	23G43	Local importance (lower value)	No aquatic species or habitats of high conservation value; Q3-4 (moderate status) water quality
B2	Unnamed stream	n/a	Local importance (lower value)	No aquatic species or habitats of high conservation value; Q3-4 (moderate status) water quality
B3	Glenacarney River	23G06	**Local importance (higher value)**	Atlantic salmon & brown trout recorded
B4	Glenacarney River	23G06	**Local importance (higher value)**	Atlantic salmon & brown trout recorded
C1	Taurmore Stream	18T07	Local importance (lower value)	No aquatic species or habitats of high conservation value; Q3 (poor status) water quality
C2	Owenkeal River	18O06	**International importance**	Located within the Blackwater River (Cork/Waterford) SAC (002170)
D1	Inchatotane Stream	18I02	Local importance (lower value)	No aquatic species or habitats of high conservation value; dry, ephemeral stream
D2	Glenlara River	18G08	**Local importance (higher value)**	Brown trout recorded
D3	Glenlara River	18G08	**Local importance (higher value)**	Brown trout recorded
D4	Glenlara River	18G08	**International importance**	Located within the Blackwater River (Cork/Waterford) SAC (002170)

Conservation value: Eurasian otter (*Lutra lutra*) and Atlantic salmon (*Salmo salar*) are listed under Annex II of the Directive on the Conservation of Natural Habitats of Wild Fauna and Flora (92/43/EEC) ('EU Habitats Directive') and are protected under the Irish Wildlife Acts 1976-2023. Atlantic salmon are also protected under the Wild Salmon and Sea Trout Tagging Scheme (Amendment) Regulations. European eel are 'critically endangered' according to most recent ICUN red list (Pike et al., 2020) and listed as 'critically engendered' in Ireland (King et al., 2011). Apart from the Inland Fisheries Acts 1959 to 2017, non-anadromous brown trout have no legal protection in Ireland.

5. Discussion

The watercourses in the vicinity of the Proposed Lifetime Extension were typically small, upland eroding spate channels with a good degree of naturalness and habitat heterogeneity. However, land use and water quality pressures were present in both the Feale_SC_010 and Dalua_SC_010 river sub-catchments, with eutrophication and siltation evident. Despite this, a number of a high conservation value aquatic species were recorded including Atlantic salmon, European eel and otter. The majority of sites were of at least **local importance (higher value)** in terms of their aquatic ecology (**Table 4.4**). Sites on the Owenkeal River (C2) and Glenlara River (D4) were of **international importance** by virtue of their location within the Blackwater River (Cork/Waterford) SAC (002170), a site designated for a number of aquatic qualifying interests including Atlantic salmon and otter. The highest value watercourses in terms of aquatic ecology were the larger Knockahorrea east River, Glenacarney River, Owenkeal River and Glenlara River.

No white-clawed crayfish nor rare or protected macro-invertebrates, macrophytes or aquatic bryophytes were recorded during the survey. A Stage 1 freshwater pearl mussel survey was beyond the scope of the current survey. However pearl mussel were not detected from the Knockahorrea East, Glenacarney, Owenkeal River or Glenlara rivers via eDNA sampling (**Appendix B**) and overall suitability appeared low or absent in the survey area.

5.1 Fisheries

A typically low diversity of fish species for Cork sandstone catchments was recorded during the electro-fishing survey. This included Atlantic salmon, brown trout, European eel and stone loach (**Table 4.1**). A total of 5 no. sites (A2, B1, B2, C1 & D1) did not support resident fish at the time of survey and these were located in the upper reaches of the respective watercourses.

Salmonid populations were widespread in vicinity of the Site. Of the 9 no. sites supporting fish, brown trout were recorded at all of them. Atlantic salmon were present at 6 no. sites on the Knockahorrea East River (site A3, A4), Glenacarney River (B3, B4), Owenkeal River (C2) and Glenlara River (D4). These four watercourses provided the most important salmonid habitat in the survey area which was supported by more optimal nursery and spawning conditions as reflected by the fish abundances (**Appendix A**). No lamprey ammocoetes were recorded during targeted electro-fishing. Primarily this reflected the spate nature of the survey watercourses that limited the presence of soft sediment nursery habitat (**Appendix A**). Red-listed European eel were only recorded (in low densities) from site C2 on the Owenkeal River. The paucity of eel recorded during the electro-fishing surveys was considered to reflect a combination sub-optimal habitat (high energy/spate watercourses) and distance from marine habitats (**Appendix A**).

5.2 Otter

Despite some good foraging suitability elsewhere (e.g. Glenacarney River), otter signs (spraints) were only recorded at 3 no. sites on the Knockahorrea East River (A4), Owenkeal River (C2) and Glenlara River (D4). The paucity of signs was considered to mainly reflect the higher energy, higher gradient and or small, shallow nature of many survey watercourses. Such channels generally provide more restricted, stochastic prey resources and reduced foraging opportunities for otter compared with

lower-gradient, larger watercourses with greater prey resources (Triturus data; Sittenthaler et al., 2019; Scorpio et al., 2016; Remonti et al., 2009). Furthermore, most survey sites were located at elevations >200m ASL and otter occurrence is known to be negatively correlated with increasing elevation (Brazier & Macklin, 2020; Hong et al., 2020; Reid et al., 2013), primarily due to impacts on foraging. No breeding (holt) or couch (resting) areas were identified in the vicinity of the survey sites in July 2024.

5.3 Biological water quality & pressures

No rare or protected macro-invertebrate species (according to national red lists) were recorded in the biological water quality samples taken from a total of 13 no. wetted riverine sites in July 2024 (**Appendix B**), i.e. none of greater than Least Concern.

Only two sites on the Glennaknockane Stream (A2) and Knockahorrea River (A3) achieved **Q4 (good status)** water quality, with all other sites failing to meet the target good status (≥Q4) requirements of the European Union Environmental Objectives (Surface Waters) (Amendment) Regulations 2019 and the Water Framework Directive (2000/60/EC). Impacts to water quality from forestry and land drainage (hydromorphology) are known to be the primary threats to water quality in the wider survey area (EPA data) and these pressures were also observed during the site surveys. Eutrophication, contributing to a high bed cover of floc that was present in both of the sub-catchments surveyed.

6. References

Brazier, B. & Macklin, R. (2020). Dún Laoghaire-Rathdown otter survey. Report prepared by Triturus Environmental Ltd. for Dún Laoghaire-Rathdown County Council. November 2020.

Byrne, A. W., Moorkens, E. A., Anderson, R., Killeen, I. J., & Regan, E. (2009). Ireland Red List no. 2: Non-marine molluscs. National Parks and Wildlife Service, Department of the Environment, Heritage and Local Government.

CEN (2003). Water Quality - Sampling of Fish with Electricity. Document CEN EN 14011:2000.

CFB (2008). Methods for the Water Framework Directive. Electric Fishing in Wadeable Reaches. Central Fisheries Board. Unpublished report.

Demers, A., Lucey, J., McGarrigle, M. L., & Reynolds, J. D. (2005). The distribution of the white-clawed crayfish, *Austropotamobius pallipes*, in Ireland. In Biology and Environment: Proceedings of the Royal Irish Academy (pp. 65-69). Royal Irish Academy.

EA (2003). River Habitat Survey in Britain and Ireland Field Survey Guidance Manual 2003. Environment Agency, UK.

Feeley, H. B., Baars, J. R., Kelly-Quinn, M., & Nelson, B. (2020). Ireland Red List No. 13: Stoneflies (Plecoptera). National Parks and Wildlife Service.

Fossitt, J. (2000). A Guide to Habitats in Ireland. The Heritage Council, Ireland.

Foster, G. N., Nelson, B. H. & O Connor, Á. (2009). Ireland Red List No. 1 – Water beetles. National Parks and Wildlife Service, Department of Environment, Heritage and Local Government, Dublin, Ireland.

Gammell, M., McFarlane, A., Brady, D., O'Brien, J., Mirimin, L., Graham, C., Lally, H., Minto, C. & O'Connor, I. (2021). White-clawed Crayfish *Austropotamobius pallipes* survey in designated SACs in 2017. Irish Wildlife Manuals, No. 131. National Parks and Wildlife Service, Department of Housing, Local Government and Heritage, Ireland.

Hong, S., Di Febbraro, M., Loy, A., Cowan, P., & Joo, G. J. (2020). Large scale faecal (spraint) counts indicate the population status of endangered Eurasian otters (*Lutra lutra*). Ecological Indicators, 109, 105844.

IFI (2010). Biosecurity Protocol for Field Survey Work. Available at http://www.fisheriesireland.ie/Invasive-Species/biosecurity-protocol-for-field-survey-work.html

Kelly, F.L., Matson, R., Wightman, G., Connor, L., Feeney, R., Morrissey, E., O Callaghan, R., Hanna, G., Rocks, K. & Harrison, A. (2010). ShRFB Rivers Report for Water Framework Directive Fish Surveillance Monitoring Programme 2007-2009. Central Fisheries Board, Dublin.

Kelly-Quinn, M. & Regan, E.C. (2012). Ireland Red List No. 7: Mayflies (Ephemeroptera). National Parks and Wildlife Service, Department of Arts, Heritage and the Gaeltacht, Dublin, Ireland.

King J. J. & Linnane S. M. (2004). The status and distribution of lamprey and shad in the Slaney and Munster Blackwater SACs. Irish Wildlife Manuals, No. 14. National Parks and Wildlife Service, Department of Environment, Heritage and Local Government, Dublin, Ireland

King, J.L., Marnell, F., Kingston, N., Rosell, R., Boylan, P., Caffrey, J.M., FitzPatrick, Ú., Gargan, P.G., Kelly, F.L., O'Grady, M.F., Poole, R., Roche, W.K. & Cassidy, D. (2011). Ireland Red List No. 5: Amphibians, Reptiles &

Freshwater Fish. National Parks and Wildlife Service, Department of Arts, Heritage and the Gaeltacht, Dublin, Ireland.

Lucey, J., & McGarrigle, M. L. (1987). The distribution of the crayfish *Austropotamobius pallipes* (Lereboullet) in Ireland.

Moorkens, E.A. & Killeen, I.J. (2020). Monitoring Populations of the Freshwater Pearl Mussel, *Margaritifera margaritifera*, Stage 3 and Stage 4 Survey. Irish Wildlife Manuals, No. 122. National Parks and Wildlife Service, Department of Culture, Heritage and the Gaeltacht, Ireland.

Nelson, B., Ronayne, C. & Thompson, R. (2011). Ireland Red List No.6: Damselflies & Dragonflies (Odonata). National Parks and Wildlife Service, Department of the Environment, Heritage and Local Government, Dublin, Ireland.

NRA (2009). Guidelines for Assessment of Ecological Impacts of National Road Schemes. National Roads Authority, Dublin.

O'Connor W. (2006). A baseline survey of juvenile lamprey populations in the River Feale catchment. Irish Wildlife Manuals, No. 22. National Parks and Wildlife Service, Department of Environment, Heritage and Local Government, Dublin, Ireland.

Peay, S. (2003). Monitoring the white-clawed crayfish Austropotamobius pallipes. Conserving Natura 2000 Rivers Monitoring Series No. 1, English Nature, Peterborough.

Pike, C., Crook, V. & Gollock, M. (2020). *Anguilla anguilla*. The IUCN Red List of Threatened Species 2020: e.T60344A152845178. https://dx.doi.org/10.2305/IUCN.UK.2020-2.RLTS.T60344A152845178.en.

Reid, N., Thompson, D., Hayden, B., Marnell, F., & Montgomery, W. I. (2013). Review and quantitative meta-analysis of diet suggests the Eurasian otter (*Lutra lutra*) is likely to be a poor bioindicator. Ecological indicators, 26, 5-13.

Remonti, L., Balestrieri, A., & Prigioni, C. (2009). Altitudinal gradient of Eurasian otter (Lutra lutra) food niche in Mediterranean habitats. Canadian Journal of Zoology, 87(4), 285-291.

Reynolds, J.D., Lynn, D., O' Keeffe, C., Lucey, J., Clabbey, K., McGarrigle, M. & King, J. (2010). Conservation assessment and current status of protected white-clawed crayfish, *Austropotamobius pallipes* (Lereboullet), in Ireland. Freshwater Crayfish 17: 123-127.

Scorpio, V., Loy, A., Di Febbraro, M., Rizzo, A., Aucelli, P. (2016). Hydromorphology meets mammal ecology: river morphological quality, recent channel adjustments and otter resilience. River Res. Appl. 32, 267–279.

Sittenthaler, M., Koskoff, L., Pinter, K., Nopp-Mayr, U., Parz-Gollner, R., & Hackländer, K. (2019). Fish size selection and diet composition of Eurasian otters (*Lutra lutra*) in salmonid streams: Picky gourmets rather than opportunists? Knowledge & Management of Aquatic Ecosystems, (420), 29.

TEGOS (2023). The Status of Irish Salmon Stocks in 2023 with Catch Advice for 2024. Report of the Technical Expert Group on Salmon (TEGOS) to the North-South Standing Scientific Committee for Inland Fisheries. 58 pp.

Toner, P., Bowman, J., Clabby, K., Lucey, J., McGarrigle, M., Concannon, C., ... & MacGarthaigh, M. (2005). Water quality in Ireland. Environmental Protection Agency, Co. Wexford, Ireland.

Wyse-Jackson, M., FitzPatrick, Ú., Cole, E., Jebb, M., McFerran, D., Sheehy Skeffington, M., & Wright, M. (2016). Ireland red list no. 10: Vascular plants. National Parks and Wildlife Service, Department of Arts, Heritage, Regional, Rural and Gaeltacht Affairs, Dublin, Ireland.

7. Appendix A – Fisheries assessment report

Please see accompanying fisheries assessment report

Fisheries assessment of Taurbeg Wind Farm Extension of Operational Life

Prepared by Triturus Environmental Ltd. for MKO

November 2024

Please cite as:

Triturus (2024). Fisheries assessment of Taurbeg Wind Farm Extension of Operational Life. Report prepared by Triturus Environmental Ltd. for MKO. November 2024.

Table of contents

1. Introduction 3

1.1 Background 3

1.2 Fisheries (desktop review) 3

2. Methodology 4

2.1 Fisheries assessment (electro-fishing) 4

2.1.1 Salmonids and European eel 4

2.1.2 Lamprey 4

2.2 Fisheries habitat appraisal 5

2.3 Biosecurity 5

3. Results 8

4. Discussion 26

5. References 27

1. Introduction

1.1 Background

Triturus Environmental Ltd. were commissioned by MKO to undertake a baseline fisheries assessment of riverine watercourses in the vicinity of the Proposed Lifetime Extension located near Newmarket, Co. Cork (**Figure 2.1**).

The survey was undertaken to establish baseline fisheries data used in the preparation of the EIAR for the Proposed Lifetime Extension. In order to gain an accurate overview of the existing and potential fisheries value of the riverine watercourses in vicinity of the Site, a catchment-wide electro-fishing survey across 14 no. riverine sites was undertaken (**Table 2.1; Figure 2.1**). Electro-fishing helped to identify the importance of the watercourses as nurseries and habitats for fish of high conservation value that included salmonids, lamprey (*Lampetra* sp.) and European eel (*Anguilla anguilla*). Other species of lower conservation value were also recorded. The presence and or absence of fish populations and or associated supporting habitat would help inform impact assessment and any subsequent mitigation for the Proposed Lifetime Extension.

Triturus Environmental Ltd. made an application under Section 14 of the Fisheries (Consolidation) Act, 1959 as substituted by Section 4 of the Fisheries (Amendment) Act, 1962, to undertake an electro-fishing survey in the vicinity of the Proposed Lifetime Extension. The surveys were undertaken on the 15th, 16th and 17th July 2024.

1.2 Fisheries (desktop review)

Fisheries data for the survey watercourses was largely deficient. The Owenkeal River, a tributary of the River Dalua, is also known to support lamprey (*Lampetra* sp.) as well as sea lamprey (*Petromyzon marinus*) (King & Linnane, 2004), in addition to salmonids.

The downstream-connecting River Feale is a designated salmonid watercourse under the European Communities (Quality of Salmonid Waters) Regulations, 1988 (S.I. 293/1988) and is currently meeting its conservation limit for both one sea-winter (1SW) and two sea-winter (2SW) Atlantic salmon (*Salmo salar*) (TEGOS, 2023). The river and wider catchment also supports brown/sea trout (*Salmo trutta*), lamprey (*Lampetra* sp.), European eel (*Anguilla anguilla*) and minnow (*Phoxinus phoxinus*) (Kelly et al., 2010; O'Connor, 2006).

Fisheries data for the other survey watercourses was not available prior to this survey.

2. Methodology

2.1 Fisheries assessment (electro-fishing)

A single anode Smith-Root LR24 backpack (12V DC input; 300V, 100W DC output) was used to electro-fish sites on riverine watercourses in the vicinity of the Site in July 2024 following notification to Inland Fisheries Ireland and under the conditions of a Department of the Environment, Climate and Communications (DECC) licence. The electro-fishing survey was undertaken across 14 no. riverine sites (see **Table 2.1, Figure 2.1**).

Both river and holding tank water temperature was monitored continually throughout the survey to ensure temperatures of 20°C were not exceeded, thus minimising stress to the captured fish due to low dissolved oxygen levels. A portable battery-powered aerator was also used to further reduce stress to any captured fish contained in the holding tank. Salmonids, European eel and other captured fish species were transferred to a holding container with oxygenated fresh river water following capture. To reduce fish stress levels, anaesthesia was not applied to captured fish. All fish were measured to the nearest millimetre and released in-situ following a suitable recovery period.

As three primary species groups were targeted during the survey, i.e., salmonids, lamprey, and eel, the electro-fishing settings were tailored for each species. By undertaking electro-fishing using the rapid electro-fishing technique (see methodology below), the broad characterisation of the fish community at each sampling reach could be determined as a longer representative length of channel was surveyed. Electro-fishing methodology followed accepted European standards (CEN, 2003) and adhered to best practice (e.g., CFB, 2008).

2.1.1 Salmonids and European eel

For salmonid species and European eel, as well as all other incidental species, electro-fishing was carried out in an upstream direction for a 10-minute CPUE, an increasingly common standard approach for wadable streams (Matson et al., 2018). A total of approximately 30-50m channel length was surveyed at each site, where feasible, in order to gain a better representation of fish stock assemblages.

Relative conductivity of the water at each site was checked in-situ with a conductivity meter and the electro-fishing backpack was energised with the appropriate voltage and frequency to provide enough draw to attract salmonids and European eel to the anode without harm. For the low to moderate conductivity waters of the sites a voltage of 240-300v, frequency of 35-40Hz and pulse duration of 3.5-4ms was utilised to draw fish to the anode without causing physical damage.

2.1.2 Lamprey

Electro-fishing for lamprey ammocoetes was conducted using targeted quadrat-based electro-fishing (as per Harvey & Cowx, 2003) in objectively suitable areas of sand/silt, where encountered. As lamprey take longer to emerge from silts and require a more persistent approach, they were targeted at a lower frequency (30Hz) burst DC pulse setting which also allowed detection of European eel in sediment, if present. Settings for lamprey followed those recommended and used by Harvey & Cowx (2003), APEM (2004) and Niven & McAuley (2013). Using this approach, the anode was placed under

the water's surface, approximately 10-15cm above the sediment, to prevent immobilising lamprey ammocoetes within the sediment. The anode was energised with 100V of pulsed DC for 15-20 seconds and then turned off for approximately five seconds to allow ammocoetes to emerge from their burrows. The anode was switched on and off in this way for approximately two minutes. Immobilised ammocoetes were collected by a second operator using a fine-mesh hand net as they emerged.

Lamprey species were identified to species level, where possible, with the assistance of a hand lens, through external pigmentation patterns and trunk myomere counts as described by Potter & Osborne (1975) and Gardiner (2003).

2.2 Fisheries habitat appraisal

A fisheries habitat appraisal of all 14 no. sites was undertaken to establish the importance of the supporting habitats as nursery, spawning and or holding habitats. The appraisal surveys focused on evaluating the spawning, nursery and or holding habitat for salmonids and lamprey species but also considered European eel and other fish species. The appraisals of salmonids and lamprey were cognisant of species-specific habitat requirements and preferences as outlined in O'Grady (2006), Hendry et al. (2003), Armstrong et al. (2003), Harvey & Cowx (2003), Maitland (2003) and Hendry & Cragg-Hine (1997). River habitat surveys and fisheries assessments were also carried out utilising elements of the approaches in the River Habitat Survey Methodology (Environment Agency, 2003) and Fishery Assessment Methodology (O'Grady, 2006) to broadly characterise the riverine sites (i.e., channel profiles, substrata etc.).

2.3 Biosecurity

A strict biosecurity protocol following IFI (2010) and the Check-Clean-Dry approach was adhered to during surveys for all equipment and PPE used. Disinfection of all equipment and PPE before and after use with Virkon™ was conducted to prevent the transfer of pathogens or invasive propagules between survey sites. Surveys were undertaken at sites in a downstream order to minimise the risk of upstream propagule mobilisation. Any aquatic invasive species or pathogens recorded within or adjoining the survey areas were geo-referenced. All Triturus staff are certified in 'Good fieldwork practice: slowing the spread of invasive non-native species' by the University of Leeds.

Table 2.1 Location of *n*=14 electro-fishing and fisheries appraisal sites in the vicinity of the Site

Site no.	Watercourse	EPA code	Location	X (ITM)	Y (ITM)
A1	Knockahorrea East River	23K33	Taurbeg	522990	612256
A2	Glennaknockane Stream	23G62	Taurbeg	522901	612480
A3	Knockahorrea East River	23K33	Meentinny West	523248	613699
A4	Knockahorrea East River	23K33	Tooreennagrena	522084	615924
B1	Glasheenanargid Stream	23G43	Glasheenanargid	521465	611432
B2	Unnamed stream	n/a	Foiladaun	520997	612155
B3	Glenacarney River	23G06	Foiladaun	520834	612242
B4	Glenacarney River	23G06	Glenacarney Bridge	519077	614953
C1	Taurmore Stream	18T07	Taurmore	522306	609917
C2	Owenkeal River	18O06	Clashykinleen Bridge	524415	606611
D1	Inchatotane Stream	18I02	Taurmore	523821	610957
D2	Glenlara River	18G08	Gloun Dine Bridge	523777	610507
D3	Glenlara River	18G08	Glennamucklagh East	525227	609309
D4	Glenlara River	18G08	Ballyduane Bridge	527758	607292

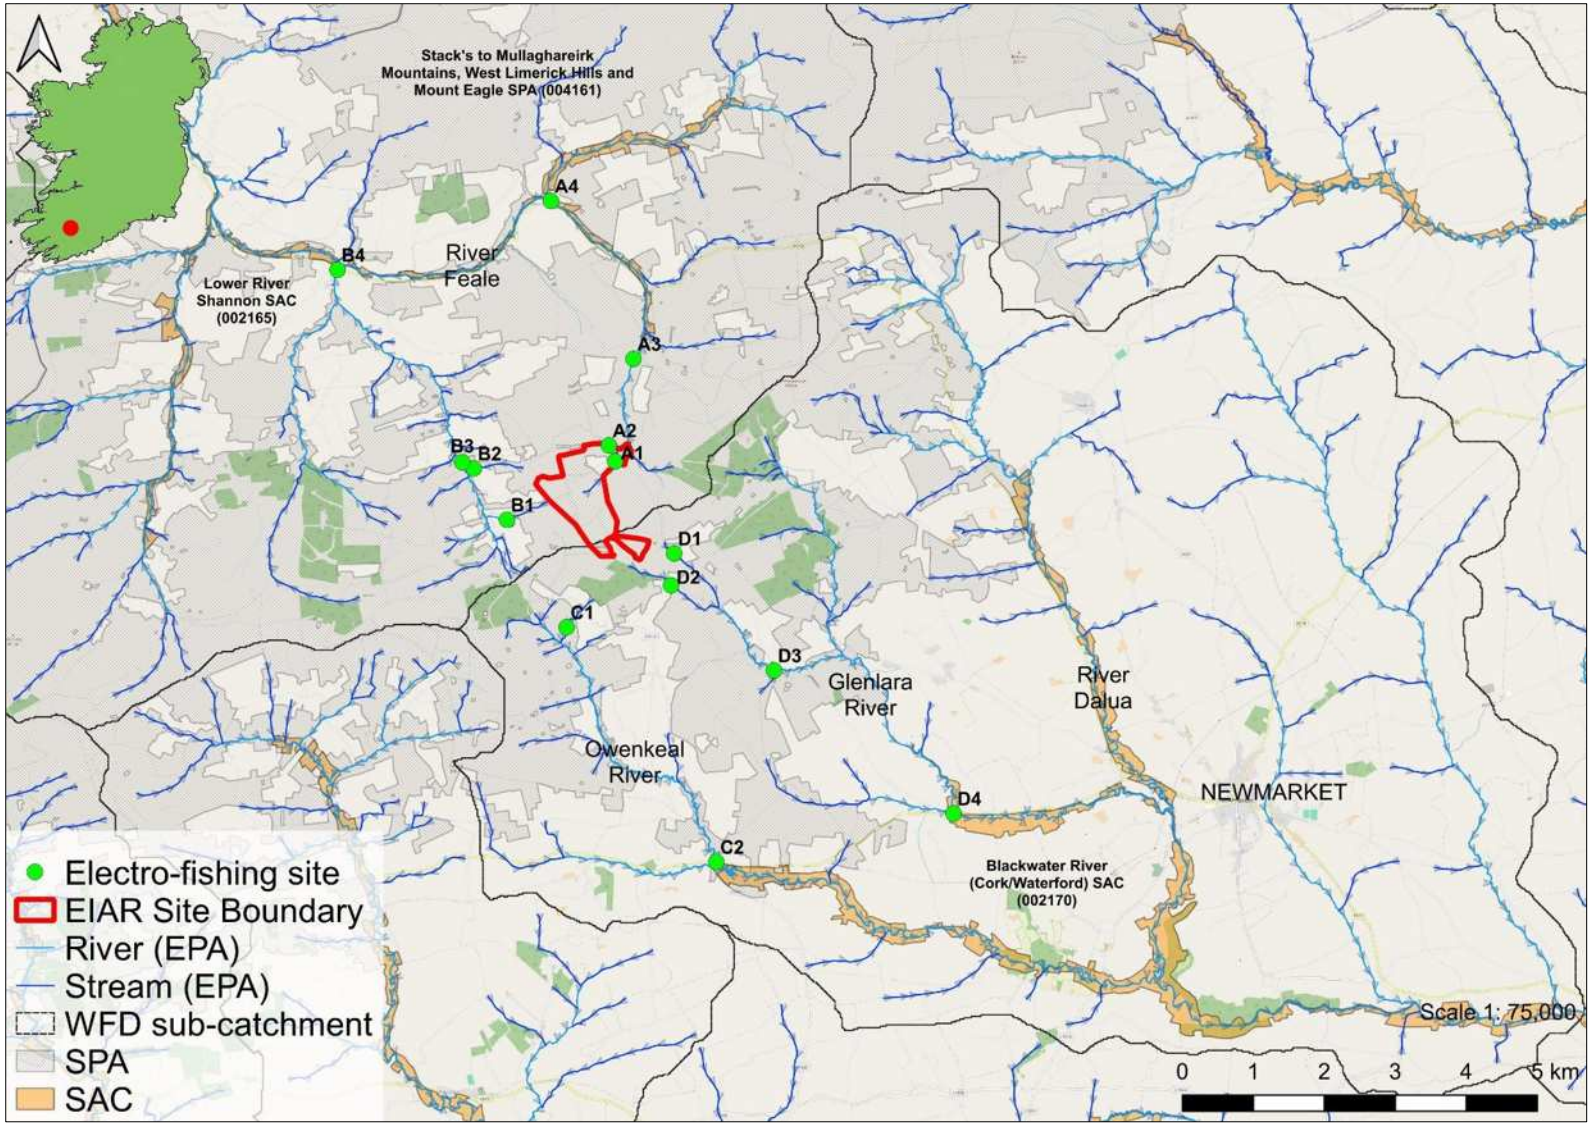

Figure 2.1 Overview of the electro-fishing & fisheries appraisal survey sites in the vicinity of the Site

3. Results

A catchment-wide fisheries survey of 14 no. sites in the vicinity of the Site was conducted on the 15th, 16th and 17th July 2024 following notification to Inland Fisheries Ireland. The results of the survey are discussed below in terms of fish population structure, population size and the suitability and value of the surveyed areas as nursery, spawning and or holding habitat for salmonids, European eel, lamprey and other fish species. Scientific names are provided at first mention only.

3.1 Fisheries assessment & appraisal

3.1.1 Site A1 – Knockahorrea East River, Taurbeg

Brown trout (*Salmo trutta*) (*n*=1) was the only fish species recorded via electro-fishing at site A1 on the uppermost reaches of the Knockahorrea Stream (EPA code: 23K33) (**Figure 3.1**).

The site was of very low fisheries value given low summer flows and high coverage of iron-oxidising bacterial films. However, despite a near absence of suitable spawning habitat, a single juvenile trout was recorded. There was no suitability for white-clawed crayfish or lamprey. No otter signs were recorded in vicinity of the site.

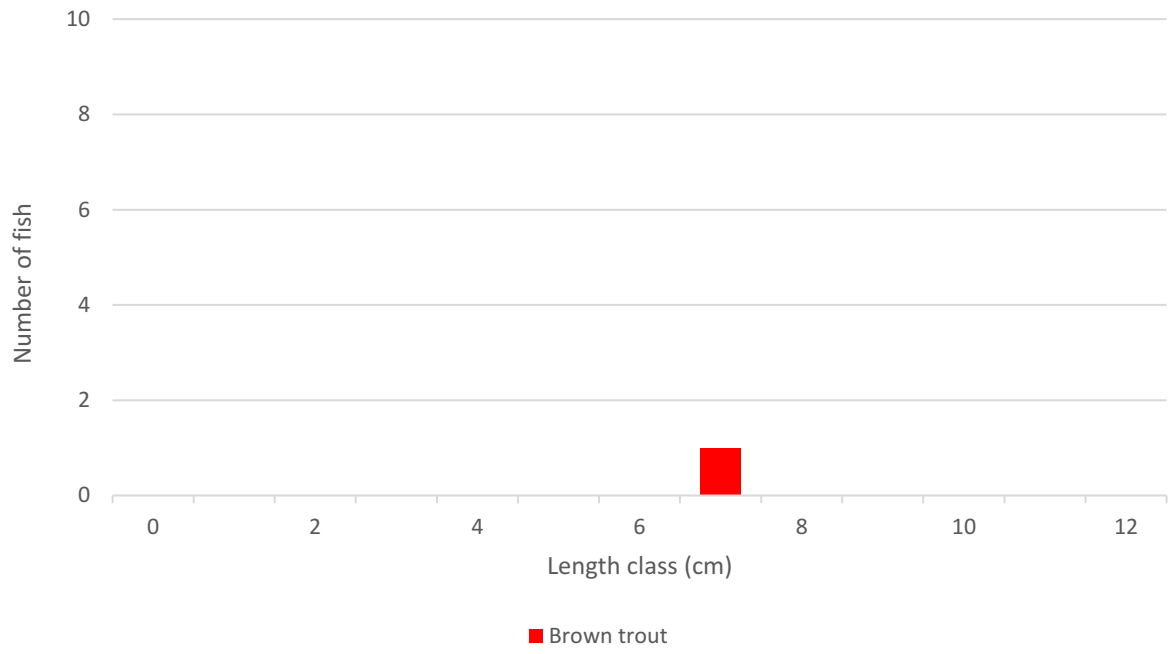

Figure 3.1 Length frequency distribution recorded via electro-fishing at site A1, July 2024

Plate 3.1 Representative image of site A1 on the Knockahorrea East River showing very heavy iron oxidising bacterial cover, July 2024

3.1.2 Site A2 – Glennaknockane Stream, Taurbeg

No fish were recorded via electro-fishing at site A2 on the uppermost reaches of the Glennaknockane Stream (23G62). The site was of very low fisheries value given low summer flows, siltation and high coverage of iron-oxidising bacterial films, in addition to its location in the upper reaches of the catchment. However, given some physical suitability, the site may be utilised by salmonids under higher flows (e.g. winter).

Plate 3.2 Representative image of site A2 on the Glennaknockane Stream, July 2024

3.1.3 Site A3 – Knockahorrea East River, Meentinny West

High numbers of Atlantic salmon (*Salmo salar*) (*n*=53) and moderate numbers of brown trout (*n*=14) were recorded via electro-fishing at site A3 on the Knockahorrea East River (23K33). This survey area was situated approximately 1.6km downstream of site A1 (**Figure 3.2**).

Despite evident water quality impacts (land use pressures), the site was of high value as a salmonid habitat, supporting a high density of mixed cohort juvenile Atlantic salmon. Spawning habitat was of good quality despite siltation pressures with abundant mixed gravels and cobble (particularly suited to salmon). The abundant instream refugia inclusive of large cobble also provided good quality nursery habitat. Holding habitat was sparse given the natural site characteristics although suitability would improve during higher water levels. Despite suitability for European eel with no known significant barriers, the species was not recorded present.

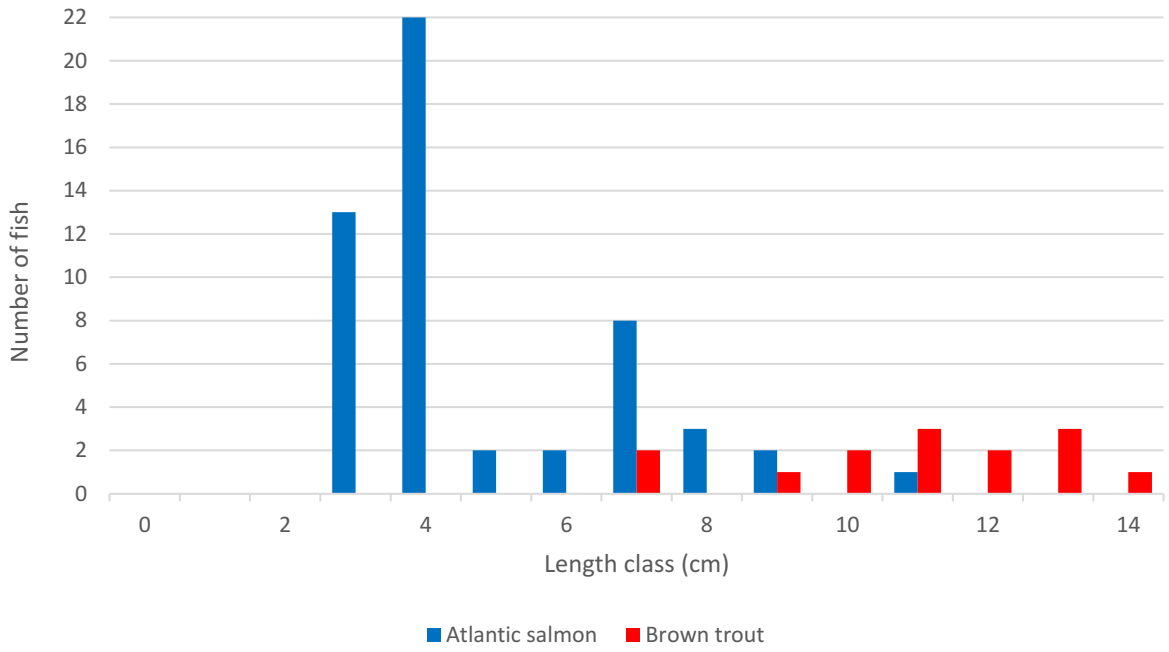

Figure 3.2 Length frequency distribution recorded via electro-fishing at site A3, July 2024

Plate 3.3 Mixed cohort Atlantic salmon parr recorded at site A3 on the Knockahorrea East River, July 2024

3.1.4 Site A4 – Knockahorrea East River, Tooreennagrena

Very high densities of Atlantic salmon (*n*=87) and moderate densities of brown trout (*n*=12) were recorded via electro-fishing at site A4 on the lowermost reaches of the Knockahorrea East River (23K33) (**Figure 3.3**).

The site was of very good value for salmonids in light of the high density of mixed cohort salmon recorded in addition to lesser numbers of brown trout. The site was of highest value as a salmonid nursery with frequent cobble and boulder refugia providing high quality habitat. Whist present, spawning habitat was highly localised with the bed dominated by compacted larger substrata and bedrock. Local bank scours and occasional deeper pools provided some holding areas for adult salmonids although the value of these areas would be naturally higher under higher water levels. The high energy site was unsuitable for lamprey, with no suitable nursery areas present (none recorded). Despite some potential for European eel, none were recorded.

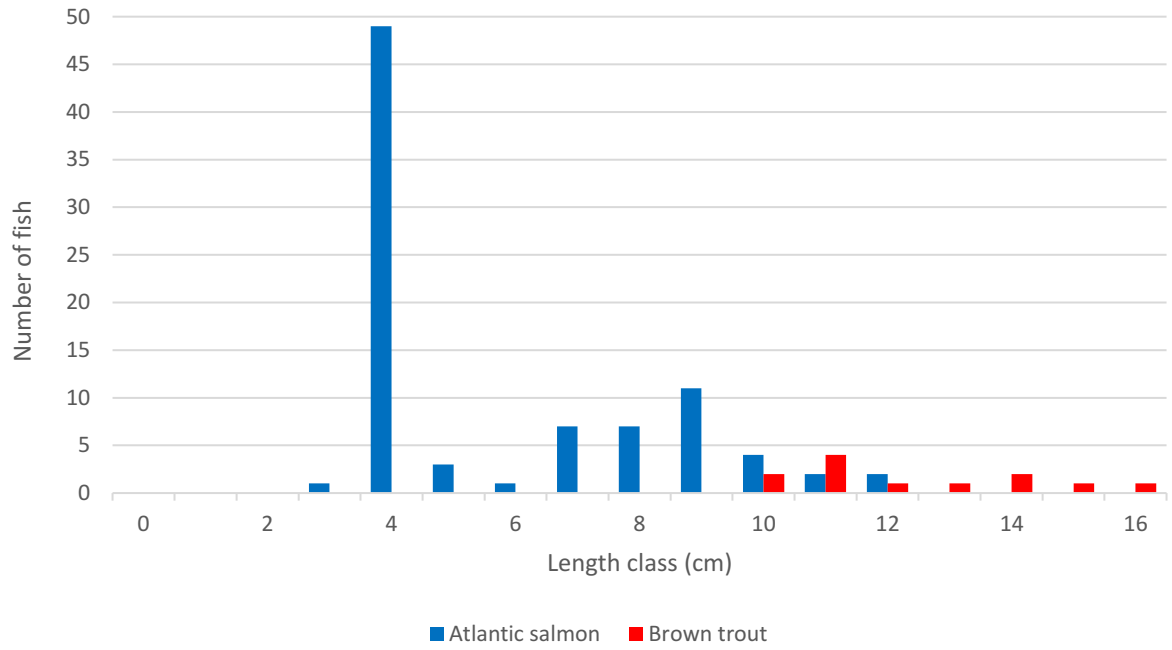

Figure 3.3 Length frequency distribution recorded via electro-fishing at site A4, July 2024

Plate 3.4 0+ Atlantic salmon were abundant at site A4 on the Knockahorrea East River, July 2024

3.1.5 Site B1 – Glasheenanargid Stream, Glasheenanargid

No fish were recorded via electro-fishing at site B1 in the uppermost reaches of the Glasheenanargid Stream (23G43), a Glenacarney River tributary. The stream at this location was of poor fisheries value given its diminutive size, shallow depths, siltation pressures and location in the uppermost reaches of the catchment with poor access to migratory fish.

Plate 3.5 Representative image of site B1 on the Glasheenanargid Stream, July 2024

3.1.6 Site B2 – unnamed stream, Foiladaun

No fish were recorded via electro-fishing at site B2 on an unnamed Glenacarney River tributary. The stream at this location was of poor fisheries value given its diminutive size, shallow depths and high gradients. However, given the close proximity to the Glenacarney River, there would be some low potential for seasonal migration of fish from downstream areas (e.g. in winter, under higher flows).

Plate 3.6 Representative image of site B2 on an unnamed Glenacarney River tributary, July 2024

3.1.7 Site B3 – Glenacarney River, Foiladaun

High densities of both Atlantic salmon (*n*=42) and brown trout (*n*=47) were recorded via electro-fishing at site B3 on the Glenacarney River (23G06) (**Figure 3.4**).

Despite evident water quality impacts (land use pressures from agriculture), the site was of high value as a salmonid habitat, supporting a high density of juvenile fish. Abundant cobble and boulder, although often partially bedded, offered high quality refugia for juveniles. Areas of smaller cobble and mixed gravels between boulder and larger cobble provided good quality spawning habitat although siltation pressures reduced the quality of this habitat. Holding habitat was sparse given the natural site characteristics although suitability would improve during higher water levels (e.g. bank scours, localised pools). Despite some suitability for and evident access for European eel, none were recorded (although densities in such habitats are naturally low). Soft sediment accumulations were sub-optimal for lamprey ammocoetes and there was no suitable spawning habitat identified. The species was not recorded present.

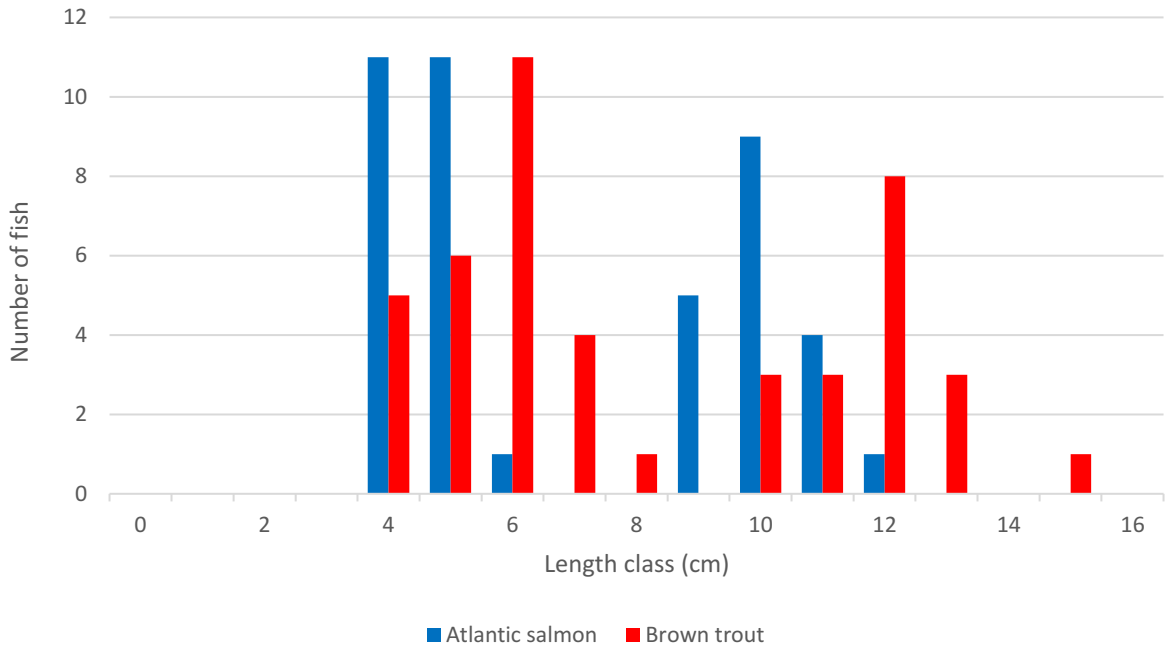

Figure 3.4 Length frequency distribution recorded via electro-fishing at site B3, July 2024

Plate 3.7 Mixed cohort brown trout recorded at site B3 on the Glenacarney River, July 2024

3.1.8 Site B4 – Glenacarney River, Glenacarney Bridge

High densities of Atlantic salmon (*n*=40) and moderate densities of brown trout (*n*=16) were recorded via electro-fishing at site B4 on the lowermost reaches of the Glenacarney River (23G06) at Glenacarney Bridge, approximately 100m upstream of the River Feale confluence (**Figure 3.5**).

The site was of high value for salmonids and supported a relatively high density of mixed cohort salmon and trout. The site was of highest value as a nursery with abundant flow refugia and frequent

cobble and boulder providing high quality nursery areas. Plunge pools associated with bedrock cascades offered high quality holding areas for adult salmonids. Good quality spawning habitat was localised in glide areas between cascades. However, siltation and enrichment pressures reduced the spawning value. Despite some good suitability for European eel, none were recorded. The high energy site was unsuitable for lamprey and the species was not recorded present.

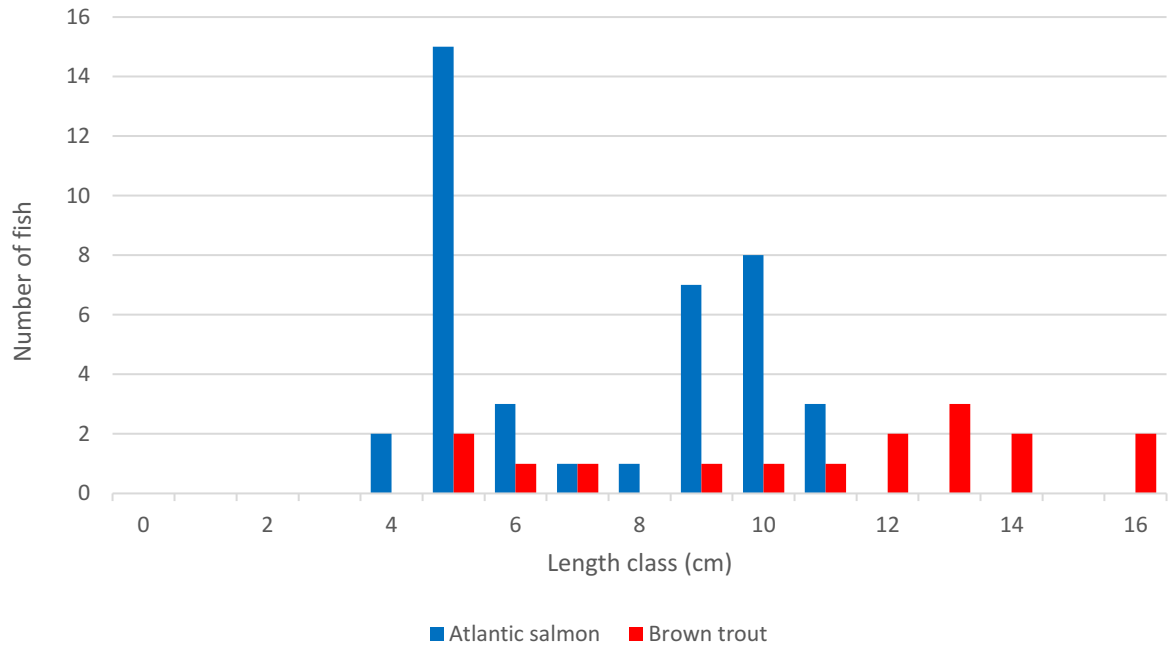

Figure 3.5 Length frequency distribution recorded via electro-fishing at site B4, July 2024

Plate 3.8 Atlantic salmon (top) and brown trout (bottom) recorded at site B4 on the Glenacarney River July 2024

3.1.9 Site C1 – Taurmore Stream, Taurmore

No fish were recorded via electro-fishing at site C1 on the Taurmore Stream (18T07), a tributary of the Owenkeal River. The stream at this location was not of fisheries value given its diminutive size, shallow depths, historical modifications, water quality pressures, high gradients and location in the upper reaches of the catchment.

Plate 3.9 Representative image of site C1 on Taurmore Stream, July 2024

3.1.10 Site C2 – Owenkeal River, Clashykinleen Bridge

Moderate densities of Atlantic salmon (*n*=26) and brown trout (*n*=29) with low numbers of European eel (*Anguilla anguilla*) (*n*=1) were recorded via electro-fishing at site C2 on the lower reaches of the Owenkeal River (18O06) at Clashykinleen Bridge (**Figure 3.6**).

The site was of good value for salmonids although supported only moderate densities of salmon and trout, likely reflecting low summer flows. Abundant cobble and boulder provided high quality refugia for juveniles (although reduced value due to low flows). Undercut banks (scours) offered some value as holding areas for adult salmonids although these were typically shallow in nature. Some good quality salmonid spawning habitat was present locally. The high energy site was largely unsuitable for lamprey with no nursery (soft sediment burial) habitat present. Suitability for European eel was good with a high frequency of instream refugia. However, only a single individual was recorded.

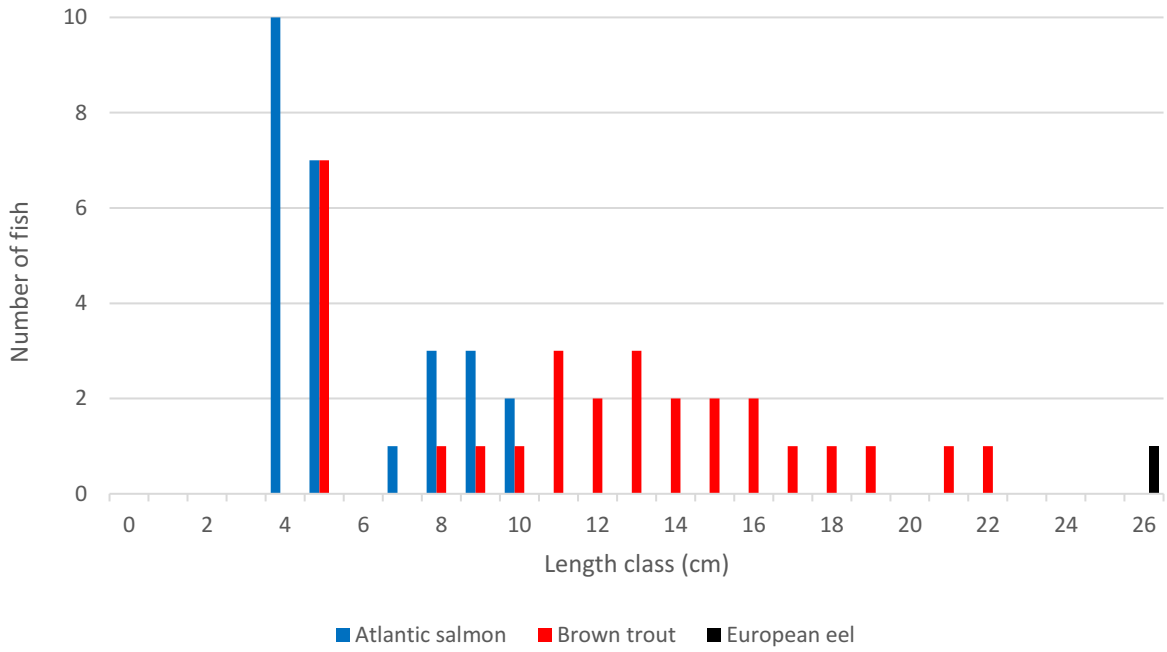

Figure 3.6 Length frequency distribution recorded via electro-fishing at site C2, July 2024

Plate 3.10 Adult brown trout recorded at site C2 on the Owenkeal River, July 2024

3.1.11 Site D1 – Inchatotane Stream, Taurmore

Site D1 was located on the Inchatotane Stream (18I02) at a local road crossing to the south-east of the Site. The small upland stream (FW1) was dry at the time of survey, with no standing water in the high gradient ephemeral channel. The channel was therefore of no fisheries value.

Plate 3.11 Representative image of site D1 on the Inchatotane Stream, July 2024 (dry, ephemeral channel)

3.1.12 Site D2 – Glenlara River, Gloun Dine Bridge

Low densities of brown trout (*n*=7) was the only fish species recorded via electro-fishing at site D2 on the uppermost reaches of the Glenlara River (18G08) at Gloun Dine Bridge (**Figure 3.7**).

The small upland river was of moderate value to salmonids overall as it supported a low density of mixed cohort trout (adults and juveniles). The shallow, high energy site was of only moderate value as a salmonid nursery, with the paucity of deeper pool reducing the value as holding habitat. The dominance of bedrock and larger substrata provide poor opportunities for salmonid spawning, although small areas of mixed gravels were present locally. Despite some low suitability, no European eel were recorded which was largely reflective of the location in the upper reaches of the watercourse. There was no suitability for lamprey and the species was not recorded present.

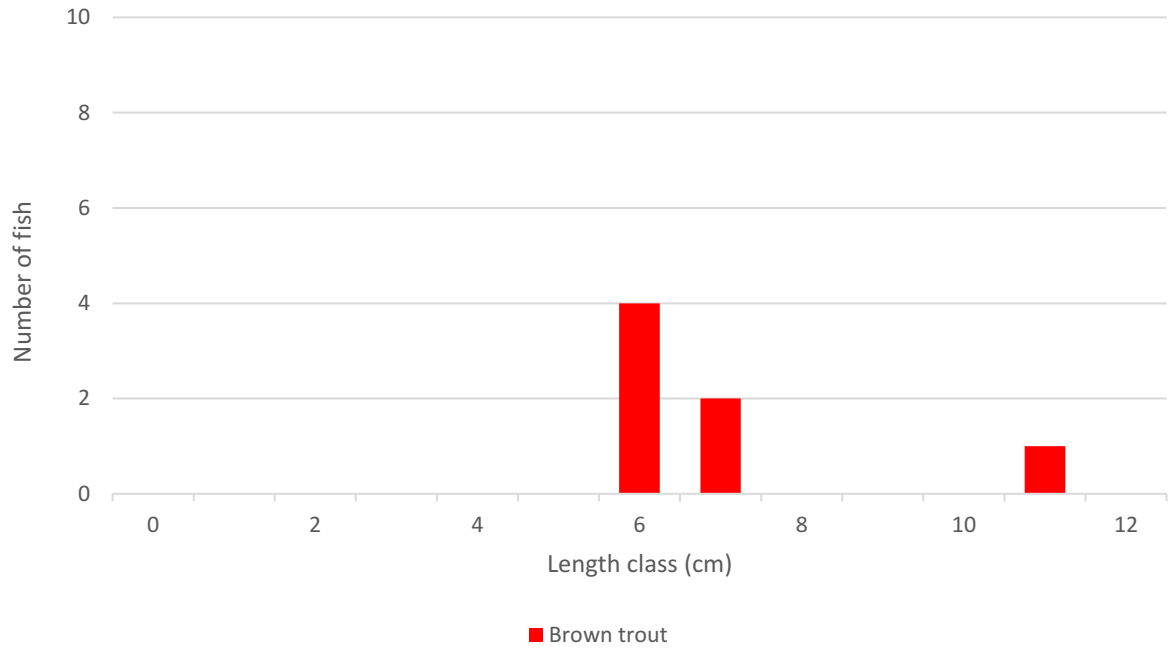

Figure 3.7 Length frequency distribution recorded via electro-fishing at site D2, July 2024

Plate 3.12 Mixed cohort brown trout recorded at site D2 on the Glenlara River at Gloun Dine Bridge, July 2024

3.1.13 Site D3 – Glenlara River, Glennamucklagh East

Moderate densities of brown trout (*n*=28) was the only fish species recorded via electro-fishing at site D3 located on the upper reaches of the Glenlara River (18G08) (**Figure 3.8**).

The small upland river was of good value to upland brown trout with mixed cohorts of fish recorded. Good habitat heterogeneity provided suitability for both juveniles (nursery) and adults (holding). Small

localised areas of mixed gravels (mostly upstream of road crossing) provided good quality salmonid spawning habitat although the value was compromised by siltation. Despite some suitability for European eel, none were recorded. The upland higher energy stream did not support lamprey populations, despite the presence of some local organic-rich sand accumulations that offered some nursery value.

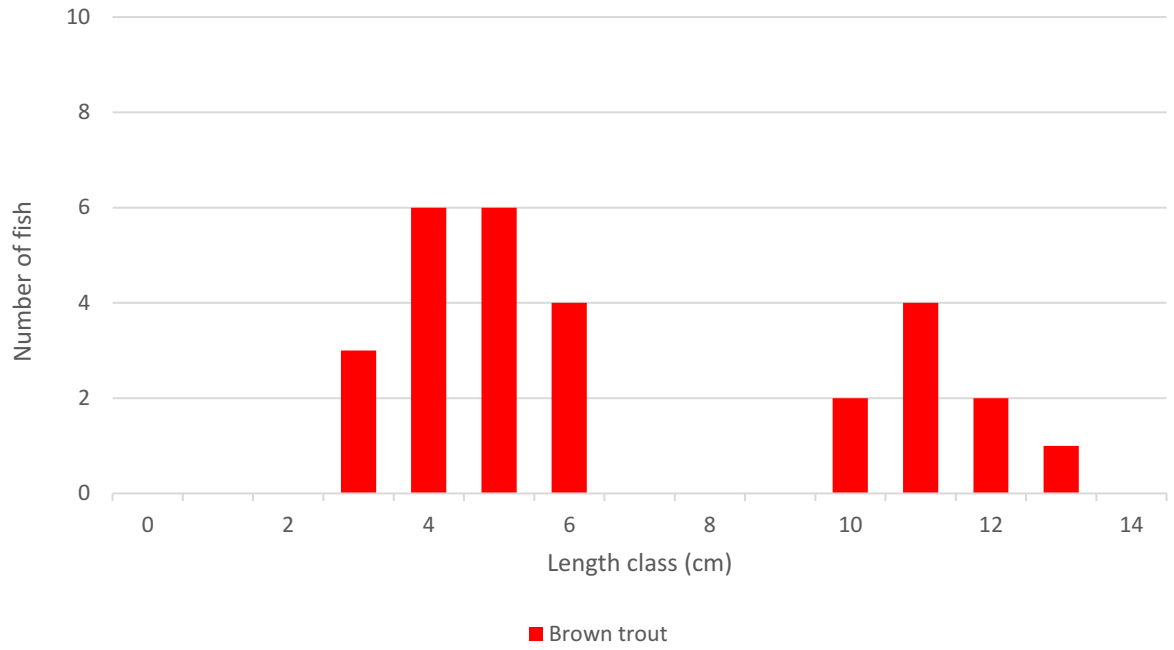

Figure 3.8 Length frequency distribution recorded via electro-fishing at site D3, July 2024

Plate 3.13 Mixed cohort brown trout recorded at site D3 on the Glenlara River, July 2024

3.1.14 Site D4 – Glenlara River, Ballyduane Bridge

High densities of Atlantic salmon (*n*=46) and moderate densities of brown trout (*n*=25) with low densities of European eel (*n*=3) and stone loach (*Barbatula barbatula*) (*n*=4) were recorded via electro-fishing at site D4 on the lower reaches of the Glenlara River (18G08) at Ballyduane Bridge (**Figure 3.9**).

The site was of high value for salmonids, supporting a high density of juvenile salmon in addition to a lower density of mixed cohort trout. This reflected the variety of instream habitats present (i.e. riffle, glide & pool). The site was of highest value as a salmonid nursery with abundant bryophyte-rich cobble and boulder providing instream flow refugia. Locally areas of mixed gravels and smaller, more mobile cobble offered good quality salmonid spawning habitat. Deeper glide and pool, particularly with scoured banks or overhanging vegetation, provided good quality holding habitat for adult salmonids. Good quality European eel habitat was present although only a low density were recorded. The upland characteristics were unsuitable for lamprey populations overall, despite the presence of some localised organic-rich sand accumulations.

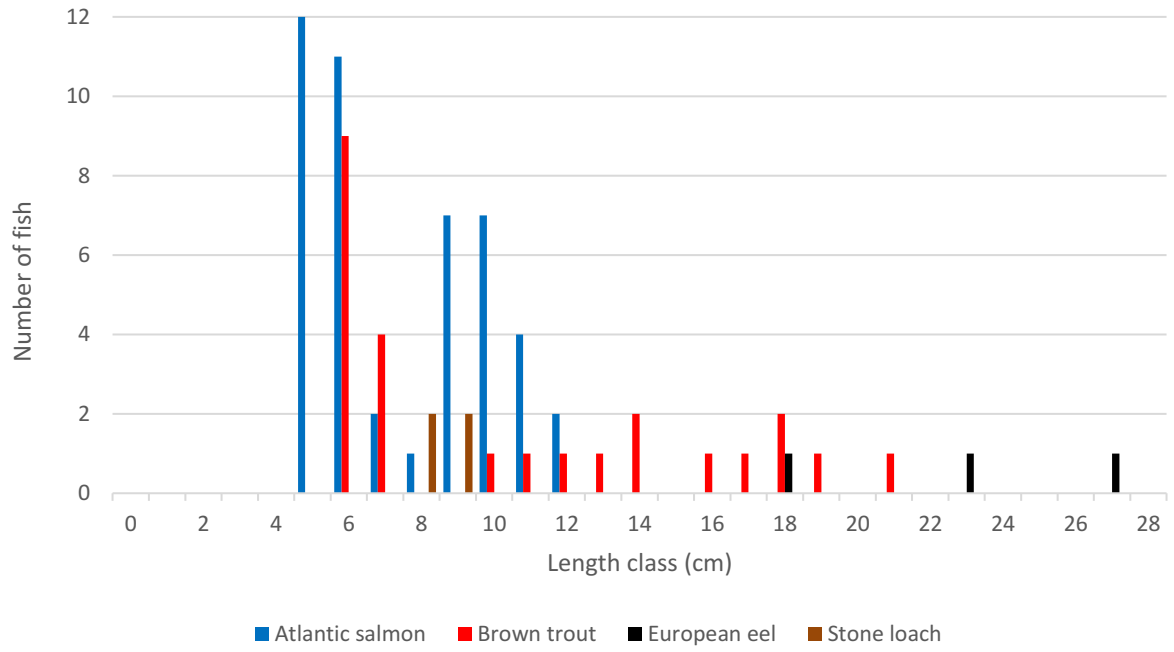

Figure 3.9 Length frequency distribution recorded via electro-fishing at site D4, July 2024

Plate 3.14 Atlantic salmon, brown trout and stone loach recorded at site D4 on the Glenlara River at Ballyduane Bridge, July 2024

Table 3.1 Fish species densities per m^2 recorded at sites in the vicinity of the Site via electro-fishing in July 2024 (**bold** indicates highest density recorded per species)

Site	Watercourse	CPUE (elapsed time)	Approximate area fished (m^2)	Atlantic salmon	Brown trout	European eel	Stone loach
A1	Knockahorrea East River	5	105	0.000	0.010	0.000	0.000
A2	Glennaknockane Stream	5	45	0.000	0.000	0.000	0.000
A3	Knockahorrea East River	10	120	**0.442**	0.117	0.000	0.000
A4	Knockahorrea East River	10	220	0.395	0.055	0.000	0.000
B1	Glasheenanargid Stream	5	70	0.000	0.000	0.000	0.000
B2	Unnamed stream	5	30	0.000	0.000	0.000	0.000
B3	Glenacarney River	10	175	0.240	**0.269**	0.000	0.000
B4	Glenacarney River	10	250	0.160	0.064	0.000	0.000
C1	Taurmore Stream	5	25	0.000	0.000	0.000	0.000
C2	Owenkeal River	10	280	0.093	0.104	0.004	0.000
D1	Inchatotane Stream	n/a	Dry channel	n/a	n/a	n/a	n/a
D2	Glenlara River	5	90	0.000	0.078	0.000	0.000
D3	Glenlara River	10	150	0.000	0.187	0.000	0.000
D4	Glenlara River	10	250	0.184	0.100	**0.012**	**0.016**

Table 3.2 Relative abundance of fish species of higher conservation value recorded via **electro-fishing** in the vicinity of the Site, July 2024

Site	Watercourse	Atlantic salmon	Brown trout	European eel	Other species
A1	Knockahorrea East River		Low		
A2	Glennaknockane Stream				No fish recorded
A3	Knockahorrea East River	High	Medium		
A4	Knockahorrea East River	Very high	Medium		
B1	Glasheenanargid Stream				No fish recorded
B2	Unnamed stream				No fish recorded
B3	Glenacarney River	High	High		
B4	Glenacarney River	High	Medium		
C1	Taurmore Stream				No fish recorded
C2	Owenkeal River	Medium	Medium	Low	
D1	Inchatotane Stream				No fish recorded – dry channel
D2	Glenlara River		Low		
D3	Glenlara River		Medium		
D4	Glenlara River	High	Medium	Low	Stone loach

4. Discussion

The watercourses in the vicinity of the Site were typically small, upland eroding spate channels of moderate to good fisheries value. Characteristic of such habitats (Wood & Budy, 2009; Richardson, 1993), the upper reaches of several survey watercourses were of poor fisheries value and a total of 5 no. sites (A2, B1, B2, C1 & D1) did not support resident fish at the time of survey due to high natural gradients, poor summer flows and the small size of the channels. Whilst eutrophication and siltation pressures were evident in both the Feale_SC_010 and Dalua_SC_010 river sub-catchments, salmonid populations were widespread in the survey area. A typically low diversity of fish species for Cork sandstone catchments was recorded during the electro-fishing survey, with Atlantic salmon, brown trout, European eel and stone loach captured (**Table 3.1, 3.2**).

Brown trout were recorded from all 9 no. sites supporting fish, with Atlantic salmon present at 6 no. sites on the Knockahorrea East River (site A3, A4), Glenacarney River (B3, B4), Owenkeal River (C2) and Glenlara River (D4). These four larger watercourses provided the best quality fisheries habitats and often supported high densities of juvenile salmonids, with areas of bryophyte-rich cobble and boulder providing good quality nursery habitats. The highest salmonid densities were recorded on the Knockahorrea East River (**Table 3.1**), a tributary of the River Feale[1].

Lamprey (*Lampetra* sp.) ammocoetes were not recorded in the current survey, despite some low suitability at sites D3 and D4 on the Glenlara River. This restricted distribution reflected the upland, higher-energy, spate nature of the survey watercourses which reduces the extent of fine gravels required for spawning (Dawson et al., 2015; Rooney et al., 2013; Lasne et al., 2010) and discourages the deposition of fine, organic-rich sediment ≥5cm in depth generally required by larval *Lampetra* spp. (Aronsuu & Virkkala, 2014; Goodwin et al., 2008; Gardiner, 2003). Juvenile lampreys are known to have a restricted distribution in the Feale catchment and are present at lower densities than in many other Irish catchments (O'Connor, 2006). The Owenkeal River is known to support both lamprey (*Lampetra* sp.) as well as sea lamprey (*Petromyzon marinus*) (King & Linnane, 2004), albeit in the lower reaches.

European eel are Red-listed in Ireland (King et al., 2011) and are classed as 'critically endangered' on a global scale (Pike et al., 2020). Despite habitat suitability elsewhere, only a single European eel was recorded during the survey, from site C2 on the Owenkeal River, a tributary of the River Dalua. The high energy survey sites were generally more suited to salmonids with low habitat suitability for eel (as per Degerman et al., 2019; Laffaille et al., 2003). Furthermore, eel occurrence decreases significantly with increasing distance from the sea and is negatively related to instream gradient (Harwood et al., 2022; Matondo et al., 2021; Degerman et al., 2019; Chadwick et al., 2007).

[1] which is a designated salmonid watercourse under the European Communities (Quality of Salmonid Waters) Regulations, 1988 (S.I. No. 293/1988)

5. References

APEM (2004). Assessment of sea lamprey distribution and abundance in the River Spey: Phase II. Scottish Natural Heritage Commissioned Report No. 027 (ROAME No. F01AC608).

Armstrong, J. D., Kemp, P. S., Kennedy, G. J. A., Ladle, M., & Milner, N. J. (2003). Habitat requirements of Atlantic salmon and brown trout in rivers and streams. Fisheries research, 62(2), 143-170.

Aronsuu, K. & Virkkala, P. (2014). Substrate selection by subyearling European river lampreys (*Lampetra fluviatilis*) and older larvae (*Lampetra* spp.). Ecology of Freshwater Fish, 23: 644–655

CEN (2003). Water Quality - Sampling of Fish with Electricity. Document CEN EN 14011:2000.

CFB (2008). Methods for the Water Framework Directive. Electric Fishing in Wadeable Reaches. Central Fisheries Board. Unpublished report.

Chadwick, S., Knights, B., Thorley, J. L., & Bark, A. (2007). A long-term study of population characteristics and downstream migrations of the European eel *Anguilla anguilla* (L.) and the effects of a migration barrier in the Girnock Burn, north-east Scotland. Journal of Fish Biology, 70(5), 1535-1553.

Dawson, H. A., Quintella, B. R., Almeida, P. R., Treble, A. J., & Jolley, J. C. (2015). The ecology of larval and metamorphosing lampreys. In Lampreys: biology, conservation and control (pp. 75-137). Springer, Dordrecht.

Degerman, E., Tamario, C., Watz, J., Nilsson, P. A., & Calles, O. (2019). Occurrence and habitat use of European eel (*Anguilla anguilla*) in running waters: lessons for improved monitoring, habitat restoration and stocking. Aquatic ecology, 53(4), 639-650.

EA (2003). River Habitat Survey in Britain and Ireland: Field Survey Guidance Manual: 2003 Version. Forest Research. Environment Agency, UK.

Gardiner, R. (2003). Identifying lamprey. A field key for sea, river and brook lamprey. Conserving Natura 2000 Rivers, Conservation techniques No. 4. Peterborough. English Nature.

Goodwin, C.E., Dick, J.T.A. & Elwood, R.W. (2008). A preliminary assessment of the distribution of the sea lamprey (*Petromyzon marinus* L), river lamprey (*Lampetra fluviatilis* (L.)) and brook lamprey (*Lampetra planeri* (Bloch)) in Northern Ireland. Biology and Environment: Proceedings of the Royal Irish Academy 109B, 47-52.

Hardisty, M.W. and Potter, I.C. (1971) The behaviour, ecology and growth of larval lampreys. In M.W. Hardisty and I.C. Potter (eds), The Biology of Lampreys, vol. 1. London. Academic Press.

Harvey, J. & Cowx, I. (2003). Monitoring the River, Sea and Brook Lamprey, *Lampetra fluviatilis, L. planer*i and *Petromyzon marinus*. Conserving Natura 2000 Rivers Monitoring Series No. 5, English Nature, Peterborough.

Harwood, A. J., Perrow, M. R., Sayer, C. D., Piper, A. T., Berridge, R. J., Patmore, I. R., ... & Cooper, G. (2022). Catchment-scale distribution, abundance, habitat use, and movements of European eel (*Anguilla anguilla* L.) in a small UK river: Implications for conservation management. Aquatic Conservation: Marine and Freshwater Ecosystems, 32(5), 797-816.

Hendry, K., & Cragg-Hine, D. (1997). Restoration of Riverine Salmon Habitats: A Guidance Manual. Environment Agency.

Hendry, K., Cragg-Hine, D., O'Grady, M., Sambrook, H., & Stephen, A. (2003). Management of habitat for rehabilitation and enhancement of salmonid stocks. Fisheries Research, 62(2), 171-192.

IFI (2010). Biosecurity Protocol for Field Survey Work. Available at http://www.fisheriesireland.ie/Invasive-Species/biosecurity-protocol-for-field-survey-work.html

Kelly, F.L., Matson, R., Wightman, G., Connor, L., Feeney, R., Morrissey, E., O Callaghan, R., Hanna, G., Rocks, K. & Harrison, A. (2010). ShRFB Rivers Report for Water Framework Directive Fish Surveillance Monitoring Programme 2007-2009. Central Fisheries Board, Dublin.

King J. J. & Linnane S. M. (2004). The status and distribution of lamprey and shad in the Slaney and Munster Blackwater SACs. Irish Wildlife Manuals, No. 14. National Parks and Wildlife Service, Department of Environment, Heritage and Local Government, Dublin, Ireland

King, J.L., Marnell, F., Kingston, N., Rosell, R., Boylan, P., Caffrey, J.M., FitzPatrick, Ú., Gargan, P.G., Kelly, F.L., O'Grady, M.F., Poole, R., Roche, W.K. & Cassidy, D. (2011). Ireland Red List No. 5: Amphibians, Reptiles & Freshwater Fish. National Parks and Wildlife Service, Department of Arts, Heritage and the Gaeltacht, Dublin, Ireland.

Laffaille P., Feunteun E., Baisez A., Robinet T., Acou A., Legault A. & Lek S. (2003). Spatial organisation of European eel (*Anguilla anguilla* L.) in a small catchment. Ecology of Freshwater Fish 12, 254–264.

Lasne. E., Sabatie, M-R. & Evanno, G. (2010). Communal spawning of brook and river lampreys (*Lampetra planeri* and *L. fluviatilis*) is common in the Oir River (France). Ecology of Freshwater Fish 2010: 19: 323–325.

Maitland, P.S. (2003). Ecology of the River, Brook and Sea Lamprey. Conserving Natura 2000 Rivers Ecology Series No. 5. English Nature, Peterborough.

Matondo, B. N., Benitez, J. P., Dierckx, A., Renardy, S., Rollin, X., Colson, D., ... & Ovidio, M. (2021). What are the best upland river characteristics for glass eel restocking practice?. Science of the Total Environment, 784, 147042.

Matson, R., Delanty, K., Shephard, S., Coghlan, B., & Kelly, F. (2018). Moving from multiple pass depletion to single pass timed electrofishing for fish community assessment in wadeable streams. Fisheries Research, 198, 99-108.

Niven, A.J. & McCauley, M. (2013). Lamprey Baseline Survey No2: River Faughan and Tributaries SAC. Loughs Agency, 22, Victoria Road, Derry.

O'Connor W. (2006). A baseline survey of juvenile lamprey populations in the River Feale catchment. Irish Wildlife Manuals, No. 22. National Parks and Wildlife Service, Department of Environment, Heritage and Local Government, Dublin, Ireland.

O'Grady, M.F. (2006). Channels and challenges: enhancing Salmonid rivers. Irish Fresh- water Fisheries Ecology and Management Series: Number 4. Central Fisheries Board, Dublin.

Pike, C., Crook, V. & Gollock, M. (2020). *Anguilla anguilla*. The IUCN Red List of Threatened Species 2020: e.T60344A152845178. https://dx.doi.org/10.2305/IUCN.UK.2020-2.RLTS.T60344A152845178.en.

Potter, I. C., & Osborne, T.S. (1975). The systematics of British larval lampreys. Journal of Zoology, 176(3), 311-329.

Richardson, J.S. (1993). Limits to productivity in streams: evidence from studies of macroinvertebrates. Canadian Special Publication of Fisheries and Aquatic Sciences, 9-15.

Rooney, S.M., O'Gorman, N. & King, J.J. (2013). Aspects of brook lamprey (*Lampetra planeri*) spawning in Irish waters. Biology and Environment: Proceedings of the Royal Irish Academy 113B: 1-13

TEGOS (2023). The Status of Irish Salmon Stocks in 2023 with Catch Advice for 2024. Report of the Technical Expert Group on Salmon (TEGOS) to the North-South Standing Scientific Committee for Inland Fisheries. 58 pp.

Wood, J., & Budy, P. (2009). The role of environmental factors in determining early survival and invasion success of exotic brown trout. Transactions of the American Fisheries Society, 138(4), 756-767.

Triturus Environmental Ltd.

42 Norwood Court,

Rochestown,

Co. Cork,

T12 ECF3.

8. Appendix B – eDNA lab report

Folio No:	3334-2024
Purchase Order:	eDNA_Jul24
Contact:	Triturus Environmental Ltd
Issue Date:	29.08.2024
Received Date:	19.08.2024

SureScreen Scientifics

eDNA Analysis

Summary

When aquatic organisms inhabit a waterbody such as a pond, lake or river they continuously release small amounts of their DNA into the environment. By collecting and analysing water samples, we can detect these small traces of environmental DNA (eDNA) to confirm the presence or absence of the target species within the waterbody.

Results

Lab ID	Site Name	OS Reference	Target Species	Sample Integrity Check	Result	Positive Replicates
FK1871	Taurbeg WF - Site B4_Glenacarney River		White-clawed crayfish	Pass	Negative	0
			Crayfish plague	Pass	Negative	0
			Freshwater pearl mussel	Pass	Negative	0
FK1863	Taurbeg WF - Site A4_Knockahorrea East River		White-clawed crayfish	Pass	Negative	0
			Crayfish plague	Pass	Negative	0
			Freshwater pearl mussel	Pass	Negative	0
FK1867	Taurbeg WF - Site C2_Owenkeal River		White-clawed crayfish	Pass	Negative	0
			Crayfish plague	Pass	Negative	0
			Freshwater	Pass	Negative	0

SureScreen Scientifics Ltd, Morley Retreat, Church Lane, Morley, Derbyshire, DE7 6DE, UK
+44 (0)1332 292003 | scientifics@surescreen.com | surescreenscientifics.com

Folio No:	3334-2024
Purchase Order:	eDNA_Jul24
Contact:	Triturus Environmental Ltd
Issue Date:	29.08.2024
Received Date:	19.08.2024

SureScreen Scientifics

		pearl mussel			
FKI866	Taurbeg WF - Site D4_Glenlara River	White-clawed crayfish	Pass	Negative	0
		Crayfish plague	Pass	Negative	0
		Freshwater pearl mussel	Pass	Negative	0

Matters affecting result: none

Reported by:Chelsea Warner

Approved by: Chelsea Warner

SureScreen Scientifics Ltd, Morley Retreat, Church Lane, Morley, Derbyshire, DE7 6DE, UK
+44 (0)1332 292003 | scientifics@surescreen.com | surescreenscientifics.com

Folio No:	3334-2024
Purchase Order:	eDNA_Jul24
Contact:	Triturus Environmental Ltd
Issue Date:	29.08.2024
Received Date:	19.08.2024

SureScreen Scientifics

Methodology

Samples have been analyzed for the presence of target species eDNA following readily available and scientifically published eDNA assays and protocols.

The analysis is conducted in two phases. The sample first goes through an extraction process where the filter is incubated in order to obtain any DNA within the sample. The extracted sample is then tested via real-time PCR (also called q-PCR) for each of the selected target species. This process uses species-specific molecular markers (known as primers) to amplify a select part of the DNA, allowing it to be detected and measured in 'real time' as the analytical process develops. qPCR combines amplification and detection of target DNA into a single step. With qPCR, fluorescent dyes specific to the target sequence are used to label targeted PCR products during thermal cycling. The accumulation of fluorescent signals during this reaction is measured for fast and objective data analysis. The primers used in this process are specific to a part of mitochondrial DNA only found in each individual species. Separate primers are used for each of the species, ensuring no DNA from any other species present in the water is amplified. If target species DNA is present, the DNA is amplified up to a detectable level, resulting in positive species detection. If target DNA is not present then amplification does not occur, and a negative result is recorded.

Analysis of eDNA requires scrupulous attention to detail to prevent the risk of false positive and false negative results. True positive controls, negative controls, and spiked synthetic DNA are included in every analysis and these have to be correct before any result is declared. Stages of the analysis are also conducted in different buildings at our premises for added security. SureScreen Scientifics Ltd is ISO9001 accredited and participates in Natural England's proficiency testing scheme for GCN eDNA testing.

Interpretation of Results

Sample Integrity Check:

Laboratory Arrival:

When samples are received in the laboratory, they are inspected for any tube leakage, suitability of sample (not too much mud or weed etc.) and absence of any factors that could potentially lead to inconclusive results. Any samples which fail this test are rejected and eliminated before analysis.

Degradation and Inhibition check:

Analysis of the spiked DNA marker to see if there has been degradation or inhibition of the kit or sample, between the date it was made to the date of analysis. Degradation of the spiked DNA marker may indicate a risk of false negative results. If inhibition is detected, samples are purified and re-analyzed. Inhibitors cannot always be removed, if the inhibition check fails, the sample should be re-collected.

Result:

Presence of eDNA (Positive/Negative/Inconclusive)

Positive: DNA was identified within the sample, indicative of species presence within the sampling location at the time the sample was taken or within the recent past.

Positive Replicates: Number of positive qPCR replicates out of a series of 12. If one or more of these are found to be positive the pond is declared positive for species presence. It may be assumed that small fractions of positive analyses suggest low level presence, but this cannot currently be used for population studies. Even a score as low as 1/12 is declared positive. 0/12 indicates negative species presence.

Negative: eDNA was not detected or is below the threshold detection level and the test result should be considered as evidence of species absence, however, does not exclude the potential for species presence below the limit of detection.

Inconclusive: Controls indicate inhibition or degradation of the sample, resulting in the inability to provide conclusive evidence for species presence or absence.

SureScreen Scientifics Ltd, Morley Retreat, Church Lane, Morley, Derbyshire, DE7 6DE, UK
+44 (0)1332 292003 | scientifics@surescreen.com | surescreenscientifics.com

9. Appendix C – Macro-invertebrates (biological water quality)

Table 9.1 Macro-invertebrate Q-sampling results, July 2024

Group	Family	Species	A1	A2	A3	A4	B1	B2	B3	B4	C1	C2	D2	D3	D4	EPA group
Ephemeroptera	Heptageniidae	*Ecdyonurus dispar*							1	3						**A**
Ephemeroptera	Heptageniidae	*Electrogena lateralis*					1	1								**A**
Ephemeroptera	Heptageniidae	*Heptagenia sulphurea*													4	**A**
Plecoptera	Nemouridae	*Nemurella picteti*		4												**A**
Plecoptera	Nemouridae	*Protonemura meyeri*				1										**A**
Plecoptera	Perlodidae	*Isoperla grammatica*			4									2		**A**
Trichoptera	Limnephilidae	*Potamophylax cingulatus*							1					6		**B**
Trichoptera	Odontoceridae	*Odontocerum albicorne*													1	**B**
Trichoptera	Sericostomatidae	*Sericostoma personatum*				1						1				**B**
Trichoptera	Goeridae	*Silo pallipes*			1	3		6							8	**B**
Trichoptera	Cased caddis pupa	sp. indet.			1	7	3	4	2	3			1			**B**
Plecoptera	Leuctridae	*Leuctra fusca*		4	12					2		24		3	5	**B**
Plecoptera	Leuctridae	*Leuctra hippopus*				3			5	2						**B**
Ephemeroptera	Ephemerellidae	*Serratella ignita*			16	14			11	42	1	5	1		61	**C**
Ephemeroptera	Baetidae	*Baetis rhodani*		7	21	62	45	22	56	106	4	21	6	14	27	**C**
Ephemeroptera	Caenidae	*Caenis rivulorum*										1				**C**
Trichoptera	Hydropsychidae	*Hydropsyche siltalai*			3	14			4	37	2	20		6	28	**C**
Trichoptera	Philopotamidae	*Wormaldia occipitalis*				1										**C**
Trichoptera	Polycentropodidae	*Plectrocnemia conspersa*					1	2						1		**C**
Trichoptera	Polycentropodidae	*Polycentropus kingi*				4			2	1		1			1	**C**
Trichoptera	Rhyacophilidae	*Rhyacophila dorsalis*			6	3	3		5	5		2		1	10	**C**
Crustacea	Gammaridae	*Gammarus duebeni*										8	10	17	16	**C**
Gastrpoda	Planorbidae	*Ancylus fluviatilis*										1	15	3	4	**C**
Coleoptera	Dytiscidae	Dytiscidae larva												1		**C**
Coleoptera	Dytiscidae	*Oreodytes sanmarkii*			6		3		3							**C**

Group	Family	Species	A1	A2	A3	A4	B1	B2	B3	B4	C1	C2	D2	D3	D4	EPA group
Coleoptera	Elmidae	*Elmis aenea*									1	8	3		12	**C**
Coleoptera	Elmidae	*Esolus parallelepipedus*						2				4	1		4	**C**
Coleoptera	Elmidae	*Limnius volckmari*				10					1	3		5	5	**C**
Coleoptera	Hydraenidae	*Hydraena gracilis*			1	5						1				**C**
Coleoptera	Hydrophilidae	*Anacaena globulus*									1					**C**
Diptera	Chironomidae	Non-*Chironomus* spp.			1	2	2		1	7		3	1	1	2	**C**
Diptera	Pediciidae	Dicranota sp.			3	1	1					5	2			**C**
Diptera	Simuliidae	sp. indet.		9	8	1	24	16	62	53	1	36	24	44	15	**C**
Hemiptera	Veliidae	Veliidae nymph	5				1						2	1		**C**
Arachnida	Hydrachnidiae	sp. indet.				8							1		2	**C**
Hirudinidae	Glossiphoniidae	sp. indet.							1							**D**
Diptera	Chironomidae	*Chironomus* spp.					2			5						**E**
Oligochaeta		sp. indet.			5				10		8	11			6	**n/a**
Abundance			**5**	**24**	**88**	**140**	**86**	**53**	**164**	**266**	**19**	**155**	**67**	**105**	**211**	
Q-rating			Q3/0	Q4	Q4	Q3-4	Q3-4	Q3-4	Q3-4	Q3-4	Q3	Q3	Q3	Q3-4	Q3-4	
WFD status			Poor*	Good	Good	Mod.	Mod.	Mod.	Mod.	Mod.	Poor	Poor	Poor	Mod.	Mod.	

* toxic effect suspected

Triturus Environmental Ltd.

42 Norwood Court,

Rochestown,

Co. Cork,

T12 ECF3.

APPENDIX 7-1

SPECIES LIST

Table of Contents

Table 7 - 1 - 1 Target species recorded during surveys.....1
Table 7 - 1 - 2 Non-target species recorded during surveys.....1

Table 7-1-1. Target species recorded during surveys

Species Name	Scientific Name
Hen Harrier	*Circus cyaneus*
Golden Plover	*Pluvialis apricaria*
Nightjar	*Caprimulgus europaeus*
Osprey	*Pandion haliaetus*
Short-eared Owl	*Asio flammeus*
Curlew	*Numenius arquata*
Kestrel	*Falco tinnunculus*
Red Grouse	*Lagopus lagopus*
Snipe	*Gallinago gallinago*
Woodcock	*Scolopax rusticola*
Buzzard	*Buteo buteo*
Sparrowhawk	*Accipiter nisus*
Grey Wagtail	*Motacilla cinerea*
Meadow Pipit	*Anthus pratensis*
Redwing	*Turdus iliacus*

Table 7-1-2. Non-target species recorded during surveys

Species Name	Scientific Name
Barn Swallow	*Hirundo rustica*
Blackbird	*Turdus merula*
Blackcap	*Sylvia atricapilla*
Blue Tit	*Cyanistes caeruleus*
Bullfinch	*Pyrrhula pyrrhula*
Chaffinch	*Fringilla coelebs*
Chiffchaff	*Phylloscopus collybita*
Coal Tit	*Periparus ater*
Crossbill	*Loxia curvirostra*
Cuckoo	*Cuculus canorus*
Dunnock	*Prunella modularis*
Fieldfare	*Turdus pilaris*
Goldcrest	*Regulus regulus*
Goldfinch	*Carduelis carduelis*
Grasshopper Warbler	*Locustella naevia*
Great Tit	*Parus major*
Greenfinch	*Chloris chloris*
Grey Heron	*Ardea cinerea*
Grey Wagtail	*Motacilla cinerea*
Herring Gull	*Larus argentatus*
Hooded Crow	*Corvus cornix*
House Martin	*Delichon urbicum*
Jack Snipe	*Lymnocryptes minimus*
Jackdaw	*Coloeus monedula*
Jay	*Garrulus glandarius*
Lesser Black-backed Gull	*Larus fuscus*

Species Name	Scientific Name
Redpoll	*Acanthis flammea*
Linnet	*Linaria cannabina*
Long-tailed Tit	*Aegithalos caudatus*
Magpie	*Pica pica*
Mallard	*Anas platyrhynchos*
Mistle Thrush	*Turdus viscivorus*
Pheasant	*Phasianus colchicus*
Pied Wagtail	*Motacilla alba*
Raven	*Corvus corax*
Reed Bunting	*Emberiza schoeniclus*
Robin	*Erithacus rubecula*
Rook	*Corvus frugilegus*
Sand Martin	*Riparia riparia*
Sedge Warbler	*Acrocephalus schoenobaenus*
Siskin	*Spinus spinus*
Skylark	*Alauda arvensis*
Snipe	*Gallinago gallinago*
Song Thrush	*Turdus philomelos*
Starling	*Sturnus vulgaris*
Stonechat	*Saxicola rubicola*
Whimbrel	*Numenius phaeopus*
Whitethroat	*Sylvia communis*
Willow Warbler	*Phylloscopus trochilus*
Woodpigeon	*Columba palumbus*
Wren	*Troglodytes troglodytes*

APPENDIX 7-2

SURVEY EFFORT

Table of Contents

Table 7 - 2 - 1 Vantage point survey effort (Ecology Ireland) 1
Table 7 - 2 - 1 Vantage point survey effort (MKO) 3
Table 7 - 2 - 3 Breeding walkover survey effort (MKO) 12
Table 7 - 2 - 6 Breeding raptor survey effort (MKO) 13
Table 7 - 2 - 7 Breeding woodcock survey effort (MKO) 16
Table 7 - 2 - 9 Breeding nightjar survey effort (MKO) 17
Table 7 - 2 - 8 Breeding red grouse survey effort (MKO) 18
Table 7 - 2 - 2 Winter walkover survey effort (MKO) 19
Table 7 - 2 - 5 Hen harrier roost survey effort (MKO) 20

1. SURVEY EFFORT

Table 7 - 2 - 1 Vantage point survey effort (Ecology Ireland)

Date	Survey	Location	Start time	Duration (h)	Wind Dir.	Wind Speed	Rain	Cloud Cover	Visibility	Comments	Surveyor
28/04/2023	Vantage Point Survey	1	08:34	6 hours	W	F2	None	8	Good		BOM
28/04/2023	Vantage Point Survey	2	09:05	6 hours	W	F2/3	None	8	Good		JD
27/04/2023	Vantage Point Survey	3	10:30	6 hours	SE	F3	None	8	Good		JD
27/04/2023	Vantage Point Survey	4a	10:05	6 hours	W	F2	None	8	Good		MS
27/04/2023	Vantage Point Survey	4b	10:06	6 hours	E	F4	None	8	Excellent		AD
28/04/2023	Vantage Point Survey	5	09:12	6 hours	E	F3	None	8	Excellent		NL
26/05/2023	Vantage Point Survey	1	-	6 hours	-	-	-	-	-		NL
26/05/2023	Vantage Point Survey	2	09:01	6 hours	NE	F2-4	None	3	Yes		AD
26/05/2023	Vantage Point Survey	3	09:17	6 hours	NE	F1-2	None	1	Excellent		PR
25/05/2023	Vantage Point Survey	4a	09:21	6 hours	NE	F3-4	None	3	Yes		AD
25/05/2023	Vantage Point Survey	4b	08:45	6 hours	NE	F1-2	None	8	Good		JD
26/05/2023	Vantage Point Survey	5	09:15	6 hours	E/N	F2-3	None	2	Good		JD

Date	Survey	Location	Start time	Duration (h)	Wind Dir.	Wind Speed	Rain	Cloud Cover	Visibility	Comments	Surveyor
21/06/2023	Vantage Point Survey	1	08:52	6 hours	SW	F2	None	4	Excellent		AD
21/06/2023	Vantage Point Survey	2	09:15	6 hours	W	F3-4	Light Showers	4	Good		JD
21/06/2023	Vantage Point Survey	3	09:25	6 hours	W	F4-8	Light Showers	4	Good-Fair		BOM
22/06/2023	Vantage Point Survey	4a	08:49	6 hours	W	F0-1	None	0	Excellent		PR
21/06/2023	Vantage Point Survey	4b	08:45	6 hours	SW	F2-4	None	0	Excellent		AD
21/06/2023	Vantage Point Survey	5	09:25	6 hours	SW	F3	Some Showers	3	Excellent		NL
18/07/2023	Vantage Point Survey	1	08:30	6 hours	NW	F1-2	Light Rain Passing Showers	8	Moderate To Good		JD
18/07/2023	Vantage Point Survey	2	09:10	6 hours	W-NW	F1-3	One Shower	8	Good		BOM
25/07/2023	Vantage Point Survey	3	09:03	6 hours	W	F1-3	None	4	Excellent		NL
25/07/2023	Vantage Point Survey	4a	08:50	6 hours	SW	F2	None	5	Good		BOM
18/07/2023	Vantage Point Survey	4b	08:42	6 hours	SW	F1	None	3	Good		MS
25/07/2023	Vantage Point Survey	5	09:00	6 hours	SW	F2	None	6	Excellent		AD
29/08/2023	Vantage Point Survey	1	08:48	6 hours	-	F3-4	Light Showers	4	Good		MK
29/08/2023	Vantage Point Survey	2	09:05	6 hours	NW	F3-4	Light Showers	4	Good		JD

Date	Survey	Location	Start time	Duration (h)	Wind Dir.	Wind Speed	Rain	Cloud Cover	Visibility	Comments	Surveyor
29/08/2023	Vantage Point Survey	3	09:04	6 hours	NNW	F4	Brief Showers	6	Good		BOM
29/08/2023	Vantage Point Survey	4a	08:50	6 hours	NW	F4	None	5	Excellent		AD
29/08/2023	Vantage Point Survey	4b	08:40	6 hours	NW	F1-2	None	8	Good		PR
29/08/2023	Vantage Point Survey	5	09:03	6 hours	NW	F4	None	4	Good		MS
07/09/2023	Vantage Point Survey	1	07:36	6 hours	-	F3	Dry	8	Good		MK
28/09/2023	Vantage Point Survey	2	08:00	6 hours	-	F3	None	8	Good		PR
28/09/2023	Vantage Point Survey	3	08:00	6 hours	S	F5	Showers	8	Good		AD
28/09/2023	Vantage Point Survey	4a	08:00	6 hours	S	F3	Showers	8	Good		JD
28/09/2023	Vantage Point Survey	4b	08:10	6 hours	-	F4	Heavy Showers	8	Excellent		NL
28/09/2023	Vantage Point Survey	5	07:45	6 hours	-	F4	Heavy Showers	8	Moderate		MS

Table 7 - 2 - 2 Vantage point survey effort (MKO)

Date	Survey	Location	Duration (h)	Weather Conditions	Comments	Surveyor
27/11/2023	Vantage Point Survey	VP1	3:00 starting at 07:20	Visibility: poor; Wind speed and direction: gentle breeze NW; Cloud cover and height: 66-100% <150m; Rain: drizzle; Frost: none; Snow: none	constant fog and drizzle, poor visibility	TK
27/11/2023	Vantage Point Survey	VP1	3:00 starting at 10:50	Visibility: moderate; Wind speed and direction: gentle breeze NW; Cloud cover and height: 66-100% <150m; Rain: light showers; Frost: none; Snow: none		TK

Date	Survey	Location	Duration (h)	Weather Conditions	Comments	Surveyor
28/11/2023	Vantage Point Survey	VP2	3:00 starting at 07:20	Visibility: good; Wind speed and direction: light breeze S; Cloud cover and height: 66-100% >500m; Rain: none; Frost: none; Snow: none		EC
28/11/2023	Vantage Point Survey	VP2	3:00 starting at 10:50	Visibility: good; Wind speed and direction: light breeze S; Cloud cover and height: 66-100% >500m; Rain: none; Frost: none; Snow: none		EC
29/11/2023	Vantage Point Survey	VP3	3:00 starting at 07:20	Visibility: good; Wind speed and direction: light breeze SE; Cloud cover and height: 66-100% >500m; Rain: none; Frost: none; Snow: none		EC
29/11/2023	Vantage Point Survey	VP3	3:00 starting at 10:50	Visibility: good; Wind speed and direction: light breeze SE; Cloud cover and height: 33-66% >500m; Rain: none; Frost: none; Snow: none		EC
30/11/2023	Vantage Point Survey	VP2	3:00 starting at 07:20	Visibility: moderate; Wind speed and direction: moderate breeze NE; Cloud cover and height: 66-100% 150-500m; Rain: none; Frost: light; Snow: none	catch up for October surveys, difficult to hear with turbine sound and to see with slight fog and darkness	TK
30/11/2023	Vantage Point Survey	VP2	3:00 starting at 14:30	Visibility: good; Wind speed and direction: moderate breeze NE; Cloud cover and height: 33-66% >500m; Rain: none; Frost: none; Snow: none	catch up for October surveys	TK
05/12/2023	Vantage Point Survey	VP1	3:00 starting at 11:00	Visibility: good; Wind speed and direction: light breeze SE; Cloud cover and height: 33-66% >500m; Rain: none; Frost: light; Snow: none		EC
05/12/2023	Vantage Point Survey	VP1	3:00 starting at 14:30	Visibility: good; Wind speed and direction: light breeze SE; Cloud cover and height: 66-100% >500m; Rain: none; Frost: none; Snow: none		EC
12/12/2023	Vantage Point Survey	VP3	3:00 starting at 10:55	Visibility: good; Wind speed and direction: light breeze W; Cloud cover and height: 66-100% 150-500m; Rain: drizzle; Frost: none; Snow: none		EC
12/12/2023	Vantage Point Survey	VP3	3:00 starting at 14:25	Visibility: moderate; Wind speed and direction: gentle breeze NW; Cloud cover and height: 66-100% 150-500m; Rain: heavy showers; Frost: none; Snow: none	constant drizzle	EC
20/12/2023	Vantage Point Survey	VP4	3:00 starting at 11:00	Visibility: moderate; Wind speed and direction: near gale NW; Cloud cover and height: 66-100% 150-500m; Rain: drizzle; Frost: none; Snow: none	constant drizzle	EC
20/12/2023	Vantage Point Survey	VP4	3:00 starting at 14:30	Visibility: poor; Wind speed and direction: near gale NW; Cloud cover and height: 66-100% 150-500m; Rain: persistent; Frost: none; Snow: none	Driving rain in very strong wind	EC
21/12/2023	Vantage Point Survey	VP2	3:00 starting at 11:00	Visibility: moderate; Wind speed and direction: near gale W; Cloud cover and height: 66-100% 150-500m; Rain: drizzle; Frost: none; Snow: none		EC

Date	Survey	Location	Duration (h)	Weather Conditions	Comments	Surveyor
21/12/2023	Vantage Point Survey	VP2	3:00 starting at 14:30	Visibility: poor; Wind speed and direction: near gale W; Cloud cover and height: 66-100% 150-500m; Rain: heavy showers; Frost: none; Snow: none		EC
16/01/2024	Vantage Point Survey	VP4	3:00 starting at 11:20	Visibility: good; Wind speed and direction: light air SW; Cloud cover and height: 0-33% >500m; Rain: none; Frost: heavy; Snow: none	Hours for October	CMC
16/01/2024	Vantage Point Survey	VP4	3:00 starting at 14:55	Visibility: good; Wind speed and direction: light air SW; Cloud cover and height: 0-33% >500m; Rain: none; Frost: heavy; Snow: none	Hours for October. Low winter sun causing a lot of glare and dark spots in the viewshed.	CMC
25/01/2024	Vantage Point Survey	VP4	3:00 starting at 07:30	Visibility: moderate; Wind speed and direction: moderate breeze SW; Cloud cover and height: 66-100% 150-500m; Rain: heavy showers; Frost: none; Snow: none		EC
25/01/2024	Vantage Point Survey	VP4	3:00 starting at 11:00	Visibility: moderate; Wind speed and direction: gentle breeze SW; Cloud cover and height: 66-100% 150-500m; Rain: drizzle; Frost: none; Snow: none	Light showers	EC
29/01/2024	Vantage Point Survey	VP1	3:00 starting at 07:20	Visibility: moderate; Wind speed and direction: gentle breeze N; Cloud cover and height: 33-66% <150m; Rain: none; Frost: none; Snow: on ground	low clouds creating fog, turbine barely visible, snow on top of hill only	TK
29/01/2024	Vantage Point Survey	VP1	3:00 starting at 10:50	Visibility: good; Wind speed and direction: gentle breeze N; Cloud cover and height: 33-66% 150-500m; Rain: none; Frost: none; Snow: none	fog lifted slightly off turbines	TK
30/01/2024	Vantage Point Survey	VP2	3:00 starting at 07:20	Visibility: good; Wind speed and direction: light breeze SW; Cloud cover and height: 0-33% >500m; Rain: none; Frost: light; Snow: none		TK
30/01/2024	Vantage Point Survey	VP2	3:00 starting at 10:50	Visibility: good; Wind speed and direction: gentle breeze SW; Cloud cover and height: 33-66% 150-500m; Rain: none; Frost: none; Snow: none		TK
30/01/2024	Vantage Point Survey	VP1	3:00 starting at 15:20	Visibility: good; Wind speed and direction: light breeze S; Cloud cover and height: 66-100% >500m; Rain: light showers; Frost: none; Snow: none	Hours for October	CMC
31/01/2024	Vantage Point Survey	VP3	3:00 starting at 07:15	Visibility: good; Wind speed and direction: fresh breeze SW; Cloud cover and height: 66-100% 150-500m; Rain: none; Frost: none; Snow: none		TK
31/01/2024	Vantage Point Survey	VP3	3:00 starting at 10:45	Visibility: good; Wind speed and direction: fresh breeze SW; Cloud cover and height: 66-100% 150-500m; Rain: none; Frost: none; Snow: none		TK
01/02/2024	Vantage Point Survey	VP1	3:00 starting at 11:40	Visibility: good; Wind speed and direction: light breeze W; Cloud cover and height: 33-66% >500m; Rain: none; Frost: none; Snow: none	Hours for October	CMC

Date	Survey	Location	Duration (h)	Weather Conditions	Comments	Surveyor
20/02/2024	Vantage Point Survey	VP4	1:00 starting at 12:30	Visibility: poor; Wind speed and direction: light air W; Cloud cover and height: 66-100% 150-500m; Rain: persistent; Frost: none; Snow: none		CMC
20/02/2024	Vantage Point Survey	VP4	2:00 starting at 13:30	Visibility: good; Wind speed and direction: light air W; Cloud cover and height: 66-100% >500m; Rain: none; Frost: none; Snow: none		CMC
20/02/2024	Vantage Point Survey	VP4	3:00 starting at 16:00	Visibility: good; Wind speed and direction: light air W; Cloud cover and height: 66-100% >500m; Rain: none; Frost: none; Snow: none	Three woodcock flushed while driving out of knockacummer wind farm.	CMC
21/02/2024	Vantage Point Survey	VP2	3:00 starting at 12:30	Visibility: good; Wind speed and direction: moderate breeze W; Cloud cover and height: 66-100% >500m; Rain: drizzle; Frost: none; Snow: none	Strong winds, turbines very loud making it difficult to hear any calls.	CMC
21/02/2024	Vantage Point Survey	VP2	3:00 starting at 16:00	Visibility: good; Wind speed and direction: moderate breeze W; Cloud cover and height: 66-100% >500m; Rain: drizzle; Frost: none; Snow: none	No birds seen or heard today.	CMC
22/02/2024	Vantage Point Survey	VP1	3:00 starting at 12:30	Visibility: good; Wind speed and direction: light breeze W; Cloud cover and height: 66-100% >500m; Rain: light showers; Frost: none; Snow: none	Sleet showers	CMC
22/02/2024	Vantage Point Survey	VP1	3:00 starting at 16:00	Visibility: good; Wind speed and direction: light breeze W; Cloud cover and height: 66-100% >500m; Rain: heavy showers; Frost: none; Snow: none		CMC
27/02/2024	Vantage Point Survey	VP3	3:00 starting at 12:40	Visibility: good; Wind speed and direction: gentle breeze NW; Cloud cover and height: 66-100% >500m; Rain: none; Frost: none; Snow: none		EC
27/02/2024	Vantage Point Survey	VP3	3:00 starting at 16:10	Visibility: good; Wind speed and direction: light breeze NW; Cloud cover and height: 66-100% >500m; Rain: none; Frost: none; Snow: none		EC
05/03/2024	Vantage Point Survey	VP3	3:00 starting at 13:00	Visibility: good; Wind speed and direction: gentle breeze S; Cloud cover and height: 66-100% >500m; Rain: none; Frost: none; Snow: none	Hours for October	CMC
05/03/2024	Vantage Point Survey	VP3	3:00 starting at 16:30	Visibility: good; Wind speed and direction: gentle breeze S; Cloud cover and height: 66-100% >500m; Rain: none; Frost: none; Snow: none	Hours for October	CMC
06/03/2024	Vantage Point Survey	VP4	2:00 starting at 06:15	Visibility: limited; Wind speed and direction: gentle breeze SE; Cloud cover and height: 66-100% <150m; Rain: light showers; Frost: none; Snow: none	Woodcock flushed on the drive through knockacummer wind farm.	CMC
06/03/2024	Vantage Point Survey	VP4	1:00 starting at 08:15	Visibility: moderate; Wind speed and direction: gentle breeze SE; Cloud cover and height: 66-100% 150-500m; Rain: light showers; Frost: none; Snow: none		CMC

Date	Survey	Location	Duration (h)	Weather Conditions	Comments	Surveyor
06/03/2024	Vantage Point Survey	VP4	1:00 starting at 09:45	Visibility: moderate; Wind speed and direction: gentle breeze SE; Cloud cover and height: 66-100% 150-500m; Rain: none; Frost: none; Snow: none		CMC
06/03/2024	Vantage Point Survey	VP4	2:00 starting at 10:45	Visibility: moderate; Wind speed and direction: gentle breeze SE; Cloud cover and height: 66-100% 150-500m; Rain: heavy showers; Frost: none; Snow: none		CMC
22/03/2024	Vantage Point Survey	VP1	3:00 starting at 05:40	Visibility: good; Wind speed and direction: light breeze NW; Cloud cover and height: 33-66% >500m; Rain: heavy showers; Frost: none; Snow: none		EC
22/03/2024	Vantage Point Survey	VP1	3:00 starting at 09:10	Visibility: good; Wind speed and direction: moderate breeze NW; Cloud cover and height: 66-100% >500m; Rain: drizzle; Frost: none; Snow: none	Hail showers	EC
26/03/2024	Vantage Point Survey	VP3	3:00 starting at 05:25	Visibility: good; Wind speed and direction: light breeze NE; Cloud cover and height: 66-100% 150-500m; Rain: drizzle; Frost: none; Snow: none	heavy showers	EC
26/03/2024	Vantage Point Survey	VP3	3:00 starting at 08:55	Visibility: good; Wind speed and direction: light breeze NE; Cloud cover and height: 66-100% 150-500m; Rain: drizzle; Frost: none; Snow: none	heavy showers	EC
27/03/2024	Vantage Point Survey	VP2	3:00 starting at 05:20	Visibility: good; Wind speed and direction: light breeze SE; Cloud cover and height: 66-100% >500m; Rain: none; Frost: none; Snow: none		CMC
27/03/2024	Vantage Point Survey	VP2	3:00 starting at 12:00	Visibility: good; Wind speed and direction: light breeze SE; Cloud cover and height: 33-66% >500m; Rain: light showers; Frost: none; Snow: falling	Moved VP from the turbine base and did the VP from the van as the turbine blades were throwing ice.	CMC
16/04/2024	Vantage Point Survey	VP1	3:00 starting at 15:10	Visibility: good; Wind speed and direction: moderate breeze NW; Cloud cover and height: 66-100% >500m; Rain: none; Frost: none; Snow: none		EC
16/04/2024	Vantage Point Survey	VP1	3:00 starting at 18:40	Visibility: good; Wind speed and direction: gentle breeze NW; Cloud cover and height: 33-66% >500m; Rain: none; Frost: none; Snow: none		EC
17/04/2024	Vantage Point Survey	VP2	3:00 starting at 15:10	Visibility: good; Wind speed and direction: moderate breeze NW; Cloud cover and height: 66-100% 150-500m; Rain: drizzle; Frost: none; Snow: none		EC
17/04/2024	Vantage Point Survey	VP2	3:00 starting at 18:40	Visibility: good; Wind speed and direction: gentle breeze NW; Cloud cover and height: 66-100% >500m; Rain: none; Frost: none; Snow: none		EC
19/04/2024	Vantage Point Survey	VP4	3:00 starting at 15:10	Visibility: good; Wind speed and direction: light breeze NW; Cloud cover and height: 66-100% >500m; Rain: none; Frost: none; Snow: none		EC

Date	Survey	Location	Duration (h)	Weather Conditions	Comments	Surveyor
19/04/2024	Vantage Point Survey	VP4	3:00 starting at 18:40	Visibility: good; Wind speed and direction: light breeze NW; Cloud cover and height: 66-100% >500m; Rain: drizzle; Frost: none; Snow: none		EC
30/04/2024	Vantage Point Survey	VP3	3:00 starting at 15:30	Visibility: good; Wind speed and direction: gentle breeze SW; Cloud cover and height: 66-100% >500m; Rain: light showers; Frost: none; Snow: none		EC
30/04/2024	Vantage Point Survey	VP3	3:00 starting at 19:00	Visibility: good; Wind speed and direction: light breeze S; Cloud cover and height: 66-100% >500m; Rain: drizzle; Frost: none; Snow: none		EC
10/05/2024	Vantage Point Survey	VP3	3:00 starting at 04:50	Visibility: good; Wind speed and direction: gentle breeze SE; Cloud cover and height: 66-100% >500m; Rain: none; Frost: none; Snow: none		EC
10/05/2024	Vantage Point Survey	VP3	3:00 starting at 08:20	Visibility: good; Wind speed and direction: light breeze SE; Cloud cover and height: 33-66% >500m; Rain: none; Frost: none; Snow: none		EC
24/05/2024	Vantage Point Survey	VP2	3:00 starting at 04:30	Visibility: good; Wind speed and direction: light breeze W; Cloud cover and height: 66-100% >500m; Rain: drizzle; Frost: none; Snow: none		EC
24/05/2024	Vantage Point Survey	VP2	3:00 starting at 08:00	Visibility: good; Wind speed and direction: light breeze W; Cloud cover and height: 66-100% >500m; Rain: drizzle; Frost: none; Snow: none		EC
29/05/2024	Vantage Point Survey	VP4	3:00 starting at 04:25	Visibility: moderate; Wind speed and direction: light breeze W; Cloud cover and height: 66-100% >500m; Rain: drizzle; Frost: none; Snow: none	misty conditions	EC
29/05/2024	Vantage Point Survey	VP4	3:00 starting at 07:55	Visibility: moderate; Wind speed and direction: gentle breeze NW; Cloud cover and height: 66-100% >500m; Rain: drizzle; Frost: none; Snow: none	misty conditions & heavy showers	EC
31/05/2024	Vantage Point Survey	VP1	3:00 starting at 04:20	Visibility: good; Wind speed and direction: light breeze NW; Cloud cover and height: 33-66% >500m; Rain: none; Frost: none; Snow: none		EC
31/05/2024	Vantage Point Survey	VP1	3:00 starting at 07:50	Visibility: good; Wind speed and direction: gentle breeze NW; Cloud cover and height: 66-100% >500m; Rain: none; Frost: none; Snow: none		EC
12/06/2024	Vantage Point Survey	VP3	3:00 starting at 08:05	Visibility: good; Wind speed and direction: light breeze NW; Cloud cover and height: 33-66% >500m; Rain: none; Frost: none; Snow: none		EC
12/06/2024	Vantage Point Survey	VP3	3:05 starting at 11:30	Visibility: good; Wind speed and direction: light air W; Cloud cover and height: 66-100% >500m; Rain: none; Frost: none; Snow: none		EC
13/06/2024	Vantage Point Survey	VP1	3:00 starting at 07:15	Visibility: moderate; Wind speed and direction: moderate breeze S; Cloud cover and height: 66-100% 150-500m; Rain: drizzle; Frost: none; Snow: none	light showers	EC

Date	Survey	Location	Duration (h)	Weather Conditions	Comments	Surveyor
13/06/2024	Vantage Point Survey	VP1	3:00 starting at 10:45	Visibility: good; Wind speed and direction: gentle breeze S; Cloud cover and height: 66-100% >500m; Rain: drizzle; Frost: none; Snow: none		EC
18/06/2024	Vantage Point Survey	VP2	3:00 starting at 07:25	Visibility: good; Wind speed and direction: gentle breeze N; Cloud cover and height: 66-100% >500m; Rain: drizzle; Frost: none; Snow: none		EC
18/06/2024	Vantage Point Survey	VP2	3:00 starting at 10:55	Visibility: good; Wind speed and direction: gentle breeze N; Cloud cover and height: 66-100% >500m; Rain: none; Frost: none; Snow: none		EC
02/07/2024	Vantage Point Survey	VP3	3:00 starting at 08:00	Visibility: good; Wind speed and direction: light breeze W; Cloud cover and height: 66-100% >500m; Rain: none; Frost: none; Snow: none		EC
02/07/2024	Vantage Point Survey	VP3	3:00 starting at 11:30	Visibility: good; Wind speed and direction: light breeze W; Cloud cover and height: 66-100% >500m; Rain: none; Frost: none; Snow: none	hazy sunshine	EC
03/07/2024	Vantage Point Survey	VP4	1:35 starting at 14:35	Visibility: moderate; Wind speed and direction: strong breeze N; Cloud cover and height: 66-100% >500m; Rain: drizzle; Frost: none; Snow: none	June Effort	CR
03/07/2024	Vantage Point Survey	VP4	2:30 starting at 16:50	Visibility: good; Wind speed and direction: near gale N; Cloud cover and height: 66-100% >500m; Rain: none; Frost: none; Snow: none	June Effort	CR
03/07/2024	Vantage Point Survey	VP4	2:35 starting at 19:35	Visibility: good; Wind speed and direction: strong breeze N; Cloud cover and height: 33-66% >500m; Rain: none; Frost: none; Snow: none	June Effort	CR
05/07/2024	Vantage Point Survey	VP1	3:00 starting at 07:05	Visibility: good; Wind speed and direction: light air SW; Cloud cover and height: 66-100% >500m; Rain: none; Frost: none; Snow: none		EC
05/07/2024	Vantage Point Survey	VP1	3:00 starting at 10:35	Visibility: good; Wind speed and direction: light breeze W; Cloud cover and height: 66-100% >500m; Rain: none; Frost: none; Snow: none		EC
11/07/2024	Vantage Point Survey	VP2	3:00 starting at 09:00	Visibility: good; Wind speed and direction: gentle breeze N; Cloud cover and height: 66-100% >500m; Rain: none; Frost: none; Snow: none		CMC
11/07/2024	Vantage Point Survey	VP2	3:00 starting at 12:30	Visibility: good; Wind speed and direction: gentle breeze N; Cloud cover and height: 66-100% >500m; Rain: none; Frost: none; Snow: none	Very quiet survey, only meadow pipits seen.	CMC
30/07/2024	Vantage Point Survey	VP4	3:00 starting at 12:30	Visibility: good; Wind speed and direction: light breeze N; Cloud cover and height: 66-100% >500m; Rain: none; Frost: none; Snow: none		CMC
30/07/2024	Vantage Point Survey	VP4	3:00 starting at 16:00	Visibility: good; Wind speed and direction: light breeze N; Cloud cover and height: 66-100% >500m; Rain: none; Frost: none; Snow: none	Buzzard heard calling on and off throughout, but not seen	CMC

Date	Survey	Location	Duration (h)	Weather Conditions	Comments	Surveyor
07/08/2024	Vantage Point Survey	VP3	3:00 starting at 07:45	Visibility: good; Wind speed and direction: moderate breeze W; Cloud cover and height: 66-100% >500m; Rain: none; Frost: none; Snow: none		EC
07/08/2024	Vantage Point Survey	VP3	3:00 starting at 11:15	Visibility: good; Wind speed and direction: moderate breeze W; Cloud cover and height: 66-100% >500m; Rain: drizzle; Frost: none; Snow: none		EC
21/08/2024	Vantage Point Survey	VP2	3:00 starting at 08:55	Visibility: good; Wind speed and direction: moderate breeze SW; Cloud cover and height: 66-100% >500m; Rain: light showers; Frost: none; Snow: none		EC
21/08/2024	Vantage Point Survey	VP2	3:00 starting at 12:25	Visibility: good; Wind speed and direction: fresh breeze SW; Cloud cover and height: 66-100% >500m; Rain: none; Frost: none; Snow: none		EC
27/08/2024	Vantage Point Survey	VP1	3:00 starting at 08:10	Visibility: good; Wind speed and direction: gentle breeze SW; Cloud cover and height: 66-100% >500m; Rain: drizzle; Frost: none; Snow: none		EC
27/08/2024	Vantage Point Survey	VP1	3:00 starting at 11:40	Visibility: good; Wind speed and direction: gentle breeze SW; Cloud cover and height: 66-100% >500m; Rain: drizzle; Frost: none; Snow: none		EC
28/08/2024	Vantage Point Survey	VP4	3:00 starting at 08:15	Visibility: good; Wind speed and direction: moderate breeze SW; Cloud cover and height: 66-100% >500m; Rain: drizzle; Frost: none; Snow: none		EC
28/08/2024	Vantage Point Survey	VP4	3:00 starting at 11:45	Visibility: good; Wind speed and direction: moderate breeze SW; Cloud cover and height: 66-100% >500m; Rain: drizzle; Frost: none; Snow: none		EC
04/09/2024	Vantage Point Survey	VP2	3:00 starting at 06:10	Visibility: good; Wind speed and direction: strong breeze W; Cloud cover and height: 66-100% >500m; Rain: drizzle; Frost: none; Snow: none		CR
04/09/2024	Vantage Point Survey	VP2	3:00 starting at 09:40	Visibility: good; Wind speed and direction: strong breeze W; Cloud cover and height: 66-100% >500m; Rain: drizzle; Frost: none; Snow: none		CR
10/09/2024	Vantage Point Survey	VP1	3:00 starting at 06:00	Visibility: good; Wind speed and direction: gentle breeze W; Cloud cover and height: 66-100% >500m; Rain: drizzle; Frost: none; Snow: none		EC
10/09/2024	Vantage Point Survey	VP1	3:00 starting at 09:30	Visibility: moderate; Wind speed and direction: moderate breeze NW; Cloud cover and height: 66-100% 150-500m; Rain: drizzle; Frost: none; Snow: none		EC
17/09/2024	Vantage Point Survey	VP3	3:00 starting at 06:15	Visibility: good; Wind speed and direction: moderate breeze SE; Cloud cover and height: 66-100% >500m; Rain: none; Frost: none; Snow: none		EC

Date	Survey	Location	Duration (h)	Weather Conditions	Comments	Surveyor
17/09/2024	Vantage Point Survey	VP3	3:00 starting at 09:45	Visibility: good; Wind speed and direction: moderate breeze SE; Cloud cover and height: 33-66% >500m; Rain: none; Frost: none; Snow: none		EC
25/09/2024	Vantage Point Survey	VP4	3:00 starting at 06:25	Visibility: moderate; Wind speed and direction: light breeze E; Cloud cover and height: 66-100% 150-500m; Rain: drizzle; Frost: none; Snow: none	frequent showers	EC
25/09/2024	Vantage Point Survey	VP4	3:00 starting at 09:55	Visibility: moderate; Wind speed and direction: light breeze NE; Cloud cover and height: 66-100% 150-500m; Rain: persistent; Frost: none; Snow: none		EC

Table 7 - 2 - 3 Breeding walkover survey effort (MKO)

Date	Survey	Location	Duration (h)	Weather Conditions	Comments	Surveyor
04/04/2024	Breeding Walkover Survey	T1-2	3:00 starting at 13:30	Visibility: good; Wind speed and direction: gentle breeze S; Cloud cover and height: 66-100% <150m; Rain: drizzle; Frost: none; Snow: none		TK
04/04/2024	Breeding Walkover Survey	T3-4	3:00 starting at 16:30	Visibility: good; Wind speed and direction: gentle breeze S; Cloud cover and height: 66-100% <150m; Rain: persistent; Frost: none; Snow: none		TK
08/04/2024	Breeding Walkover Survey	T5-6	3:00 starting at 14:30	Visibility: good; Wind speed and direction: moderate breeze N; Cloud cover and height: 66-100% <150m; Rain: light showers; Frost: none; Snow: none	sleet	TK
08/04/2024	Breeding Walkover Survey	T7,8,9	3:00 starting at 17:30	Visibility: good; Wind speed and direction: fresh breeze NW; Cloud cover and height: 66-100% <150m; Rain: light showers; Frost: none; Snow: none		TK
22/05/2024	Breeding Walkover Survey	500m Survey Radius	5:30 starting at 10:00	Visibility: good; Wind speed and direction: gentle breeze NW; Cloud cover and height: 66-100% >500m; Rain: light showers; Frost: none; Snow: none	T1, T2, T3, T8 & T9. Meadow pipits were all along T2 & T3, too many observations to map	CMC
23/05/2024	Breeding Walkover Survey	500m Survey Radius	4:00 starting at 11:00	Visibility: good; Wind speed and direction: light breeze NW; Cloud cover and height: 66-100% >500m; Rain: ; Frost: none; Snow: none	T4, T5, T6, and T7. Also did a short VP at BR2 after the hen harrier sighting.	CMC
28/06/2024	Breeding Walkover Survey	T1, T2, T3, T4 and T9	5:11 starting at 08:20	Visibility: good; Wind speed and direction: near gale N; Cloud cover and height: 66-100% >500m; Rain: none; Frost: none; Snow: none		CR
28/06/2024	Breeding Walkover Survey	T5, T6, T7, and T8	3:15 starting at 14:30	Visibility: good; Wind speed and direction: light air SW; Cloud cover and height: 66-100% >500m; Rain: none; Frost: none; Snow: none		CMC
24/07/2024	Breeding Walkover Survey	T1, T2, T3, T8, T9	5:00 starting at 09:00	Visibility: good; Wind speed and direction: gentle breeze SW; Cloud cover and height: 66-100% >500m; Rain: none; Frost: none; Snow: none		CMC
25/07/2024	Breeding Walkover Survey	T4 - T7	4:00 starting at 10:00	Visibility: good; Wind speed and direction: gentle breeze WSW; Cloud cover and height: 66-100% >500m; Rain: light showers; Frost: none; Snow: none		CMC

Table 7 - 2 - 4 Breeding raptor survey effort (MKO)

Date	Survey	Location	Duration (h)	Weather Conditions	Comments	Surveyor
09/04/2024	Breeding Raptor Survey	BR2	3:00 starting at 06:45	Visibility: good; Wind speed and direction: light breeze W; Cloud cover and height: 0-33% >500m; Rain: light showers; Frost: none; Snow: none	No hen harriers observed	CMC
09/04/2024	Breeding Raptor Survey	BRT1	3:00 starting at 09:45	Visibility: good; Wind speed and direction: light breeze W; Cloud cover and height: 0-33% >500m; Rain: light showers; Frost: none; Snow: none	No hen harriers observed	CMC
11/04/2024	Breeding Raptor Survey	BR6 & BRT3	6:00 starting at 06:30	Visibility: good; Wind speed and direction: light air S; Cloud cover and height: 66-100% >500m; Rain: none; Frost: none; Snow: none	No hen harriers observed. Habitat looks very promising, moreso the northern half. Mix of vantage points from BR6 and walking the transect to try and cover the whole area.	CMC
16/04/2024	Breeding Raptor Survey	BR1	3:00 starting at 09:15	Visibility: good; Wind speed and direction: gentle breeze W; Cloud cover and height: 66-100% >500m; Rain: drizzle; Frost: none; Snow:		CMC
18/04/2024	Breeding Raptor Survey	BR4	3:00 starting at 06:30	Visibility: good; Wind speed and direction: gentle breeze W; Cloud cover and height: 66-100% >500m; Rain: none; Frost: none; Snow: none	Heavy fog for first hour reducing visibility	CMC
18/04/2024	Breeding Raptor Survey	BRT2	3:00 starting at 09:30	Visibility: good; Wind speed and direction: gentle breeze NW; Cloud cover and height: 66-100% >500m; Rain: none; Frost: none; Snow: none		CMC
26/04/2024	Breeding Raptor Survey	BR3	3:00 starting at 09:15	Visibility: good; Wind speed and direction: light air NE; Cloud cover and height: 0-33% >500m; Rain: none; Frost: none; Snow: none		CMC
21/05/2024	Breeding Raptor Survey	BRVP3	3:00 starting at 08:30	Visibility: poor; Wind speed and direction: light breeze NW; Cloud cover and height: 66-100% >500m; Rain: none; Frost: none; Snow: none	misty conditions	EC
21/05/2024	Breeding Raptor Survey	BRVP1	3:00 starting at 11:45	Visibility: poor; Wind speed and direction: light breeze NW; Cloud cover and height: 66-100% >500m; Rain: none; Frost: none; Snow: none	misty conditions improved to good visibility at 13:00	EC
23/05/2024	Breeding Raptor Survey	BRVP5	3:00 starting at 08:30	Visibility: good; Wind speed and direction: gentle breeze NW; Cloud cover and height: 66-100% >500m; Rain: drizzle; Frost: none; Snow: none		EC
23/05/2024	Breeding Raptor Survey	BRT3	3:00 starting at 11:45	Visibility: good; Wind speed and direction: gentle breeze NW; Cloud cover and height: 66-100% >500m; Rain: none; Frost: none; Snow: none		EC
28/05/2024	Breeding Raptor Survey	BR4	3:00 starting at 07:30	Visibility: moderate; Wind speed and direction: gentle breeze SW; Cloud cover and height: 66-100% 150-500m; Rain: drizzle; Frost: none; Snow: none	misty conditions	EC

Date	Survey	Location	Duration (h)	Weather Conditions	Comments	Surveyor
28/05/2024	Breeding Raptor Survey	BRT2	3:00 starting at 11:00	Visibility: good; Wind speed and direction: moderate breeze SW; Cloud cover and height: 66-100% >500m; Rain: light showers; Frost: none; Snow: none		EC
30/05/2024	Breeding Raptor Survey	BRT1	3:00 starting at 07:45	Visibility: good; Wind speed and direction: fresh breeze NW; Cloud cover and height: 66-100% >500m; Rain: drizzle; Frost: none; Snow: none		EC
30/05/2024	Breeding Raptor Survey	BR2	3:00 starting at 11:00	Visibility: good; Wind speed and direction: fresh breeze NW; Cloud cover and height: 66-100% >500m; Rain: none; Frost: none; Snow: none		EC
11/06/2024	Breeding Raptor Survey	BR1	3:00 starting at 07:50	Visibility: good; Wind speed and direction: light breeze NW; Cloud cover and height: 0-33% >500m; Rain: none; Frost: none; Snow: none		EC
11/06/2024	Breeding Raptor Survey	BR3	3:00 starting at 11:05	Visibility: good; Wind speed and direction: light breeze NW; Cloud cover and height: 66-100% >500m; Rain: none; Frost: none; Snow: none		EC
19/06/2024	Breeding Raptor Survey	BR5	3:00 starting at 08:30	Visibility: good; Wind speed and direction: light breeze N; Cloud cover and height: 33-66% >500m; Rain: none; Frost: none; Snow: none		EC
19/06/2024	Breeding Raptor Survey	BRT3	3:00 starting at 11:45	Visibility: good; Wind speed and direction: light breeze N; Cloud cover and height: 66-100% >500m; Rain: none; Frost: none; Snow: none		EC
25/06/2024	Breeding Raptor Survey	BRT1	3:00 starting at 08:00	Visibility: good; Wind speed and direction: light breeze N; Cloud cover and height: 66-100% 150-500m; Rain: drizzle; Frost: none; Snow: none	misty conditions	EC
25/06/2024	Breeding Raptor Survey	BR2	3:00 starting at 11:20	Visibility: good; Wind speed and direction: light breeze N; Cloud cover and height: 66-100% >500m; Rain: none; Frost: none; Snow: none		EC
26/06/2024	Breeding Raptor Survey	BR4	3:00 starting at 07:55	Visibility: good; Wind speed and direction: gentle breeze S; Cloud cover and height: 66-100% >500m; Rain: none; Frost: none; Snow: none		EC
26/06/2024	Breeding Raptor Survey	BRT2	3:00 starting at 11:05	Visibility: good; Wind speed and direction: gentle breeze S; Cloud cover and height: 66-100% >500m; Rain: none; Frost: none; Snow: none		EC
03/07/2024	Breeding Raptor Survey	BR1	3:00 starting at 08:10	Visibility: poor; Wind speed and direction: gentle breeze NW; Cloud cover and height: 66-100% 150-500m; Rain: light showers; Frost: none; Snow: none	misty conditions	EC
03/07/2024	Breeding Raptor Survey	BR3	3:00 starting at 11:25	Visibility: good; Wind speed and direction: moderate breeze NW; Cloud cover and height: 66-100% >500m; Rain: drizzle; Frost: none; Snow: none	heavy showers	EC
04/07/2024	Breeding Raptor Survey	BRT3	3:00 starting at 07:50	Visibility: good; Wind speed and direction: moderate breeze W; Cloud cover and height: 66-100% >500m; Rain: drizzle; Frost: none; Snow: none		EC

Date	Survey	Location	Duration (h)	Weather Conditions	Comments	Surveyor
04/07/2024	Breeding Raptor Survey	BR5	3:00 starting at 11:00	Visibility: good; Wind speed and direction: fresh breeze W; Cloud cover and height: 66-100% >500m; Rain: drizzle; Frost: none; Snow: none		EC
16/07/2024	Breeding Raptor Survey	BR4	3:00 starting at 08:00	Visibility: good; Wind speed and direction: gentle breeze NW; Cloud cover and height: 66-100% >500m; Rain: drizzle; Frost: none; Snow: none		EC
16/07/2024	Breeding Raptor Survey	BRT2	3:00 starting at 11:10	Visibility: good; Wind speed and direction: gentle breeze NW; Cloud cover and height: 66-100% >500m; Rain: none; Frost: none; Snow: none		EC
23/07/2024	Breeding Raptor Survey	BRT1	3:00 starting at 07:05	Visibility: good; Wind speed and direction: light breeze SW; Cloud cover and height: 66-100% >500m; Rain: drizzle; Frost: none; Snow: none		EC
23/07/2024	Breeding Raptor Survey	BR2	3:00 starting at 10:15	Visibility: good; Wind speed and direction: light breeze SW; Cloud cover and height: 66-100% >500m; Rain: drizzle; Frost: none; Snow: none		EC

Table 7 - 2 - 5 Breeding woodcock survey effort (MKO)

Date	Survey	Location	Duration (h)	Weather Conditions	Comments	Surveyor
08/05/2024	Breeding Woodcock Survey	T1	2:00 starting at 20:10	Visibility: good; Wind speed and direction: light air W; Cloud cover and height: 33-66% >500m; Rain: none; Frost: none; Snow: none	No woodcock recorded	CMC
09/05/2024	Breeding Woodcock Survey	T2	2:00 starting at 20:10	Visibility: good; Wind speed and direction: light air SE; Cloud cover and height: 66-100% >500m; Rain: none; Frost: none; Snow: none	No woodcock recorded	CMC
04/06/2024	Breeding Woodcock Survey	T2	2:00 starting at 20:55	Visibility: good; Wind speed and direction: light breeze NW; Cloud cover and height: 66-100% >500m; Rain: none; Frost: none; Snow: none	No woodcock recorded	CMC
05/06/2024	Breeding Woodcock Survey	T1	2:00 starting at 20:55	Visibility: good; Wind speed and direction: light air WNW; Cloud cover and height: 66-100% >500m; Rain: none; Frost: none; Snow: none	No woodcock recorded	CMC
20/06/2024	Breeding Woodcock Survey	T2	2:00 starting at 21:05	Visibility: good; Wind speed and direction: light air SSW; Cloud cover and height: 66-100% >500m; Rain: none; Frost: none; Snow: none	No woodcock recorded	CMC
21/06/2024	Breeding Woodcock Survey	T1	2:00 starting at 21:05	Visibility: good; Wind speed and direction: light air WSW; Cloud cover and height: 66-100% >500m; Rain: light showers; Frost: none; Snow: none	No woodcock recorded	CMC

Table 7 - 2 - 6 Breeding nightjar survey effort (MKO)

Date	Survey	Location	Duration (h)	Weather Conditions	Comments	Surveyor
04/06/2024	Breeding Nightjar Survey	T1	1:00 starting at 22:55	Visibility: good; Wind speed and direction: light breeze NW; Cloud cover and height: 66-100% >500m; Rain: none; Frost: none; Snow: none		CMC
05/06/2024	Breeding Nightjar Survey	T1	0:30 starting at 23:05	Visibility: good; Wind speed and direction: light air WNW; Cloud cover and height: 66-100% >500m; Rain: none; Frost: none; Snow: none		CMC

Table 7 - 2 - 7 Breeding red grouse survey effort (MKO)

Date	Survey	Location	Duration (h)	Weather Conditions	Comments	Surveyor
07/02/2024	Breeding Red Grouse Survey	T1	0:40 starting at 11:00	Visibility: good; Wind speed and direction: light breeze E; Cloud cover and height: 33-66% >500m; Rain: none; Frost: none; Snow: none	Three red grouse flushed, no call backs	CMC
07/02/2024	Breeding Red Grouse Survey	T2	0:10 starting at 12:15	Visibility: good; Wind speed and direction: light breeze E; Cloud cover and height: 33-66% >500m; Rain: none; Frost: none; Snow: none	Flushed one red grouse	CMC
07/02/2024	Breeding Red Grouse Survey	T3	0:40 starting at 12:30	Visibility: good; Wind speed and direction: light breeze E; Cloud cover and height: 33-66% >500m; Rain: none; Frost: none; Snow: none	No red grouse	CMC
07/02/2024	Breeding Red Grouse Survey	T4	0:40 starting at 14:00	Visibility: good; Wind speed and direction: light breeze E; Cloud cover and height: 33-66% >500m; Rain: none; Frost: none; Snow: none	No red grouse	CMC
07/02/2024	Breeding Red Grouse Survey	T5	0:20 starting at 15:10	Visibility: good; Wind speed and direction: light breeze E; Cloud cover and height: 66-100% >500m; Rain: none; Frost: none; Snow: none	No red grouse	CMC
07/02/2024	Breeding Red Grouse Survey	T6	0:50 starting at 15:45	Visibility: good; Wind speed and direction: light breeze E; Cloud cover and height: 66-100% >500m; Rain: none; Frost: none; Snow: none	No red grouse	CMC

Table 7 - 2 - 8 Winter walkover survey effort (MKO)

Date	Survey	Location	Duration (h)	Weather Conditions	Comments	Surveyor
24/11/2023	Winter Walkover Survey	500m Survey Radius	3:50 starting at 10:00	Visibility: moderate; Wind speed and direction: light breeze N; Cloud cover and height: 66-100% 150-500m; Rain: drizzle; Frost: none; Snow: none	visibility and cloud height improved at 11:30	EC
14/12/2023	Winter Walkover Survey	500m Survey Radius	5:15 starting at 09:00	Visibility: good; Wind speed and direction: light breeze W; Cloud cover and height: 66-100% >500m; Rain: none; Frost: none; Snow: none	Turbines spinning quickly and loudly, hard to hear any bird song in the windfarm.	CMC
24/01/2024	Winter Walkover Survey	500m Survey Radius	6:00 starting at 10:15	Visibility: good; Wind speed and direction: light air W; Cloud cover and height: 66-100% >500m; Rain: none; Frost: none; Snow: none	Disturbance; person with two springers hunting woodcock	CMC
28/02/2024	Winter Walkover Survey	500m Survey Radius	6:00 starting at 10:30	Visibility: limited; Wind speed and direction: moderate breeze NW; Cloud cover and height: 66-100% 150-500m; Rain: drizzle; Frost: none; Snow: none	Loud wind and turbines, constant drizzle	CMC
21/03/2024	Winter Walkover Survey	500m Survey Radius	6:00 starting at 09:30	Visibility: good; Wind speed and direction: moderate breeze SW; Cloud cover and height: 66-100% >500m; Rain: drizzle; Frost: none; Snow: none	Very loud on site with wind and turbines, very hard to hear bird calls even standing beside them	CMC

Table 7 - 2 - 9 Hen harrier roost survey effort (MKO)

Date	Survey	Location	Duration (h)	Weather Conditions	Comments	Surveyor
28/11/2023	Hen Harrier Roost Survey	HHVP2	1:45 starting at 15:30	Visibility: good; Wind speed and direction: light air S; Cloud cover and height: 66-100% >500m; Rain: none; Frost: none; Snow: none	Had to move VP so late start	CMC
29/11/2023	Hen Harrier Roost Survey	HHVP3	1:00 starting at 16:00	Visibility: good; Wind speed and direction: light air E; Cloud cover and height: 66-100% >500m; Rain: none; Frost: none; Snow: none	Trouble with access, hence late start	CMC
30/11/2023	Hen Harrier Roost Survey	HHVP1	2:45 starting at 14:30	Visibility: good; Wind speed and direction: light breeze NE; Cloud cover and height: 0-33% >500m; Rain: none; Frost: light; Snow: none	No HH recorded	CMC
11/12/2023	Hen Harrier Roost Survey	HHVP1	2:35 starting at 14:25	Visibility: moderate; Wind speed and direction: light breeze S; Cloud cover and height: 66-100% >500m; Rain: persistent; Frost: none; Snow: none	VP carried out lower down the hill due to low cloud/rain.	CMC
12/12/2023	Hen Harrier Roost Survey	HHVP2	2:35 starting at 14:25	Visibility: poor; Wind speed and direction: light breeze N; Cloud cover and height: 66-100% >500m; Rain: persistent; Frost: none; Snow: none		CMC
18/12/2023	Hen Harrier Roost Survey	HHVP3	2:30 starting at 14:30	Visibility: poor; Wind speed and direction: light breeze W; Cloud cover and height: 66-100% 150-500m; Rain: drizzle; Frost: none; Snow: none		EC
09/01/2024	Hen Harrier Roost Survey	HHVP1	2:30 starting at 14:45	Visibility: good; Wind speed and direction: light air E; Cloud cover and height: 66-100% >500m; Rain: none; Frost: heavy; Snow: none		CMC
17/01/2024	Hen Harrier Roost Survey	HHVP2	2:30 starting at 14:55	Visibility: good; Wind speed and direction: light air SW; Cloud cover and height: 0-33% >500m; Rain: none; Frost: heavy; Snow: none		CMC
22/01/2024	Hen Harrier Roost Survey	HHVP3	2:30 starting at 15:05	Visibility: moderate; Wind speed and direction: fresh breeze W; Cloud cover and height: 66-100% <150m; Rain: heavy showers; Frost: none; Snow: none	yellow warning wind and storm, no hen harrier recorded	TK
01/02/2024	Hen Harrier Roost Survey	HHVP1	2:30 starting at 15:20	Visibility: good; Wind speed and direction: light breeze W; Cloud cover and height: 66-100% >500m; Rain: none; Frost: none; Snow: none		CMC
08/02/2024	Hen Harrier Roost Survey	HHVP2	0:40 starting at 15:20	Visibility: moderate; Wind speed and direction: light air E; Cloud cover and height: 66-100% 150-500m; Rain: none; Frost: none; Snow: none		CMC
08/02/2024	Hen Harrier Roost Survey	HHVP2	1:50 starting at 16:00	Visibility: good; Wind speed and direction: light air E; Cloud cover and height: 66-100% >500m; Rain: none; Frost: none; Snow: none		CMC
26/02/2024	Hen Harrier Roost Survey	HHVP3	2:30 starting at 16:10	Visibility: good; Wind speed and direction: light breeze NW; Cloud cover and height: 0-33% >500m; Rain: none; Frost: none; Snow: none		CMC
25/03/2024	Hen Harrier Roost Survey	HHVP2	2:30 starting at 17:00	Visibility: good; Wind speed and direction: light breeze W; Cloud cover and height: 66-100% >500m; Rain: light showers; Frost: none; Snow: none		CMC

Date	Survey	Location	Duration (h)	Weather Conditions	Comments	Surveyor
26/03/2024	Hen Harrier Roost Survey	HHVP3	2:30 starting at 17:00	Visibility: good; Wind speed and direction: light air W; Cloud cover and height: 66-100% >500m; Rain: light showers; Frost: none; Snow: none		CMC
27/03/2024	Hen Harrier Roost Survey	HHVP1	2:30 starting at 17:00	Visibility: good; Wind speed and direction: light breeze SE; Cloud cover and height: 66-100% >500m; Rain: light showers; Frost: none; Snow: none		CMC