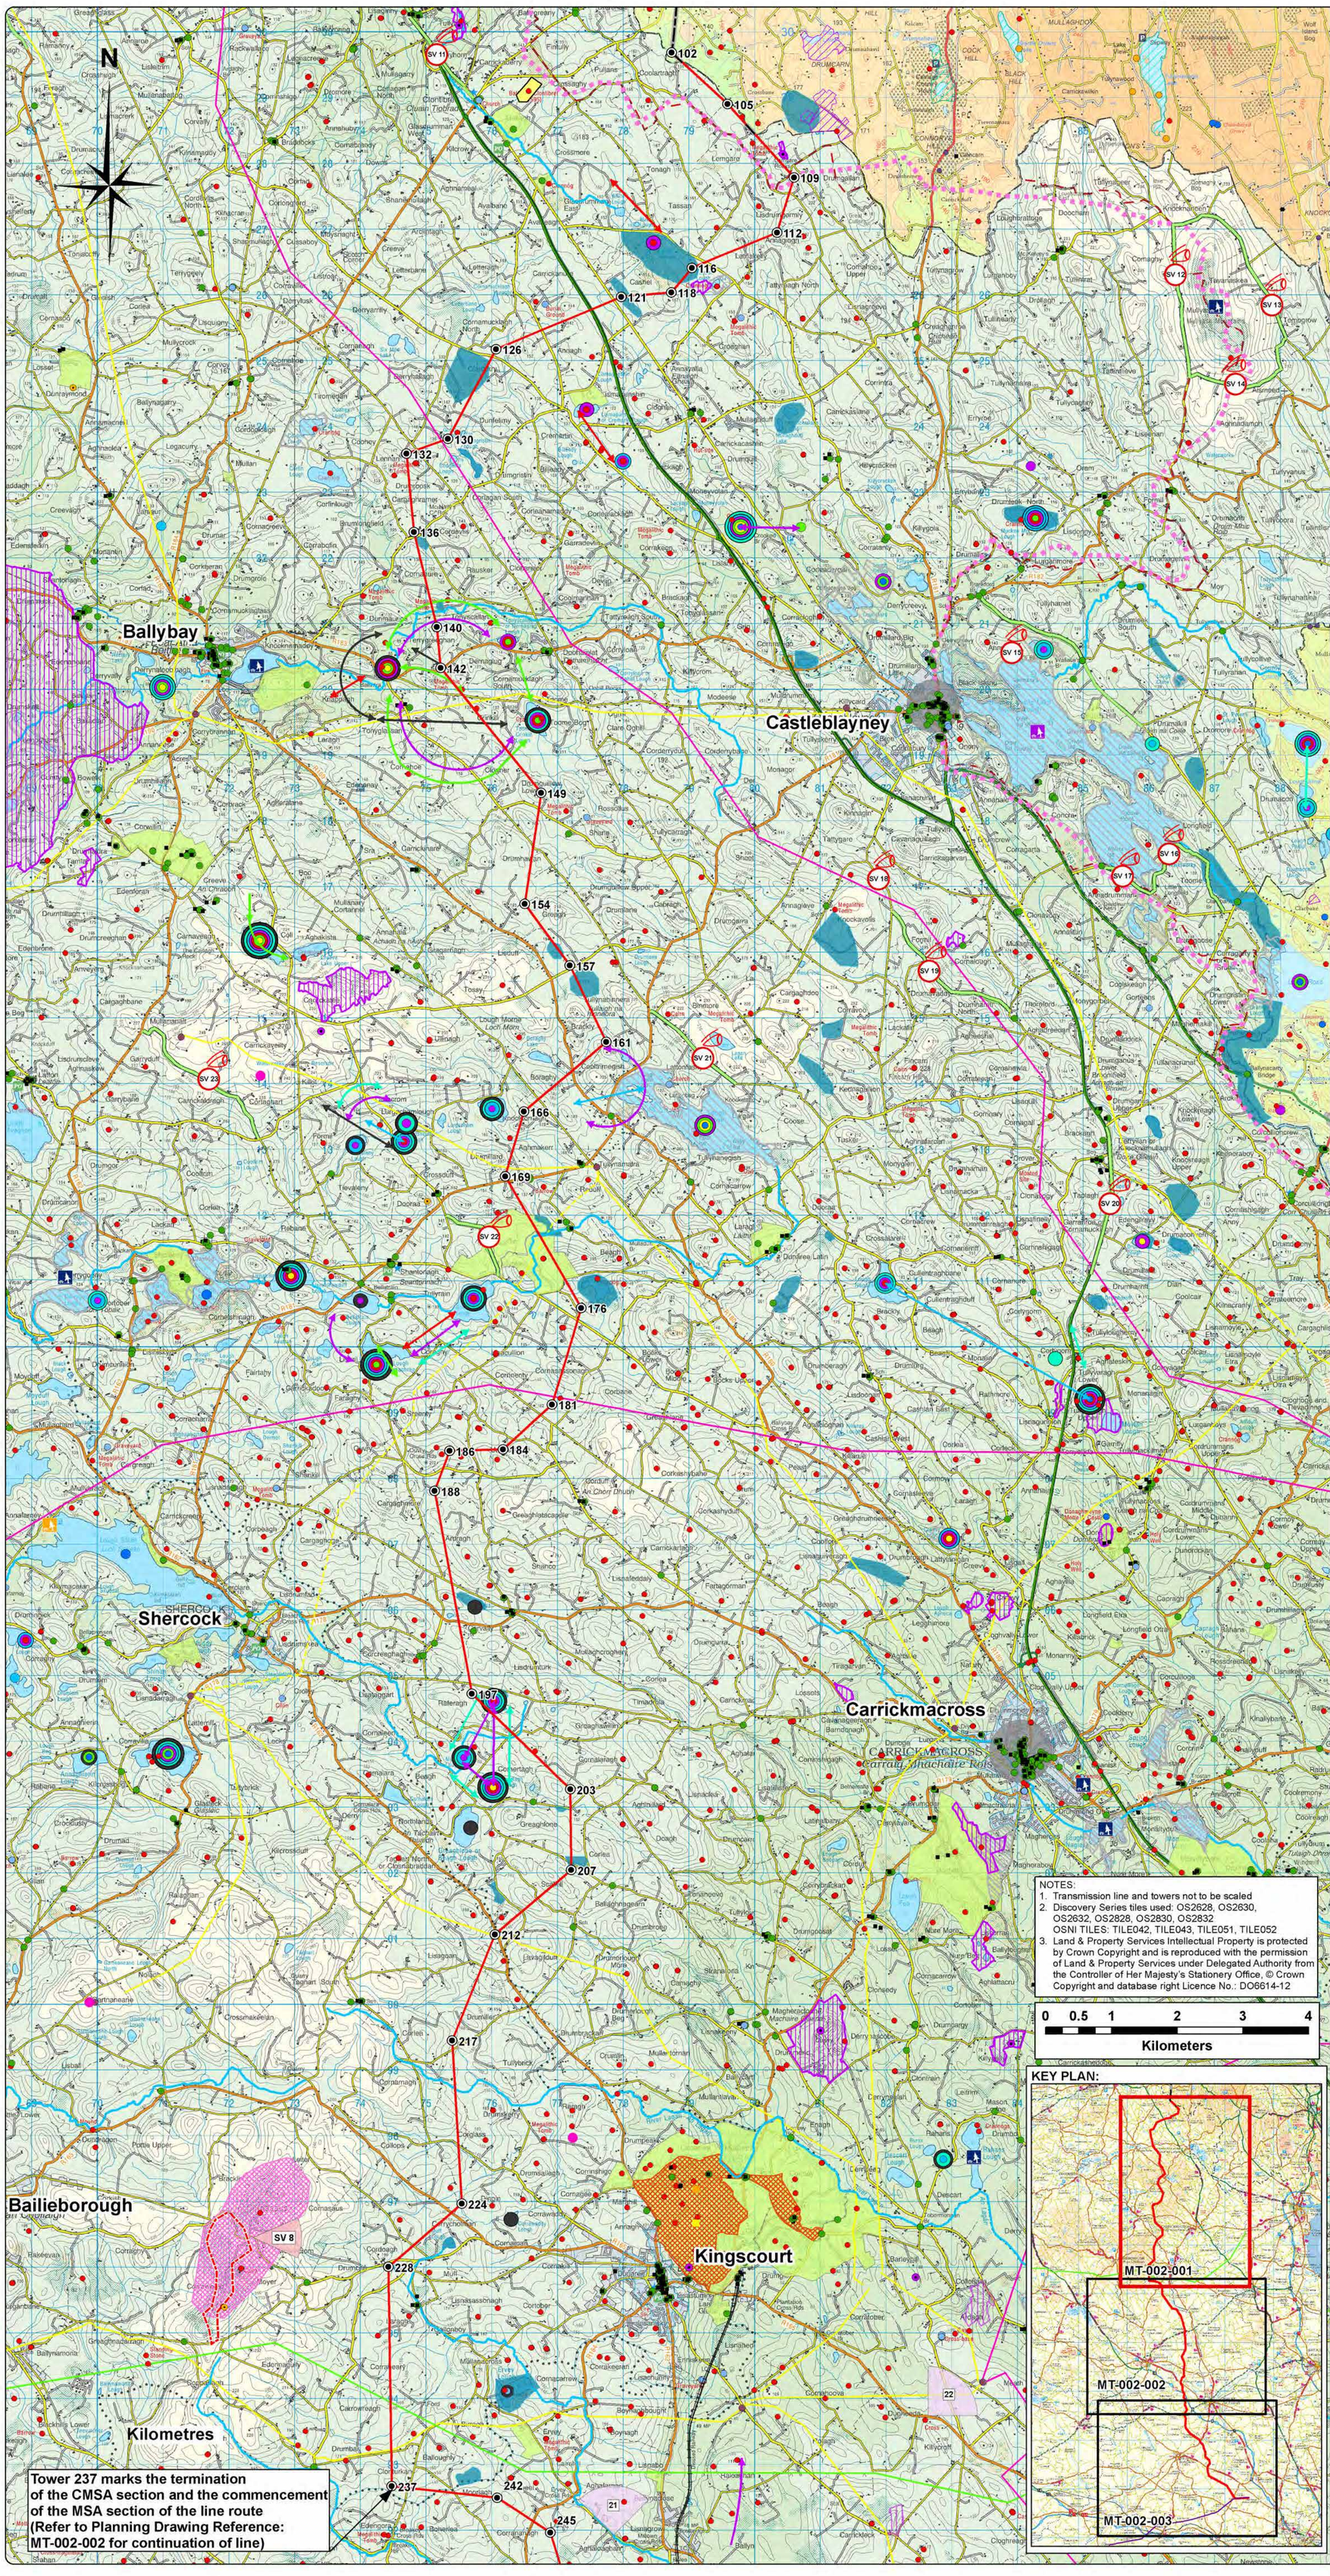

NOTES:
1. Transmission line and towers not to be scaled
2. Discovery Series tiles used: OS2628, OS2630, OS2632, OS2828, OS2830, OS2832
   OSNI TILES: TILE042, TILE043, TILE051, TILE052
3. Land & Property Services Intellectual Property is protected by Crown Copyright and is reproduced with the permission of Land & Property Services under Delegated Authority from the Controller of Her Majesty's Stationery Office, © Crown Copyright and database right Licence No.: DO6614-12

0 0.5 1 2 3 4
Kilometers

KEY PLAN:

Legend

- Proposed Angle Tower Location
- Proposed Line Route
- Proposed Line Route (N.I.) Planning Ref. O/2009/0792/F & O/2013/0214/F

Ecology
- Breeding Wader Sites (NI)
- Swan flight lines 2008/09
- Swan flight lines 2009/10
- Swan flight lines 2010/11
- Swan flight lines 2011/12
- Swan flight lines 2012/13
- Swan flight lines 2013/14
- Historical Swan Site
- Swan site recorded in Winter Survey Period 1: 2007/2008
- Swan Site recorded in Winter Survey Period 2: 2008/2009
- Swan Site recorded in Winter Survey Period 3: 2009/2010
- Swan Site recorded in Winter Survey Period 4: 2010/2011
- Swan Site recorded in Winter Survey Period 5: 2011/2012
- Swan Site recorded in Winter Survey Period 6: 2012/2013
- Swan Site recorded in Winter Survey Period 7: 2013/2014
- Sensitive Ecological Receptors
- Proposed Natural Heritage Area (pNHA)
- Site of Local Nature Conservation Importance (NI)

Geology
- Geological Interest Site (identified by GSI)
- Area of Special Scientific Interest (NI)
- Geological Interest Site (surveyed by GSI)

Landscape
- Scenic Routes
- Areas of Special Landscape Interest
- Area of Primary Amenity Value
- Area of Secondary Amenity Value
- Lakeside Amenity Area
- Views from Scenic Routes (Monaghan County Development Plan 2013-2019)
- Scenic View Points for County Meath
- Scenic View Point for County Cavan
- Area of Special Landscape Interest
- High Landscape Value Area

Infrastructure
- Planning Permission Granted for new 38 kV Line
- 38 kV line
- 110 kV line
- 220 kV line
- National Road
- Gas Pipeline – considered but not shown
- Windfarm
- Gas Stations – considered but not shown
- Electricity Station

Cultural Heritage
- Monuments Covered by Preservation Orders
- National Inventory of Architectural Heritage (NIAH)
- National Monuments/Scheduled Monuments (NI)
- Potential National Monument
- Record of Protected Structures (ROI)/Listed buildings (NI)
- Industrial Heritage (NI)
- Record of Monuments and Places (RMP)/Sites and Monuments Record (SMR)
- Battle of Clontibet Site (1595)
- Architectural Conservation Areas (ACA)
- Demesne Landscapes and Historic Gardens

Miscellaneous
- Forest Park
- Railway
- Lake / Lough
- Major river
- Existing Paths and Cycle Routes
- Monaghan Way
- Urban areas

CLIENT: EIRGRID

PROJECT: **North South 400 kV Interconnection Development**

DRAWING TITLE: **CMSA Line Route Map - Constraints 1:50,000 - Planning Drawing**

PRODUCTION UNIT: **High Voltage Engineering**

COPYRIGHT © ESB INTERNATIONAL LIMITED All rights reserved. No part of this work may be modified or reproduced or copied in any form or by any means - graphics, electronic or mechanical, including photocopying, recording, taping or information-and-retrieval system, or used for any purpose than its designated purpose, without the written permission of ESB International Limited

Ordnance Survey Licence No. EN 0023709-14; Copyright Ordnance Survey Ireland, Government of Ireland

ESB INTERNATIONAL
ESB International
18/21 Stephen Court, St Stephen's Green, Dublin 2
Tel: 353 1 703 8000 Email: marketing@esbi.ie Web: www.esbi.ie
ESB International is a trading name of ESBI Engineering & Facility Management Ltd
Registered Office: as above Registered in Ireland No. 155249

DRAWN	PRODUCED	VERIFIED	APPROVED	APPD DATE
CF	KC	BA	CM	Dec -14

PLANNING DRAWING REFERENCE.	NO. OF SHTS	SIZE	SCALE
MT-002-001	1 of 3	A1	1:50,000

DRAWING NUMBER — SHEET — REV

DRAFT PE687-D141-129-001-005