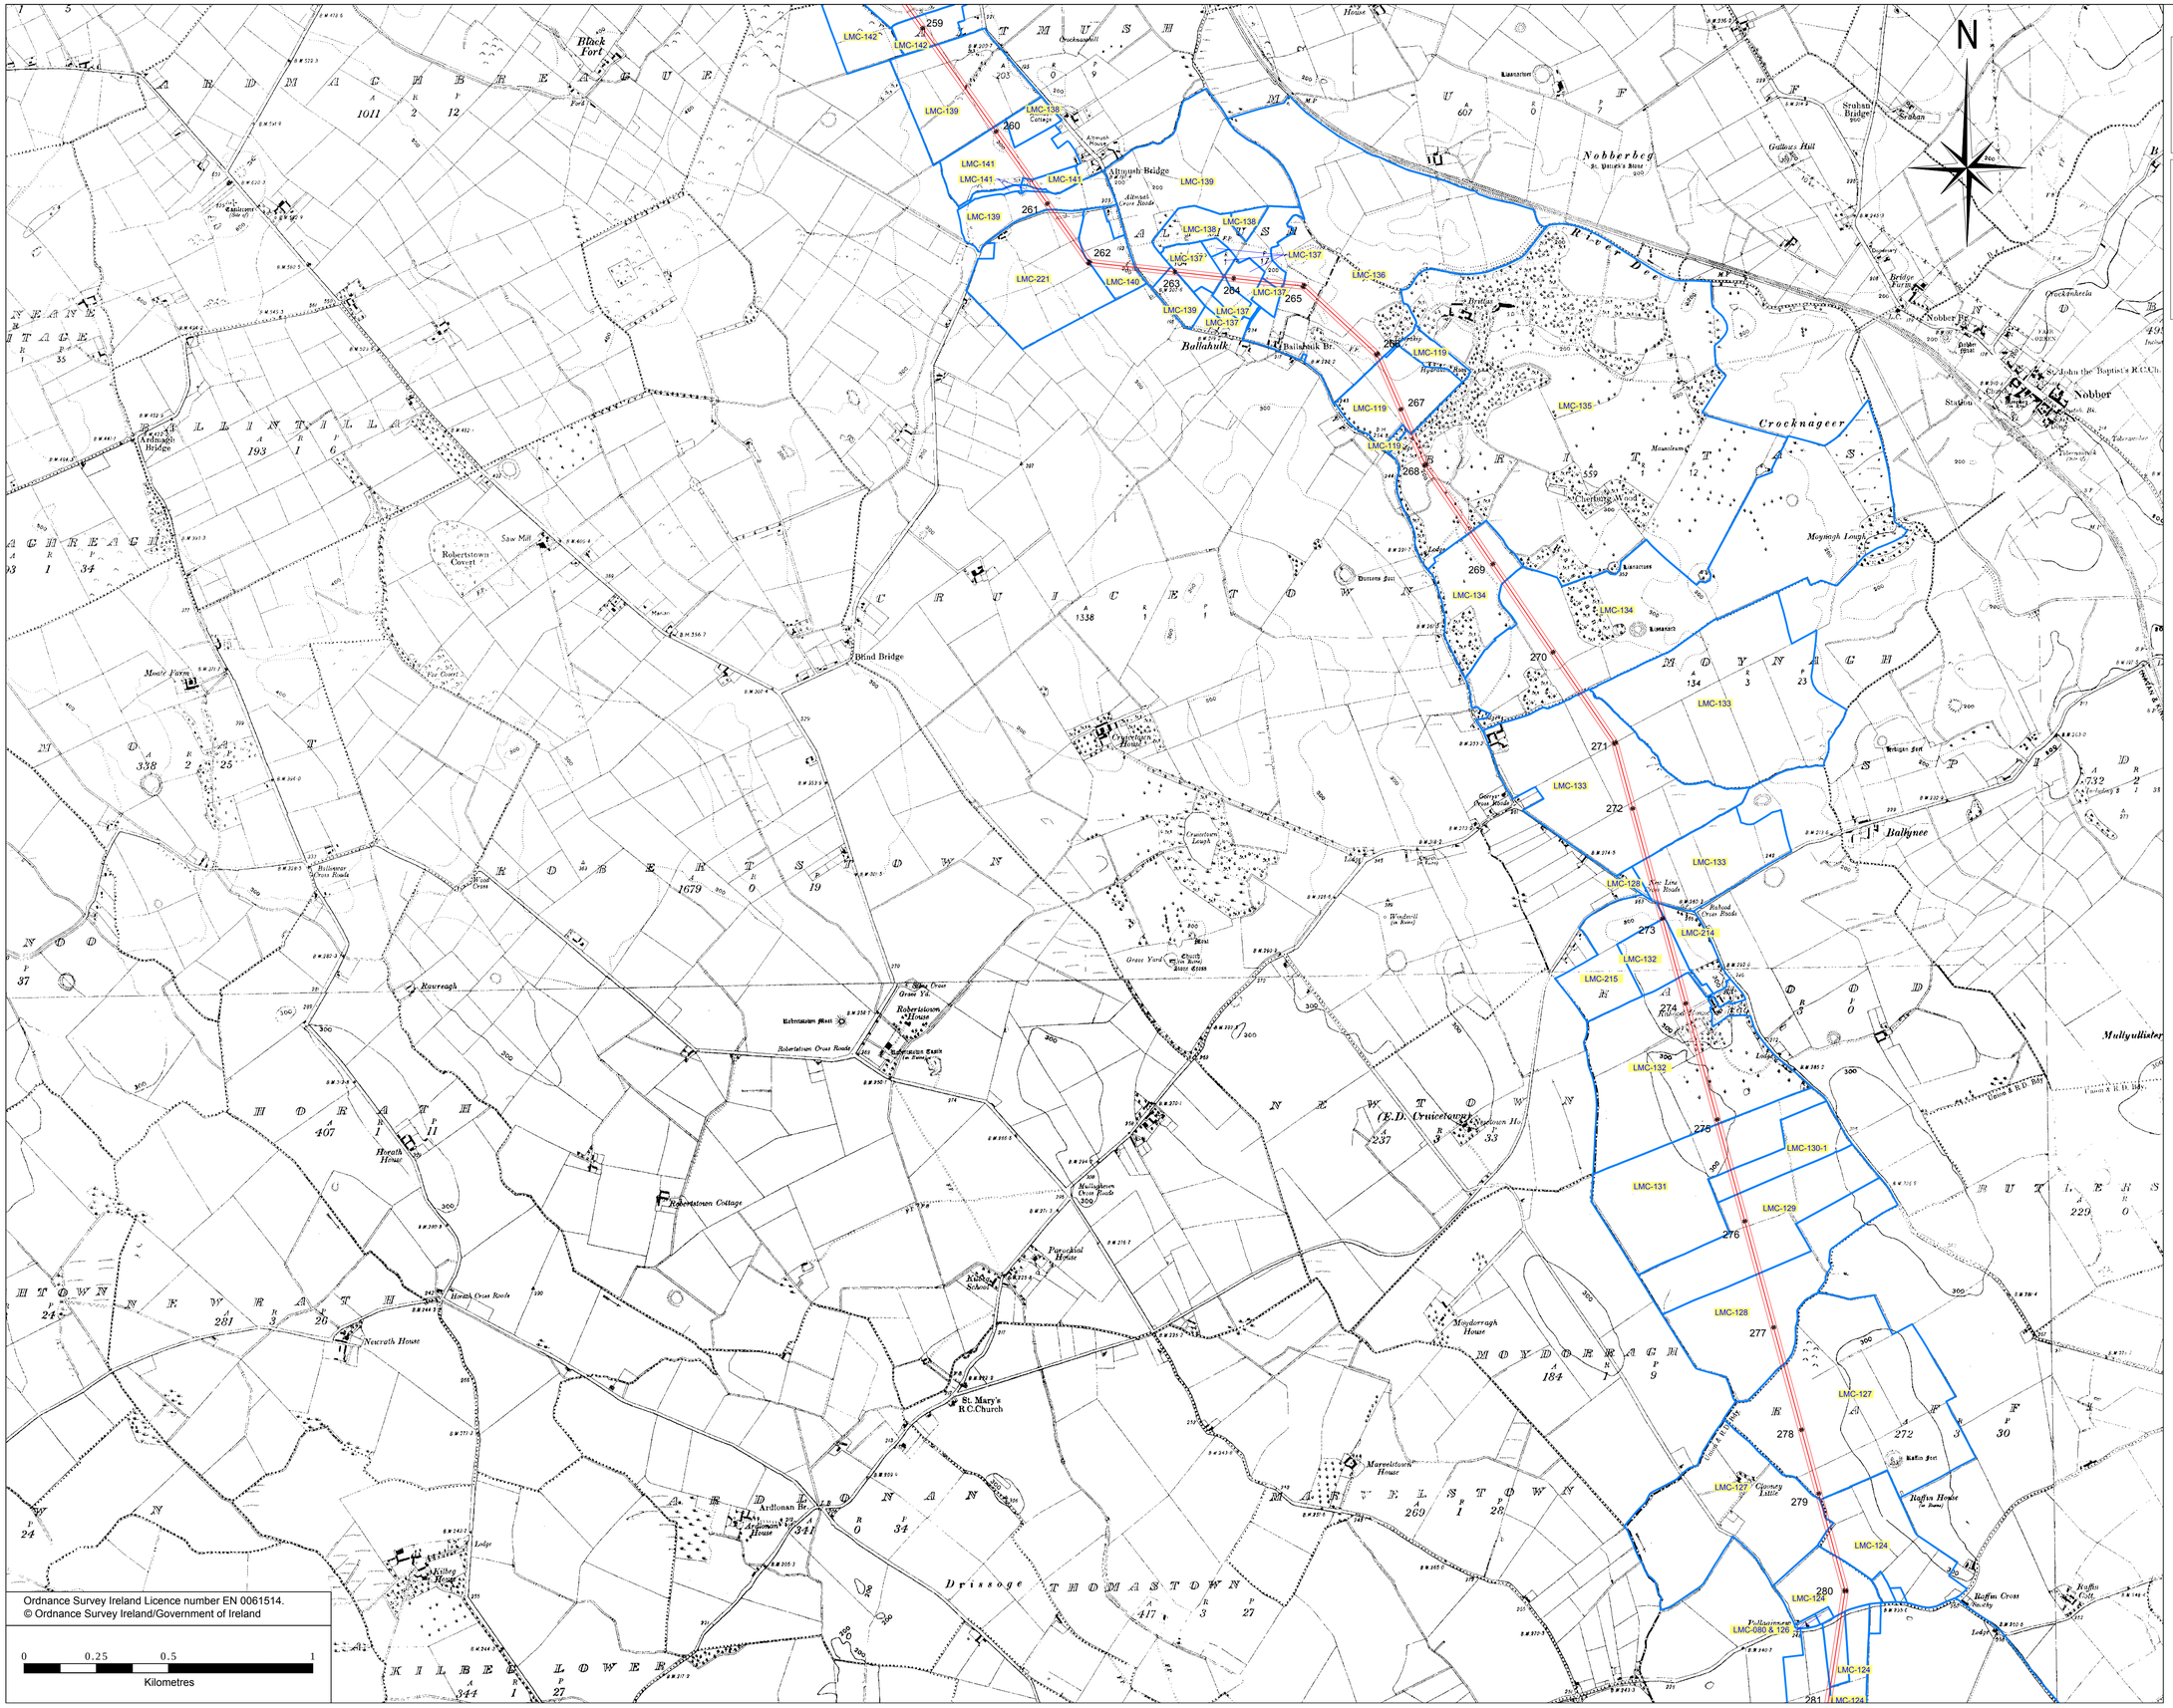

NOTES :

1. Transmission lines and towers not to be scaled.
2. All Folio information was received from the Property Registration Authority (October 2014) and is subject to verification with landowners.
3. Reproduced from OSI Map Sheet Meath Map Sheets: 004, 006, 011, 012

LEGEND:

Proposed 400 kV Tower Location
(For details of proposed structures see structure description schedule)

Outer Conductor
19m
Centreline of Proposed Line Route
Outer Conductor

LMC-135 — Landholding Boundary (with landholding number in yellow)

KEY PLAN:

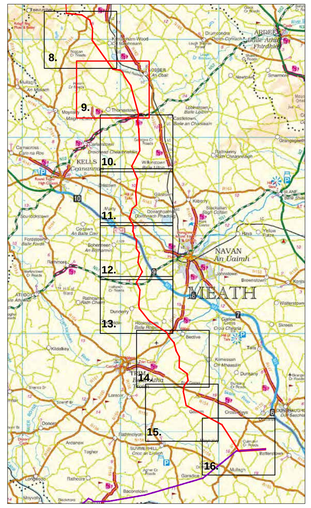

DRAFT

Rev	Date	Description	By	Chkd.
B	Dec. '14	PLANNING ISSUE	MN	DG
A	Jan. '14	CLIENT ISSUE	MN	DG

Client: EIRGRID

Project:

NORTH - SOUTH 400 kV
INTERCONNECTION DEVELOPMENT

Title:

MSA LINE ROUTE MAP
WITH LANDHOLDING BOUNDARIES
1:10,560 - PLANNING DRAWING
- Sheet 9 of 16 -

Scale @ A1:	1:10,560	
Prepared by: M. Nolan	Checked: D. Grehan	Date: December 2014
Project Director:	D. Grehan	
Planning Dwg Ref:	MT-003-009	

TOBIN
Patrick J. Tobin & Co. Ltd.
TOBIN Consulting Engineers,
Block 10-4, Blanchardstown Corporate Park,
Dublin 15, Ireland.
tel: +353-(0)1-8030406
fax:+353-(0)1-8030409
e-mail: dublin@tobin.ie
www.tobin.ie

TOBIN Consulting Engineers will not be liable for any use of this document for any purpose other than that for which it was originally prepared and provided. Only dimensions shown on drawings are to be scaled. TOBIN Consulting Engineers, as copyright holder, no part of this document may be reproduced or transmitted in any form and this document shall not be relied upon by any third party for any purpose.

Drawing No.: 6244-2003

Revision: B