PLAN OF LANDFALL

CELTIC INTERCONNECTOR
SCALE 1:1,332 (A3)

UNAUTHORISED REPRODUCTION INFRINGES ORDNANCE SURVEY IRELAND AND GOVERNMENT OF IRELAND COPYRIGHT. ORDNANCE SURVEY IRELAND LICENCE NO. EN 0061519-24
© ORDNANCE SURVEY IRELAND / GOVERNMENT OF IRELAND, 2021.

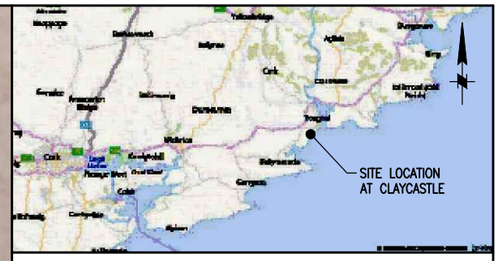

NOTES :-

1. ALL DEVELOPMENT ABOVE THE HIGH WATER MARK IS NOT PART OF THE FORESHORE LICENCE BUT IS SUBJECT OF A SEPARATE PROPOSAL TO AN BORD PLEANÁLA VIA A STRATEGIC INFRASTRUCTURE DEVELOPMENT APPLICATION.
2. THIS DRAWING PROVIDES AN INDICATIVE DESIGN AND CONSTRUCTION SEQUENCE FOR THE IRISH LANDFALL AT CLAYCASTLE. THE DRAWING HAS BEEN DEVELOPED TO AID IN THE ENVIRONMENTAL ASSESSMENT.
3. LANDFALL DESIGN INCLUDING TEMPORARY FACILITATES (SPOIL STORAGE LOCATION) TO BE CONFIRMED IN DETAILED DESIGN. HOWEVER, ALL TEMPORARY WORKS TO BE CONTAINED IN THE COMPOUND FENCING SHOWN.
4. THE CABLE DIAMETERS ARE CURRENTLY UNKNOWN AND ARE SUBJECT TO DETAILED DESIGN. HOWEVER, IT IS ANTICIPATED THAT EACH ELECTRICAL CABLE WILL HAVE A DIMENSION OF BETWEEN 100MM AND 200MM AND THE FIBRE OPTIC LINK WILL HAVE A DIMENSION OF APPROXIMATELY 20MM.

LEGEND :-

- TRENCH
- TJB
- CONSTRUCTION COMPOUND
- HARD SURFACE
- GRASSED AREA
- BUILDING

GEODETIC DATA:

GIS COORD SYSTEM:	EPSG:	VERTICAL DATUM:	UNITS:
WGS 84 UTM-29N	32629	O.D. MALIN	METERS

DOCUMENT No.	DOCUMENT TITLE

REFERENCE DOCUMENTS

THE INFORMATION CONTAINED ON THIS DRAWING IS CONFIDENTIAL. UNLESS AGREED OTHERWISE (BY A RELEVANT CONTRACT OR IN WRITING) THIS DRAWING SHALL REMAIN THE PROPERTY OF WOOD PLC. WITHOUT PRIOR AGREEMENT THE DRAWING SHOULD NOT BE USED FOR ANY OTHER PURPOSE THAN THAT AGREED, NOR SHOULD THE DRAWING BE REPRODUCED IN WHOLE, OR PART, OR PASSED ONTO ANY THIRD PARTY.

REV	DATE	REVISION	BY	CHK	ENG	PM	CLIENT
D	10.06.21	ISSUED FOR FINAL SUBMISSION	BCA	JKE	CMU	BOK	
C	09.03.21	ISSUED FOR DRAFT SUBMISSION	BCA	JKE	CMU	BOK	
B	24.02.21	ISSUED FOR REVIEW	BCA	JKE	CMU	BOK	
A	23.02.21	ISSUED FOR INTERNAL REVIEW	BCA	JKE	CMU	BOK	

wood.

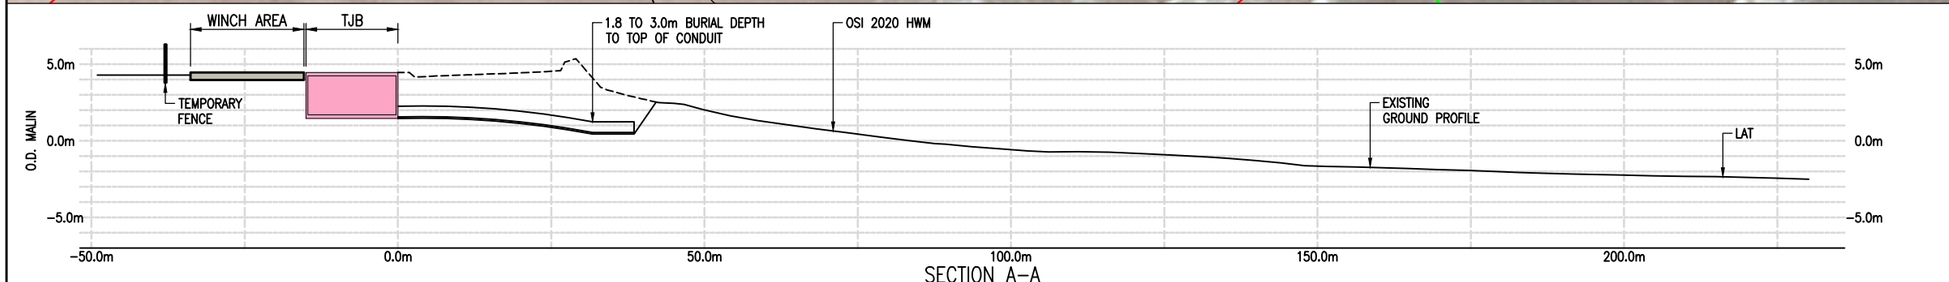

SECTION A-A

SCALE 1:1,000 H, 1:400 V (A3)

PROJECT: CELTIC INTERCONNECTOR

CLIENT: EIRGRID

FOR PLANNING PURPOSES ONLY
- NOT FOR CONSTRUCTION -

TITLE: IRISH SHORE APPROACH AND LANDFALL AT CLAYCASTLE OPTION 2 – PHASE ONE

DRAWN B.CAULFIELD	DATE 22.02.21	PROJECT No. 400584	SCALE AS SHOWN	SHEET 01	
CHKD. C.MURRAY	DATE 22.02.21		CAD REF. 400584-PL-DWG-007_D		
ENG. B.OKEEFFE	DATE 22.02.21	DRAWING NUMBER 400584-PL-DWG-007		REV. D	
CLT. APP.	DATE				