A3

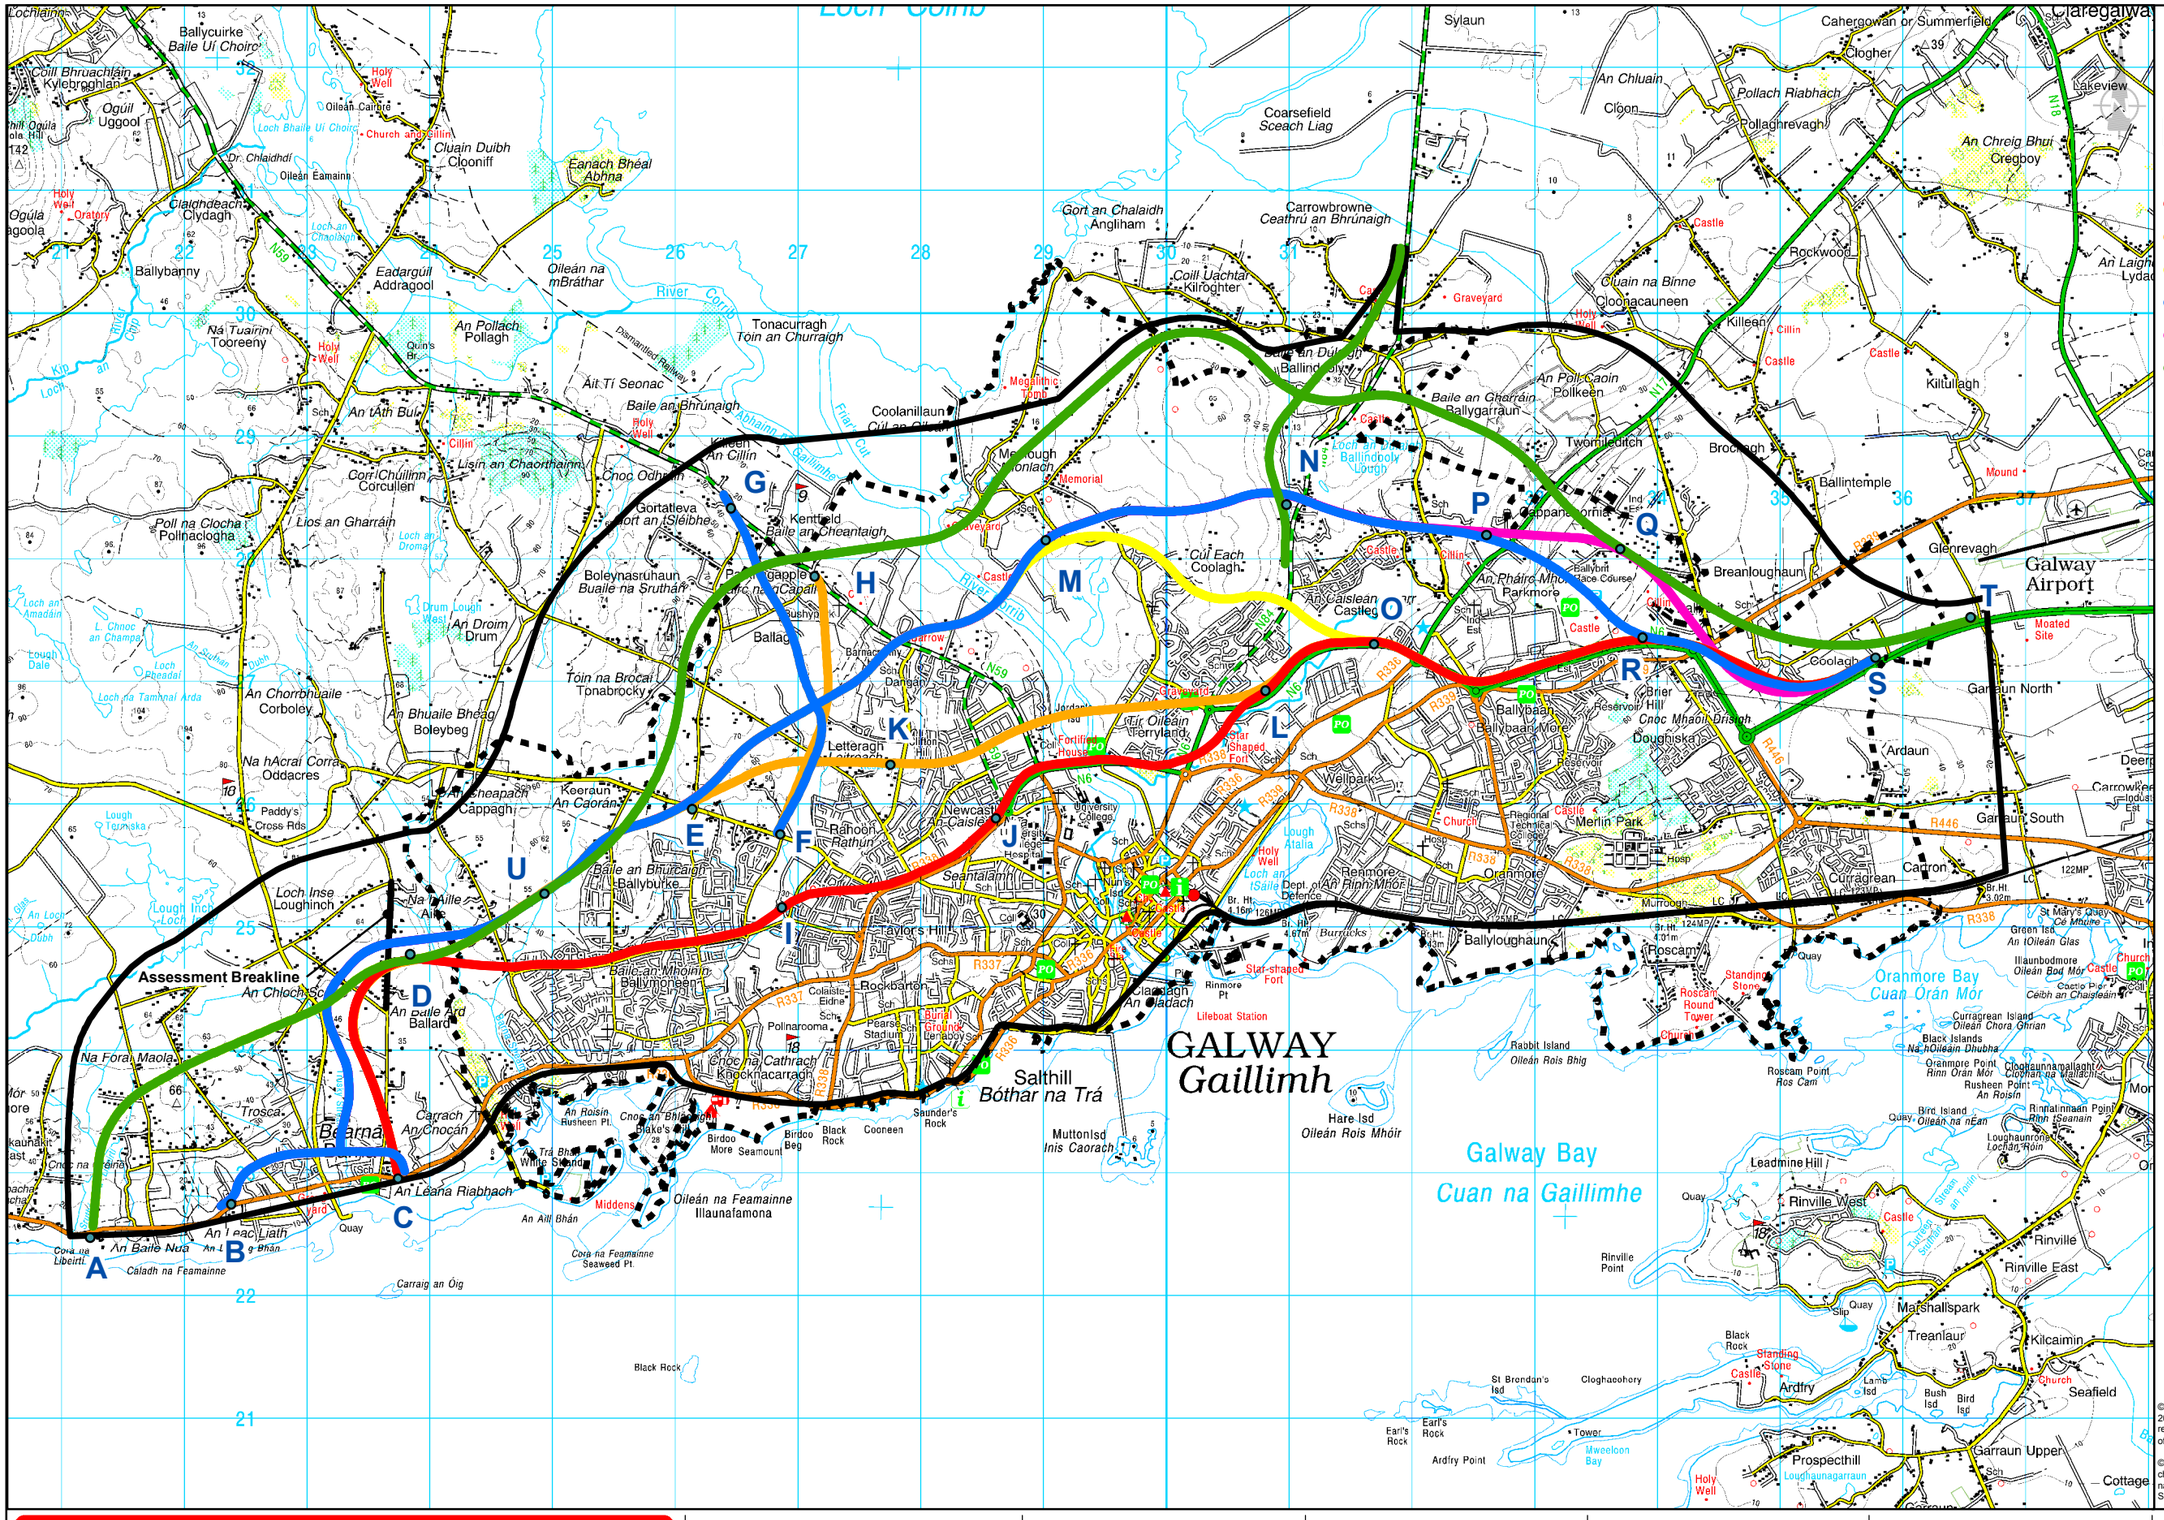

ROUTE SELECTION

Legend

- Scheme Study Area Boundary
- City Boundary
- Red 1 Route Option
- Orange 1 Route Option
- Yellow 1 Route Option
- Blue 1 Route Option
- Pink 1 Route Option
- Green 1 Route Option

© Ordnance Survey Ireland. All rights reserved. Licence number 2010/15CCMA/Galway County Council. Unauthorised reproduction infringes Ordance Survey Ireland and Government of Ireland copyright.

© Suirbhéireacht Ordanáis Éireann. Gach ceart ar chosaint. Uimhir cheadúnais 2010/15CCMA/Comhairle Contae na Gaillimhe.Sáraíonn atáirgeadh neamhúdaraithe cóipcheart Shuirbhéireacht Ordanáis Éireann agus Rialtas na hEireann.

Disclaimer Note:
The constraints and options shown are draft only and subject to change. More detailed assessments, on-going studies and the information received from the public may result in changes to these constraints and options.
Nóta Séanta:
Tá na srianta agus na roghanna atá léirithe ina bhfoirm dréacht, d'fhéadfaí athraithe teacht orthu. Is mar thoradh ar mheasúnaithe níos mionchruinne, ar staidéar leanúnach agus ar eolas ón bpobal go ndéanfar athruithe ar na srianta agus na roghanna seo.

Clients

Consultant

ARUP
Corporate House
City East Business Park
Ballybrit, Galway, Ireland
Tel +353 (0)91 460675
www.N6GalwayCity.ie
www.arup.ie

Job Title
N6 Galway City Transport Project

Scale: **1:50,000**
Date: **August 2015**

Issue	Date	By	Chkd	Appd
I1	28/08/2015	EK	MH	EMC

Drawing Title
Stage 1 Route Options
Plan Layout

Drawing Status
Route Selection

Job No	Drawing No	Issue
233985-00	Figure 6.1.1	I1