TEN-T PRIORITY ROUTE IMPROVEMENT PROJECT, DONEGAL
SECTION 1 PHASE 3 DESIGN - WORK IN PROGRESS

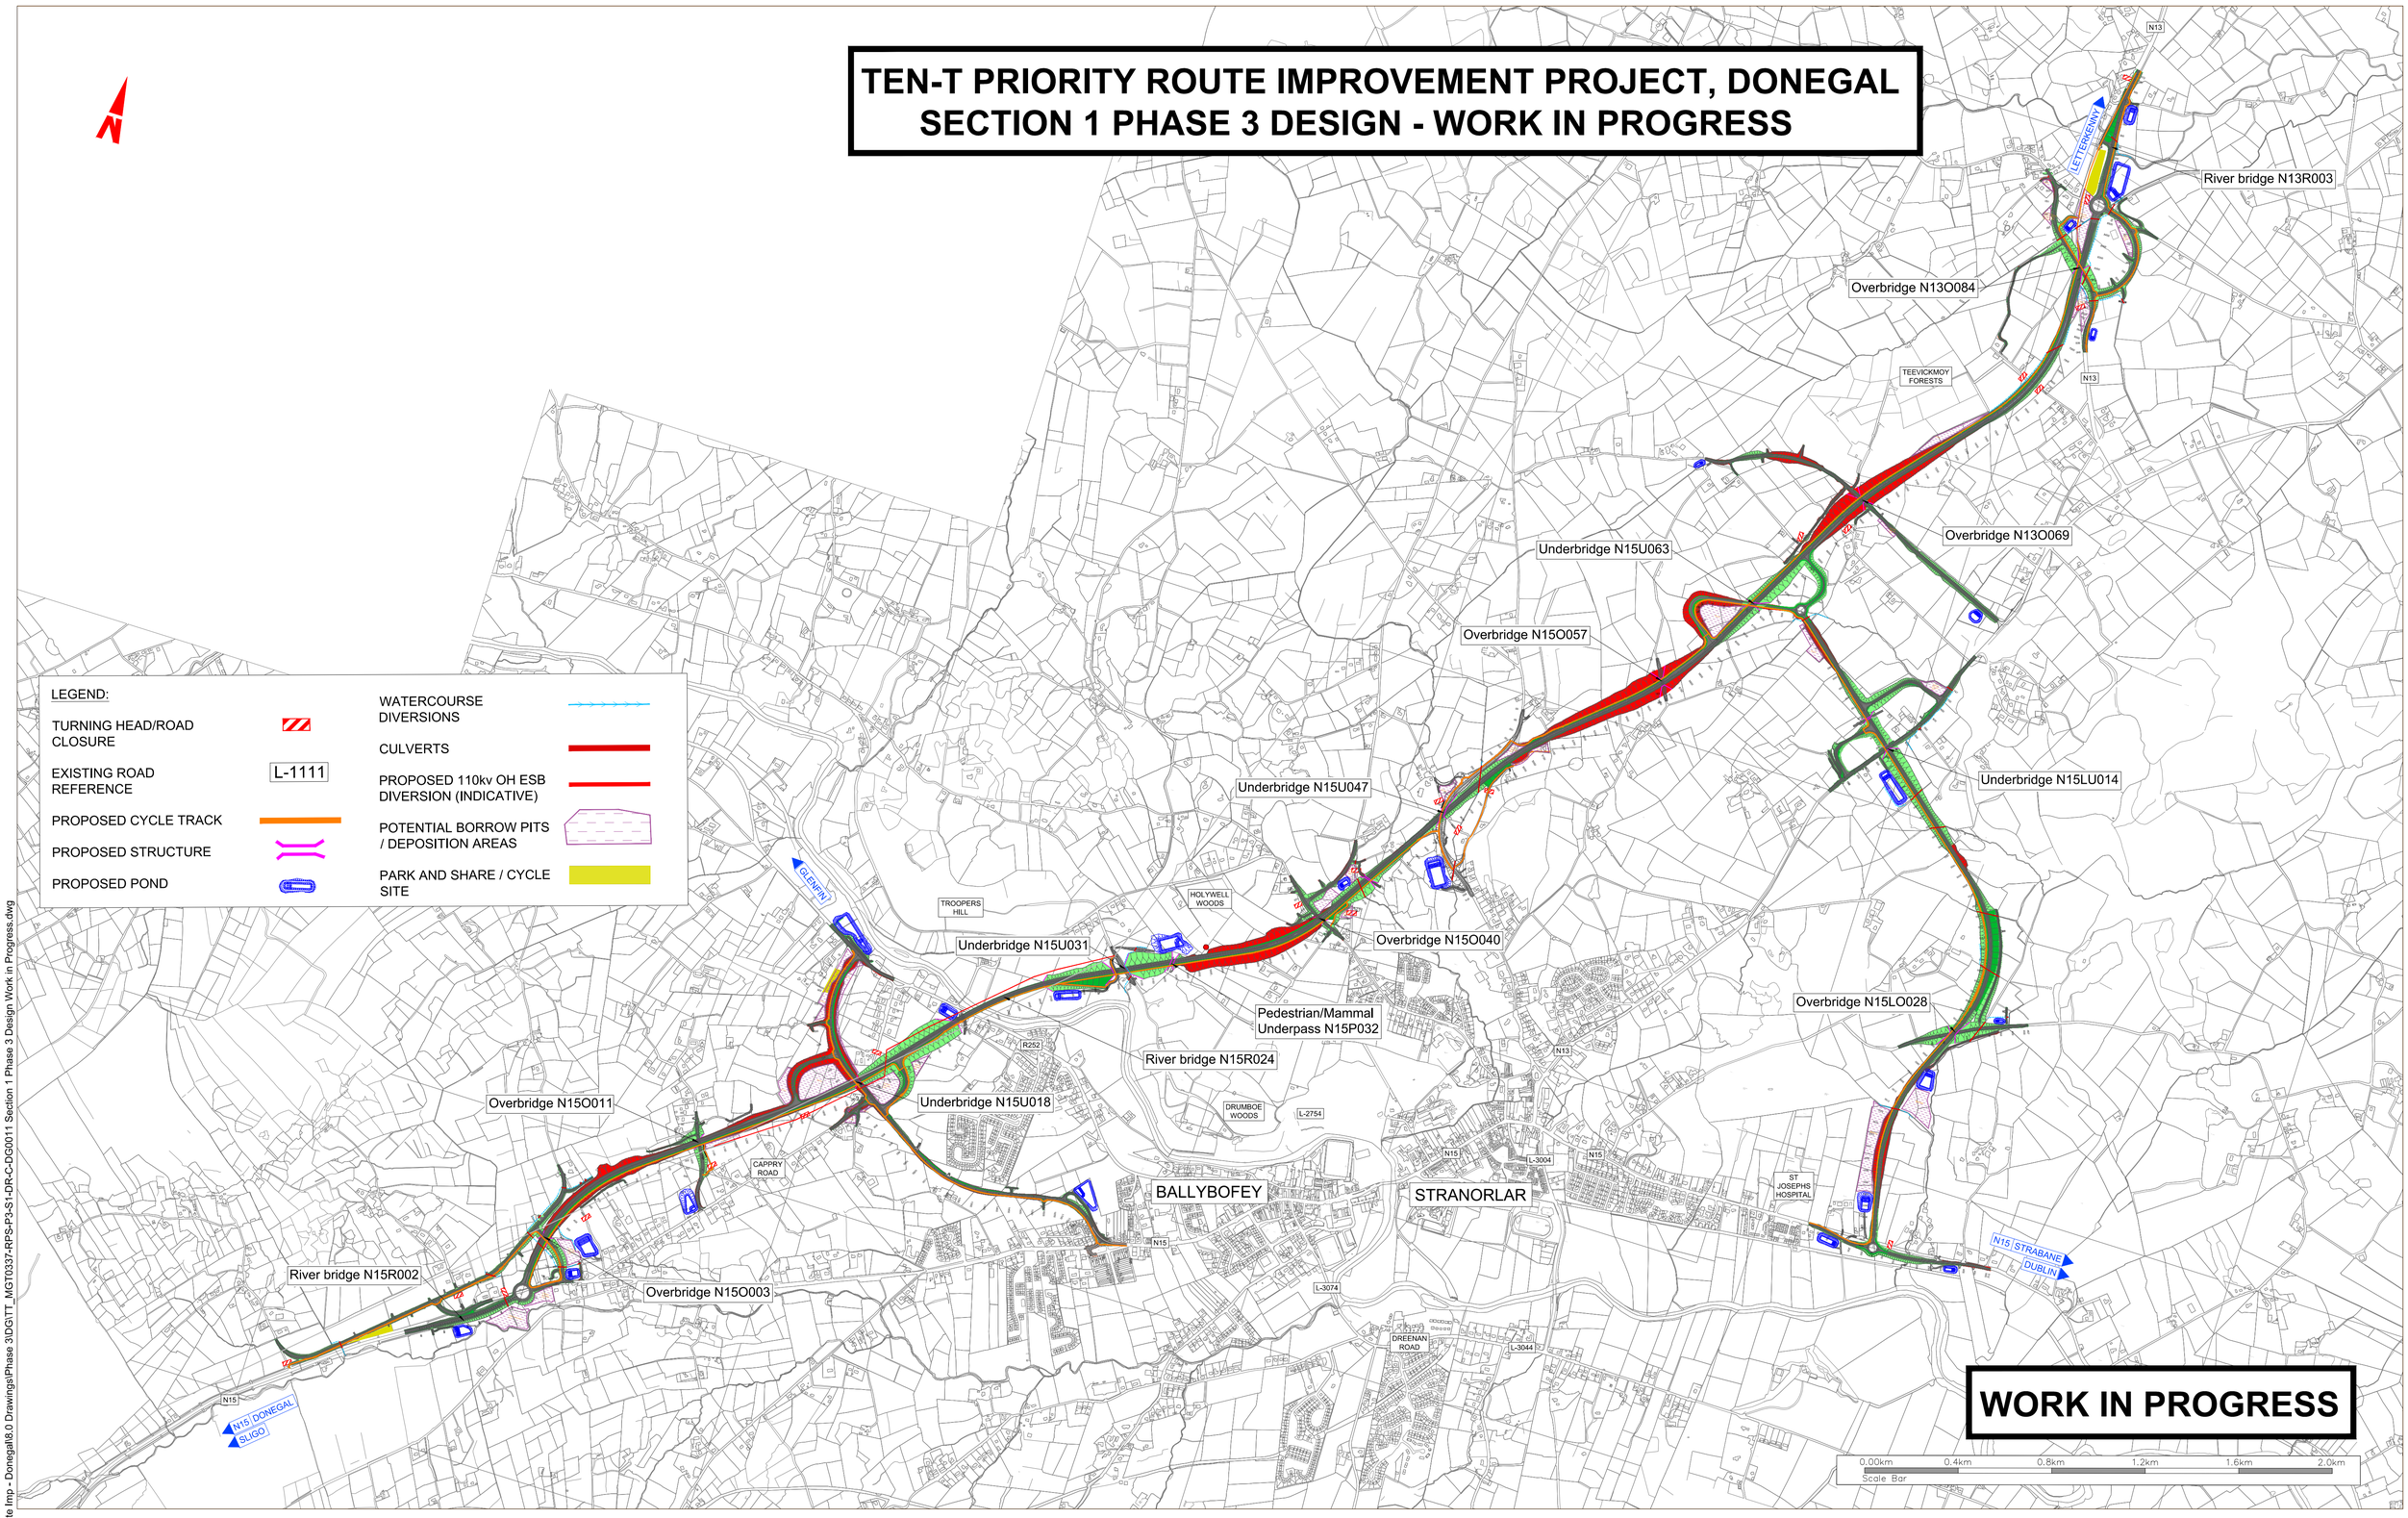

WORK IN PROGRESS

T:\MGT0337 - Ten-T Priority Route Imp - Donegal\8.0 Drawings\Phase 3\DGI\TT_MGT0337-RPS-P3-S1-DR-C-DG0011 Section 1 Phase 3 Design Work in Progress.dwg

Bonneagar Iompair Éireann Transport Infrastructure Ireland

Co-financed by the Connecting Europe Facility of the European Union

Rialtas na hÉireann Government of Ireland | Tionscadal Éireann Project Ireland 2040

Comhairle Contae Dhún na nGall Donegal County Council

RPS BARRY TRANSPORTATION

NOTES

DO NOT SCALE, use figured dimensions only.

All levels are referred to Ordnance Survey Datum, Malin Head.
This drawing is the property of the Donegal County Council. It is a confidential document and must not be copied, used, or its contents divulged without prior written consent. This document should not be relied on or used in circumstances other than those for which it was originally prepared. RPS / Barry Transportation accepts no responsibility for this document to any other party other than the party by whom it was commissioned.

Rev.	Date	Drawn	Description	Chk'd	Appr.
P01	02.09.21	SS	PRE-APPLICATION ABP MEETING	EC	TP

Project Title:	TEN-T Priority Route Improvement Project, Donegal Section 1 - N15/N13
Drawing Title:	SECTION 01 PHASE 3 DESIGN - WORK IN PROGRESS
Status:	S3
Designed: S.Sinha	Date: SEPT 2021
Drawn: S.Sinha	Scale @ A1: 1 :20000
Approved: T.Patterson	@ A3: 1 :40000
Checked: E.Cox	Sheet: 01 of 01
Model File Identifier:	N/A
File Identifier:	TT_MGT0337-RPS-P3-S1-DR-C-DG0011
Rev:	P01

©Ordnance Survey Ireland. All rights reserved. License number **2020/02/NMA/DonegalCountyCouncil**