Cross section A-A'

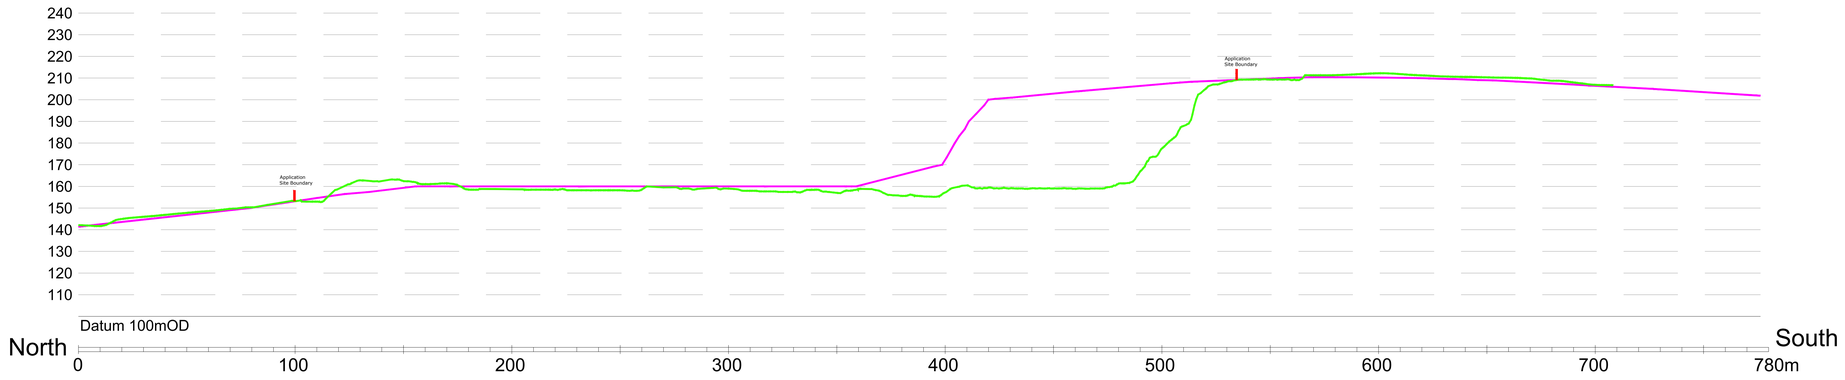

Cross section B-B'

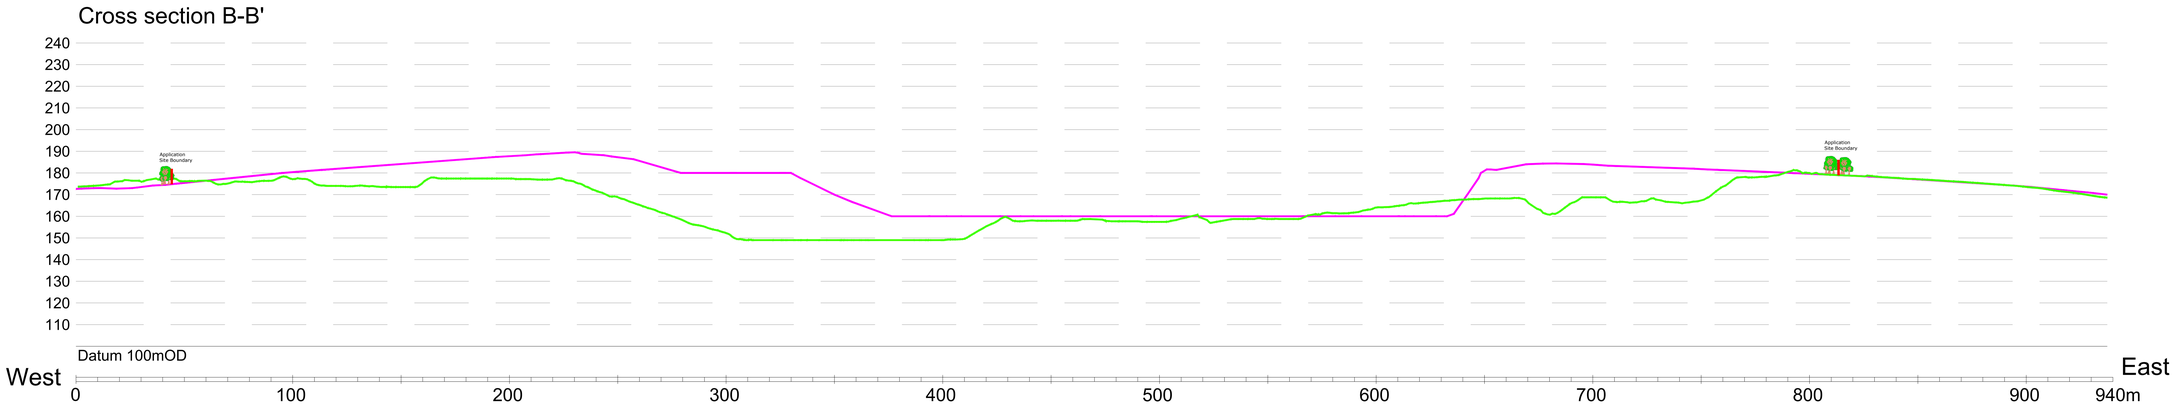

LEGEND:

- BASELINE 1990
- EXISTING GROUND
- TREES

NOTES:

LEVELS ARE IN METRES & TO O.S. DATUM.

REFER TO DRAWINGS 03a AND 04a FOR CROSS SECTION LOCATIONS.

0 40 80 120m
1:1,000

CLIENT
L BEHAN AGGREGATES & RECYCLING LTD

CONSULTANT
GOLDER

PROJECT
SUBSTITUTE CONSENT APPLICATION - LAURENCE BEHAN

TITLE
CROSS SECTIONS - Existing & Baseline 1990

YYYY-MM-DD	2021-May-28
DESIGNED	POB
PREPARED	AJ
REVIEWED	RT
APPROVED	BB

PROJECT NO.	DRAWING NO.	REV.	SCALE
20137776	05	A	1:1,000 A0

Path: \\golder.sharepoint.com\projects\PROJECTS\20020\20137776 - Behan Quarry Planning and EIAR\ Technical Work\GRAPHICS\05_Figs - Sub Consent Drwgs - as of May 2021 \ File Name: 05 - Cross Sections - Existing & Baseline - 1000 A0.dwg | Last Edited By: mcquillanrobby | Date: 2021-05-04 | Time: 4:56:27 PM
Path: \\golder.sharepoint.com\projects\PROJECTS\20020\20137776 - Behan Quarry Planning and EIAR\ Technical Work\GRAPHICS\05_Figs - Sub Consent Drwgs - as of May 2021 \ File Name: 05 - Cross Sections - Existing & Baseline - 1000 A0.dwg | Last Edited By: mcquillanrobby | Date: 2021-05-04 | Time: 11:55:33 AM | Printed By: RMCQUILLAN
IF THIS MEASUREMENT DOES NOT MATCH WHAT IS SHOWN, THE SHEET SIZE HAS BEEN MODIFIED FROM: ISO A1
0 25mm