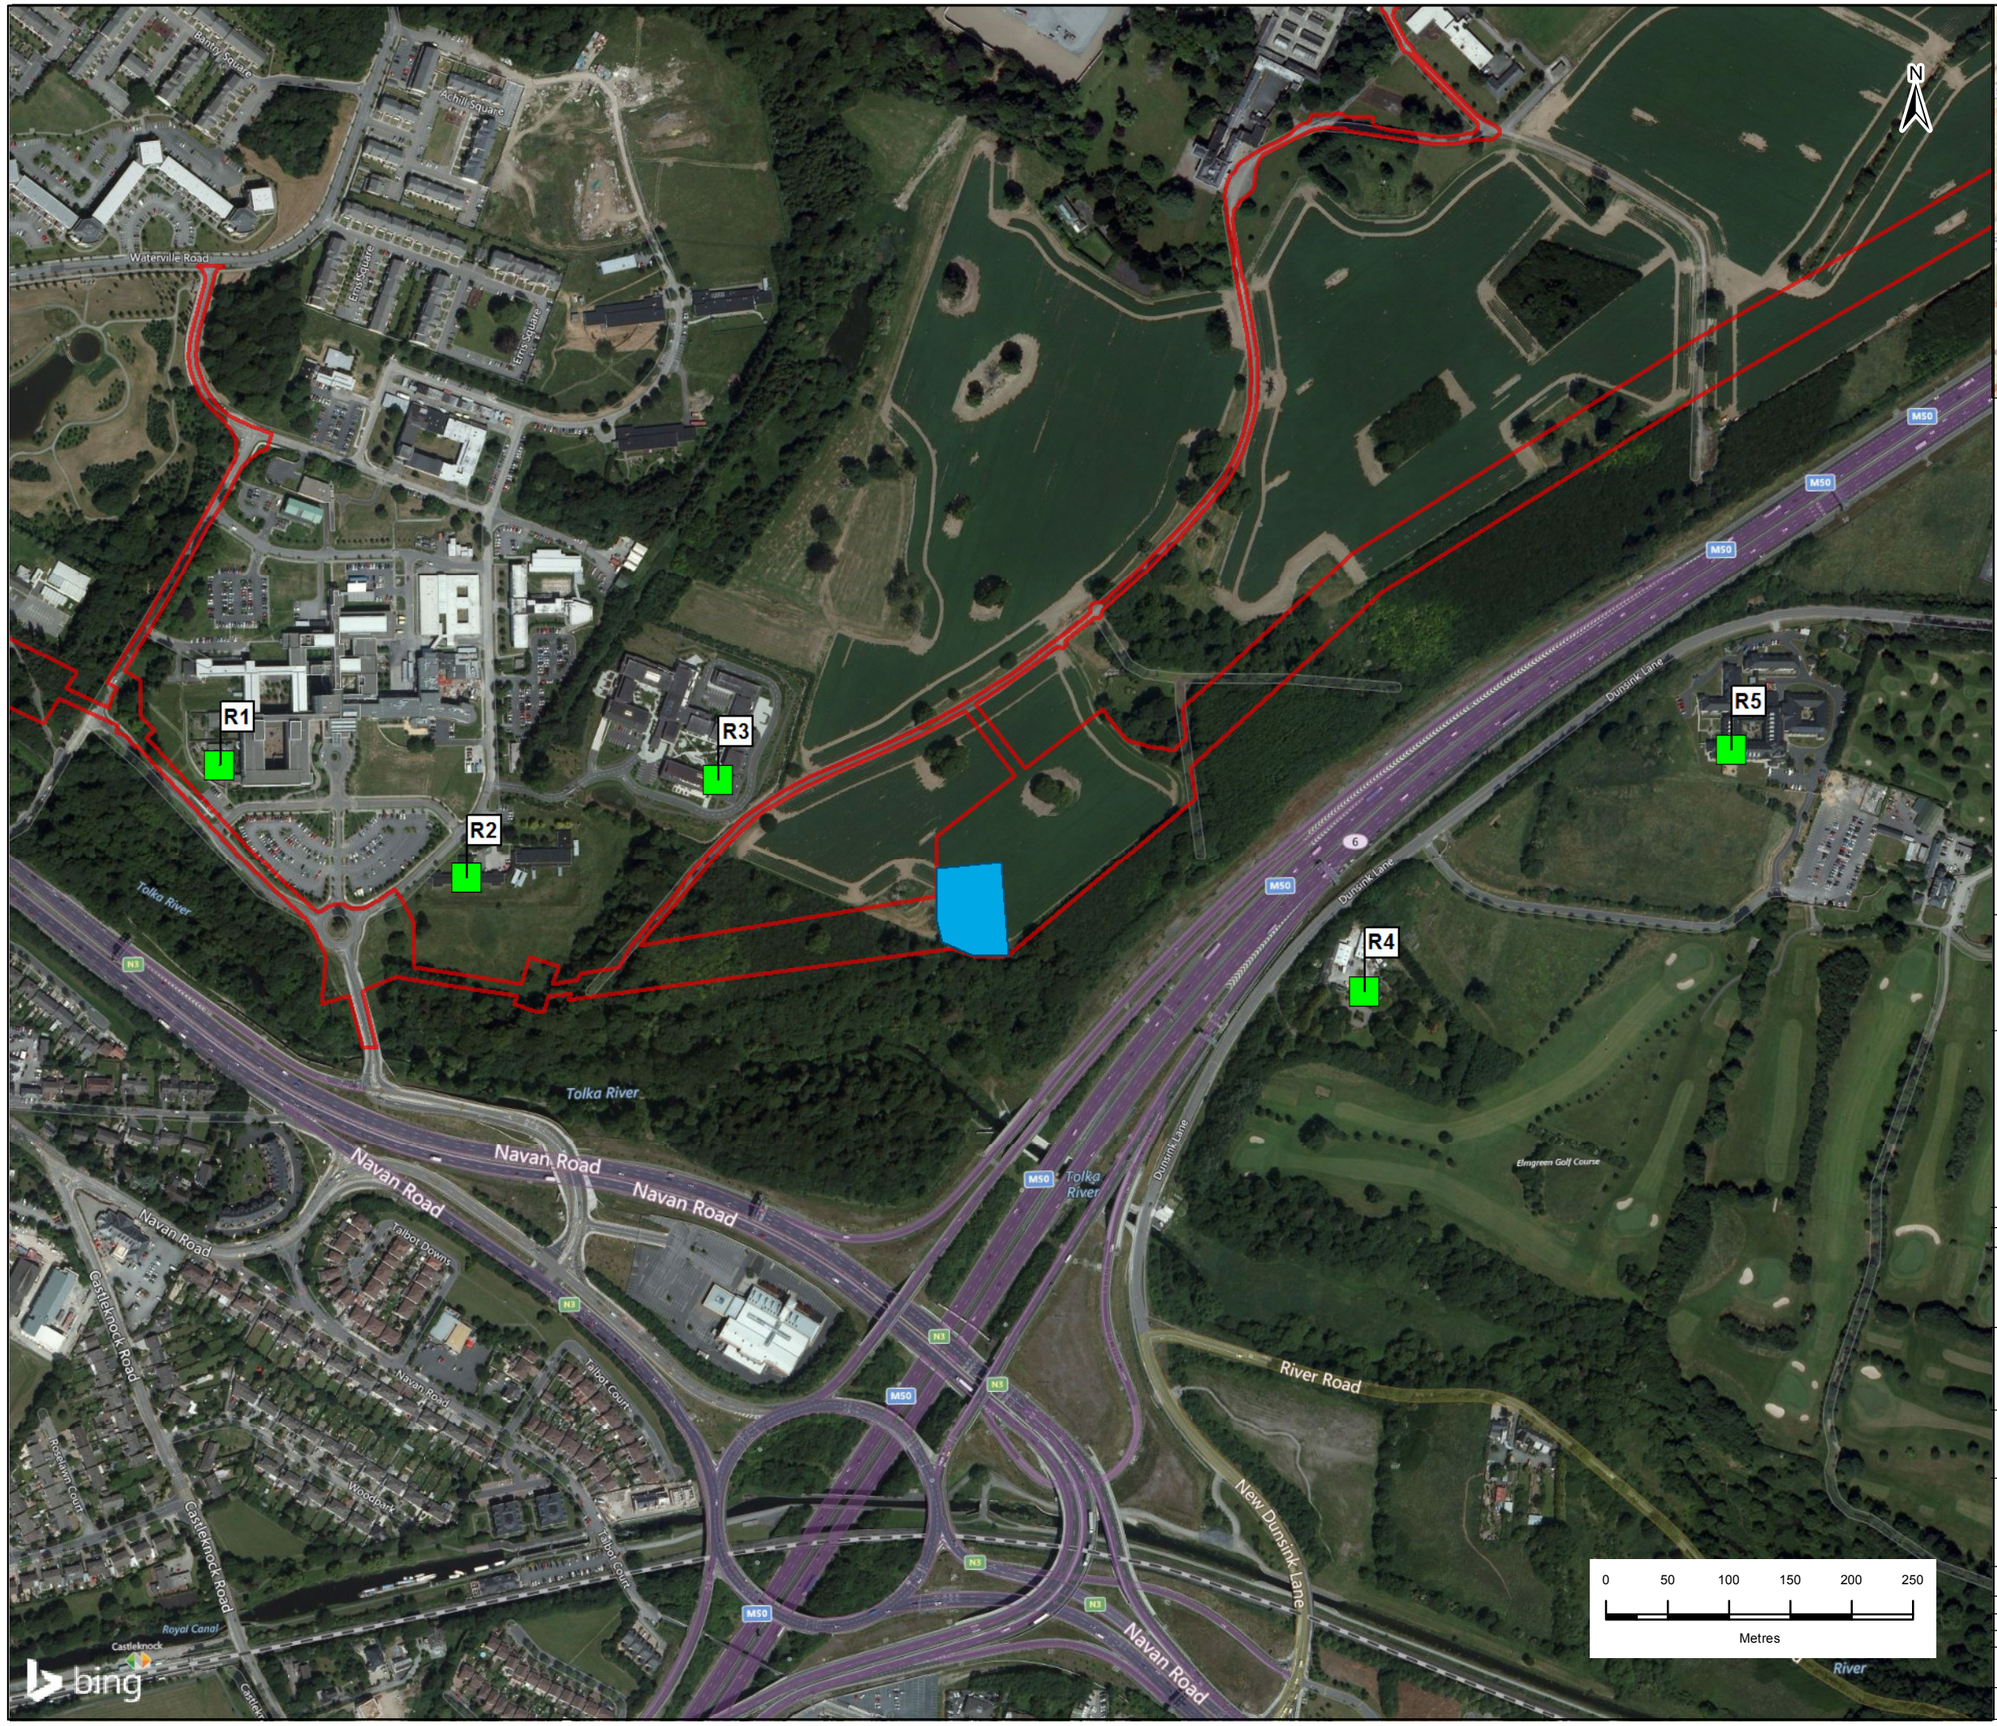

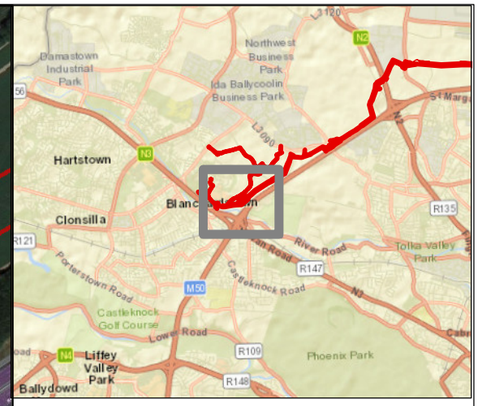

Legend

- Proposed Project Boundary
- Proposed Abbotstown Pumping Station
- Air Receptor Location

Service Layer- Sources: Esri, HERE, DeLorme, USGS, Intermap, INCREMENT P, NRCan, Esri Japan, METI, Esri China (Hong Kong), Esri Korea, Esri (Thailand), MapmyIndia, NGCC, © OpenStreetMap contributors, and the GIS User

Greater Dublin Drainage

Rev.	Date	Purpose of revision	Drawn	Check'd	Rev'd	Appr'd
0	08/06/2018	FINAL	RG	SmG	PW	CoK

JACOBS

TOBIN Patrick J. Tobin & Co. Ltd.

Client

UISCE EIREANN | IRISH WATER

Project

Greater Dublin Drainage Project

Drawing Title

Figure 14.4 - Receptor Locations (Sheet 1 of 9)

Drawing Status **FINAL**

Scale @A3	1:5,000
Jacobs No.	32102902
Filepath	Y:\GDD\Work\EIA\03_Report\Figure 14.4_Air\Receptor\Locations.mxd

Drawing No.

32102902-EIAR-1404 (1/9)

This drawing is not to be used in whole in or part other than for the intended purpose and project as defined on this drawing. Refer to the contract for full terms and conditions.