


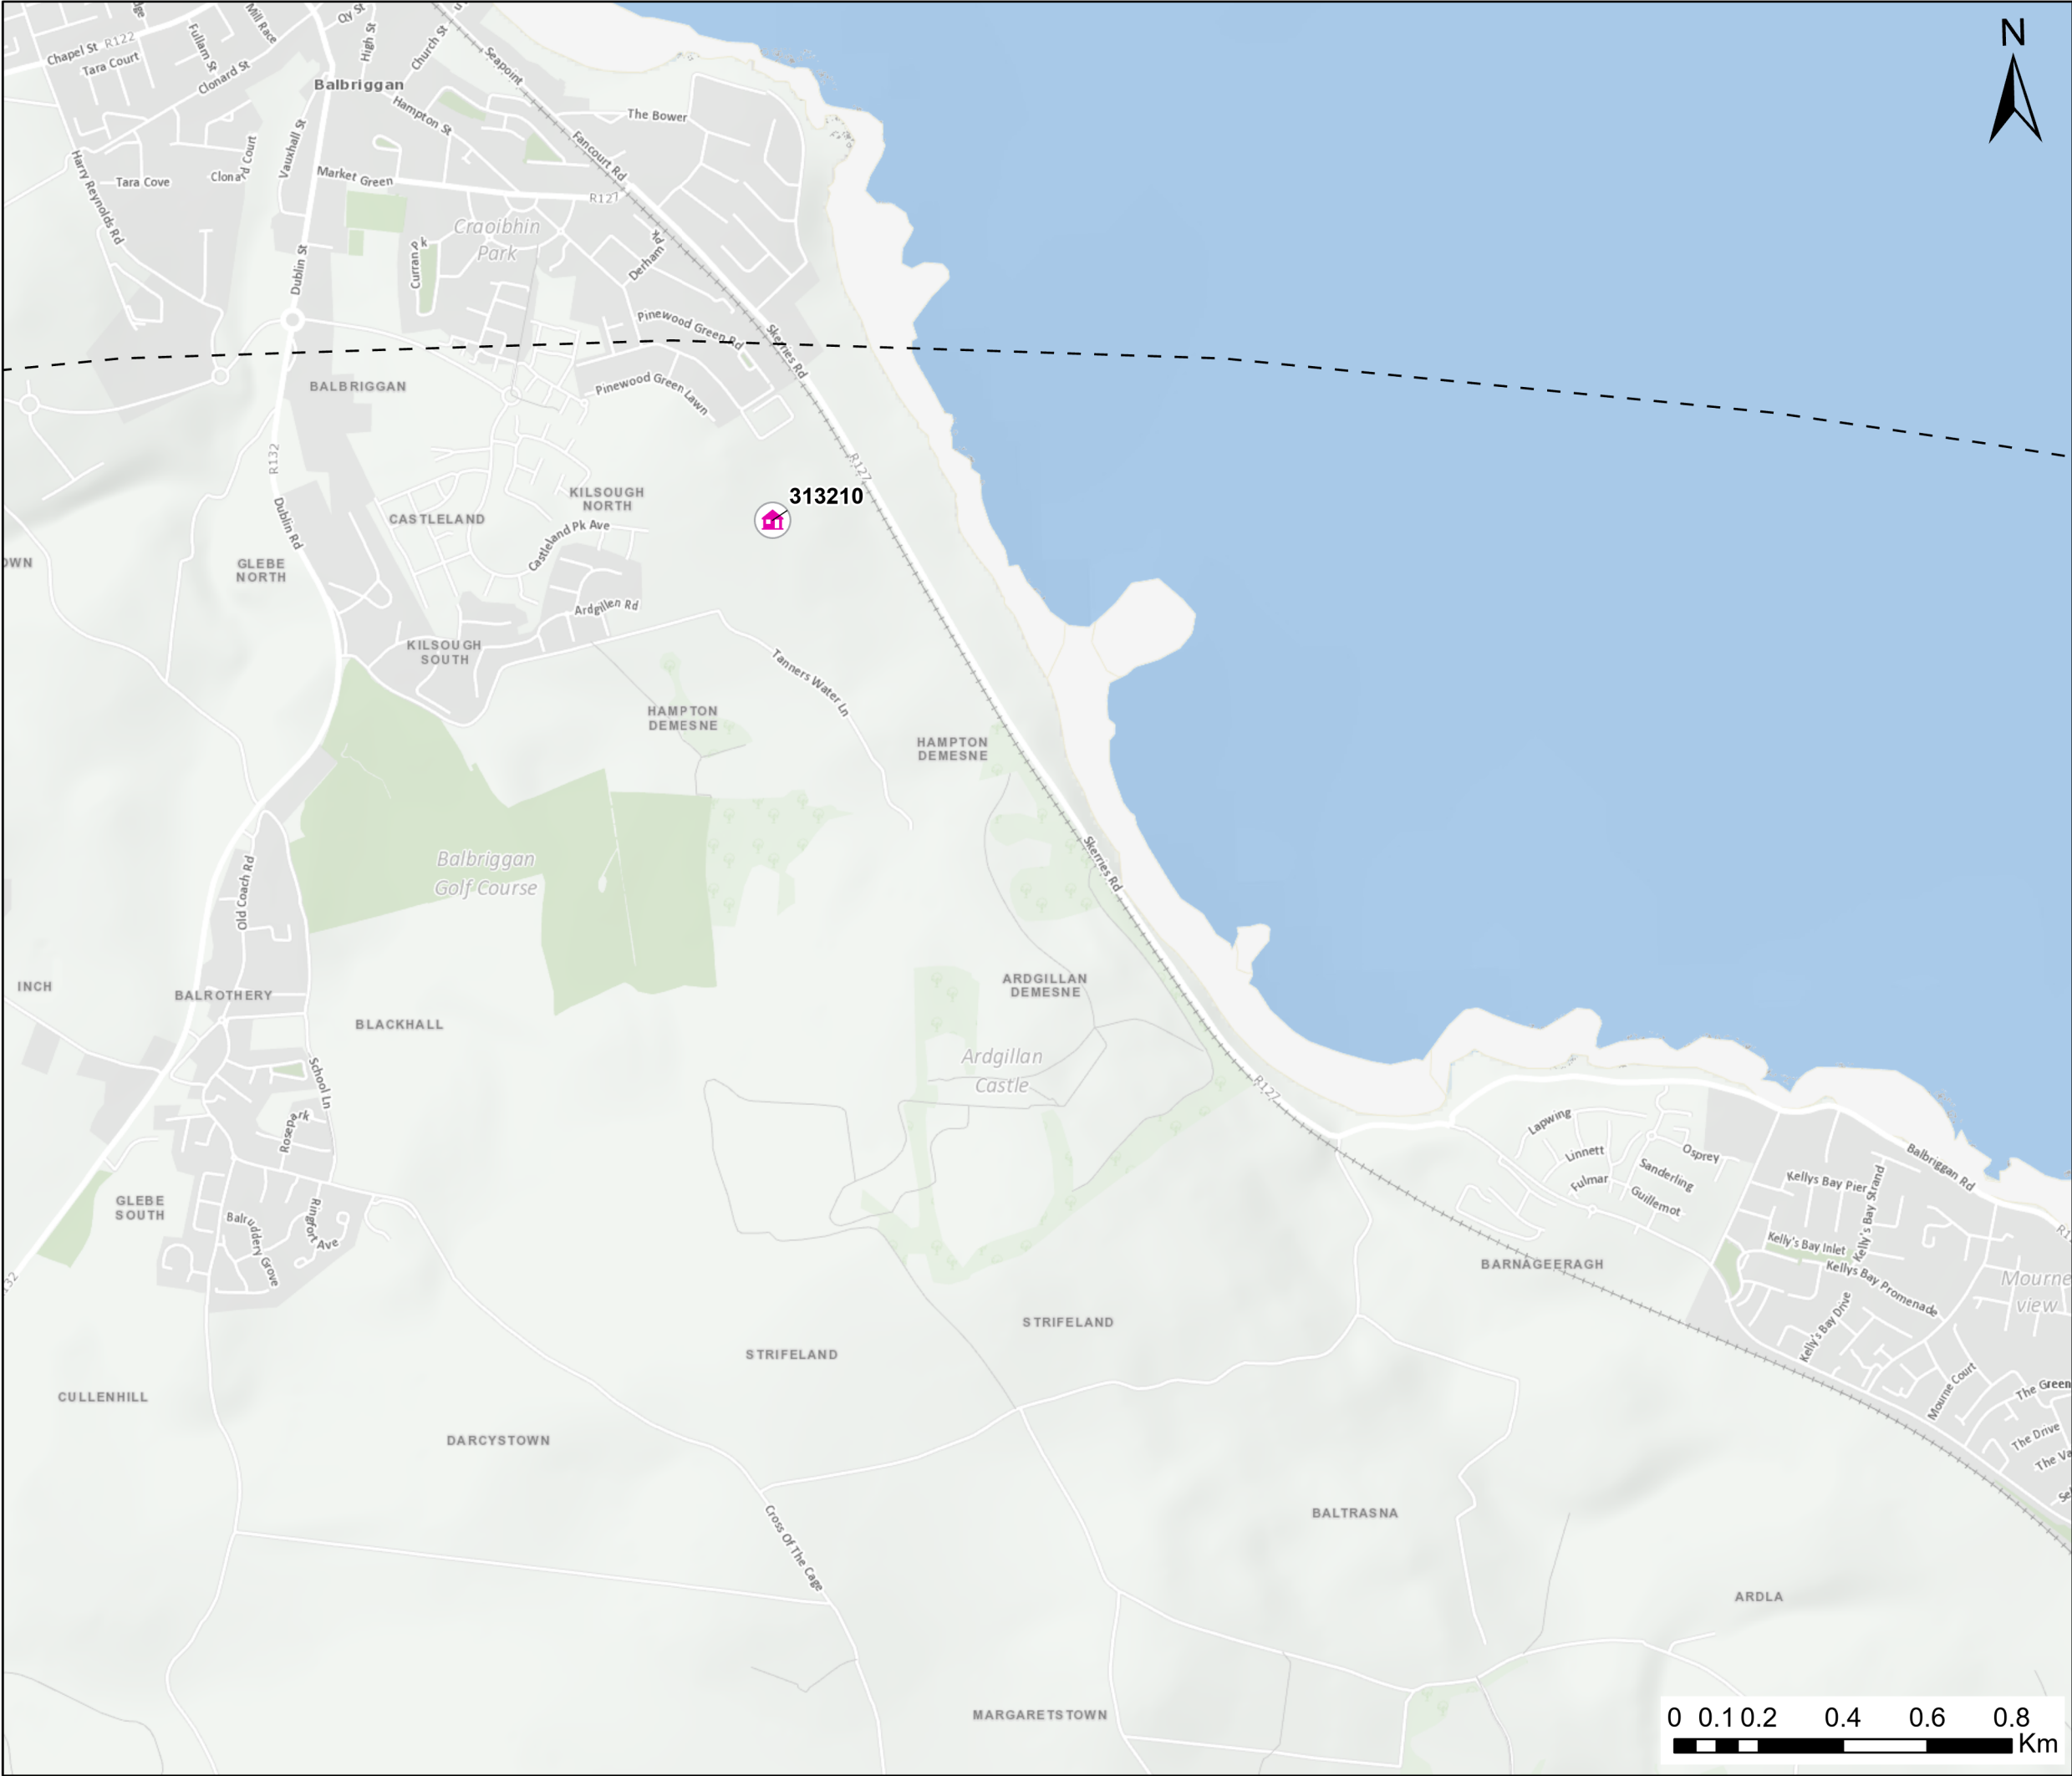

Legend

 All Other Local Authority / ABP Planning Applications

© OpenStreetMap (and) contributors, CC-BY-SA
Service Layer- basemap_premium: © Ordnance Survey Ireland
World Ocean Base: GSI, Esri, Garmin, NaturalVue
World Ocean Base: GSI, OceanWise, Esri, Garmin, NaturalVue



0	23/10/2023	Final	MA	SMG	SMG	JB
Rev.	Date	Purpose of revision	Drawn	Check'd	Rev'd	Appr'd

Jacobs

Client



Project

Greater Dublin Drainage Project

Drawing Title

Figure 23.2 - Other Developments Considered
Sheet 1 of 38

Drawing Status

Final

Scale @A3

DO NOT SCALE

Jacobs No.

321120AP


Filepath


igbdrbvd10BPrhB21080CC_6CDAndB5001_Cumulative_Impact_AssessmentCumulative_Impact_Assessment.aprx

Drawing No.

321120AP-EIARAddendum-2302

This drawing is not to be used in whole in or part other than for the intended purpose and project as defined on this drawing. Refer to the contract for full terms and conditions.

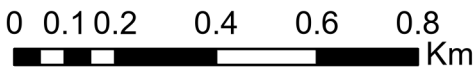

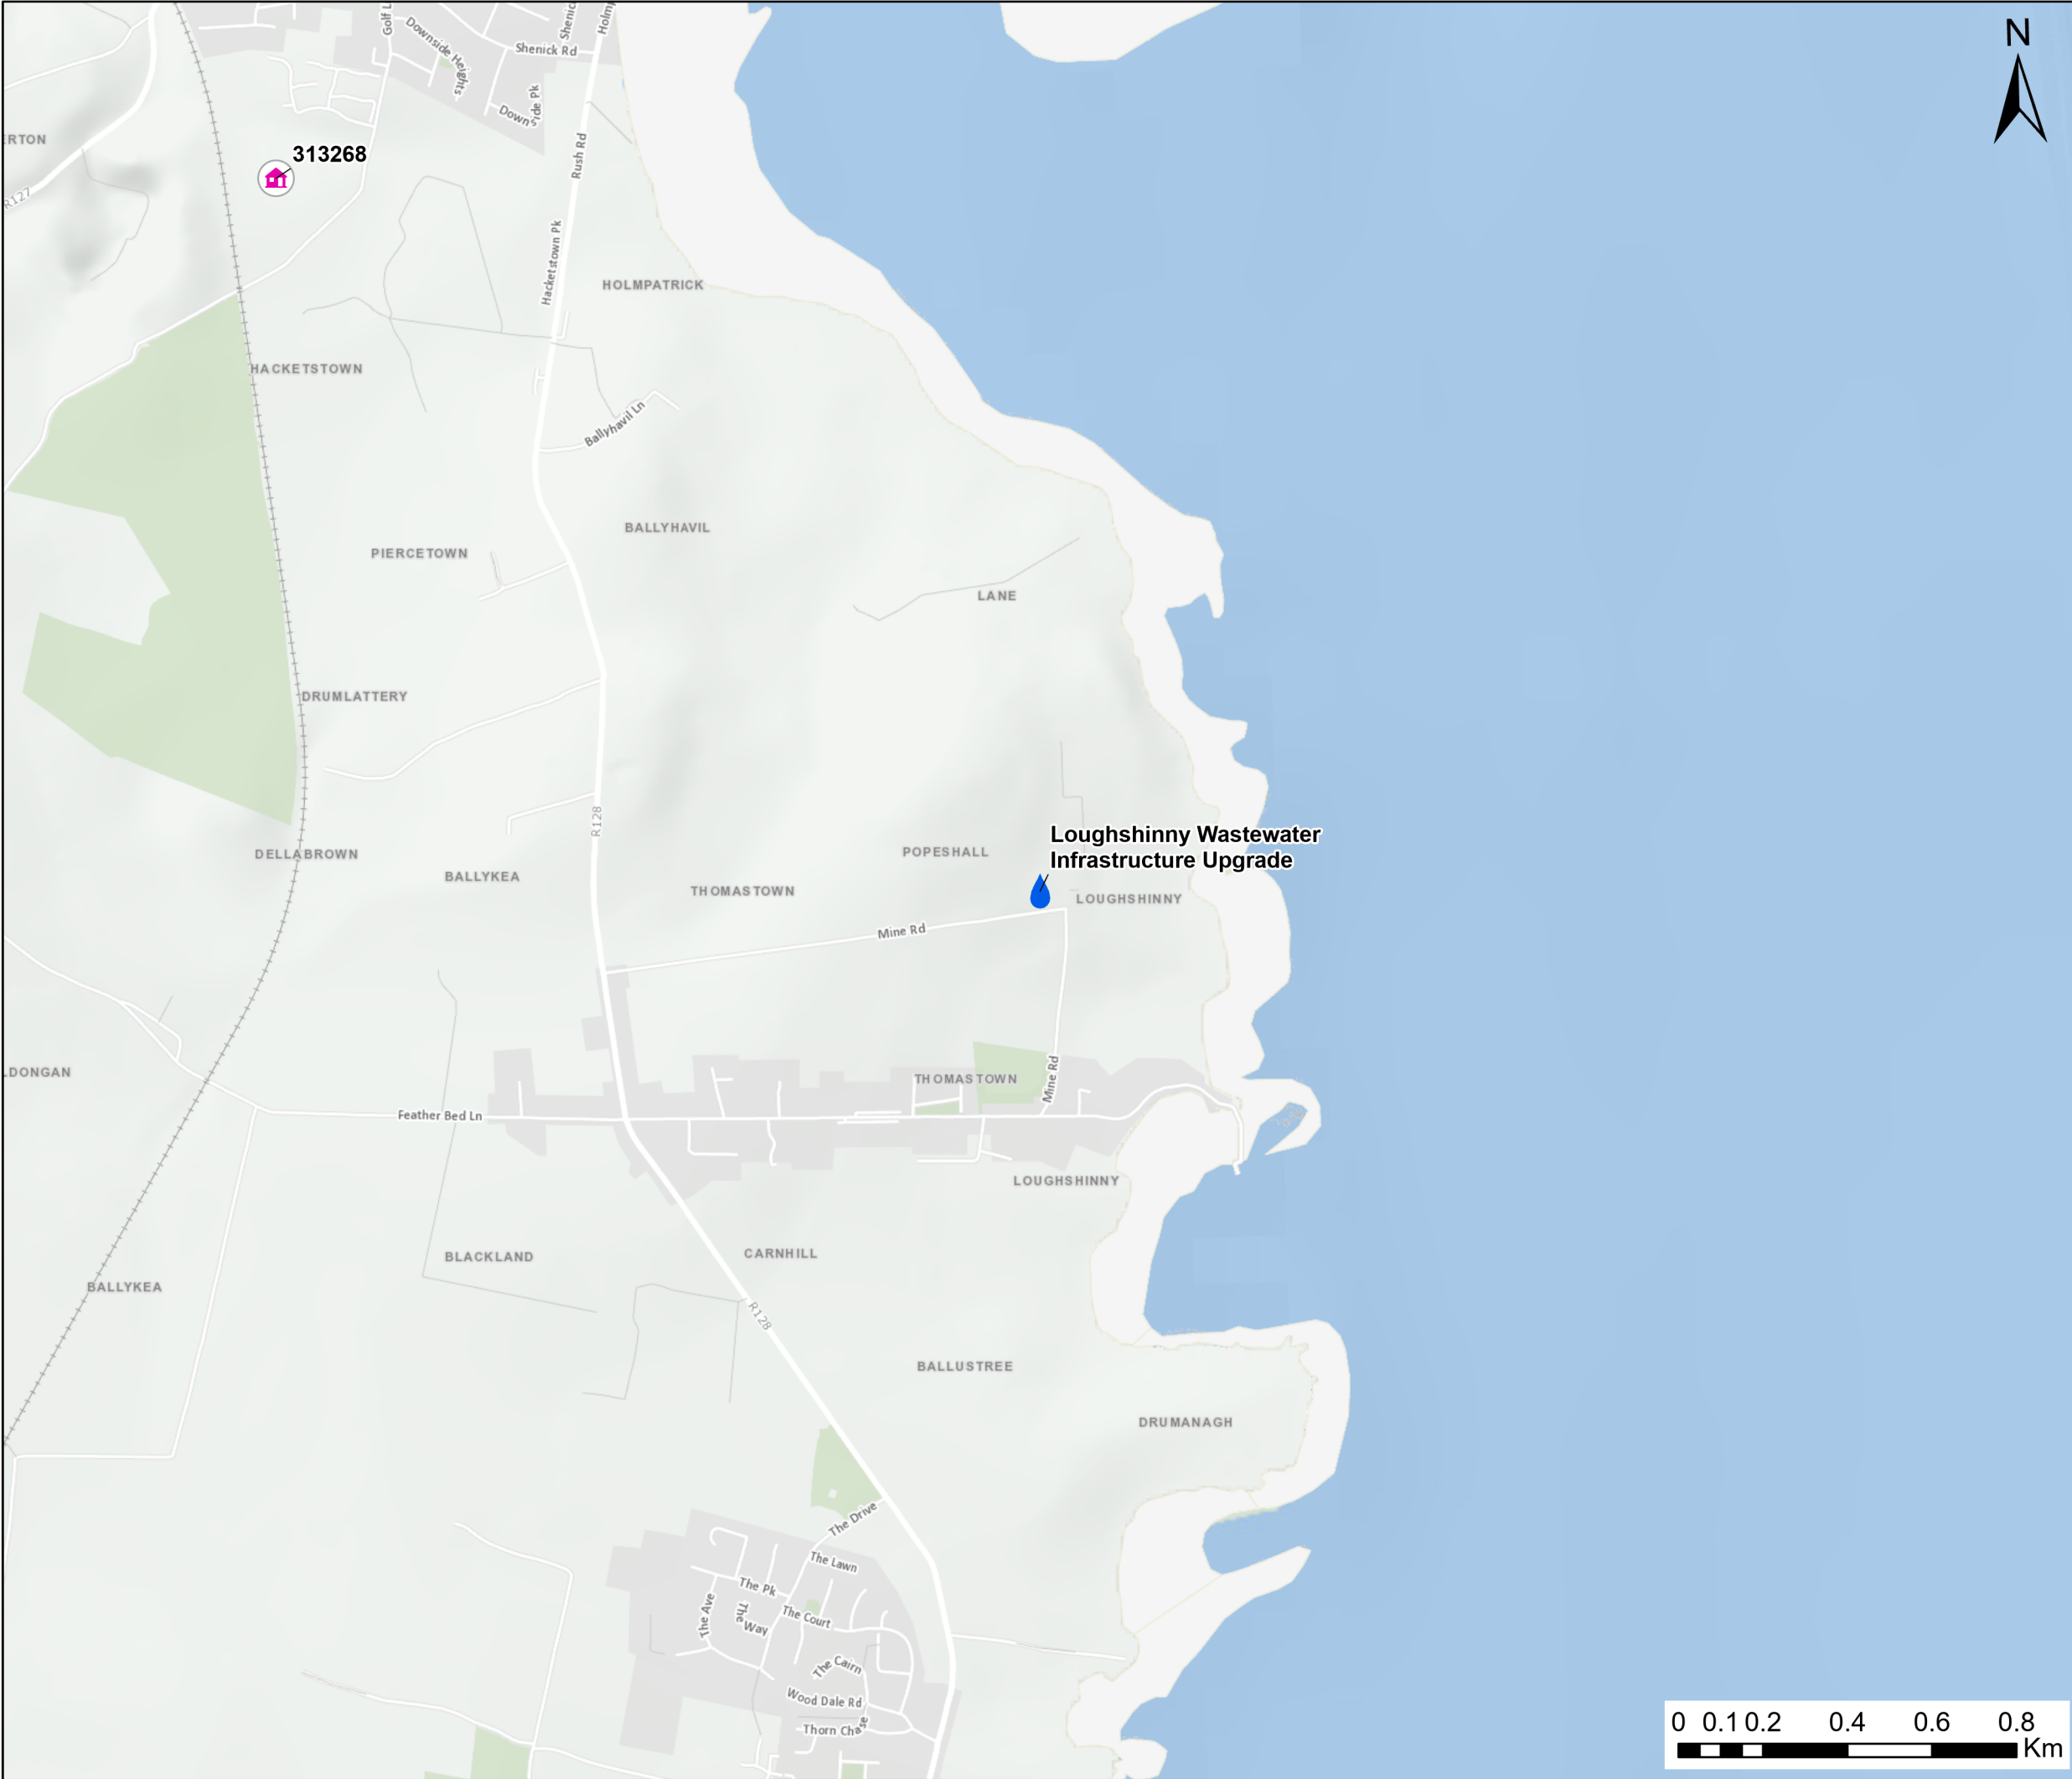

Legend

-  Irish Water Project
-  All Other Local Authority / ABP Planning Applications

© OpenStreetMap (and) contributors, CC-BY-SA
Service Layer- basemap_premium: © Ordnance Survey Ireland
World Ocean Base: GSI, Esri, Garmin, NaturalVue
World Ocean Base: GSI, OceanWise, Esri, Garmin, NaturalVue



0	23/10/2023	Final	MA	SMG	SMG	JB
Rev.	Date	Purpose of revision	Drawn	Check'd	Rev'd	Appr'd

Jacobs

Client



Project

Greater Dublin Drainage Project

Drawing Title

Figure 23.2 - Other Developments Considered
Sheet 2 of 38

Drawing Status

Final

Scale @A3

DO NOT SCALE

Jacobs No.

321120AP


Filepath


igbdrvdv106Proj032106000_000And03001_Cumulative_Impact_AssessmentCumulative_Impact_Assessment.aprx

Drawing No.

321120AP-EIARAddendum-2302

This drawing is not to be used in whole in or part other than for the intended purpose and project as defined on this drawing. Refer to the contract for full terms and conditions.

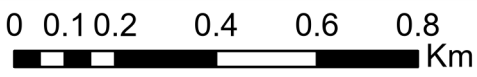

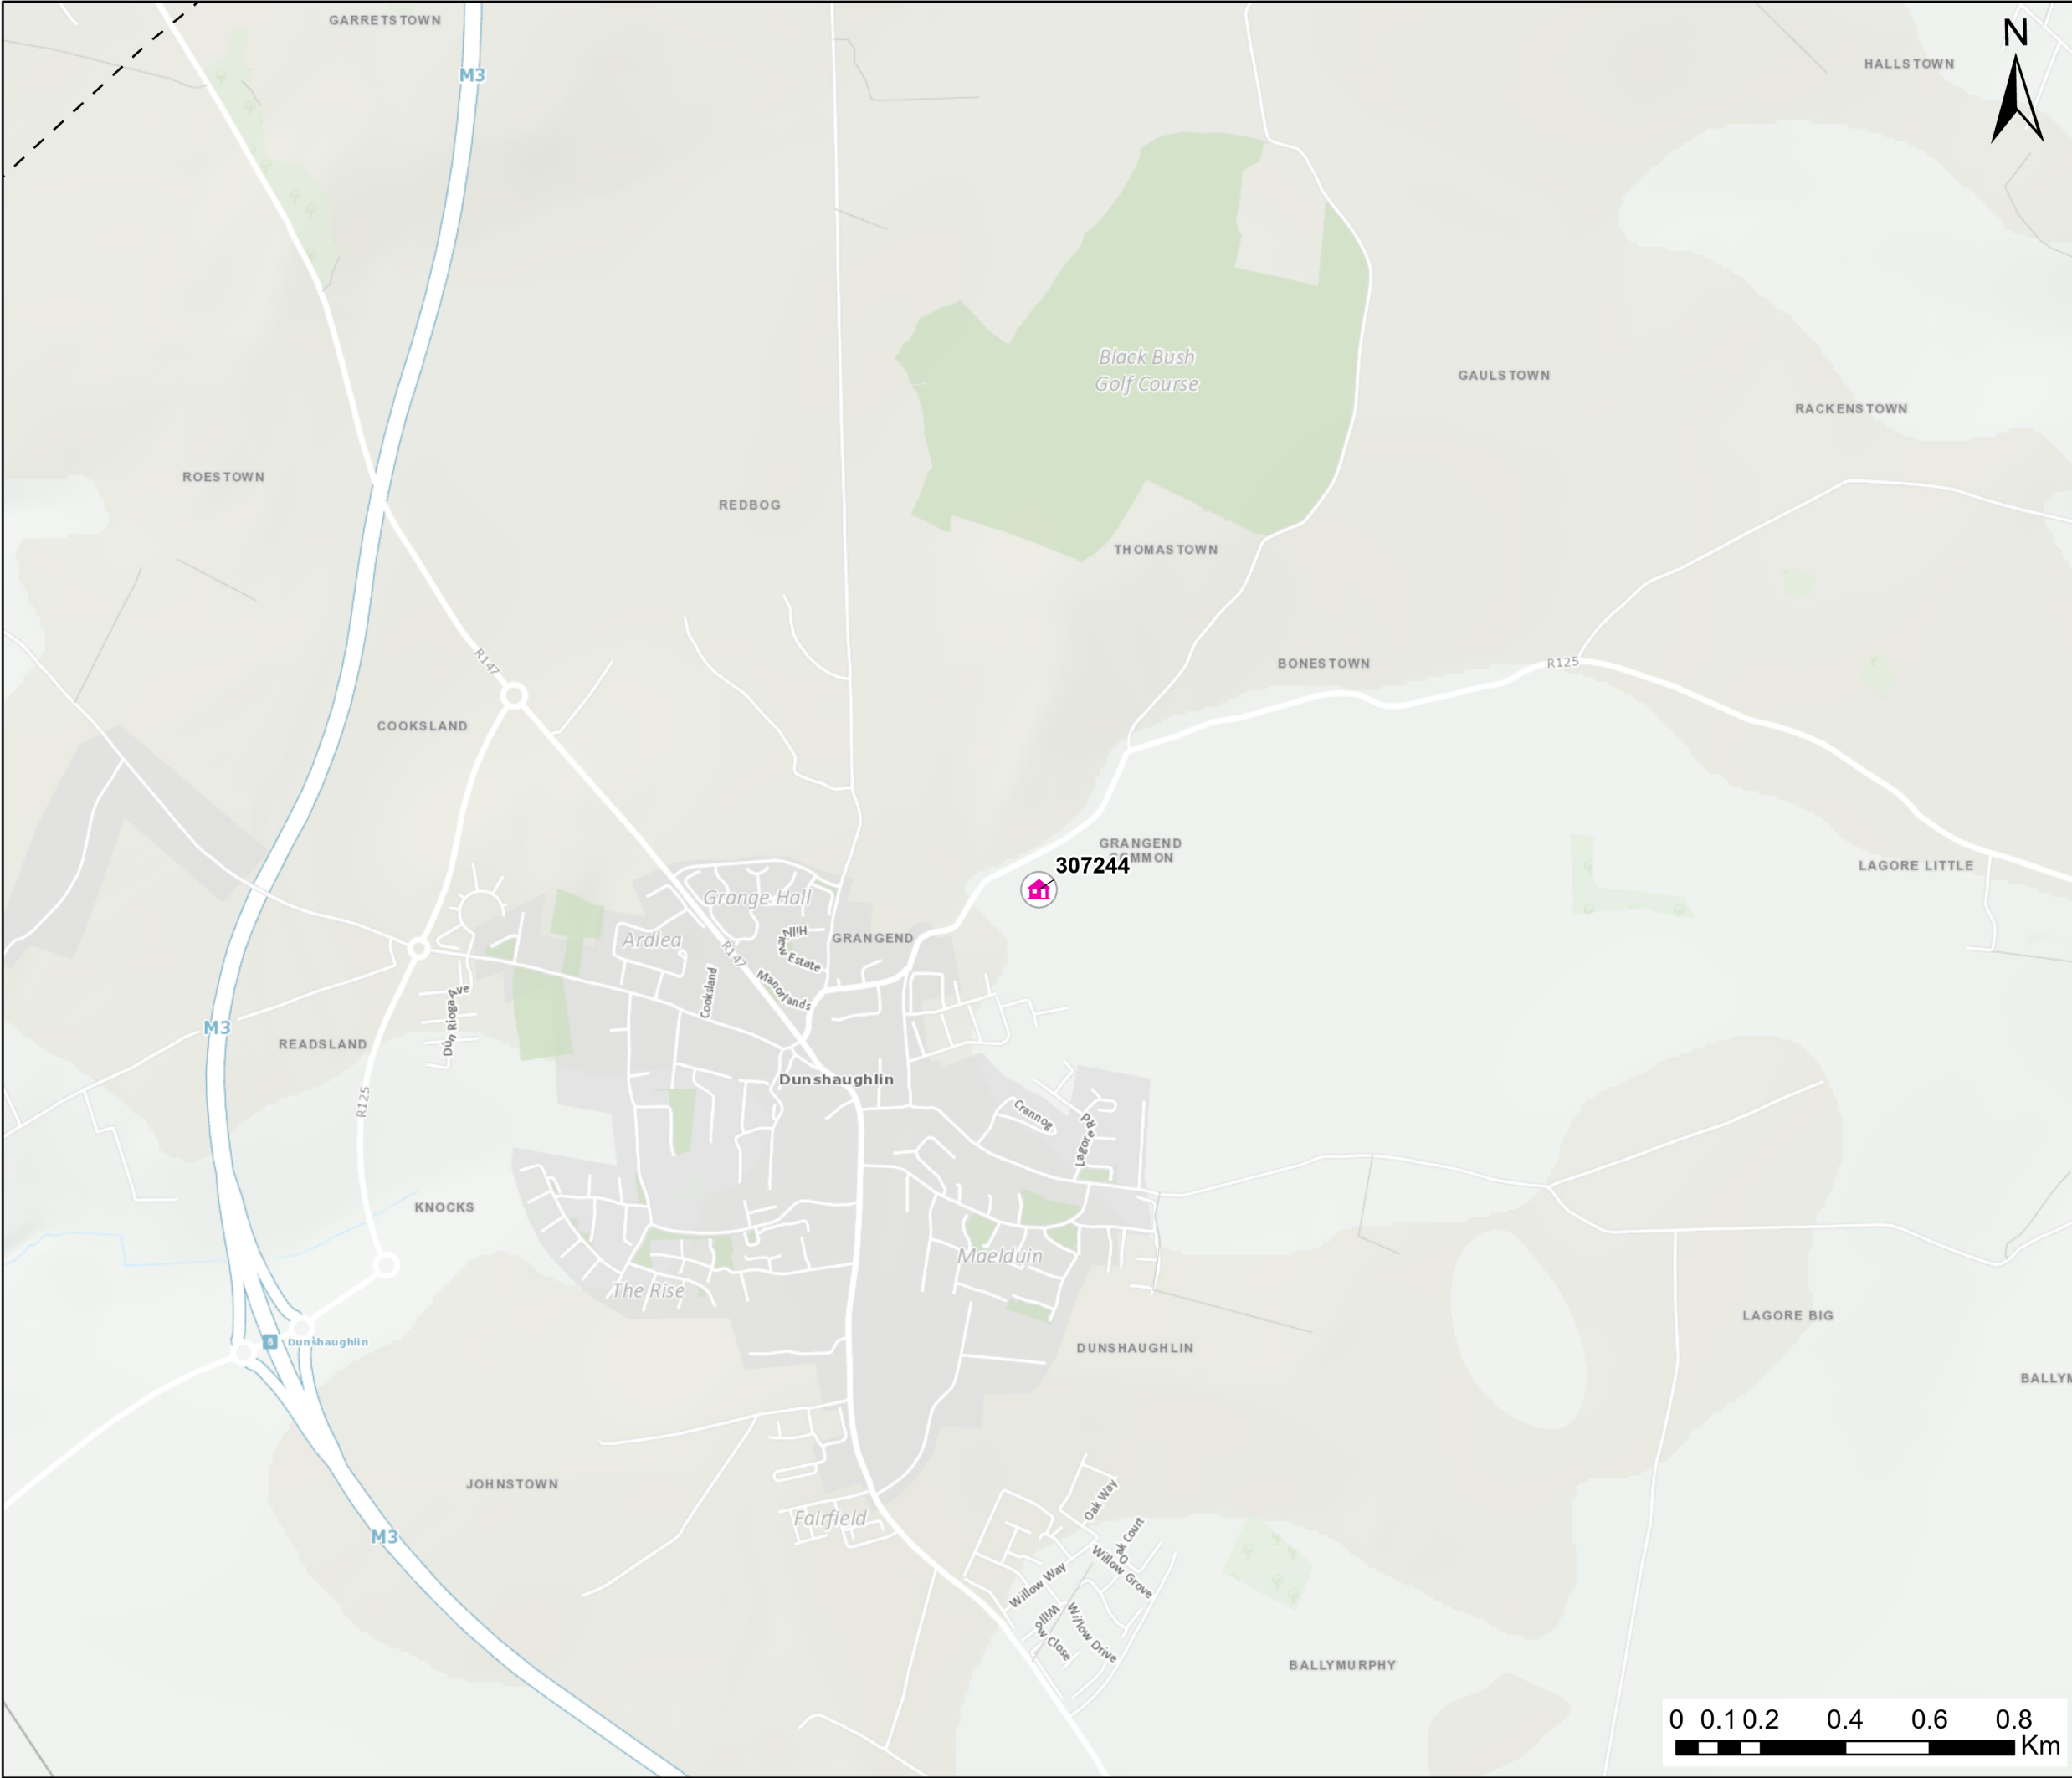

Legend

 All Other Local Authority / ABP Planning Applications

© OpenStreetMap (and) contributors, CC-BY-SA
Service Layer- basemap_premium: © Ordnance Survey Ireland
World Ocean Base: GSI, OceanWise, Esri, GEBCO, Garmin, NaturalVue
World Ocean Base: GSI, Esri, Garmin, NaturalVue

Greater Dublin Drainage

0	23/10/2023	Final	MA	SMG	SMG	JB
Rev.	Date	Purpose of revision	Drawn	Check'd	Rev'd	Appr'd

Jacobs

Client



Project

Greater Dublin Drainage Project

Drawing Title

Figure 23.2 - Other Developments Considered
Sheet 3 of 38

Drawing Status

Final

Scale @A3

DO NOT SCALE

Jacobs No.

321120AP


Filepath


igbdrvdv106Proj032106000_000And03001_Cumulative_Impact_AssessmentCumulative_Impact_Assessment.aprx

Drawing No.

321120AP-EIARAddendum-2302

This drawing is not to be used in whole in or part other than for the intended purpose and project as defined on this drawing. Refer to the contract for full terms and conditions.

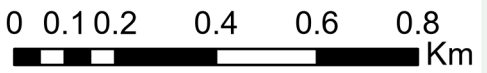

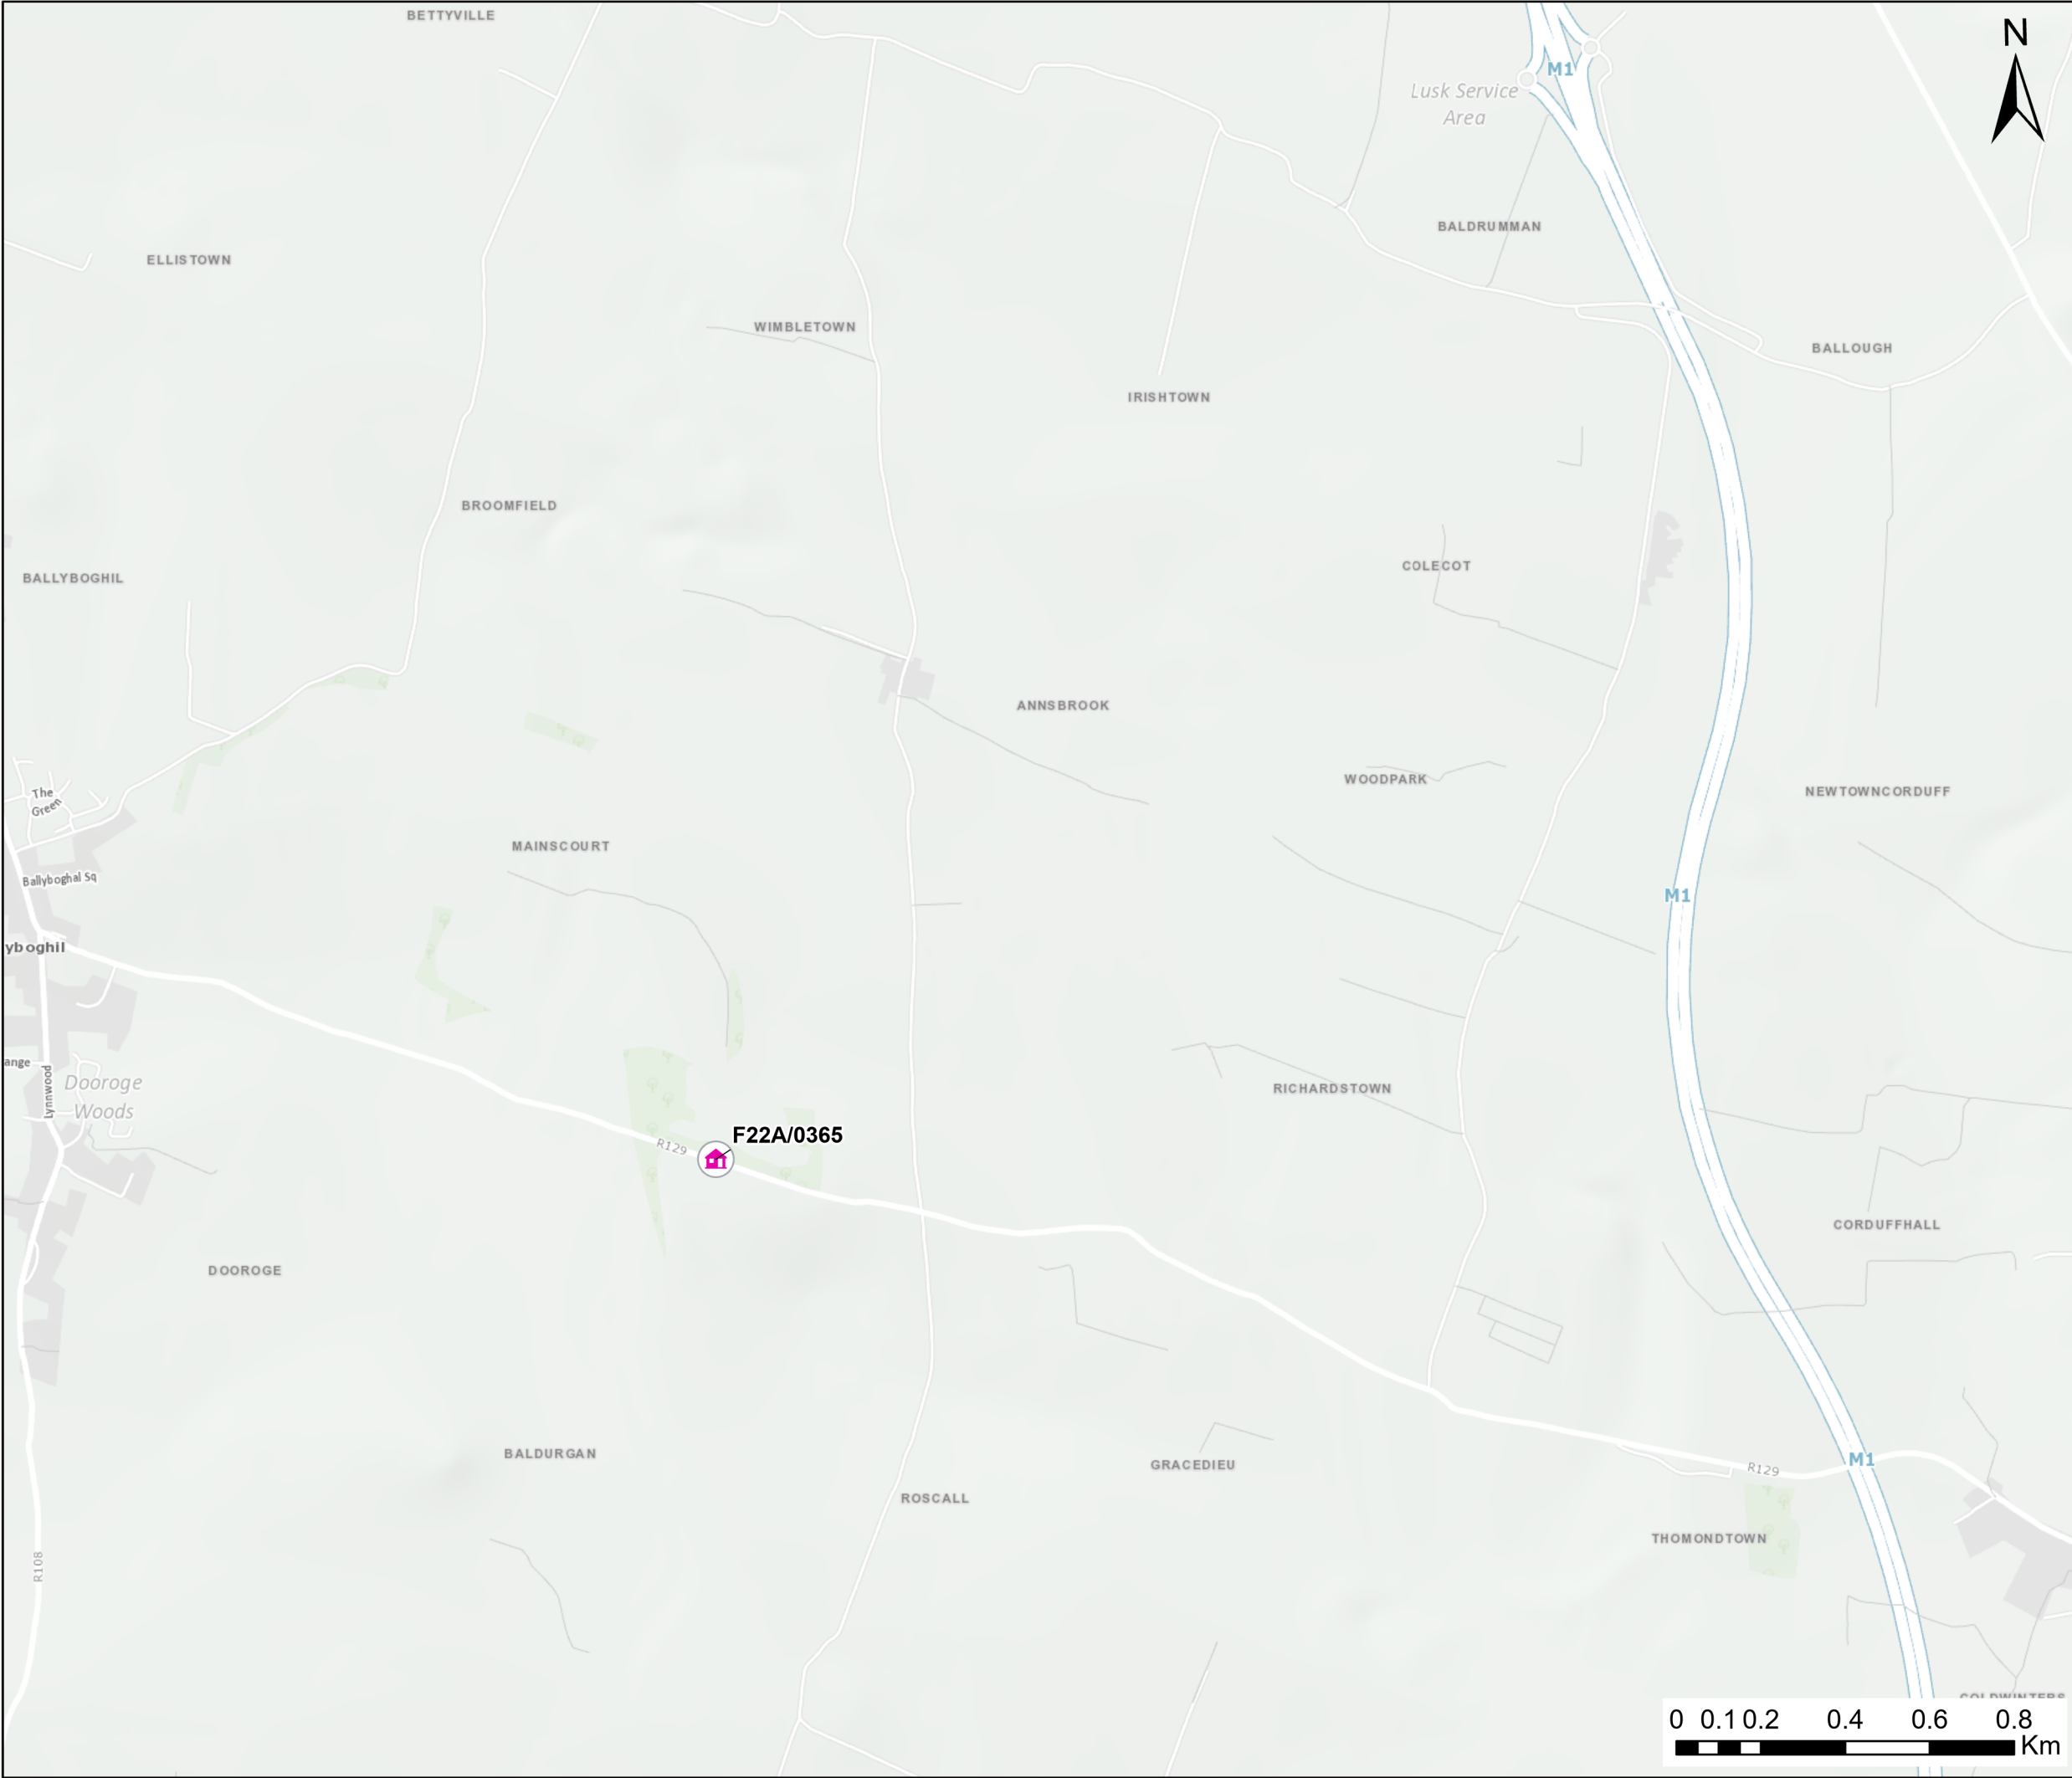

Legend

-  All Other Local Authority / ABP Planning Applications

© OpenStreetMap (and) contributors, CC-BY-SA
Service Layer- basemap_premium: © Ordnance Survey Ireland
World Ocean Base: GSI, Esri, Garmin, NaturalVue
World Ocean Base: GSI, OceanWise, Esri, Garmin, NaturalVue



0	23/10/2023	Final	MA	SMG	SMG	JB
Rev.	Date	Purpose of revision	Drawn	Check'd	Rev'd	Appr'd

Jacobs



Project

Greater Dublin Drainage Project

Drawing Title

Figure 23.2 - Other Developments Considered
Sheet 4 of 38

Drawing Status

Final

Scale @A3

DO NOT SCALE

Jacobs No.

321120AP


Filepath


igbdrdw0106Proj032106000_000And03000_Cumulative_Impact_AssessmentCumulative_Impact_Assessment.aprx

Drawing No.

321120AP-EIARAddendum-2302

This drawing is not to be used in whole in or part other than for the intended purpose and project as defined on this drawing. Refer to the contract for full terms and conditions.

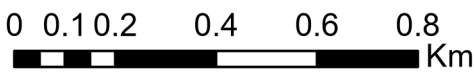

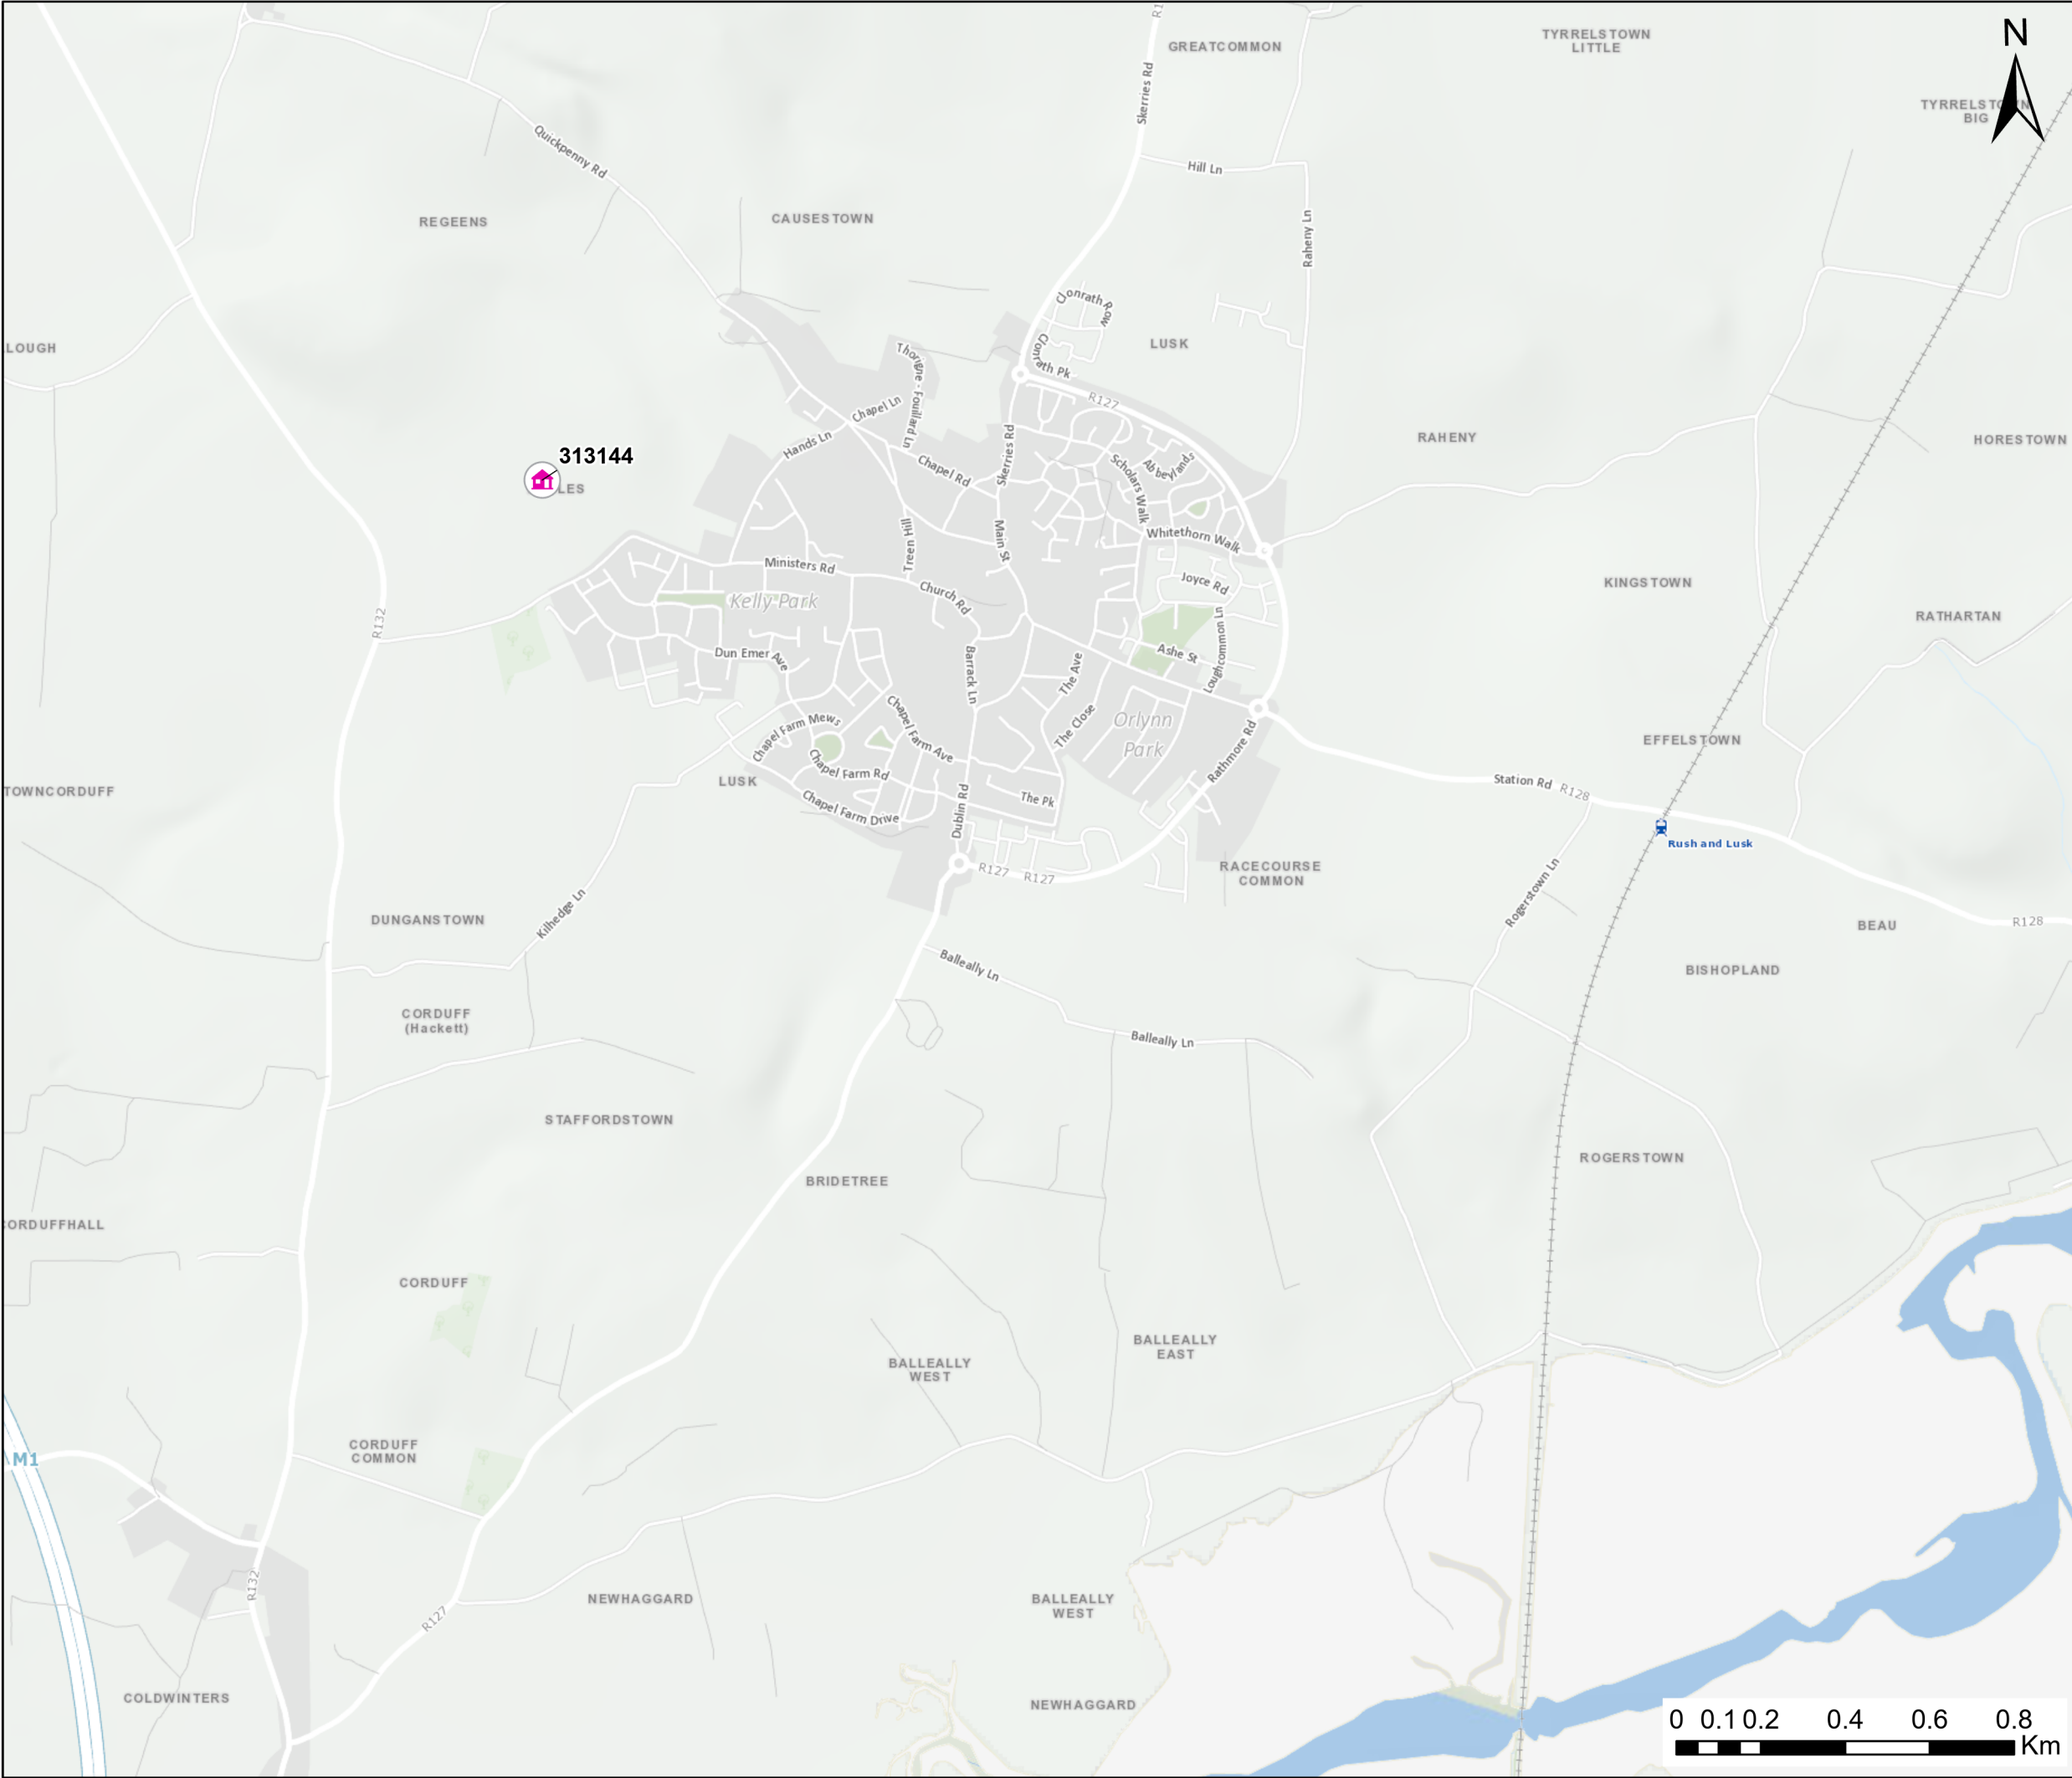

Legend

 All Other Local Authority / ABP Planning Applications

© OpenStreetMap (and) contributors, CC-BY-SA
Service Layer- basemap_premium: © Ordnance Survey Ireland
World Ocean Base: GSI, OceanWise, Esri, GEBCO, Garmin, NaturalVue
World Ocean Base: GSI, Esri, Garmin, NaturalVue

Greater Dublin Drainage

0	23/10/2023	Final	MA	SMG	SMG	JB
Rev.	Date	Purpose of revision	Drawn	Check'd	Rev'd	Appr'd

Jacobs

Client



Project

Greater Dublin Drainage Project

Drawing Title

Figure 23.2 - Other Developments Considered
Sheet 5 of 38

Drawing Status

Final

Scale @A3

DO NOT SCALE

Jacobs No.

321120AP


Filepath



igbdriv0106Pr082106000_000And05001_Cumulative_Impact_AssessmentCumulative_Impact_Assessment.aprx

Drawing No.

321120AP-EIARAddendum-2302

This drawing is not to be used in whole in or part other than for the intended purpose and project as defined on the contract. Refer to the contract for full terms and conditions.

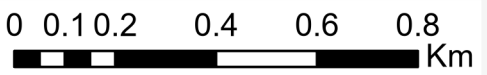

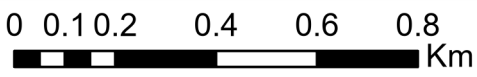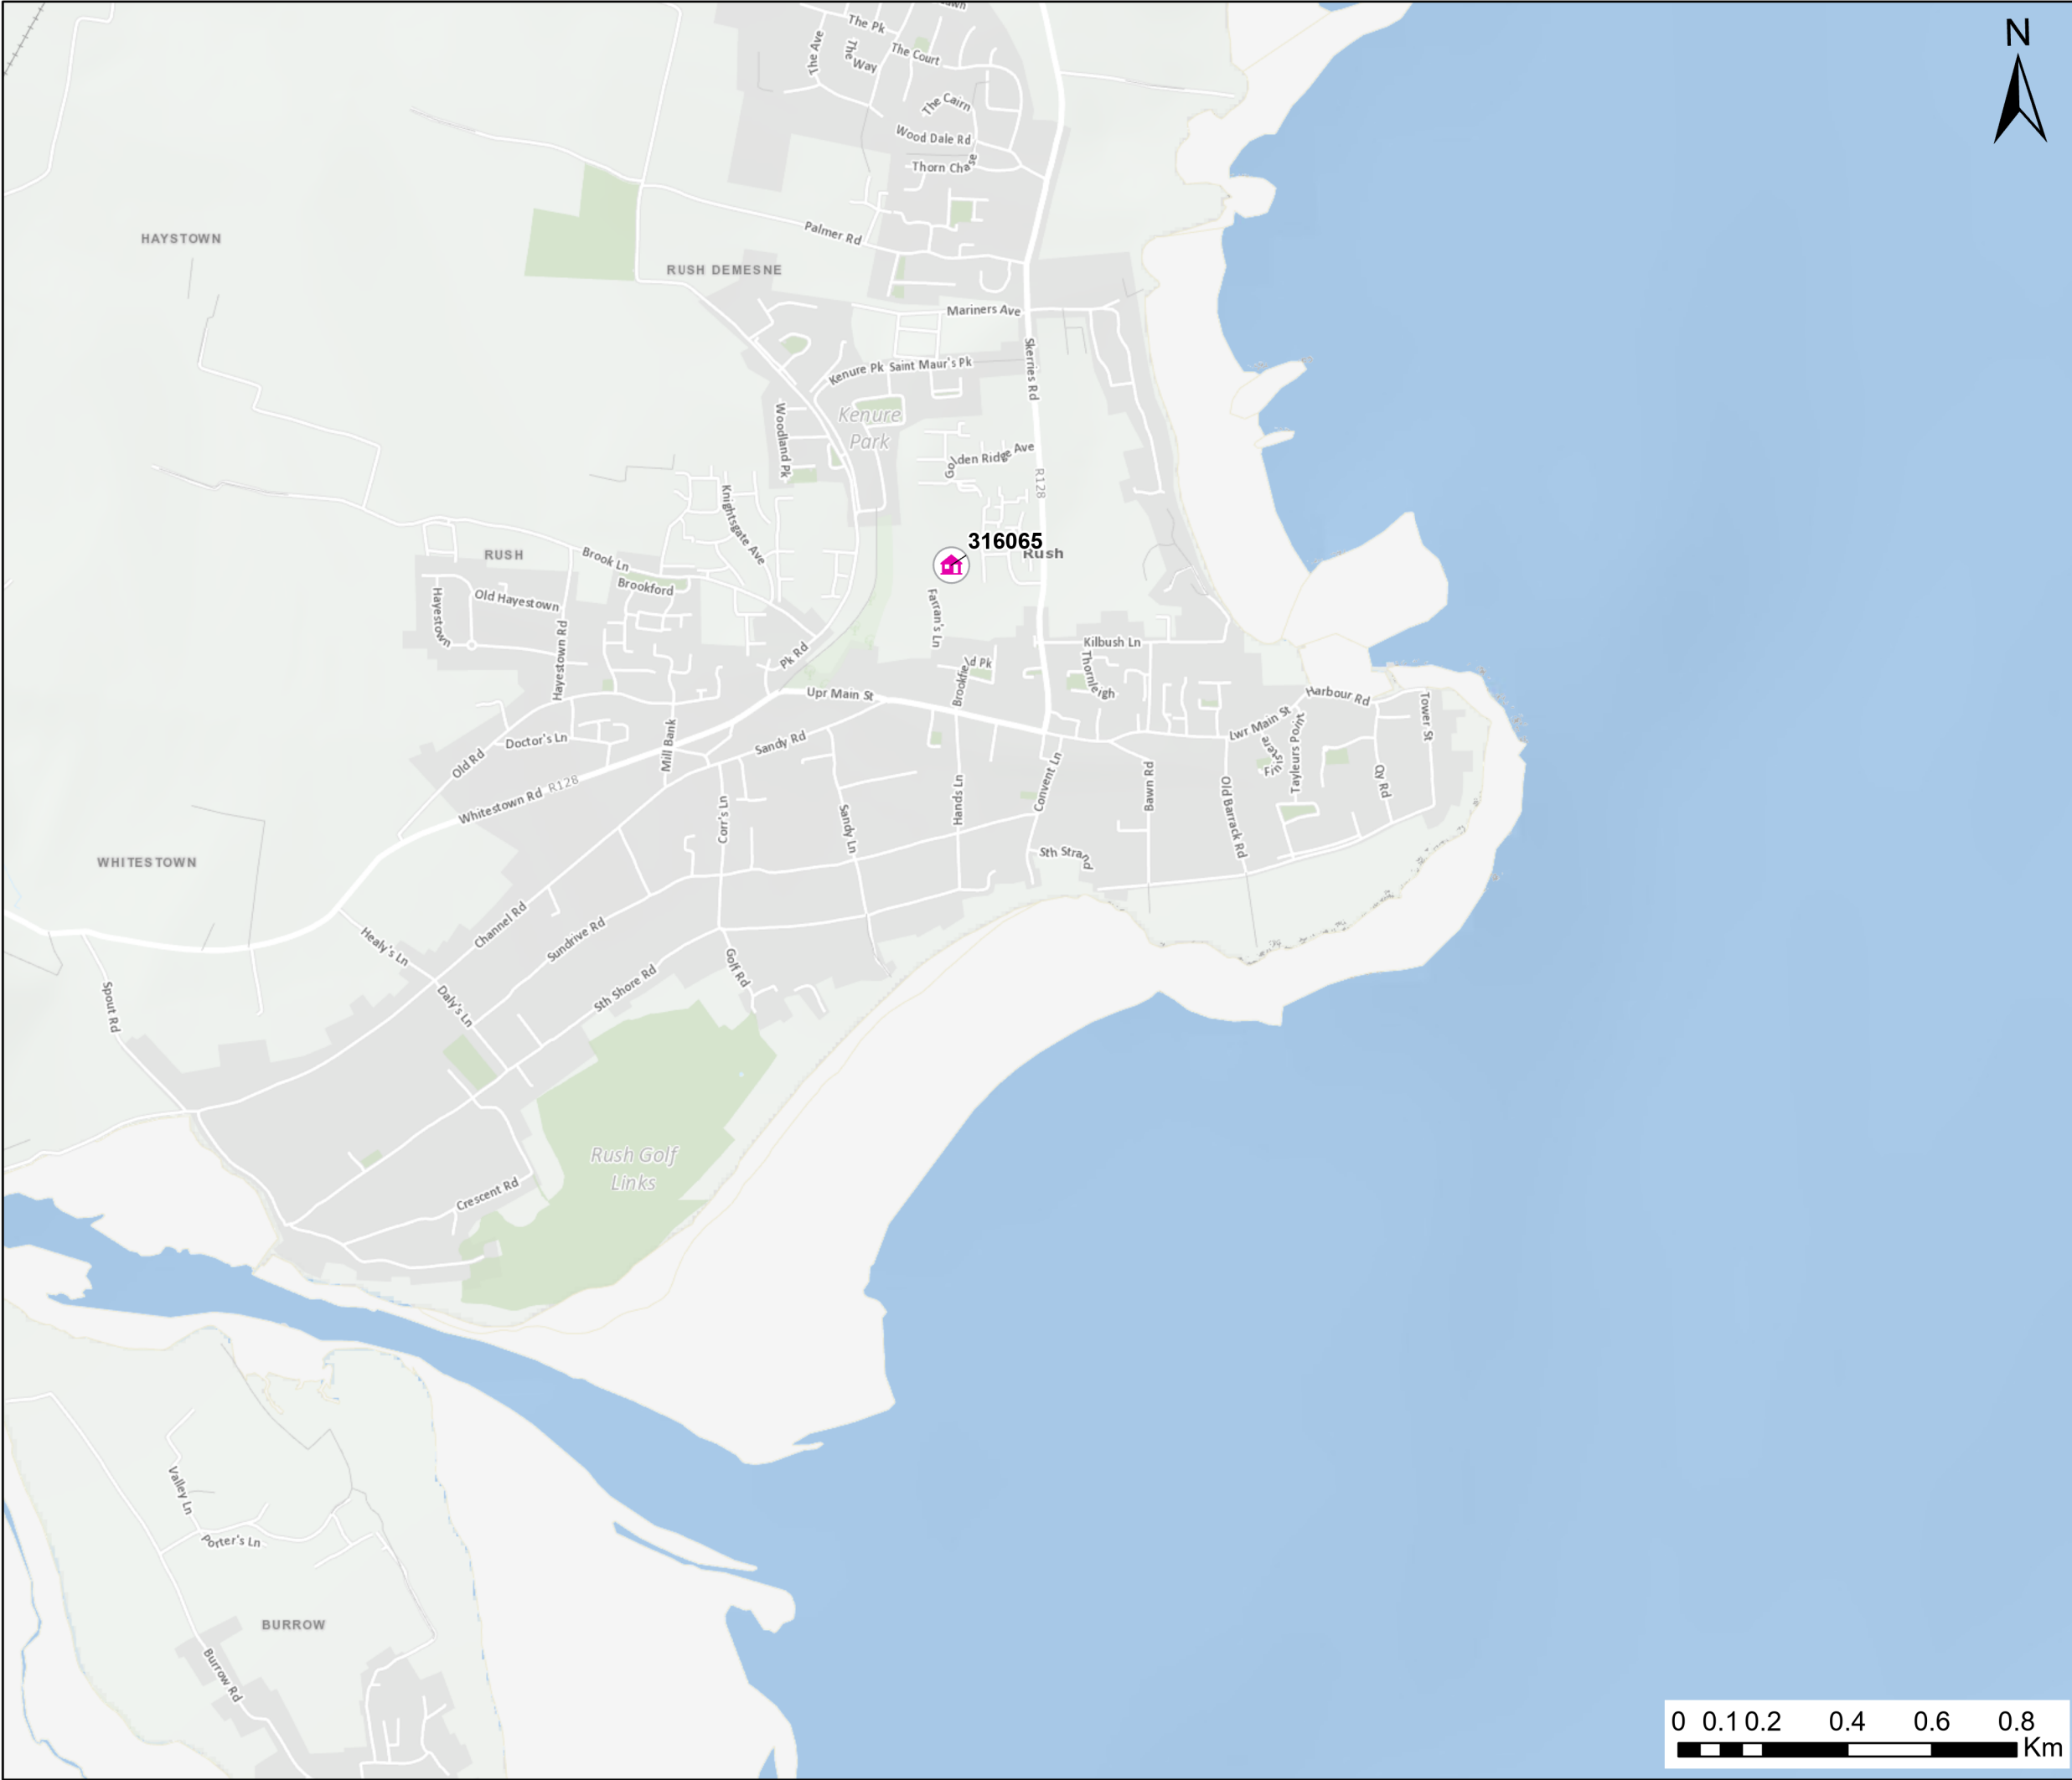

- Legend**
-  All Other Local Authority / ABP Planning Applications

© OpenStreetMap (and) contributors, CC-BY-SA
Service Layer- basemap_premium: © Ordnance Survey Ireland
World Ocean Base: GSI, OceanWise, Esri, GEBCO, Garmin, NaturalVue
World Ocean Base: GSI, Esri, Garmin, NaturalVue



0	23/10/2023	Final	MA	SMG	SMG	JB
Rev.	Date	Purpose of revision	Drawn	Check'd	Rev'd	Appr'd

Jacobs

Client



Project

Greater Dublin Drainage Project

Drawing Title

Figure 23.2 - Other Developments Considered
Sheet 6 of 38

Drawing Status

Final

Scale @A3

DO NOT SCALE

Jacobs No.

321120AP


Filepath

igbdrbdrv106Proj032106000_000And03001_Cumulative_Impact_AssessmentCumulative_Impact_Assessment.dgn

Drawing No.

321120AP-EIARAddendum-2302

This drawing is not to be used in whole in or part other than for the intended purpose and project as defined on this drawing. Refer to the contract for full terms and conditions.

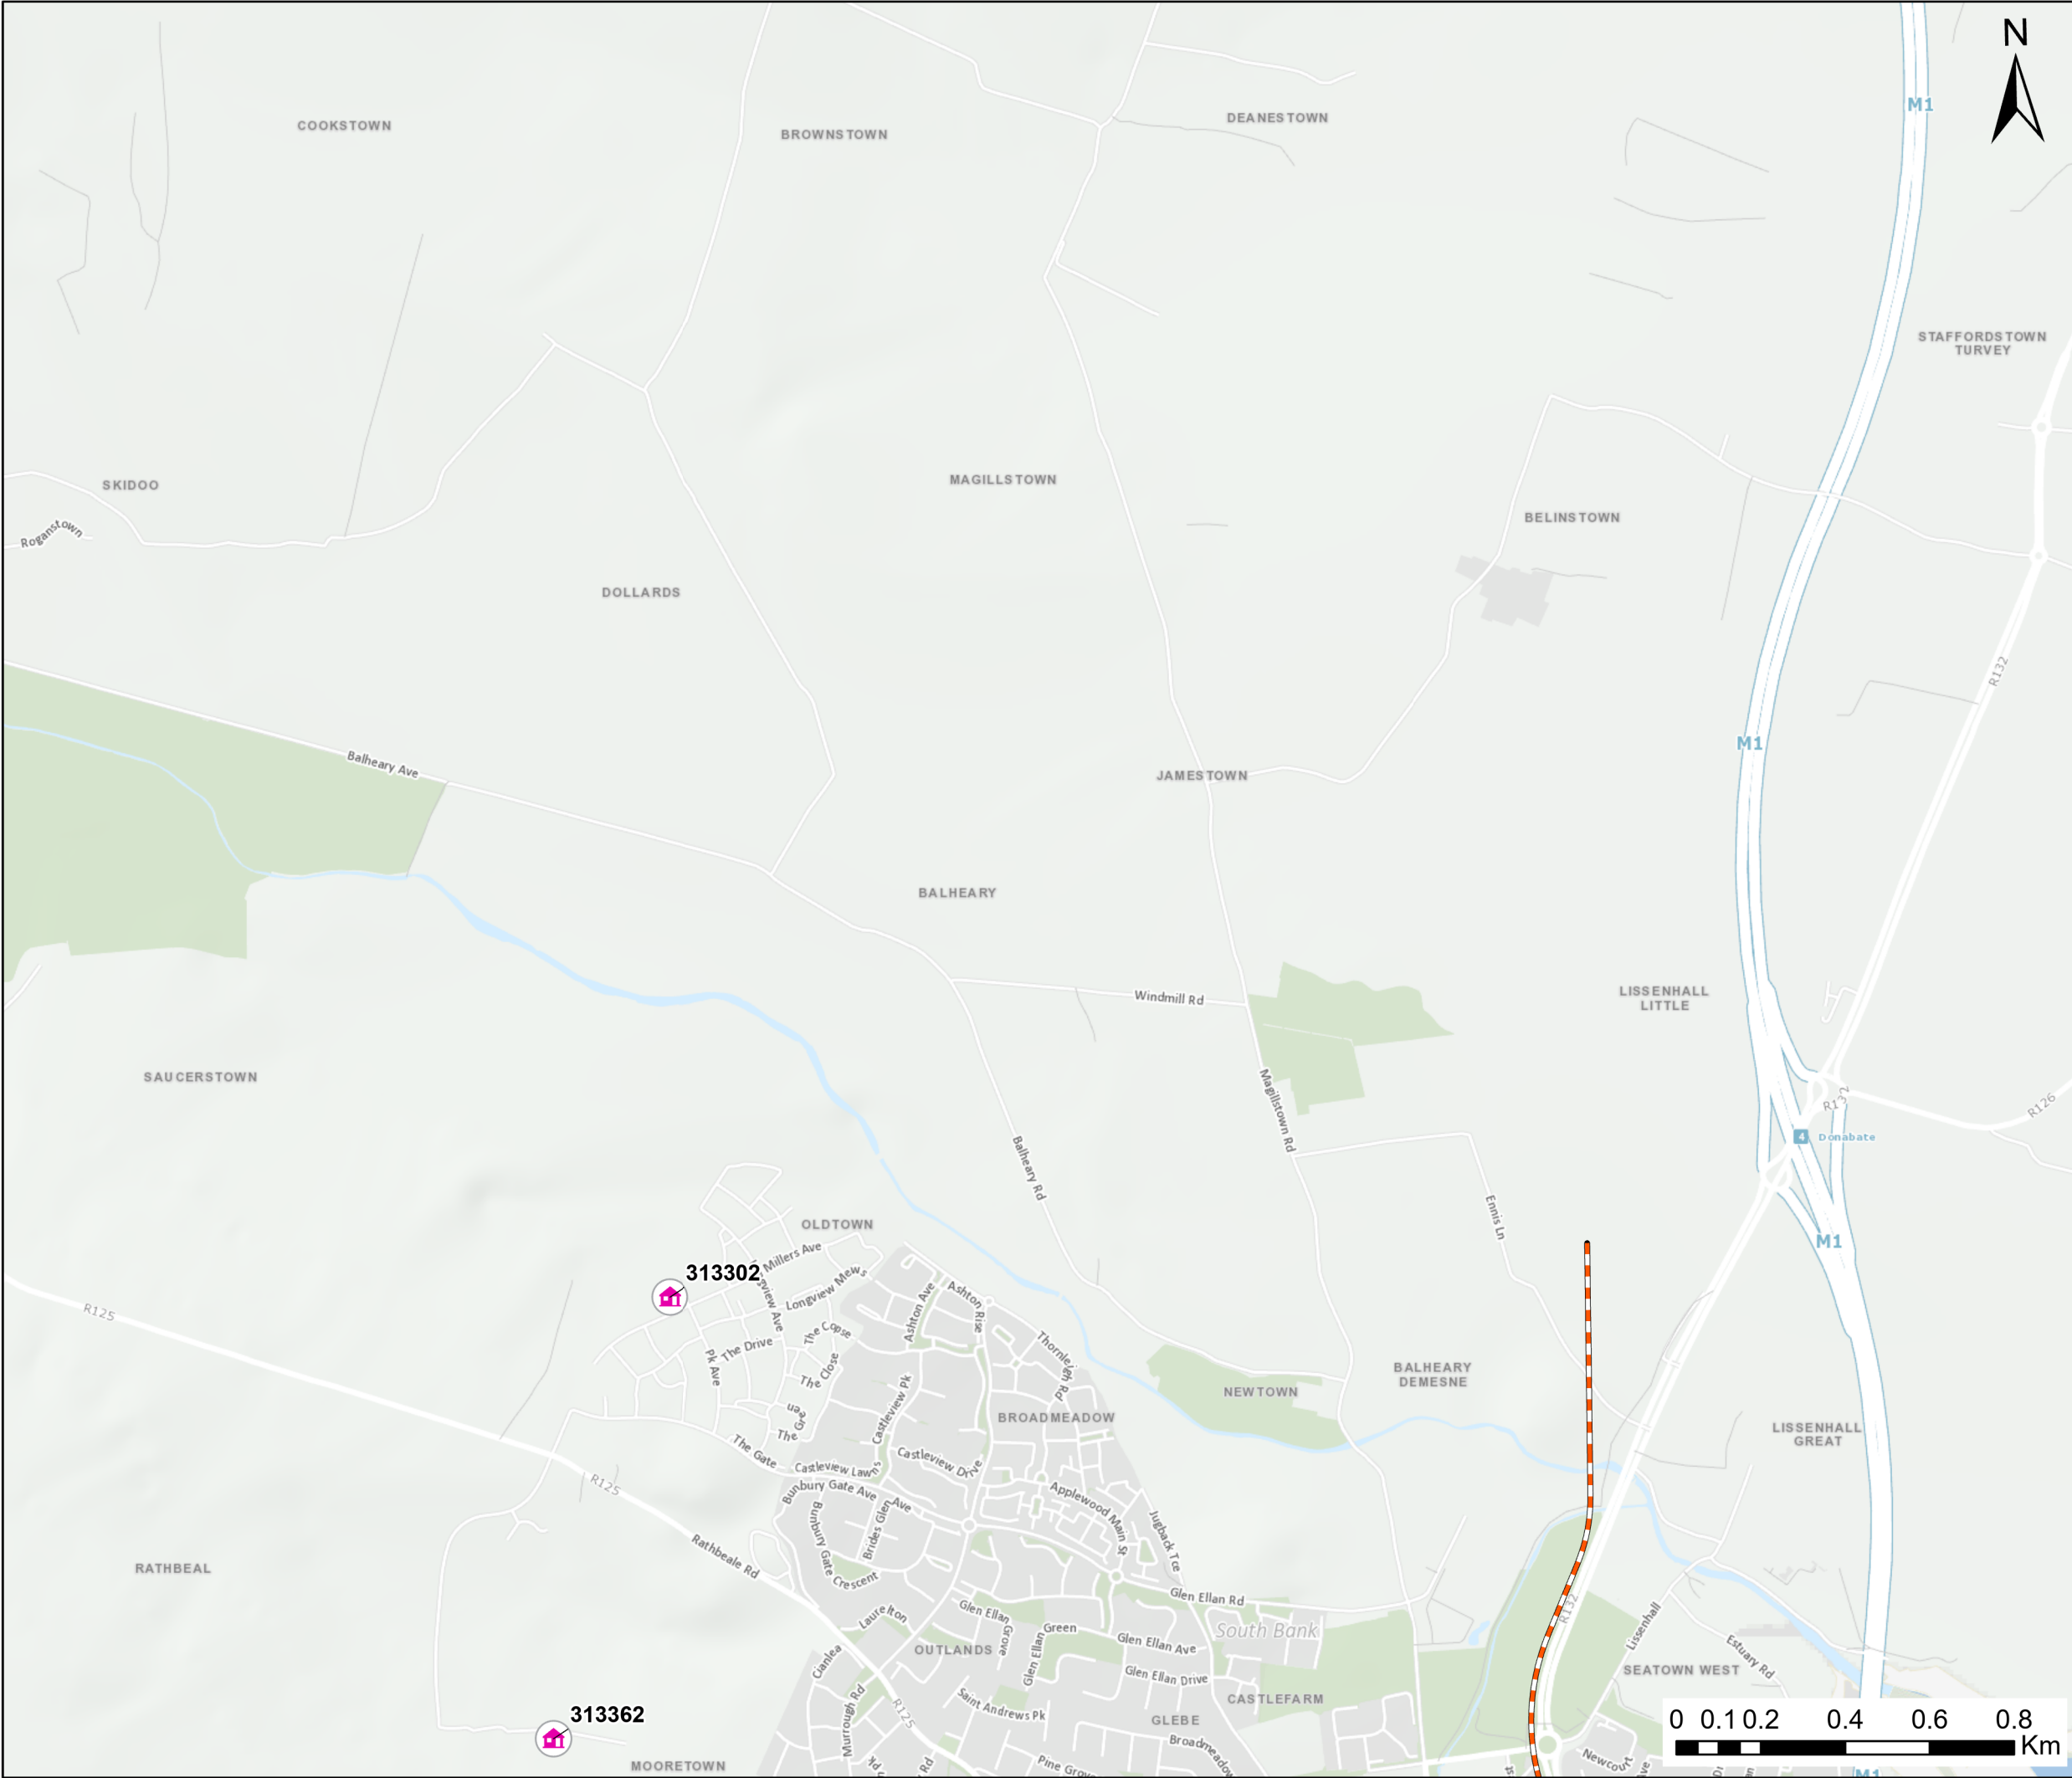

- Legend**
- All Other Local Authority / ABP Planning Applications
 - Proposed MetroLink Route

© OpenStreetMap (and) contributors, CC-BY-SA
Service Layer- basemap_premium: © Ordnance Survey Ireland
World Ocean Base: GSI, Esri, Garmin, NaturalVue
World Ocean Base: GSI, OceanWise, Esri, Garmin, NaturalVue



0	23/10/2023	Final	MA	SMG	SMG	JB
Rev.	Date	Purpose of revision	Drawn	Check'd	Rev'd	Appr'd

Jacobs



Project

Greater Dublin Drainage Project

Drawing Title

Figure 23.2 - Other Developments Considered
Sheet 7 of 38

Drawing Status

Final

Scale @A3

DO NOT SCALE

Jacobs No.

321120AP


Filepath

igbdrdw0106Proj032106000_000And03001_Cumulative_Impact_AssessmentCumulative_Impact_Assessment.aprx

Drawing No.

321120AP-EIARAddendum-2302

This drawing is not to be used in whole in or part other than for the intended purpose and project as defined on this drawing. Refer to the contract for full terms and conditions.

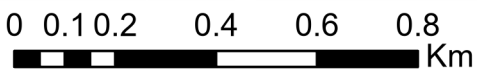



- Legend**
-  All Other Local Authority / ABP Planning Applications
 -  Broadmeadow Way

© OpenStreetMap (and) contributors, CC-BY-SA
Service Layer- basemap_premium: © Ordnance Survey Ireland
World Ocean Base: GSI, Esri, Garmin, NaturalVue
World Ocean Base: GSI, OceanWise, Esri, Garmin, NaturalVue



0	23/10/2023	Final	MA	SMG	SMG	JB
Rev.	Date	Purpose of revision	Drawn	Check'd	Rev'd	Appr'd

Jacobs

Client



Project

Greater Dublin Drainage Project

Drawing Title

Figure 23.2 - Other Developments Considered
Sheet 8 of 38

Drawing Status

Final

Scale @A3

DO NOT SCALE

Jacobs No.

321120AP


Filepath


igdbdev0106Proj032106000_000And03000_Cumulative_Impact_AssessmentCumulative_Impact_Assessment.aprx

Drawing No.

321120AP-EIARAddendum-2302

This drawing is not to be used in whole in or part other than for the intended purpose and project as defined on this drawing. Refer to the contract for full terms and conditions.

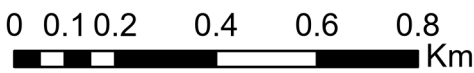

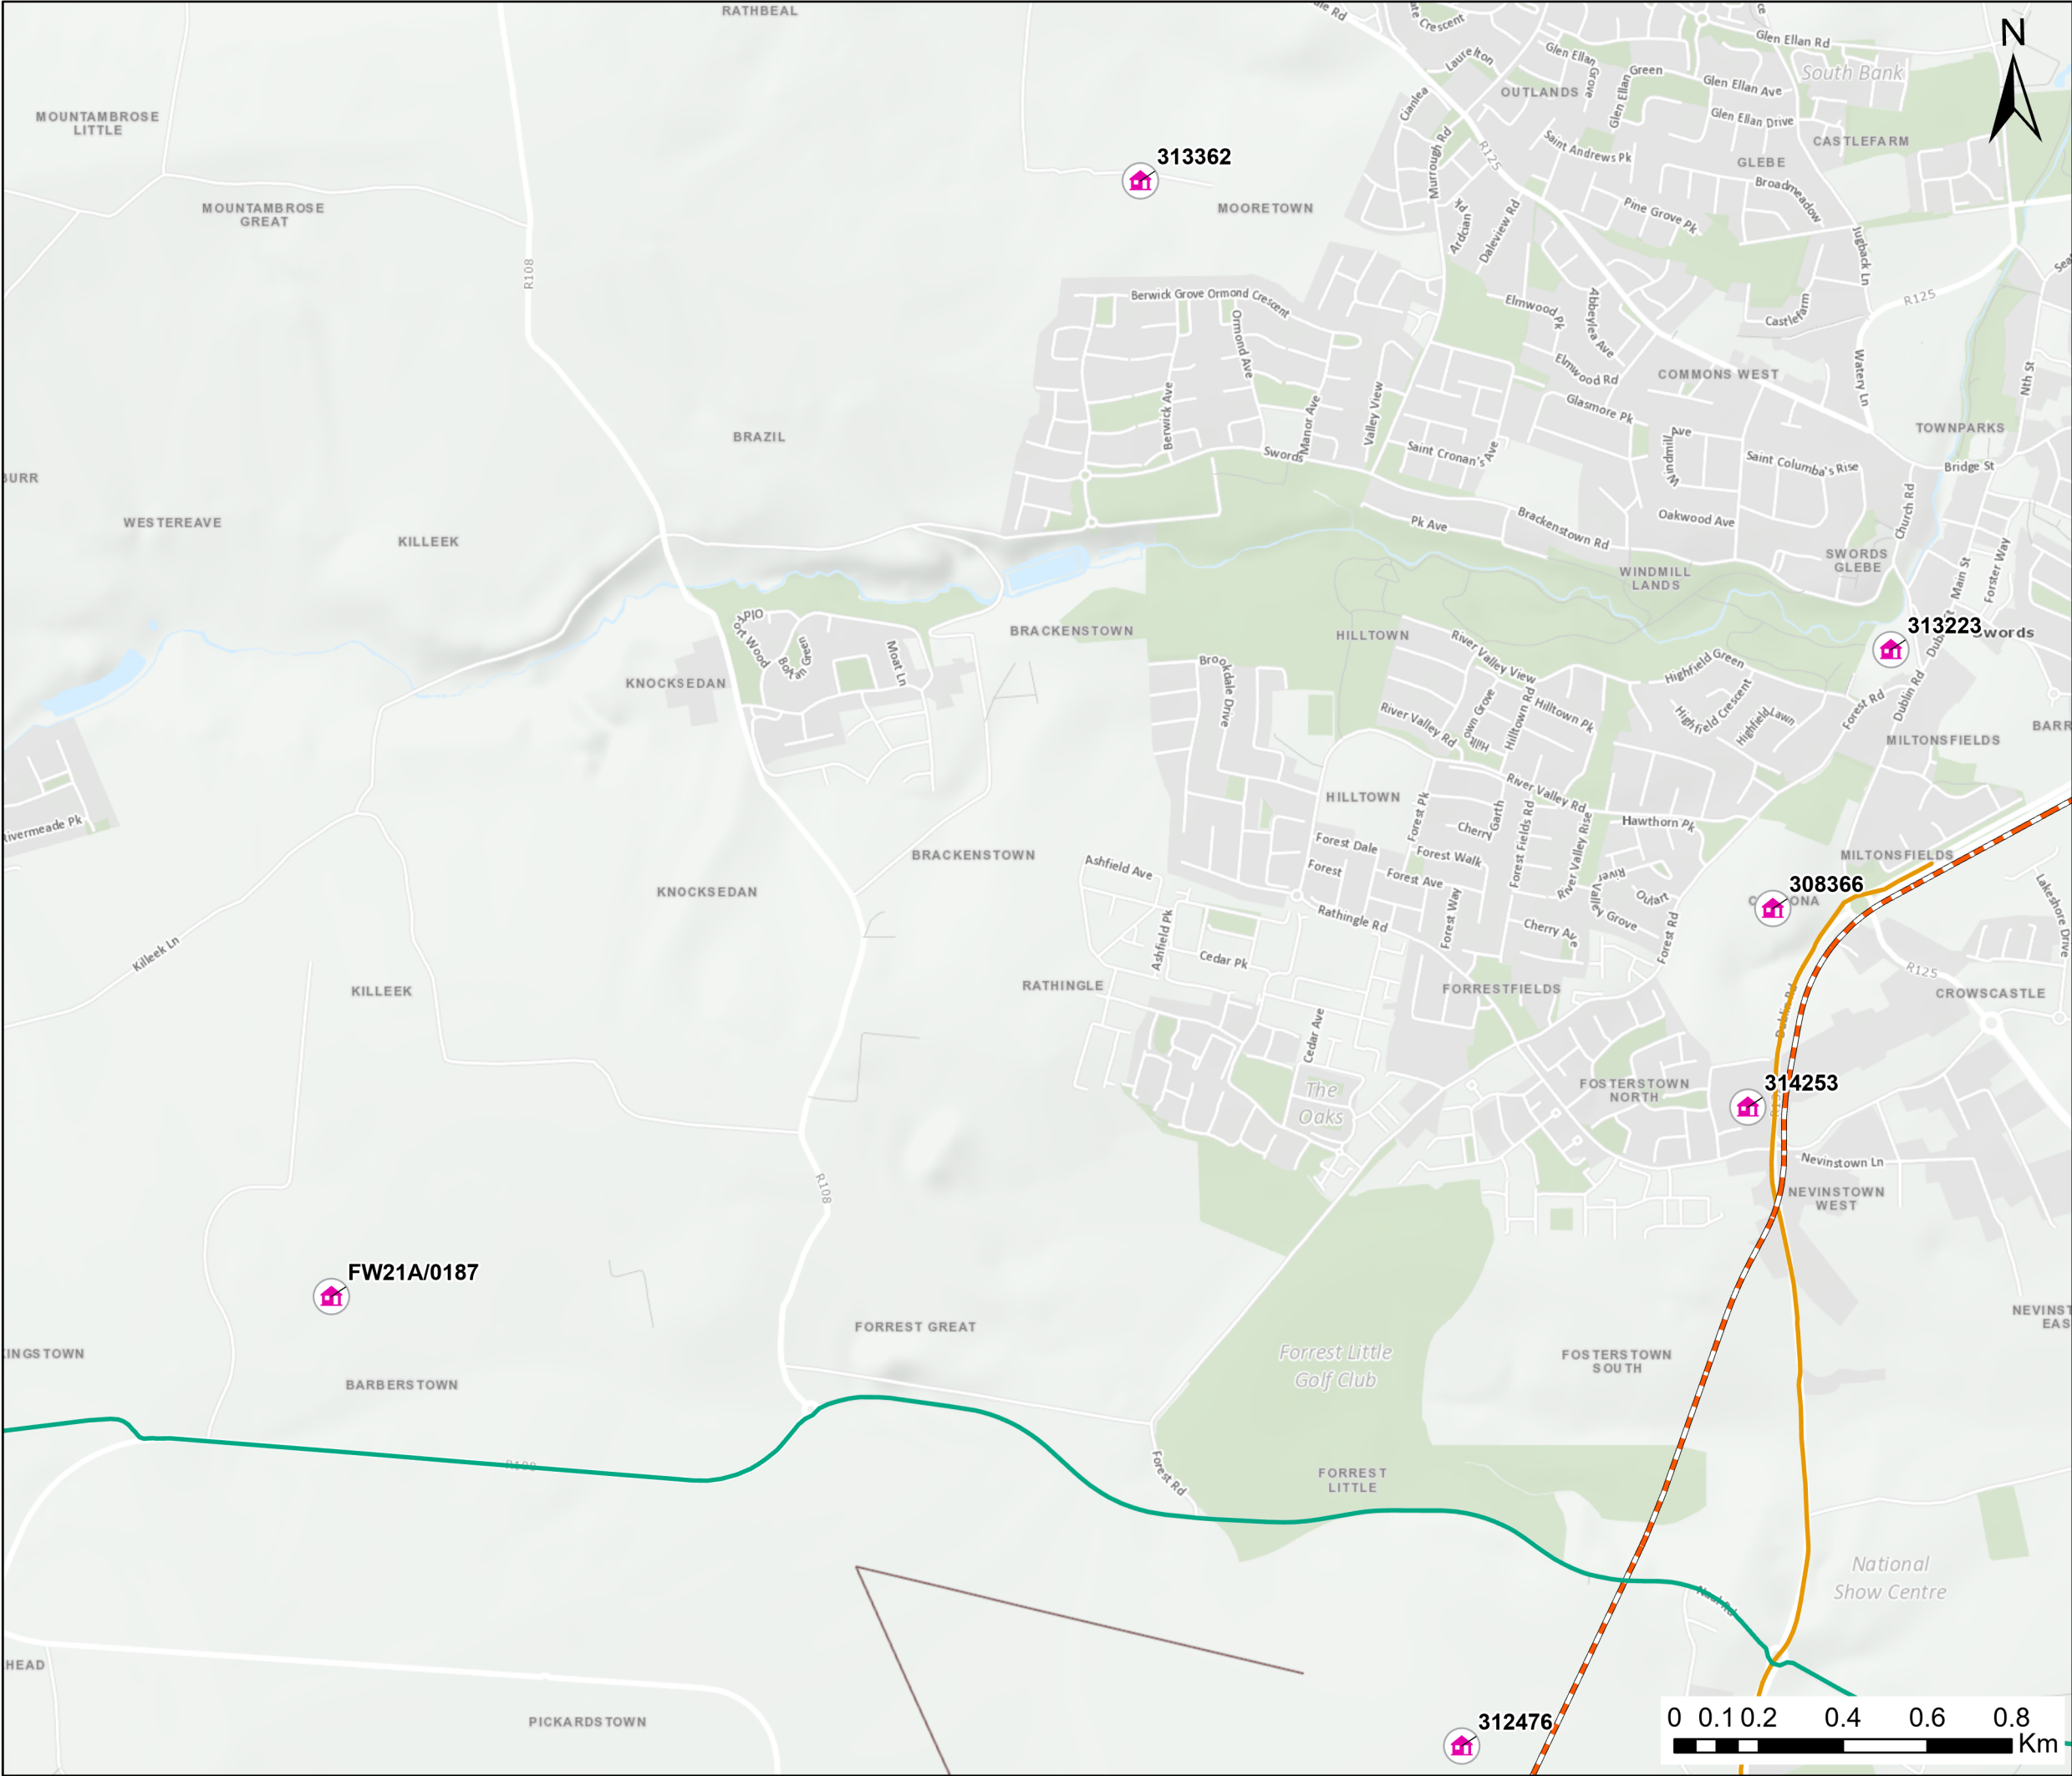

Legend

- All Other Local Authority / ABP Planning Applications
- Proposed MetroLink Route
- East Meath to North Dublin Upgrade Project - Proposed Cable Route

BusConnects Corridor Schemes

- Swords to City Centre

© OpenStreetMap (and) contributors, CC-BY-SA
Service Layer- basemap_premium: © Ordnance Survey Ireland
World Ocean Base: GSI, OceanWise, Esri, GEBCO, Garmin, NaturalVue
World Ocean Base: GSI, Esri, Garmin, NaturalVue

Greater Dublin Drainage

0	23/10/2023	Final	MA	SMG	SMG	JB
Rev.	Date	Purpose of revision	Drawn	Check'd	Rev'd	Appr'd

Jacobs

Client

Uisce Éireann
Irish Water

Project

Greater Dublin Drainage Project

Drawing Title

Figure 23.2 - Other Developments Considered
Sheet 9 of 38

Drawing Status

Final

Scale @A3

DO NOT SCALE

Jacobs No.

321120AP


Filepath

igbdrvdv106Proj032106000_000And03001_Cumulative_Impact_AssessmentCumulative_Impact_Assessment.aprx

Drawing No.

321120AP-EIARAddendum-2302

This drawing is not to be used in whole in or part other than for the intended purpose and project as defined on this drawing. Refer to the contract for full terms and conditions.

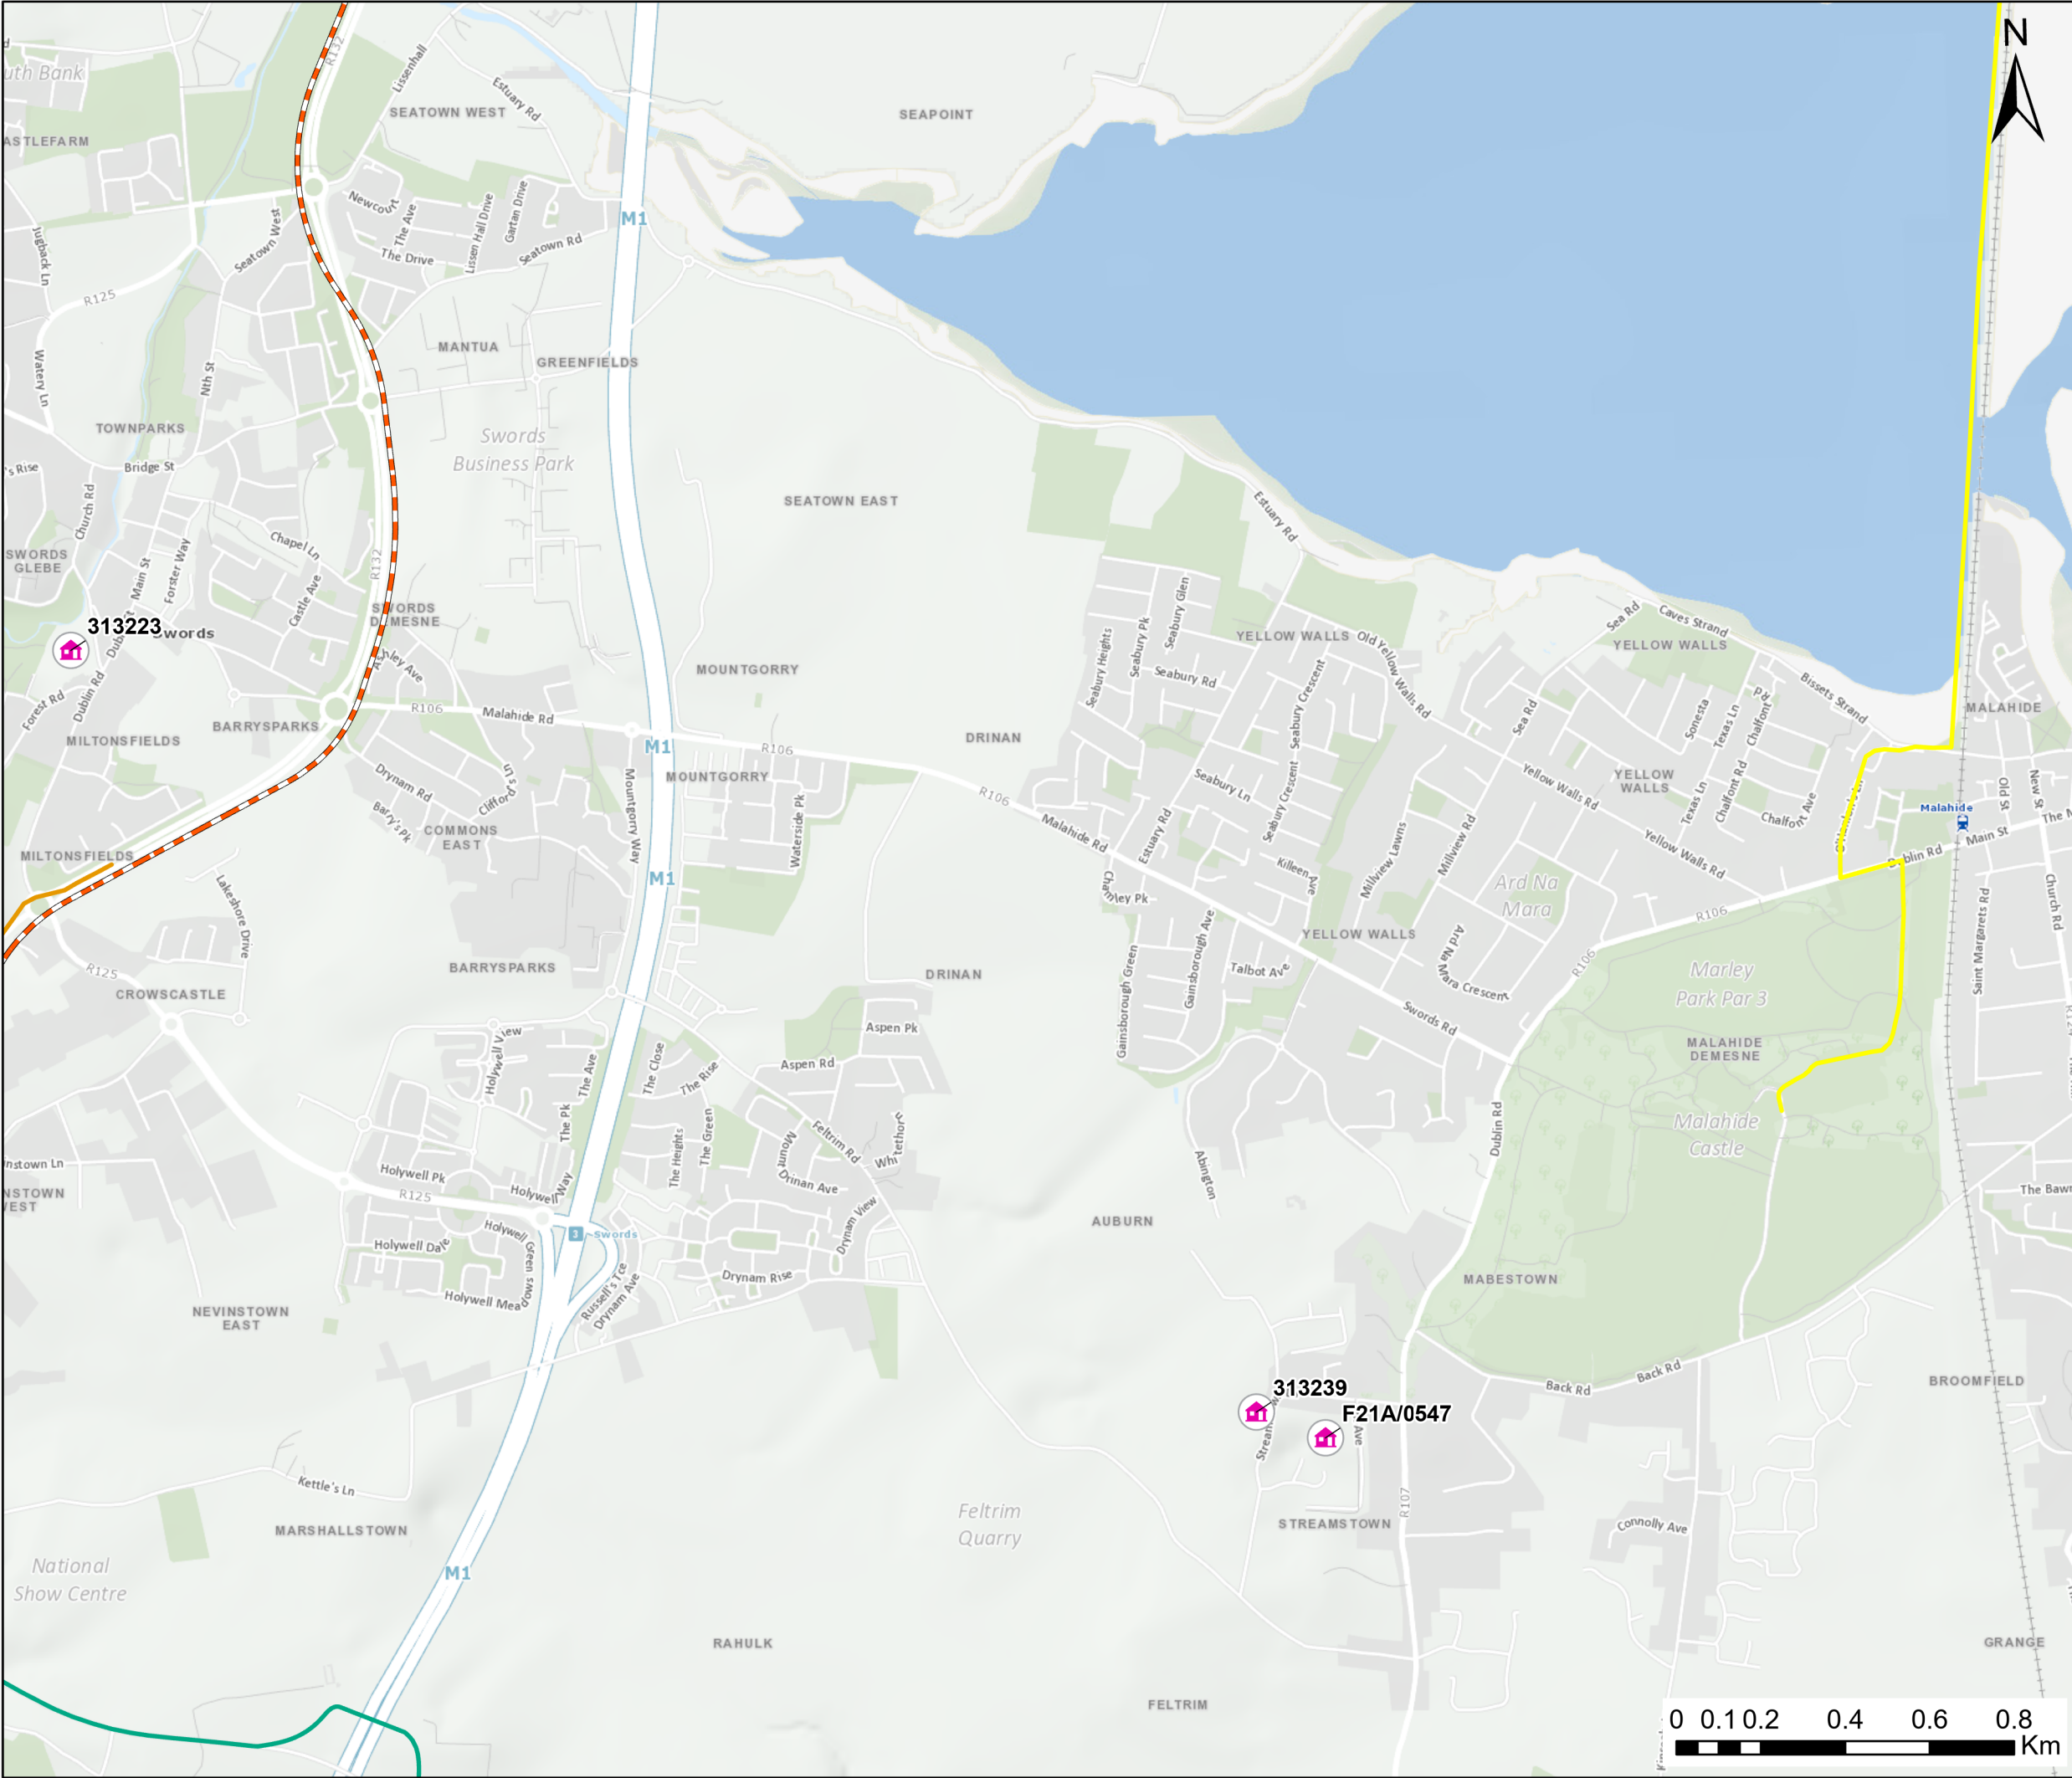

Legend

- All Other Local Authority / ABP Planning Applications
- Broadmeadow Way
- Proposed MetroLink Route
- East Meath to North Dublin Upgrade Project - Proposed Cable Route

BusConnects Corridor Schemes

- Swords to City Centre

© OpenStreetMap (and) contributors, CC-BY-SA
Service Layer- basemap_premium: © Ordnance Survey Ireland
World Ocean Base: GSI, OceanWise, Esri, GEBCO, Garmin, NaturalVue
World Ocean Base: GSI, Esri, Garmin, NaturalVue



0	23/10/2023	Final	MA	SMG	SMG	JB
Rev.	Date	Purpose of revision	Drawn	Check'd	Rev'd	Appr'd

Jacobs

Client

Project

Greater Dublin Drainage Project

Drawing Title

Figure 23.2 - Other Developments Considered
Sheet 10 of 38

Drawing Status

Final

Scale @A3

DO NOT SCALE

Jacobs No.

321120AP


Filepath

igbdrvdv106Proj032106000_000And03001_Cumulative_Impact_AssessmentCumulative_Impact_Assessment.dgn

Drawing No.

321120AP-EIARAddendum-2302

This drawing is not to be used in whole in or part other than for the intended purpose and project as defined on this drawing. Refer to the contract for full terms and conditions.

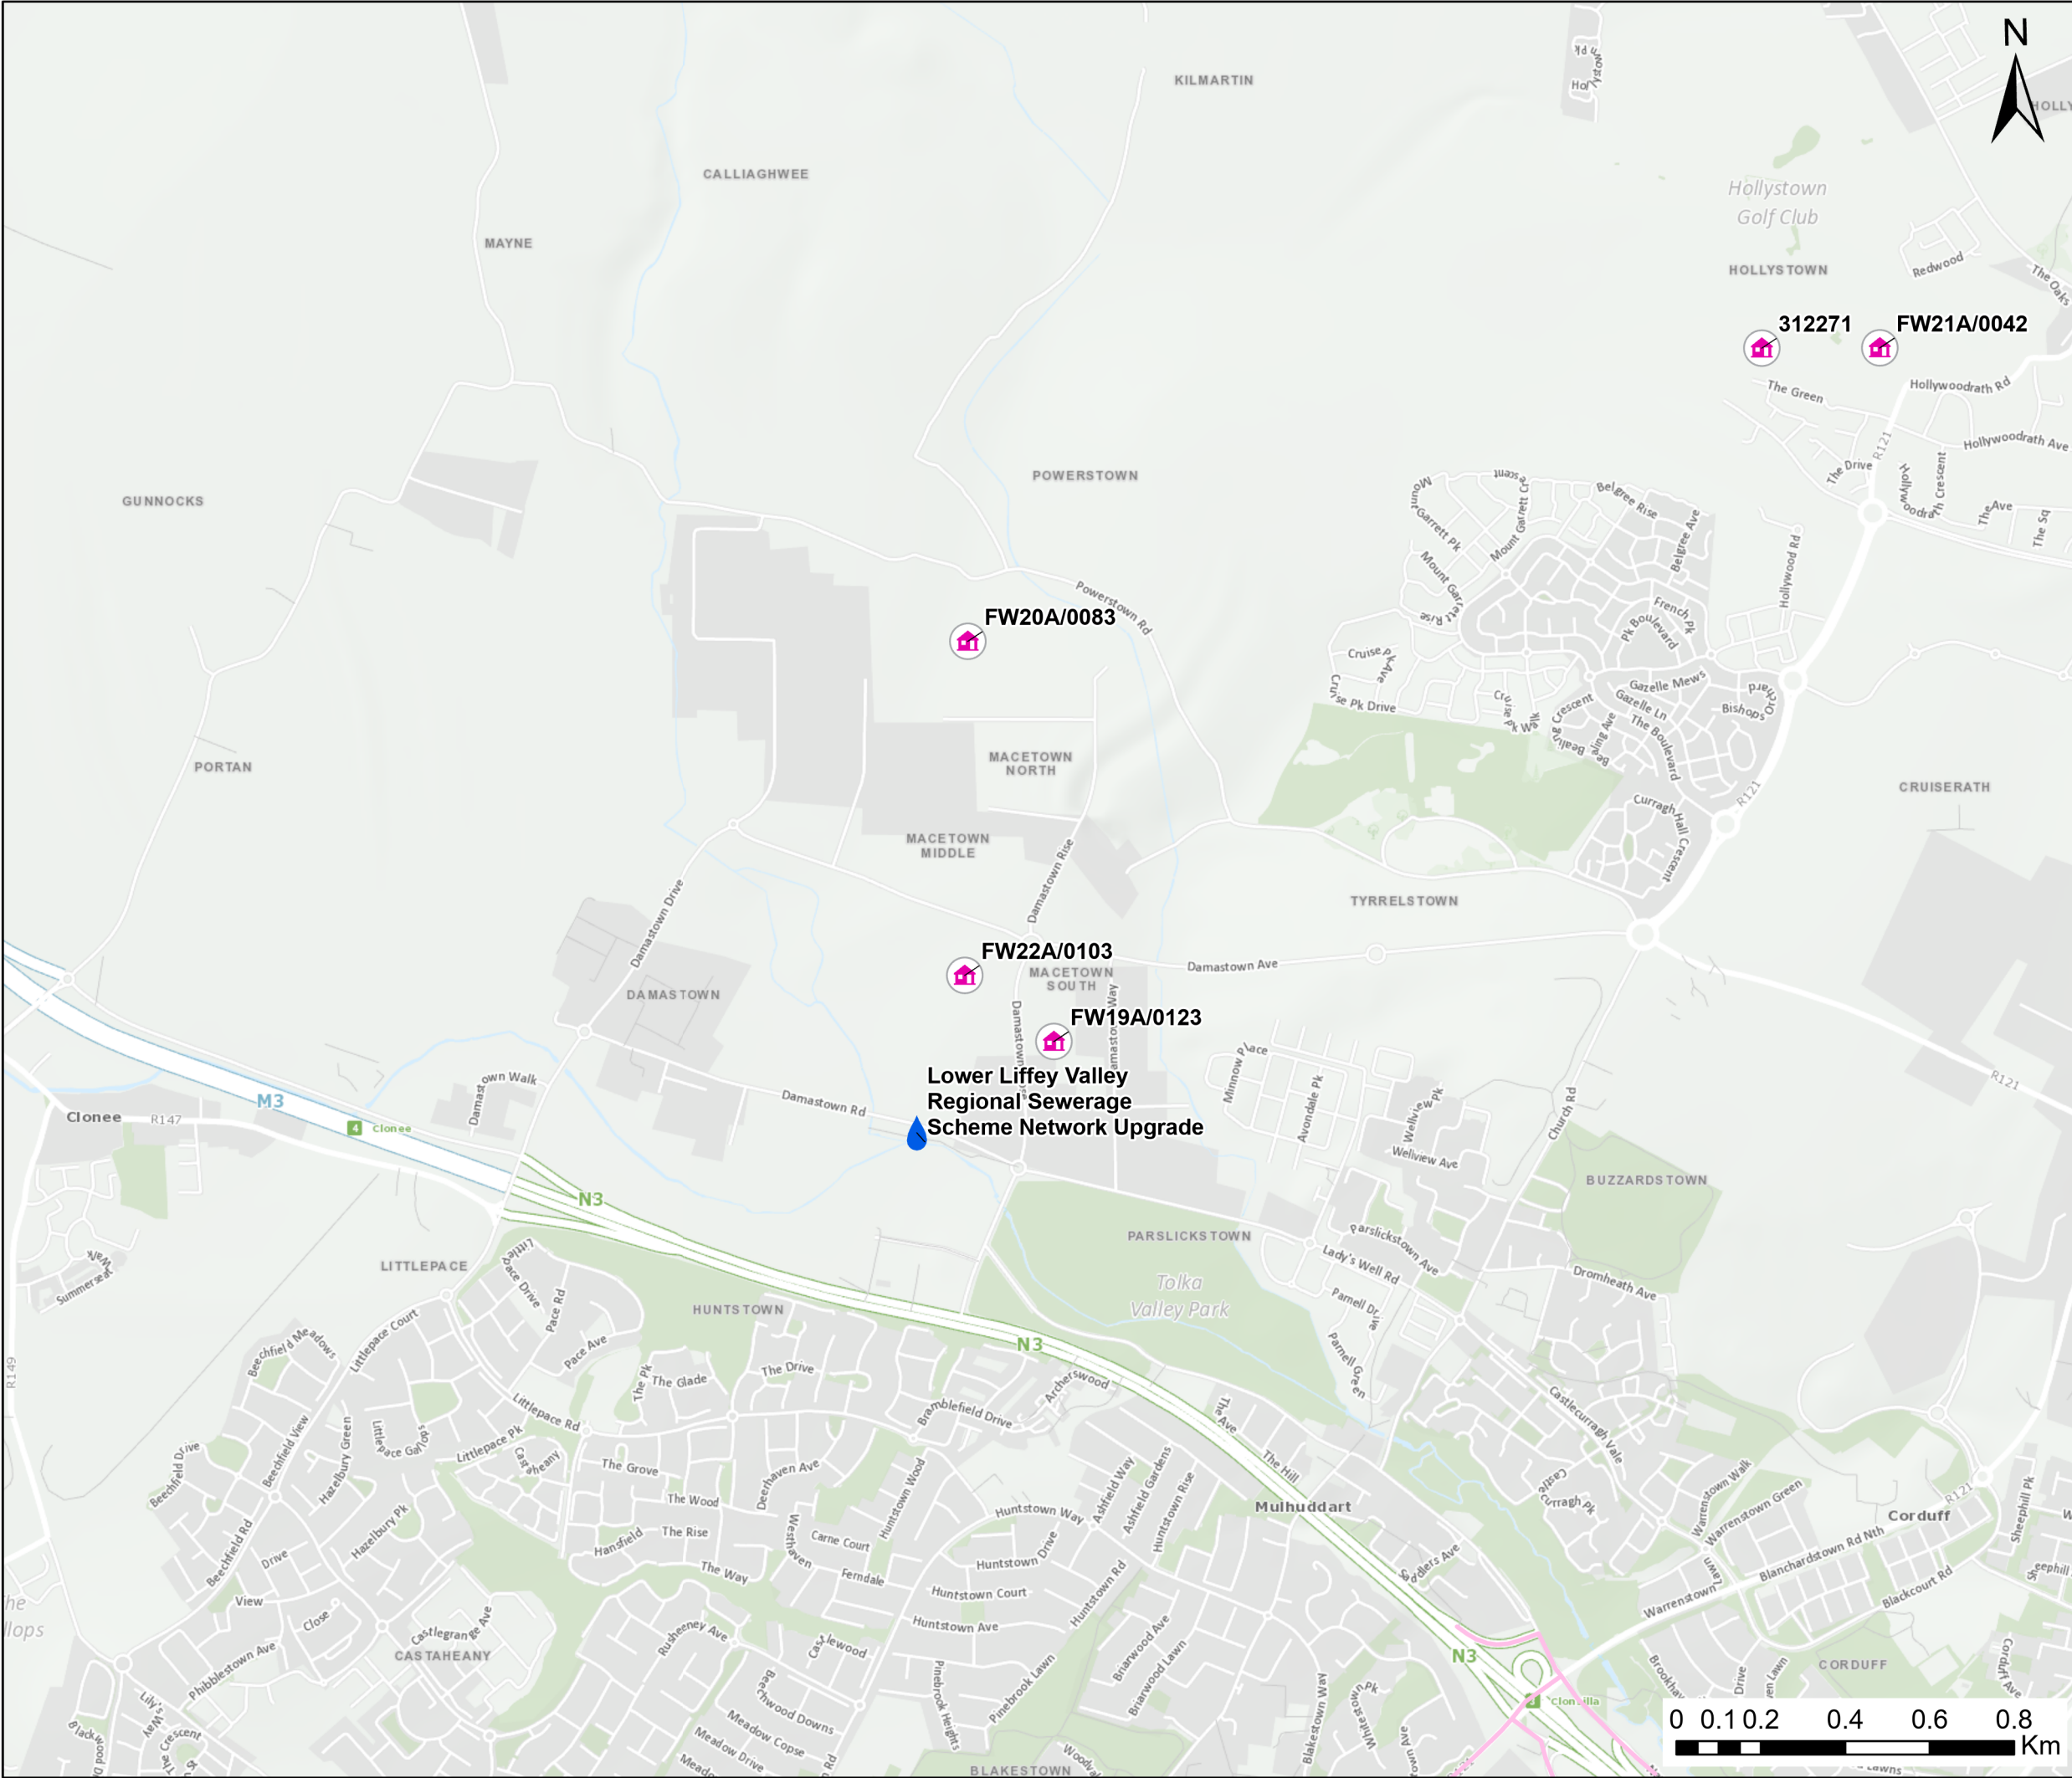

- Legend**
-  Irish Water Project
 -  All Other Local Authority / ABP Planning Applications
 - BusConnects Corridor Schemes**
 -  Blanchardstown to City Centre

© OpenStreetMap (and) contributors, CC-BY-SA
Service Layer- basemap_premium: © Ordnance Survey Ireland
World Ocean Base: GSI, OceanWise, Esri, GEBCO, Garmin, NaturalVue
World Ocean Base: GSI, Esri, Garmin, NaturalVue



0	23/10/2023	Final	MA	SMG	SMG	JB
Rev.	Date	Purpose of revision	Drawn	Check'd	Rev'd	Appr'd

Jacobs

Client



Project

Greater Dublin Drainage Project

Drawing Title

Figure 23.2 - Other Developments Considered
Sheet 11 of 38

Drawing Status

Final

Scale @A3

DO NOT SCALE

Jacobs No.

321120AP


Filepath

igbdrbvt10BProj821086CC_820And82001_Cumulative_Impact_AssessmentCumulative_Impact_Assessment.aprx

Drawing No.

321120AP-EIARAddendum-2302

This drawing is not to be used in whole in or part other than for the intended purpose and project as defined on this drawing. Refer to the contract for full terms and conditions.

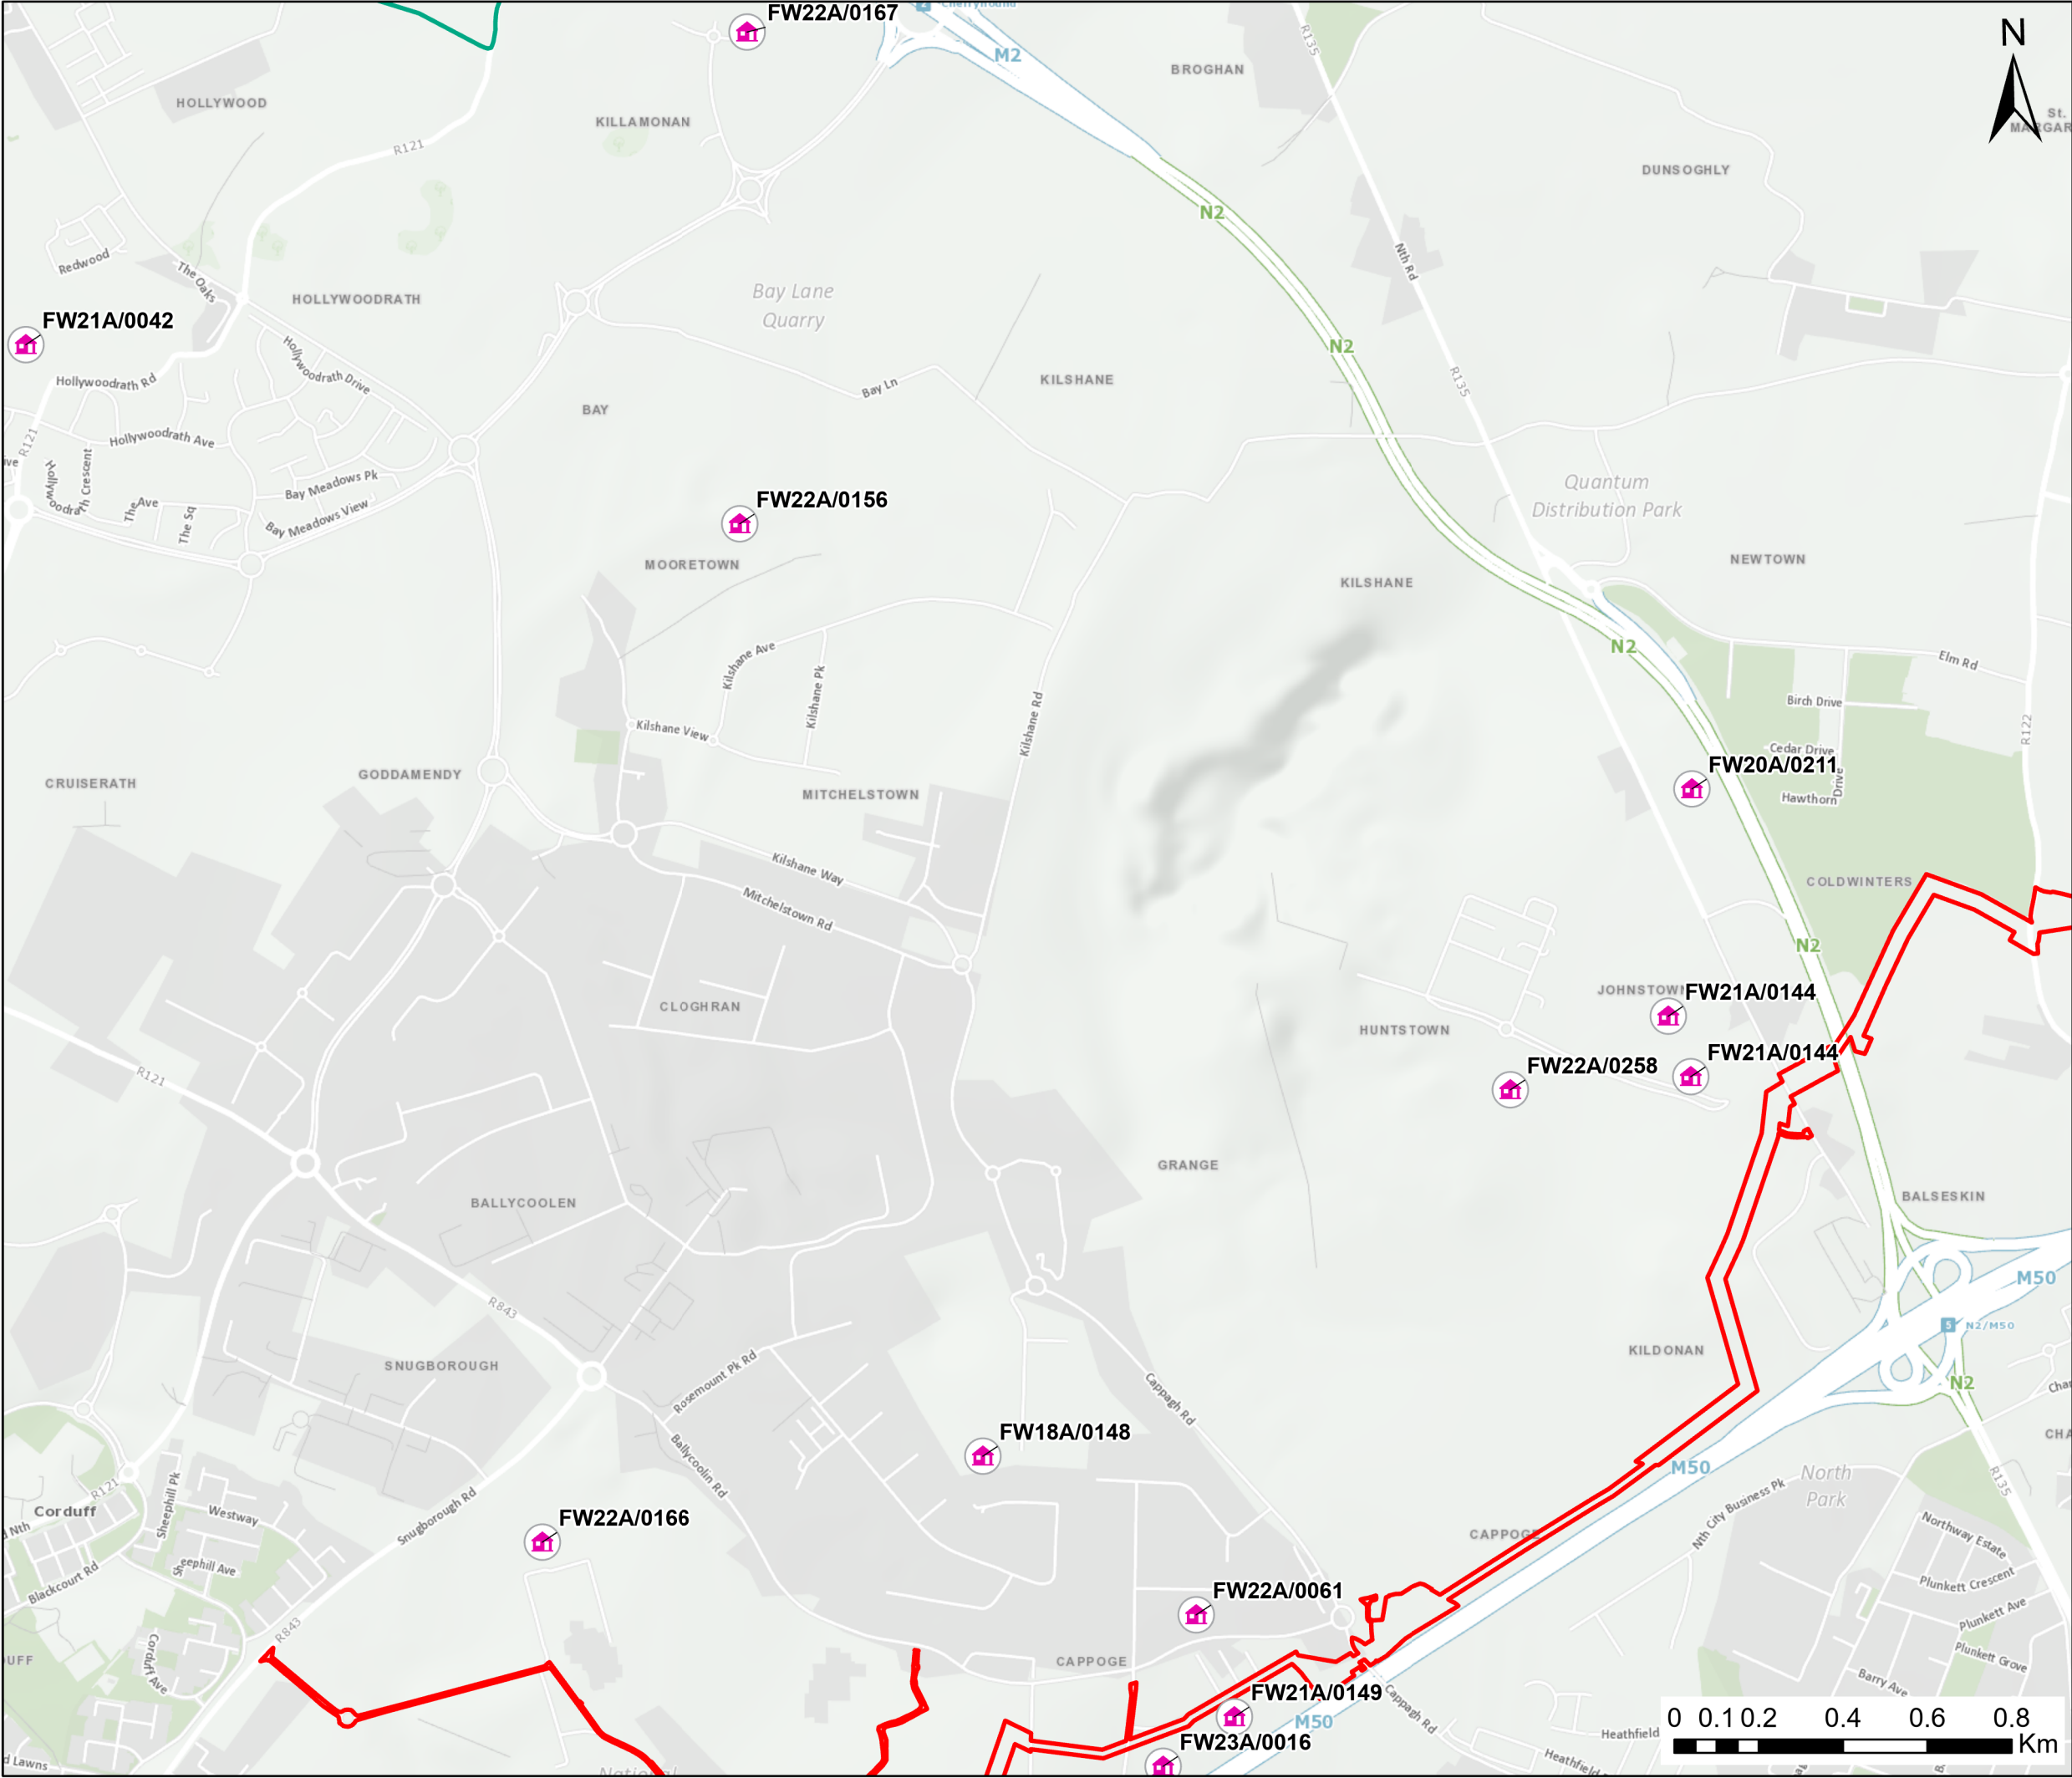

Legend

Proposed Project Boundary

All Other Local Authority / ABP Planning Applications

East Meath to North Dublin

Upgrade Project - Proposed Cable Route

© OpenStreetMap (and) contributors, CC-BY-SA
Service Layer- basemap_premium: © Ordnance Survey Ireland
World Ocean Base: GSI, OceanWise, Esri, GEBCO, Garmin, NaturalVue
World Ocean Base: GSI, Esri, Garmin, NaturalVue

Greater Dublin Drainage Project

Client

Uisce Éireann

Irish Water

Project

Greater Dublin Drainage Project

0	23/10/2023	Final	MA	SMG	SMG	JB
Rev.	Date	Purpose of revision	Drawn	Check'd	Rev'd	Appr'd

Jacobs

Client

Uisce Éireann

Irish Water

Project

Greater Dublin Drainage Project

Drawing Title

Figure 23.2 - Other Developments Considered
Sheet 12 of 38

Drawing Status

Final

Scale @A3

DO NOT SCALE

Jacobs No.

321120AP



Filepath

igbdrvdv10BPrB321080CC_800AndB3001_Cumulative_Impact_AssessmentCumulative_Impact_Assessment.aprx

Drawing No.

321120AP-EIARAddendum-2302

This drawing is not to be used in whole in or part other than for the intended purpose and project as defined on this drawing. Refer to the contract for full terms and conditions.

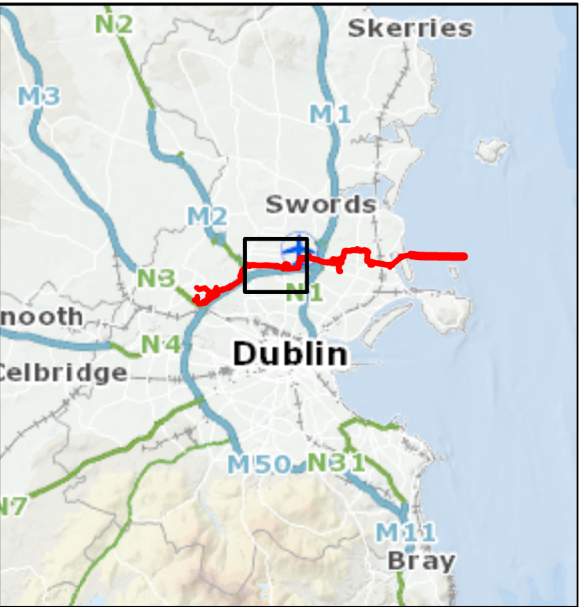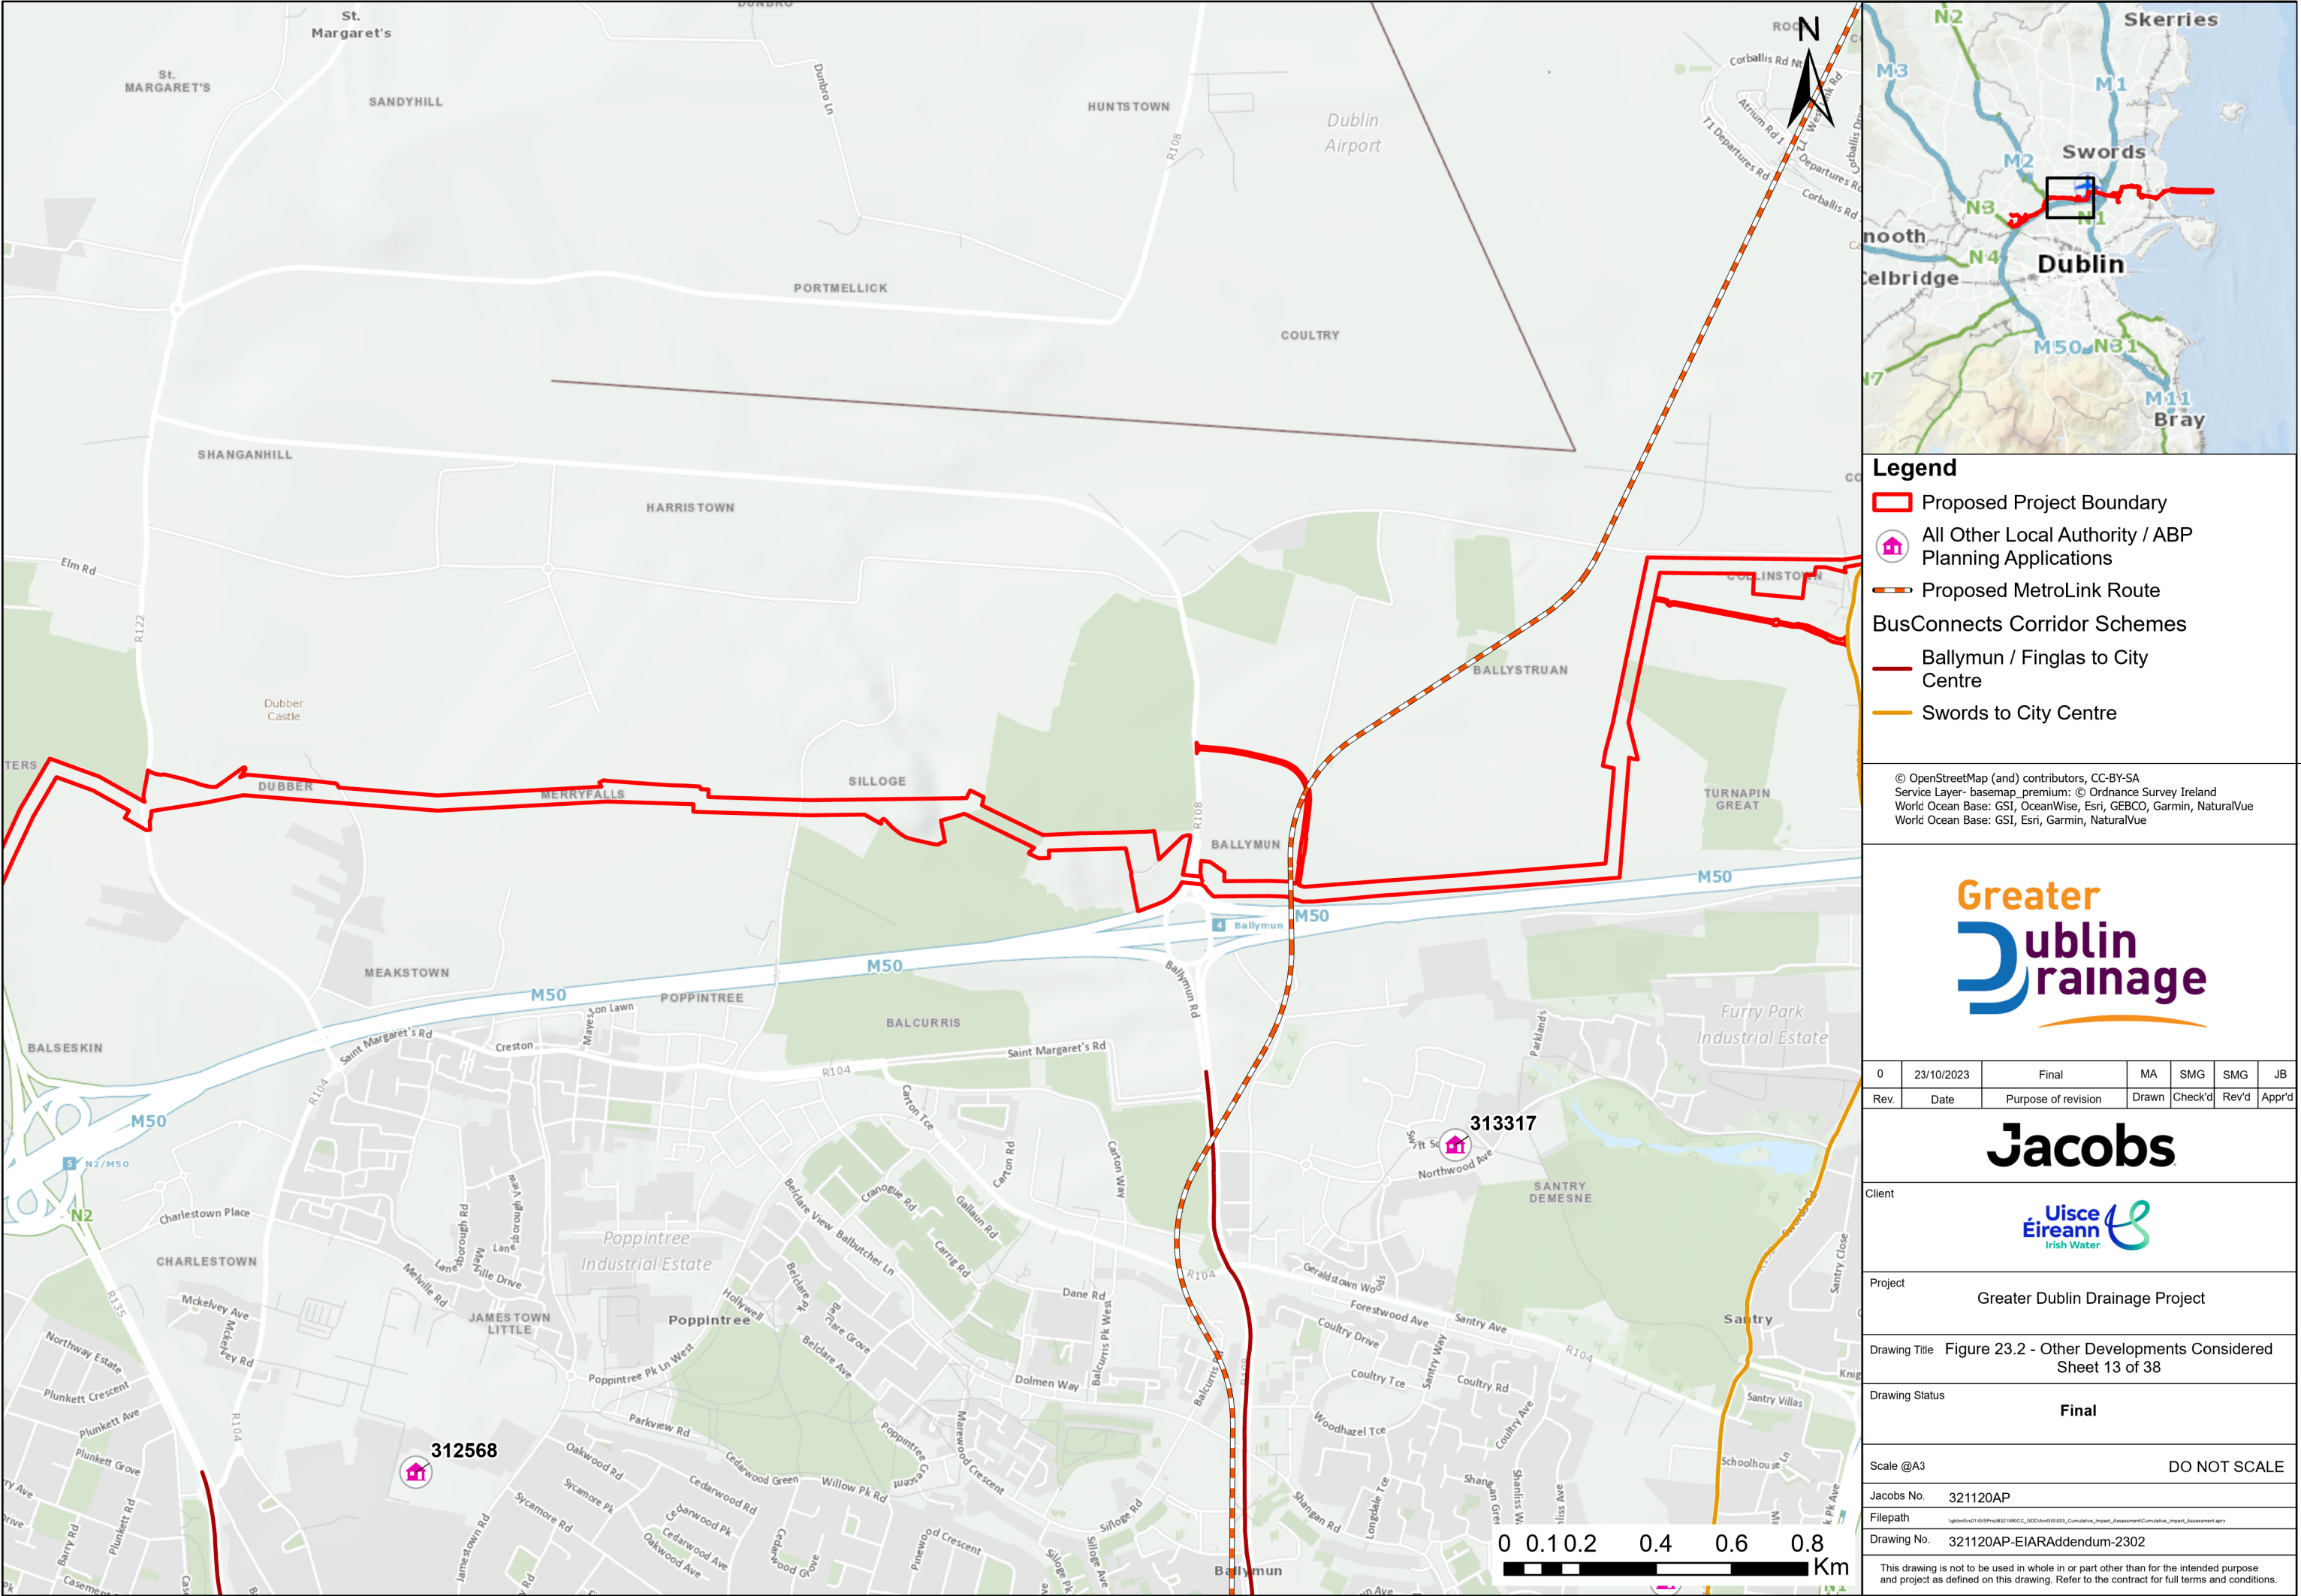

Legend

- Proposed Project Boundary
- All Other Local Authority / ABP Planning Applications
- Proposed MetroLink Route
- BusConnects Corridor Schemes
 - Ballymun / Finglas to City Centre
 - Swords to City Centre

© OpenStreetMap (and) contributors, CC-BY-SA
Service Layer- basemap_premium: © Ordnance Survey Ireland
World Ocean Base: GSI, OceanWise, Esri, GEBCO, Garmin, NaturalVue
World Ocean Base: GSI, Esri, Garmin, NaturalVue



0	23/10/2023	Final	MA	SMG	SMG	JB
Rev.	Date	Purpose of revision	Drawn	Check'd	Rev'd	Appr'd

Jacobs

Client

Uisce Éireann
Irish Water

Project

Greater Dublin Drainage Project

Drawing Title

Figure 23.2 - Other Developments Considered
Sheet 13 of 38

Drawing Status

Final

Scale @A3

DO NOT SCALE

Jacobs No.

321120AP


Filepath

igbdrvdv10BPrB321120AP_000AndB321120AP_Cumulative_Impact_AssessmentCumulative_Impact_Assessment.aprx

Drawing No.

321120AP-EIARAddendum-2302

This drawing is not to be used in whole in or part other than for the intended purpose and project as defined on this drawing. Refer to the contract for full terms and conditions.

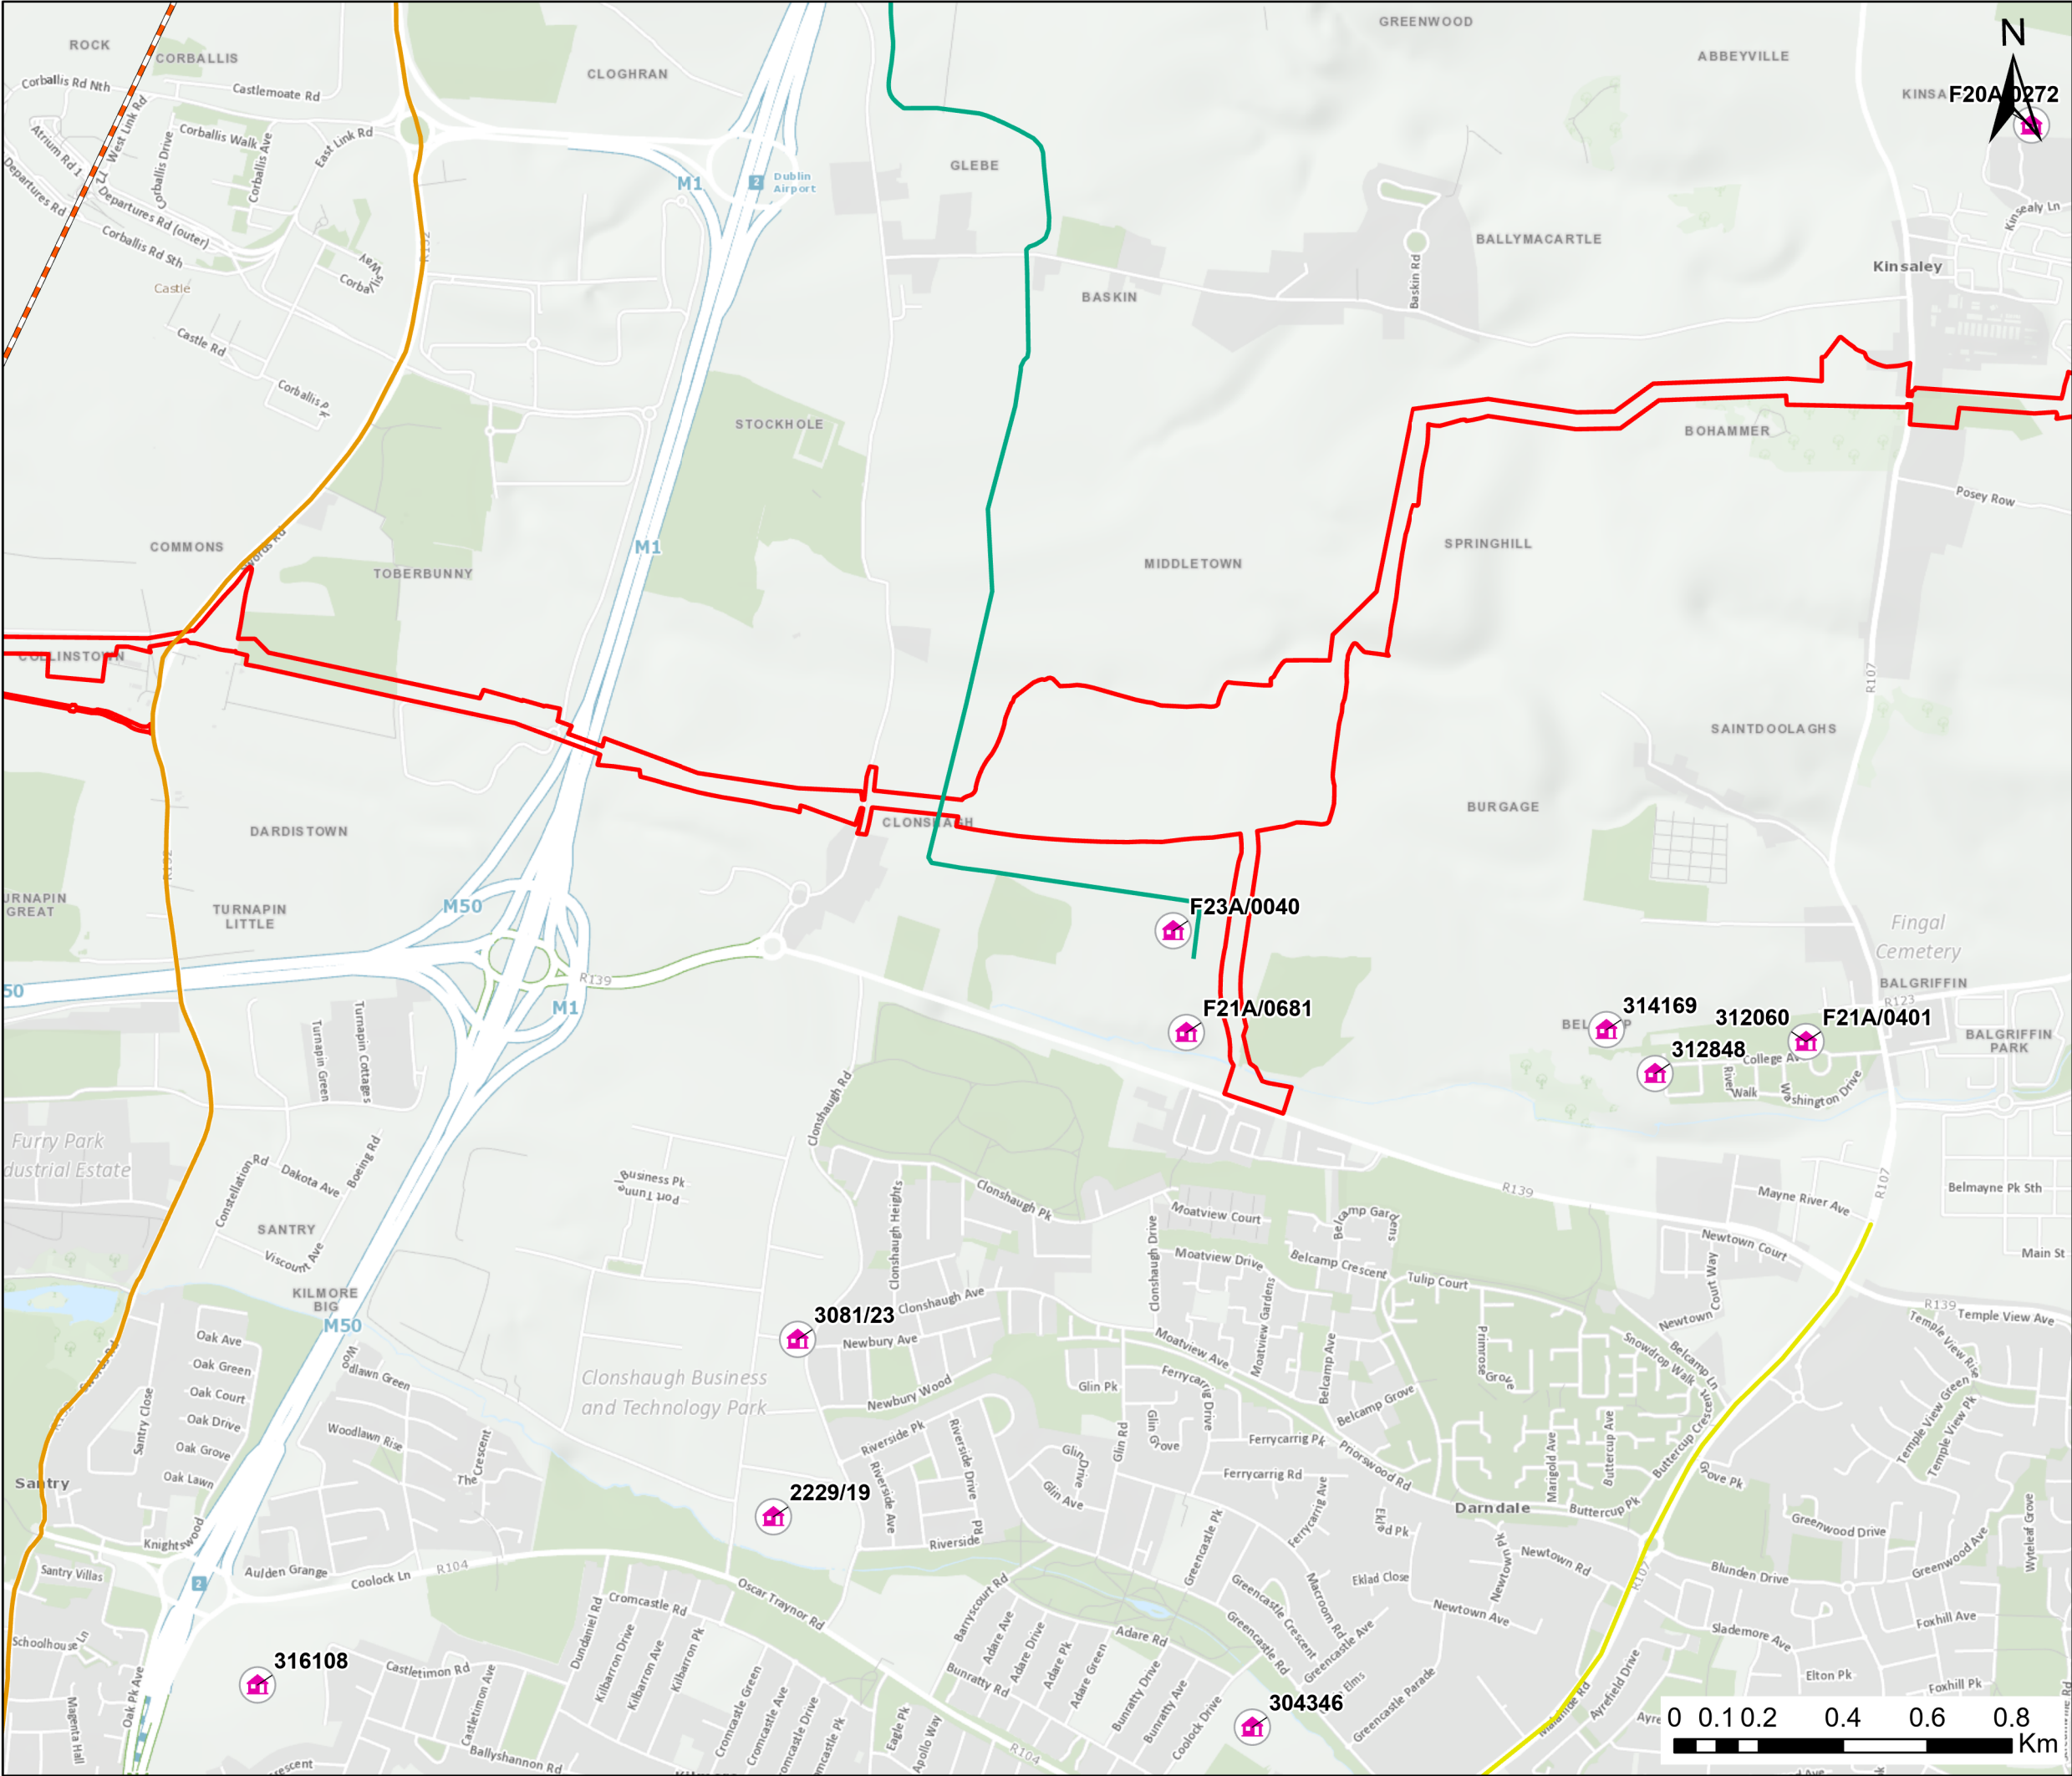

Legend

Proposed Project Boundary

All Other Local Authority / ABP Planning Applications

Proposed MetroLink Route

East Meath to North Dublin Upgrade Project - Proposed Cable Route

BusConnects Corridor SchemesClongriffin to City CentreSwords to City Centre

© OpenStreetMap (and) contributors, CC-BY-SA
Service Layer- basemap_premium: © Ordnance Survey Ireland
World Ocean Base: GSI, OceanWise, Esri, GEBCO, Garmin, NaturalVue
World Ocean Base: GSI, Esri, Garmin, NaturalVue

Greater

Dublin

rainage

0	23/10/2023	Final	MA	SMG	SMG	JB
Rev.	Date	Purpose of revision	Drawn	Check'd	Rev'd	Appr'd

Jacobs

Client

Uisce Éireann

Irish Water

Project

Greater Dublin Drainage Project

Drawing Title

Figure 23.2 - Other Developments Considered
Sheet 14 of 38

Drawing Status

Final

Scale @A3

DO NOT SCALE

Jacobs No.

321120AP



Filepath

igbdrvdv10BDrP8B21080CC_000And05001_Cumulative_Impact_AssessmentCumulative_Impact_Assessment.aprx

Drawing No.

321120AP-EIARAddendum-2302

This drawing is not to be used in whole in or part other than for the intended purpose and project as defined on this drawing. Refer to the contract for full terms and conditions.

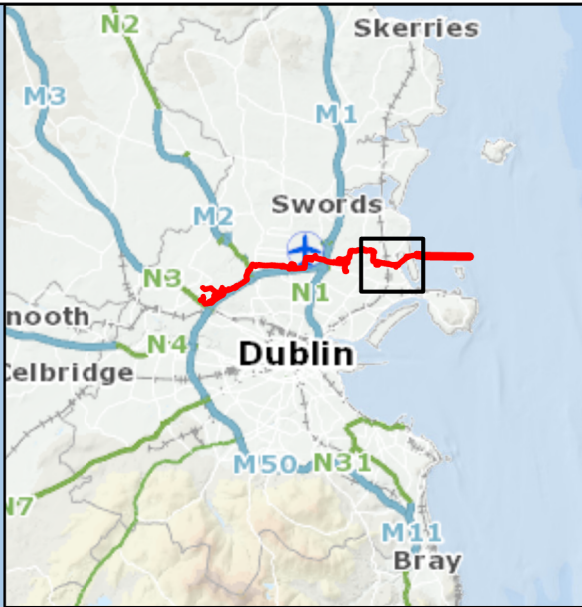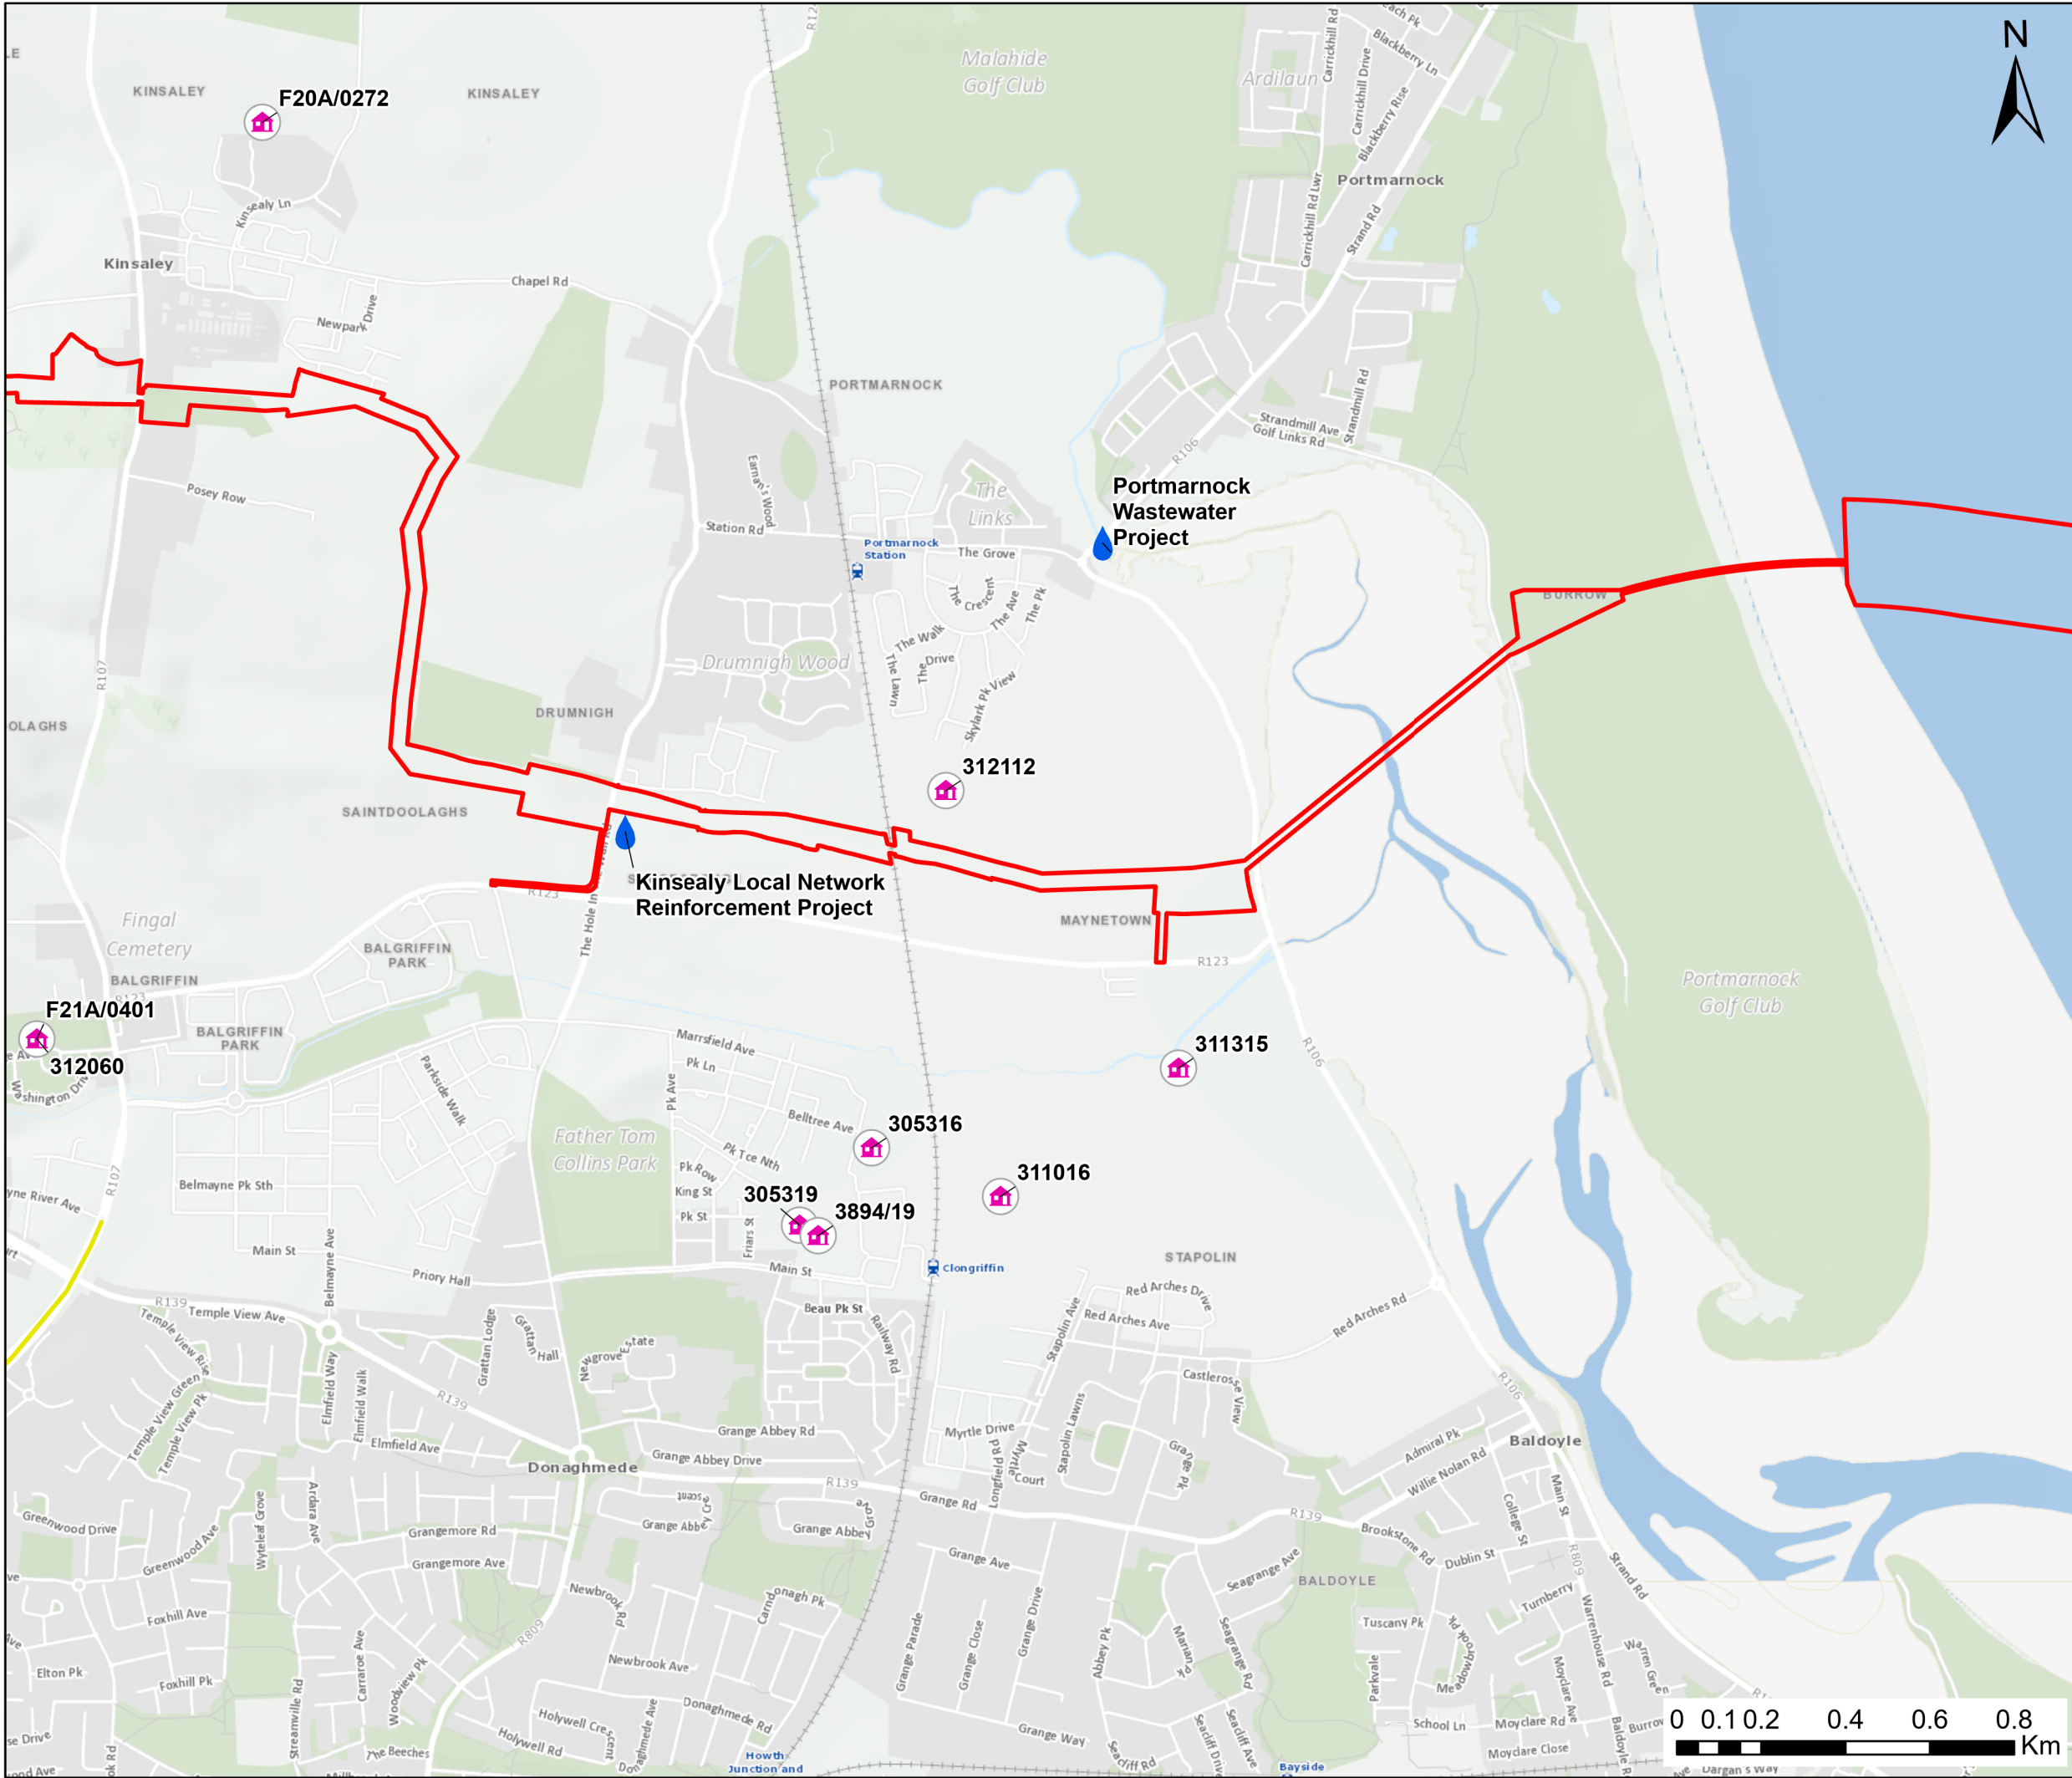

Legend

- Proposed Project Boundary
- Irish Water Project
- All Other Local Authority / ABP Planning Applications
- BusConnects Corridor Schemes
 - Clongriffin to City Centre

© OpenStreetMap (and) contributors, CC-BY-SA
Service Layer- basemap_premium: © Ordnance Survey Ireland
World Ocean Base: GSI, OceanWise, Esri, GEBCO, Garmin, NaturalVue
World Ocean Base: GSI, Esri, Garmin, NaturalVue



0	23/10/2023	Final	MA	SMG	SMG	JB
Rev.	Date	Purpose of revision	Drawn	Check'd	Rev'd	Appr'd



Client

Project

Greater Dublin Drainage Project

Drawing Title

Figure 23.2 - Other Developments Considered
Sheet 15 of 38

Drawing Status

Final

Scale @A3

DO NOT SCALE

Jacobs No.

321120AP


Filepath


igbdrvdv10BPrB321080C_000AndB3001_Cumulative_Impact_AssessmentCumulative_Impact_Assessment.aprx

Drawing No.

321120AP-EIARAddendum-2302

This drawing is not to be used in whole in or part other than for the intended purpose and project as defined on this drawing. Refer to the contract for full terms and conditions.

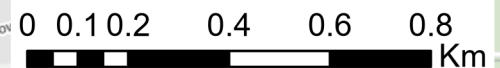

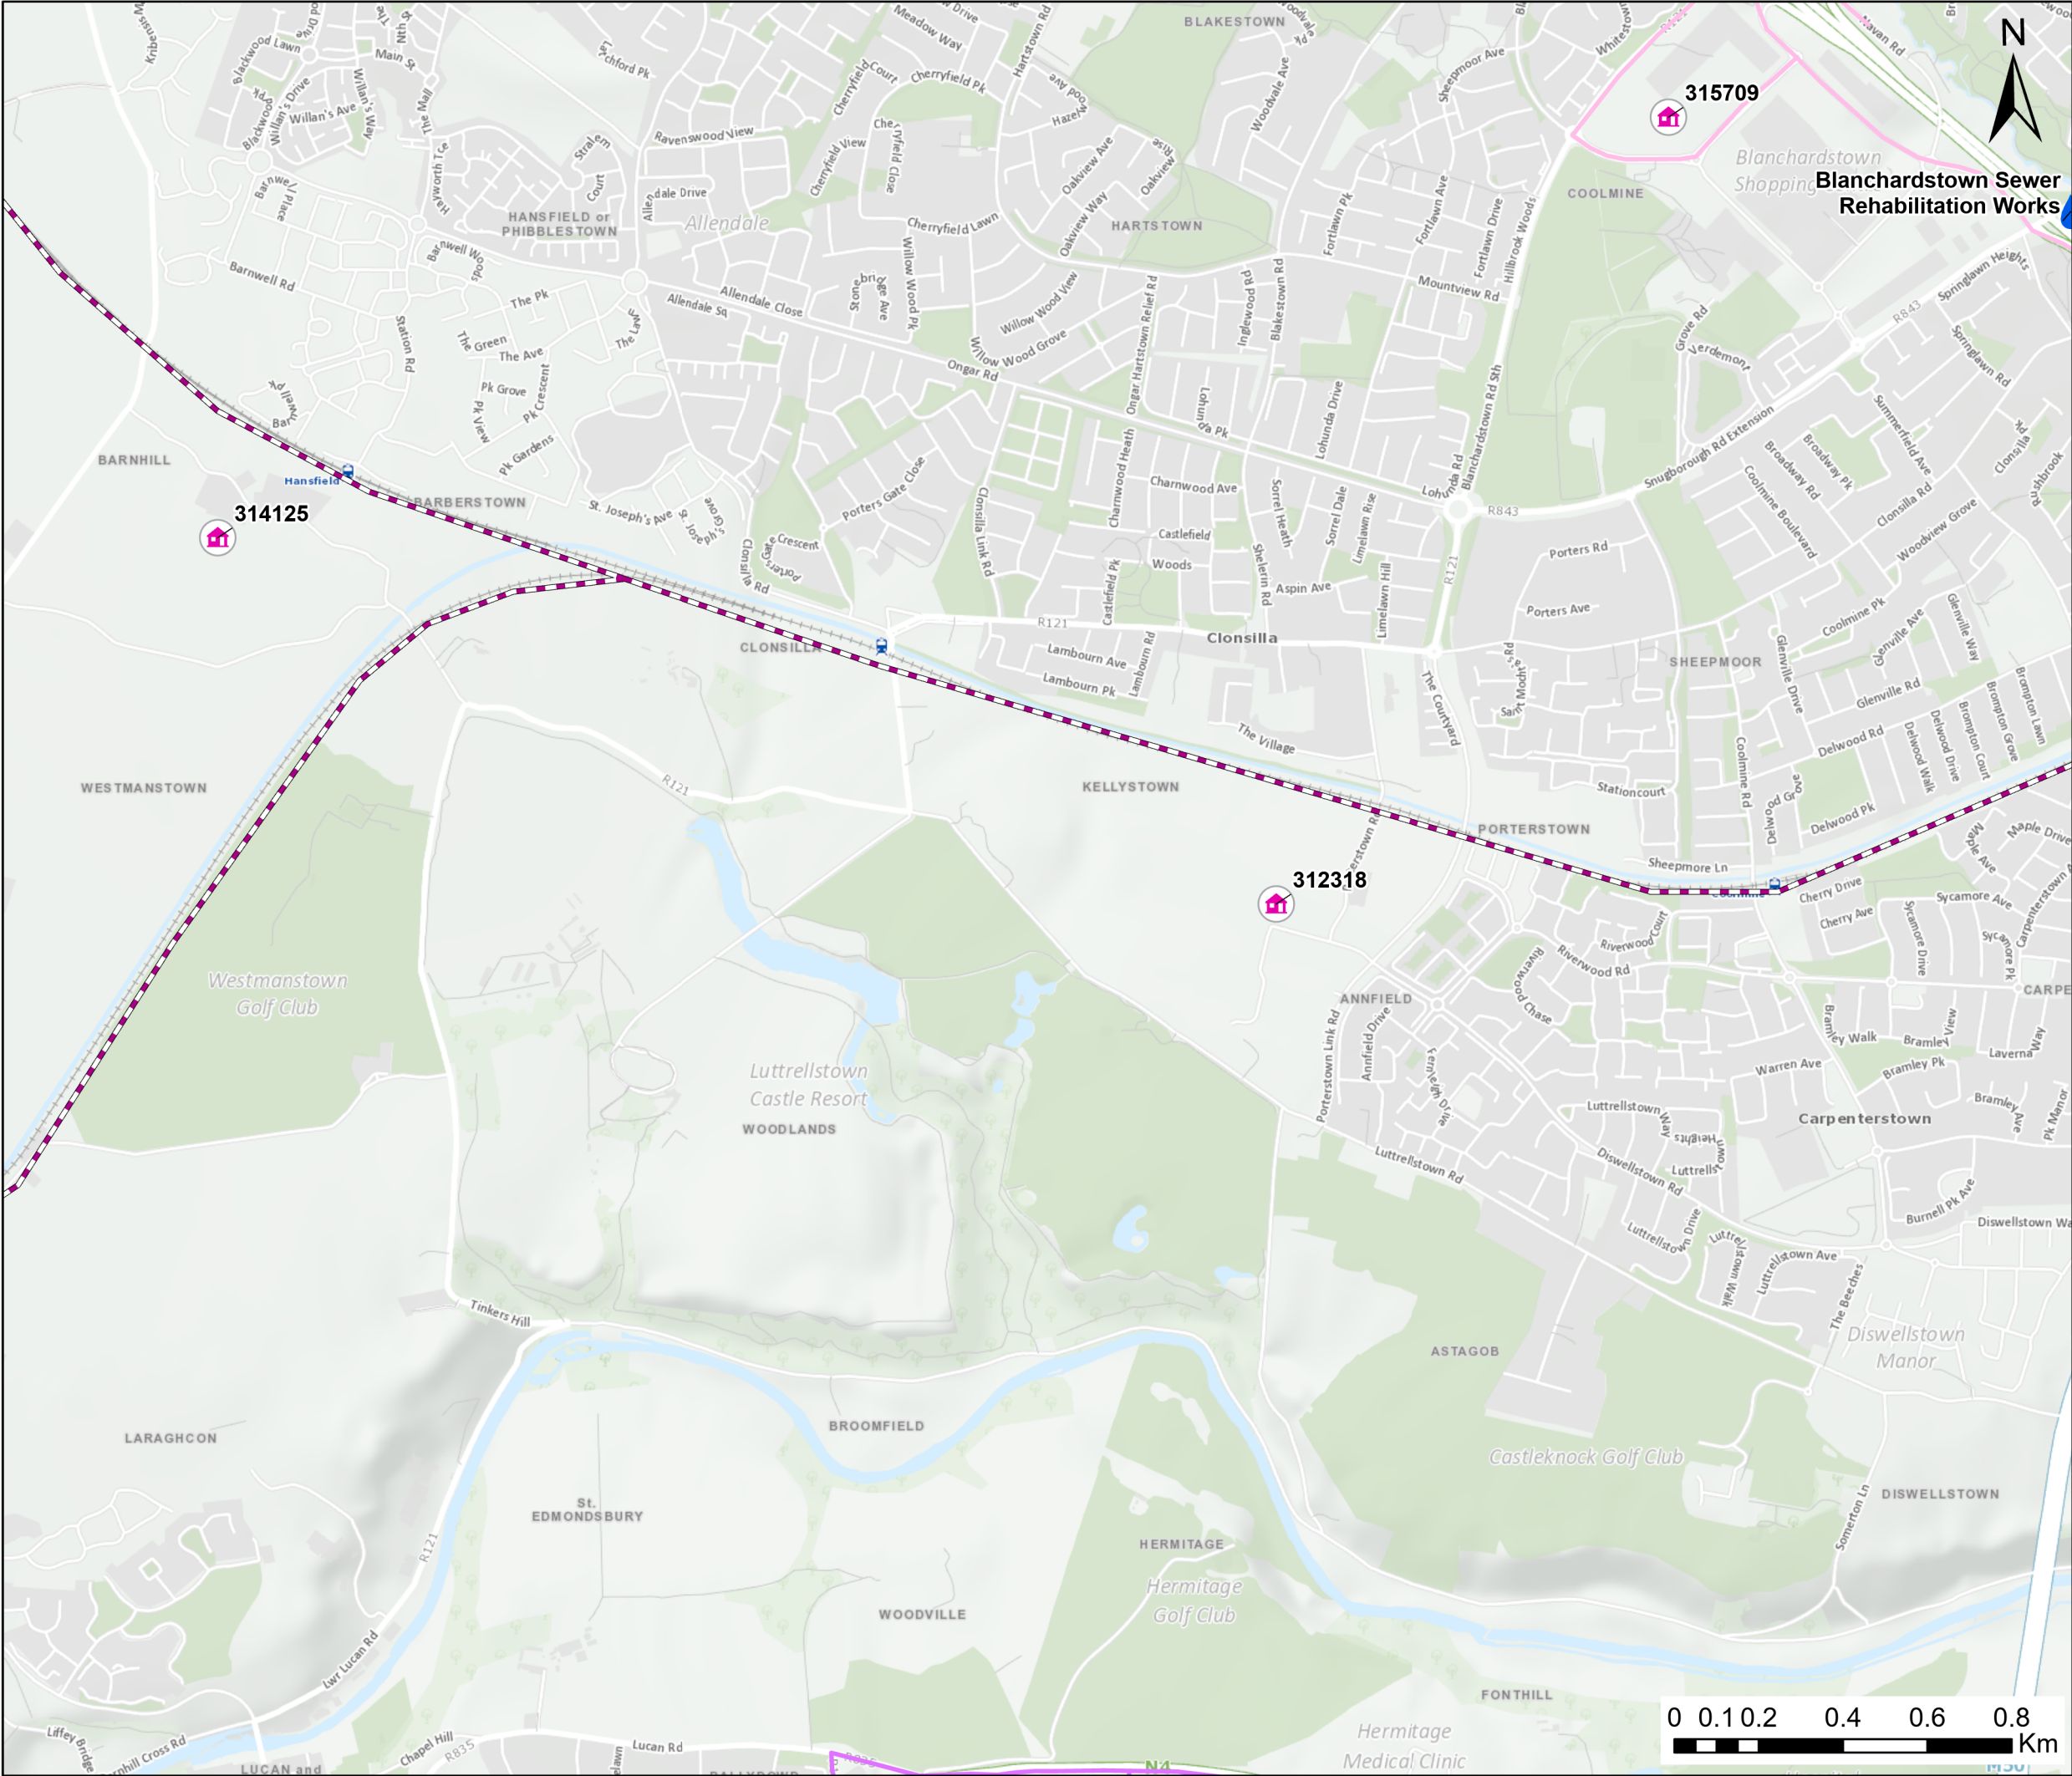

Legend

- Irish Water Project
- All Other Local Authority / ABP Planning Applications
- DART+ Programme West

BusConnects Corridor Schemes

- Blanchardstown to City Centre
- Lucan to City Centre

© OpenStreetMap (and) contributors, CC-BY-SA
Service Layer- basemap_premium: © Ordnance Survey Ireland
World Ocean Base: GSI, OceanWise, Esri, GEBCO, Garmin, NaturalVue
World Ocean Base: GSI, Esri, Garmin, NaturalVue

0	23/10/2023	Final	MA	SMG	SMG	JB
Rev.	Date	Purpose of revision	Drawn	Check'd	Rev'd	Appr'd

Jacobs

Client

Project

Greater Dublin Drainage Project

Drawing Title

Figure 23.2 - Other Developments Considered
Sheet 16 of 38

Drawing Status

Final

Scale @A3

DO NOT SCALE

Jacobs No.

321120AP


Filepath

igbdrvdv106P8B2106CC_6CDAndS001_Cumulative_Impact_AssessmentCumulative_Impact_Assessment.aprx

Drawing No.

321120AP-EIARAddendum-2302

This drawing is not to be used in whole in or part other than for the intended purpose and project as defined on this drawing. Refer to the contract for full terms and conditions.

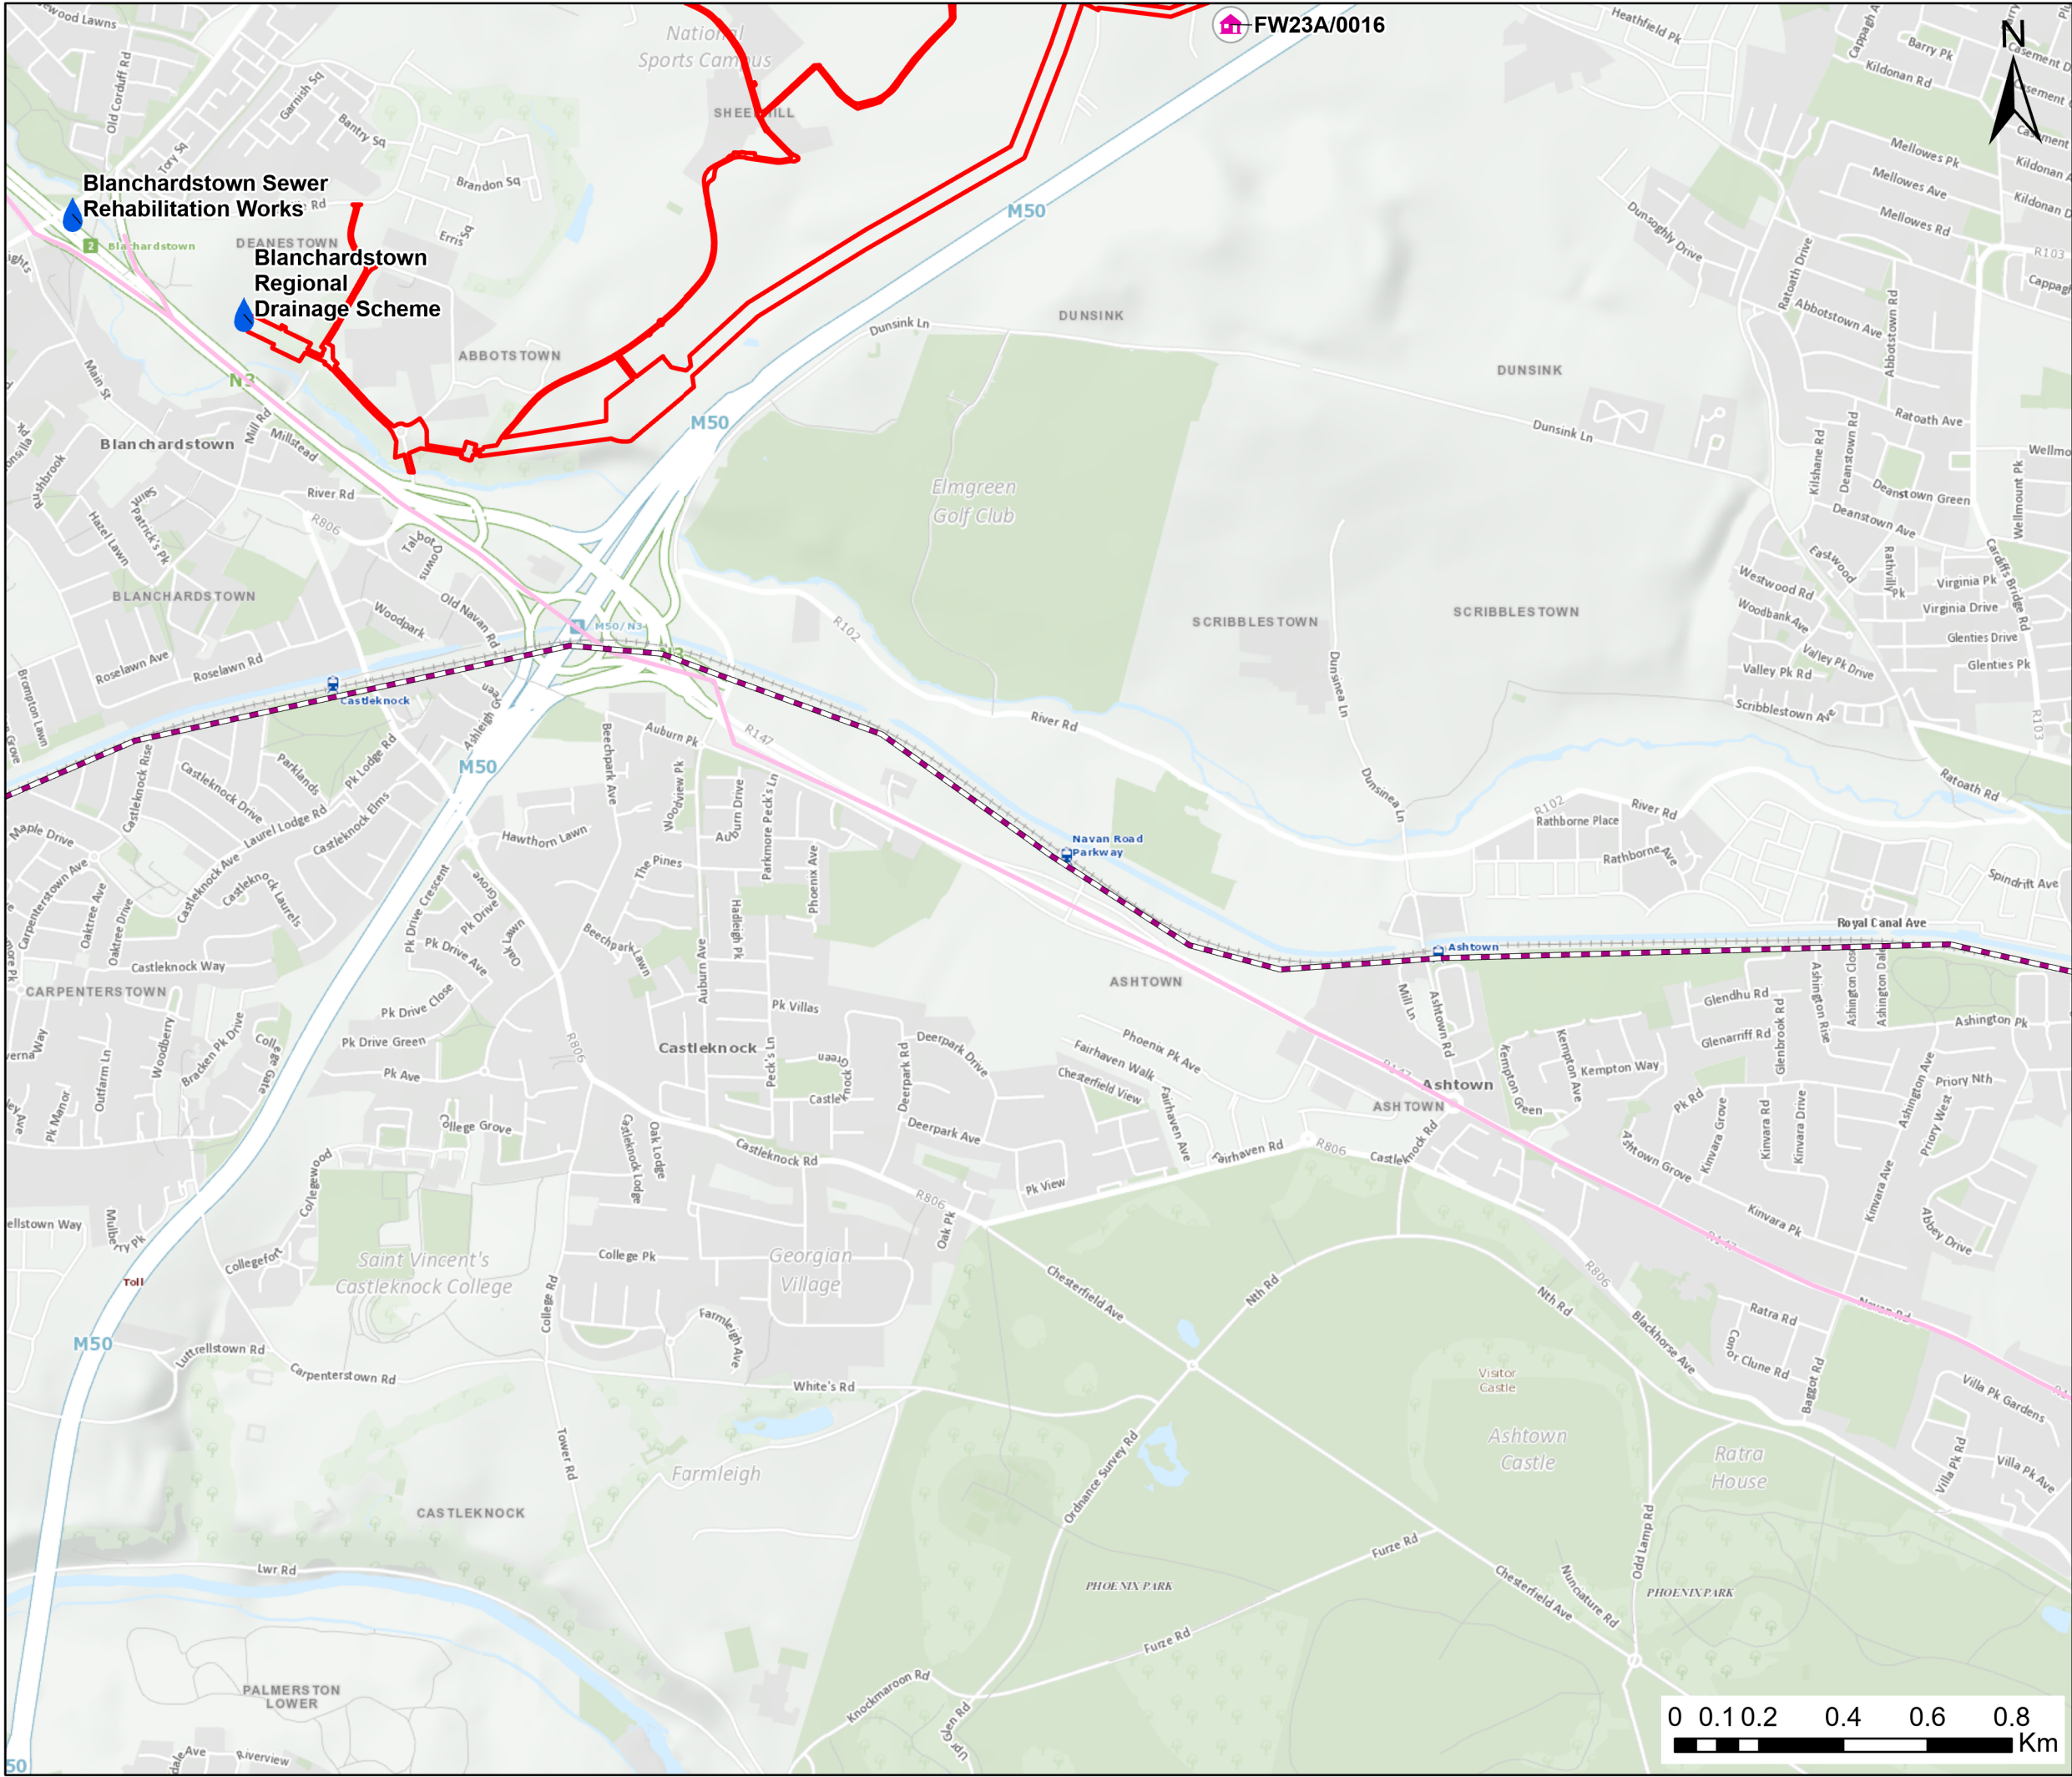

Legend

Proposed Project Boundary

Irish Water Project

All Other Local Authority / ABP Planning Applications

DART+ Programme West

BusConnects Corridor Schemes

Blanchardstown to City Centre

© OpenStreetMap (and) contributors, CC-BY-SA
Service Layer- basemap_premium: © Ordnance Survey Ireland
World Ocean Base: GSI, OceanWise, Esri, GEBCO, Garmin, NaturalVue
World Ocean Base: GSI, Esri, Garmin, NaturalVue

0	23/10/2023	Final	MA	SMG	SMG	JB
Rev.	Date	Purpose of revision	Drawn	Check'd	Rev'd	App'd

Client

Project

Greater Dublin Drainage Project

Drawing Title

Figure 23.2 - Other Developments Considered
Sheet 17 of 38

Drawing Status

Final

Scale @A3

DO NOT SCALE

Jacobs No.

321120AP


Filepath

igbdrvdv10BPrB321080CC_80DAndB3001_Cumulative_Impact_AssessmentCumulative_Impact_Assessment.aprx

Drawing No.

321120AP-EIARAddendum-2302

This drawing is not to be used in whole in or part other than for the intended purpose and project as defined on this drawing. Refer to the contract for full terms and conditions.

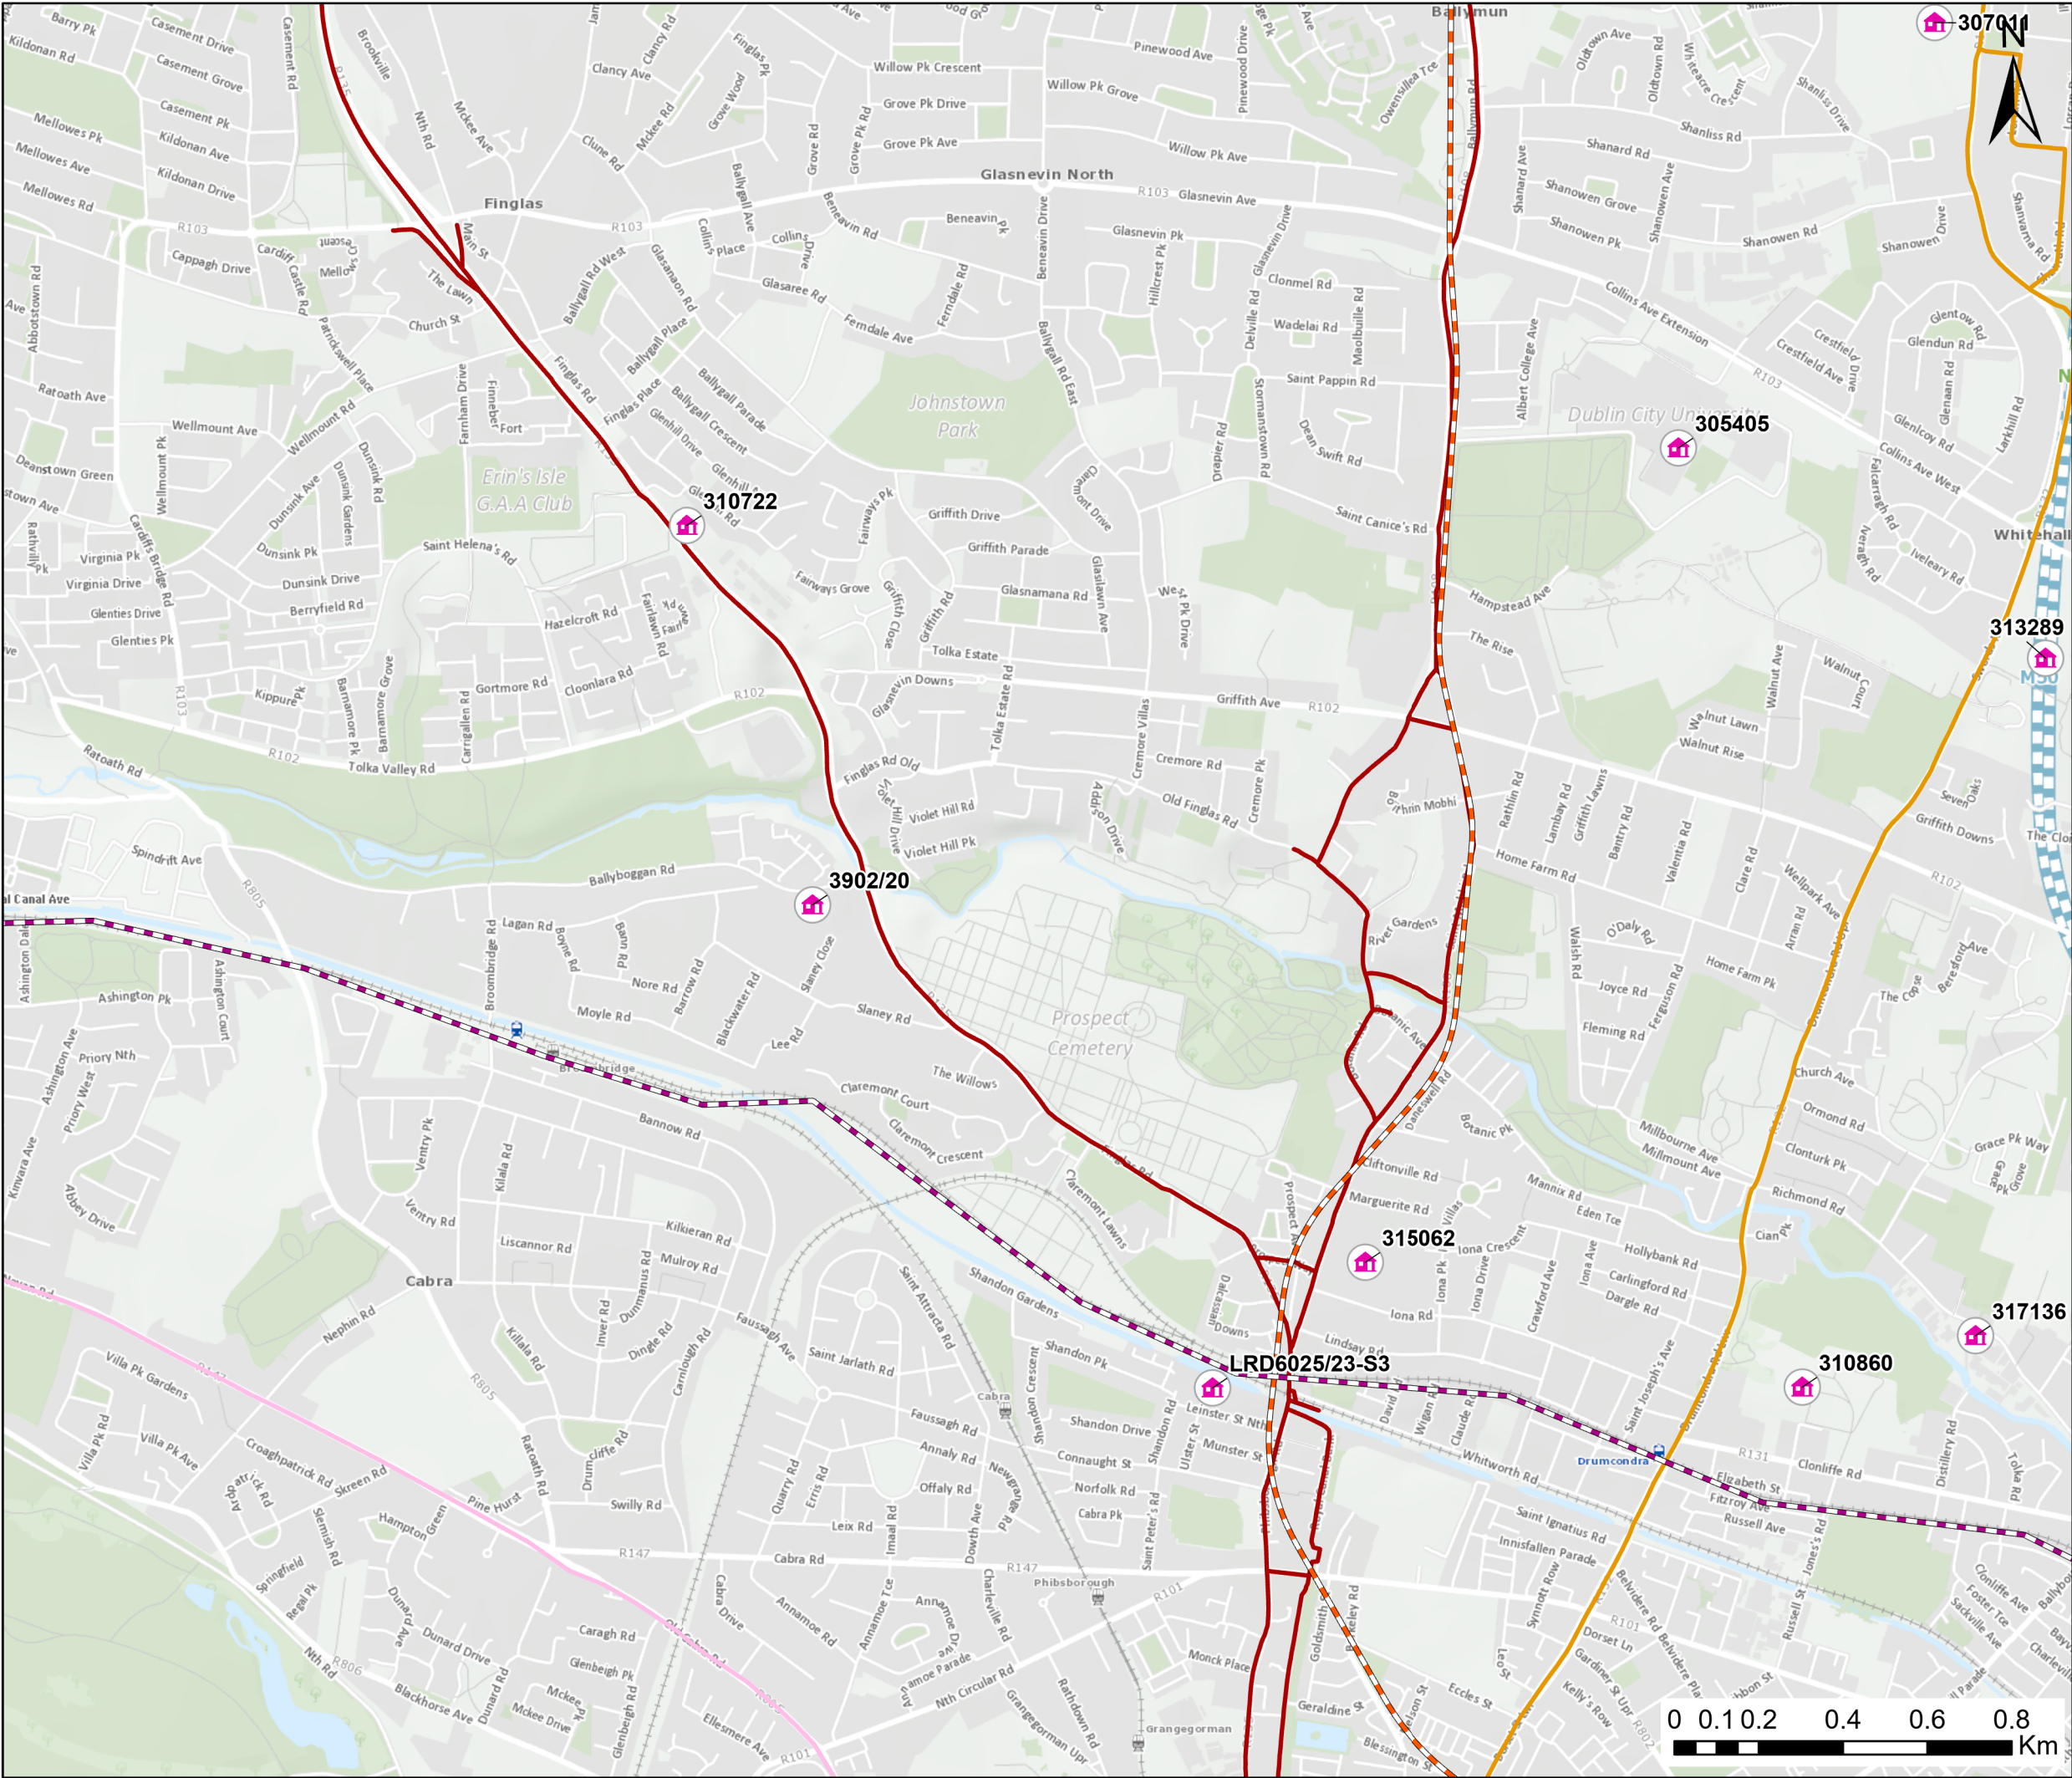

Legend

- All Other Local Authority / ABP Planning Applications
- Proposed MetroLink Route
- DART+ Programme West
- BusConnects Corridor Schemes**
 - Blanchardstown to City Centre
 - Ballymun / Finglas to City Centre
 - Swords to City Centre

© OpenStreetMap (and) contributors, CC-BY-SA
Service Layer- basemap_premium: © Ordnance Survey Ireland
World Ocean Base: GSI, OceanWise, Esri, GEBCO, Garmin, NaturalVue
World Ocean Base: GSI, Esri, Garmin, NaturalVue

Greater Dublin Drainage

0	23/10/2023	Final	MA	SMG	SMG	JB
Rev.	Date	Purpose of revision	Drawn	Check'd	Rev'd	App'r'd

Jacobs

Client

Uisce Éireann
Irish Water

Project

Greater Dublin Drainage Project

Drawing Title

Figure 23.2 - Other Developments Considered
Sheet 18 of 38

Drawing Status

Final

Scale @A3

DO NOT SCALE

Jacobs No.

321120AP


Filepath

igbdrdrv01\06P\0321120AP_000\060321120AP_Cumulative_Impact_Assessment\Cumulative_Impact_Assessment.aprx

Drawing No.

321120AP-EIARAddendum-2302

This drawing is not to be used in whole in or part other than for the intended purpose and project as defined on this drawing. Refer to the contract for full terms and conditions.

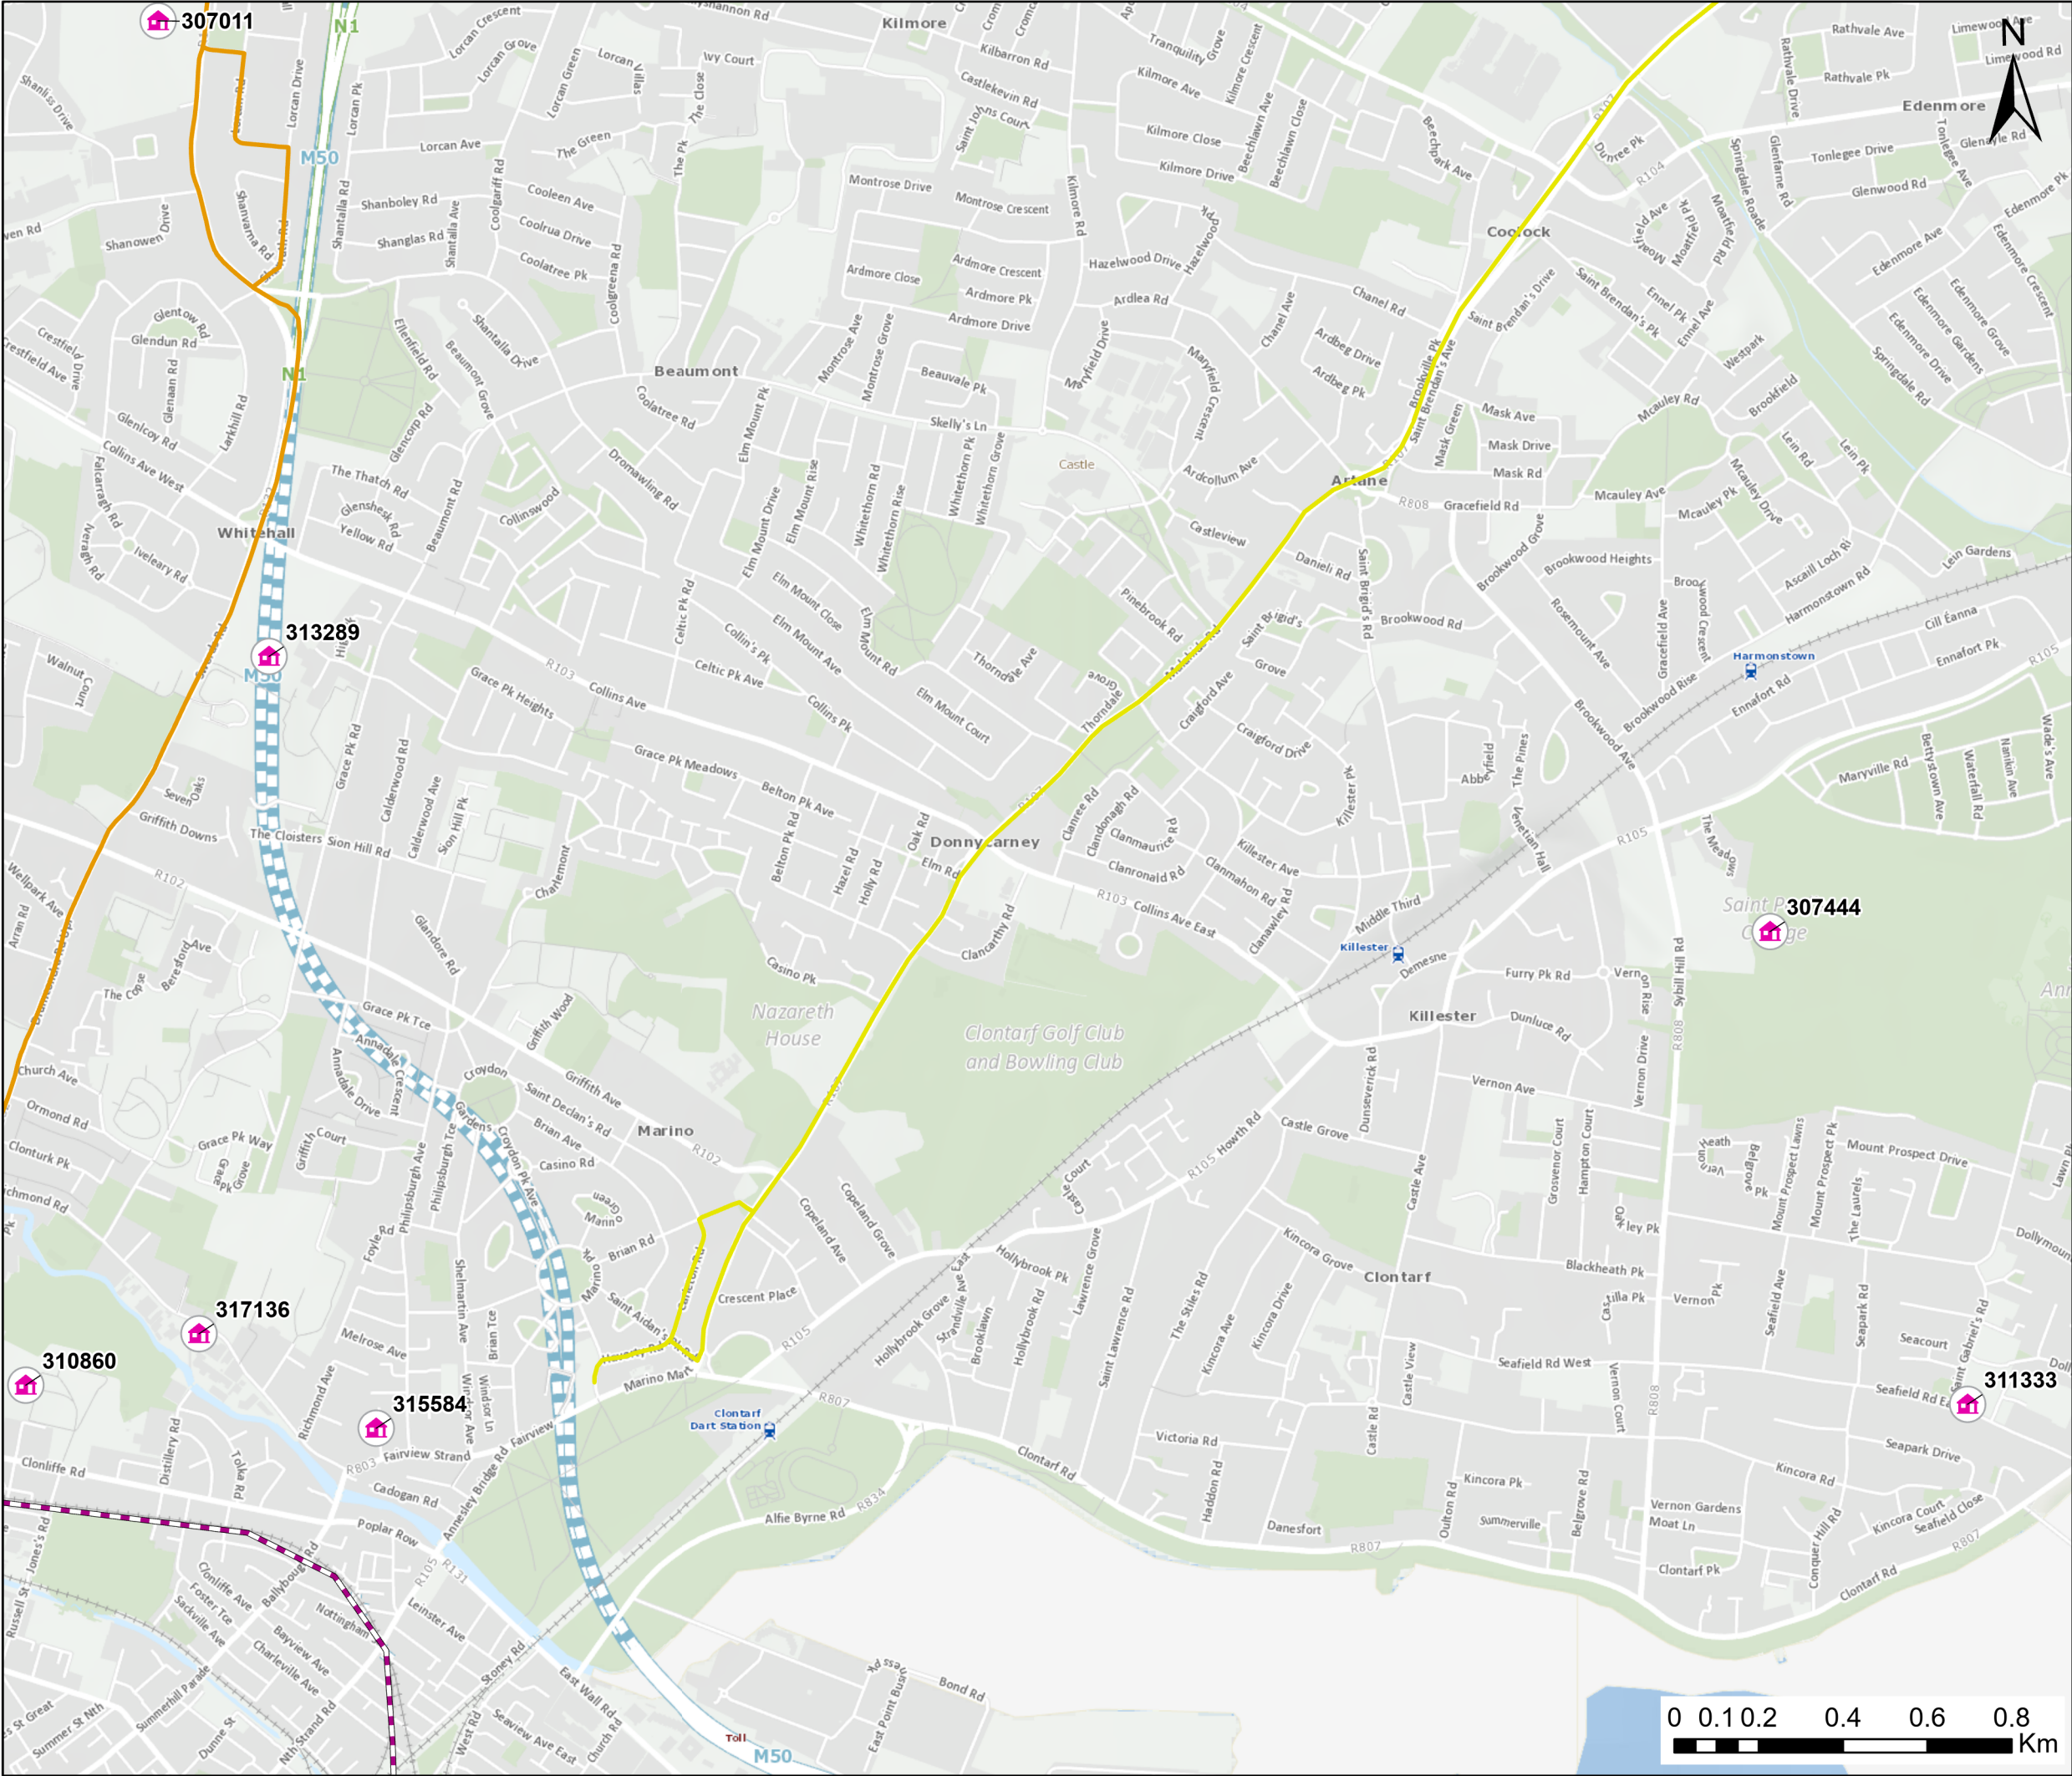

Legend

- All Other Local Authority / ABP Planning Applications
- DART+ Programme West
- BusConnects Corridor Schemes**
 - Clongriffin to City Centre
 - Swords to City Centre

© OpenStreetMap (and) contributors, CC-BY-SA
Service Layer- basemap_premium: © Ordnance Survey Ireland
World Ocean Base: GSI, OceanWise, Esri, GEBCO, Garmin, NaturalVue
World Ocean Base: GSI, Esri, Garmin, NaturalVue

Greater Dublin Drainage

0	23/10/2023	Final	MA	SMG	SMG	JB
Rev.	Date	Purpose of revision	Drawn	Check'd	Rev'd	Appr'd

Jacobs

Client

Uisce Éireann
Irish Water

Project

Greater Dublin Drainage Project

Drawing Title

Figure 23.2 - Other Developments Considered
Sheet 19 of 38

Drawing Status

Final

Scale @A3

DO NOT SCALE

Jacobs No.

321120AP


Filepath

igbdrvdv10BPrB321086CC_800AndB3001_Cumulative_Impact_AssessmentCumulative_Impact_Assessment.aprx

Drawing No.

321120AP-EIARAddendum-2302

This drawing is not to be used in whole in or part other than for the intended purpose and project as defined on this drawing. Refer to the contract for full terms and conditions.

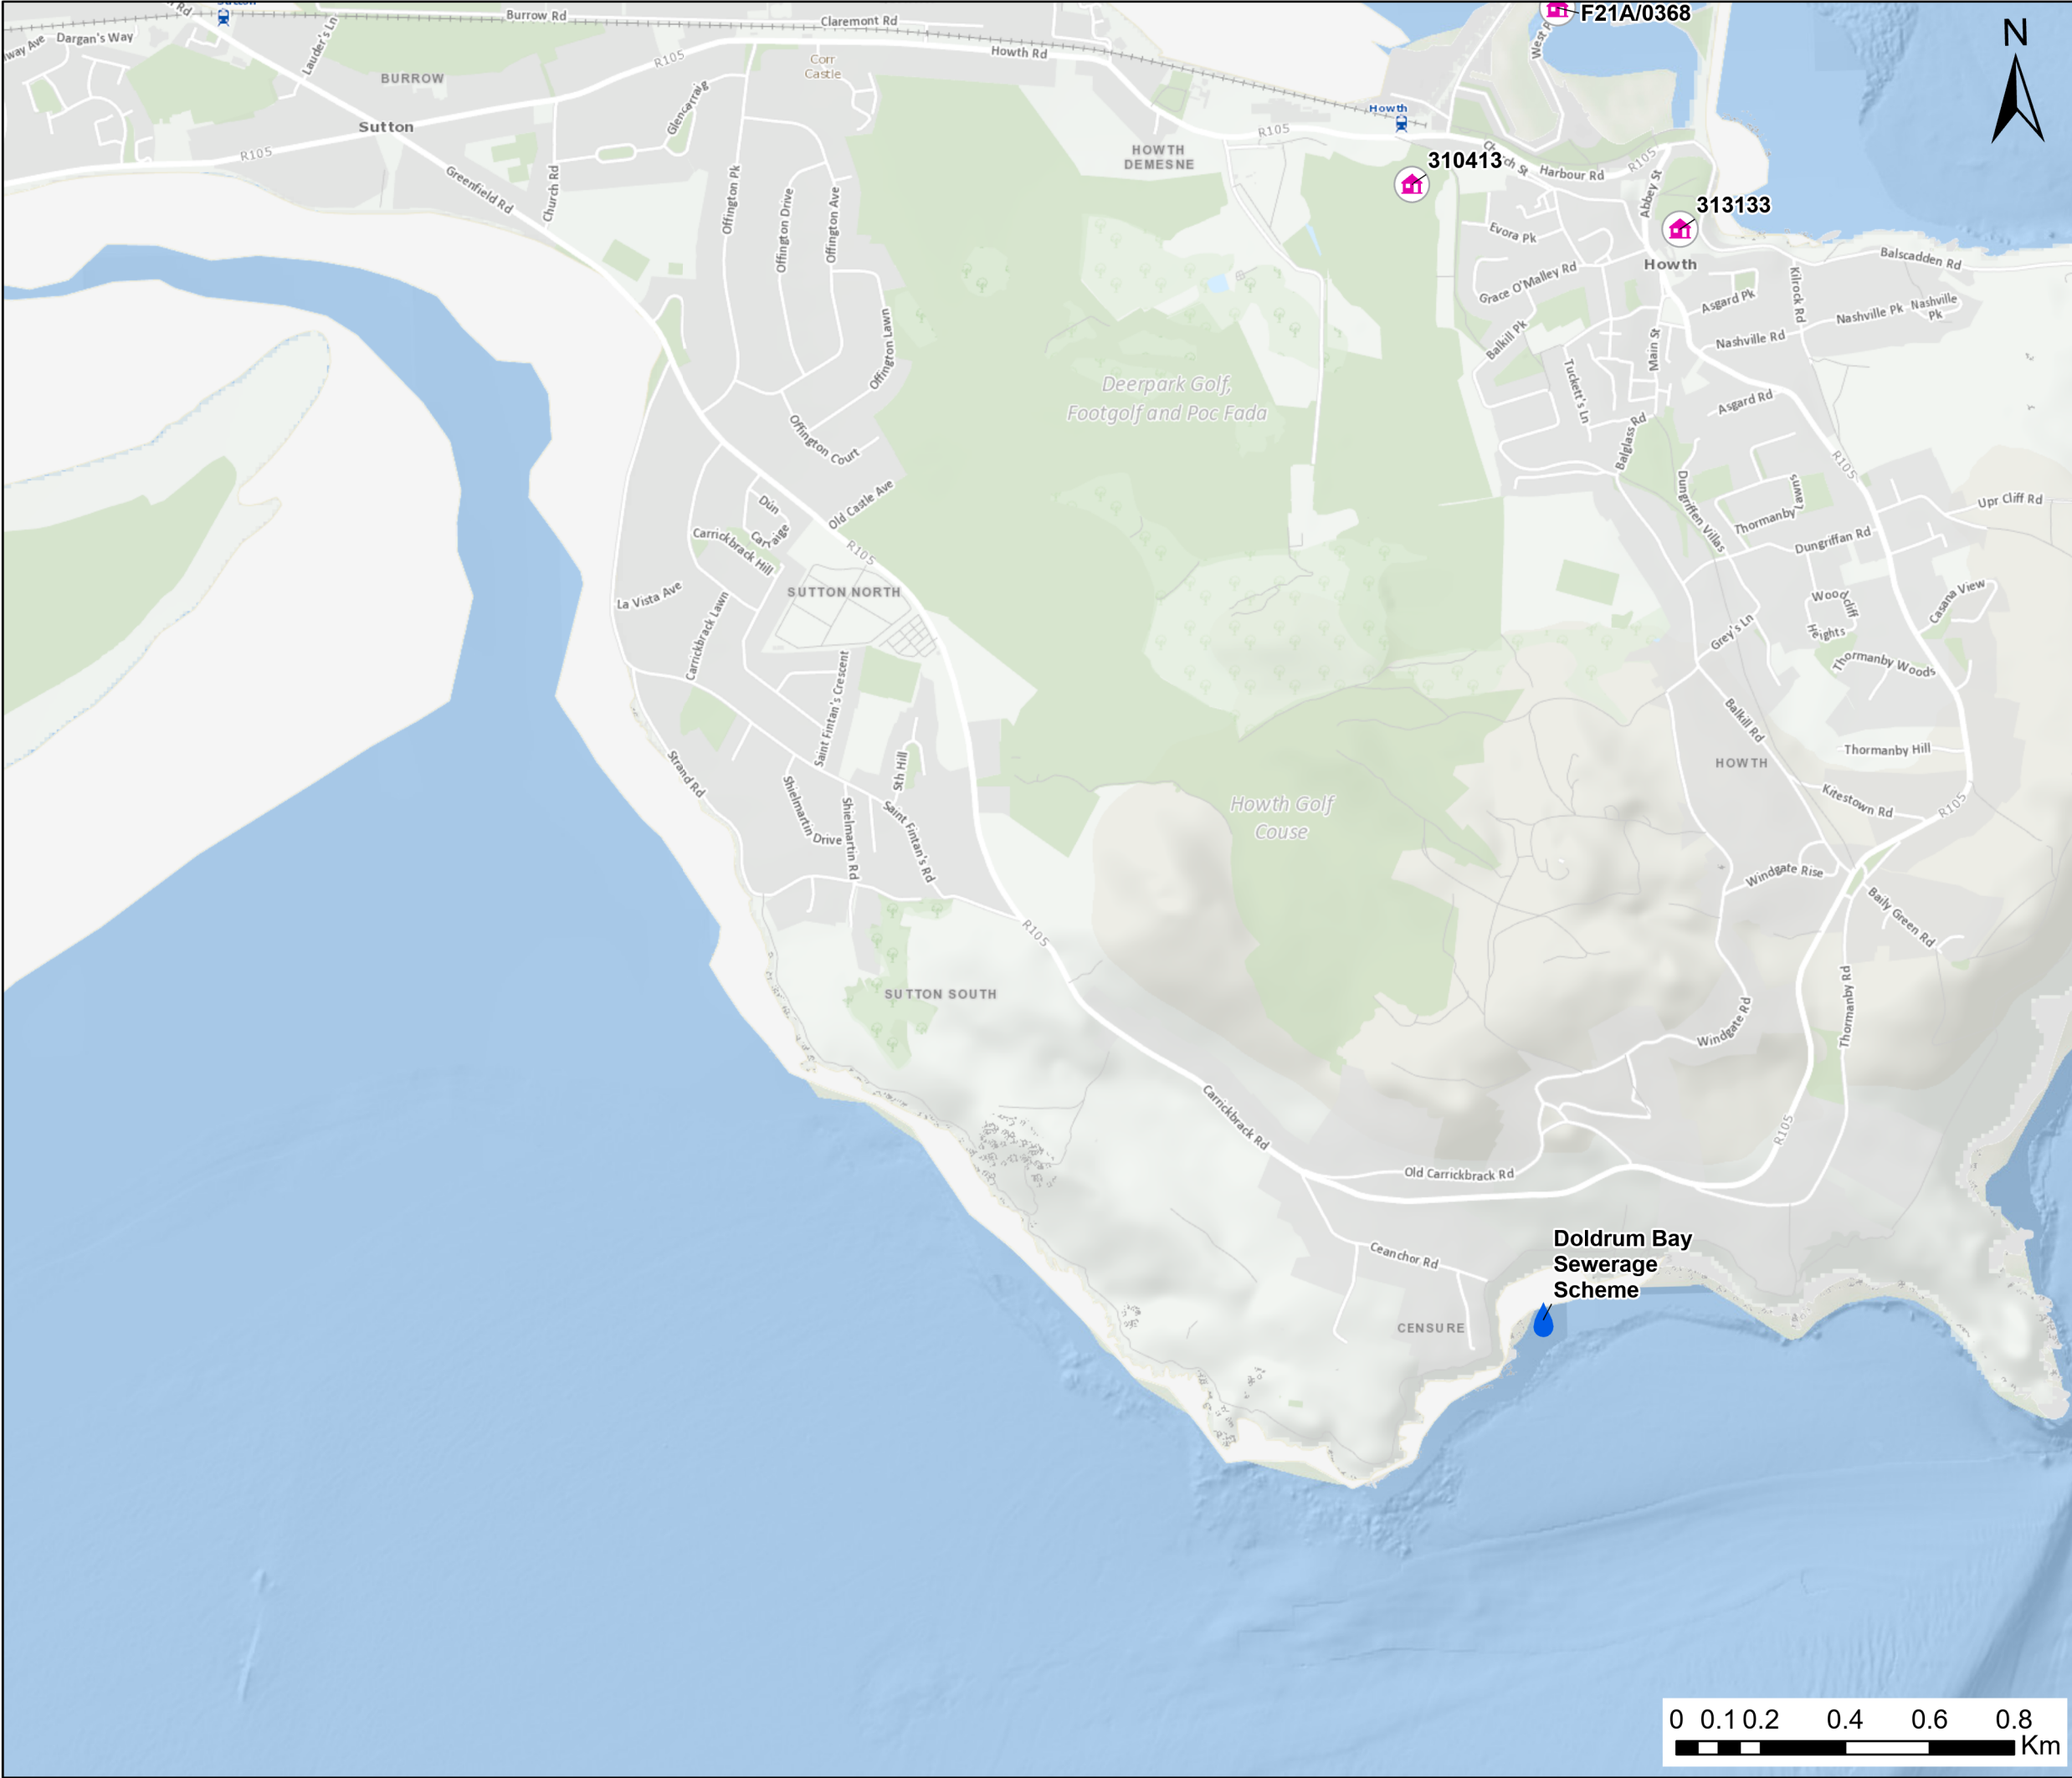

Legend

-  Irish Water Project
-  All Other Local Authority / ABP Planning Applications

© OpenStreetMap (and) contributors, CC-BY-SA
Service Layer- basemap_premium: © Ordnance Survey Ireland
World Ocean Base: GSI, OceanWise, Esri, GEBCO, Garmin, NaturalVue
World Ocean Base: GSI, Esri, Garmin, NaturalVue



0	23/10/2023	Final	MA	SMG	SMG	JB
Rev.	Date	Purpose of revision	Drawn	Check'd	Rev'd	Appr'd

Jacobs

Client



Project

Greater Dublin Drainage Project

Drawing Title

Figure 23.2 - Other Developments Considered
Sheet 20 of 38

Drawing Status

Final

Scale @A3

DO NOT SCALE

Jacobs No.

321120AP


Filepath


igbdrvdv1160ProjB21080CC_600AndB5001_Cumulative_Impact_AssessmentCumulative_Impact_Assessment.aprx

Drawing No.

321120AP-EIARAddendum-2302

This drawing is not to be used in whole in or part other than for the intended purpose and project as defined on this drawing. Refer to the contract for full terms and conditions.

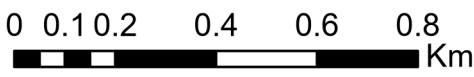

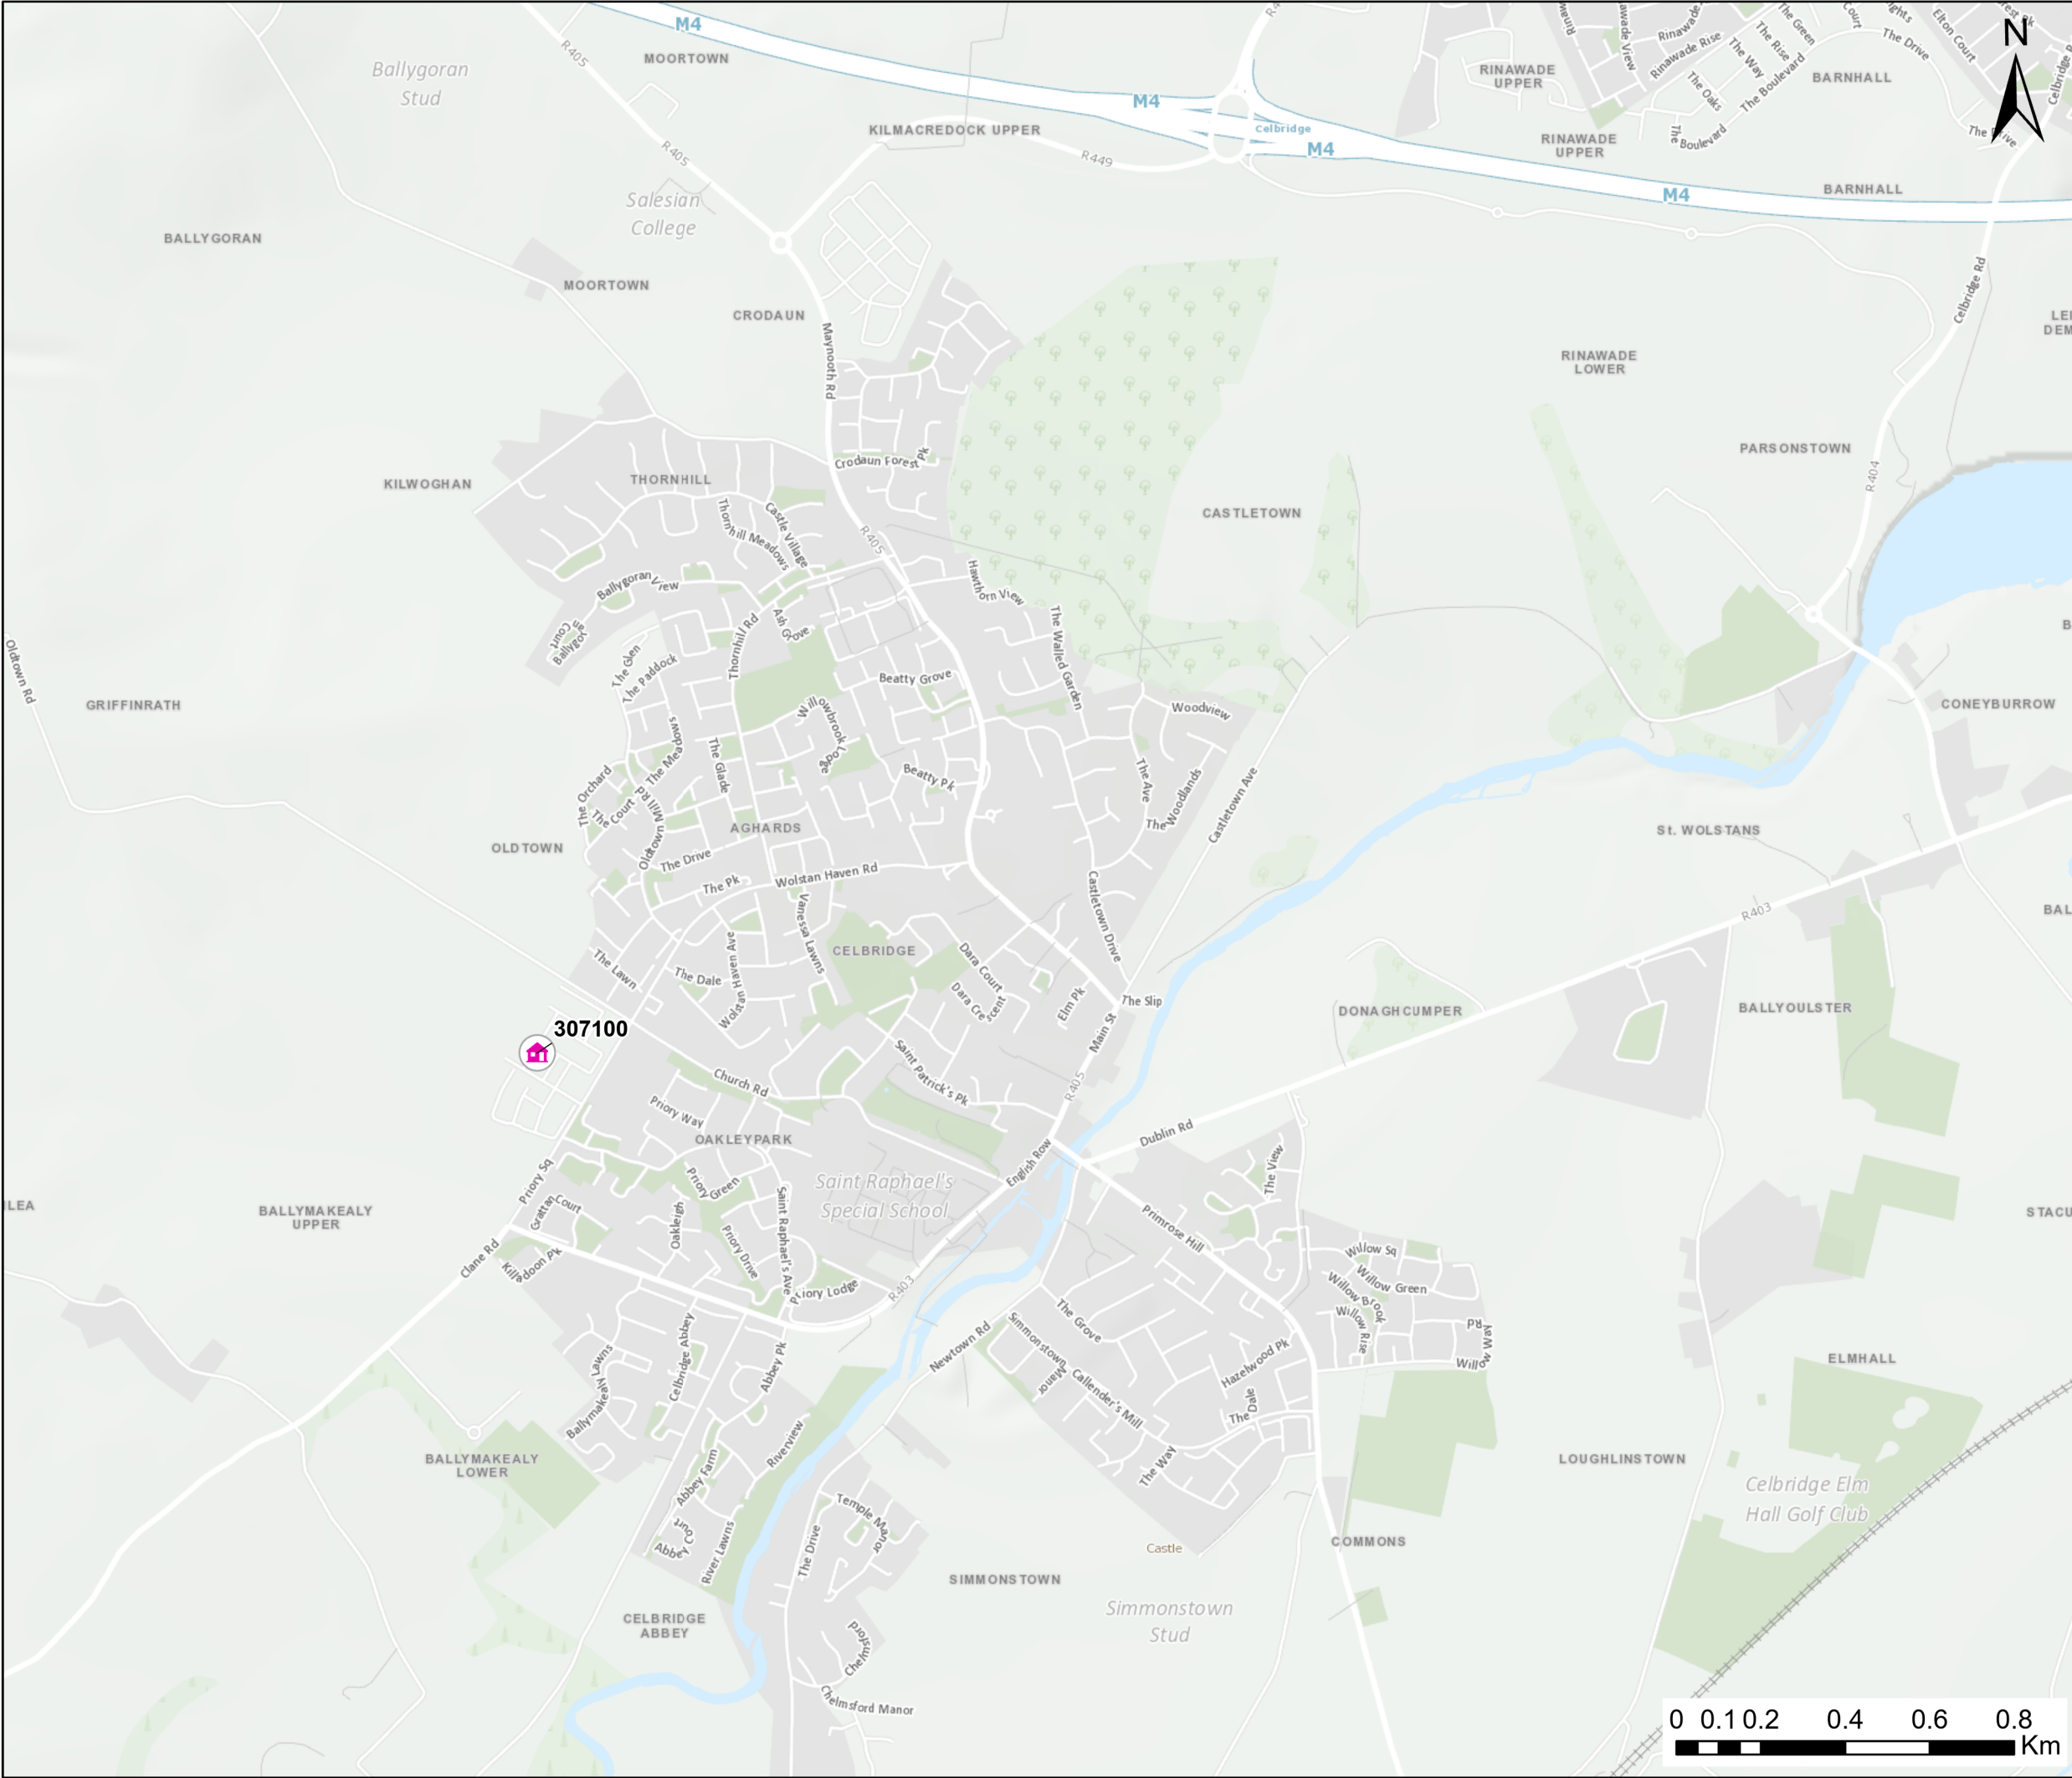

Legend

 All Other Local Authority / ABP Planning Applications

© OpenStreetMap (and) contributors, CC-BY-SA
Service Layer- basemap_premium: © Ordnance Survey Ireland
World Ocean Base: GSI, OceanWise, Esri, GEBCO, Garmin, NaturalVue
World Ocean Base: GSI, Esri, Garmin, NaturalVue



0	23/10/2023	Final	MA	SMG	SMG	JB
Rev.	Date	Purpose of revision	Drawn	Check'd	Rev'd	Appr'd

Jacobs

Client



Project

Greater Dublin Drainage Project

Drawing Title

Figure 23.2 - Other Developments Considered
Sheet 21 of 38

Drawing Status

Final

Scale @A3

DO NOT SCALE

Jacobs No.

321120AP


Filepath

igbdrvdv10BProjB21086CC_8C0AndB21086C_Cumulative_Impact_AssessmentCumulative_Impact_Assessment.aprx

Drawing No.

321120AP-EIARAddendum-2302

This drawing is not to be used in whole in or part other than for the intended purpose and project as defined on this drawing. Refer to the contract for full terms and conditions.

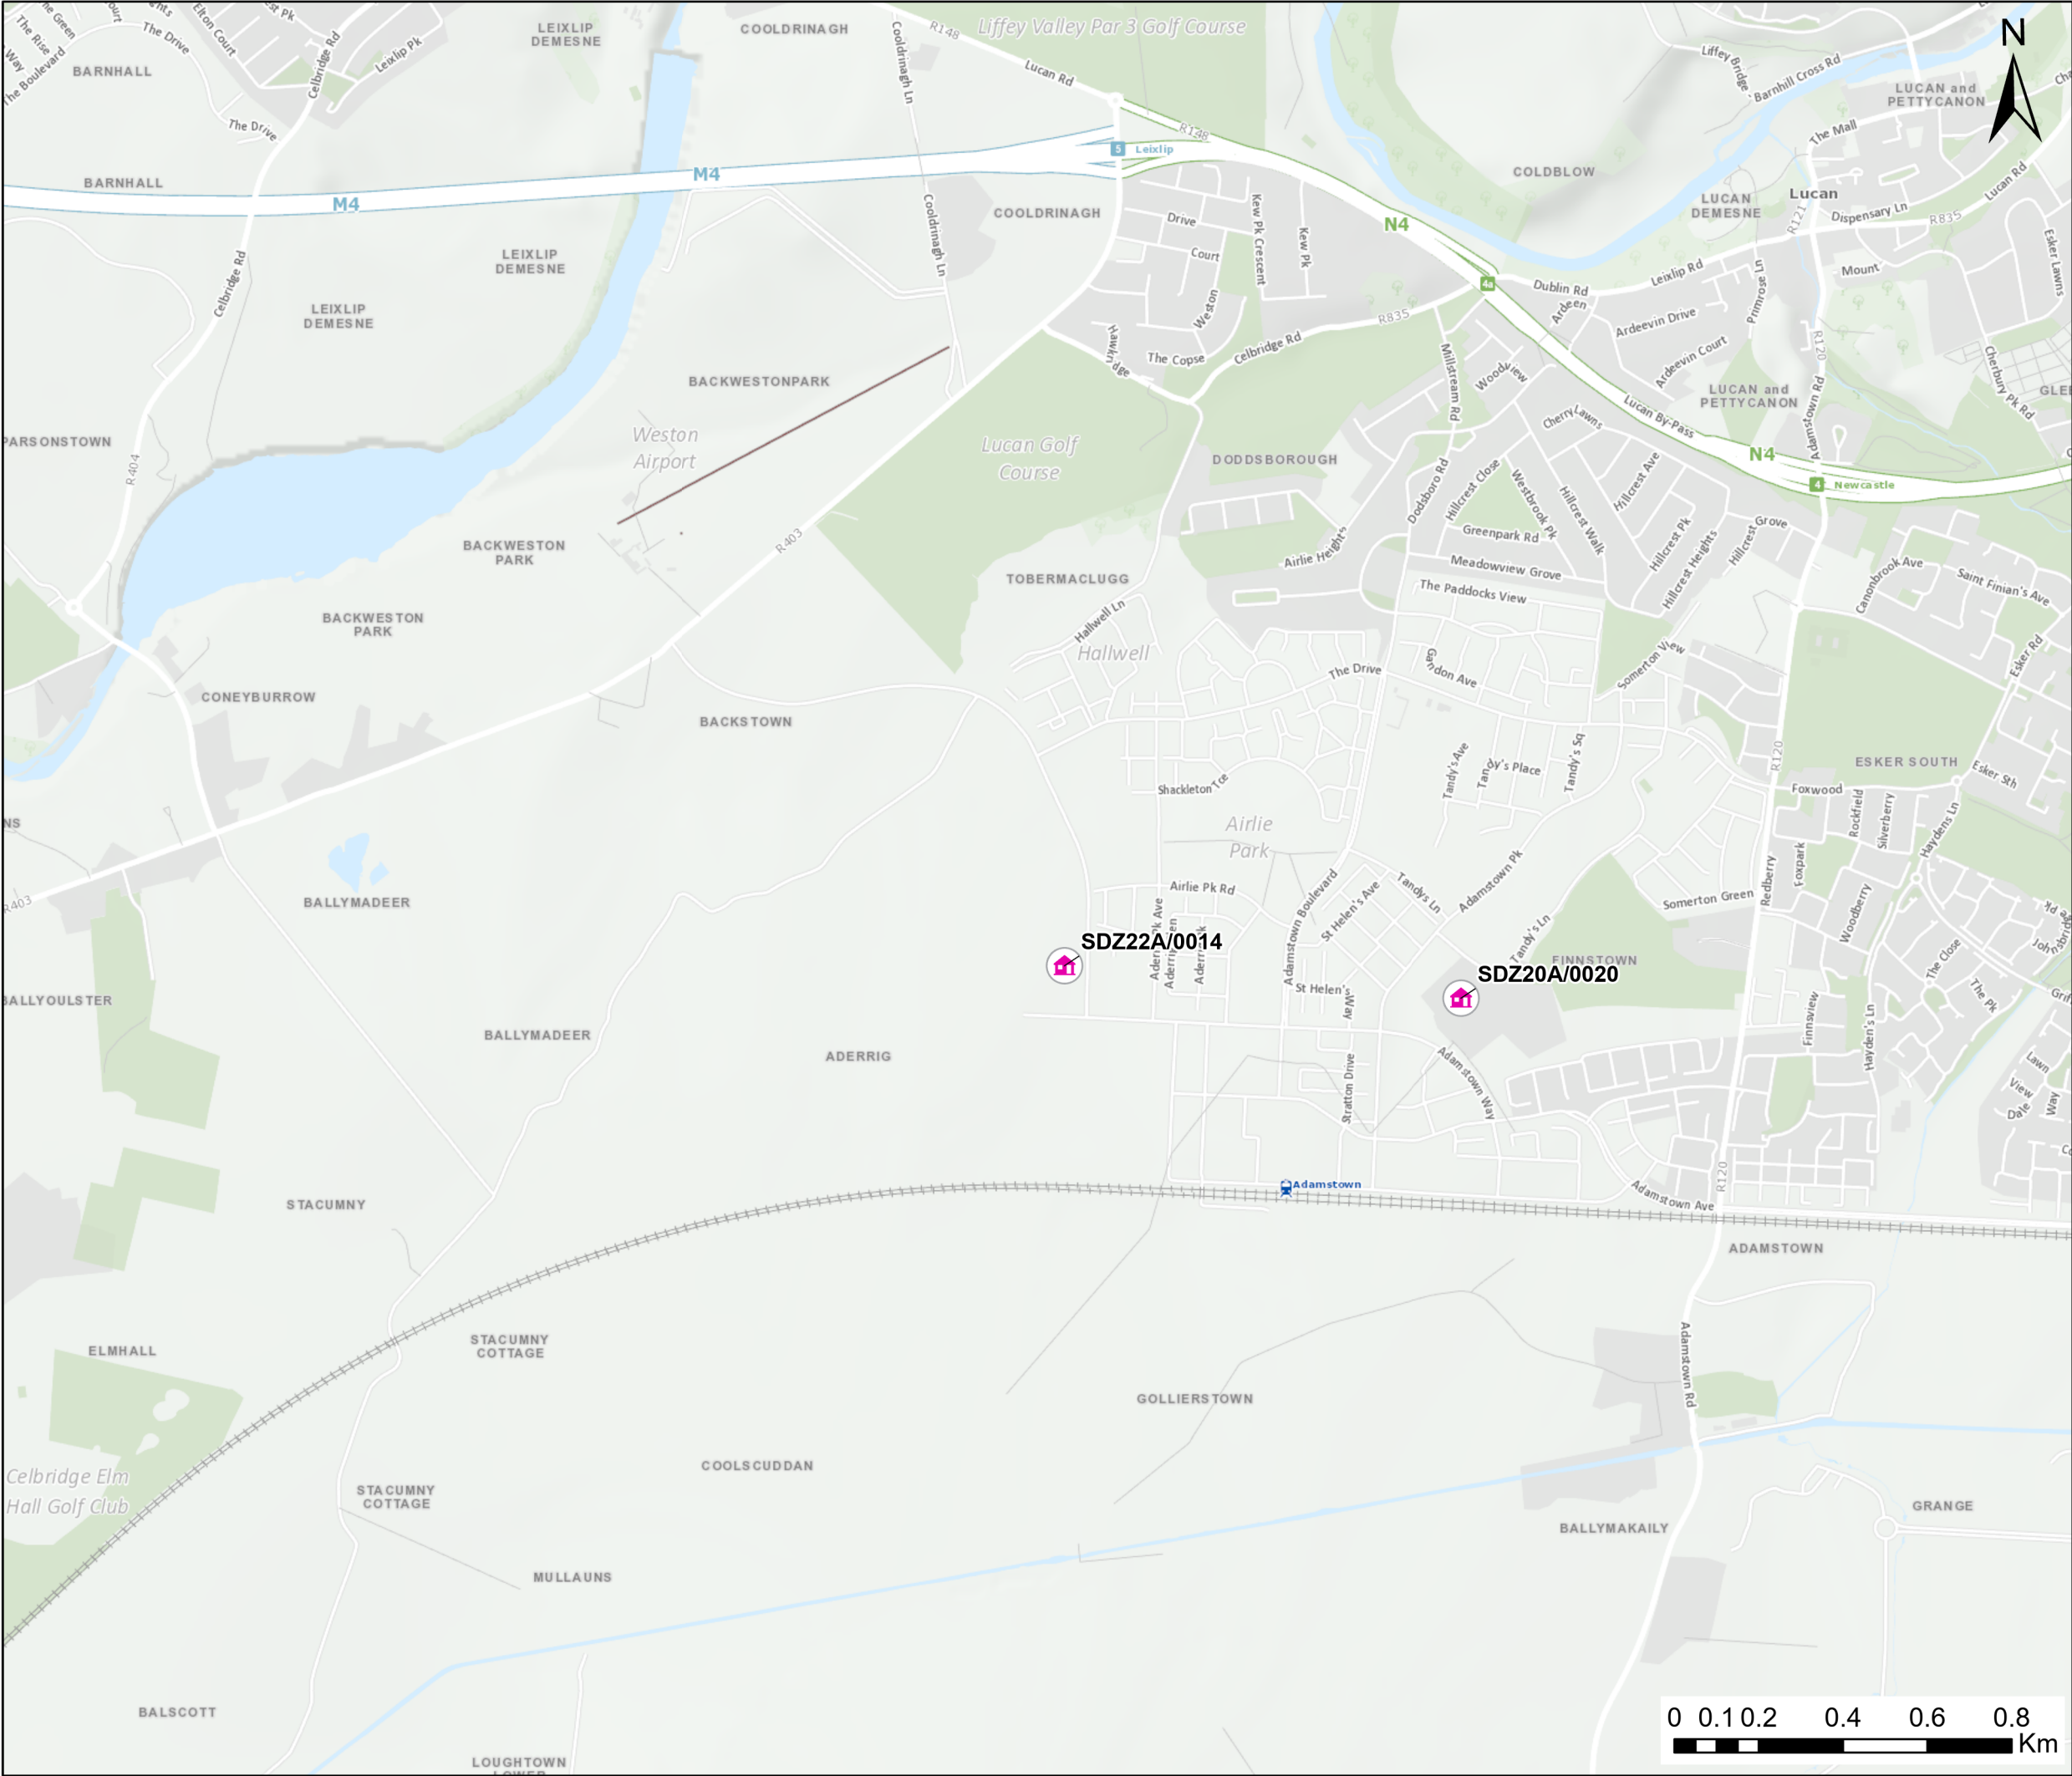

Legend

All Other Local Authority / ABP Planning Applications

© OpenStreetMap (and) contributors, CC-BY-SA
Service Layer- basemap_premium: © Ordnance Survey Ireland
World Ocean Base: GSI, OceanWise, Esri, GEBCO, Garmin, NaturalVue
World Ocean Base: GSI, Esri, Garmin, NaturalVue

Greater Dublin Drainage

0	23/10/2023	Final	MA	SMG	SMG	JB
Rev.	Date	Purpose of revision	Drawn	Check'd	Rev'd	Appr'd

Jacobs

Client

Project

Greater Dublin Drainage Project

Drawing Title

Figure 23.2 - Other Developments Considered
Sheet 22 of 38

Drawing Status

Final

Scale @A3

DO NOT SCALE

Jacobs No.

321120AP


Filepath

igbdrvdv10BPrjB321080C_800AndB3001_Cumulative_Impact_AssessmentCumulative_Impact_Assessment.aprx

Drawing No.

321120AP-EIARAddendum-2302

This drawing is not to be used in whole in or part other than for the intended purpose and project as defined on this drawing. Refer to the contract for full terms and conditions.

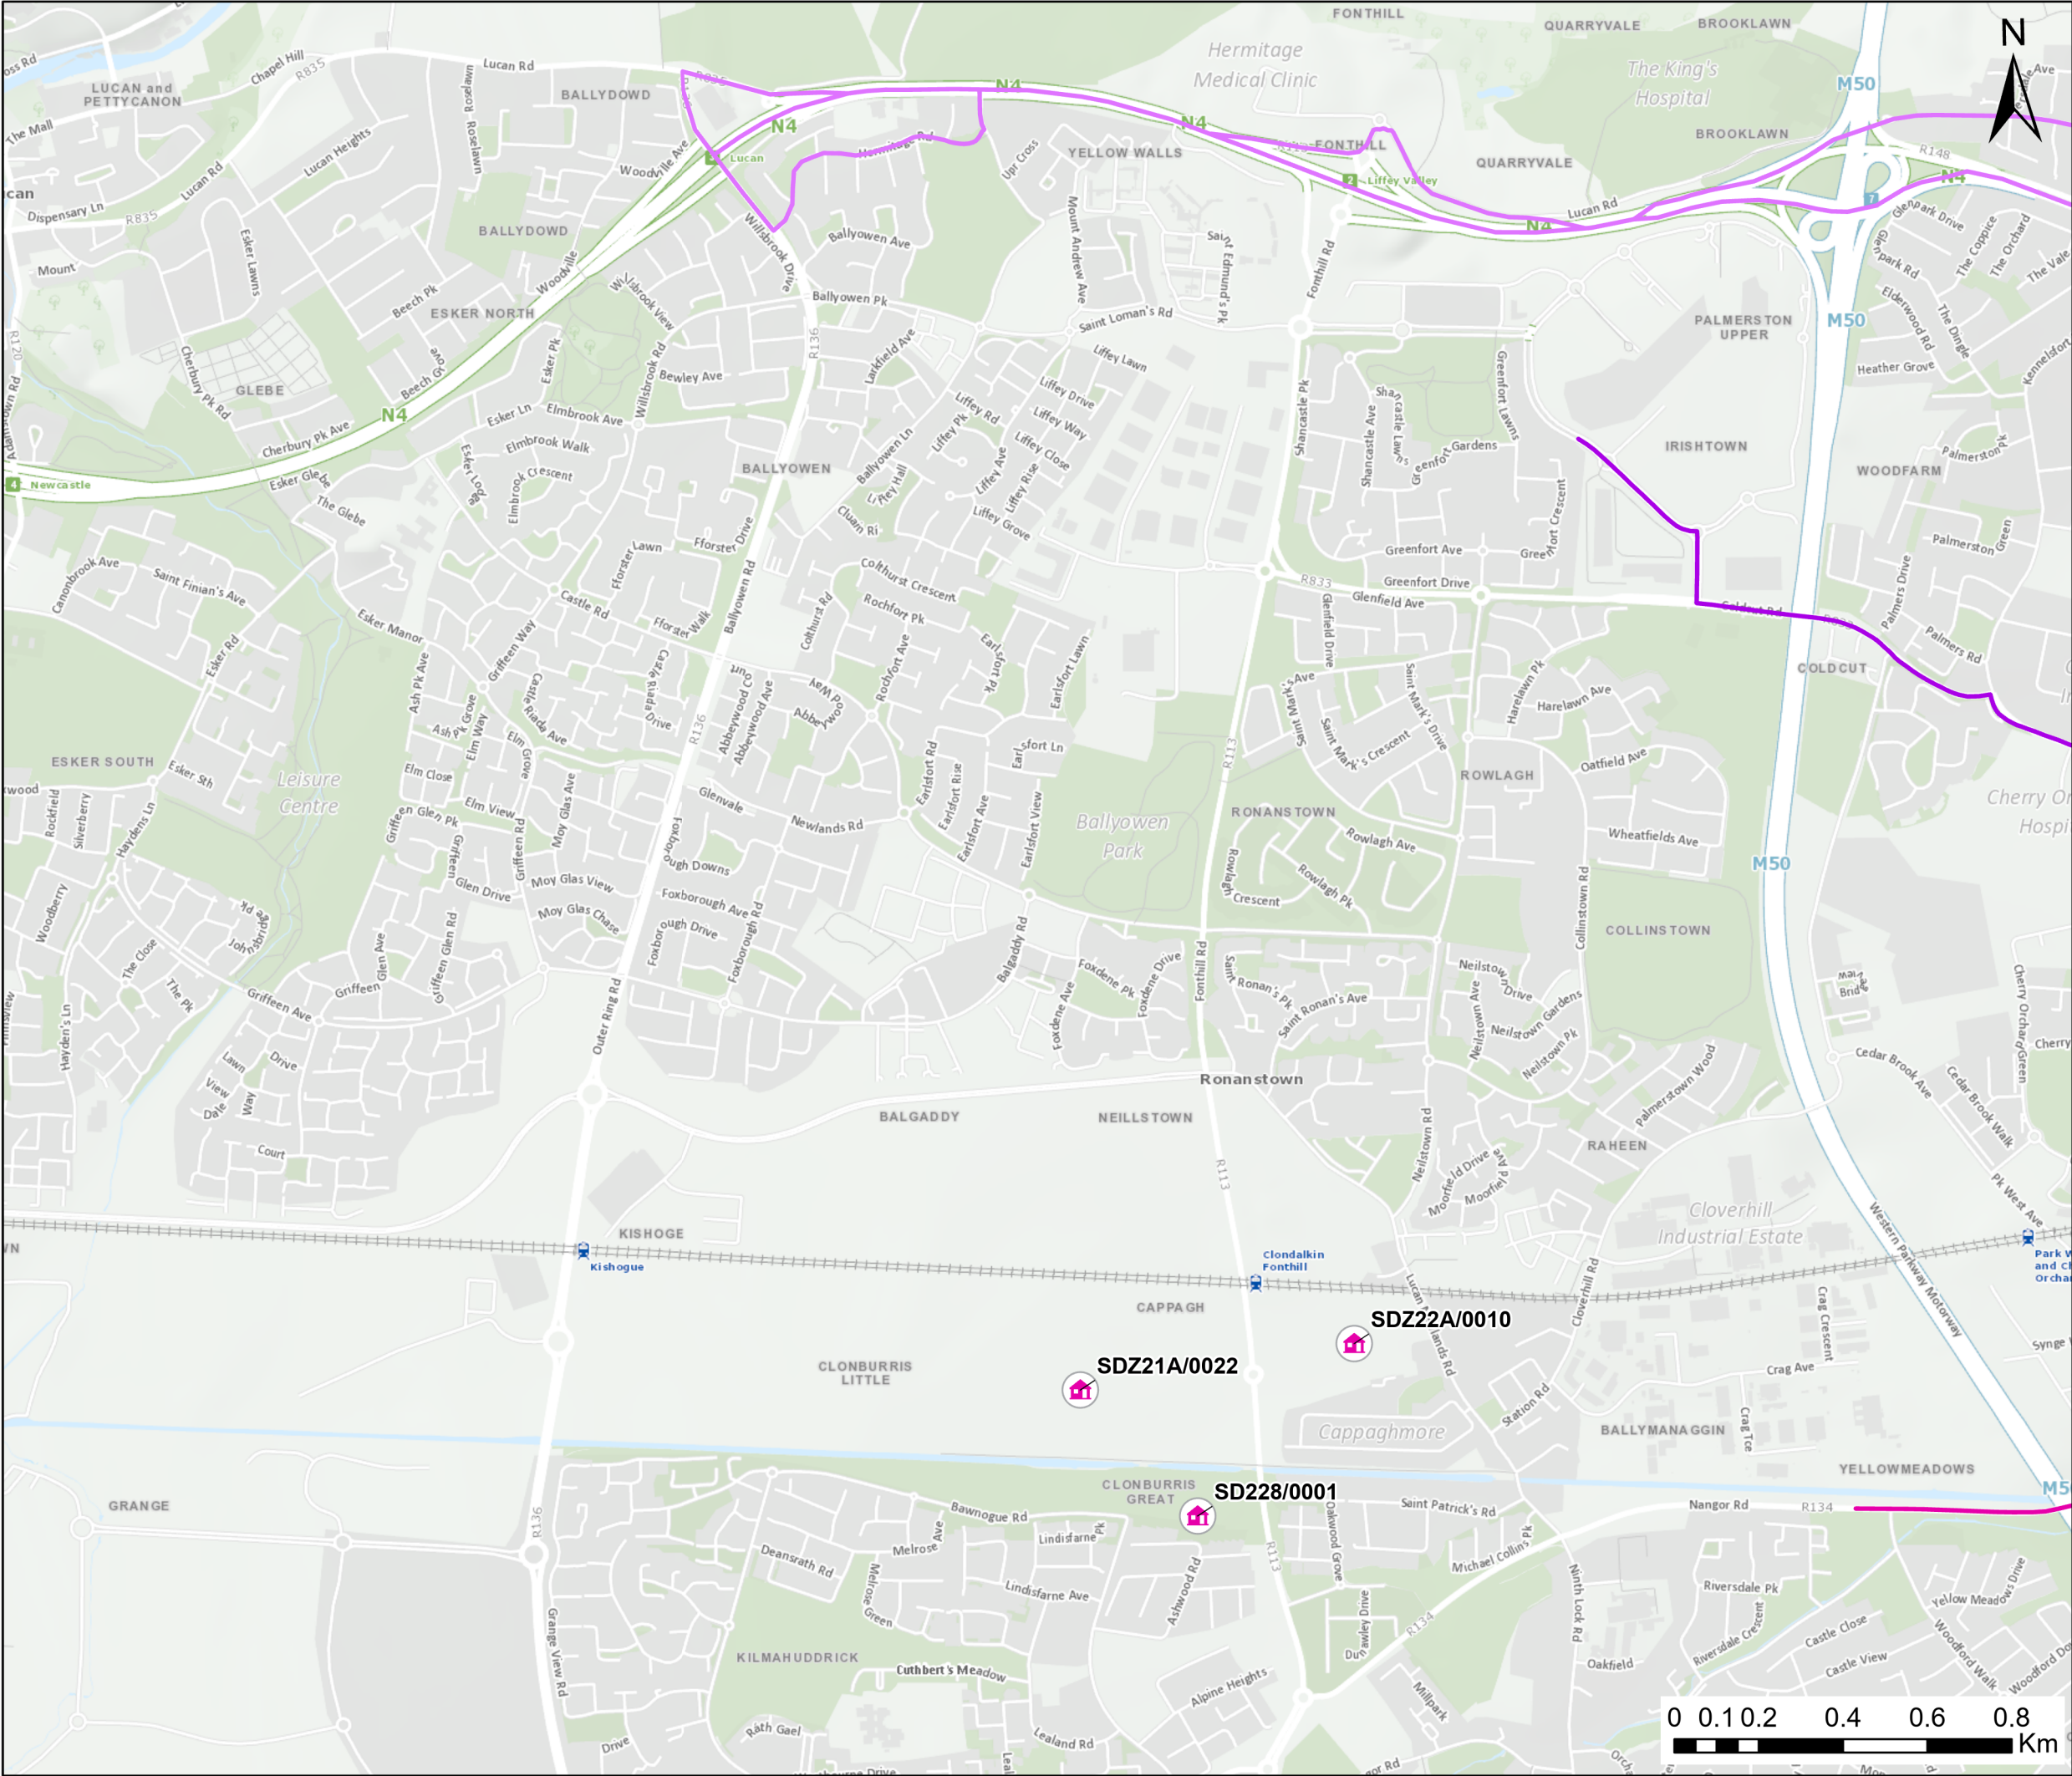

Legend

All Other Local Authority / ABP Planning Applications

BusConnects Corridor Schemes

- Liffey Valley to City Centre
- Lucan to City Centre
- Tallaght / Clondalkin to City Centre

© OpenStreetMap (and) contributors, CC-BY-SA
Service Layer- basemap_premium: © Ordnance Survey Ireland
World Ocean Base: GSI, OceanWise, Esri, GEBCO, Garmin, NaturalVue
World Ocean Base: GSI, Esri, Garmin, NaturalVue

0	23/10/2023	Final	MA	SMG	SMG	JB
Rev.	Date	Purpose of revision	Drawn	Check'd	Rev'd	App'r'd

Client

Project

Greater Dublin Drainage Project

Drawing Title

Figure 23.2 - Other Developments Considered
Sheet 23 of 38

Drawing Status

Final

Scale @A3

DO NOT SCALE

Jacobs No.

321120AP


Filepath

igbdrvdv100P0832108000_000And00001_Cumulative_Impact_AssessmentCumulative_Impact_Assessment.aprx

Drawing No.

321120AP-EIARAddendum-2302

This drawing is not to be used in whole in or part other than for the intended purpose and project as defined on this drawing. Refer to the contract for full terms and conditions.

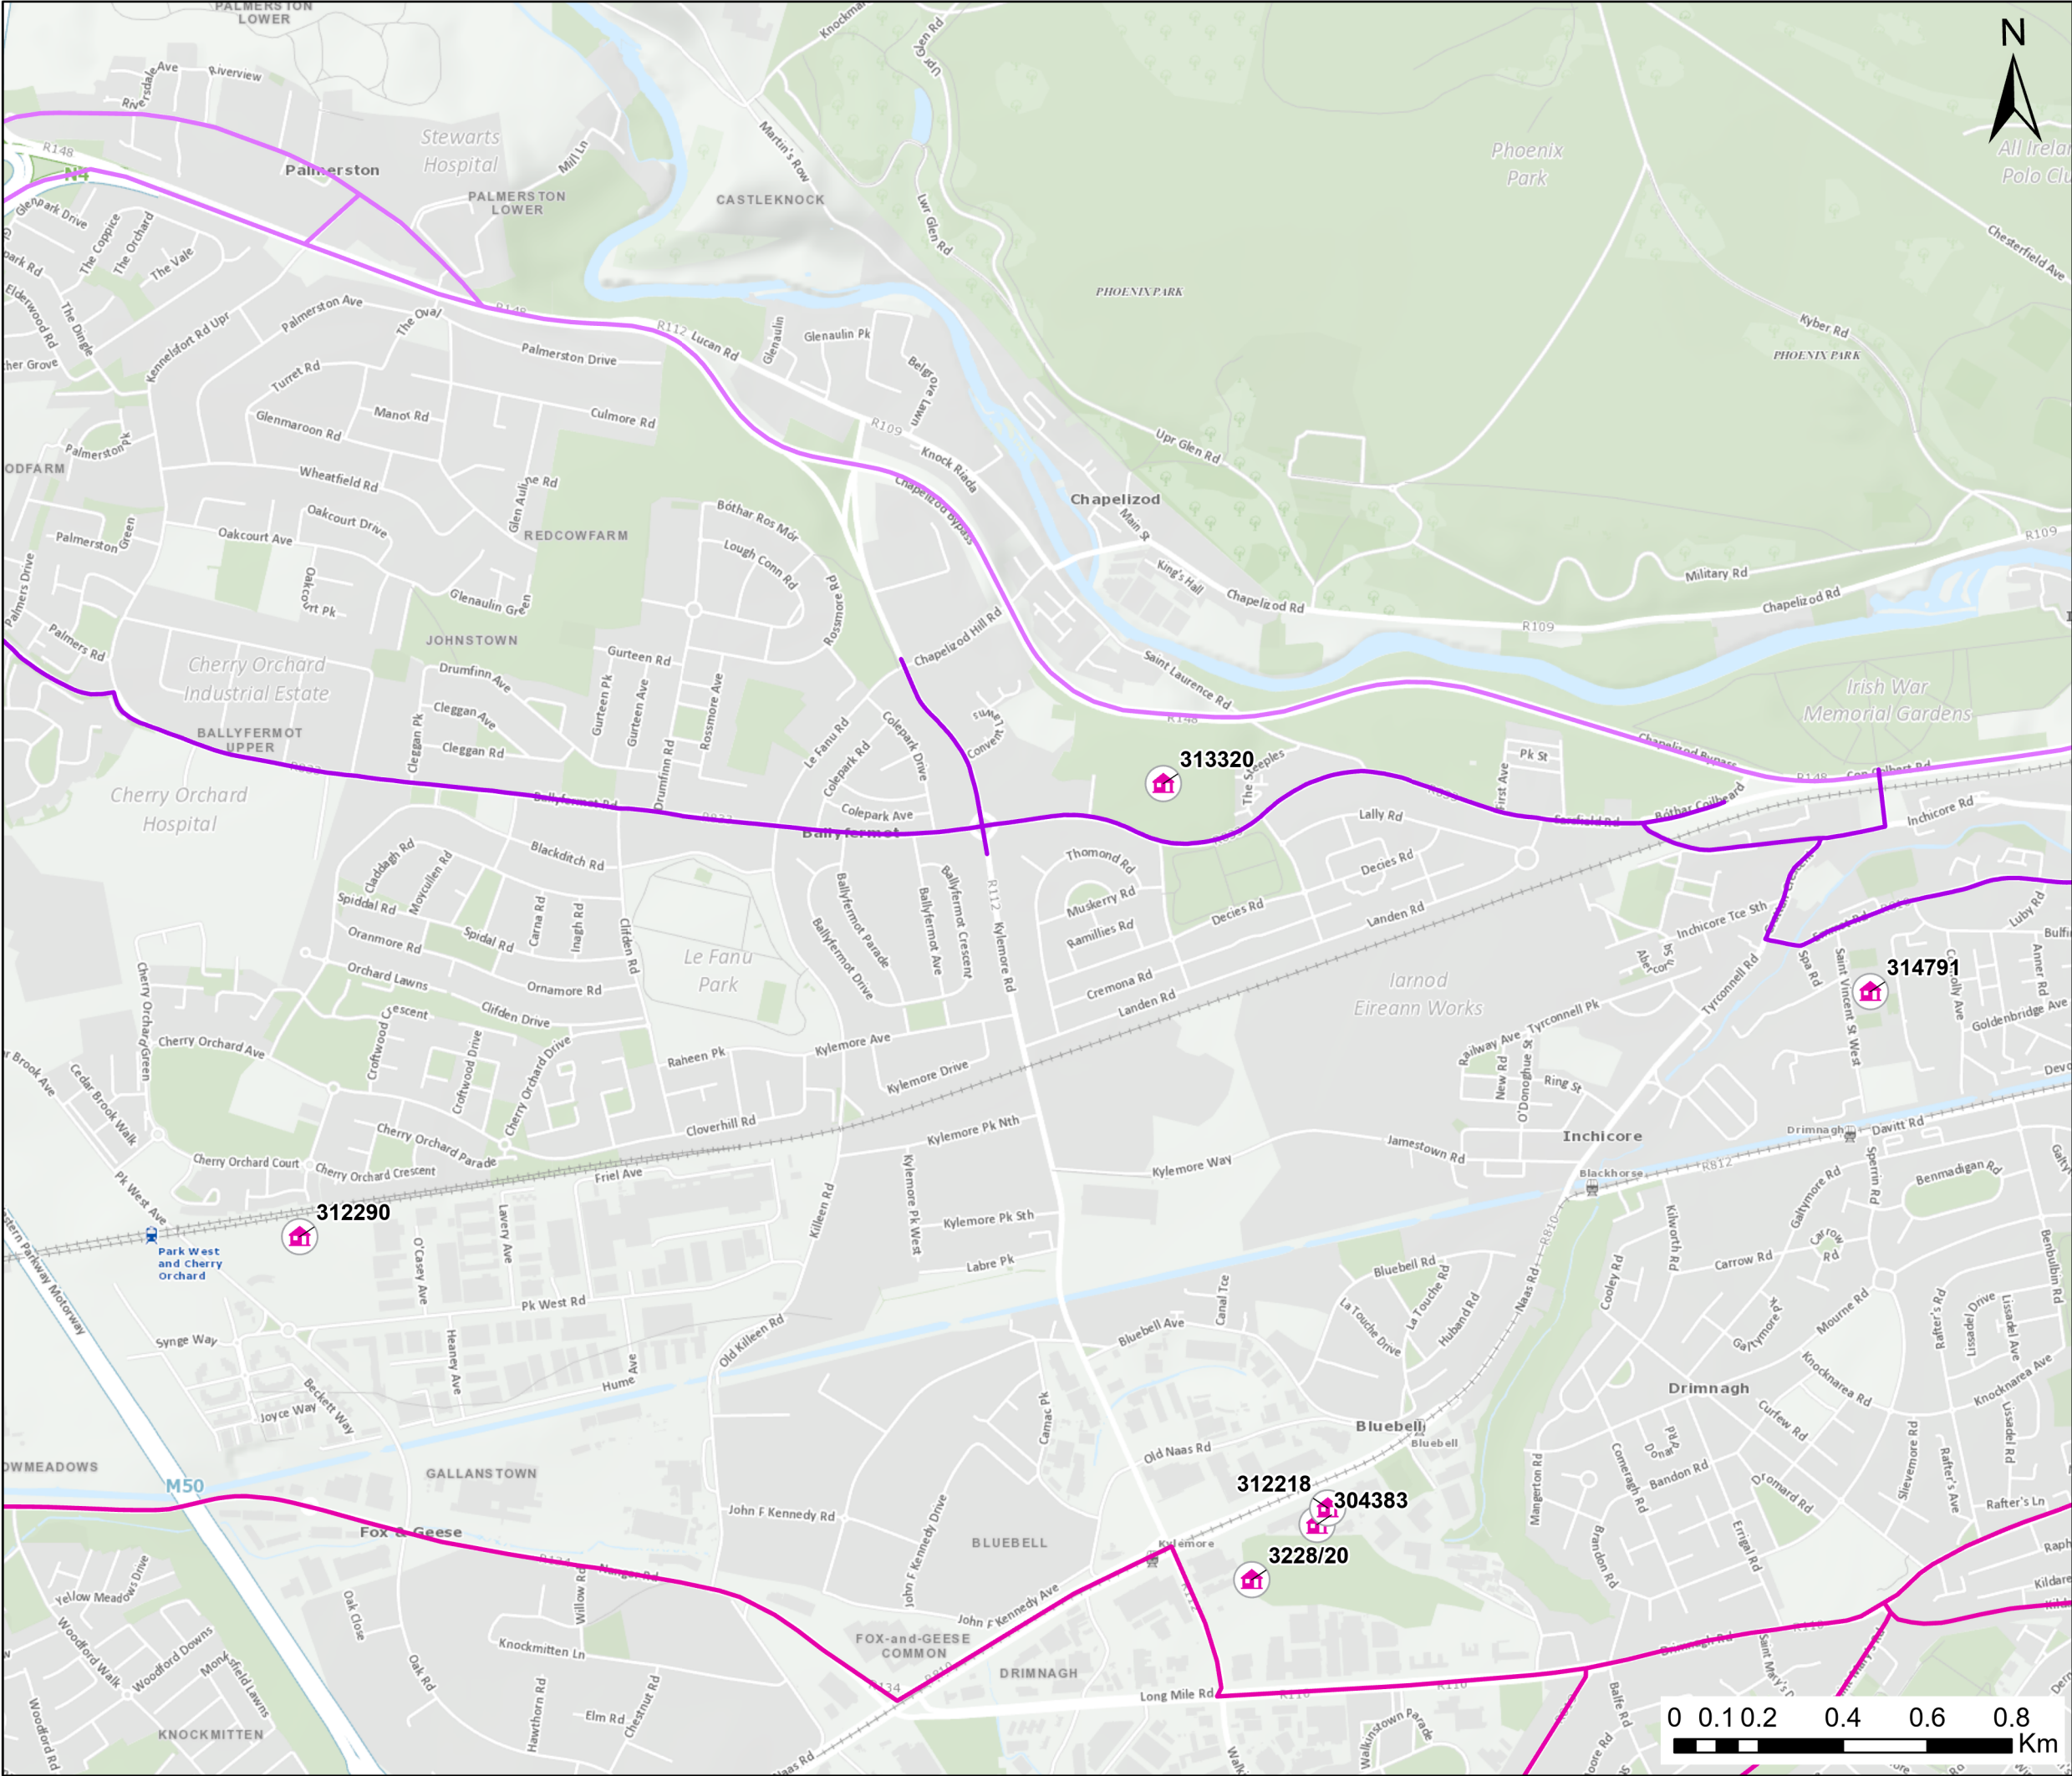

Legend

All Other Local Authority / ABP Planning Applications

BusConnects Corridor Schemes

- Liffey Valley to City Centre
- Lucan to City Centre
- Tallaght / Clondalkin to City Centre

© OpenStreetMap (and) contributors, CC-BY-SA
Service Layer- basemap_premium: © Ordnance Survey Ireland
World Ocean Base: GSI, OceanWise, Esri, GEBCO, Garmin, NaturalVue
World Ocean Base: GSI, Esri, Garmin, NaturalVue

Greater Dublin Drainage

0	23/10/2023	Final	MA	SMG	SMG	JB
Rev.	Date	Purpose of revision	Drawn	Check'd	Rev'd	Appr'd

Jacobs

Client

Project

Greater Dublin Drainage Project

Drawing Title

Figure 23.2 - Other Developments Considered
Sheet 24 of 38

Drawing Status

Final

Scale @A3

DO NOT SCALE

Jacobs No.

321120AP

Filepath

igbdrvdv100P08B21080CC_000And05001_Cumulative_Impact_AssessmentCumulative_Impact_Assessment.aprx

Drawing No.

321120AP-EIARAddendum-2302

This drawing is not to be used in whole in or part other than for the intended purpose and project as defined on this drawing. Refer to the contract for full terms and conditions.



Legend

- All Other Local Authority / ABP Planning Applications
- Water Supply Project – Eastern and Midlands Region

© OpenStreetMap (and) contributors, CC-BY-SA
Service Layer- basemap_premium: © Ordnance Survey Ireland
World Ocean Base: GSI, OceanWise, Esri, GEBCO, Garmin, NaturalVue
World Ocean Base: GSI, Esri, Garmin, NaturalVue

Greater Dublin Drainage

0	23/10/2023	Final	MA	SMG	SMG	JB
Rev.	Date	Purpose of revision	Drawn	Check'd	Rev'd	Appr'd

Jacobs

Client:

Project: Greater Dublin Drainage Project

Drawing Title: Figure 23.2 - Other Developments Considered
Sheet 27 of 38

Drawing Status: **Final**


Scale @A3: **DO NOT SCALE**

Jacobs No. 321120AP

Filepath: \\gbs\dev\01\05Proj\B21\08000_000\05\001_Cumulative_Impact_Assessment\Cumulative_Impact_Assessment.aprx

Drawing No. 321120AP-EIARAddendum-2302

This drawing is not to be used in whole in or part other than for the intended purpose and project as defined on this drawing. Refer to the contract for full terms and conditions.

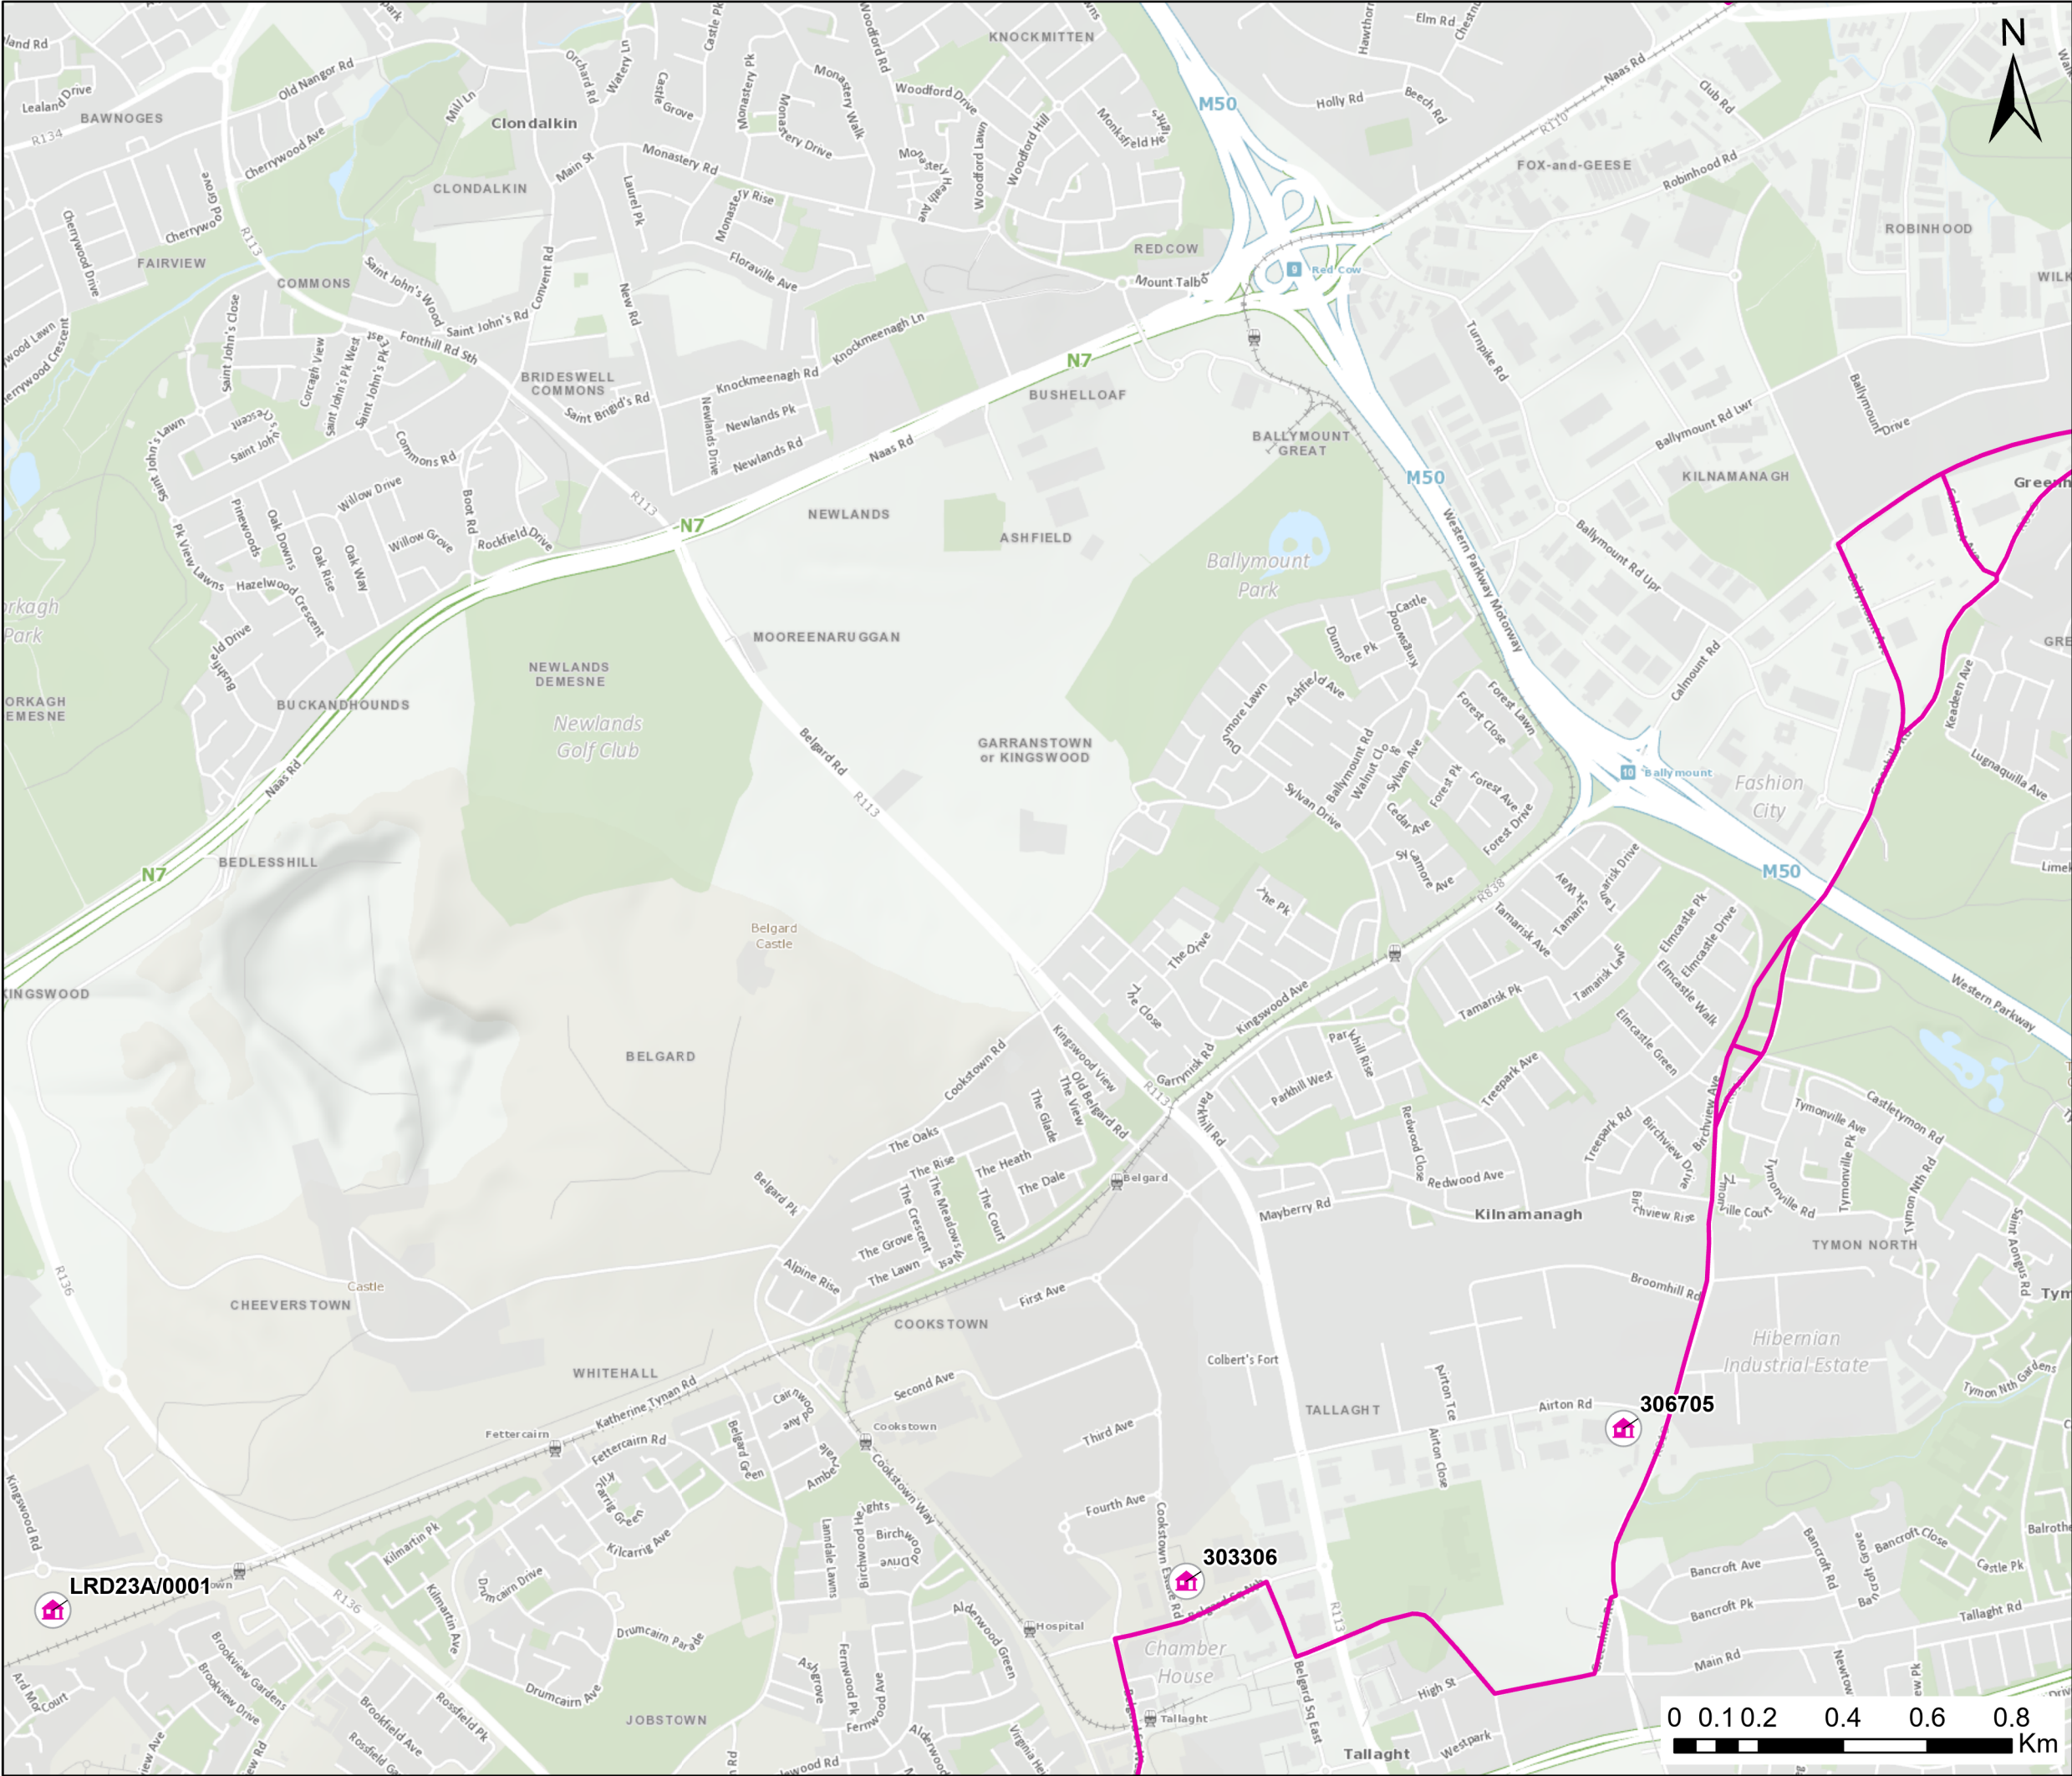

Legend

- All Other Local Authority / ABP Planning Applications
- BusConnects Corridor Schemes**
 - Tallaght / Clonsilla to City Centre

© OpenStreetMap (and) contributors, CC-BY-SA
Service Layer- basemap_premium: © Ordnance Survey Ireland
World Ocean Base: GSI, OceanWise, Esri, GEBCO, Garmin, NaturalVue
World Ocean Base: GSI, Esri, Garmin, NaturalVue



0	23/10/2023	Final	MA	SMG	SMG	JB
Rev.	Date	Purpose of revision	Drawn	Check'd	Rev'd	App'r'd



Client

Project

Greater Dublin Drainage Project

Drawing Title

Figure 23.2 - Other Developments Considered
Sheet 28 of 38

Drawing Status

Final

Scale @A3

DO NOT SCALE

Jacobs No.

321120AP


Filepath

igbdrvdv100P0832108000_000And00000_Cumulative_Impact_Assessment_Impact_Assessment.dgn

Drawing No.

321120AP-EIARAddendum-2302

This drawing is not to be used in whole in or part other than for the intended purpose and project as defined on this drawing. Refer to the contract for full terms and conditions.

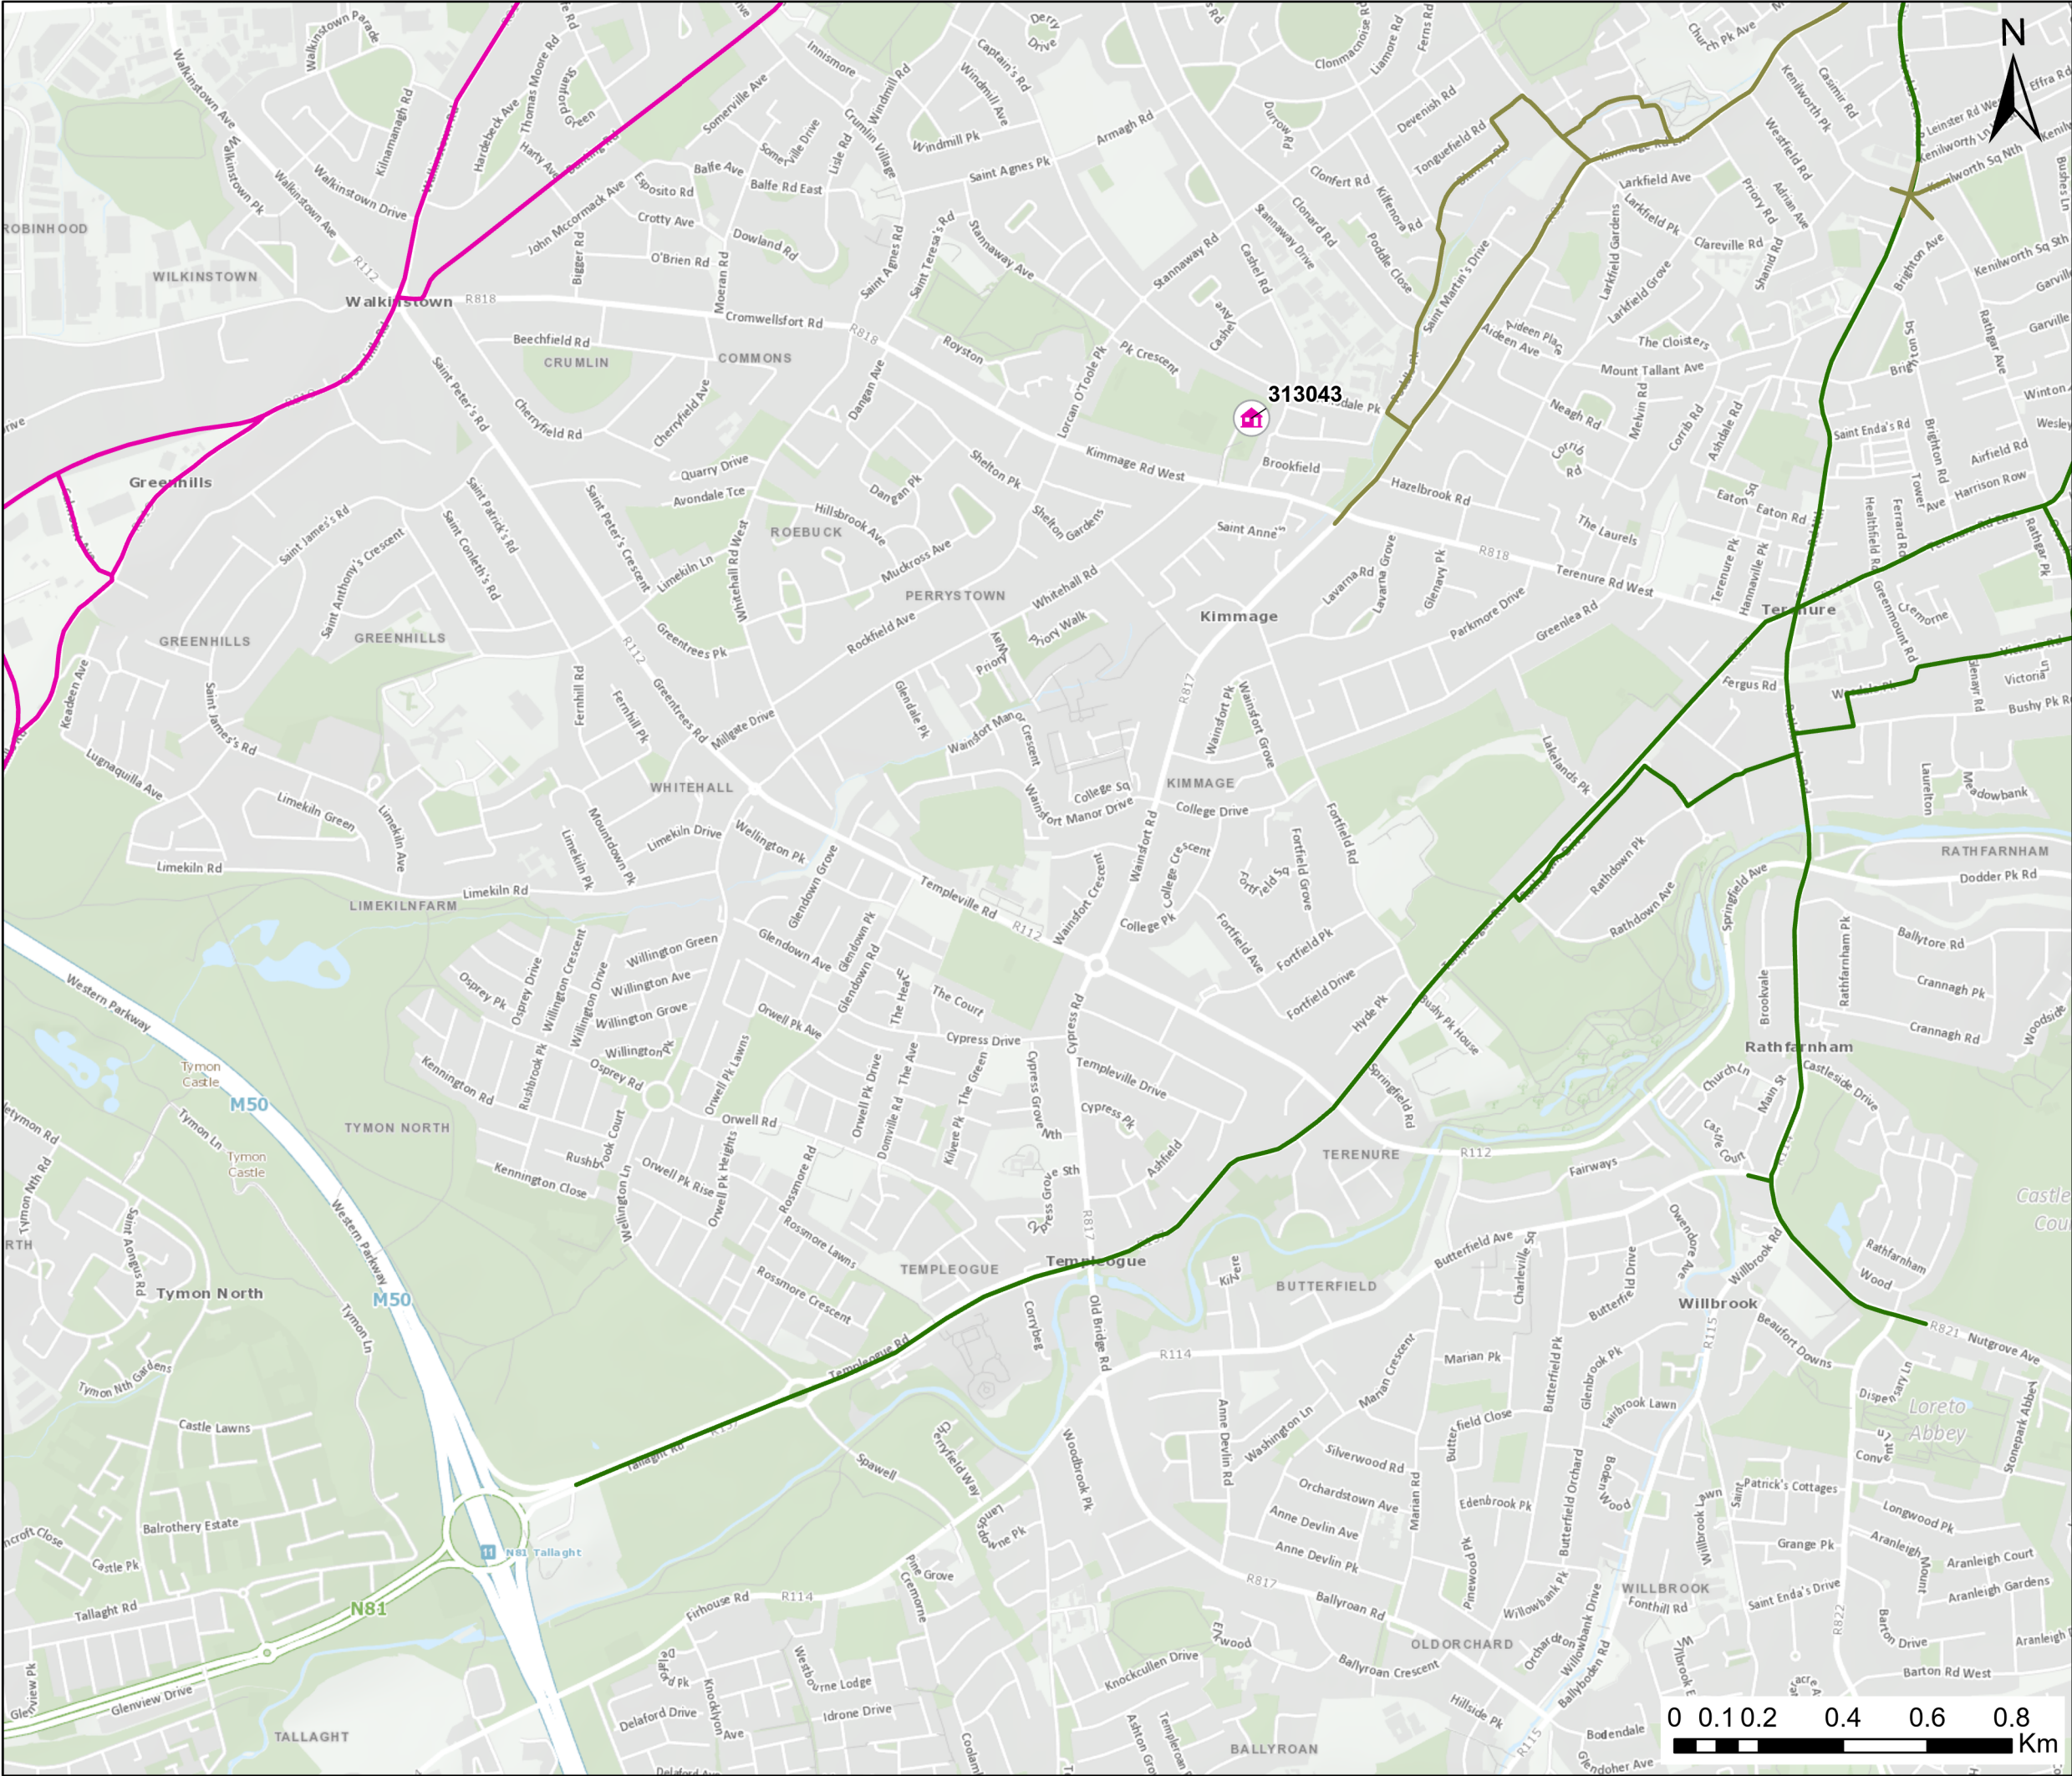

Legend

All Other Local Authority / ABP Planning Applications

BusConnects Corridor Schemes

- Kimmage to City Centre
- Tallaght / Clondalkin to City Centre
- Templeogue / Rathfarnham to City Centre

© OpenStreetMap (and) contributors, CC-BY-SA
Service Layer- basemap_premium: © Ordnance Survey Ireland
World Ocean Base: GSI, OceanWise, Esri, GEBCO, Garmin, NaturalVue
World Ocean Base: GSI, Esri, Garmin, NaturalVue

0	23/10/2023	Final	MA	SMG	SMG	JB
Rev.	Date	Purpose of revision	Drawn	Check'd	Rev'd	Appr'd

Client

Project

Greater Dublin Drainage Project

Drawing Title

Figure 23.2 - Other Developments Considered
Sheet 29 of 38

Drawing Status

Final

Scale @A3


DO NOT SCALE


Jacobs No. 321120AP

Filepath igbdrvdv108P832108000_000AndS001_Cumulative_Impact_AssessmentCumulative_Impact_Assessment.aprx

Drawing No. 321120AP-EIARAddendum-2302

This drawing is not to be used in whole in or part other than for the intended purpose and project as defined on this drawing. Refer to the contract for full terms and conditions.

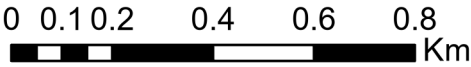

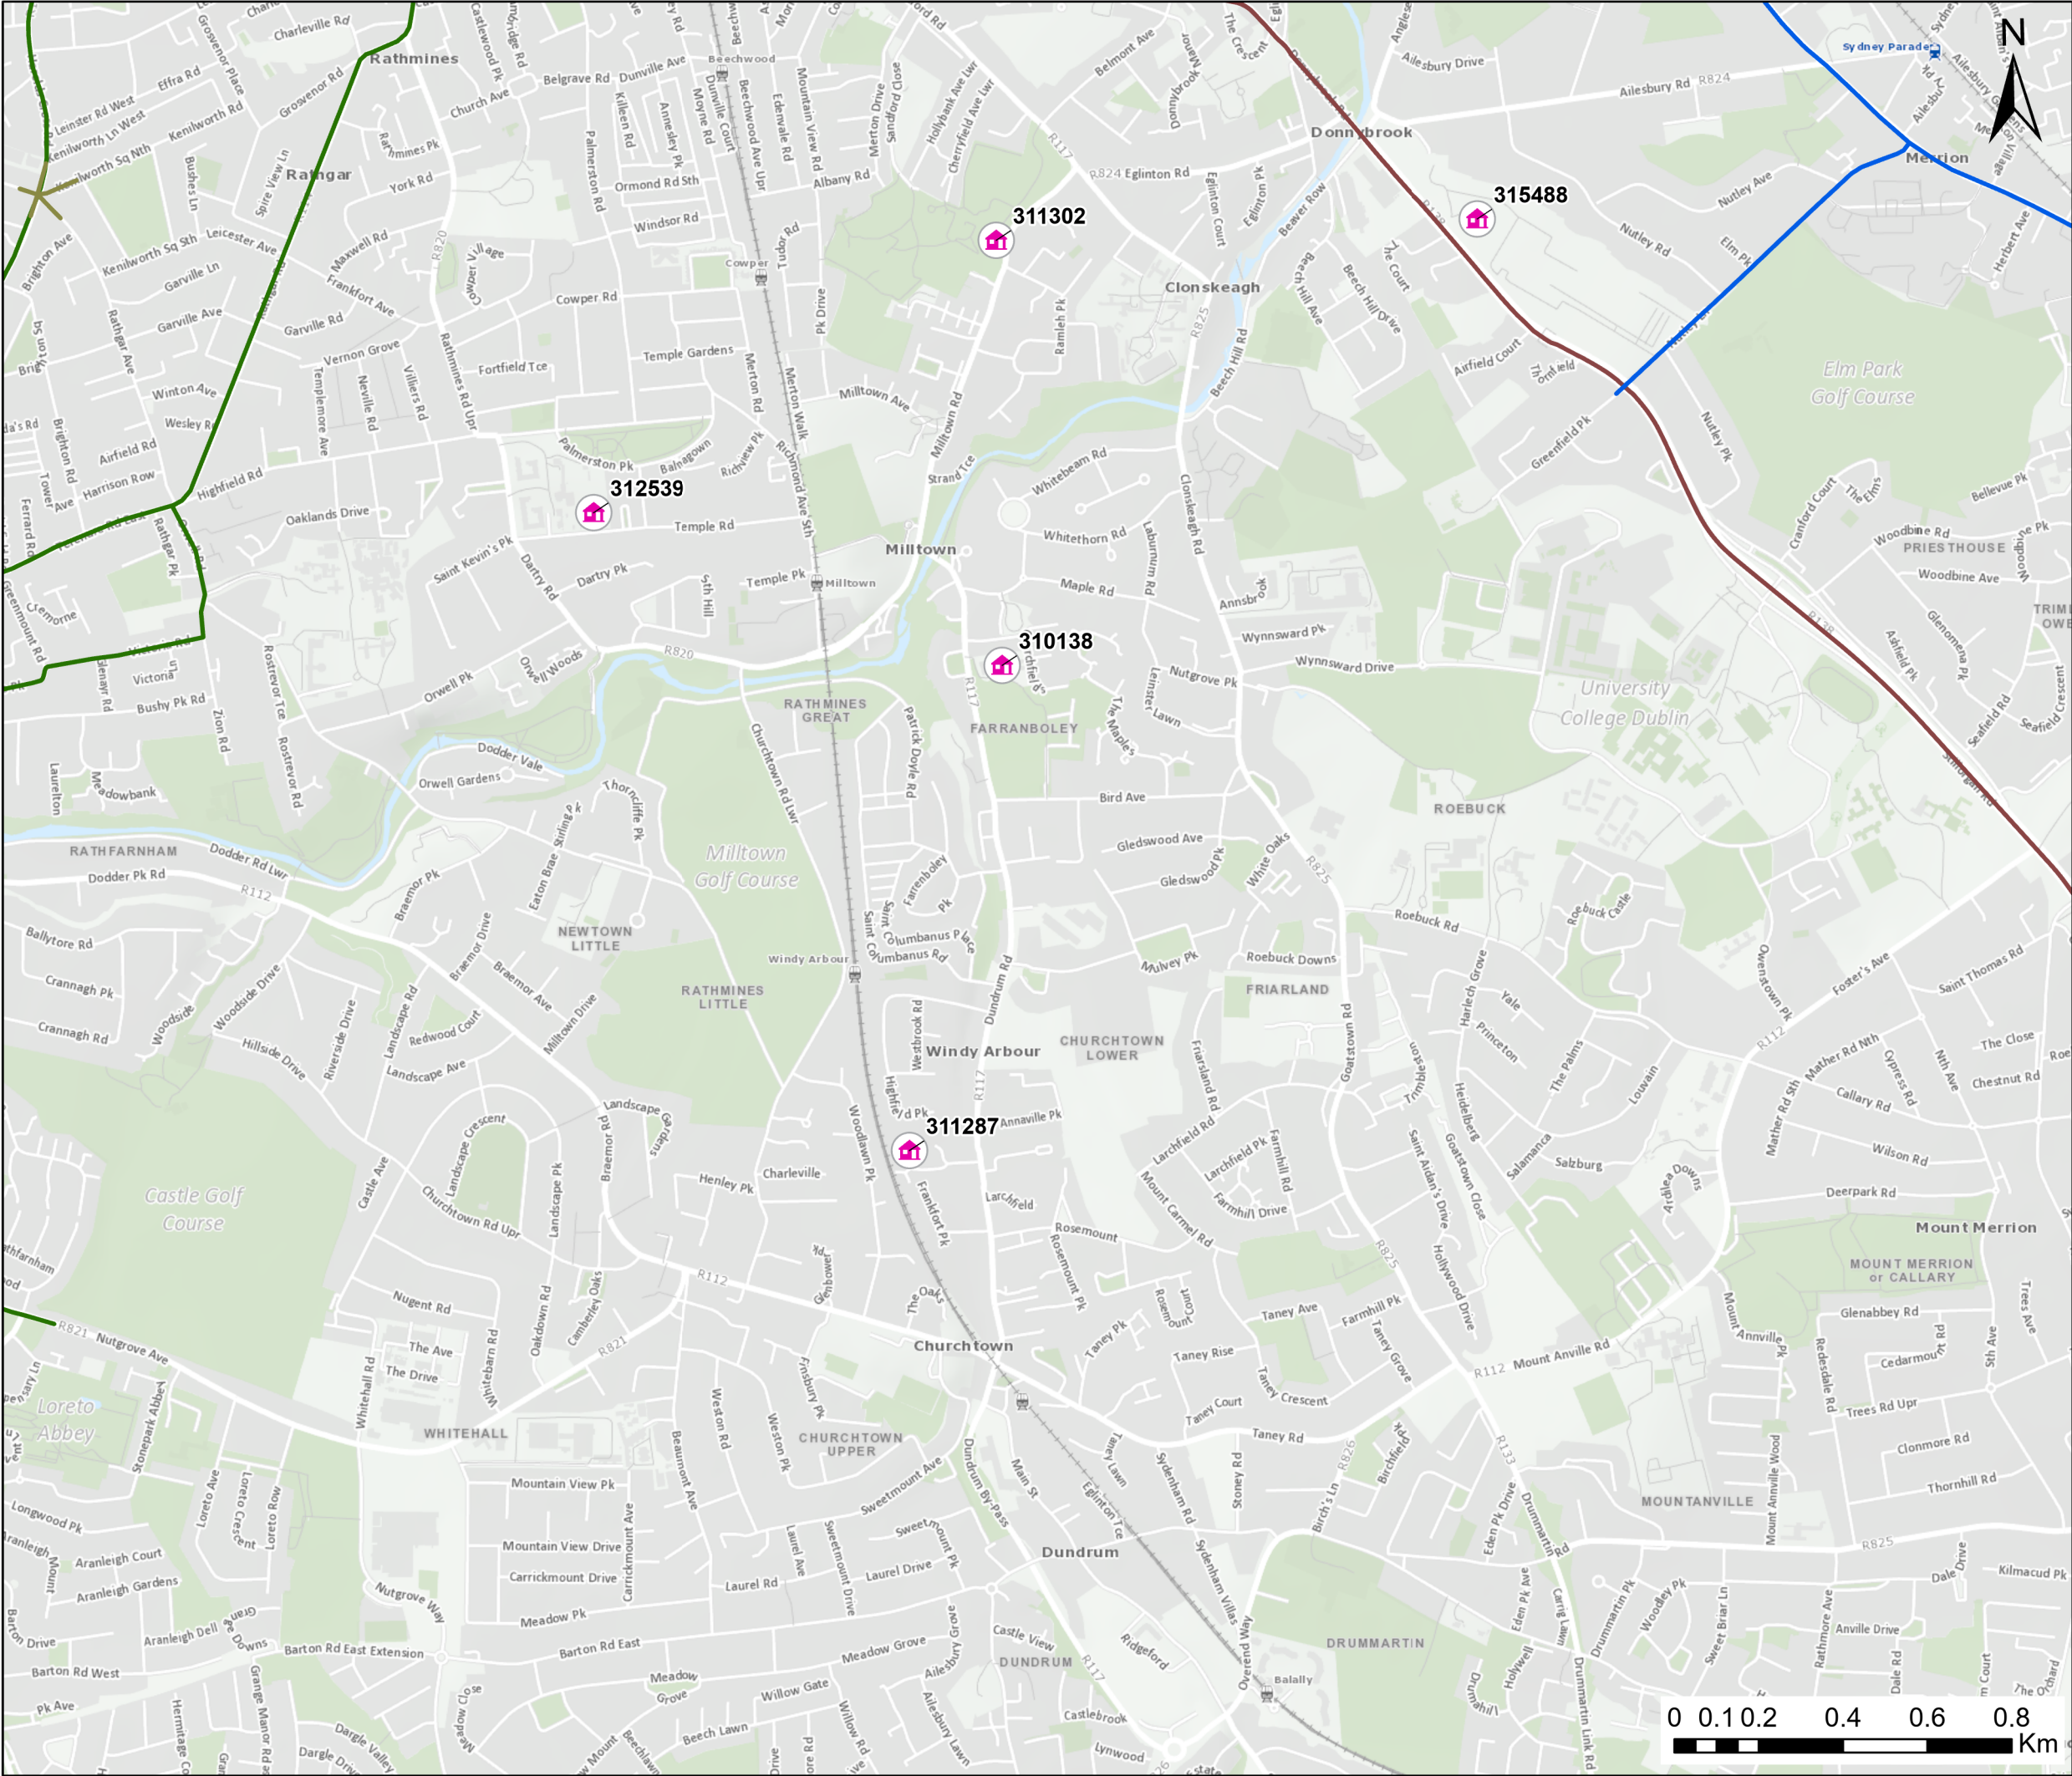

Legend

 All Other Local Authority / ABP Planning Applications

BusConnects Corridor Schemes

-  Belfield / Blackrock to City Centre
-  Kimmage to City Centre
-  Templeogue / Rathfarnham to City Centre
-  Bray to City Centre

© OpenStreetMap (and) contributors, CC-BY-SA
Service Layer- basemap_premium: © Ordnance Survey Ireland
World Ocean Base: GSI, OceanWise, Esri, GEBCO, Garmin, NaturalVue
World Ocean Base: GSI, Esri, Garmin, NaturalVue



0	23/10/2023	Final	MA	SMG	SMG	JB
Rev.	Date	Purpose of revision	Drawn	Check'd	Rev'd	App'd



Client



Project

Greater Dublin Drainage Project

Drawing Title

Figure 23.2 - Other Developments Considered
Sheet 30 of 38

Drawing Status

Final

Scale @A3

DO NOT SCALE

Jacobs No.

321120AP

Filepath

\\gdn01v01\GIS\Proj\321120\CC_000\000\000_Cumulative_Impact_Assessment\Cumulative_Impact_Assessment.aprx

Drawing No.

321120AP-EIARAddendum-2302

This drawing is not to be used in whole in or part other than for the intended purpose and project as defined on this drawing. Refer to the contract for full terms and conditions.



Legend

All Other Local Authority / ABP Planning Applications

BusConnects Corridor Schemes

Belfield / Blackrock to City Centre

Bray to City Centre

© OpenStreetMap (and) contributors, CC-BY-SA
Service Layer- basemap_premium: © Ordnance Survey Ireland
World Ocean Base: GSI, OceanWise, Esri, GEBCO, Garmin, NaturalVue
World Ocean Base: GSI, Esri, Garmin, NaturalVue



0	23/10/2023	Final	MA	SMG	SMG	JB
Rev.	Date	Purpose of revision	Drawn	Check'd	Rev'd	Appr'd



Client

Project

Greater Dublin Drainage Project

Drawing Title

Figure 23.2 - Other Developments Considered
Sheet 31 of 38

Drawing Status

Final

Scale @A3

DO NOT SCALE

Jacobs No.

321120AP


Filepath


igbdrvdv10BPrB21080CC_800AndS003_Cumulative_Impact_AssessmentCumulative_Impact_Assessment.aprx

Drawing No.

321120AP-EIARAddendum-2302

This drawing is not to be used in whole or in part other than for the intended purpose and project as defined on this drawing. Refer to the contract for full terms and conditions.

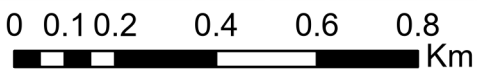

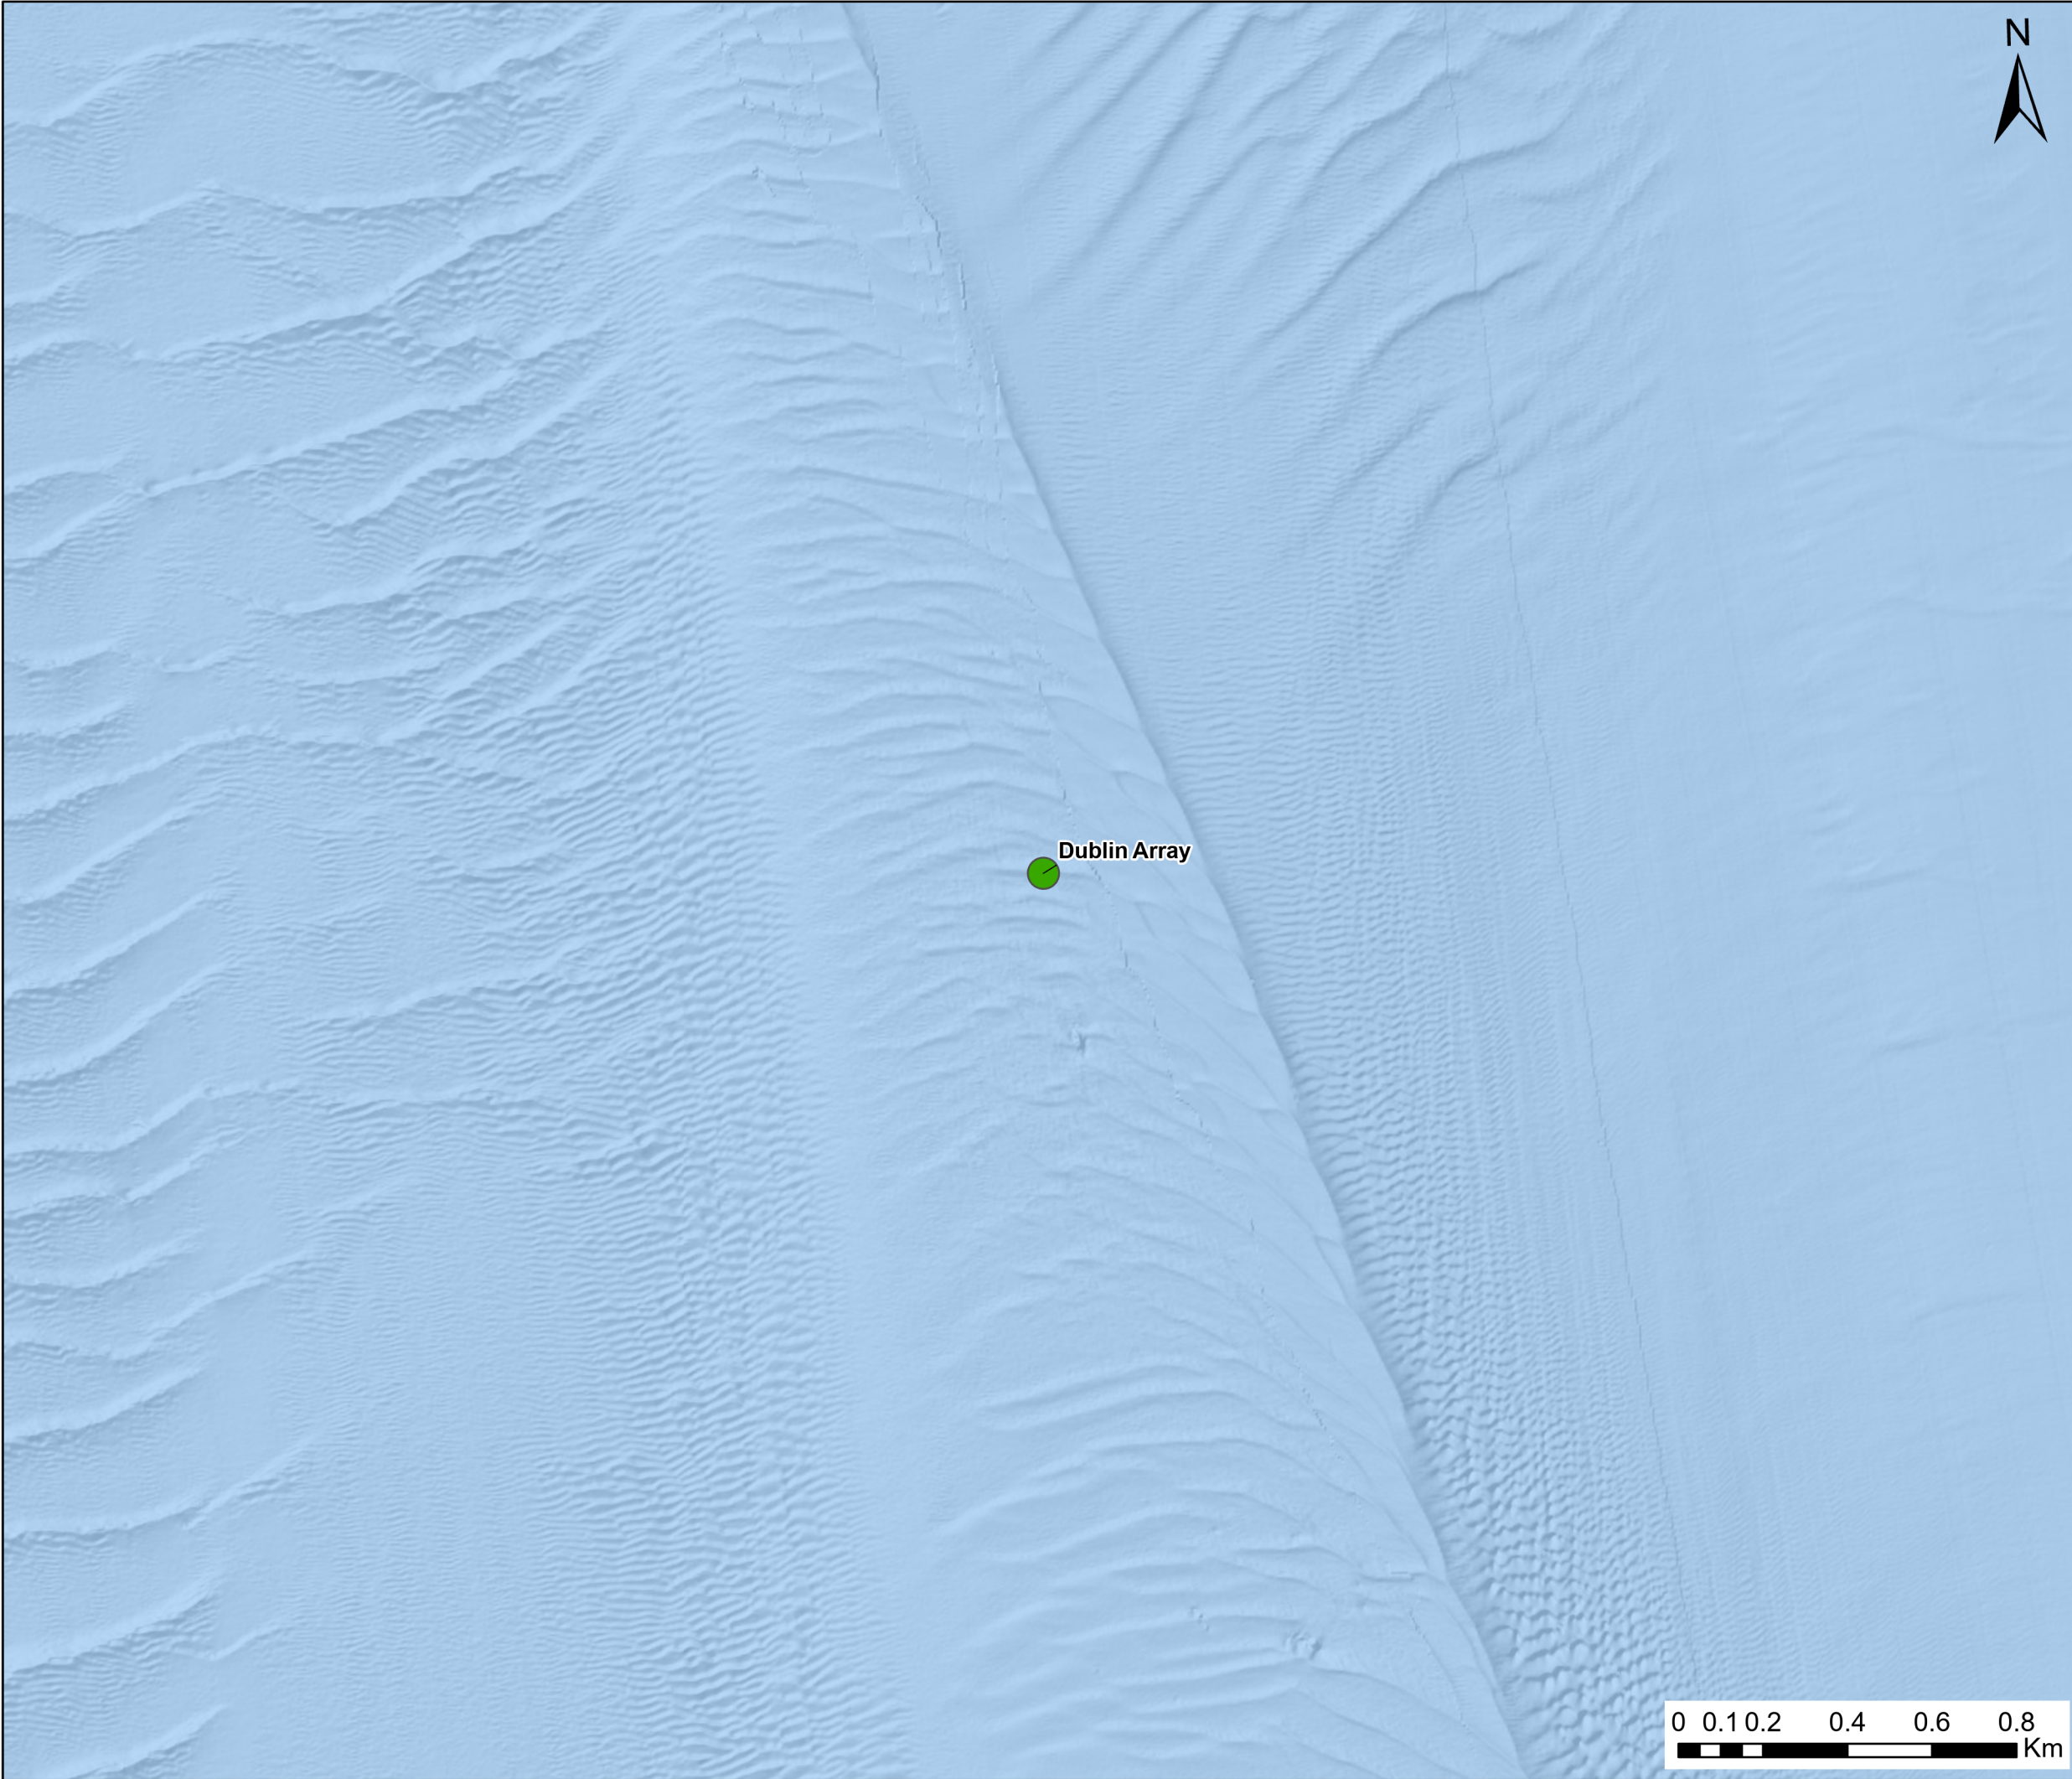

Legend

-  All Other Local Authority / ABP Planning Applications
-  Dublin Array

© OpenStreetMap (and) contributors, CC-BY-SA
Service Layer- basemap_premium: © Ordnance Survey Ireland
World Ocean Base: GSI, OceanWise, Esri, GEBCO, Garmin, NaturalVue
World Ocean Base: GSI, Esri, Garmin, NaturalVue



0	23/10/2023	Final	MA	SMG	SMG	JB
Rev.	Date	Purpose of revision	Drawn	Check'd	Rev'd	Appr'd

Jacobs



Greater Dublin Drainage Project

Figure 23.2 - Other Developments Considered
Sheet 32 of 38

Final


Scale @A3 DO NOT SCALE


Jacobs No. 321120AP

Filepath \\globev011\GIS\Proj\321120\CC_3201\Addendum\Cumulative_Impact_Assessment\Cumulative_Impact_Assessment.aprx

Drawing No. 321120AP-EIARAddendum-2302

This drawing is not to be used in whole in or part other than for the intended purpose and project as defined on this drawing. Refer to the contract for full terms and conditions.

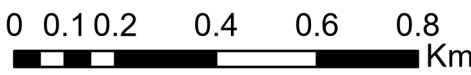

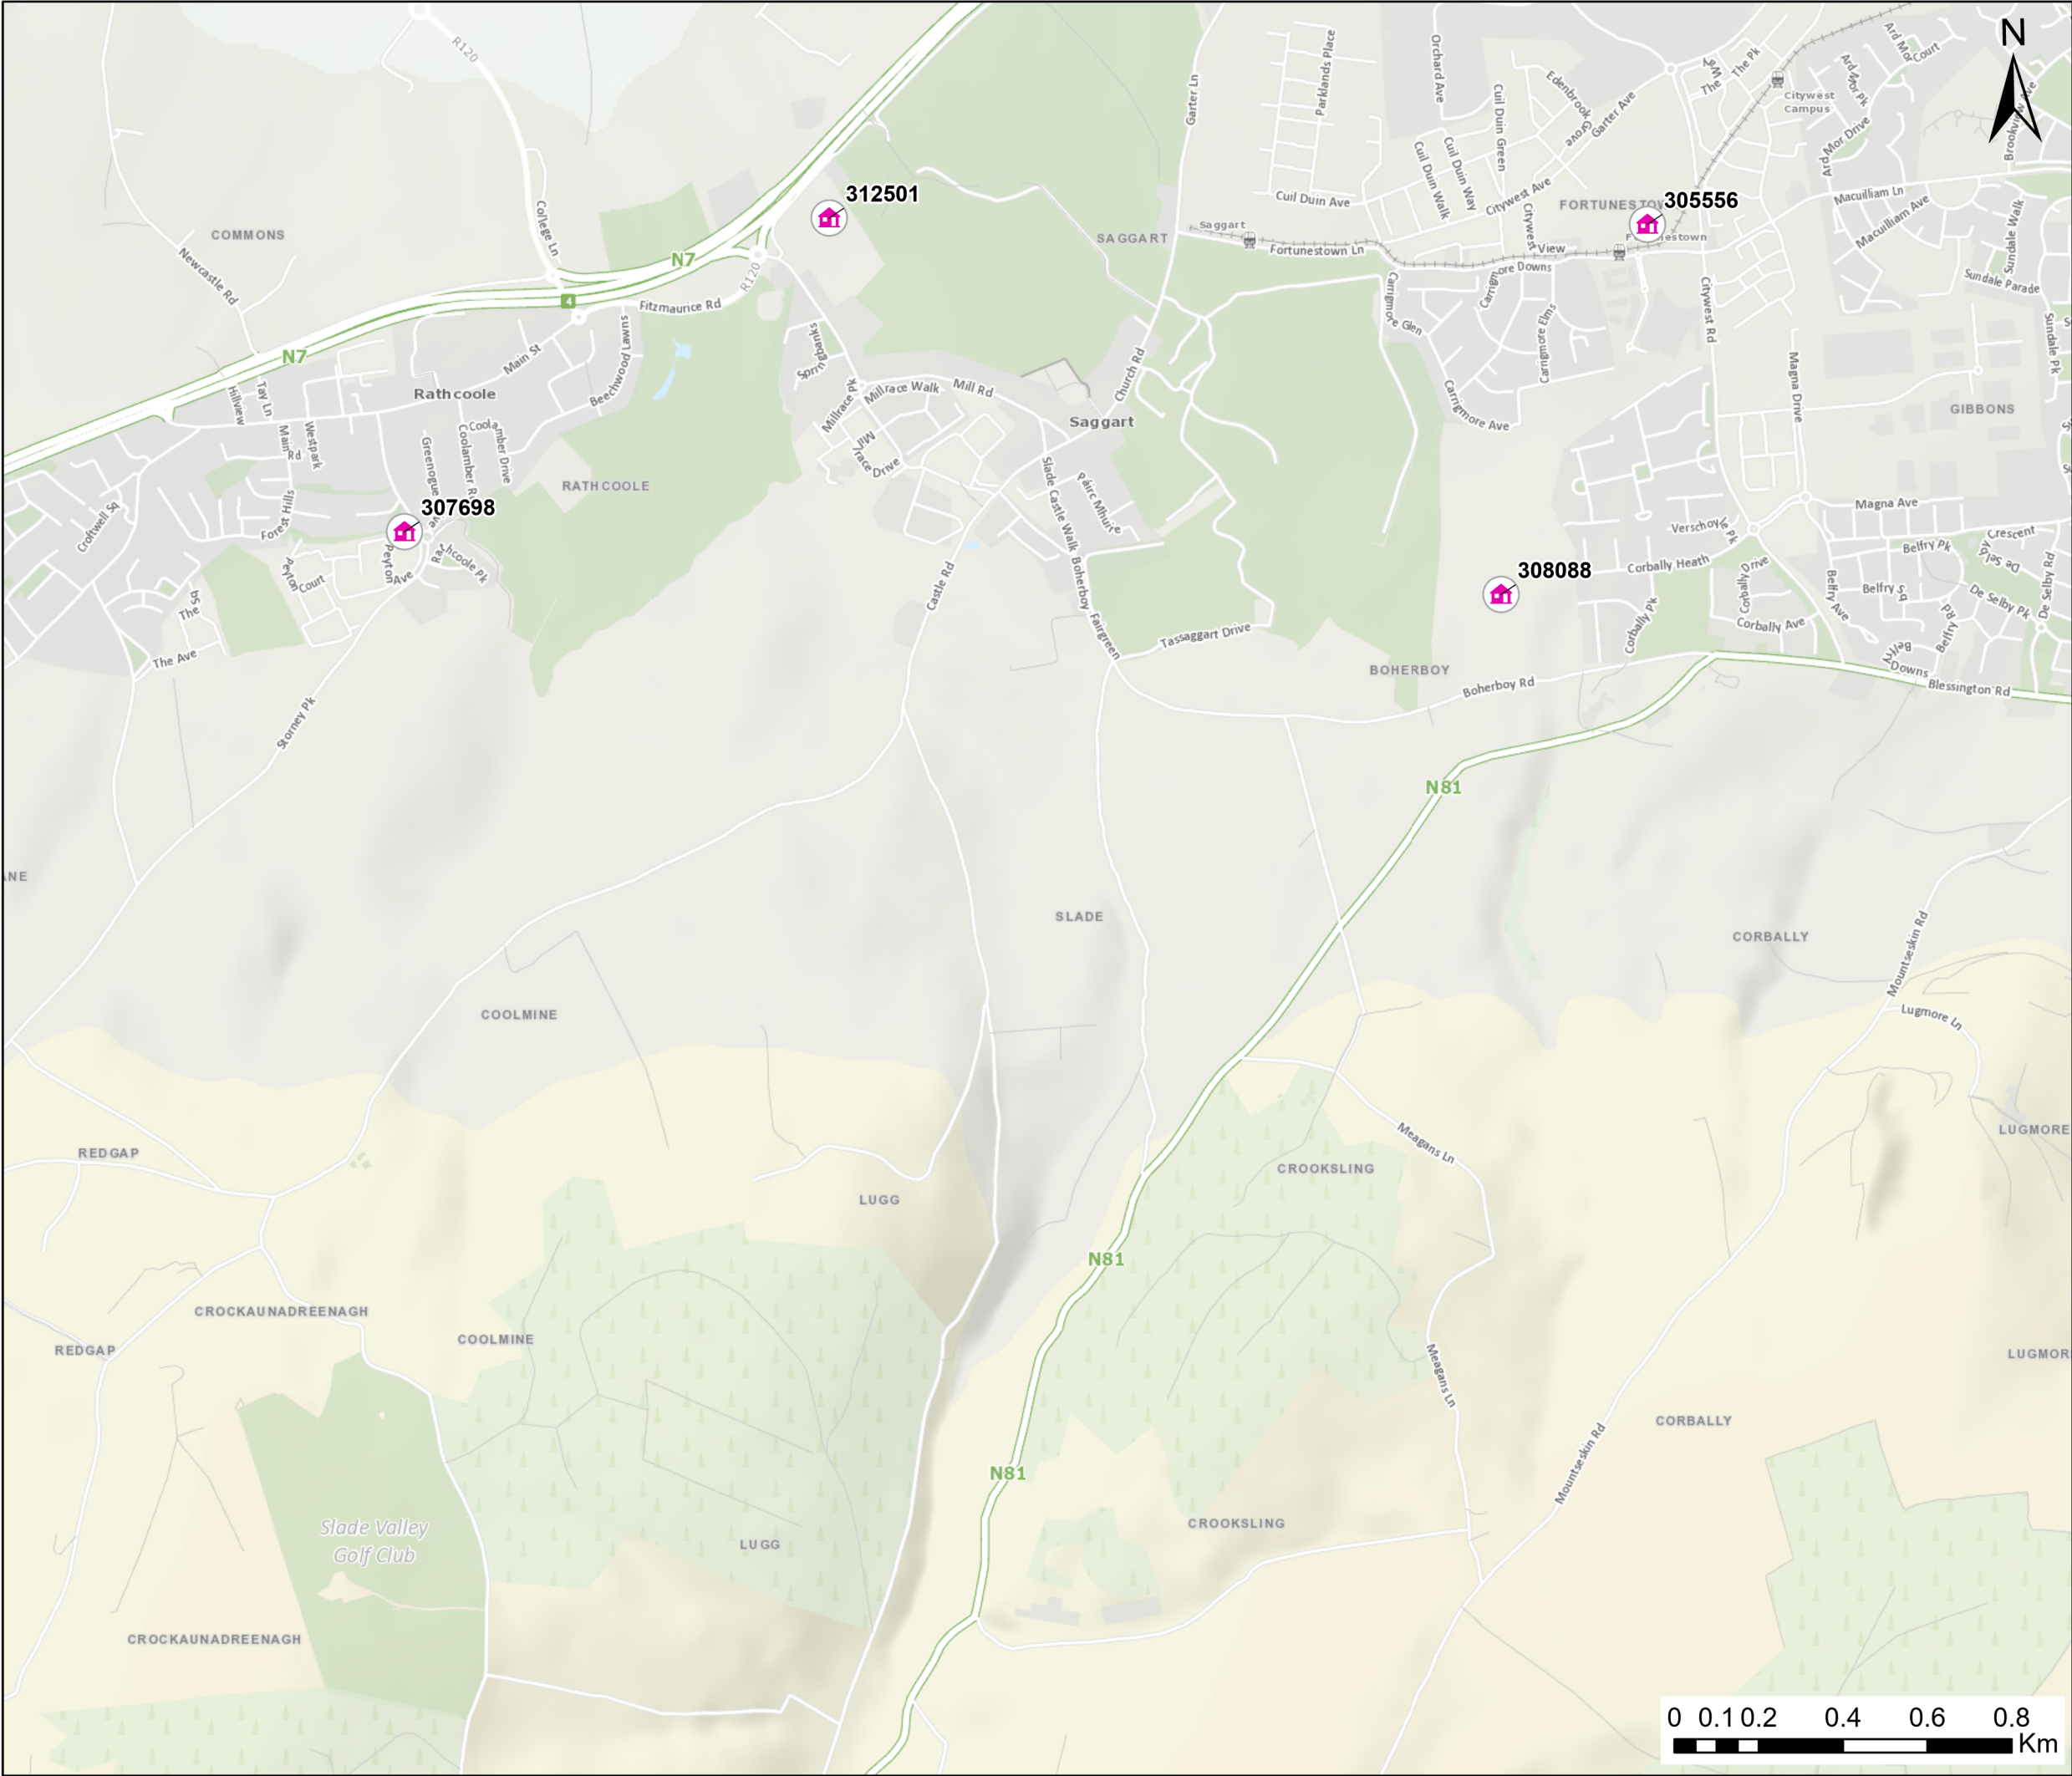

Legend

 All Other Local Authority / ABP Planning Applications

© OpenStreetMap (and) contributors, CC-BY-SA
Service Layer- basemap_premium: © Ordnance Survey Ireland
World Ocean Base: GSI, OceanWise, Esri, GEBCO, Garmin, NaturalVue
World Ocean Base: GSI, Esri, Garmin, NaturalVue



0	23/10/2023	Final	MA	SMG	SMG	JB
Rev.	Date	Purpose of revision	Drawn	Check'd	Rev'd	Appr'd



Client



Project

Greater Dublin Drainage Project

Drawing Title

Figure 23.2 - Other Developments Considered
Sheet 33 of 38

Drawing Status

Final

Scale @A3

DO NOT SCALE

Jacobs No.

321120AP


Filepath

igbdrvdv10BProj03210800_C6DAndS001_Cumulative_Impact_AssessmentCumulative_Impact_Assessment.aprx

Drawing No.

321120AP-EIARAddendum-2302

This drawing is not to be used in whole in or part other than for the intended purpose and project as defined on this drawing. Refer to the contract for full terms and conditions.

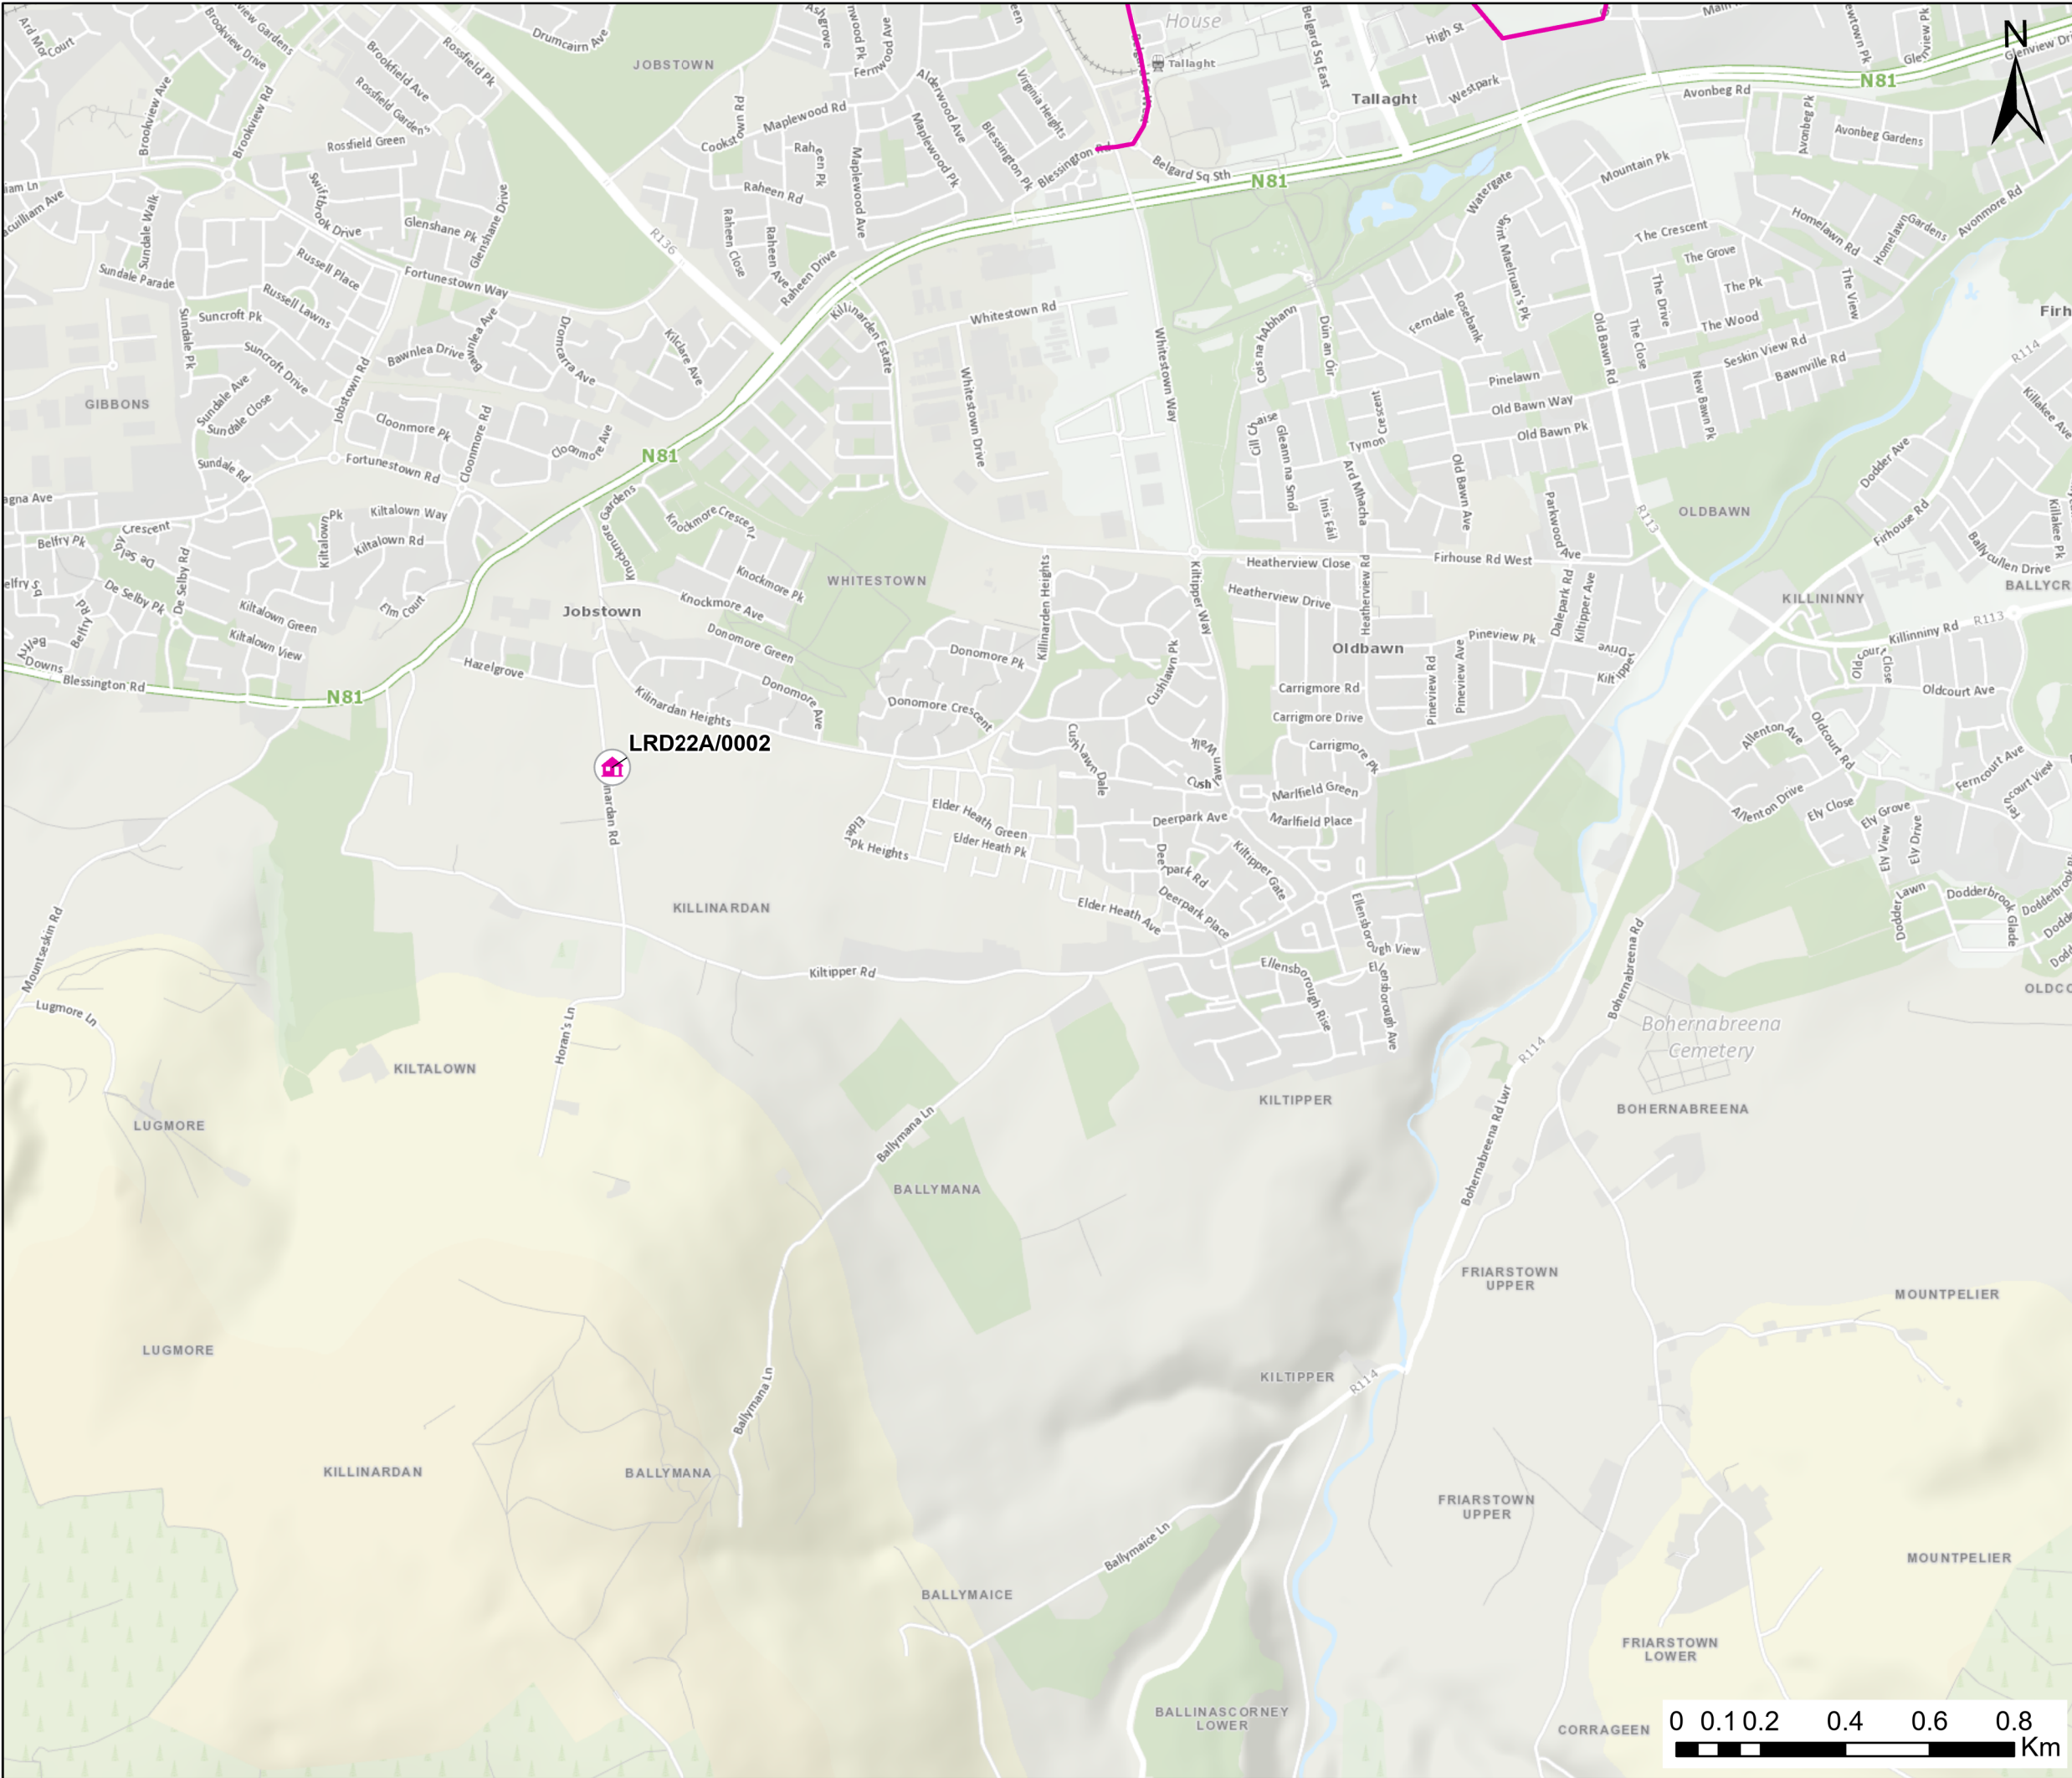

Legend

All Other Local Authority / ABP Planning Applications

BusConnects Corridor Schemes

Tallaght / Clondalkin to City Centre

© OpenStreetMap (and) contributors, CC-BY-SA
Service Layer- basemap_premium: © Ordnance Survey Ireland
World Ocean Base: GSI, OceanWise, Esri, GEBCO, Garmin, NaturalVue
World Ocean Base: GSI, Esri, Garmin, NaturalVue



0	23/10/2023	Final	MA	SMG	SMG	JB
Rev.	Date	Purpose of revision	Drawn	Check'd	Rev'd	Appr'd



Client

Project

Greater Dublin Drainage Project

Drawing Title

Figure 23.2 - Other Developments Considered
Sheet 34 of 38

Drawing Status

Final

Scale @A3

DO NOT SCALE

Jacobs No.

321120AP


Filepath


igbdrvdv106P0832106000_000AndS001_Cumulative_Impact_AssessmentCumulative_Impact_Assessment.aprx

Drawing No.

321120AP-EIARAddendum-2302

This drawing is not to be used in whole in or part other than for the intended purpose and project as defined on this drawing. Refer to the contract for full terms and conditions.

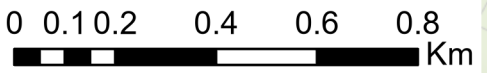

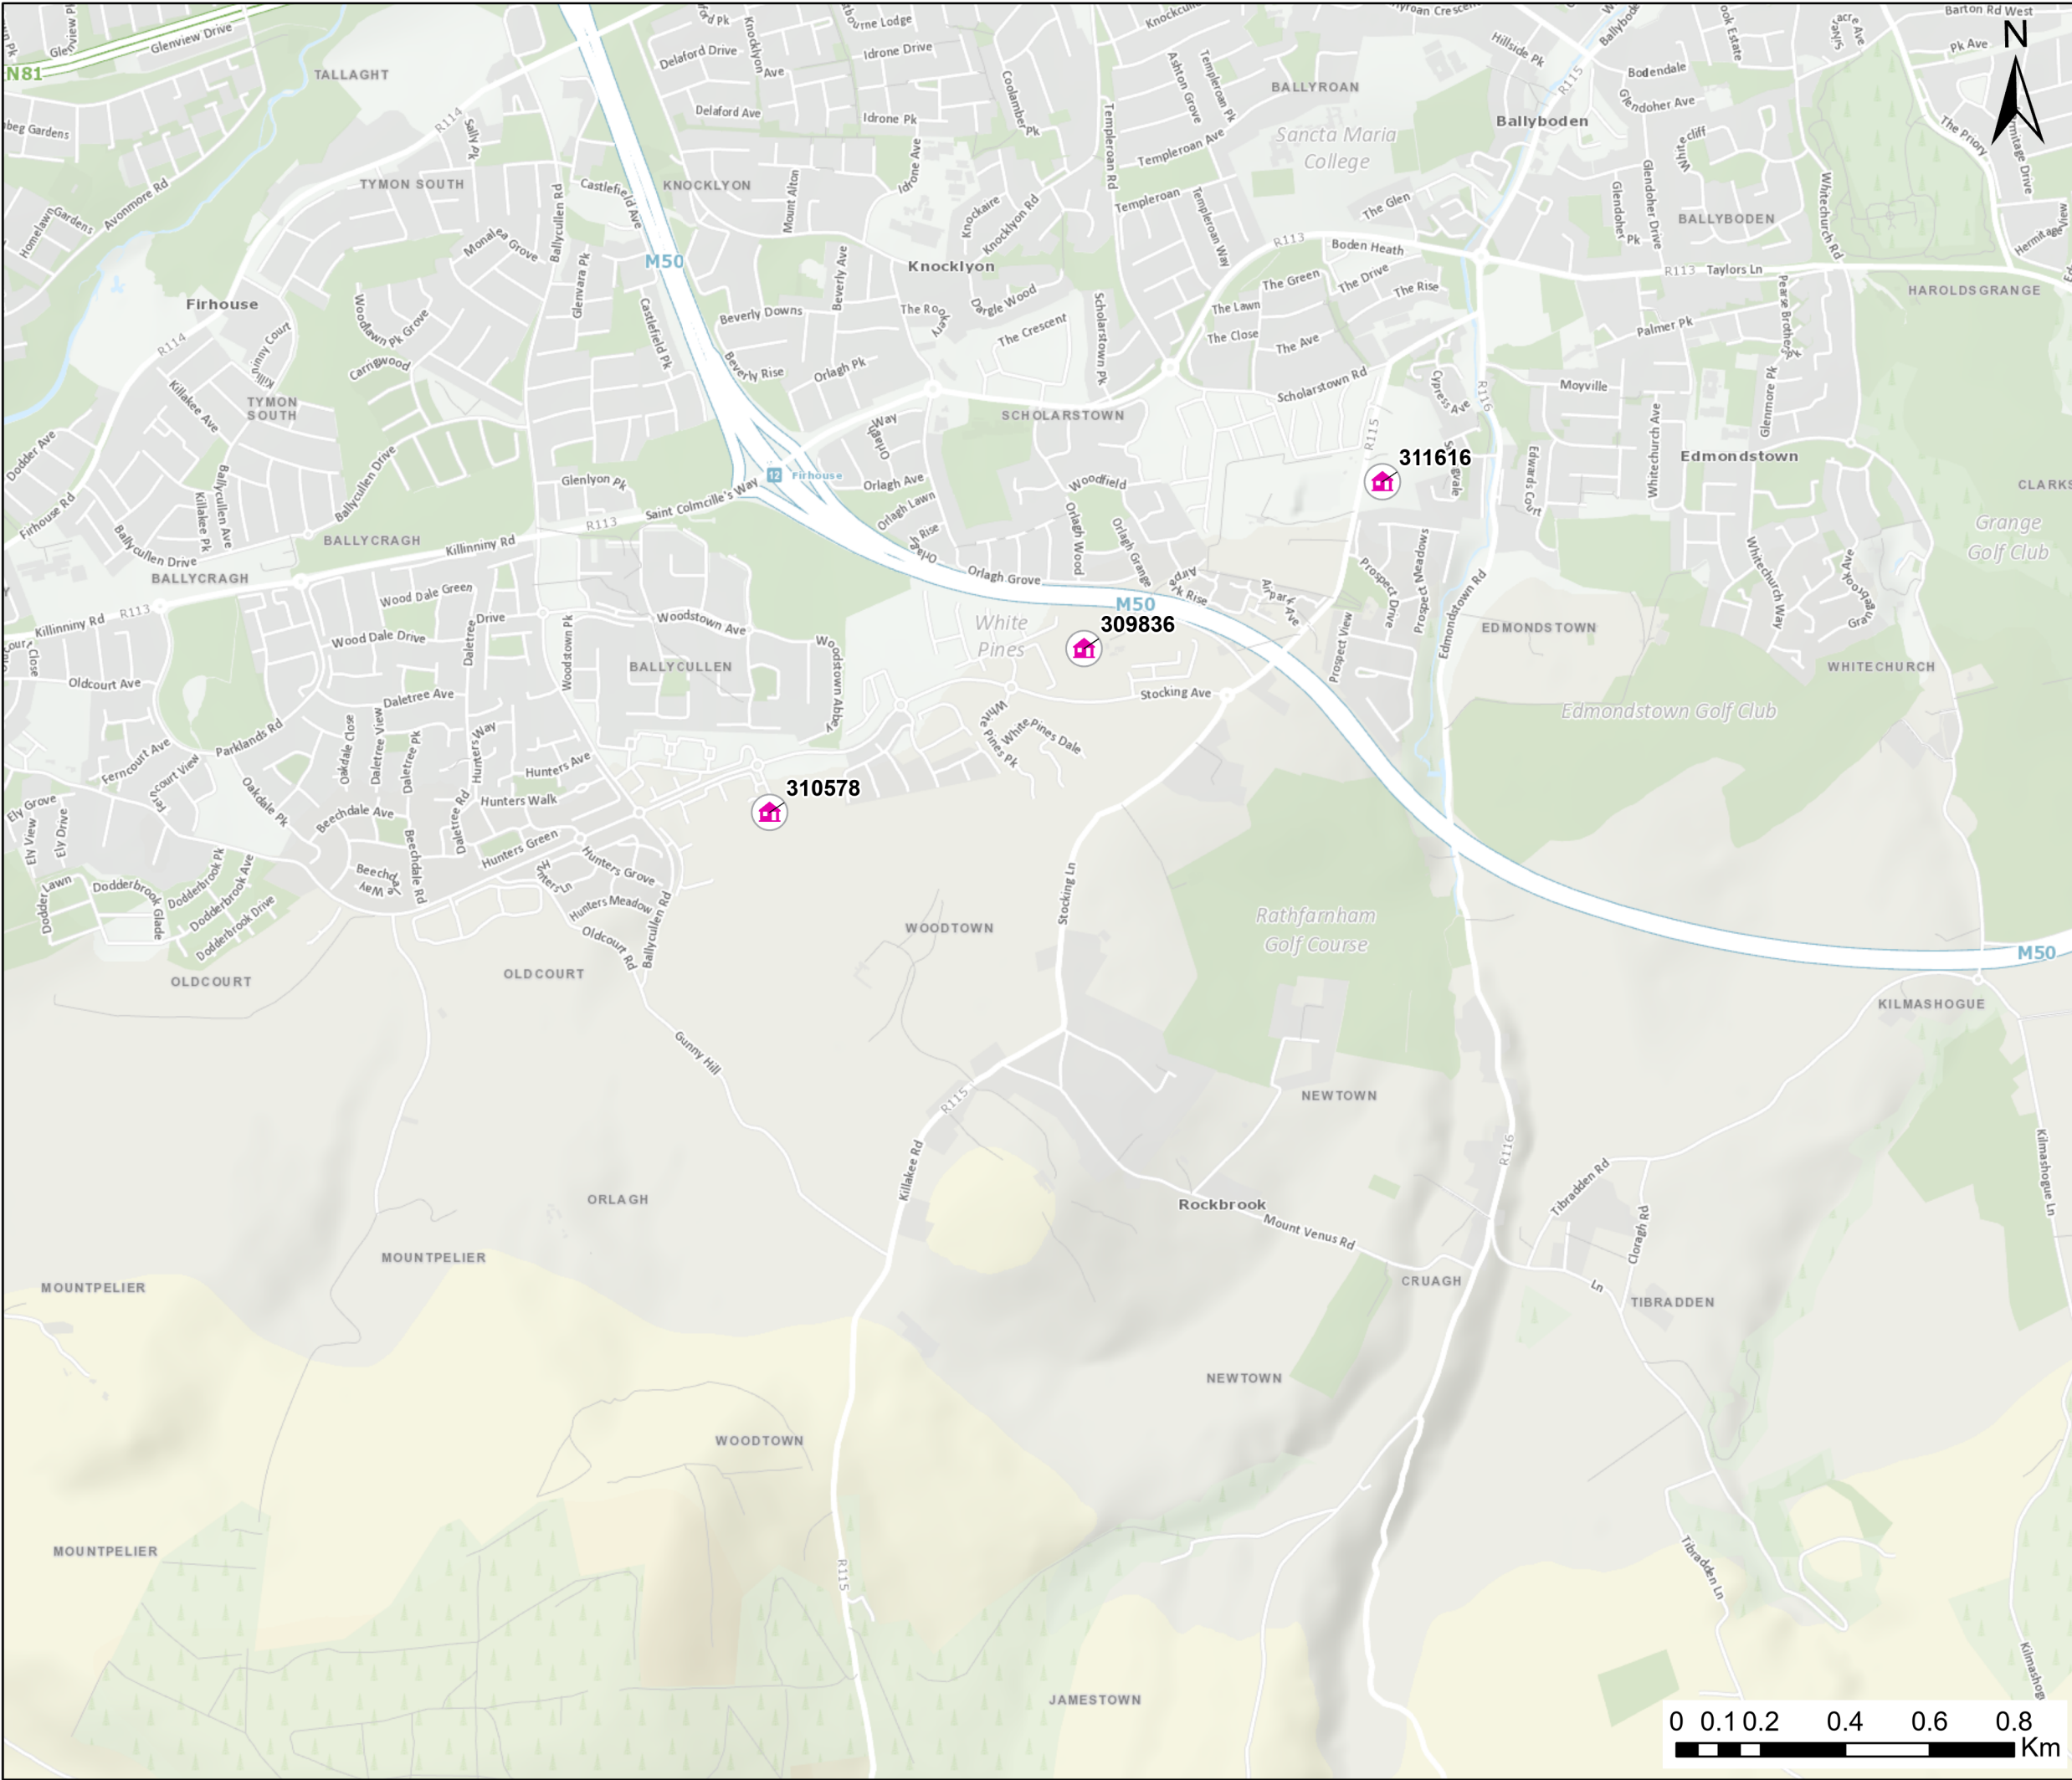

Legend

 All Other Local Authority / ABP Planning Applications

© OpenStreetMap (and) contributors, CC-BY-SA
Service Layer- basemap_premium: © Ordnance Survey Ireland
World Ocean Base: GSI, OceanWise, Esri, GEBCO, Garmin, NaturalVue
World Ocean Base: GSI, Esri, Garmin, NaturalVue



0	23/10/2023	Final	MA	SMG	SMG	JB
Rev.	Date	Purpose of revision	Drawn	Check'd	Rev'd	Appr'd

Jacobs

Client



Project

Greater Dublin Drainage Project

Drawing Title

Figure 23.2 - Other Developments Considered
Sheet 35 of 38

Drawing Status

Final

Scale @A3

DO NOT SCALE

Jacobs No.

321120AP


Filepath

igbdrvdv1\06Proj\B21\06CC_060\0605\001_Cumulative_Impact_Assessment\Cumulative_Impact_Assessment.aprx

Drawing No.

321120AP-EIARAddendum-2302

This drawing is not to be used in whole in or part other than for the intended purpose and project as defined on this drawing. Refer to the contract for full terms and conditions.

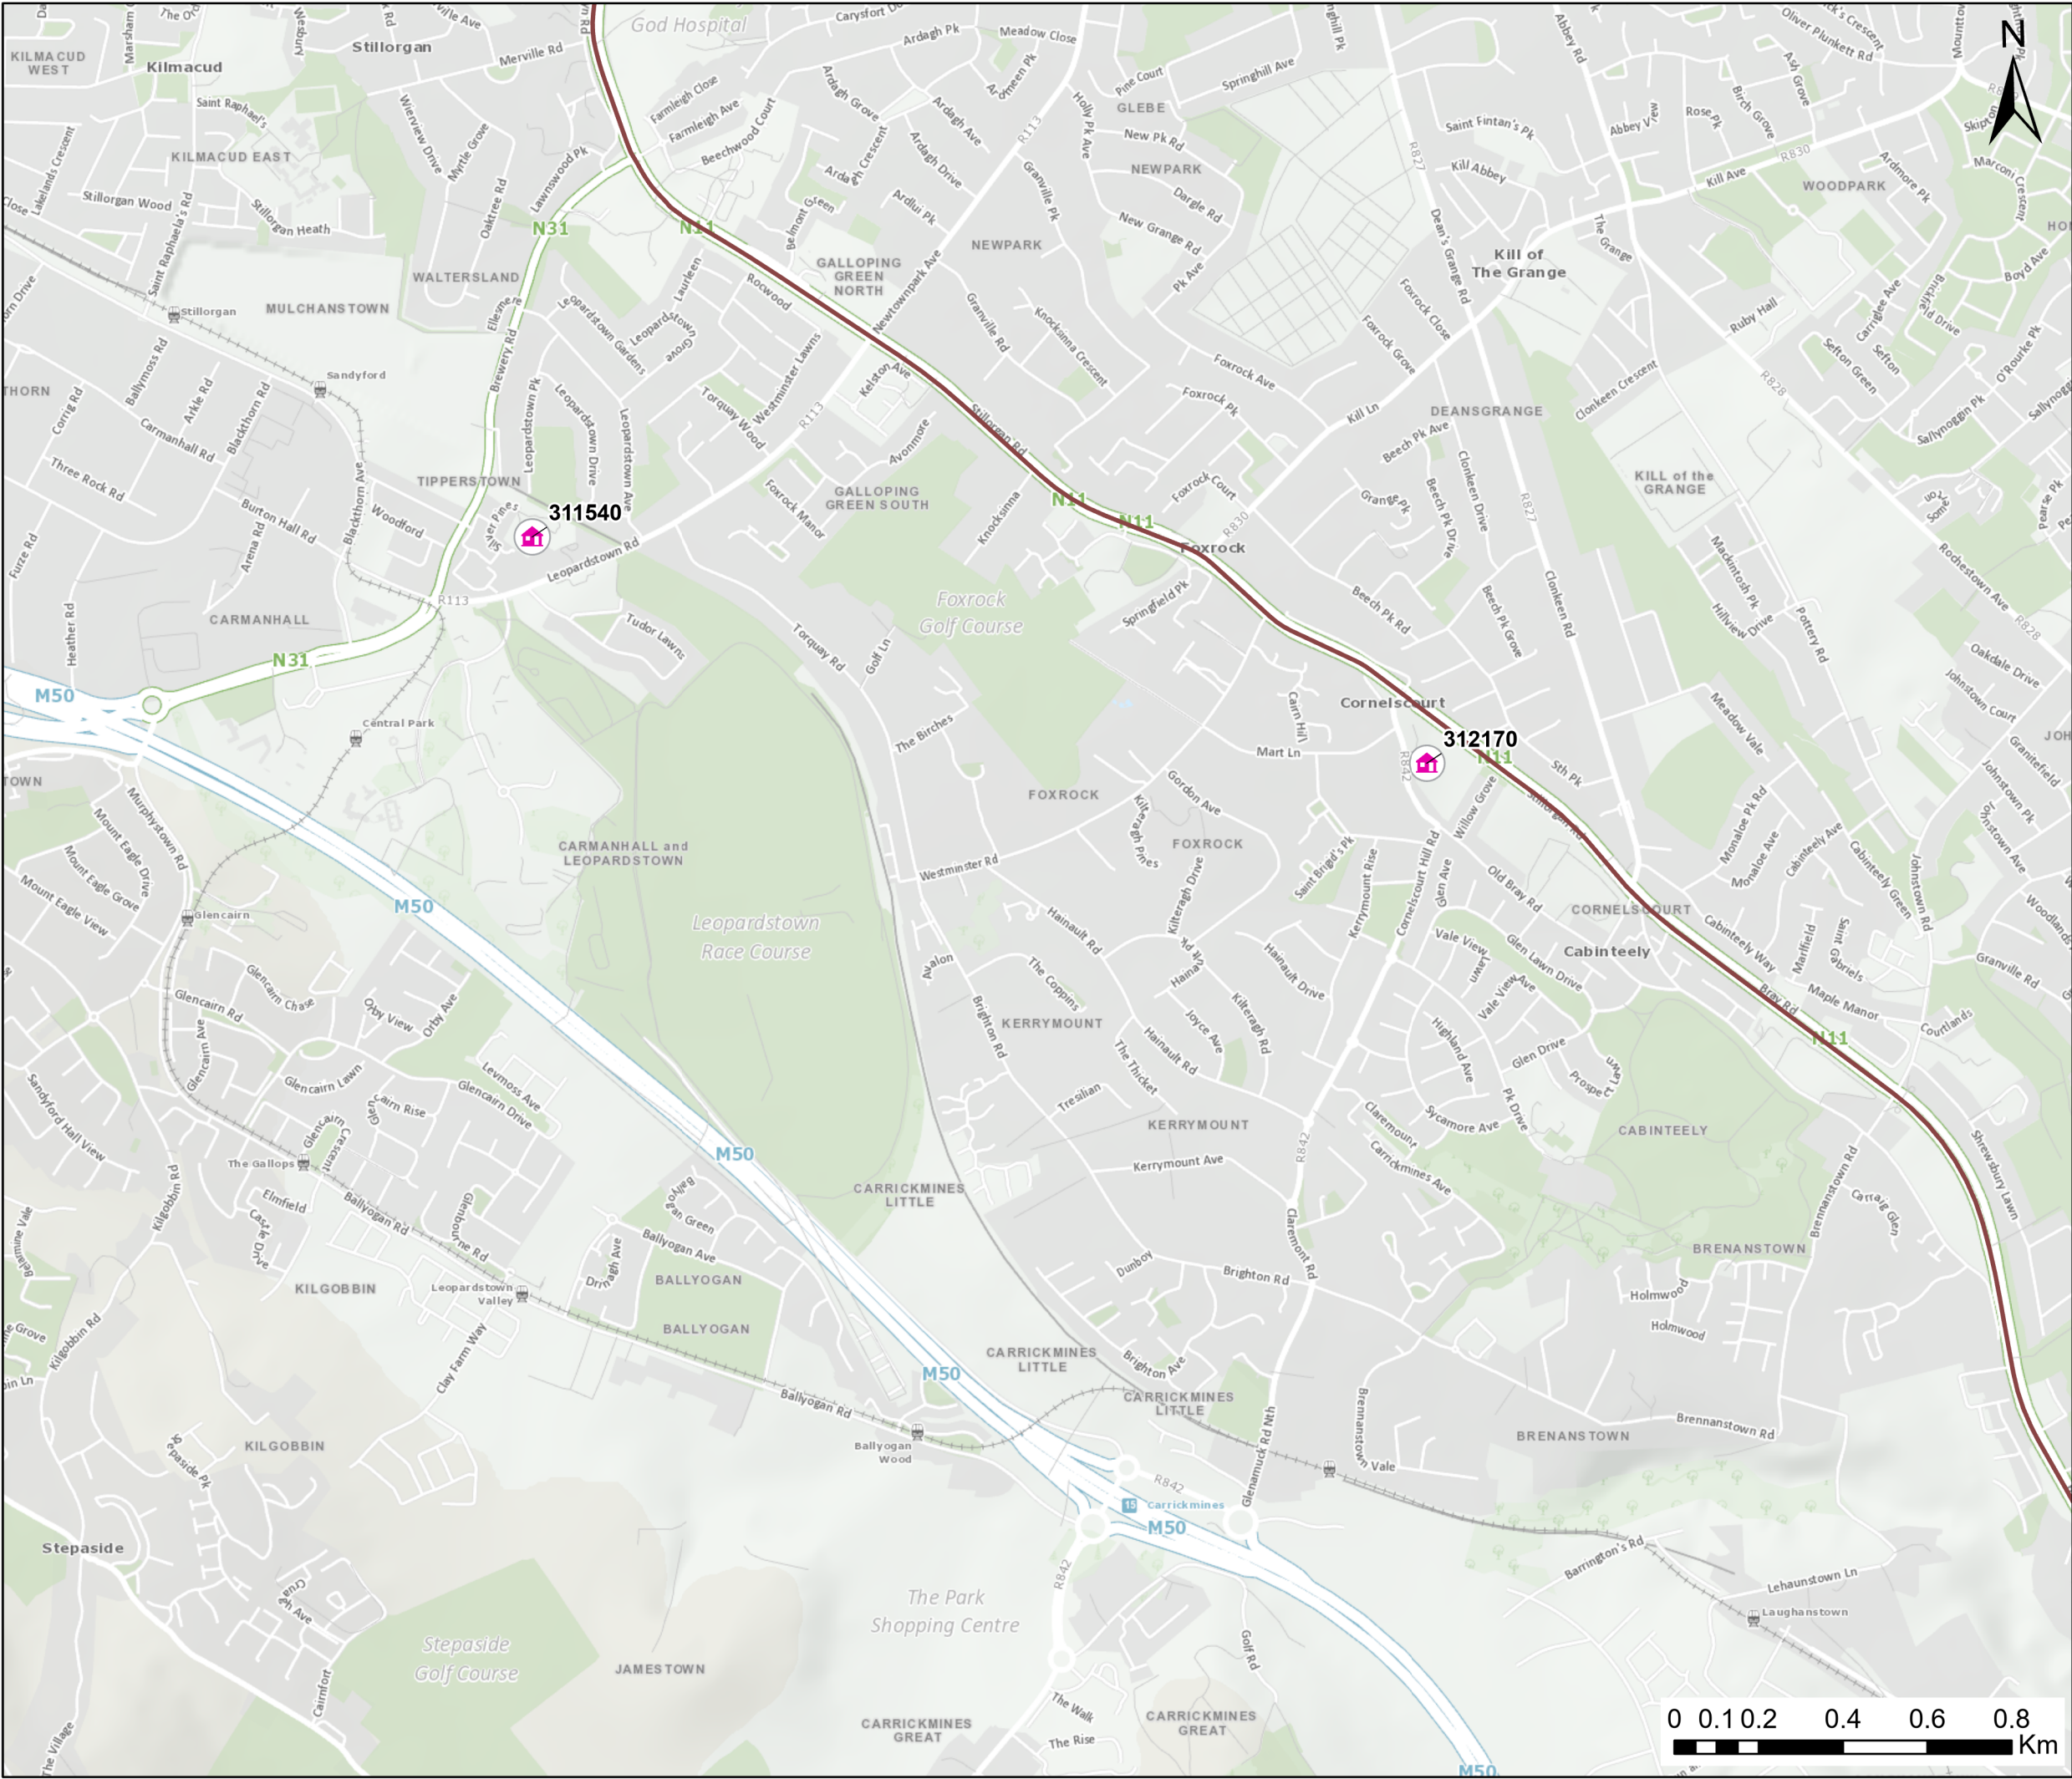

Legend

 All Other Local Authority / ABP Planning Applications

BusConnects Corridor Schemes

 Bray to City Centre

© OpenStreetMap (and) contributors, CC-BY-SA
Service Layer- basemap_premium: © Ordnance Survey Ireland
World Ocean Base: GSI, OceanWise, Esri, GEBCO, Garmin, NaturalVue
World Ocean Base: GSI, Esri, Garmin, NaturalVue



0	23/10/2023	Final	MA	SMG	SMG	JB
Rev.	Date	Purpose of revision	Drawn	Check'd	Rev'd	Appr'd



Project

Greater Dublin Drainage Project

Drawing Title

Figure 23.2 - Other Developments Considered
Sheet 36 of 38

Drawing Status

Final

Scale @A3

DO NOT SCALE

Jacobs No.

321120AP


Filepath

igbdrvdv1168P8321086CC_860And85001_Cumulative_Impact_AssessmentCumulative_Impact_Assessment.aprx

Drawing No.

321120AP-EIARAddendum-2302

This drawing is not to be used in whole in or part other than for the intended purpose and project as defined on this drawing. Refer to the contract for full terms and conditions.

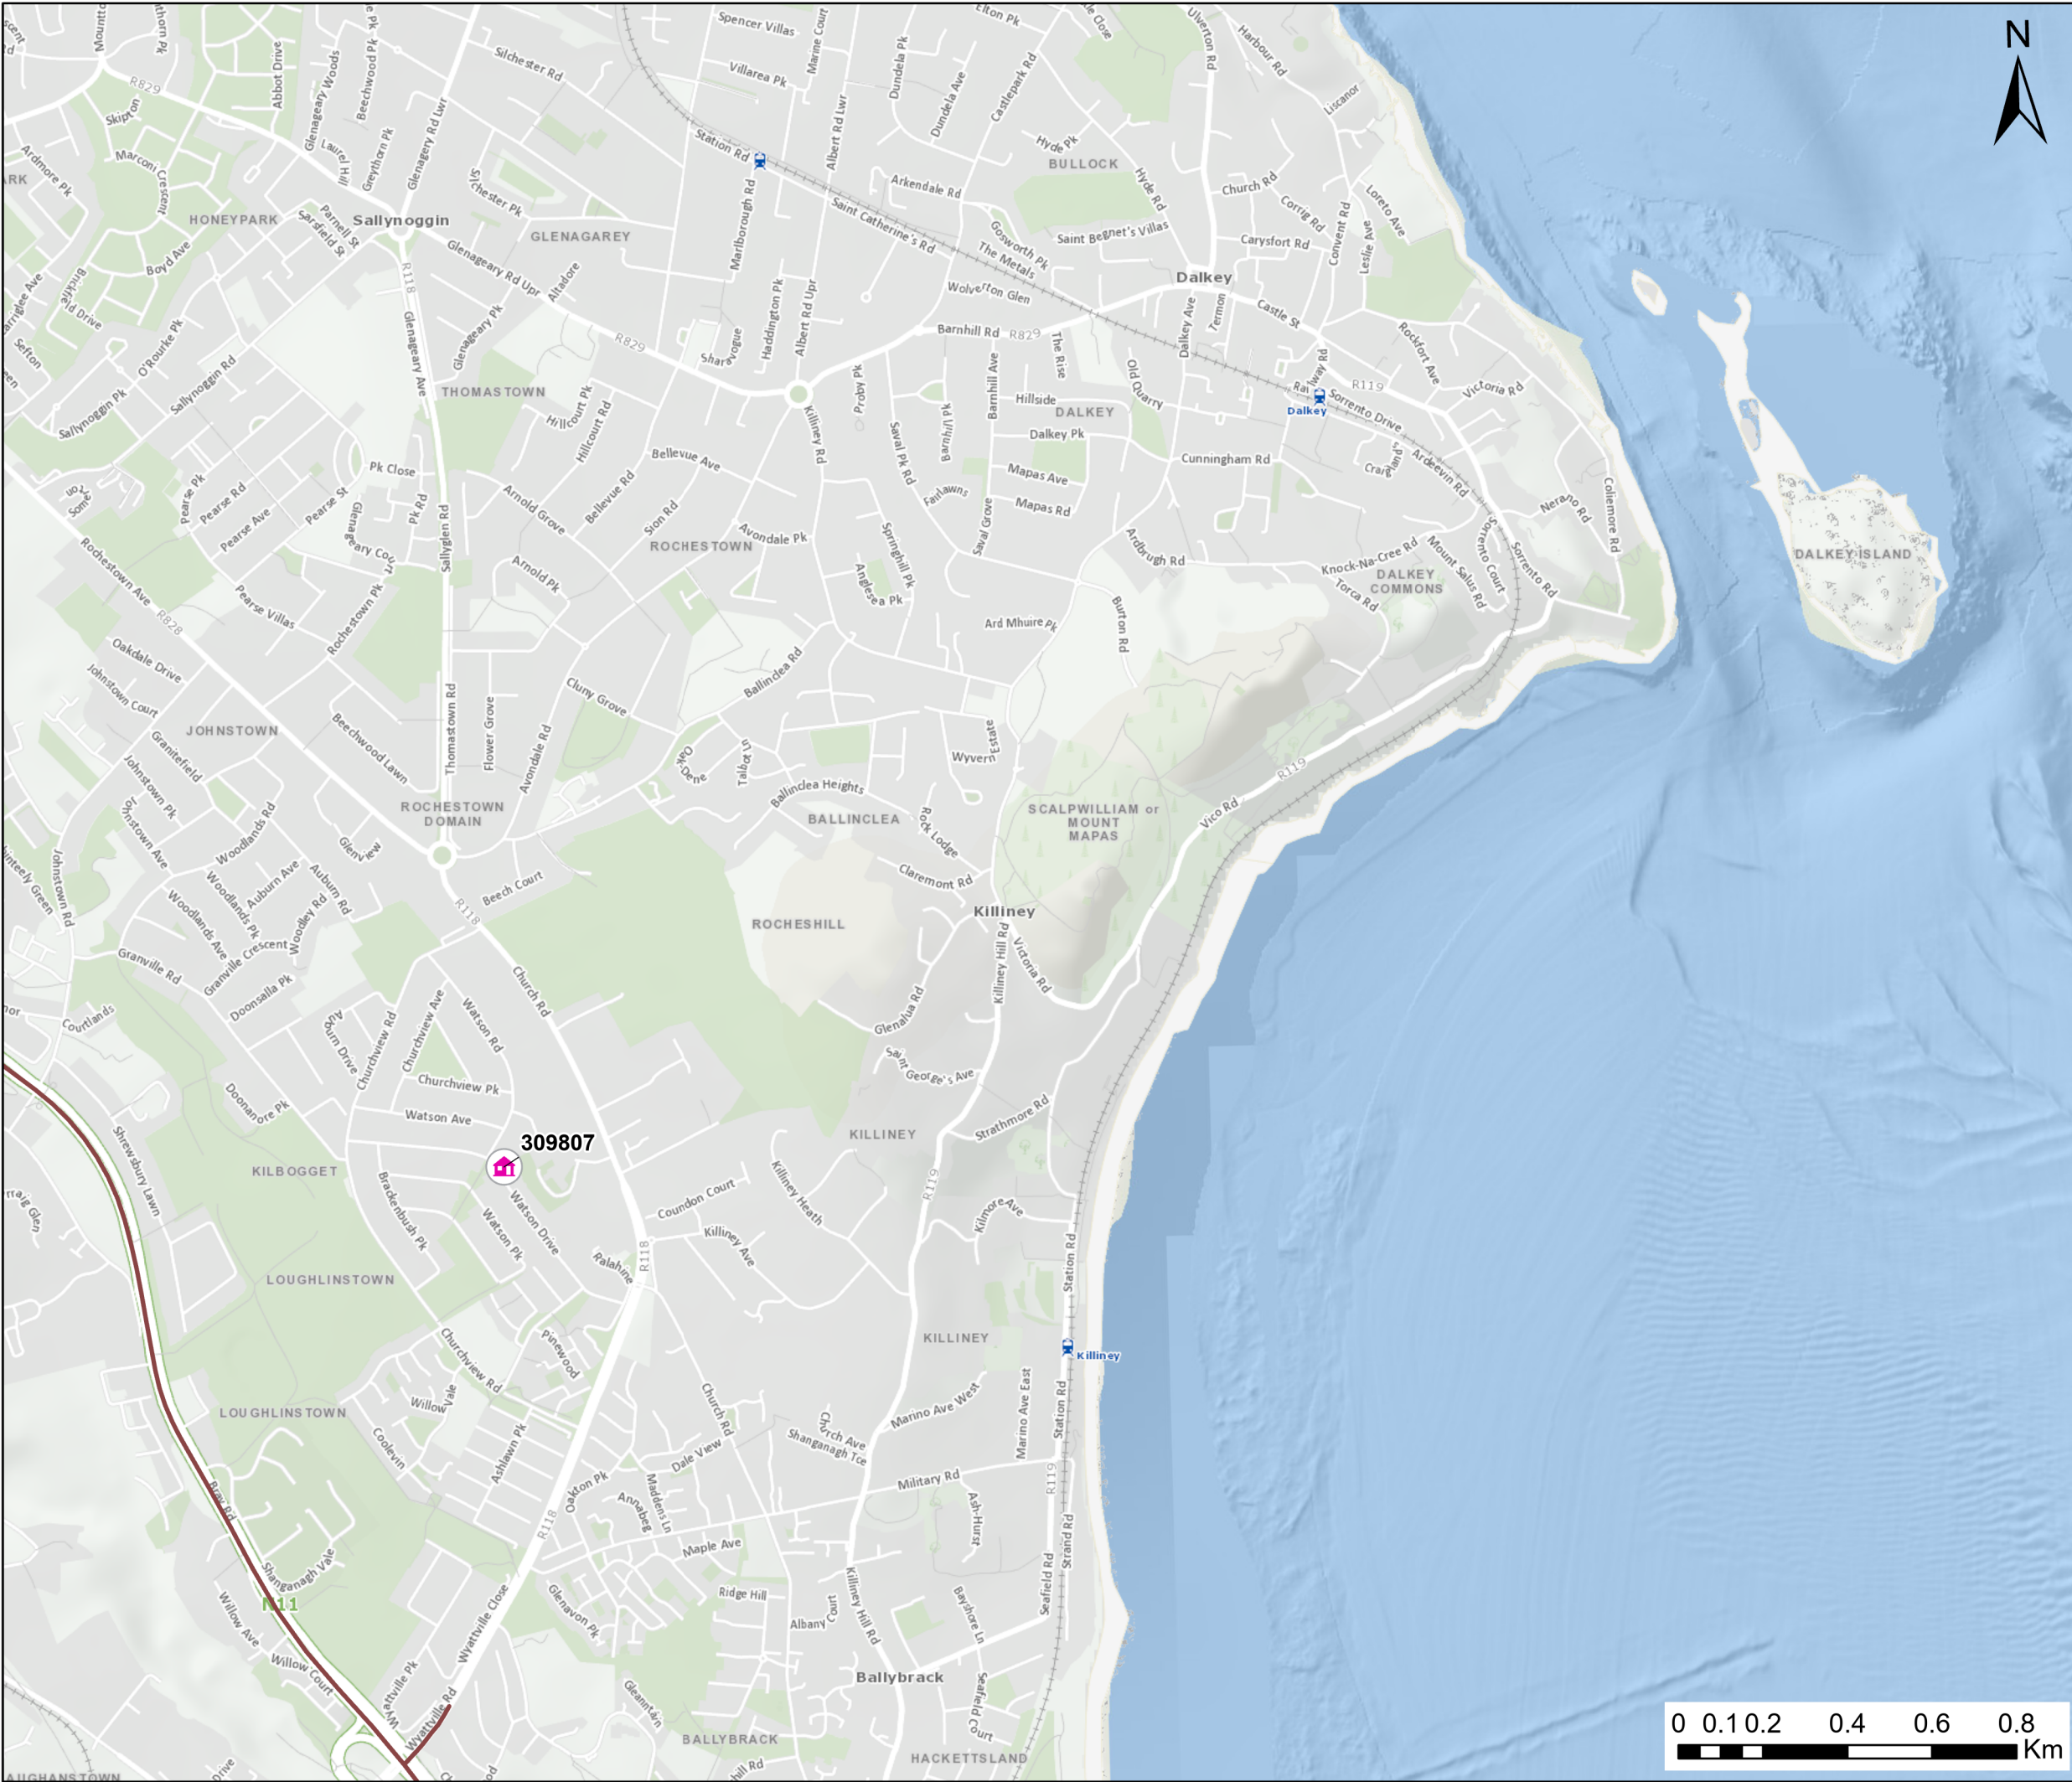

Legend

 All Other Local Authority / ABP Planning Applications

BusConnects Corridor Schemes

 Bray to City Centre

© OpenStreetMap (and) contributors, CC-BY-SA
Service Layer- basemap_premium: © Ordnance Survey Ireland
World Ocean Base: GSI, OceanWise, Esri, GEBCO, Garmin, NaturalVue
World Ocean Base: GSI, Esri, Garmin, NaturalVue



0	23/10/2023	Final	MA	SMG	SMG	JB
Rev.	Date	Purpose of revision	Drawn	Check'd	Rev'd	Appr'd



Client



Project

Greater Dublin Drainage Project

Drawing Title

Figure 23.2 - Other Developments Considered
Sheet 37 of 38

Drawing Status

Final

Scale @A3

DO NOT SCALE

Jacobs No.

321120AP


Filepath


\\gbs\dev\1\GIS\Proj\321120\CC_321120\321120_001_Cumulative_Impact_Assessment\Cumulative_Impact_Assessment.aprx

Drawing No.

321120AP-EIARAddendum-2302

This drawing is not to be used in whole in or part other than for the intended purpose and project as defined on this drawing. Refer to the contract for full terms and conditions.

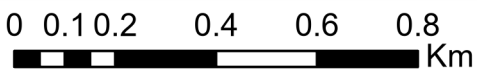

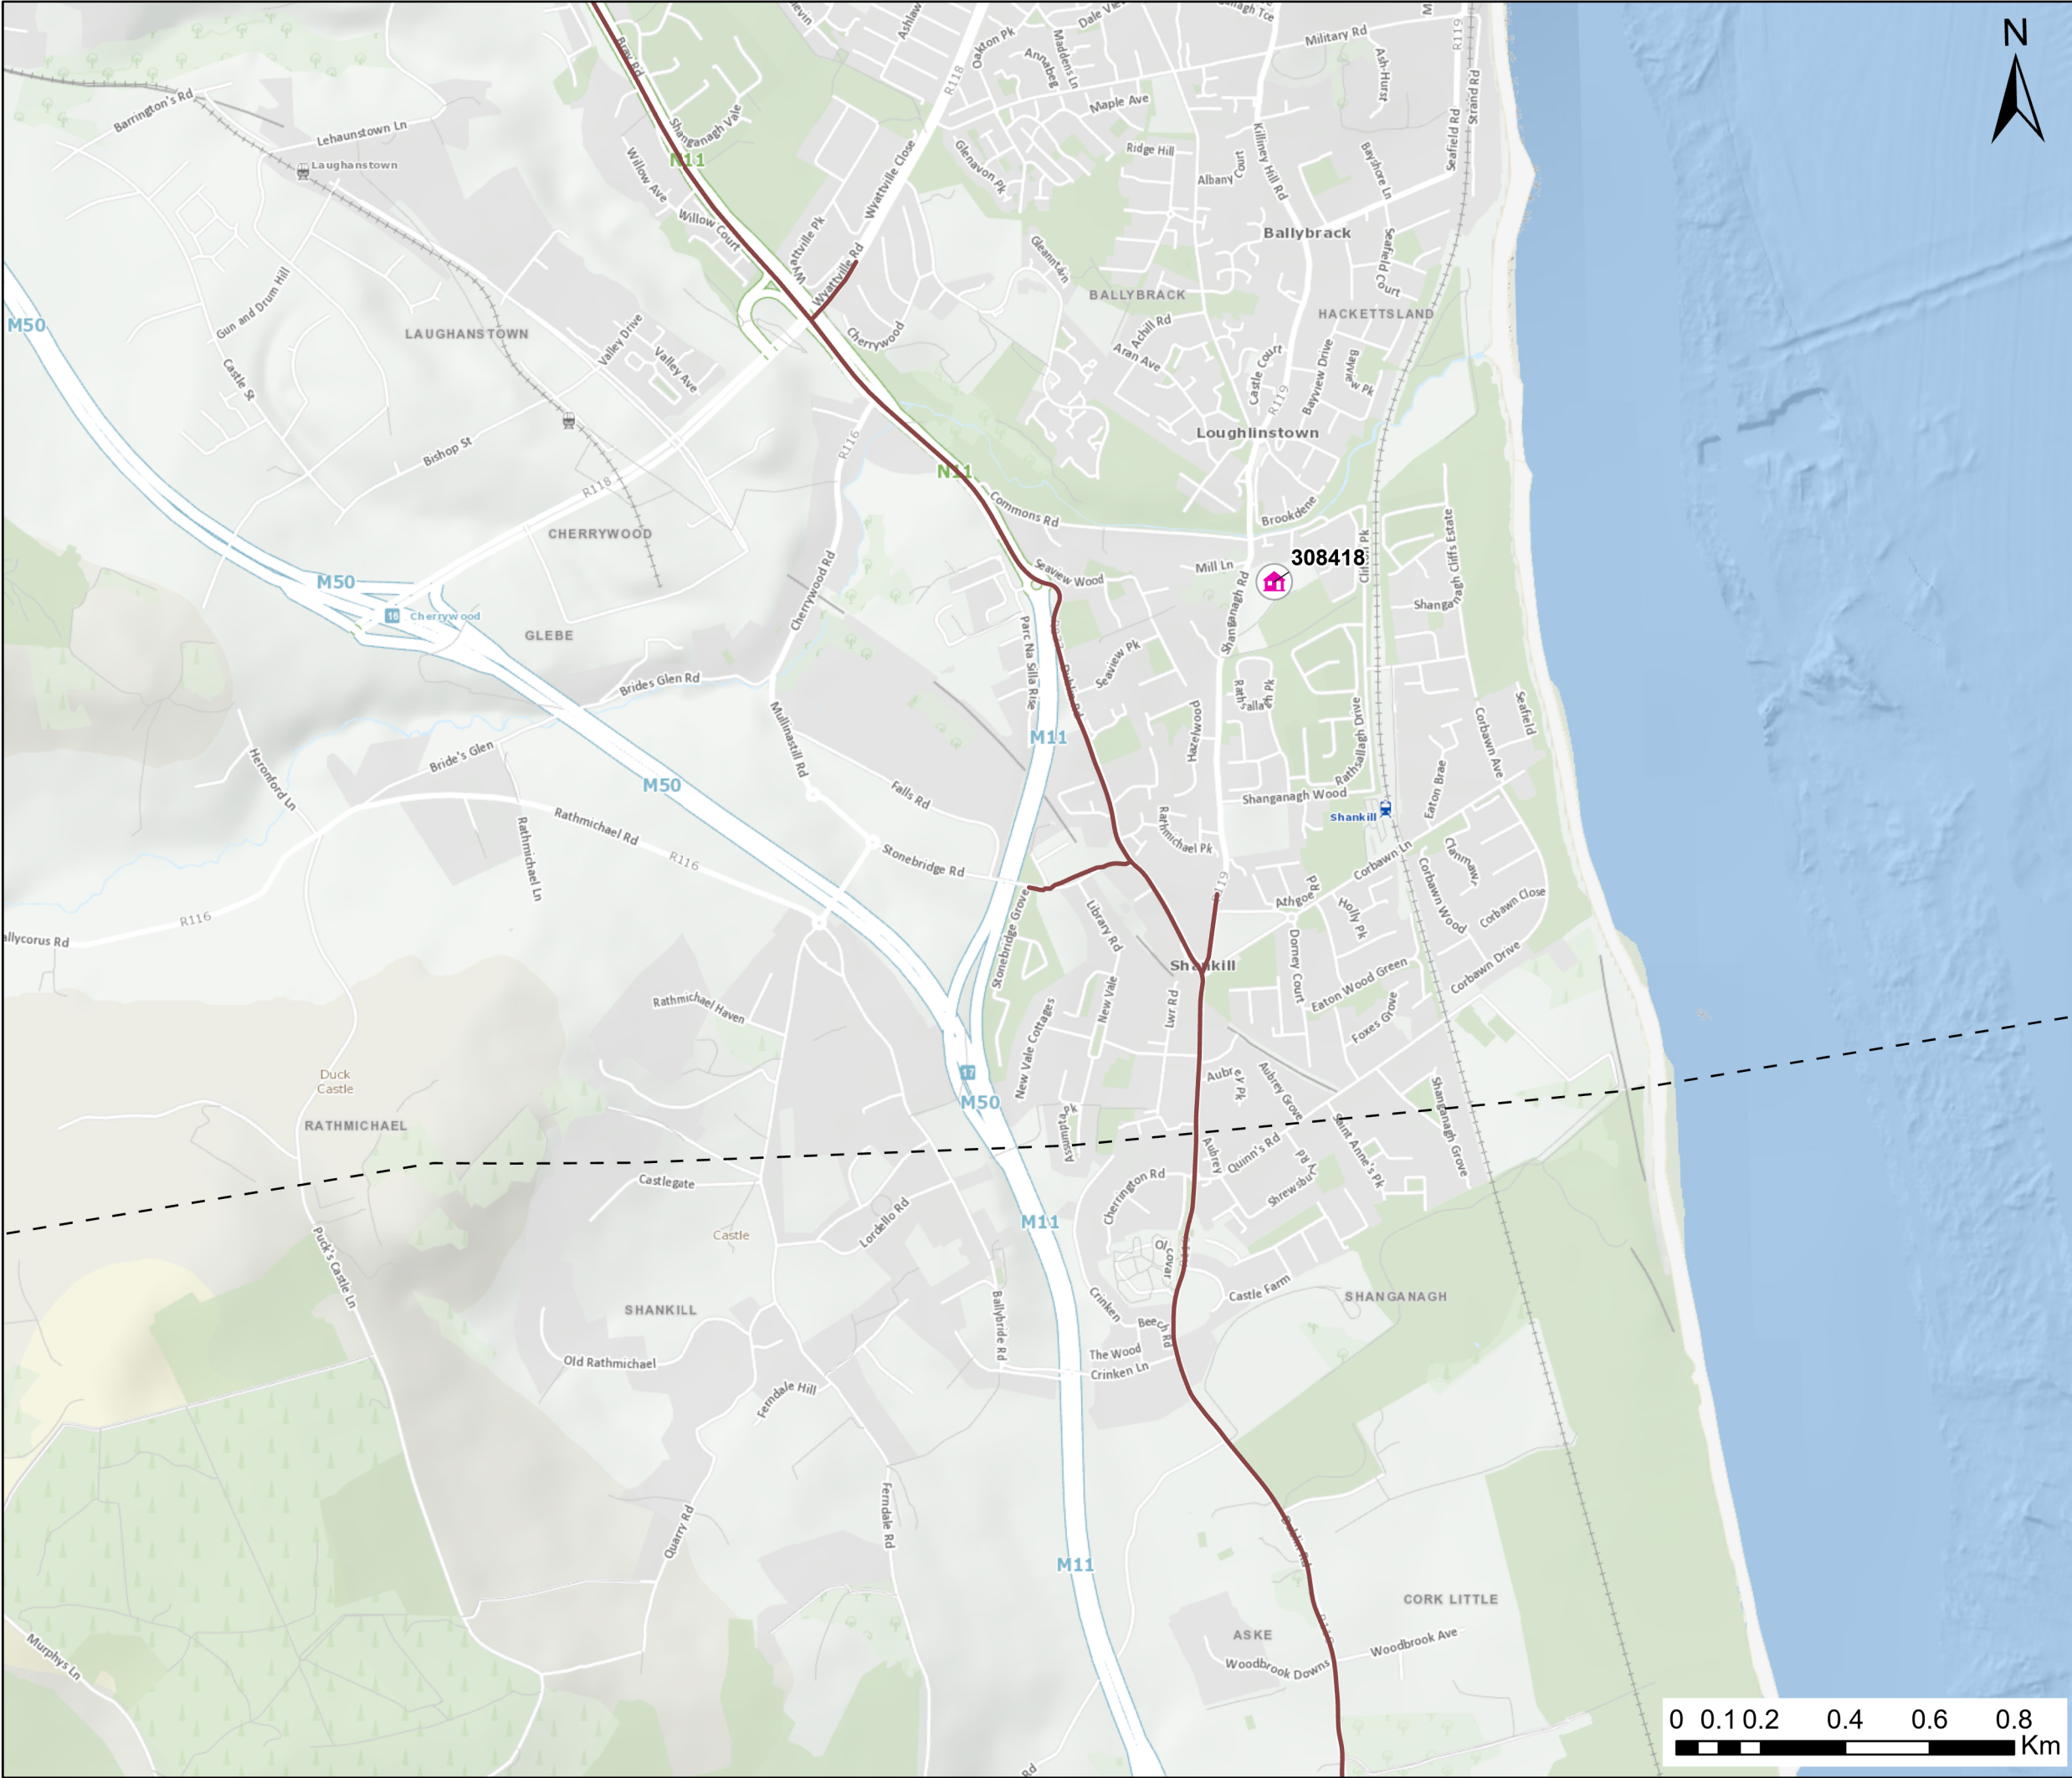

Legend

 All Other Local Authority / ABP Planning Applications

BusConnects Corridor Schemes

 Bray to City Centre

© OpenStreetMap (and) contributors, CC-BY-SA
Service Layer- basemap_premium: © Ordnance Survey Ireland
World Ocean Base: GSI, OceanWise, Esri, GEBCO, Garmin, NaturalVue
World Ocean Base: GSI, Esri, Garmin, NaturalVue



0	23/10/2023	Final	MA	SMG	SMG	JB
Rev.	Date	Purpose of revision	Drawn	Check'd	Rev'd	Appr'd

Jacobs

Client



Project

Greater Dublin Drainage Project

Drawing Title

Figure 23.2 - Other Developments Considered
Sheet 38 of 38

Drawing Status

Final

Scale @A3

DO NOT SCALE

Jacobs No.

321120AP

Filepath

igbdrvdv106P0832106CC_600AndS001_Cumulative_Impact_AssessmentCumulative_Impact_Assessment.aprx

Drawing No.

321120AP-EIARAddendum-2302

This drawing is not to be used in whole in or part other than for the intended purpose and project as defined on this drawing. Refer to the contract for full terms and conditions.

