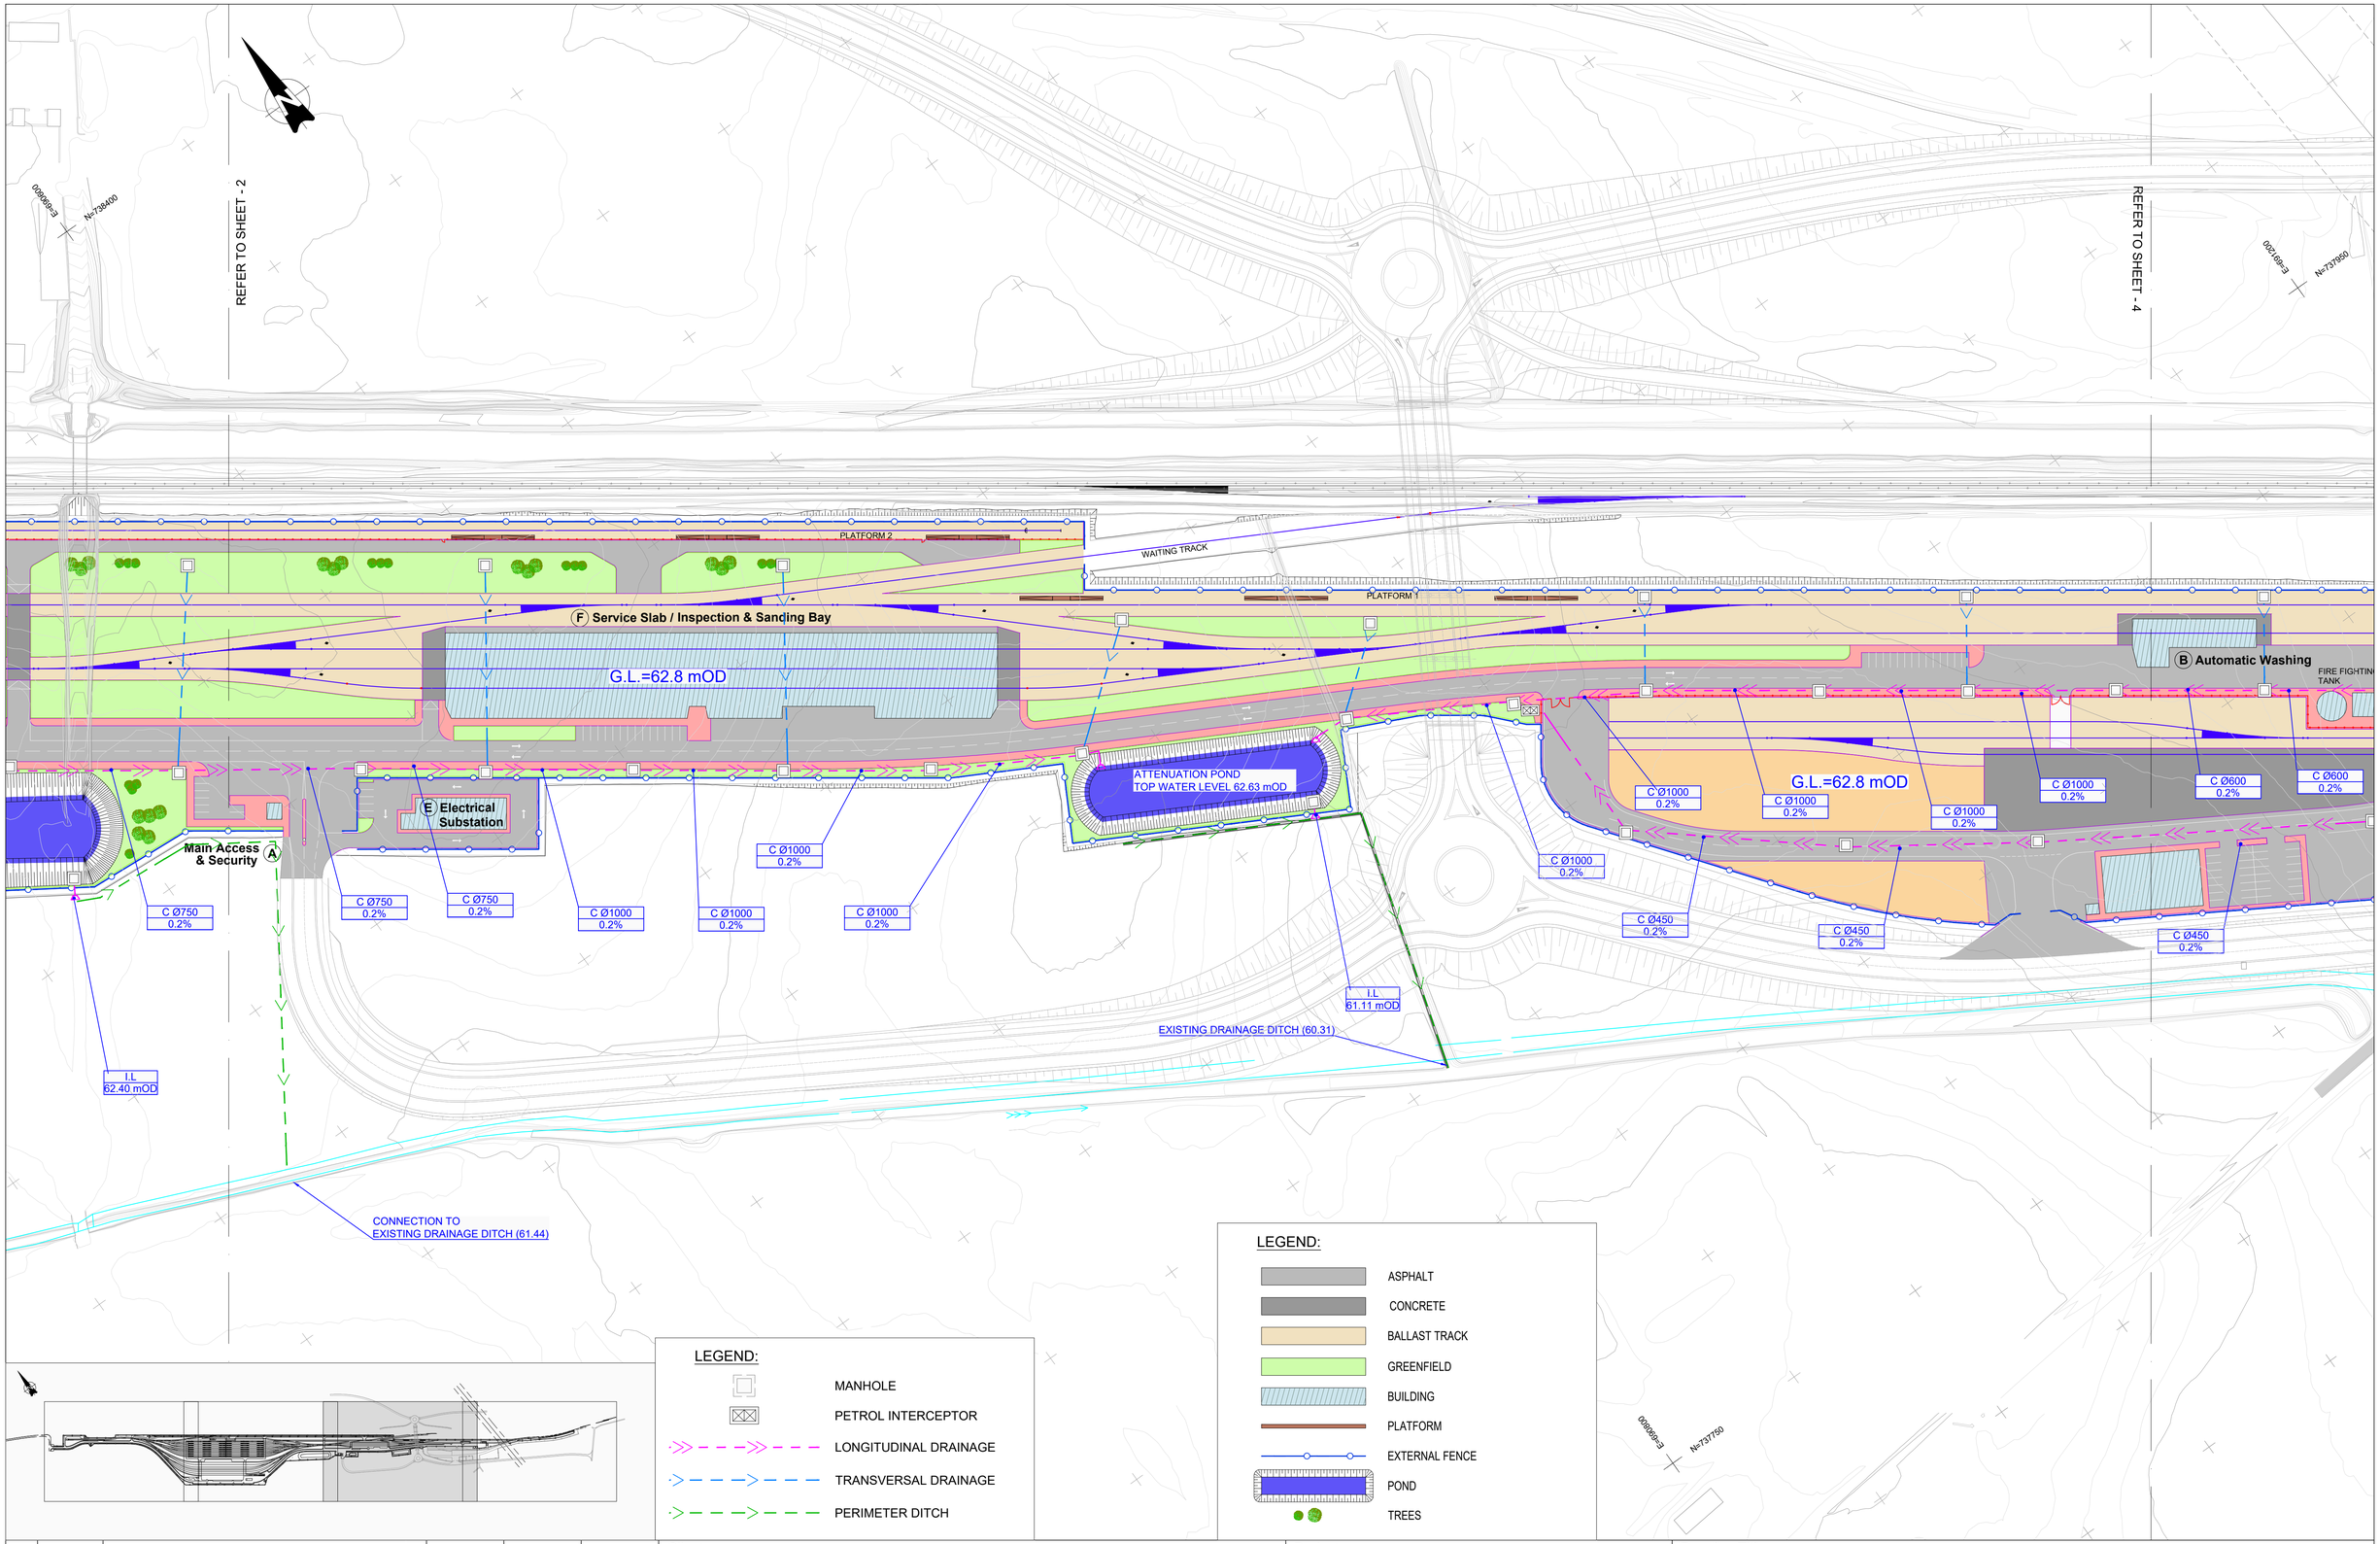

REV.	DATE	DESCRIPTION	PRODUCED BY	REVIEWED BY	APPROVED BY
V2.0					

© Irish Rail (2021). This drawing is confidential and the copyright in it is owned by Irish Rail. This drawing must not be either loaned, copied or otherwise reproduced in whole or in part or used for any purpose without the prior permission of Irish Rail.
© Ordnance Survey Ireland and Government of Ireland. All O.S. data used for plans are printed under "Copyright Ordnance Survey Ireland" Survey No. **0039720** (OSi Aerial Data or OSi Lidar Data) & Survey No. **2021/OSi_NMA_180** (OSi Vector Data).

All elevations are in metres and relate to OSi Geoid Model (OSGM02) Malin Head as defined by existing Project Control.
All Co-ordinates are in Irish Transverse Mercator Grid (ITM) as defined by OSi active GPS station Tallaght College (TLLG).

Client: Tionscadal Éireann Project Ireland 2040 | NTA Údarás Náisiúnta Iompair National Transport Authority | Iarnród Éireann Irish Rail

Consultant: IDOM | C3 | ROD Roughan & O'Donovan

Project: DART+ West

Drawing Title: DEPOT CIVIL DESIGN
UTILITIES
SURFACE WATER DRAINAGE

Scale: 1:1000 @ A1
0 5 12.5 25 50

Drawing Number	Project	Originator	Discipline	Location	Type	Role	Number	Phase
	MAY	MDC	UTL	DEPM	DR	Y	0002	C

Date:	Job No:	Status:	Rev:	Sheet:
OCTOBER 2023	P/101086	S4 Suitable for Acceptance	V 05	3 of 4