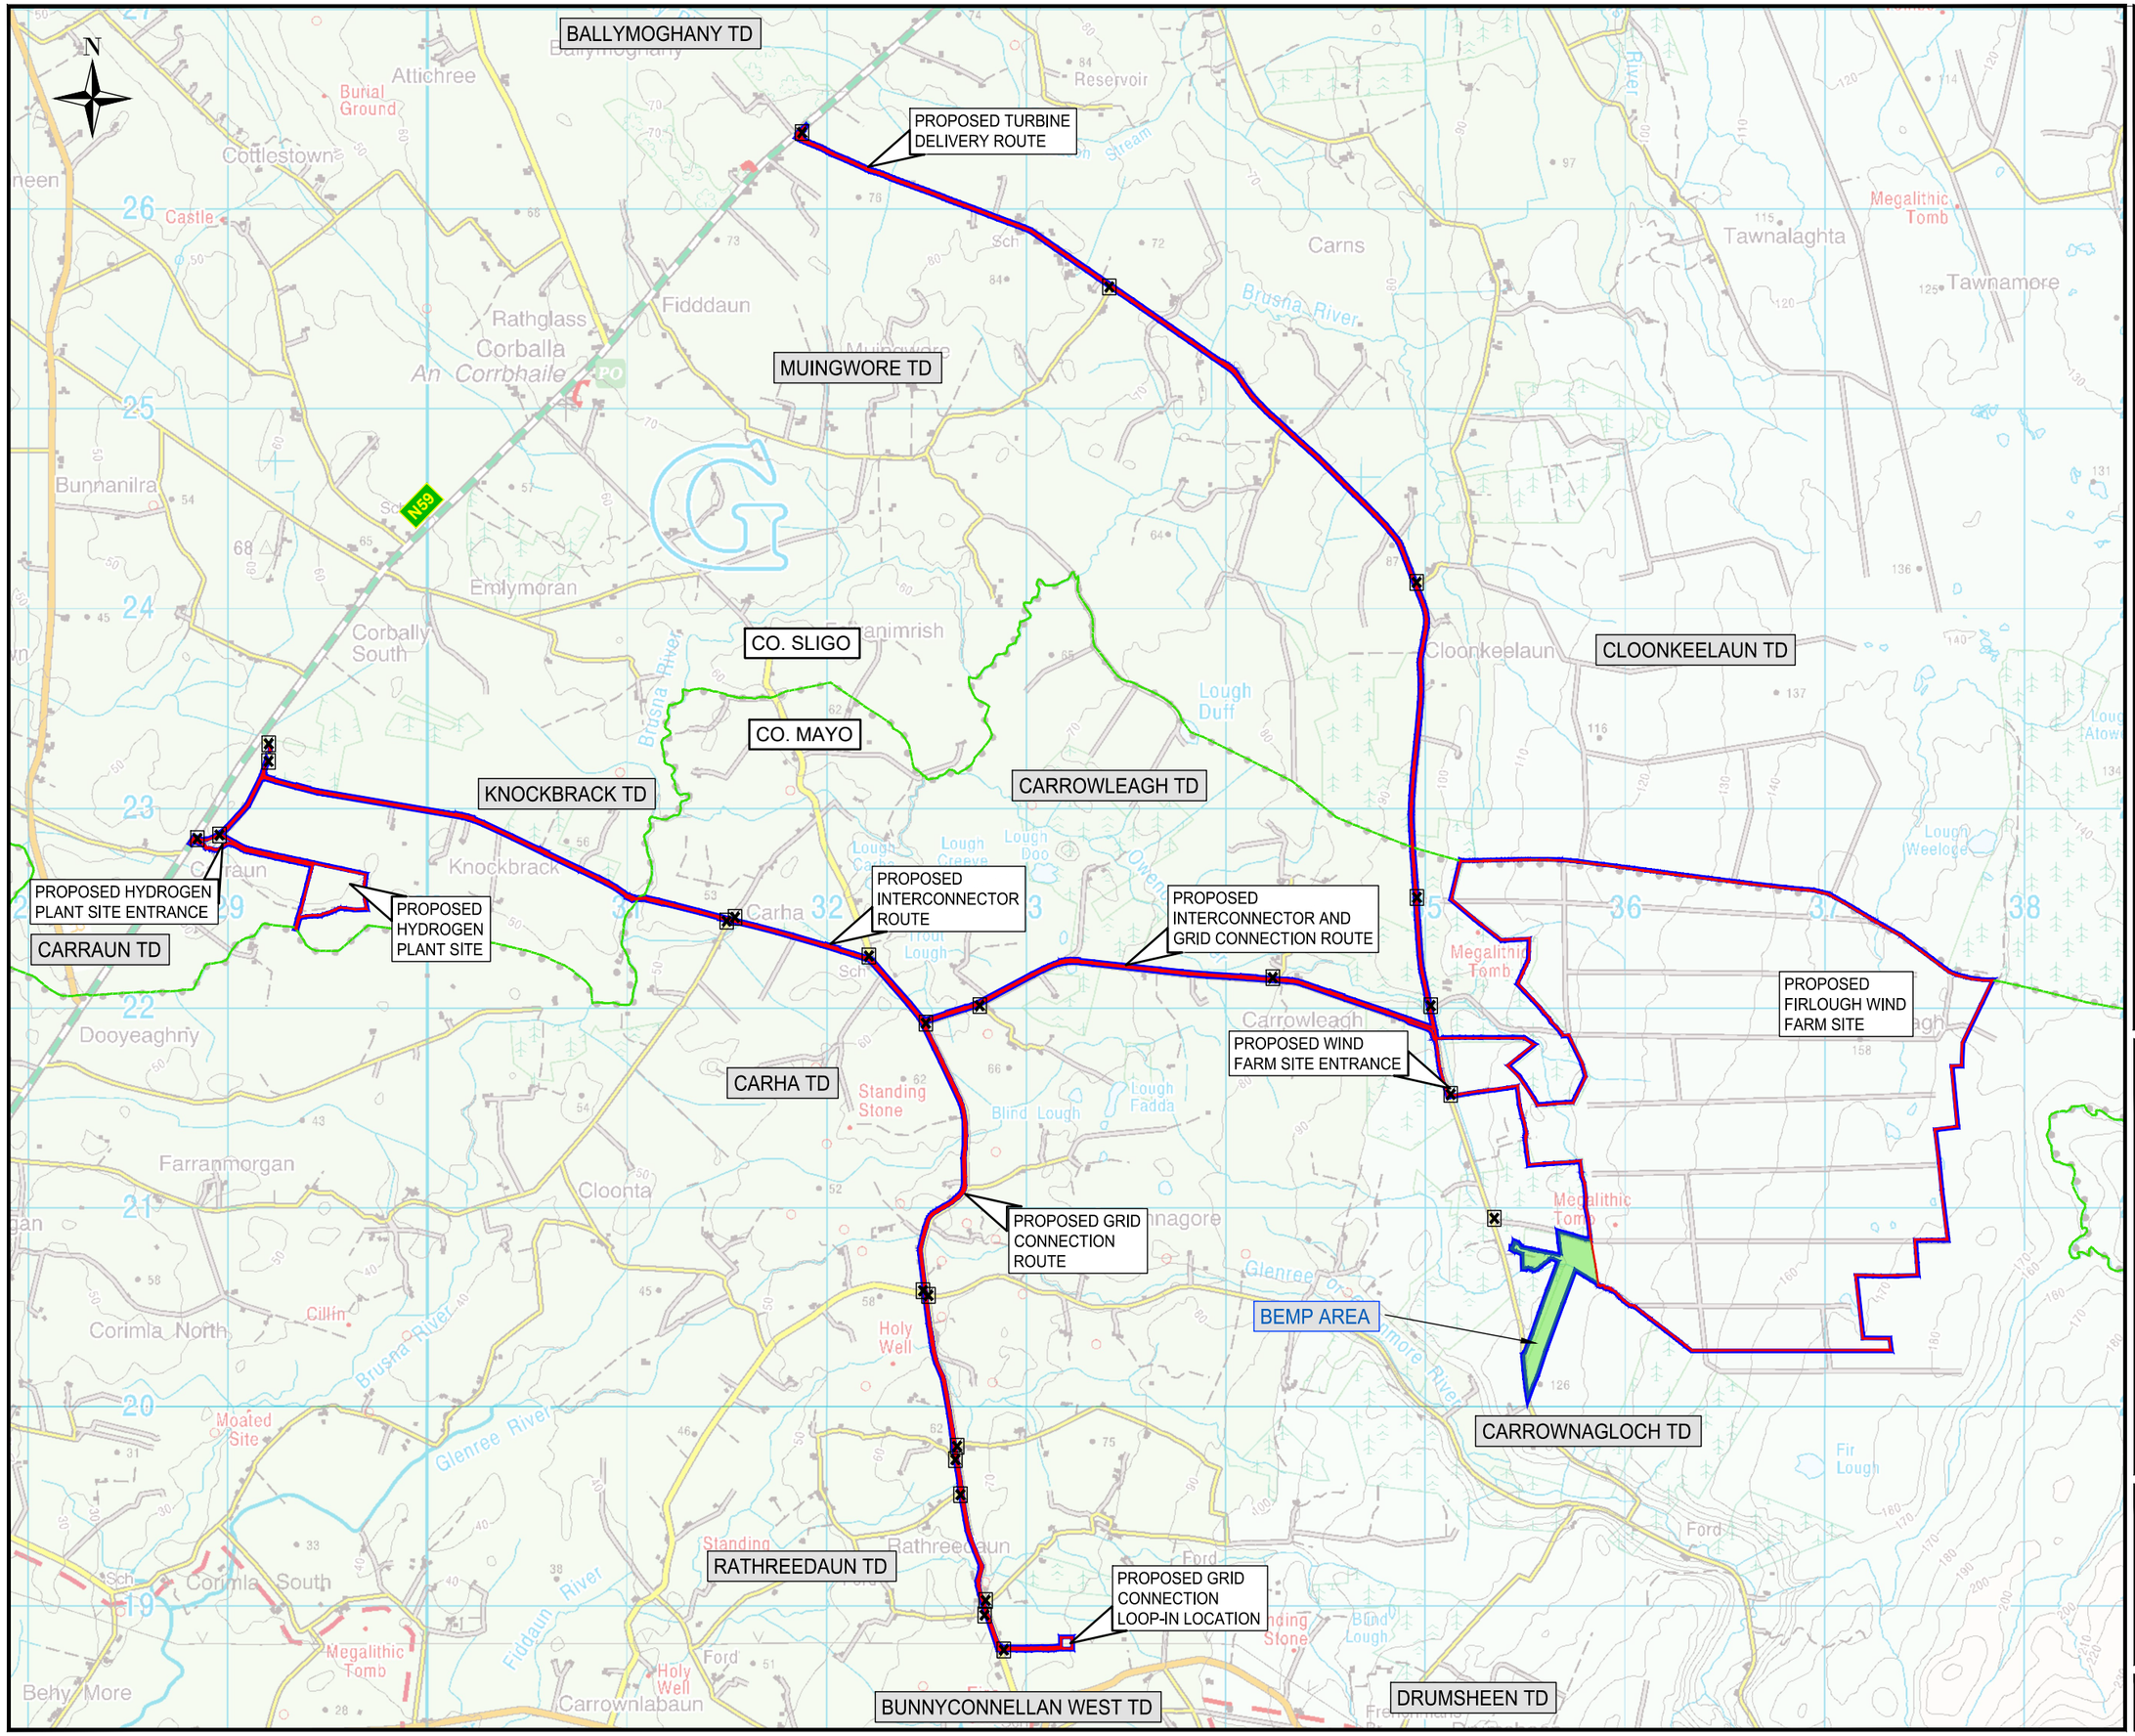

Legend

- Planning Application Boundary
- Lands Under Control of the Applicant
- County Boundary
- Site Notice Location
- Proposed BEMP Area

Discovery Sheets:
OS1230, OS1232, OS1430, OS1432

Ordnance Survey Ireland Licence No.CYAL50313915
© Ordnance Survey Ireland / Government of Ireland

rev.	modifications	by	date

Client: Mercury Renewables (Carrowleagh) Limited

Project: Proposed Firlough Wind Farm, Carrowleagh, Bunnyconnellan, Co. Mayo & Proposed Hydrogen Plant, Carraun, Castleconner, Co. Sligo

Stage: Planning

Title: Site Location Map Discovery Series incl. BEMP Area

Scales: 1:30,000 @ A3

Surveyed	Prepared By	Checked	Date
OSI	K.D.	S.M.	01-07-2023

© COPYRIGHT OF
JENNINGS O'DONOVAN & PARTNERS LIMITED,
CONSULTING ENGINEERS,
FINISKLIN,
SLIGO,
IRELAND.
TEL. (0035371) 9161416.
FAX. (0035371) 9161080.
Email. info@jodireland.com
Web. www.jodireland.com

Job No.	Drawing no.	Revision
6129	6129-ABP OH-005	