Copyright. All Rights Reserved.
This work is copyright and cannot be reproduced or copied in any form or by any means (graphic, electronic or mechanical including photocopying) without the written permission of the originator. Any licence, express or implied, to use this document for any purpose whatsoever is restricted by the terms of the agreement or implied agreement between the originator and the instructing party.

Unless otherwise stated all dimensions are in millimetres. Where dimensions are not given, drawings must not be scaled and the matter must be referred to the Landscape Architect. If the drawing includes conflicting details/dimensions the matter must be referred to the Landscape Architect. All dimensions must be checked on site. The Landscape Architect must be informed, by the Contractor, of any discrepancies before work proceeds.

THIS DRAWING IS TO BE READ IN CONJUNCTION WITH RELEVANT CONSULTANT'S DRAWINGS.

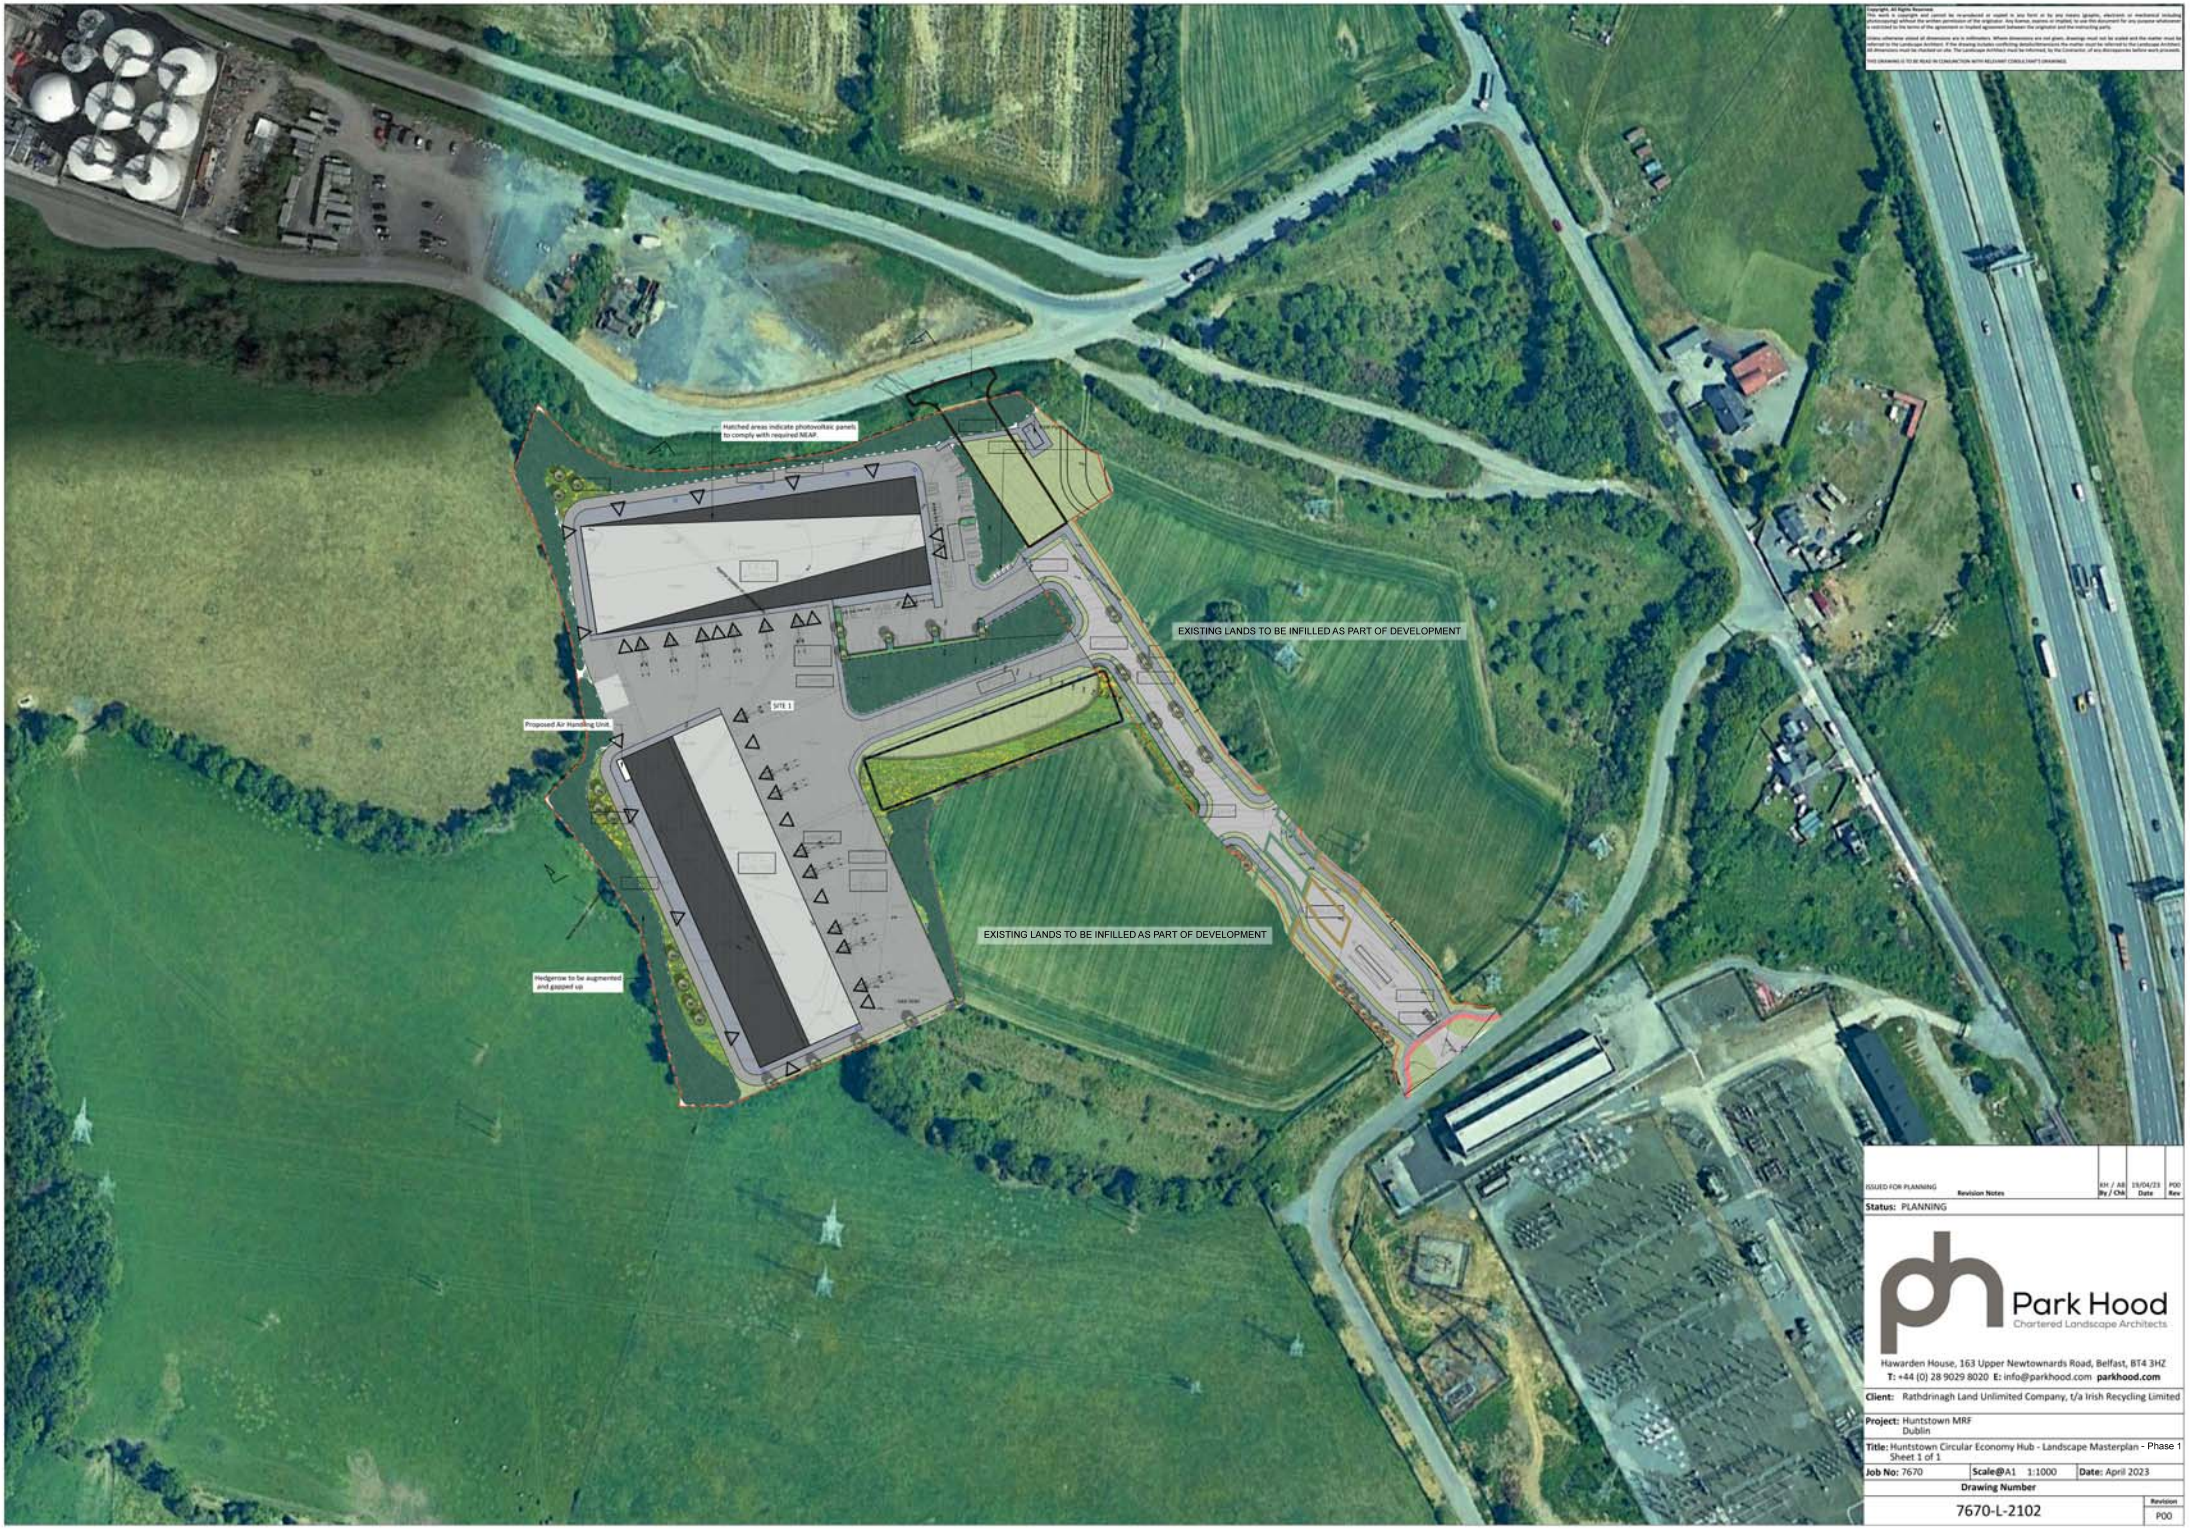

Revision Notes	By / Chk	Date	Rev
ISSUED FOR PLANNING	KH / AB	19/04/23	P00

Status: PLANNING

Park Hood
Chartered Landscape Architects
Hawarden House, 163 Upper Newtownards Road, Belfast, BT4 3HZ
T: +44 (0) 28 9029 8020 E: info@parkhood.com parkhood.com

Client: Rathdrinagh Land Unlimited Company, t/a Irish Recycling Limited

Project: Huntstown MRF
Dublin

Title: Huntstown Circular Economy Hub - Landscape Masterplan - Phase 1
Sheet 1 of 1

Job No: 7670 | **Scale@A1** 1:1000 | **Date:** April 2023

Drawing Number

7670-L-2102

Revision P00