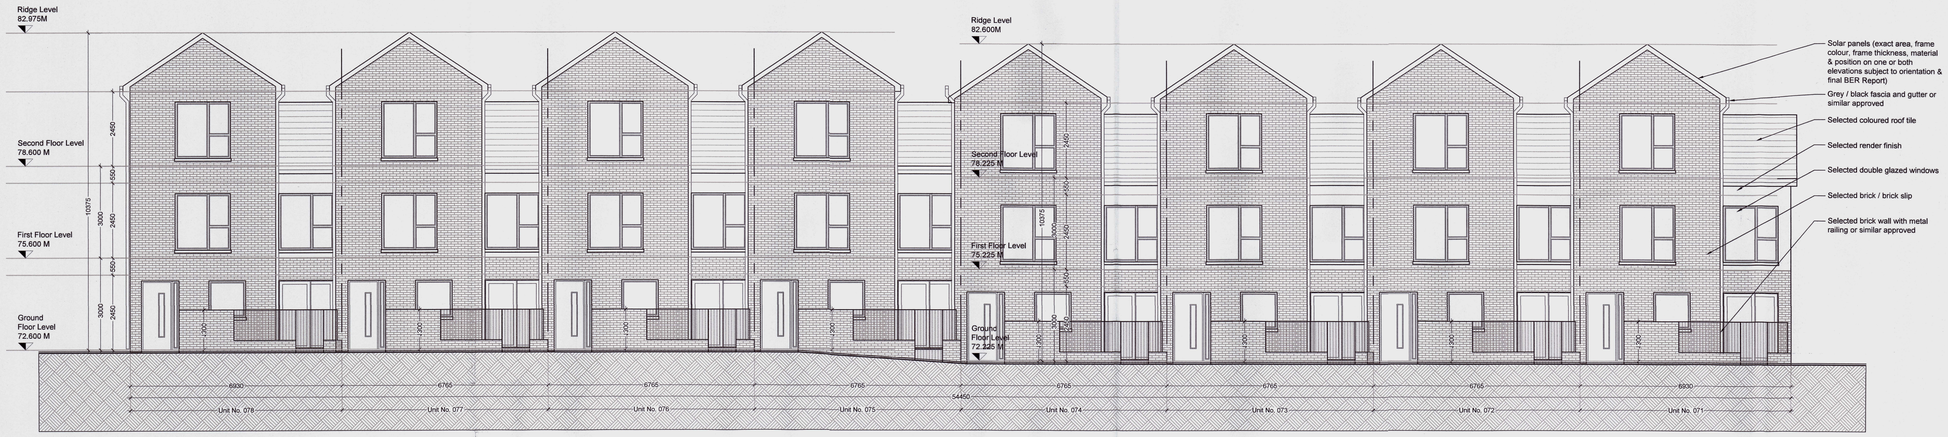

01 South Elevation
1:100 @ A1

02 North Elevation
1:100 @ A1

GENERAL NOTES

1. COPYRIGHT RESERVED
2. DO NOT SCALE DRAWING. USE FIGURED DIMENSIONS ONLY.
3. ALL DISCREPENCIES TO BE REPORTED TO ARCHITECT.
4. THE CONTRACTOR IS RESPONSIBLE FOR CHECKING ALL LEVELS AND DIMENSIONS.
5. ALL STRUCTURE TO BE TO STRUCTURAL ENGINEERS DETAILS.
6. ALL MECH & ELEC SERVICES TO SERVICES ENGINEERS DETAILS.
7. ALL PROPRIETARY ITEMS TO BE INSTALLED IN ACCORDANCE WITH MANUFACTURERS INSTRUCTIONS.
8. CONTRACTOR IS RESPONSIBLE FOR THE COORDINATION OF STRUCTURE FINISHES AND SERVICES.

REV	DATE	DESCRIPTION	BY

HOUSE NUMBERS:
071, 072, 073, 074, 075, 076, 077, 078

AN BORD PLEANÁLA
25 OCT 2024
LTR DATED _____ FROM App.
LDG- _____
ABP- 320049-24

[m]
0 1 2 3 4 5 10

JFA
ARCHITECTS

THE TREE HOUSE, 17 RICHVIEW OFFICE PARK
CLONSKEAGH, D14 XR82, IRELAND
T: (01) 6689888 E: info@jfa.ie W: www.jfa.ie

CLIENT
Marina Quarter Ltd

PROJECT
Residential Development
Bennetstown, Dunboyne North, Co. Meath.

DRAWING
Terrace F - House Type G
North and South Elevations

SCALE	JOB NO.
1:100 @ A1	2237
DRAWN BY	JFAC
DATE	Oct 2024
DRAWING NUMBER	REVISION
DBN-TFG-ZZ-DR-JFA-AR-P4001-	

DRAWING LOCATION
w:\22 jobs\2237- dunboyne\00-current drawings\xxx

DRAWING STATUS
Further Information