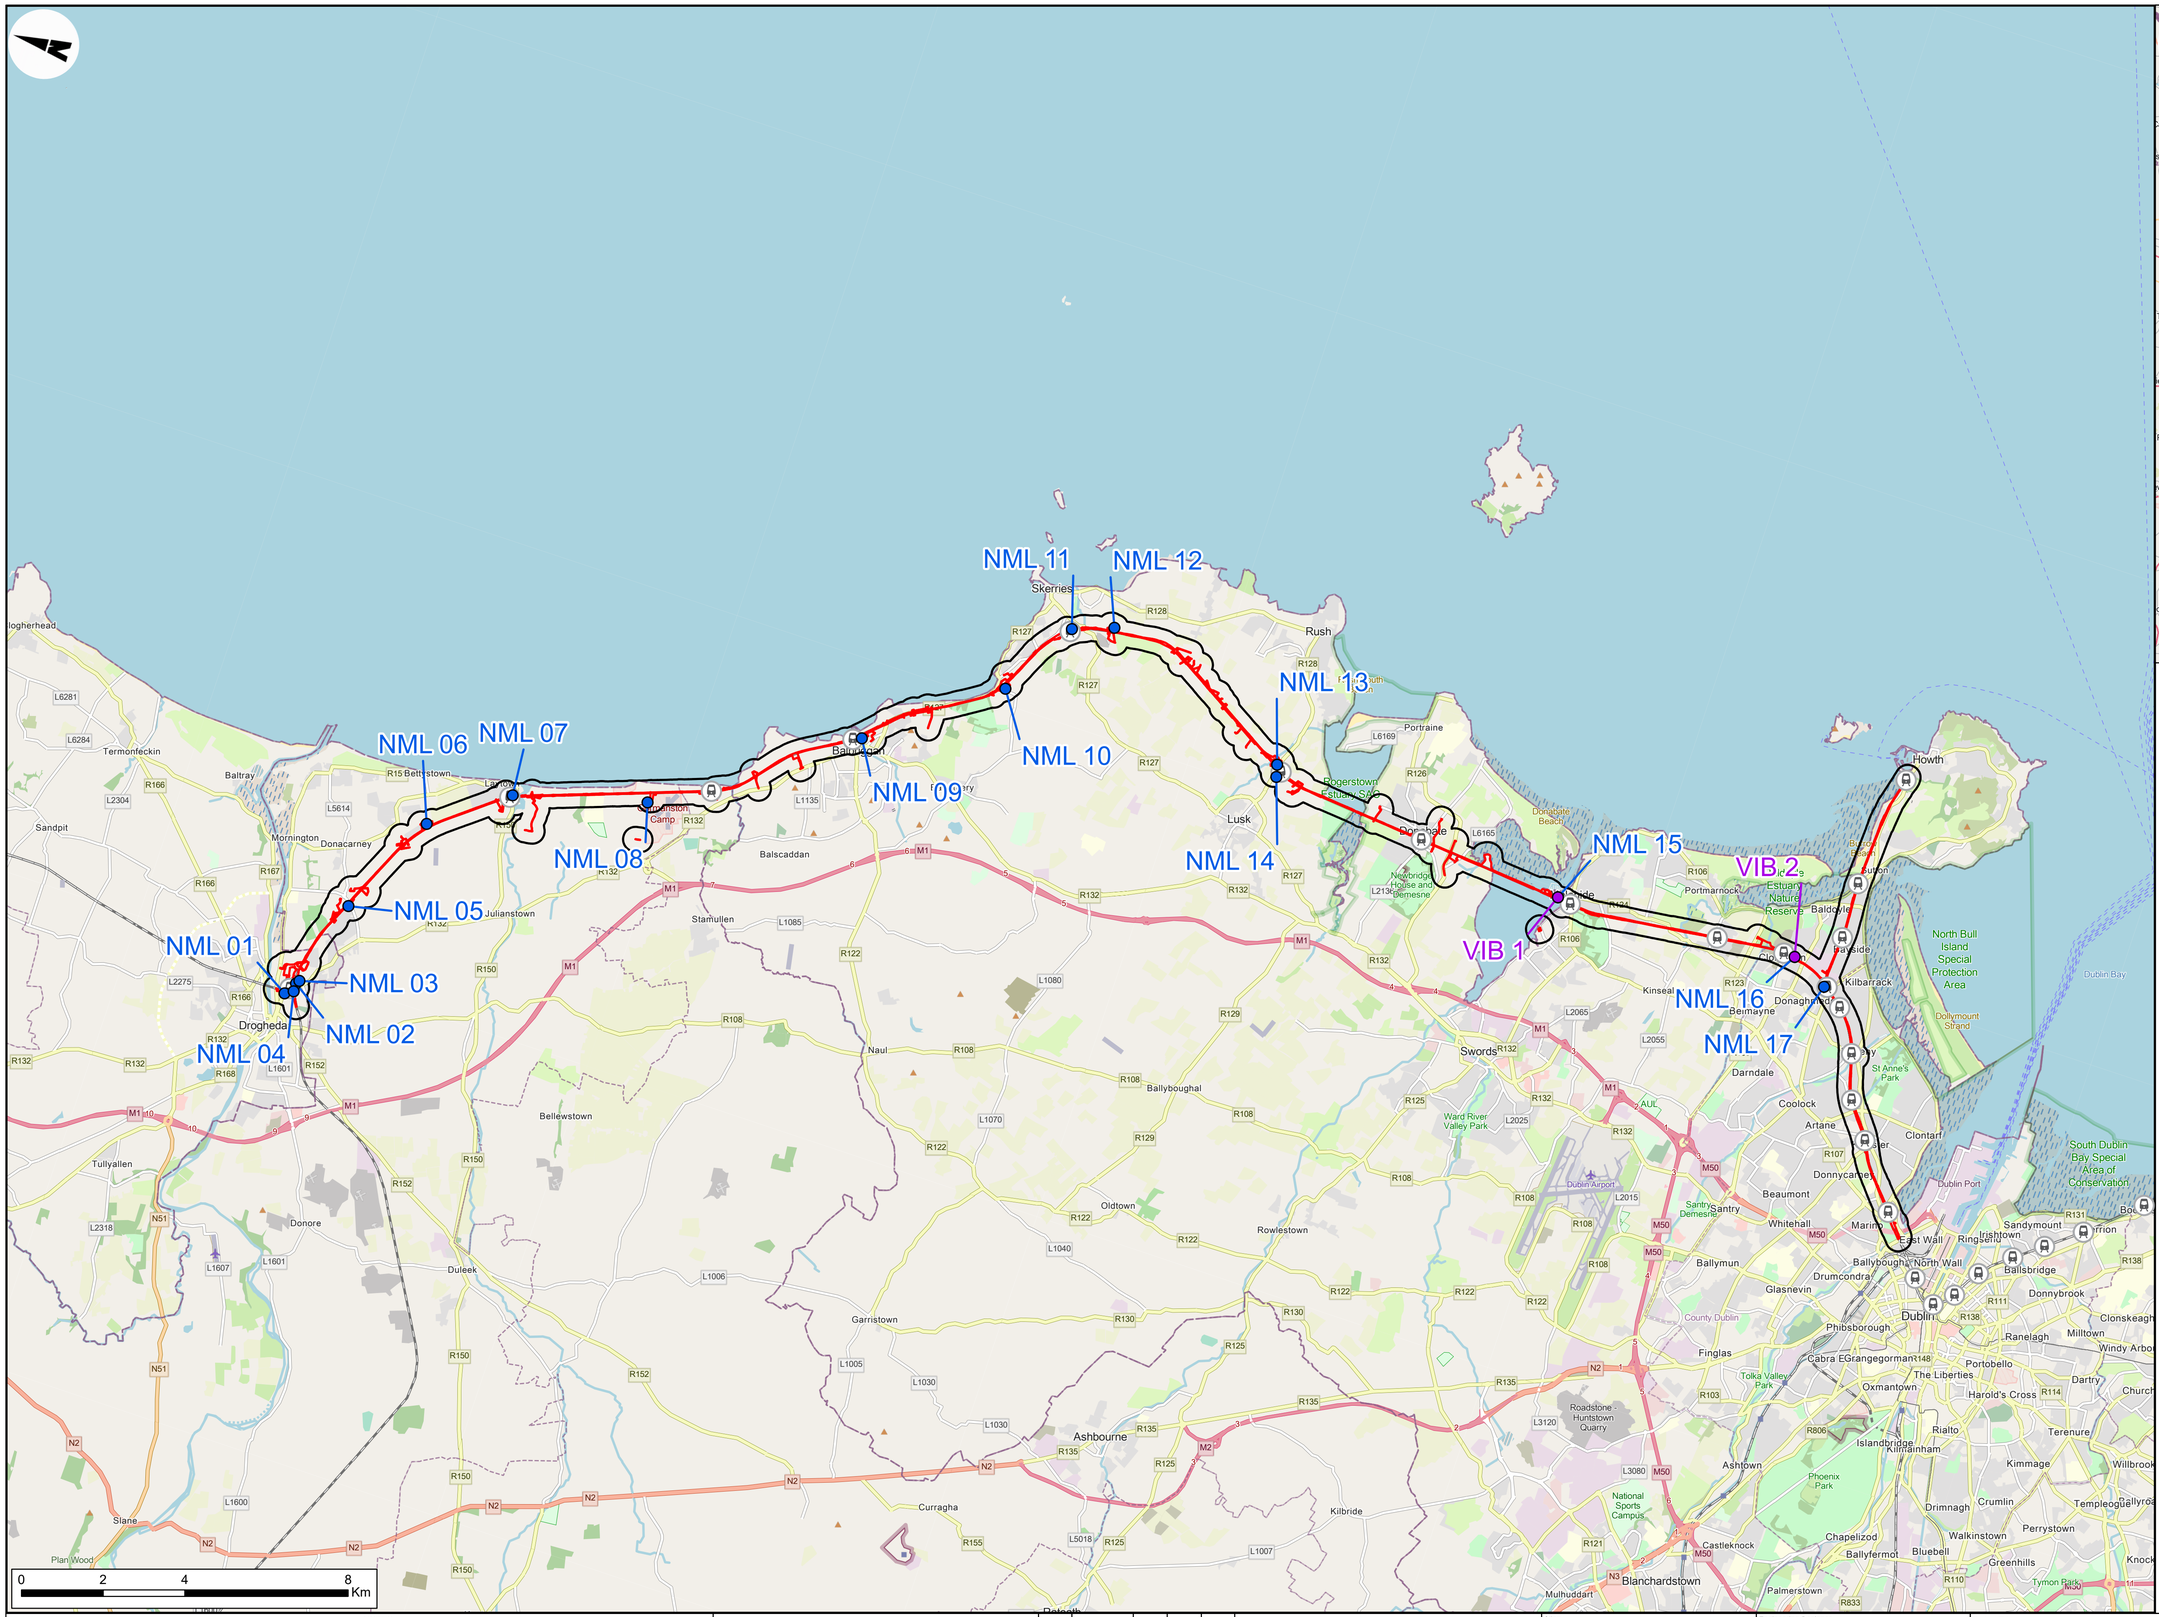

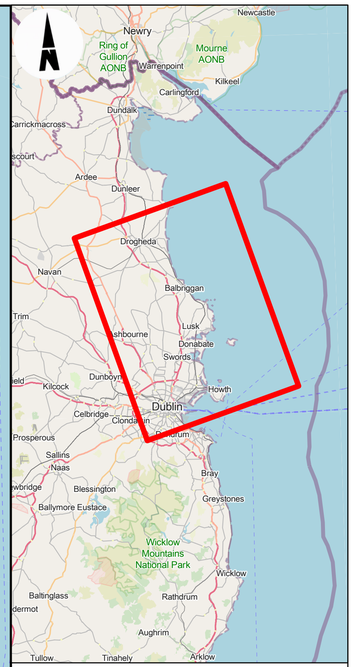

LEGEND

- RAILWAY STATIONS
- DEVELOPMENT BOUNDARY
- 300M BUFFER
- NOISE MONITORING LOCATION (NML)
- VIBRATION MONITORING LOCATION (VML)

NOTES

Disclaimer
© Irish Rail (2023). This drawing is confidential and the copyright in it is owned by Irish Rail. This drawing must not be either loaned, copied or otherwise reproduced in whole or in part or used for any purpose without the prior permission of Irish Rail.

© OpenStreetMap contributors.

© Ordnance Survey Ireland and Government of Ireland. All O.S. data used for plans are printed under "Copyright Ordnance Survey Ireland 0039723 (OSI Aerial Data or OSI Lidar Data) & 2023/ OSi_NMA_180 (OSi Vector Data)". All elevations are in metres and relate to OSi Geoid Model (OSGM02) Malin Head as defined by existing Project Control. All Co-ordinates are in Irish Transverse Mercator Grid (ITM) as defined by OSi active GPS station Tallaght College (TLLG).

DART+ Coastal North

NTA Údarás Náisiúnta Iompair National Transport Authority

Tionscadal Éireann Project Ireland 2040

Rev	Date	Drn	Chk'd	App'd	Description
P02	31/05/2024	DM	SH	COD	PLANNING ISSUE

Client: Iarnród Éireann Irish Rail

Engineering Designer: ARUP

Project Title: DART+ COASTAL NORTH

Drawing Title: NOISE AND VIBRATION
FIGURE 14.1: NOISE AND VIBRATION MONITORING LOCATIONS OVERVIEW

Date	Scale	Drawn	Checked	Approved
07/09/2023	1:75000 @ A1 1:150000 @ A3	DM	SH	COD

Project Code	Originator Code	QMS Code	Drawing File Name	Sheet Number	Status	Rev
D+WP56	ARP	279933-00	D+WP56-ARP-ZZ-NL-DR-EVNV-100001	1 of 1	S4	P02

© Arup