An Bord Pleanála

ABP- 321022-24
Reg Ref: 2460013

N

ABP-320089-24

ABP-321022-24

LOMAUNAGHBAUN

Legend

- Case received on or after 23 Oct 2017
- Decided Case
- Live Case

© Tailte Éireann, An Bord Pleanála

0 0.03 0.06 0.12 0.18 0.24
km

Date Printed: 29/10/2024
Printed by: Dan Wigglesworth

CYAL50386081
© Tailte Éireann – Surveying.

ABP- 321022-24
Reg Ref: 2460013

N

DUNBLANEY

ABP-321022-24

ABP-320089-24

LOMAUNAGHROE

LOMAUNAGHBAUN

ABP-320089-24

Legend

- Case received on or after 23 Oct 2017
- Decided Case
- Live Case

© Tailte Éireann, An Bord Pleanála

0 0.05 0.1 0.2 0.3 0.4
km

Date Printed: 29/10/2024
Printed by: Dan Wigglesworth

CYAL50386081
© Tailte Éireann – Surveying.

An Bord Pleanála

ABP- 321022-24
Reg Ref: 2460013

ABP-321022-24

ABP-320089-24

Legend

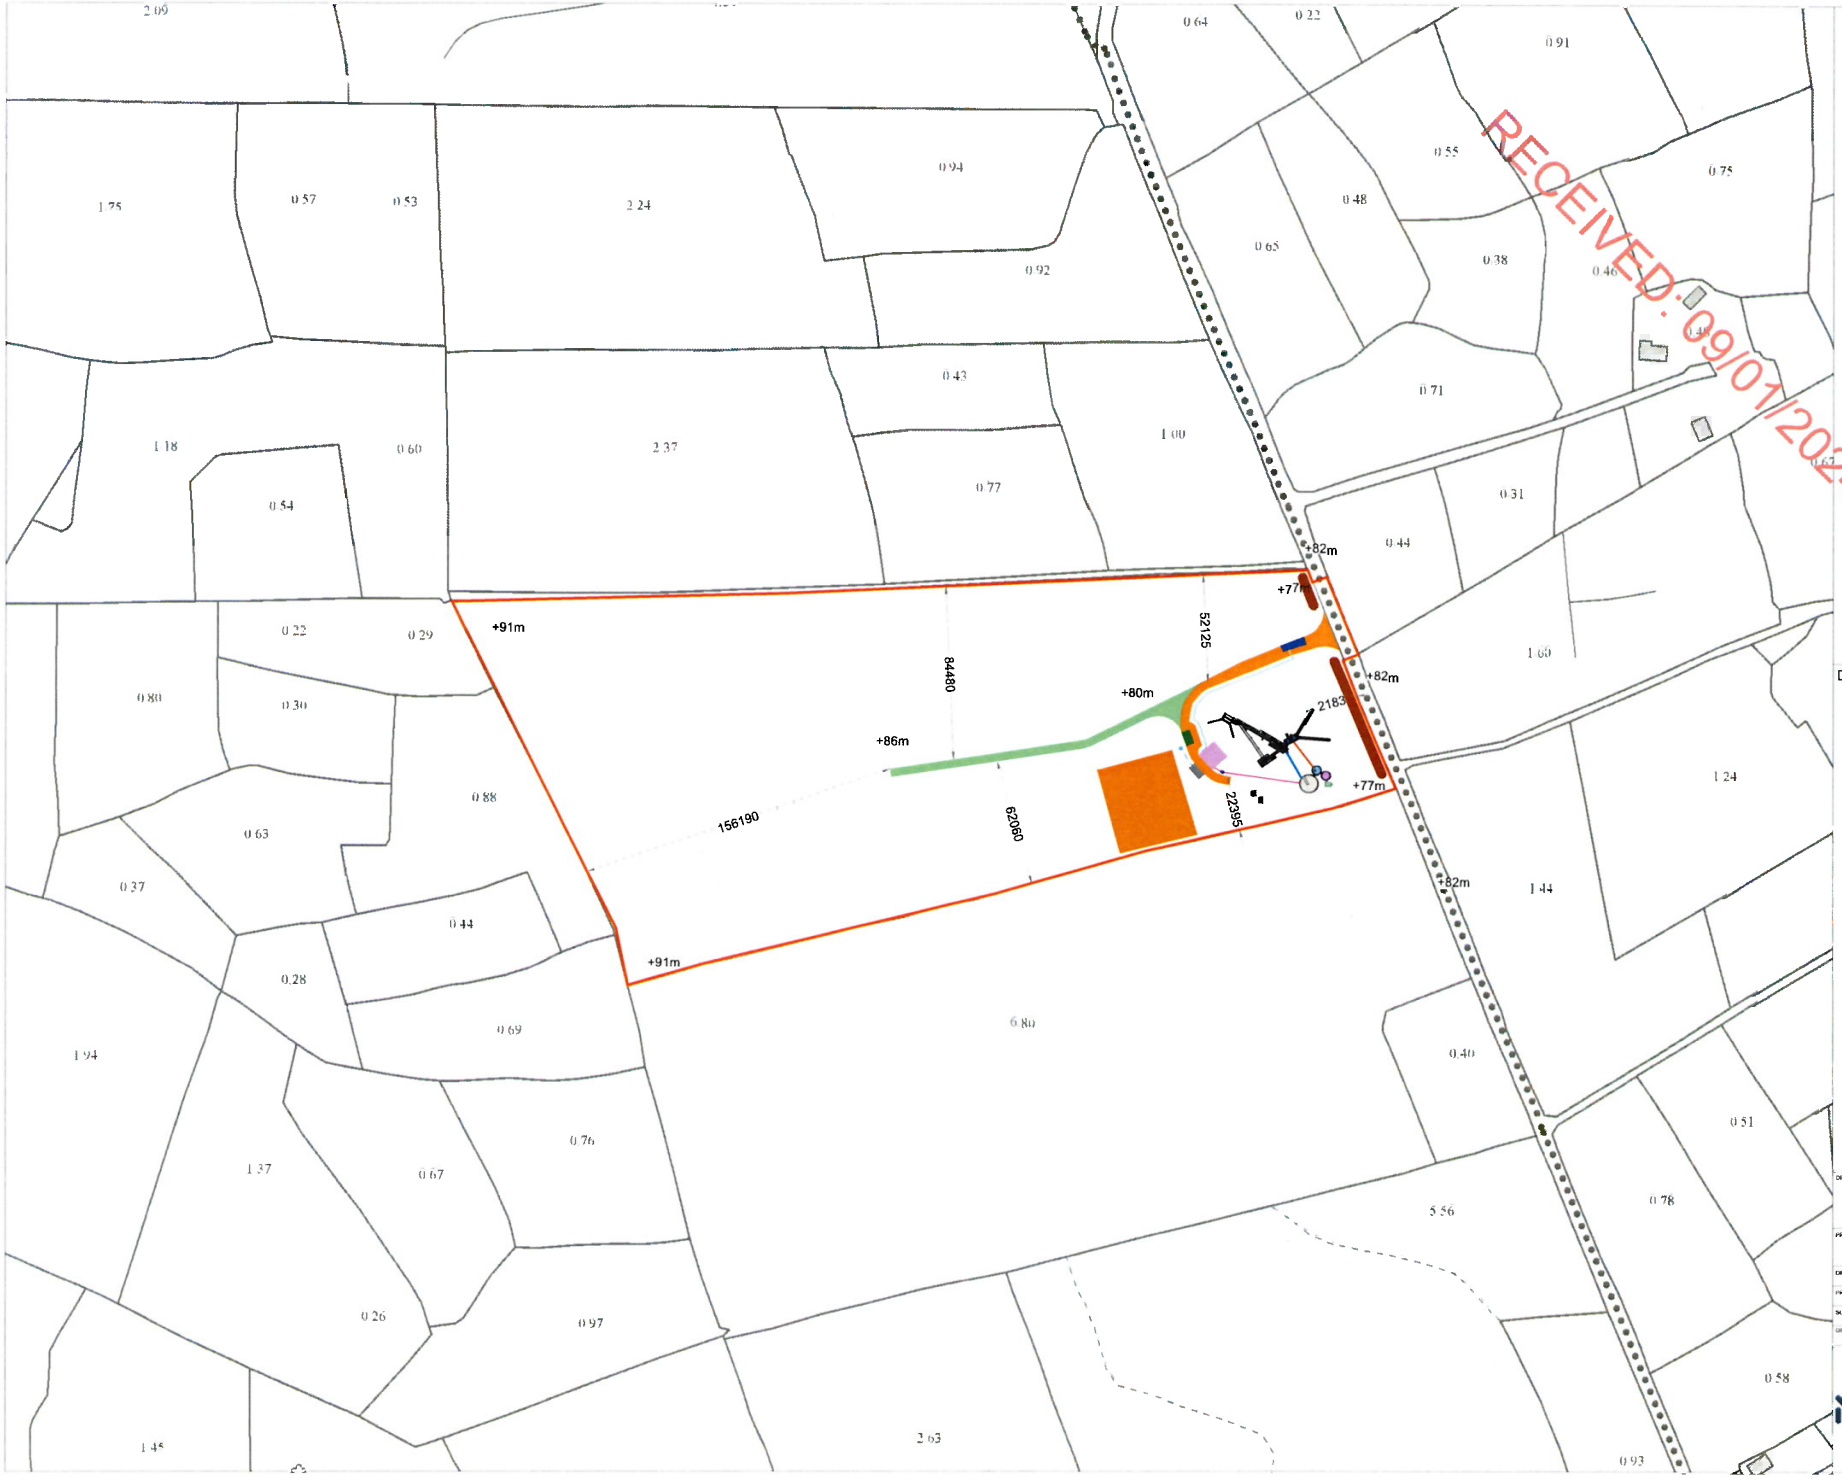
- Case received on or after 23 Oct 2017
- Decided Case
- Live Case

0 0.125 0.25 0.5 0.75 1
km

© Tailte Éireann, An Bord Pleanála, Ordnance Survey Ireland, Tailte Éireann, An Bord Pleanála

Date Printed: 29/10/2024
Printed by: Dan Wigglesworth

CYAL50386081
© Tailte Éireann – Surveying.


RECEIVED: 09/01/2024
+91m
+82m
+77m
+80m
+86m
84480
52125
62060
156190
22395
2183
Drawing Legend
Planning Application Boundary
Proposed Phase 1 Track
Proposed Phase 2 Track
Stockpile Area
Site Office
Weighbridge
Wheelwash
Fuelling Area
Drainage Pipe from Wheelwash
Drainage Pipe to Recycled Water Tank
Berm
N
Ordnance Survey Ireland Licence No. CYAL50257576 © Ordnance Survey Ireland/Government of Ireland
DRAWING TITLE
Proposed Site Layout
Infrastructure Area
PROJECT TITLE
Lomaunaghbaun Quarry
DRAWING BY
JOB
CHECKED BY
TM
PROJECT No.
211034
DRAWING No.
211034 - 07
SCALE
1:2,500 @ A3
DATE
18.12.2023
OS SHEET No.
2678, 2679, 2747, 2748
MKO
Planning and Environmental Consultants
Tuam Road, Galway
Ireland, H91 VW84
+353 (0) 91 735611
email: info@mkoireland.ie
WebSite: www.mkoireland.ie