DO NOT SCALE FROM THIS DRAWING. USE FIGURED DIMENSIONS IN ALL CASES.
VERIFY DIMENSIONS ON SITE AND REPORT ANY DISCREPANCIES TO THE DESIGNERS IMMEDIATELY.
THIS DRAWING TO BE READ IN CONJUNCTION WITH THE DESIGNERS SPECIFICATION.
© THIS DRAWING IS COPYRIGHT AND MAY ONLY BE REPRODUCED WITH THE DESIGNERS PERMISSION.

NOTES

1. ALL DRAWINGS ARE TO BE READ IN CONJUNCTION WITH ALL RELEVANT SPECIFICATIONS, BILLS OF QUANTITIES, ARCHITECTURAL, SERVICES AND ENGINEERING DRAWINGS.
2. ALL LEVELS ARE IN METRES RELATED TO;
   DATUM: ORDNANCE DATUM MALIN HEAD
   REFERENCE SYSTEM: IRISH TRANSVERSE MERCATOR (ITM)
   GEOID: OSGM15
3. ALL DIMENSIONS ARE IN MILLIMETRES, UNLESS NOTED OTHERWISE.
4. ANY DISCREPANCIES BETWEEN THESE DOCUMENTS SHALL BE BROUGHT TO THE ATTENTION OF THE ENGINEER.
5. DRAWINGS ARE NOT TO BE SCALED.

LEGEND:

- LANDHOLDING BOUNDARY
- PLANNING BOUNDARY
- PROPOSSED ACCESS ROAD

SITE LOCATION

SCALE 1: 100000

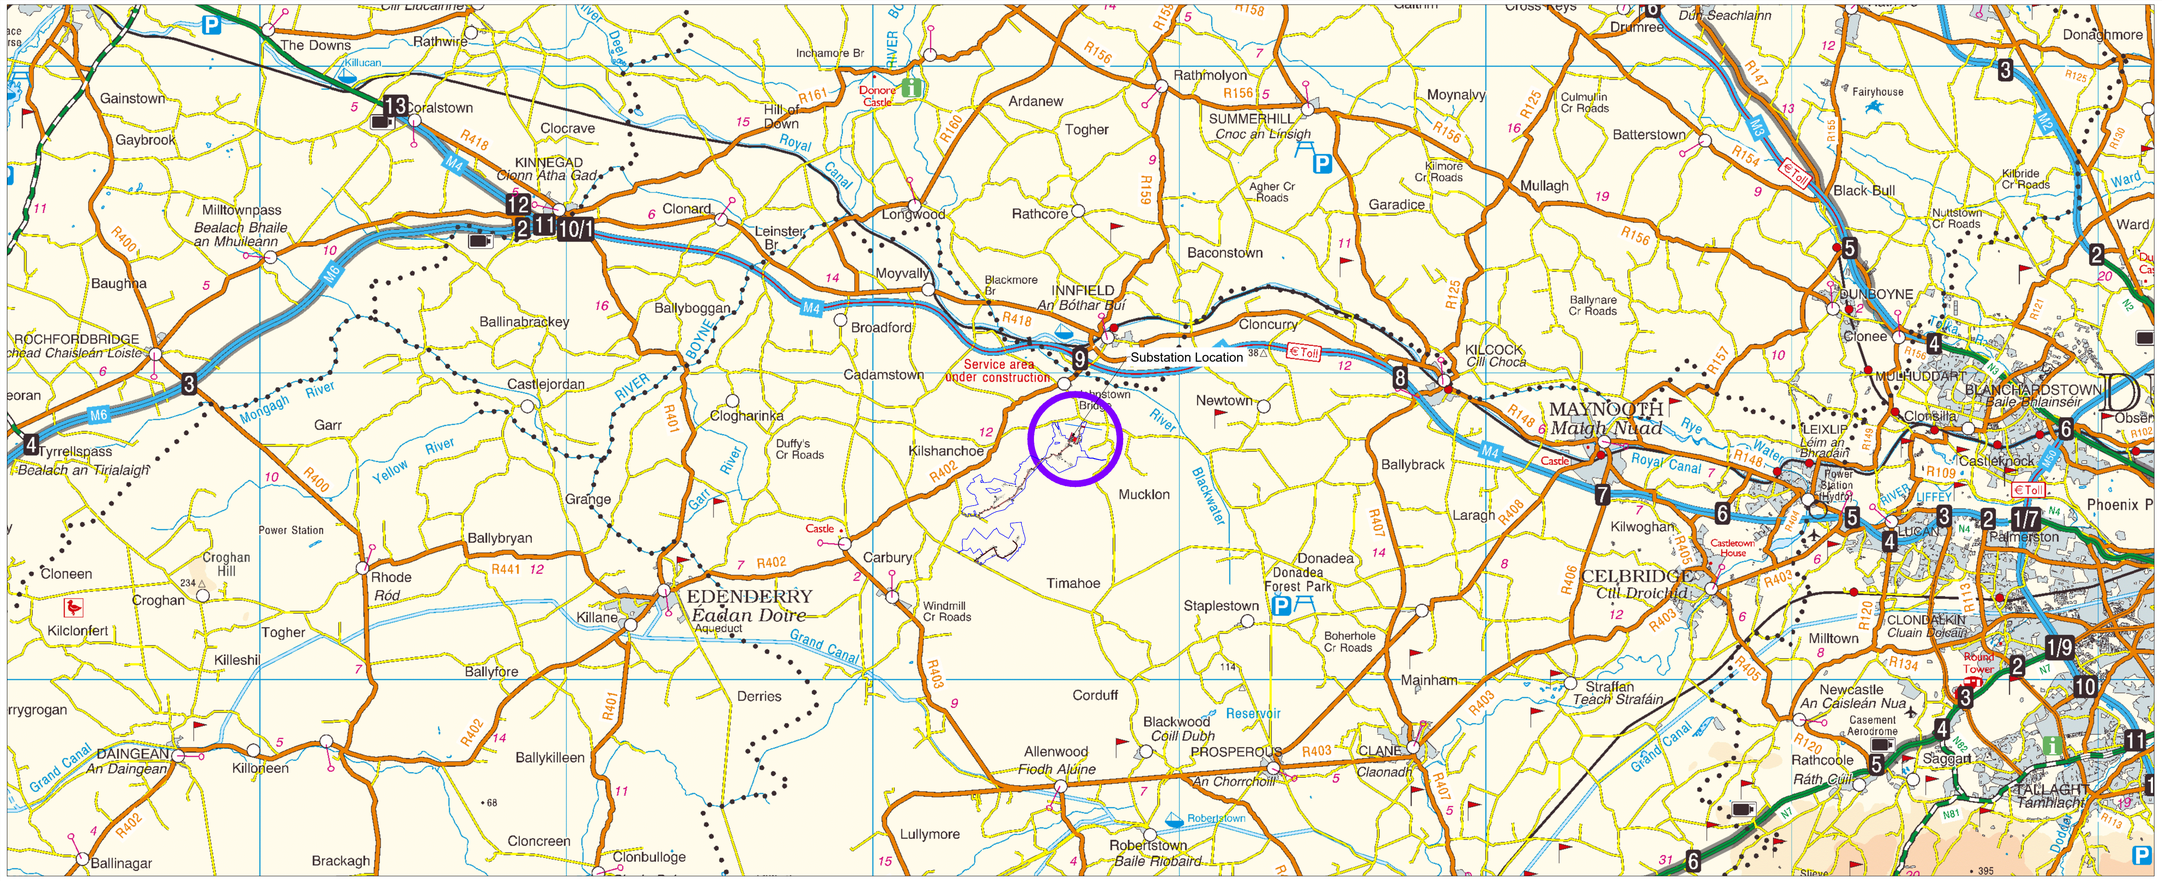

SITE LOCATION

SCALE 1: 20000

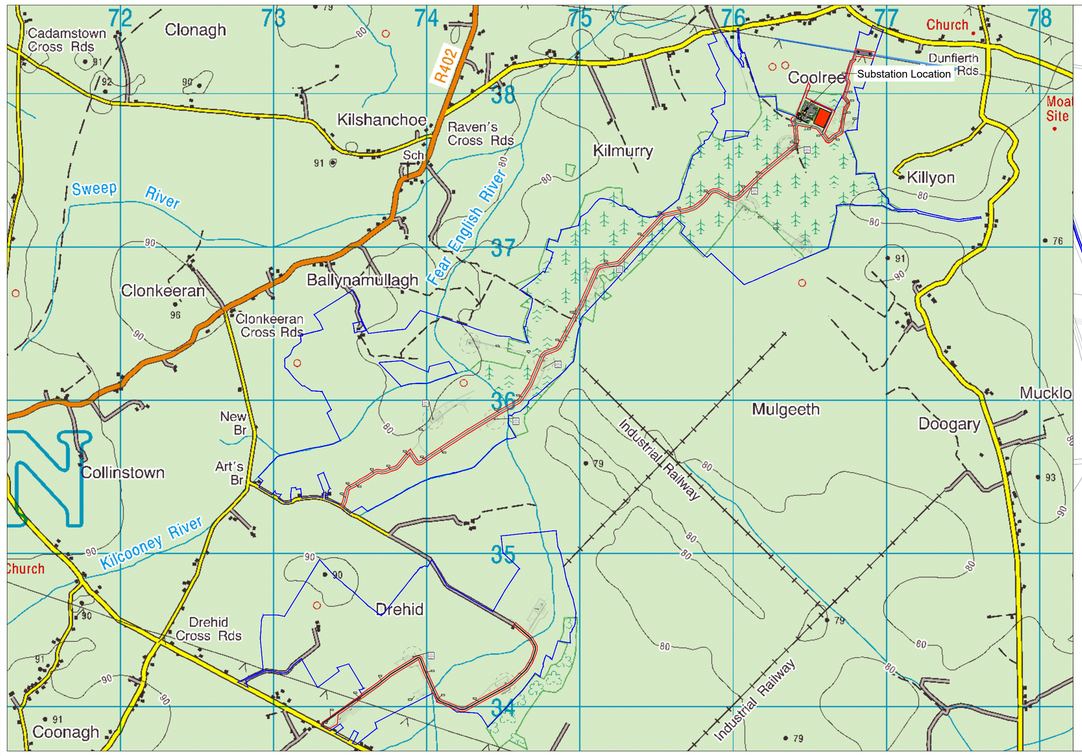

SITE LOCATION

SCALE 1: 2500

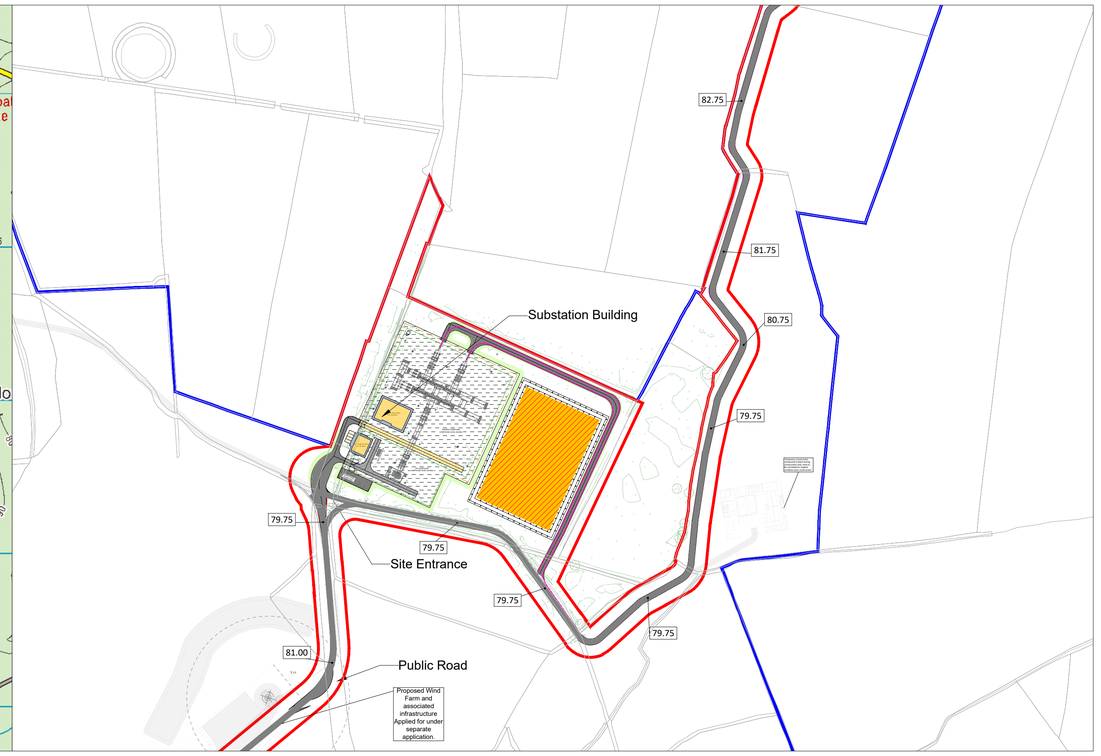

Map Reproduced From Tailte Éireann
By Permission Of The Government.
CYAL50332198.

OSI SHEET NO: 3122-C, 3122-D, 3187-A, 3187-B, 3188-A, 3188-B, 3187-C, 3187-D, 3188-C, 3188-D, 3253-A, 3253-B, 3253-C & 3253-D

REV	DATE	DESCRIPTION	BY	APP
P11	05/06/25	ISSUED FOR INFORMATION	SR	IB
P10	26/05/25	ISSUED FOR INFORMATION	S.R.	I.B.
P09	22/05/25	ISSUED FOR INFORMATION	S.R.	I.B.
P08	16/05/25	ISSUED FOR INFORMATION	S.R.	I.B.
P07	25/04/25	ISSUED FOR INFORMATION	S.R.	I.B.
P06	24/03/25	ISSUED FOR INFORMATION	S.R.	I.B.
P05	11/03/25	ISSUED FOR INFORMATION	S.R.	I.B.
P04	18/02/25	ISSUED FOR INFORMATION	S.R.	I.B.
P03	16/10/24	ISSUED FOR INFORMATION	O.R.	I.B.
P02	03/10/24	ISSUED FOR INFORMATION	S.S.	I.B.
P01	03/09/24	ISSUED FOR INFORMATION	S.S.	I.B.

PROJECT:
DREHID SUBSTATION

TITLE:
SITE CONTEXT MAPPING

CLIENT:
NORTH KILDARE WF LTD.

MWP
ENGINEERING AND ENVIRONMENTAL CONSULTANTS
CORK | TRALEE | LONDON | LIMERICK
mwp.ie

DRAWN:	CHECKED:	APPROVED:
S.S.	C.F.	I.B.
PROJECT NUMBER:	DATE:	SCALE @ A1:
23727	DEC' 23	AS SHOWN
STATUS DESCRIPTION:		STATUS:
FOR INFORMATION		S2

DRAWING NUMBER: 23727 - MWP - 00 - 00 - DR - C - 0102
REV: P11