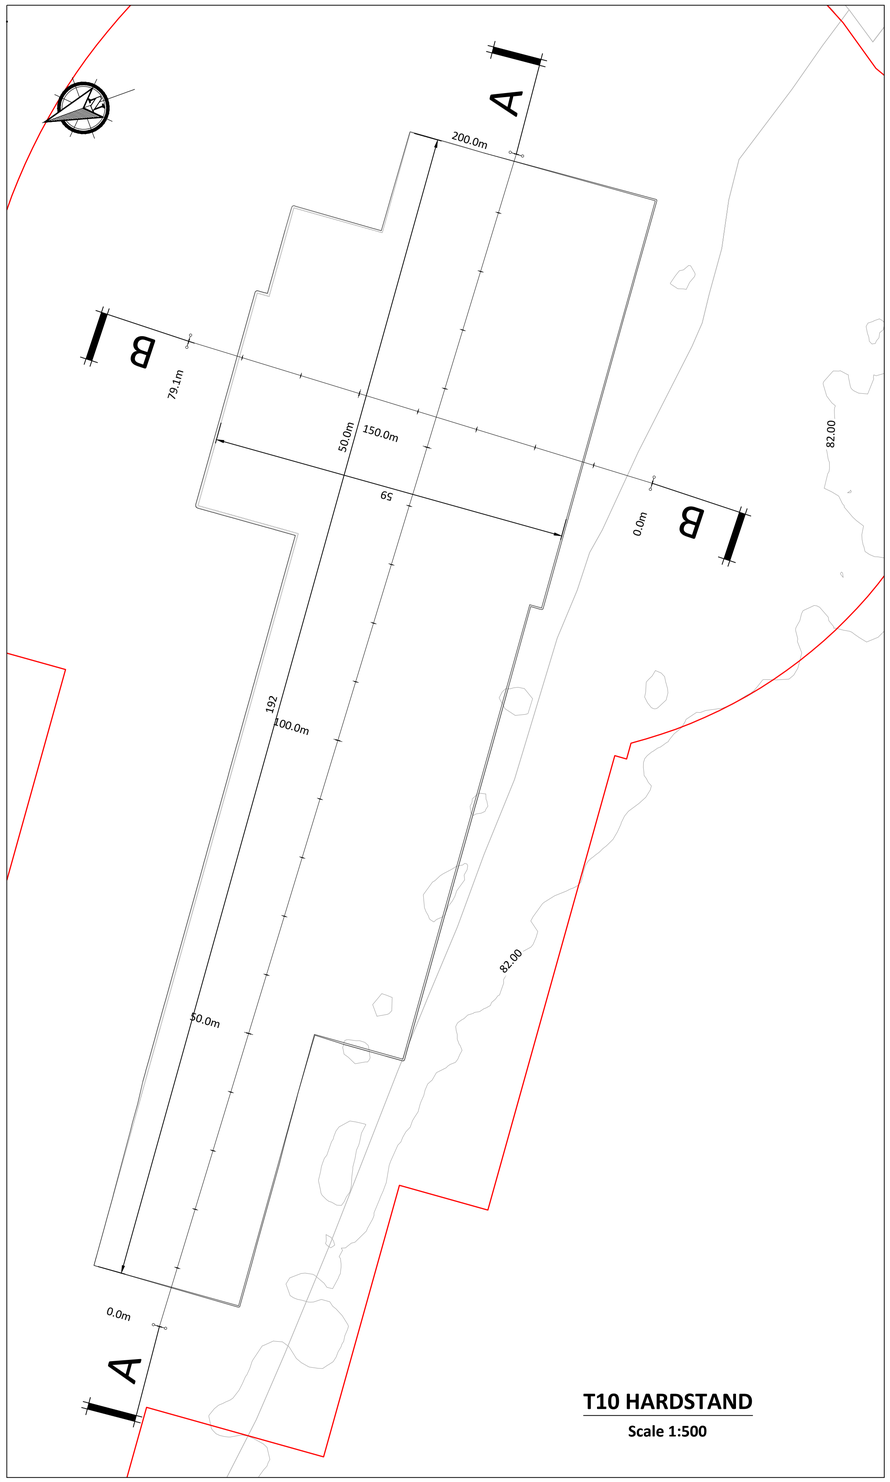

T10 HARDSTAND

Scale 1:500

Legend

Existing Ground Profile

Proposed Hardstand Profile

Chainage	0.000	10.000	20.000	30.000	40.000	50.000	60.000	70.000	80.000	90.000	100.000	110.000	120.000	130.000	140.000	150.000	160.000	170.000	180.000	190.000	200.000
Extg Ground Level	81.849	81.818	81.789	81.768	81.592	81.500	81.546	81.618	81.643	81.641	81.535	81.536	81.676	81.684	81.671	81.660	81.650	81.679	81.702	81.726	81.750
Prop. Road Level		81.700	81.700	81.700	81.700	81.700	81.700	81.700	81.700	81.700	81.700	81.700	81.700	81.700	81.700	81.700	81.700	81.700	81.700	81.700	
Lvl Difference		0.118	0.088	0.068	-0.108	-0.200	-0.154	-0.082	-0.057	-0.059	-0.165	-0.164	-0.024	-0.016	-0.029	-0.040	-0.050	-0.021	0.002	0.026	

T10 HARDSTAND - SECTION A-A

Scale 1:500

Chainage	0.000	10.000	20.000	30.000	40.000	50.000	60.000	70.000	79.141
Extg Ground Level	82.000	81.975	81.856	81.737	81.618	81.520	81.500	81.500	81.500
Prop. Road Level			81.700	81.700	81.700	81.700	81.700	81.700	
Lvl Difference			0.156	0.037	-0.082	-0.180	-0.200	-0.200	

T10 HARDSTAND - SECTION B-B

Scale 1:500

0m 5m 10m 15m 20m 25m 30m 35m 40m 45m 50m

Scale 1:500

If Applicable : Ordnance Survey Ireland Licence No. EN 0001218 © Ordnance Survey Ireland and Government of Ireland
OSI SHEETS 3122-C, 3122-D,3187-A,3187-B,3187-C,3187-D,3188-A,3188-B,3188-C,3188-D,3253-A,3253-B,3253-C,3253-D,

FEHILY TIMONEY
Cork | Dublin | Carlow
www.fehilytimoney.ie

No part of this document may be reproduced or transmitted in any form or stored in any retrieval system of any nature without the written permission of Fehily Timoney & Company as copyright holder except as agreed for use on the project for which the document was originally issued. Do not scale. Use figured dimensions only. If in doubt - Ask!

Rev.	Description	App By	Date
A	ISSUE FOR PLANNING	JH	11.03.25

PROJECT: DREHID WIND FARM & SUBSTATION

CLIENT: NORTH KILDARE WIND FARM Ltd.

SHEET: T10 HARDSTAND - SECTIONS

Date: 11.03.25

Project number: P22-242

Scale (@ A1-): 1:500

Drawn by: CS

Checked by: BC

Drawing Number: P22-242-0300-0010

Rev: A

O:\ACAD\2022\P22-242\P22-242-0300-0010

Thursday 29 May 2025