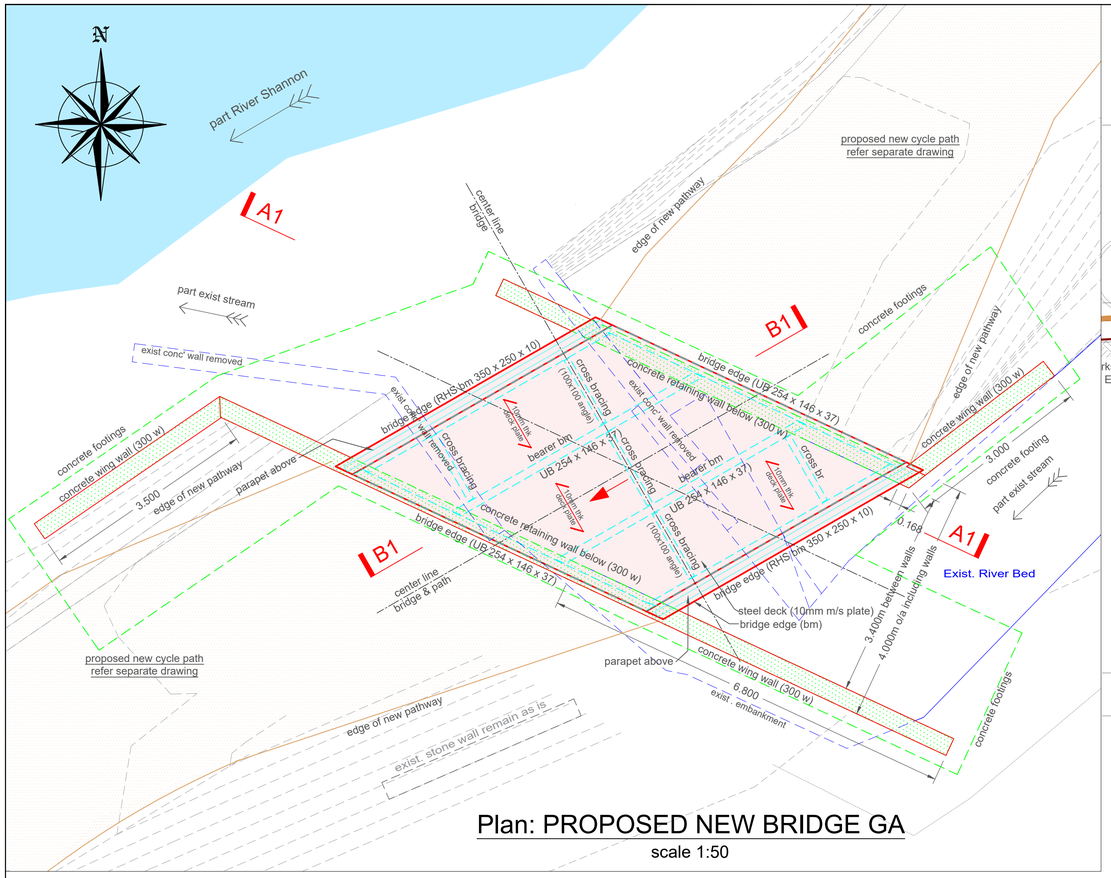

Plan: PROPOSED NEW BRIDGE GA

scale 1:50

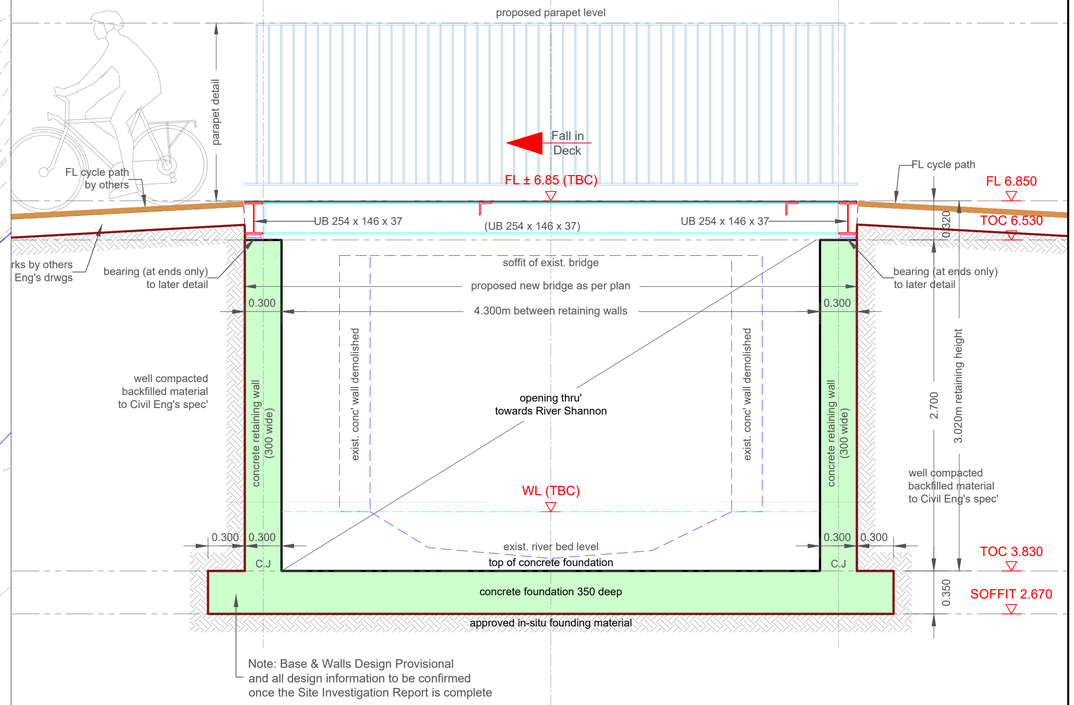

PROPOSED BRIDGE: LONG-SECTION B1 scale 1:25

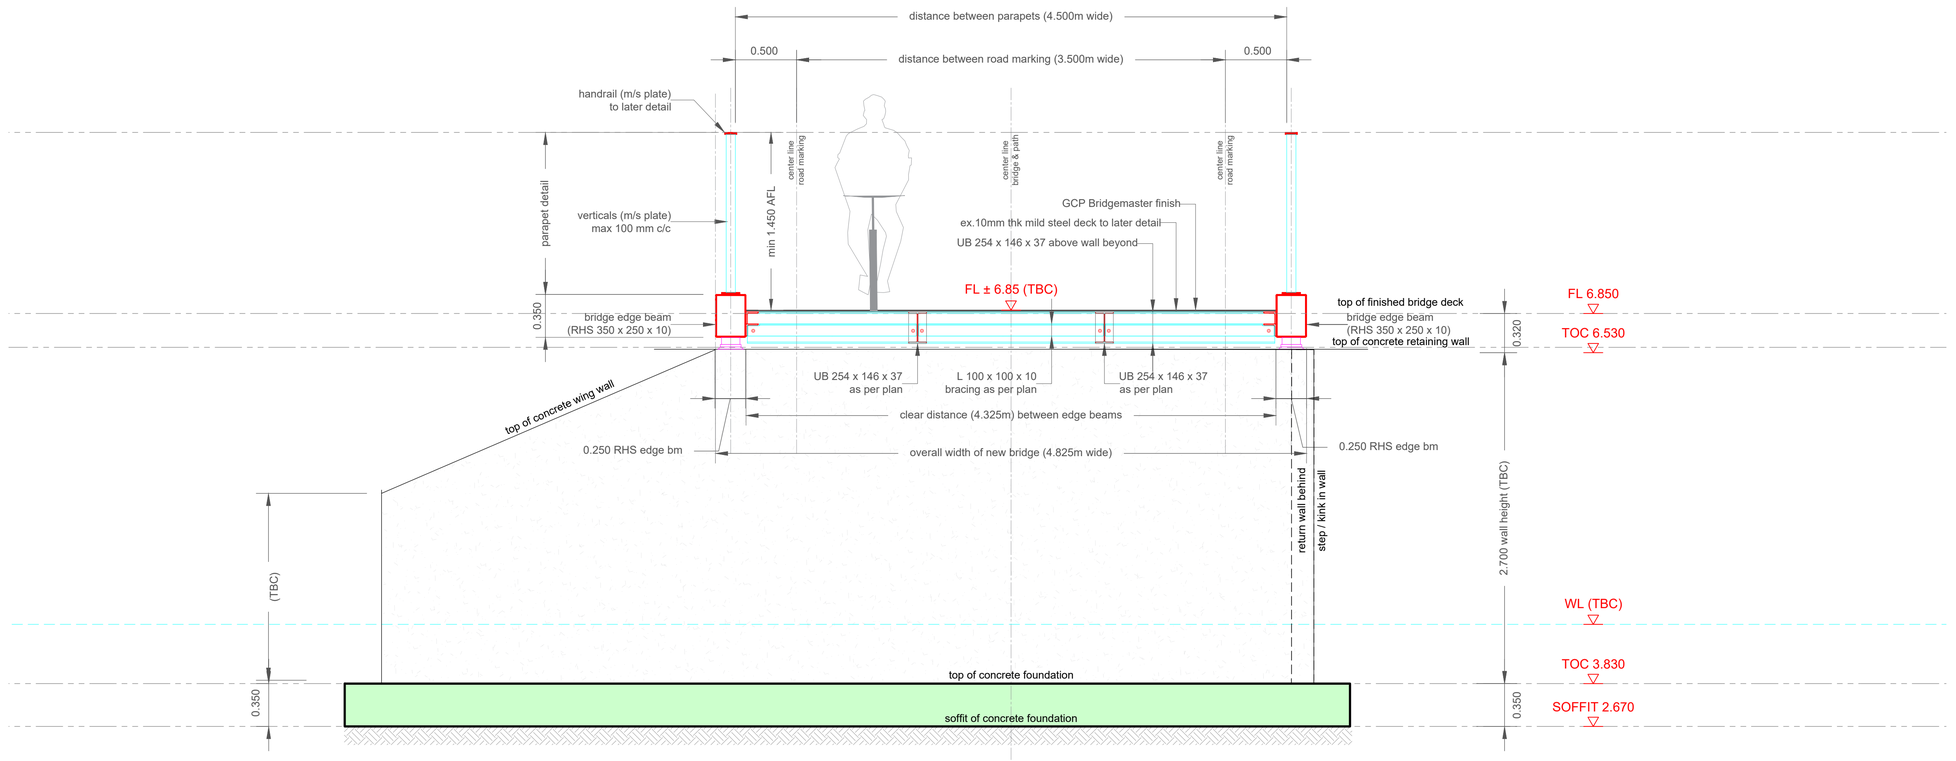

PROPOSED BRIDGE: SECTIONAL-ELEVATION A1 scale 1:25

GENERAL NOTES

G1. This drawing is to be read in conjunction with all the relevant Architect's and Engineers' drawings and specifications.

G2. Do not scale off this drawing. All details and dimensions are to be checked by the Contractor and Manufacture on site prior to commencement of construction/fabrication. Any existing dimensions noted on this drawing are to be checked by the contractor prior to commencement of the works.

G3. Any discrepancies are to be reported to the Engineer.

G4. All dimensions are in millimetres unless noted otherwise. All levels are in metres relative to Ordnance Datum (OD) at Malin Head.

G5. All proprietary materials and products shall be installed and used in accordance with the manufacturer's details and specification.

G6. The design of temporary works and the provision of stability of all elements of the work during Construction is the responsibility of the Contractor.

REFERENCE DRAWINGS

2535-RHA-XX-DR-C-GA-000_R1	GA Detail Design.
2535-RHA-XX-DR-S-SKP001	Key Plan New Bridges.
2535-RHA-XX-DR-S-SP0010	Existing Plan & Elevations.

NOTE: AWAITING FINAL SITE INSVESTIGATION REPORT

Foundations and Walls Design are Provisional, and all the information shown to be confirmed once the Final Site Investigation Report is complete and confirmed.

© Ordnance Survey Ireland. All Rights Reserved.
Licence No. **2019/09/CCMA/Limerick City & County Council**

REV	DATE	DESCRIPTION	DRG	CHK	APD
-	17.05.2022	Draft for Approval & Planning Purposes	ASM	PGS	BL

REVISIONS

Copyright Ryan Hanley
This drawing must not be reproduced in any form without the prior written consent of Ryan Hanley Consulting Engineers

DRAWING STATUS
☒ PRELIMINARY ☐ CONTRACT ☐ TENDER ☐ CONSTRUCTION
☐ FOR APPROVAL ☐ FOR YOUR INFORMATION ☐ AS CONSTRUCTED ☐ DRAFT

RYAN HANLEY
CONSULTING ENGINEERS
1 Galway Business Park,
Dangan, Galway,
H91A3EF (Head Office).
Tel:(091) 587116
Email: info@ryanhanley.ie
Web: www.ryanhanley.ie
DUBLIN - GALWAY - CASTLEBAR - CORK

CLIENT
Comhairle Cathrach & Contae Luimnigh
Limerick City & County Council

PROJECT
University of Limerick to National Technology Park Cycle Path

TITLE
BRIDGE 1: PROPOSED PLAN ELEVATIONS & SECTIONS

Sheet 1 of 1

SCALE @ A1	DATE	DRAWN	CHECKED	APPROVED
As Shown	April 2022	ASM	PGS	RW

JOB No.	DRAWING No.	REV.
2535	RHA-XX-DR-S-SP0011	-