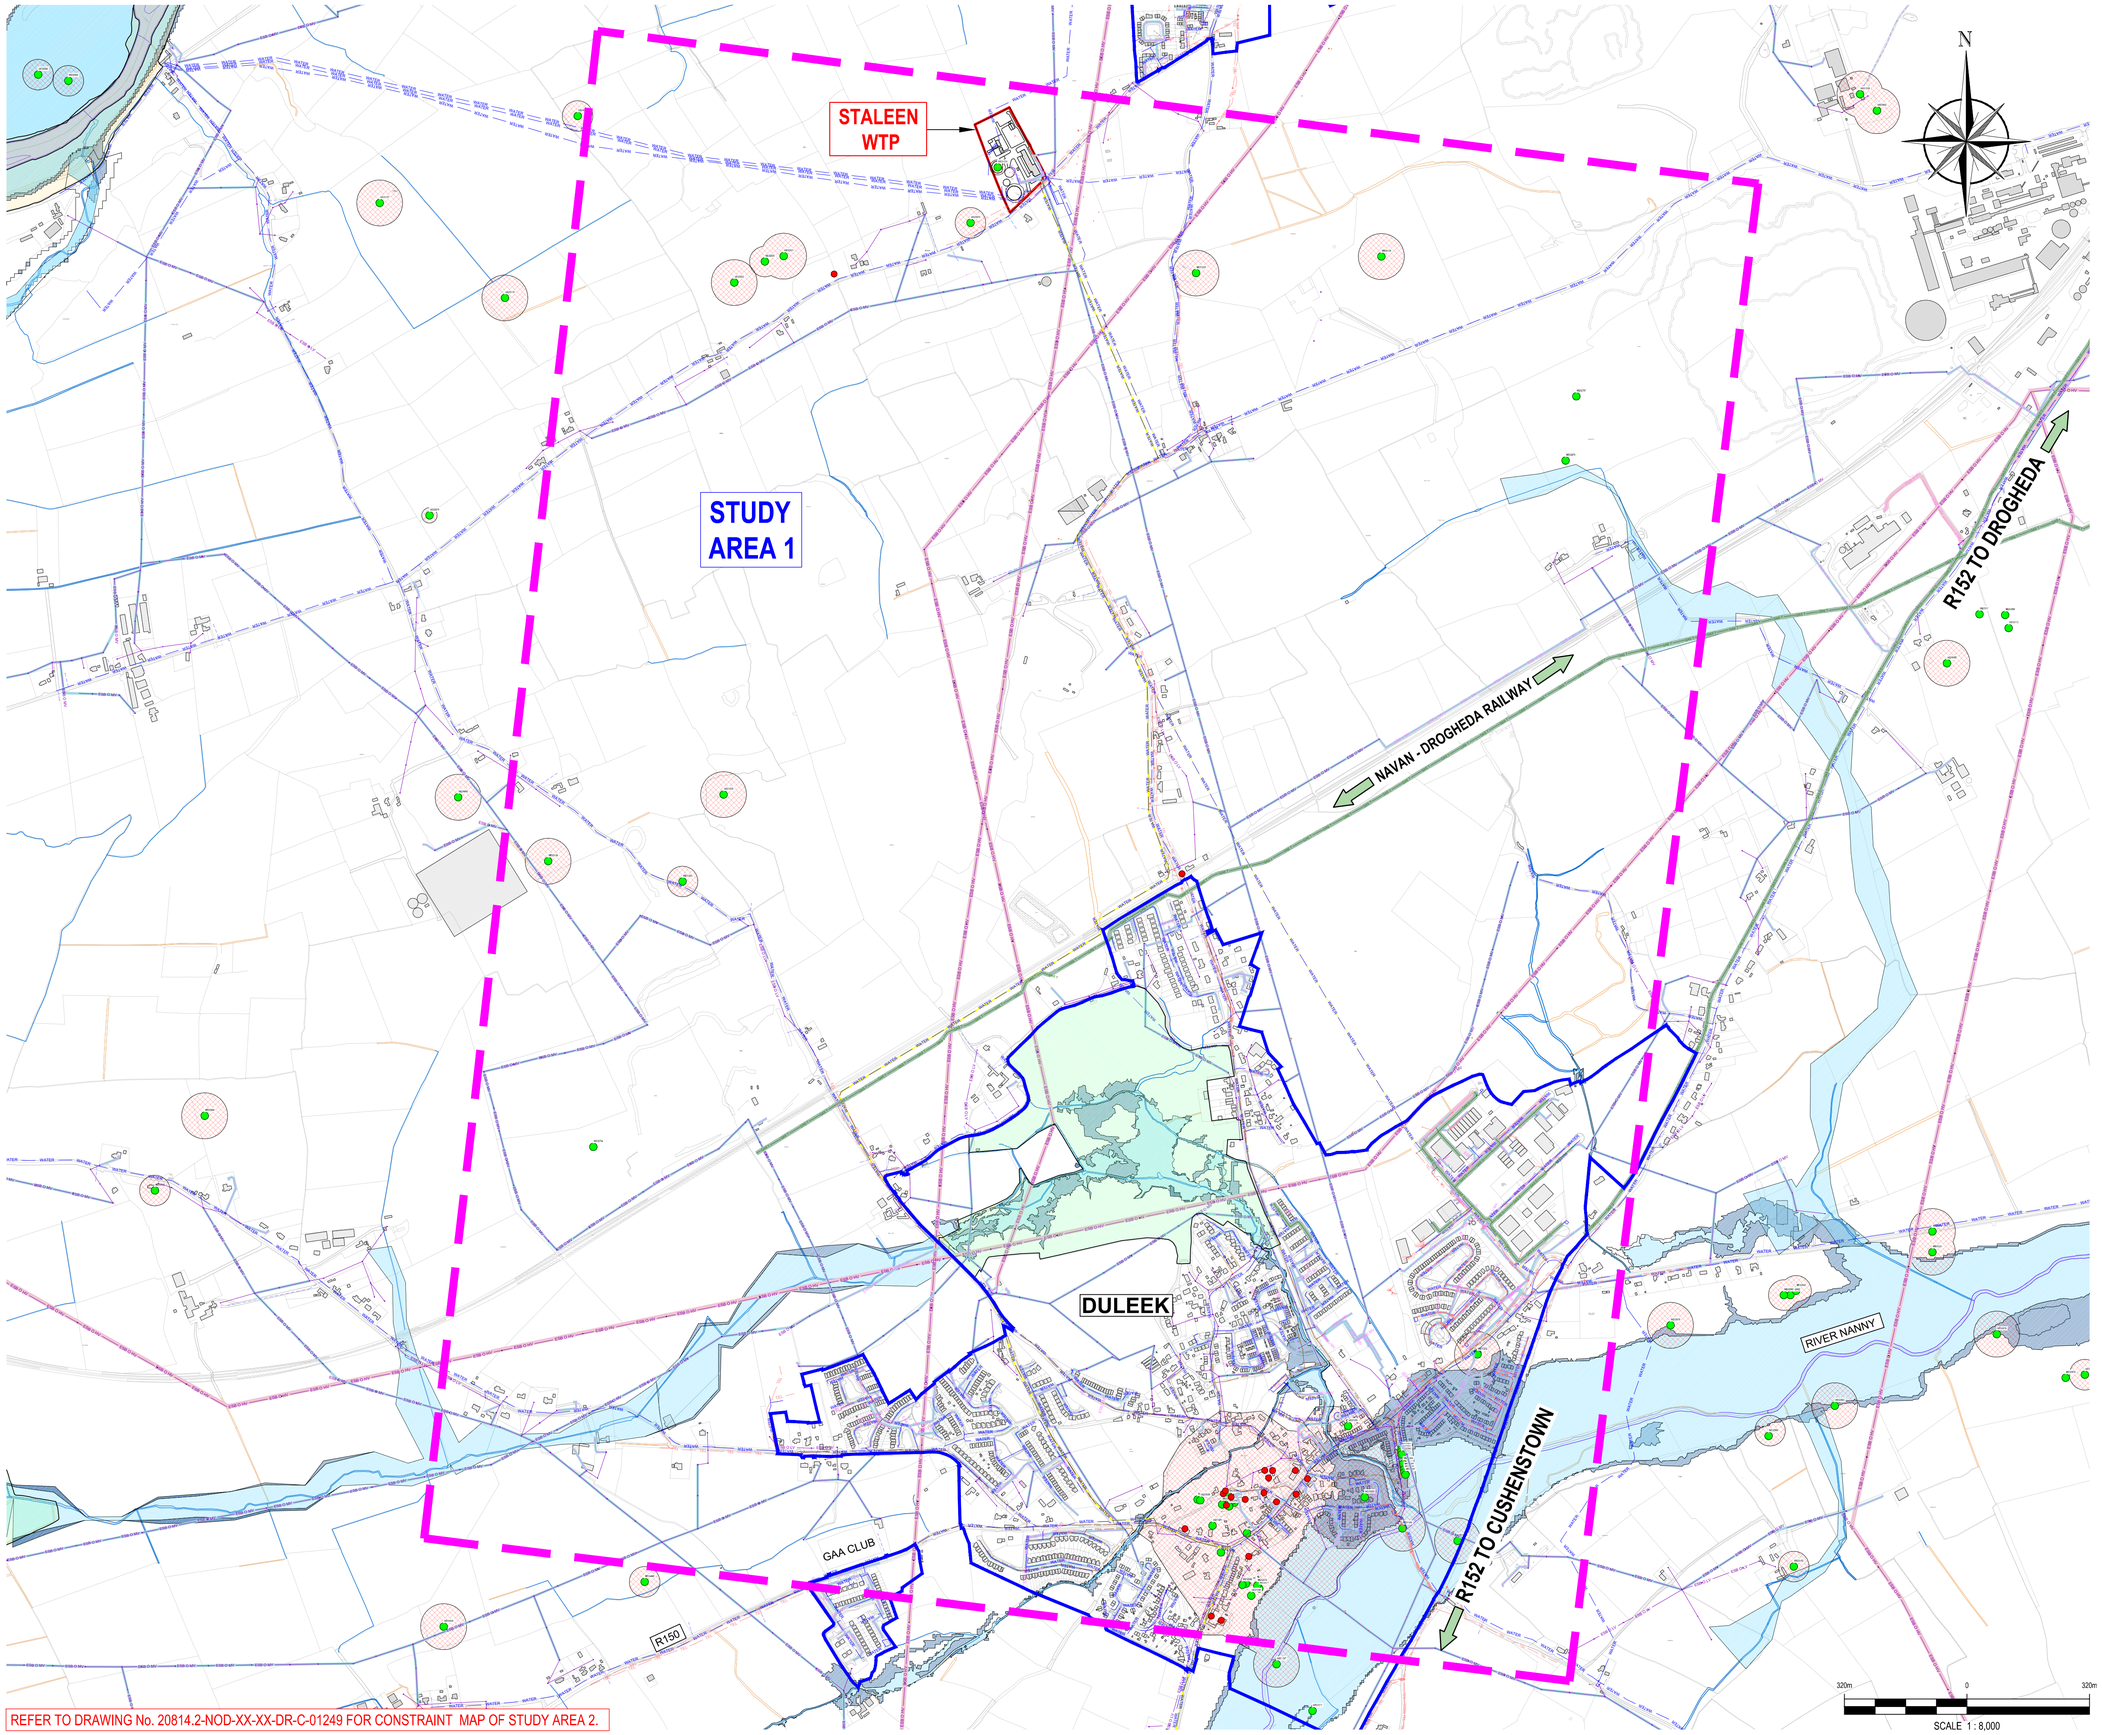

REFER TO DRAWING No. 20814.2-NOD-XX-XX-DR-C-01249 FOR CONSTRAINT MAP OF STUDY AREA 2.

NOTES

All Dimensions are in metres (m) unless noted otherwise.

All levels are in metres and relate to the Ordnance Survey Datum Malin Head.

Includes Ordnance Survey Ireland data reproduced under O.S.i. licence number 3-3-34. Unauthorised reproduction infringes Ordnance Survey Ireland and the Government of Ireland copyright.

CONSTRAINTS MAPPING & PIPELINE ROUTES LEGEND

	STUDY AREA		BUILDINGS

ARCHAEOLOGY LEGEND

	SMR ZONE		NIAH SITES
	MONUMENTS		

ECOLOGY LEGEND

	NHA		SAC
	PNHA		SPA

FLOOD ZONE LEGEND

	FLOOD ZONE A		FLOOD ZONE B

UTILITIES LEGEND

ESB O HV	ESB HV OVERHEAD	GAS T	BORD GAS TRANS.
ESB U HV	ESB HV UNDERGROUND	GAS D	BORD GAS DIST.
ESB O MV	ESB MV OVERHEAD		GAS 10m EXCLUSION
ESB U MV	ESB MV UNDERGROUND	FOUL	FOUL SEWER
ESB O LV	ESB LV OVERHEAD	TEL	TELECOMS
ESB U LV	ESB LV UNDERGROUND	OVERFLOW	OVERFLOW
	ESB HV 10m EXCLUSION	SURFACE	SURFACE WATER
	ESB MV 5m EXCLUSION	WATER	WATER MAIN
			WATERMAIN 1m EXCLUSION

RIVERS & STREAMS LEGEND

	RIVERS		WATER DRAINS
	STREAMS		

CONTOURS

90m 100m 110m

AREAS LEGEND

	MEATH DEVELOPMENT PLAN AREAS

REV	DATE	DESCRIPTION	D	C	A
P01	08.11.2024	FIRST ISSUE	A.F.K.	S.K.	P.C.

PROJECT No. 20814.2

STAGE CONCEPTUAL

COPYRIGHT RESERVED - THIS DRAWING IS NOT TO BE USED FOR A PURPOSE OTHER THAN THAT FOR WHICH IT HAS BEEN ISSUED BY NICHOLAS O'DWYER LTD. NOR IS IT TO BE COPIED OR REPRODUCED IN ANY MANNER WITHOUT WRITTEN CONSENT.

NICHOLAS O'DWYER an RSK company
Unit E4, Nutgrove Office Park, Nutgrove Avenue, Dublin 14
T +353 1 296 9000
F +353 1 296 9001
E dublin@nodwyer.com
W www.nodwyer.com

CLIENT

Uisce Éireann Irish Water
UISCE ÉIREANN
Colvill House,
24-26 Talbot Street,
Dublin 1.
Tel. 1890 278 278
Web. www.water.ie

PROJECT

STALEEN WTP TO DULEEK TRUNKMAIN

TITLE

CONSTRAINTS MAP STUDY AREA 1

SCALES @ A1	DRAWN	CHECKED	APPROVED
1 : 8 000	A.Kelner	S.Kumar	P.Coleman
	DATE 08.11.2024	DATE 08.11.2024	DATE 08.11.2024

SUITABILITY CODE S3

SUITABILITY DESCRIPTION REVIEW AND COMMENT

DRAWING No. 20814.2-NOD-XX-XX-DR-C-01248

REVISION P01