DON'T SCALE DIMENSIONS

A L00 - Ground Floor Level
1 : 100

OPERATOR 1:
GROUND FLOOR AREA: 1710m²

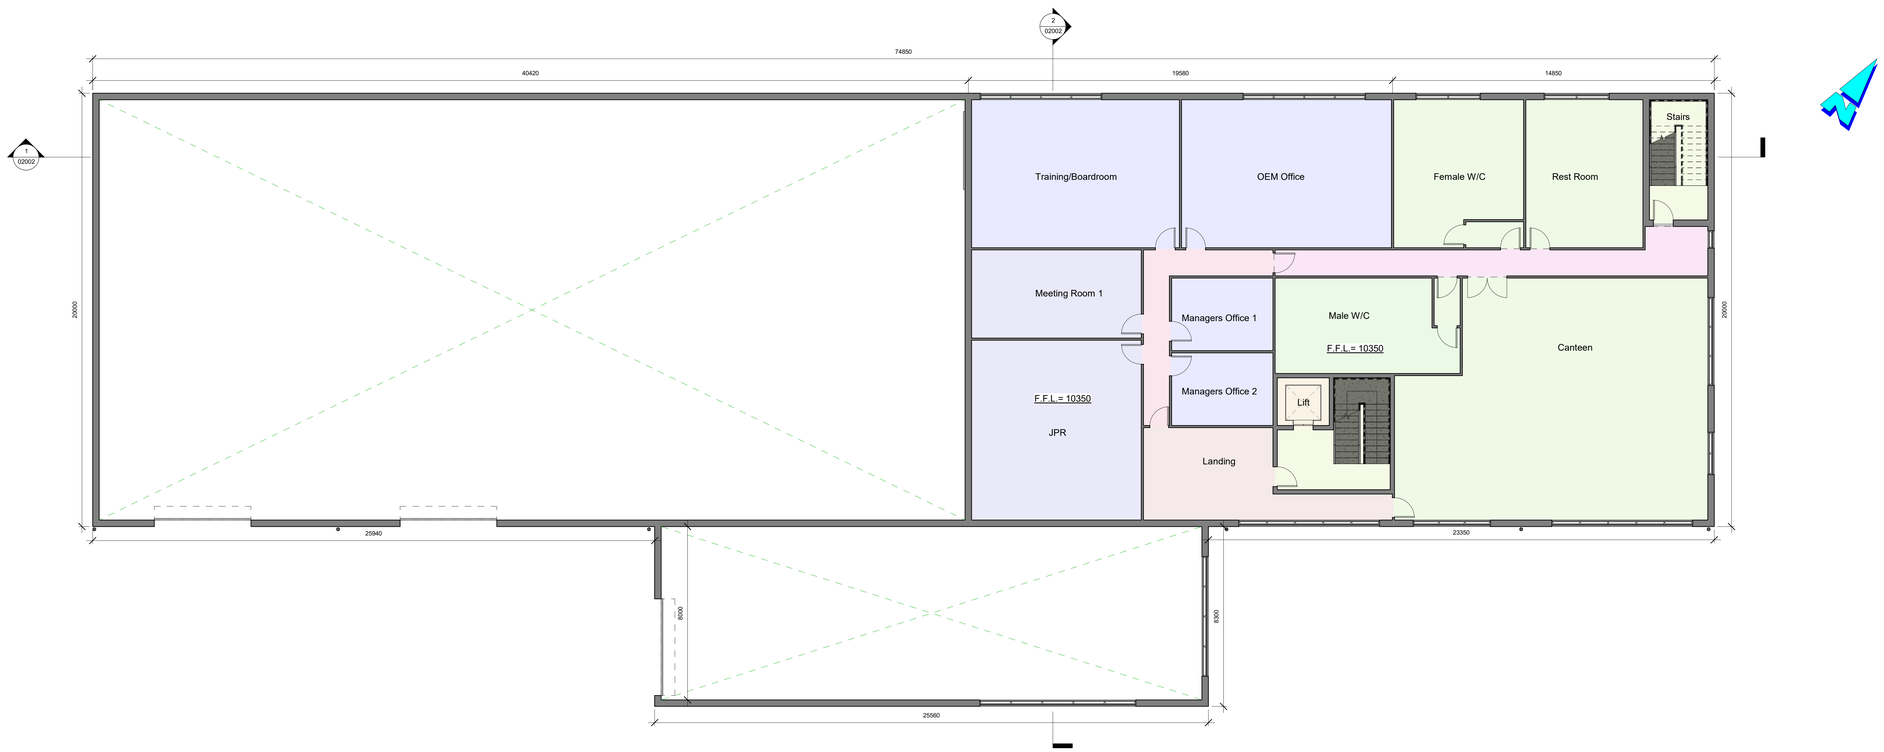

B L01 - First Floor Level
1 : 100

OPERATOR 1:
LEVEL 1 FLOOR AREA: 690m²

DON'T SCALE DIMENSIONS

Health and Safety:

THIS DRAWING TO BE READ IN CONJUNCTION WITH ALL OTHER RELEVANT DRAWINGS, THE SPECIFICATION AND THE SAFETY AND HEALTH PLAN.

Note:

1. NO PART OF THIS DRAWING MAY BE REPRODUCED OR TRANSMITTED IN ANY FORM OR STORED IN ANY RETREVAL SYSTEM OF ANY NATURE WITHOUT THE WRITTEN PERMISSION OF MALONE O'REGAN CONSULTING ENGINEERS AS COPYRIGHT HOLDER EXCEPT AS AGREED FOR USE ON THE PROJECT FOR WHICH THE DRAWING WAS ORIGINALLY ISSUED.
2. ALL DIMENSIONS IN mm UNLESS NOTED OTHERWISE.
3. ALL LEVELS ARE TO POOLBEG DATUM

Rev	Description	Date	Drwn	Chkd
0	PLANNING ISSUE	05.09.2025	MOR	ES

Status: P3 - ISSUED FOR PLANNING

MALONE O'REGAN CONSULTING ENGINEERS
3-4 Canada Street, Waterford, Co. Waterford X91V52K
Tel: +353 51 876 855
Email: waterford@morce.ie
Web: www.maloneoregan.com
Offices also in:
DUBLIN : Tel: +353 1 260 2655 Email: dublin@morce.ie
GALWAY: Tel: +353 91 531 069 Email: galway@morce.ie
LONDON: Tel: +44 208 5281685 Email: london@morce.ie

Client: PORT OF WATERFORD COMPANY

Job: PROPOSED OFFSHORE RENEWABLE ENERGY CAPABLE TERMINAL ON A 250m WHARF EXTENSION & ANCILLARY OPERATIONAL SUPPORT INFRASTRUCTURE

Drawing: OPERATOR 1 - GROUND FLOOR AND FIRST FLOOR LAYOUTS

MOR Job No	Revision	Approver	Scale	
W20088	0	ES	1 : 100	A0

PROJECT - ZONE - LEVEL - TYPE - DISCIPLINE - NUMBER
File No: W20088-XX-XXX-DR-MOR-A-02001

R:\2020\W20088\07 Design and Drawings\1 MOR\3D Model\1 Architectural Structural\1 Main Building\2 Planning\W20088-XX-XXX-M3-MOR-00100 - Operator 1.rvt