APARTMENT TYPE D7.1 [SECTION D7-D7]

TRIPLEX TYPE T2.1 Rear]

DUPLEX TYPE D15.1 [SECTION D15-D15]

01 / 202 SECTIONAL ELEVATION AT D7-D15 1:100
BLOCK 11

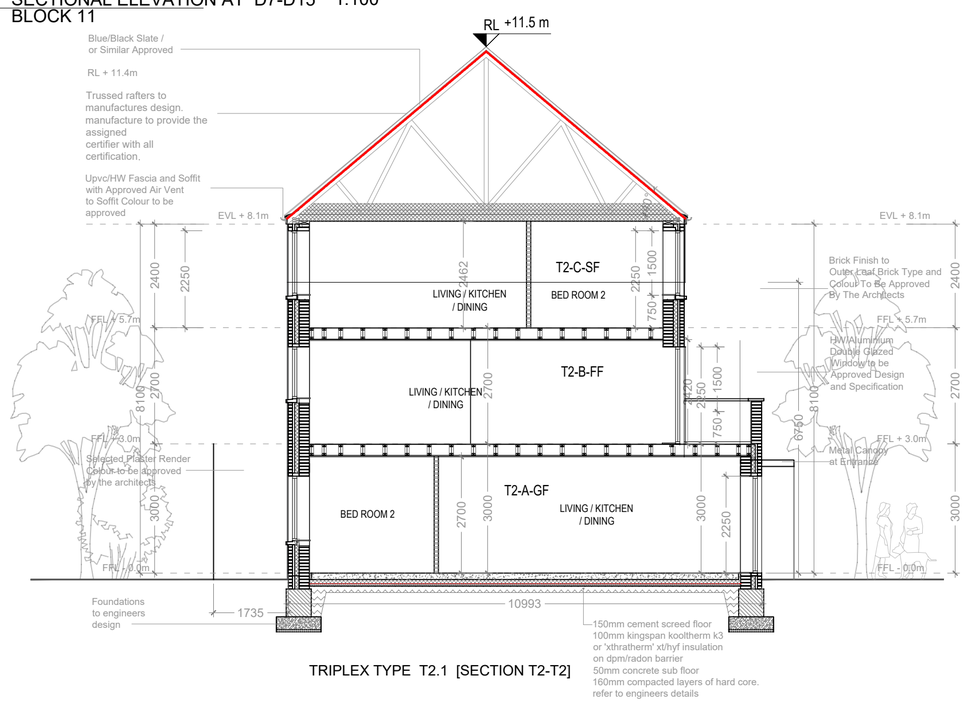

TRIPLEX TYPE T2.1 [SECTION T2-T2]

02 / 202 SECTION AT T2-T2 1:100
BLOCK 11

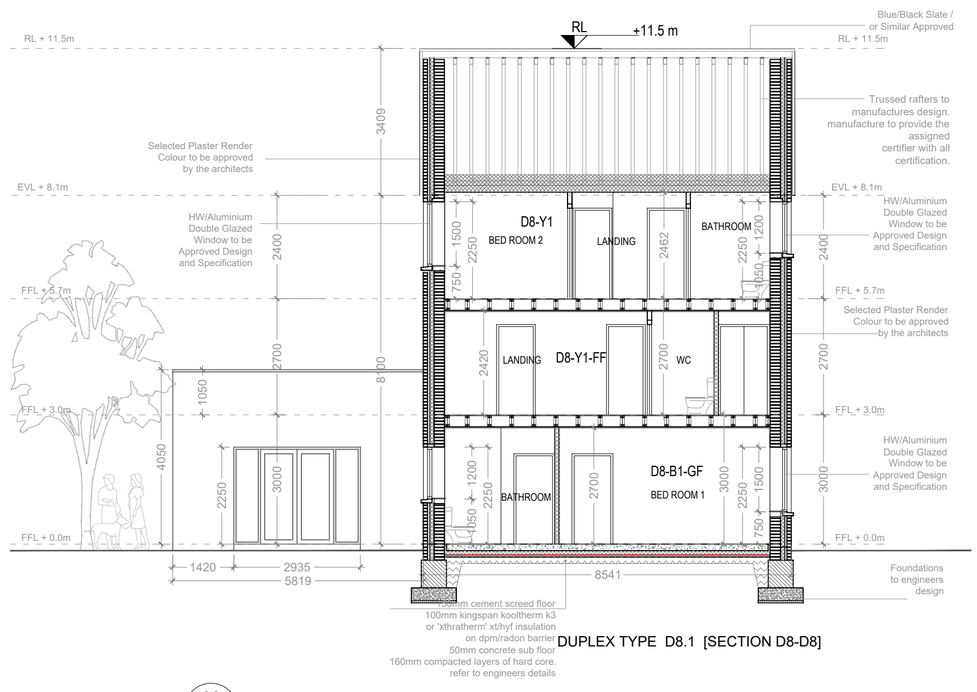

DUPLEX TYPE D8.1 [SECTION D8-D8]

03 / 202 SECTION AT D8-D8 1:100
BLOCK 11

DUPLEX TYPE D15.1 [Rear]

DUPLEX TYPE D15.1 [Rear]

04 / 202 REAR ELEVATION (Duplex D15.1) 1:100
BLOCK 11

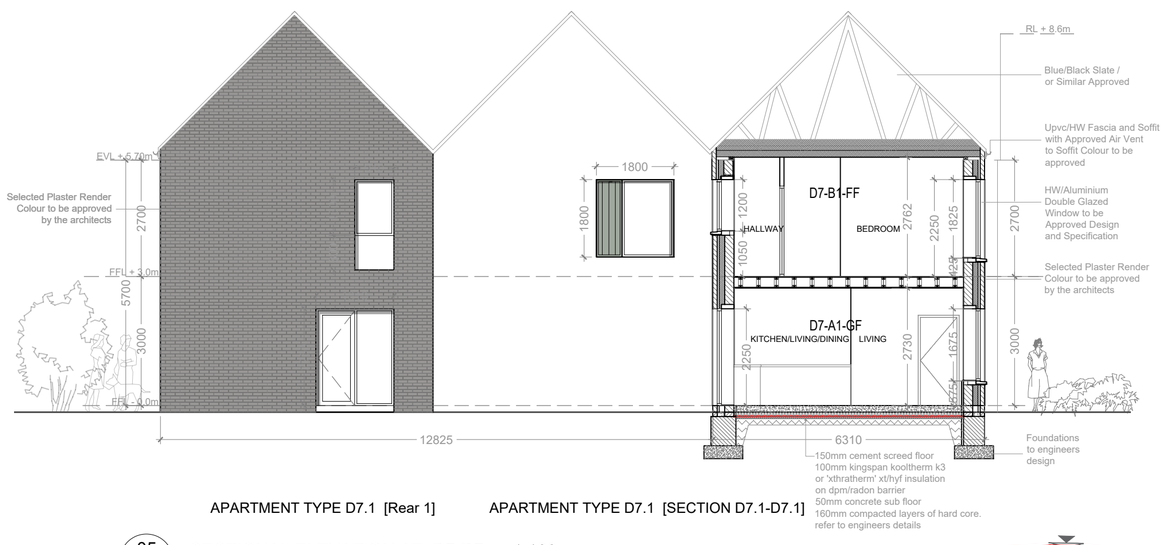

APARTMENT TYPE D7.1 [Rear 1]

APARTMENT TYPE D7.1 [SECTION D7.1-D7.1]

05 / 202 SECTIONAL ELEVATION AT D7-D7 1:100
BLOCK 11

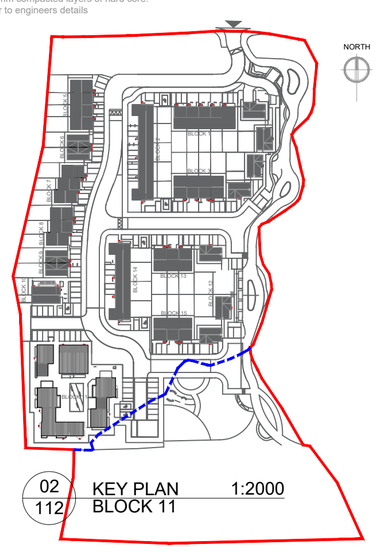

02 / 112 KEY PLAN 1:2000
BLOCK 11

TRIPLEX TYPE T2.1 Rear]

DUPLEX TYPE D8.1 [Side]

06 / 202 REAR ELEVATION AT T2-D8 1:100
BLOCK 11

Rev.	By	Date	Description
A	CS	--/--/----	DESCRIPTION LINE 3 DESCRIPTION LINE 2 DESCRIPTION LINE 1

van Dijk Architects

Mill House, Mill Street, Dundalk, Co. Louth
+353 (0) 42 935 4466
info@vandijkarchitects.com
www.@vandijkarchitects.com

Drawing Title
Block 11
Elevations & Sections

Scale 1:100	Drawing Number 2302-PA-Blk-11-201	Job	Tyrrells Land, Laois
Revision A / Sheet Size A1	Cad Reference 2302-PA-Blk-11-201	Client	Laois CC
Revised by SG	Drawing By AH	Date	October 2023

All works to be carried out using proper materials which are fit for the use they are intended and for the condition in which they are to be used. All materials used in connection with the works to comply with the construction products regulation (eu) no. 305/2011 and the harmonised technical specification/standards that fall within the remit of the cpr no. 305/2011

Figured dimensions must be used in preference to scaled dimensions. Any dimensional discrepancies must be reported to the Architect immediately. This drawing remains the copyright of van Dijk Architects. It must not be used for any purpose building or otherwise without the express permission of this practice. Do not copy or redistribute these drawings or any additional information without the expressed approval of van Dijk Architects