


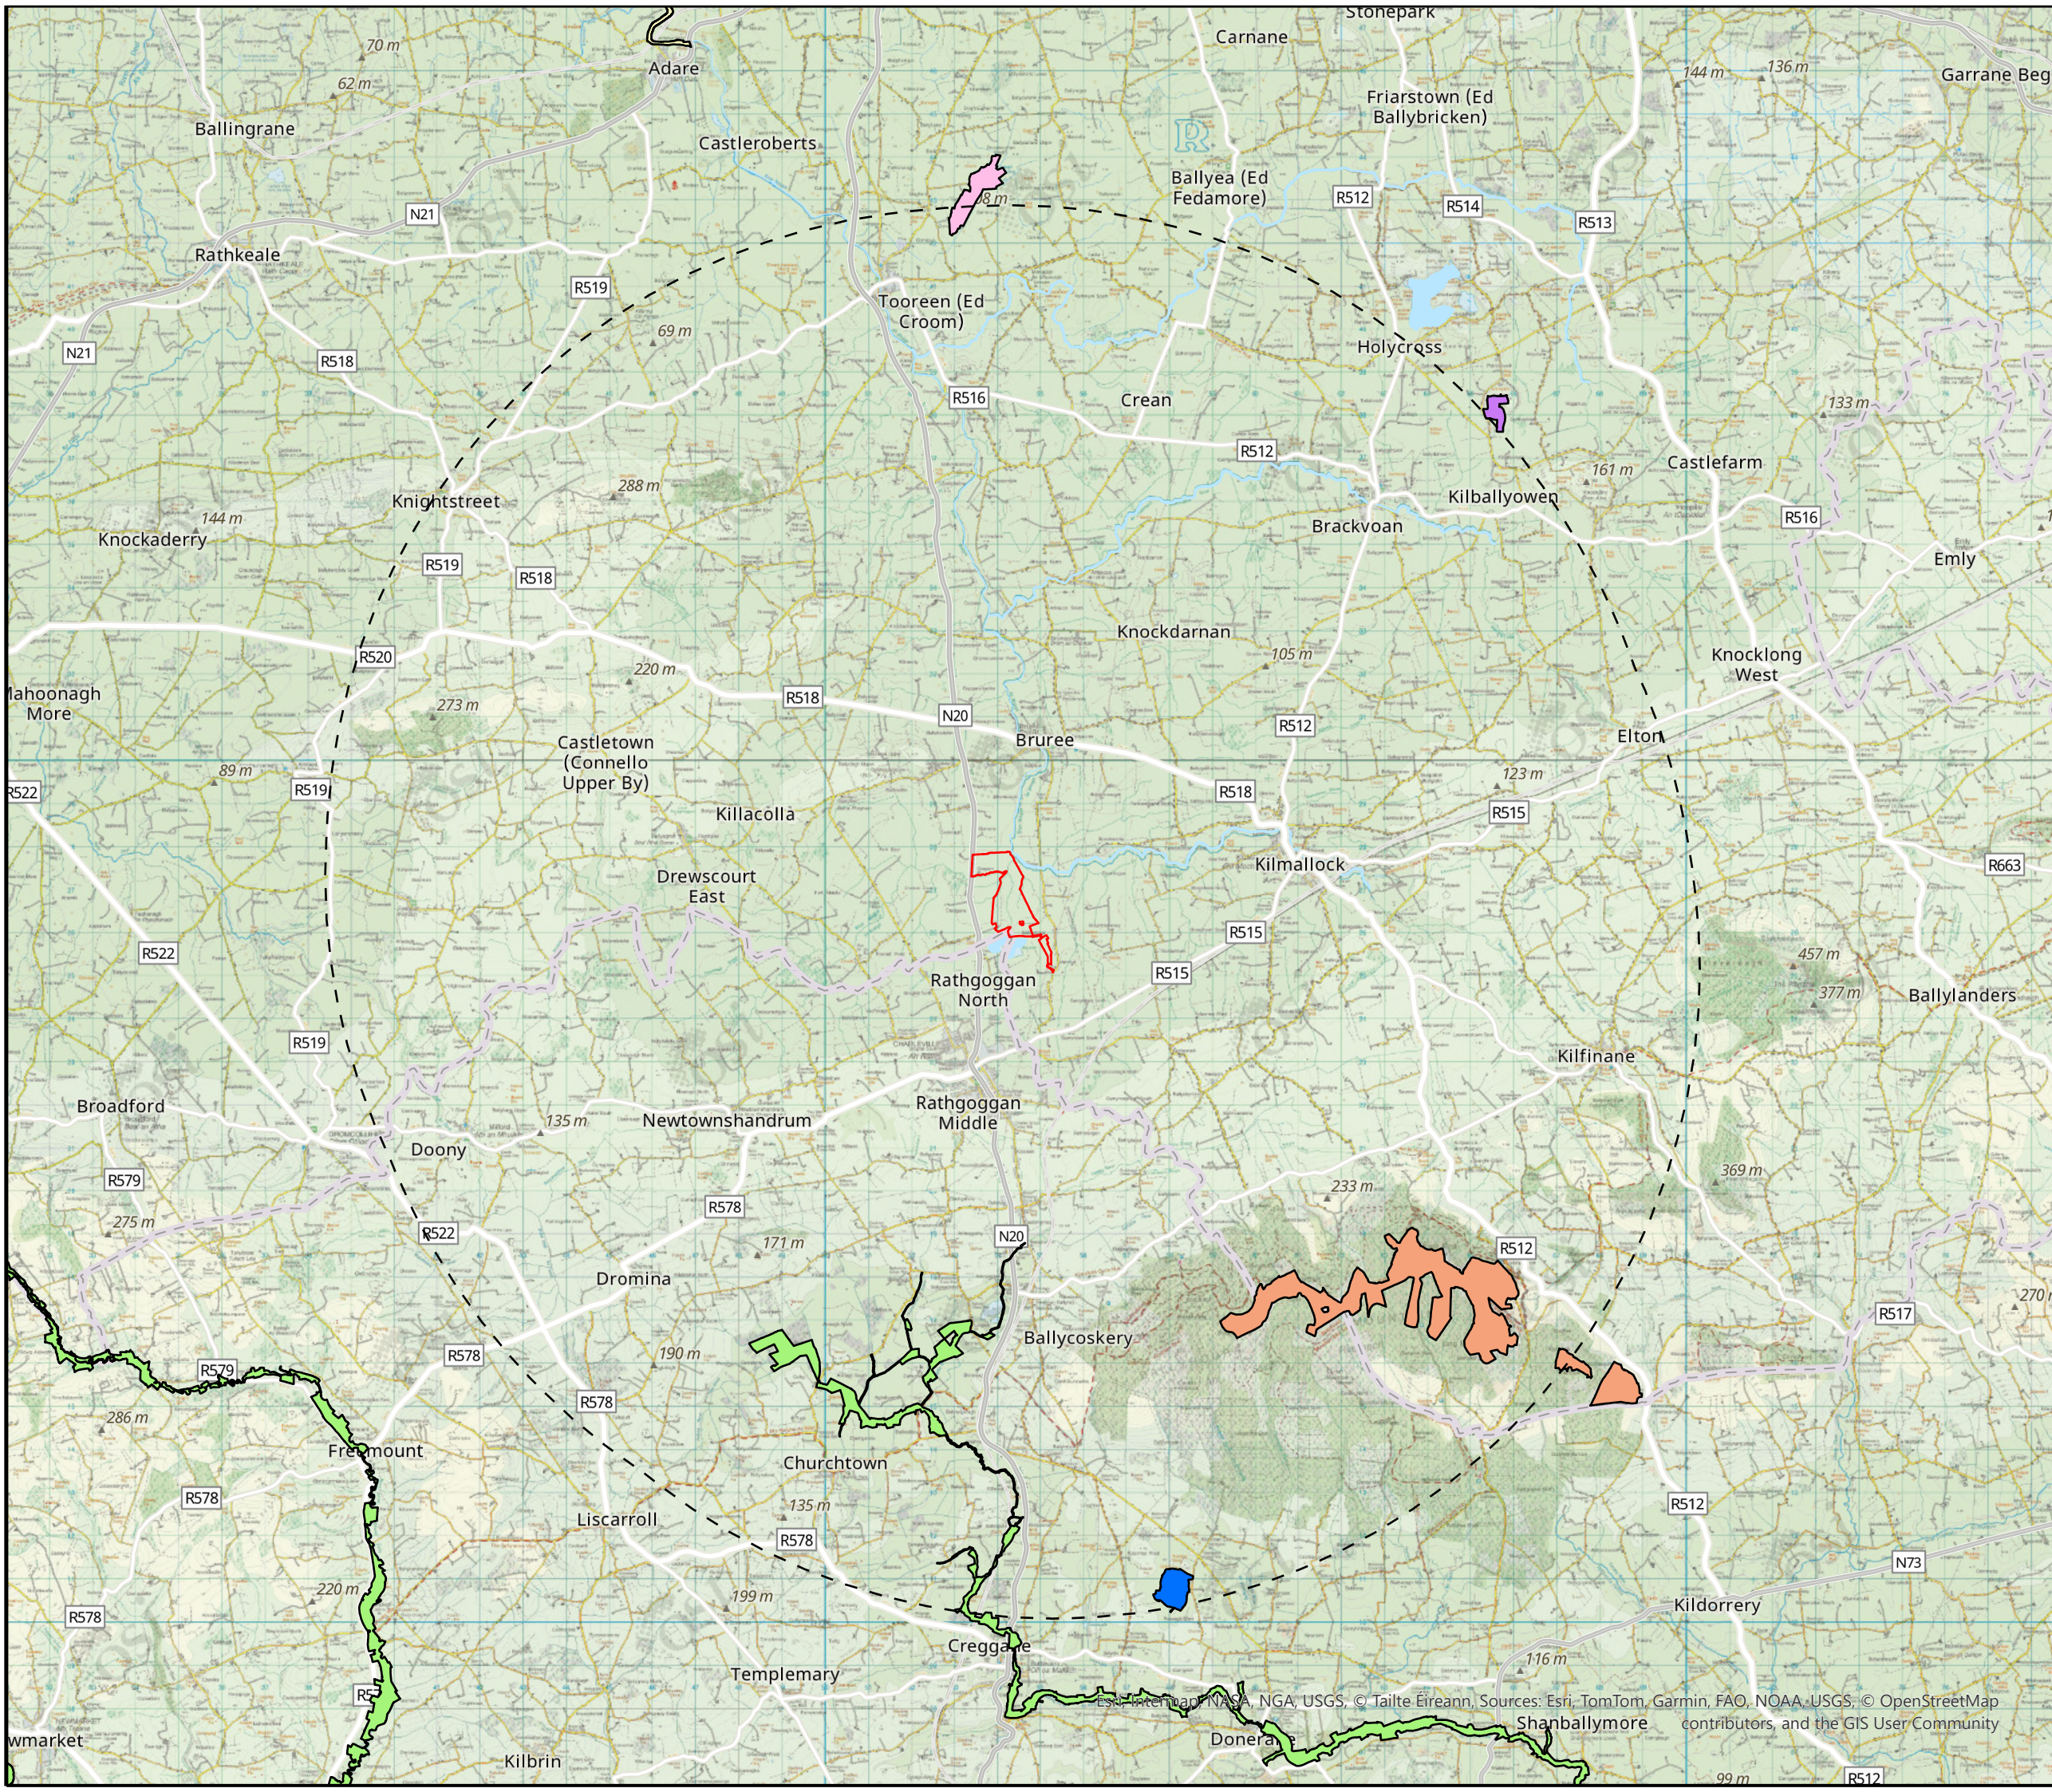

N

Tailte Éireann

© Tailte Éireann - Surveying
Includes National Mapping Reproduced
Under Copyright to Tailte Éireann.
Licence Number CYAL 50382164

Legend

Redline Boundary

15km Buffer

Kilcolman Bog SPA

Ballyhoura Mountains SAC

Blackwater River (Cork/Waterford) SAC

Glen Bog SAC

Lower River Shannon SAC

Tory Hill SAC

01.753.57

Km

Client

Garrane Green Energy Limited

Project

Garrane Green Energy Project

Title

Distribution of SACs and SPAs
within a 15km radius of Site.

JENNINGS
O'DONOVAN

an RSK company

© COPYRIGHT OF
JENNINGS O'DONOVAN AND PARTNERS LIMITED
FINISKLIN
SLIGO
IRELAND

Tel (+353) 719 161 416
Email. info@jodireland.com
www.jodireland.com

@JOD_Sligo

Jennings O'Donovan & Partners

Jennings O'Donovan

Date26/06/2025

Revision0

Job No.6839

Scale1:200,000

StageEIAR

Figure6.1

DrawingPOD

CheckedSM


ApprovedSM

Donera

Shanballymore

con

tributors, and the GIS User Community

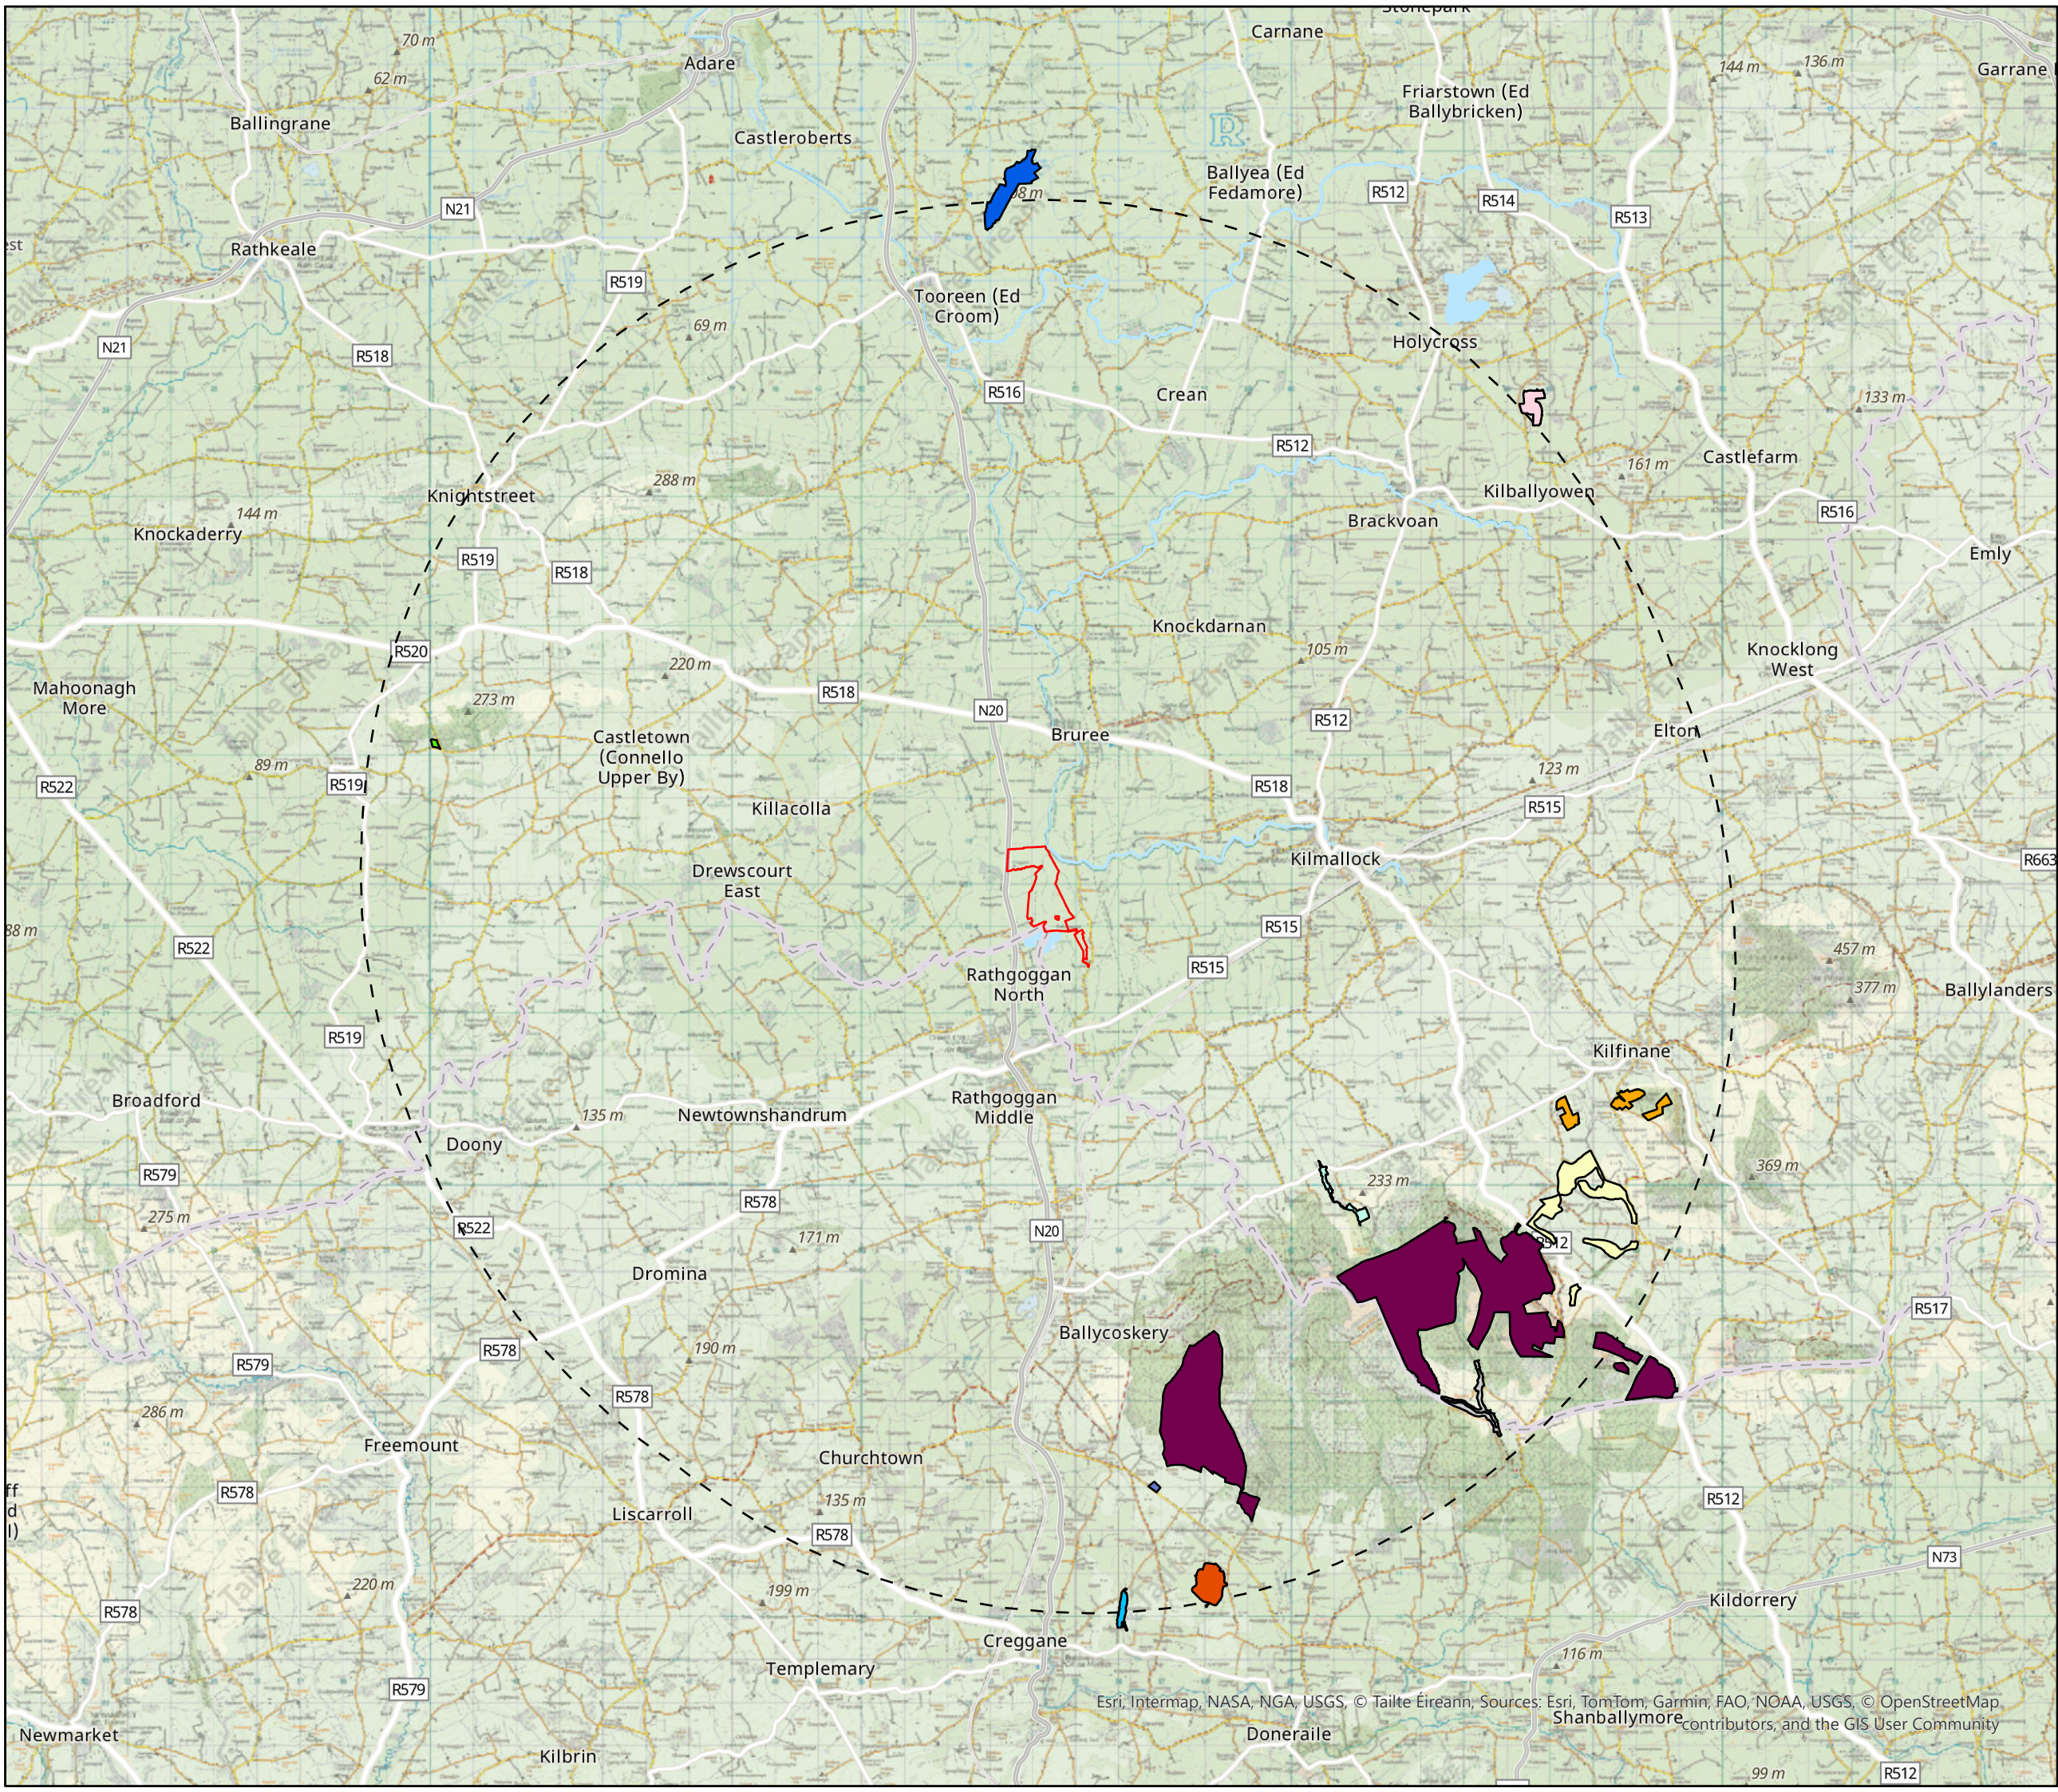

N

Tailte Éireann

© Tailte Éireann - Surveying
Includes National Mapping Reproduced
Under Copyright to Tailte Éireann.
Licence Number CYAL 50382164

Legend

Redline Boundary

15km Buffer

Ballintlea Wood pNHA

Ballinvonear Pond pNHA

Ballyhoura Mountains pNHA

Ballyroe Hill & Mortlestown Hill pNHA

Castleoliver Woods pNHA

Eagle Lough pNHA

Glen Bog pNHA

Heathfield Wood pNHA

Kilcolman Bog pNHA

Mountrussell Wood pNHA

Tory Hill pNHA

01.252.55 Km

Client

Garrane Green Energy Limited

Project

Garrane Green Energy Project

Title

Distribution of NHAs and pNHAs
within a 15km radius of the Site

JENNINGS
O'DONOVAN

an RSK company

© COPYRIGHT OF
JENNINGS O'DONOVAN AND PARTNERS LIMITED
FINISKLIN
SLIGO
IRELAND

Tel (+353) 719 161 416
Email. info@jodireland.com
www.jodireland.com

@JOD_Sligo


Jennings O'Donovan & Partners

Jennings O'Donovan

Date08/08/2025Revision2Job No.6839

Scale1:140,000StageEIARFigure6.2

DrawingPODCheckedSMApprovedSM

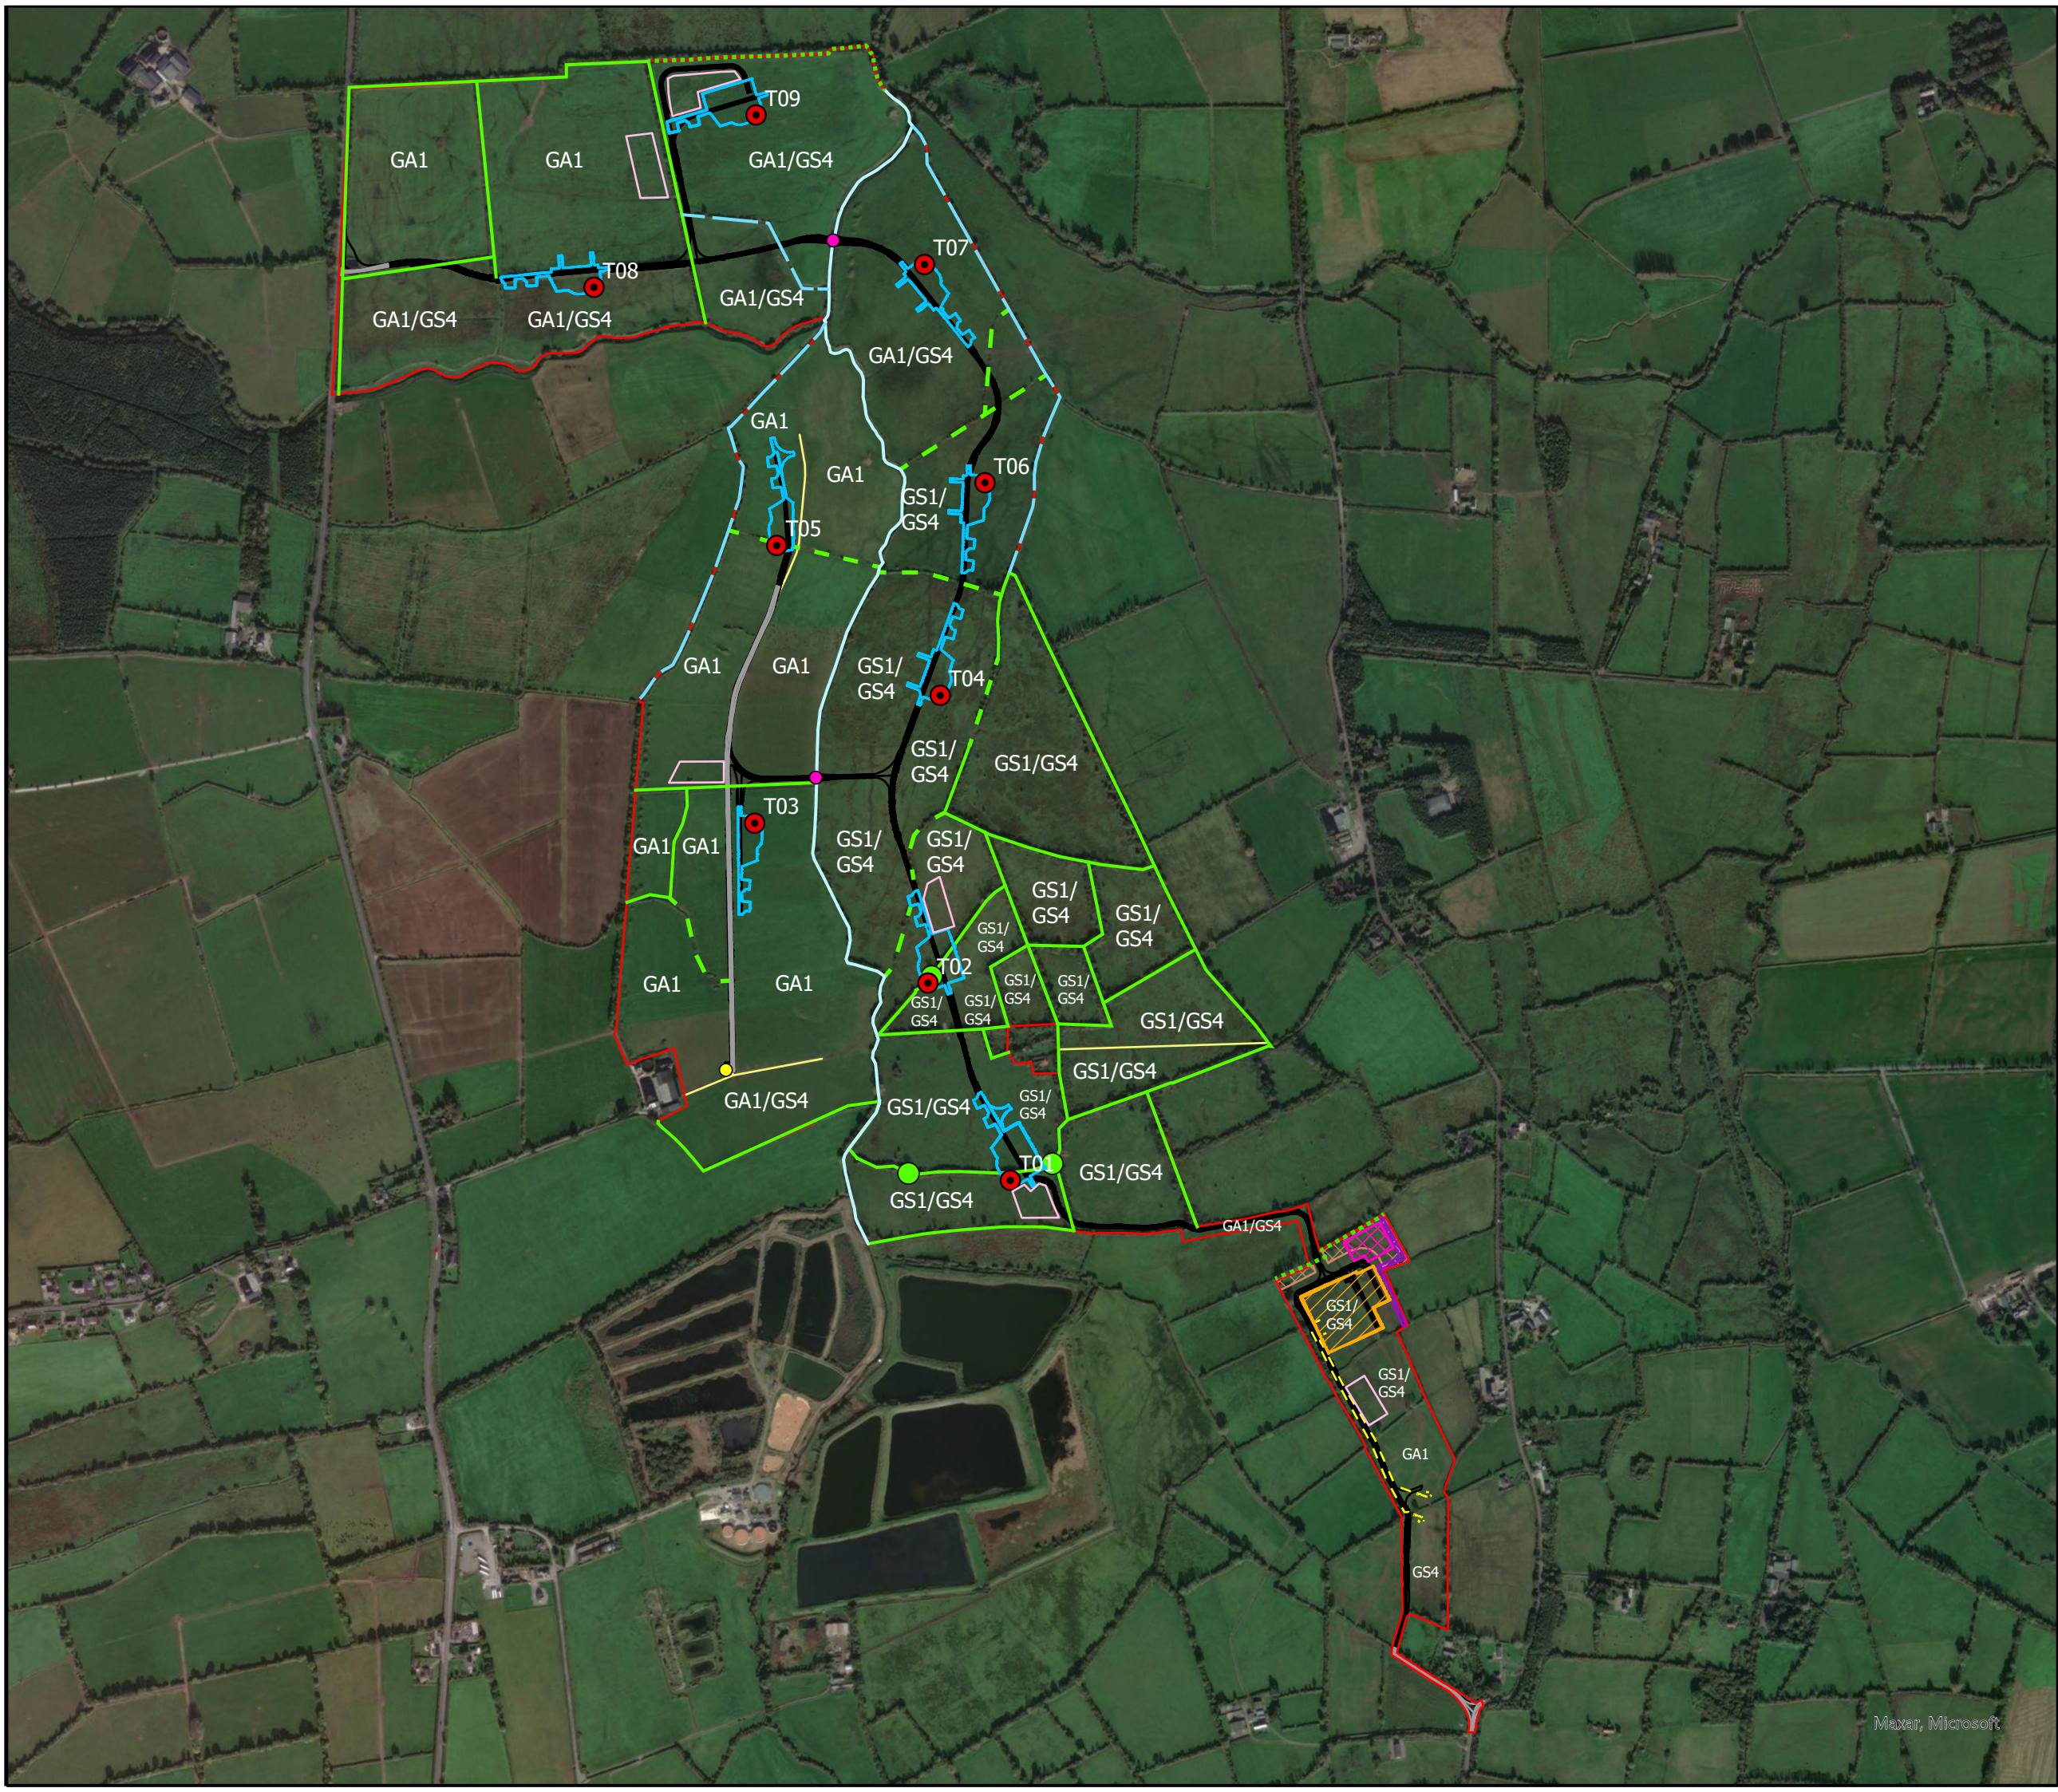

N

Tailte Éireann

© Tailte Éireann - Surveying
Includes National Mapping Reproduced
Under Copyright to Tailte Éireann.
Licence Number CYAL 50382164

Legend

Redline Boundary

Proposed Turbines

Metmast

Hardstands

Water Crossing

Grid Connection Cabling

110kV Onsite Substation

Temporary Construction Compound

6 No. Temporary Spoil Storage Areas

Permanent Spoil Storage Area (Berm)

Proposed New Access Tracks (Permanent)

Existing Farm Tracks to be Modified (Permanent)

Proposed New Native Woodland (Post Construction)

Treelines (WL2)

Hedgerows – largely intact (WL1)

Main Drainage Channels (FW4)

Depositing Lowland River (FW2)

Hedgerows – intermittent (WL1)

Main Drainage Channels (FW4)

Significant Specimen Trees

Bareground Unpaved Tracks (ED2)

Improved Grassland (GA1)

Neutral Grassland (GS1)

Wet Grassland (GS4)

00.130.250.5

Km

Client

Garrane Green Energy Limited

Project

Garrane Green Energy Project

Title

Distribution of principal habitats within proposed wind farm Site.

JENNINGS O'DONOVAN

an RSK company

© COPYRIGHT OF
JENNINGS O'DONOVAN AND PARTNERS LIMITED
FINISKLIN
SLIGO
IRELAND


Tel (+353) 719 161 416
Email. info@jodireland.com
www.jodireland.com

@JOD_Sligo

Jennings O'Donovan & Partners

Jennings O'Donovan

Date	31/07/2025	Revision	2	Job No.	6839
Scale	1:10,000	Stage	EIAR	Figure	6.3
Drawing	POD	Checked	SM	Approved	SM

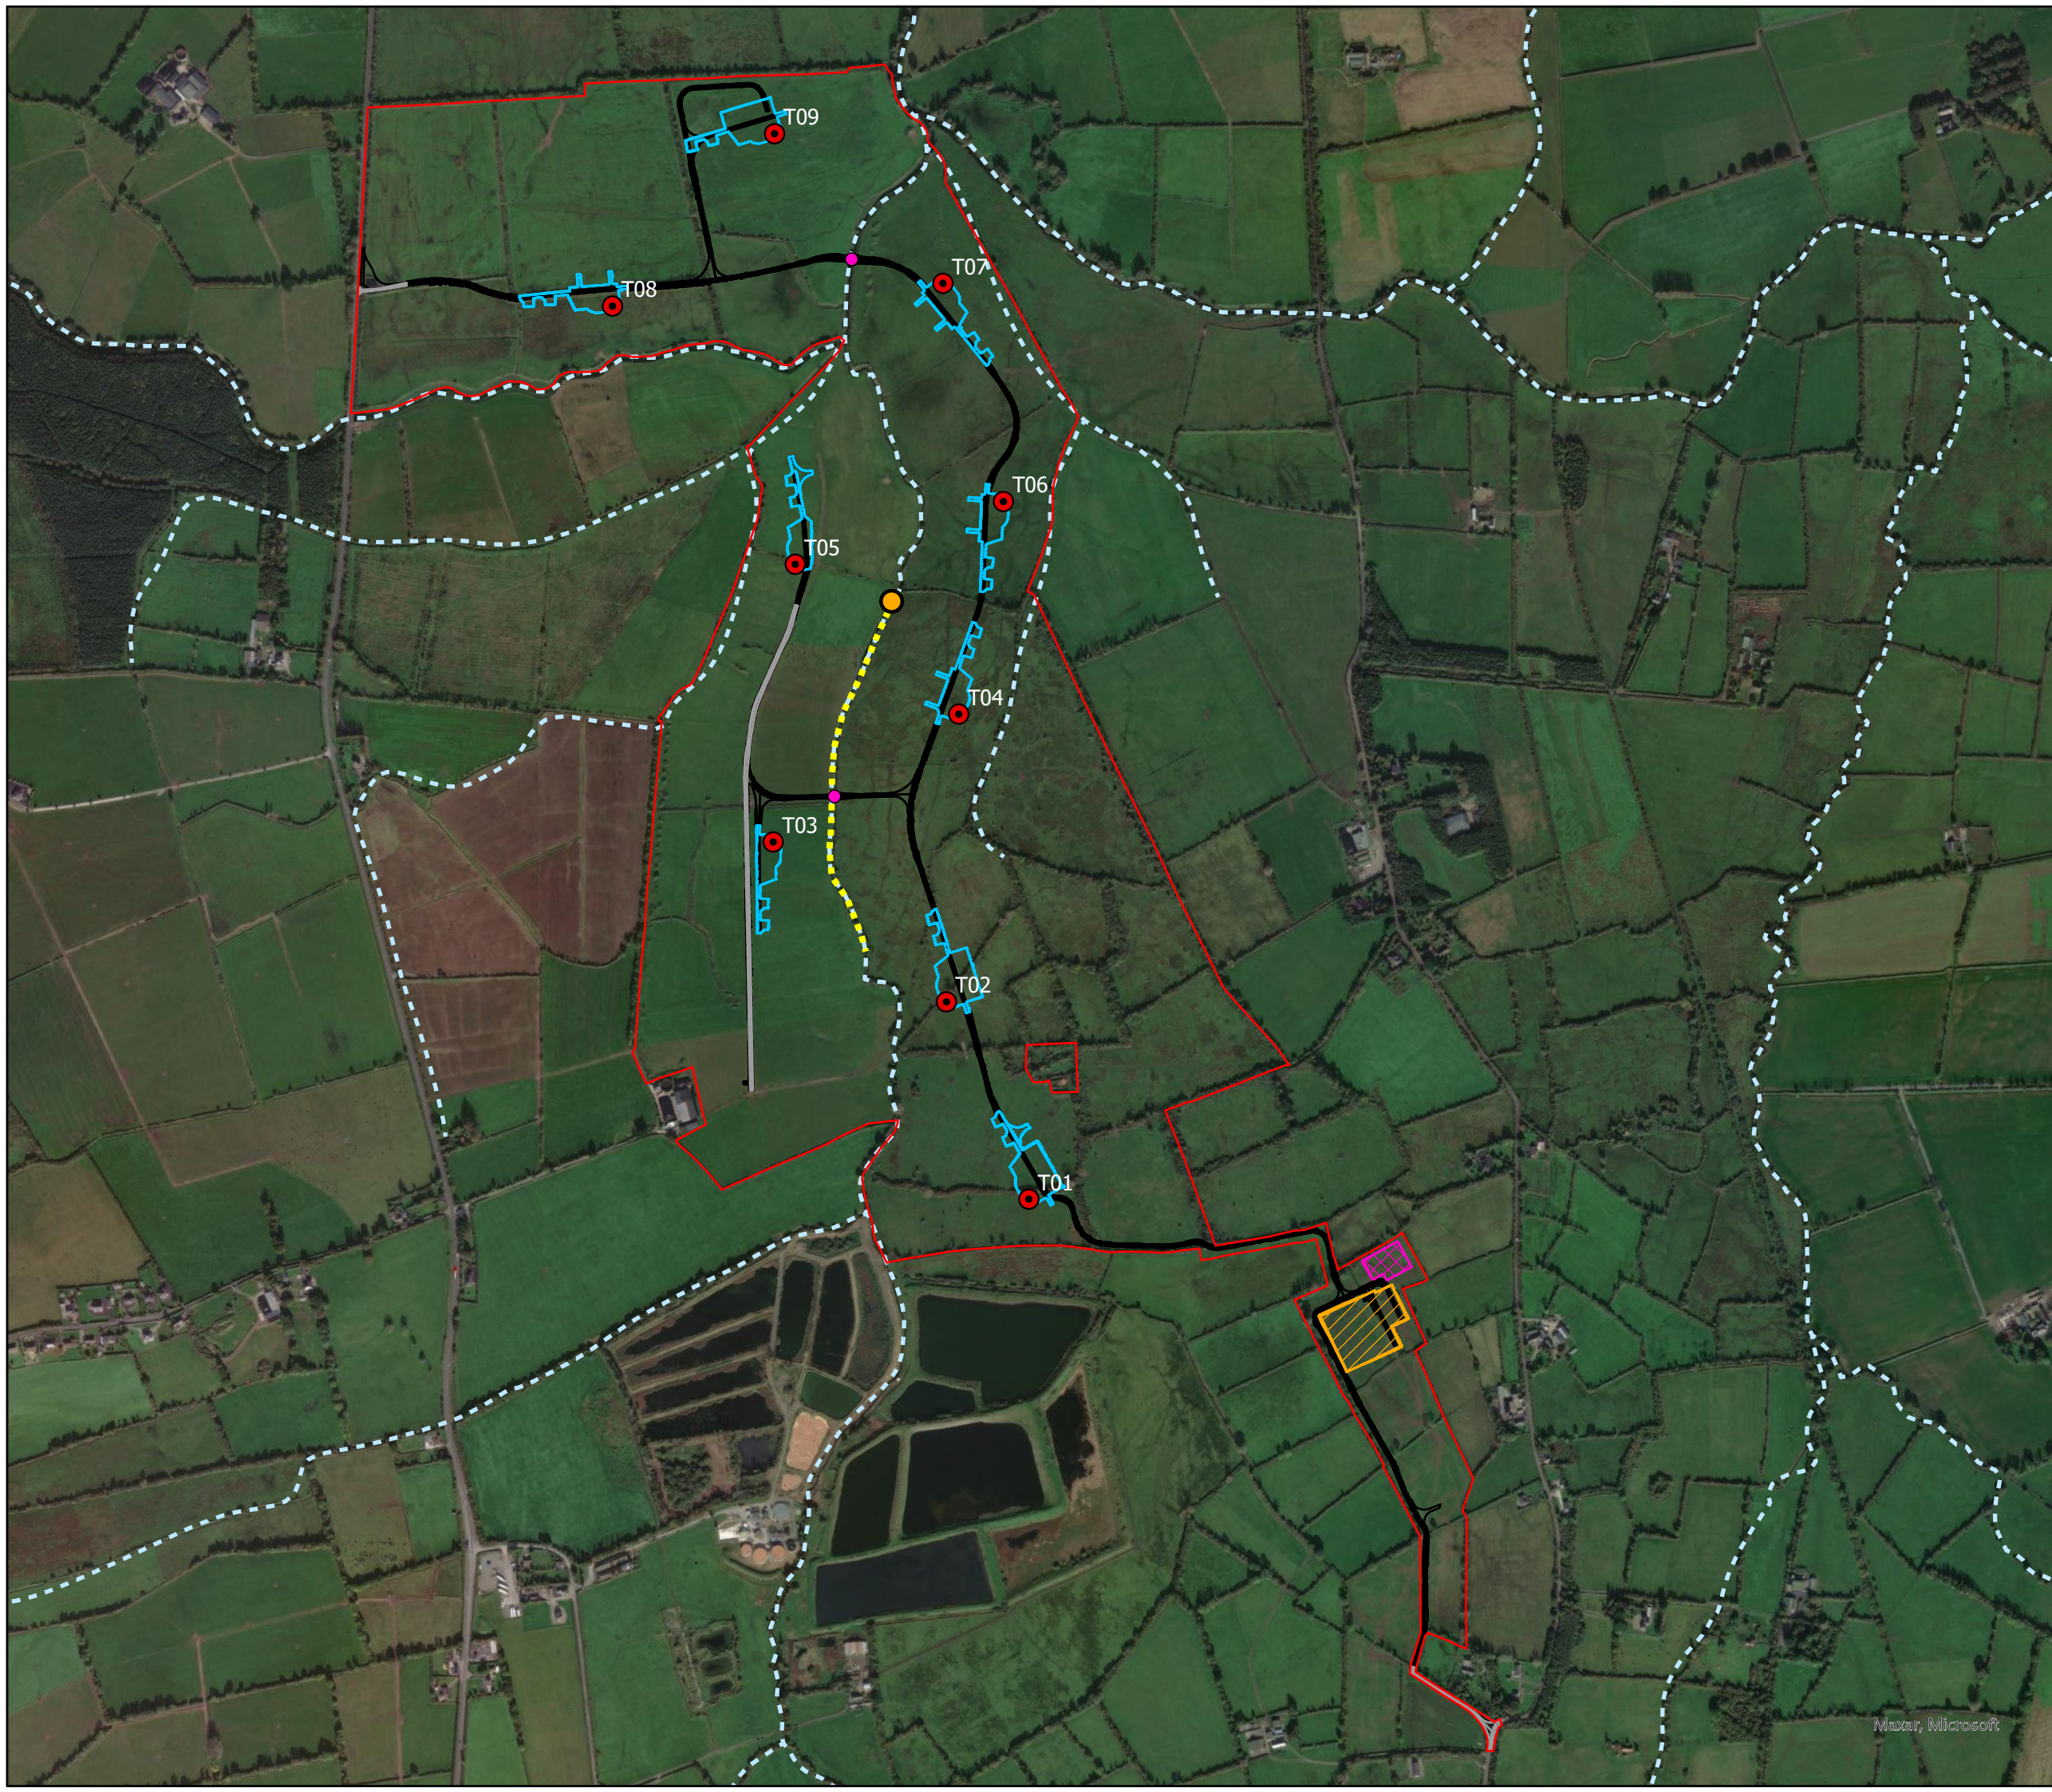

N

© Tailte Éireann - Surveying
Includes National Mapping Reproduced
Under Copyright to Tailte Éireann.
Licence Number CYAL 50382164

Legend

Redline Boundary

Proposed Turbines

Hardstands

Water Crossing Course

110kV Onsite Substation

Temporary Construction Compound

Proposed New Access Tracks (Permanent)

Existing Farm Tracks to be Modified (Permanent)

Otter Spraints

River Routes

Mammal trail - west bank (Likely Otter).

00.130.250.5 Km

Client

Garrane Green Energy Limited

Project

Garrane Green Energy Project

Title

Otter Survey Results March 2023

JENNINGS
O'DONOVAN
an RSK company

© COPYRIGHT OF
JENNINGS O'DONOVAN AND PARTNERS LIMITED
FINISKLIN
SLIGO
IRELAND

Tel (+353) 719 161 416
Email. info@jodireland.com
www.jodireland.com

@JOD_Sligo

Jennings O'Donovan & Partners

Jennings O'Donovan

Date31/07/2025Revision2Job No.6839

Scale1:10,000StageEIARPlate6.19

DrawingPODCheckedSMApprovedSM

Maxar, Microsoft