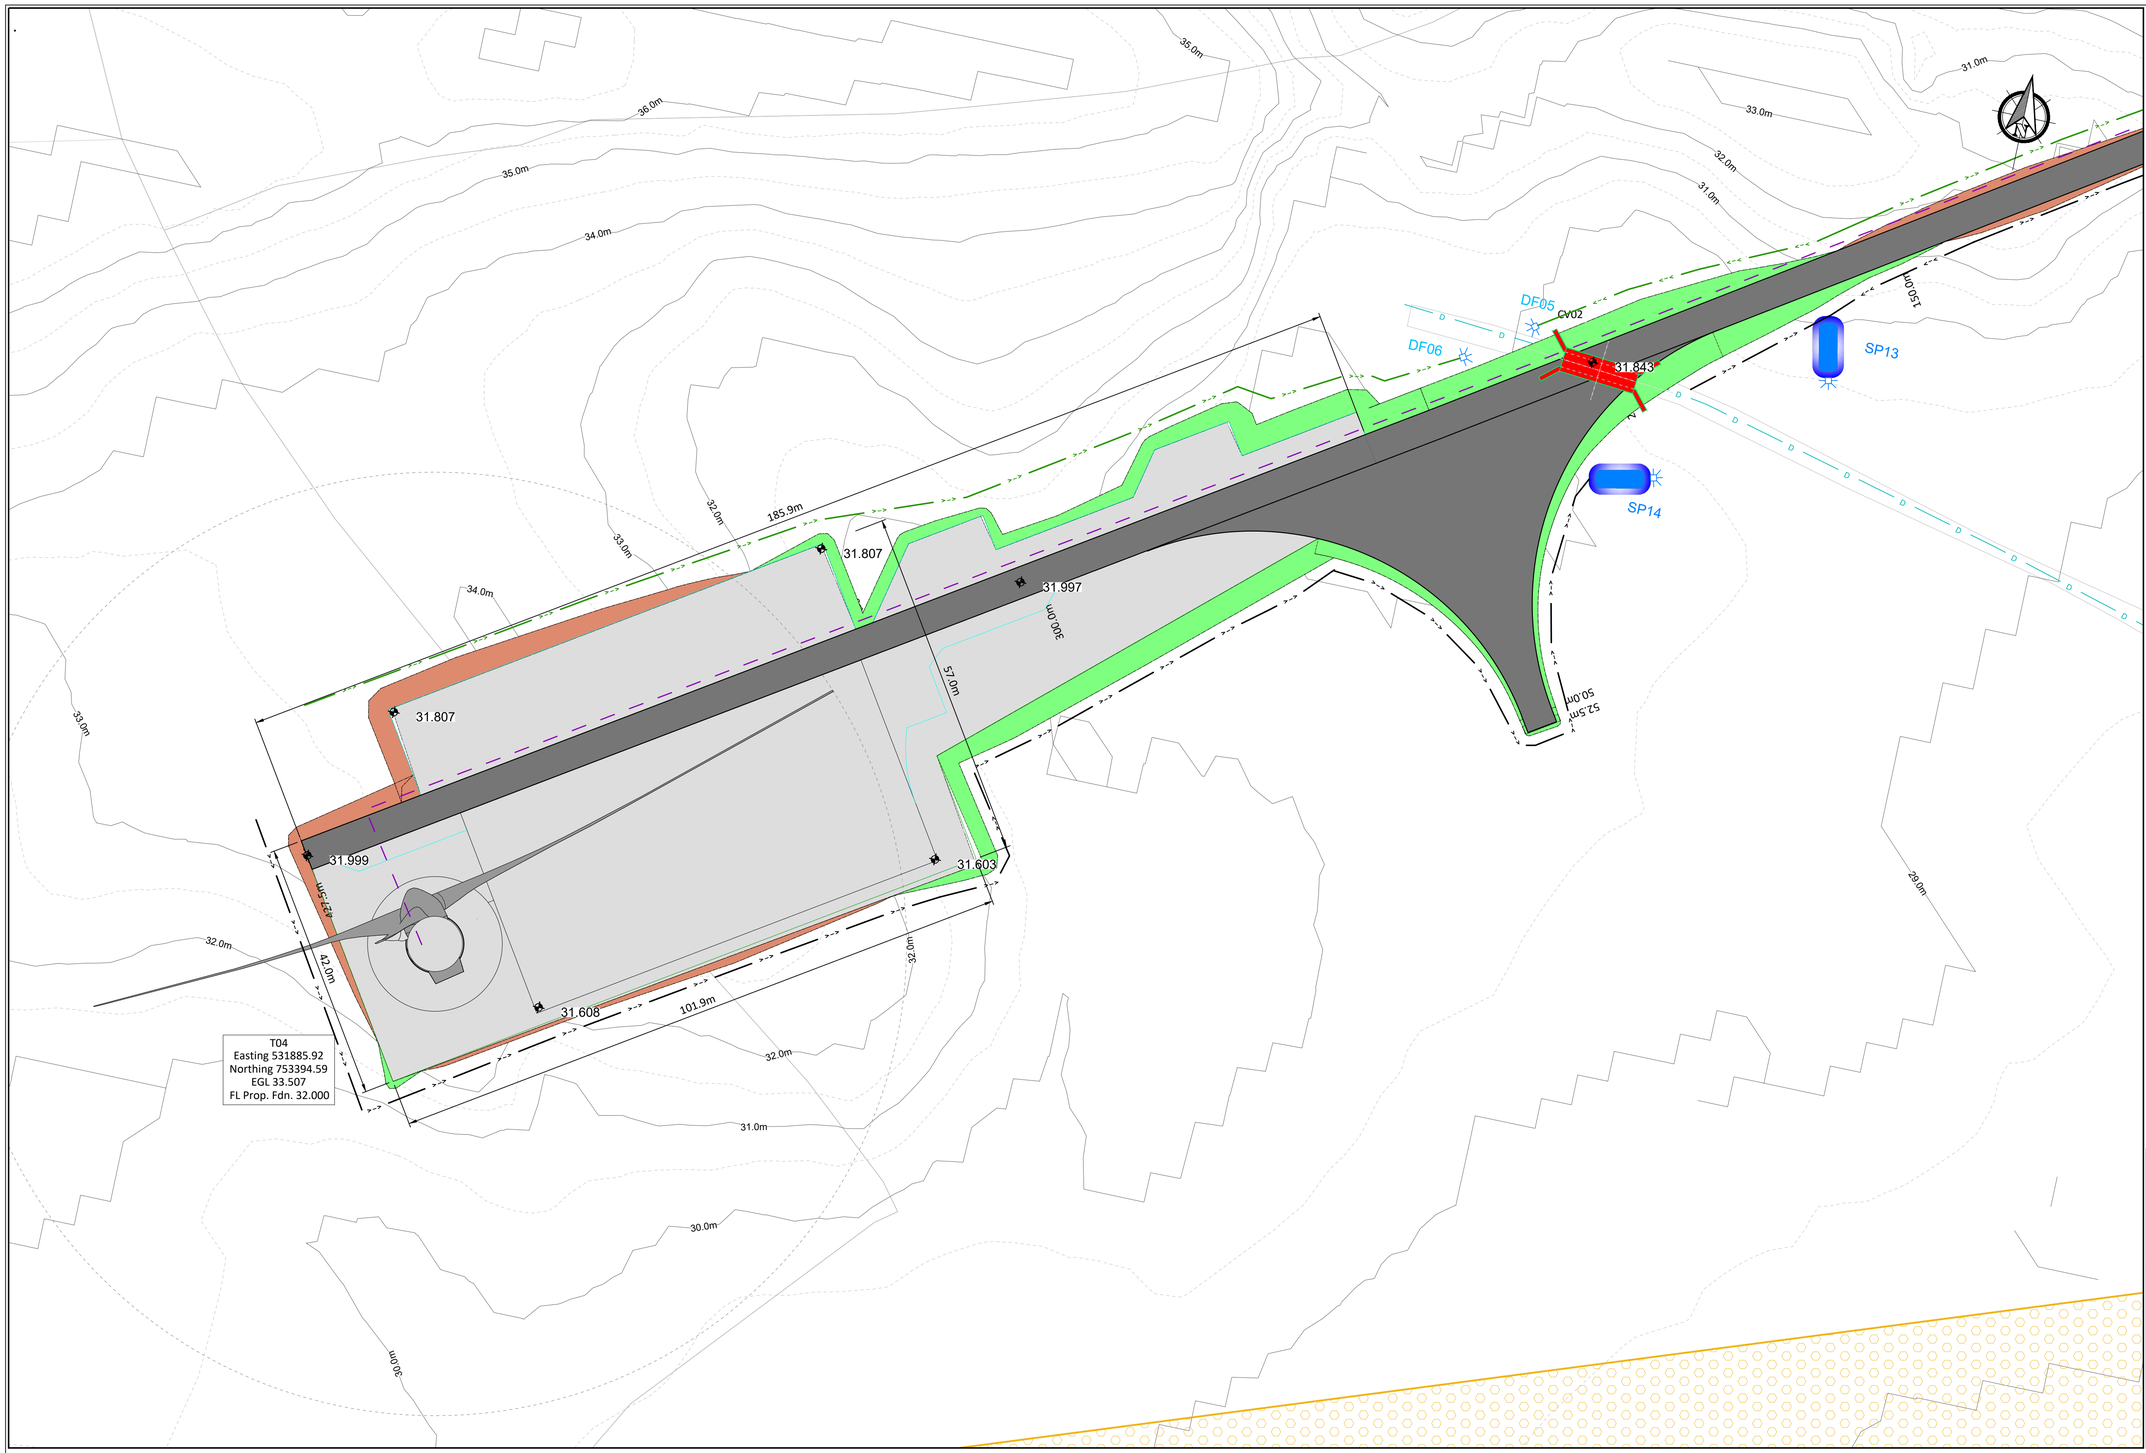

Legend

- Planning Boundary
- Land Ownership Boundary
- Existing Ground Contour - Major Contour
- Existing Ground Contour - Minor Contour
- 28.0m Existing Ground Contour - Major Contour (with contour level)
- Watercourse
- W Water Main
- GAS Gas Main
- D Existing Land Drain
- Existing Road to be Upgraded
- Proposed Road
- Propsed Floated Road
- Temporary Road Access for HDD Crossing
- Passing Bays
- Turning Areas
- Turbine And Hardstanding Area
- Turbine Swept Area
- Substation Compound
- Temporary Construction Compound Area
- Culvert
- 33kV Collector Cable
- Accommodation Works
- Sight Lines
- Visibility Splay
- Wayleave
- Spoil Storage Area
- Peat Storage Area
- Peat & Spoil Storage Area
- Ecological Enhancement
- Ecological Enhancement - Linear Feature
- Finished Surface Level
- Clean Water Ditch
- Dirty Water Ditch
- Cross Drain
- Stilling Pond With Diffuse Outflow
- Diffuse Outflow
- Earthworks - Cut
- Earthworks - Fill
- Pavement

Notes.

1. This drawing is for planning purposes only.
2. Dimensions in meters unless otherwise noted.
3. Levels shown relative to ordinance datum (Malin Head).
4. Co-ordinates are to Irish Transverse Mercator (ITM).
5. For turbine details including positions see drawings P20-306-0300-0001 to P20-306-0300-0011.
6. Refer to 1:500 scale layout plans for proposed infrastructure finished levels and distances from infrastructure to planning boundary.
7. Loop-in end mast details are in drawing 051021-DR-115.
8. Substation plan and elevation drawings are 051021-DR-106 to 051021-DR-112.
9. For details of HDD crossing see drawing (from TLI) 051021-DR-308.
10. 33kV cable will be subject to further detailed design.

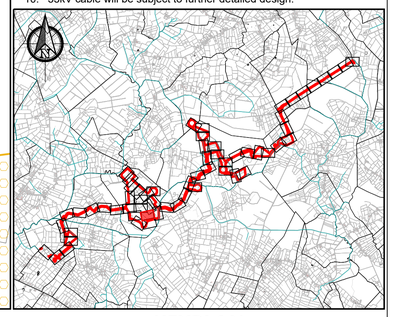

PLAN

Scale 1:500

0m 5m 10m 15m 20m 25m 30m 35m 40m 45m 50m

Scale 1:500

KEYPLAN

Scale 1:80000

If Applicable : Ordnance Survey Ireland Licence No. EN 0001220 © Ordnance Survey Ireland and Government of Ireland 2602,2603,2604,2605,2672,2673,2674,2675,2741,2742,2743,2744,2745,2809,2810,2811,2812,2813,2877,2878,2879,2880.

FEHILY TIMONEY
Cork | Dublin | Carlow
www.fehilytimoney.ie

No part of this document may be reproduced or transmitted in any form or stored in any retrieval system of any nature without the written permission of Fehily Timoney & Company as copyright holder except as agreed for use on the project for which the document was originally issued. Do not scale. Use figured dimensions only. If in doubt - Ask!

Rev.	Description	App By	Date
A	ISSUE FOR PLANNING	JH	13.08.25

PROJECT

SHANCLOON WIND FARM CO. GALWAY

CLIENT

RWE

SHEET

1:500 SITE LAYOUT MAP SHEET 22 OF 62

Date 13.08.25	Project number P20-306	Scale (@ A1) As Shown	
Drawn by POR	Drawing Number P20-306-0100-0032		Rev A
Checked by RM			

[Sheet set subset 01/02]

O:\ACAD\2020\P20-306\P20-306-0100-0032

12 August 2025